

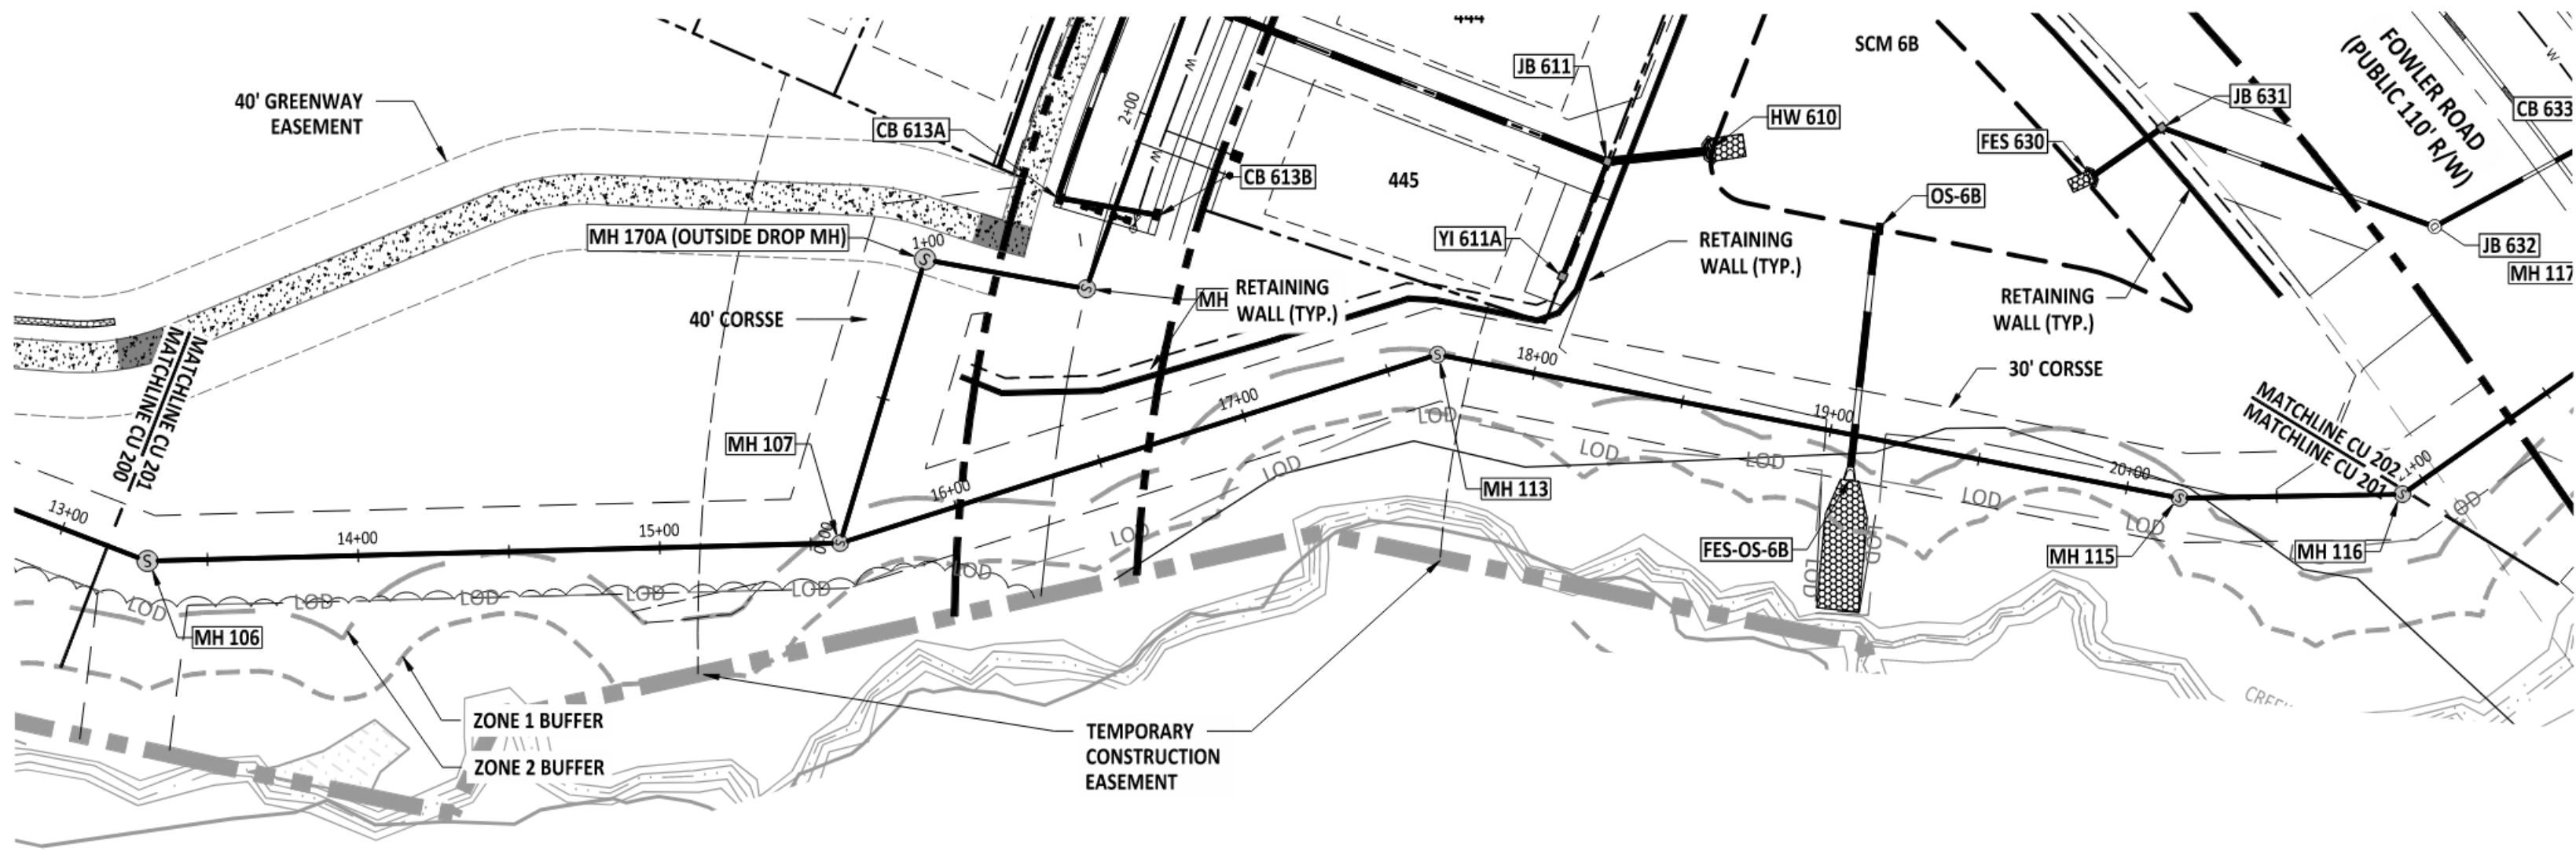
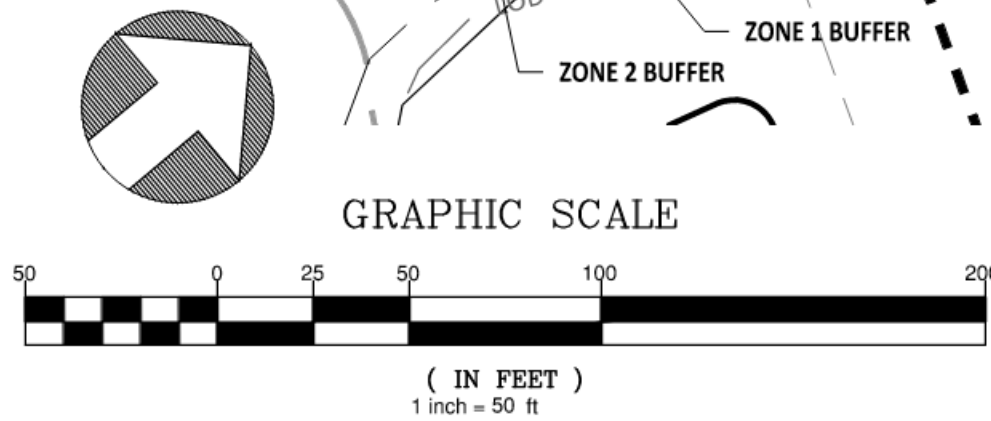


MH 106 TO MH 116 PLAN
AND PROFILE

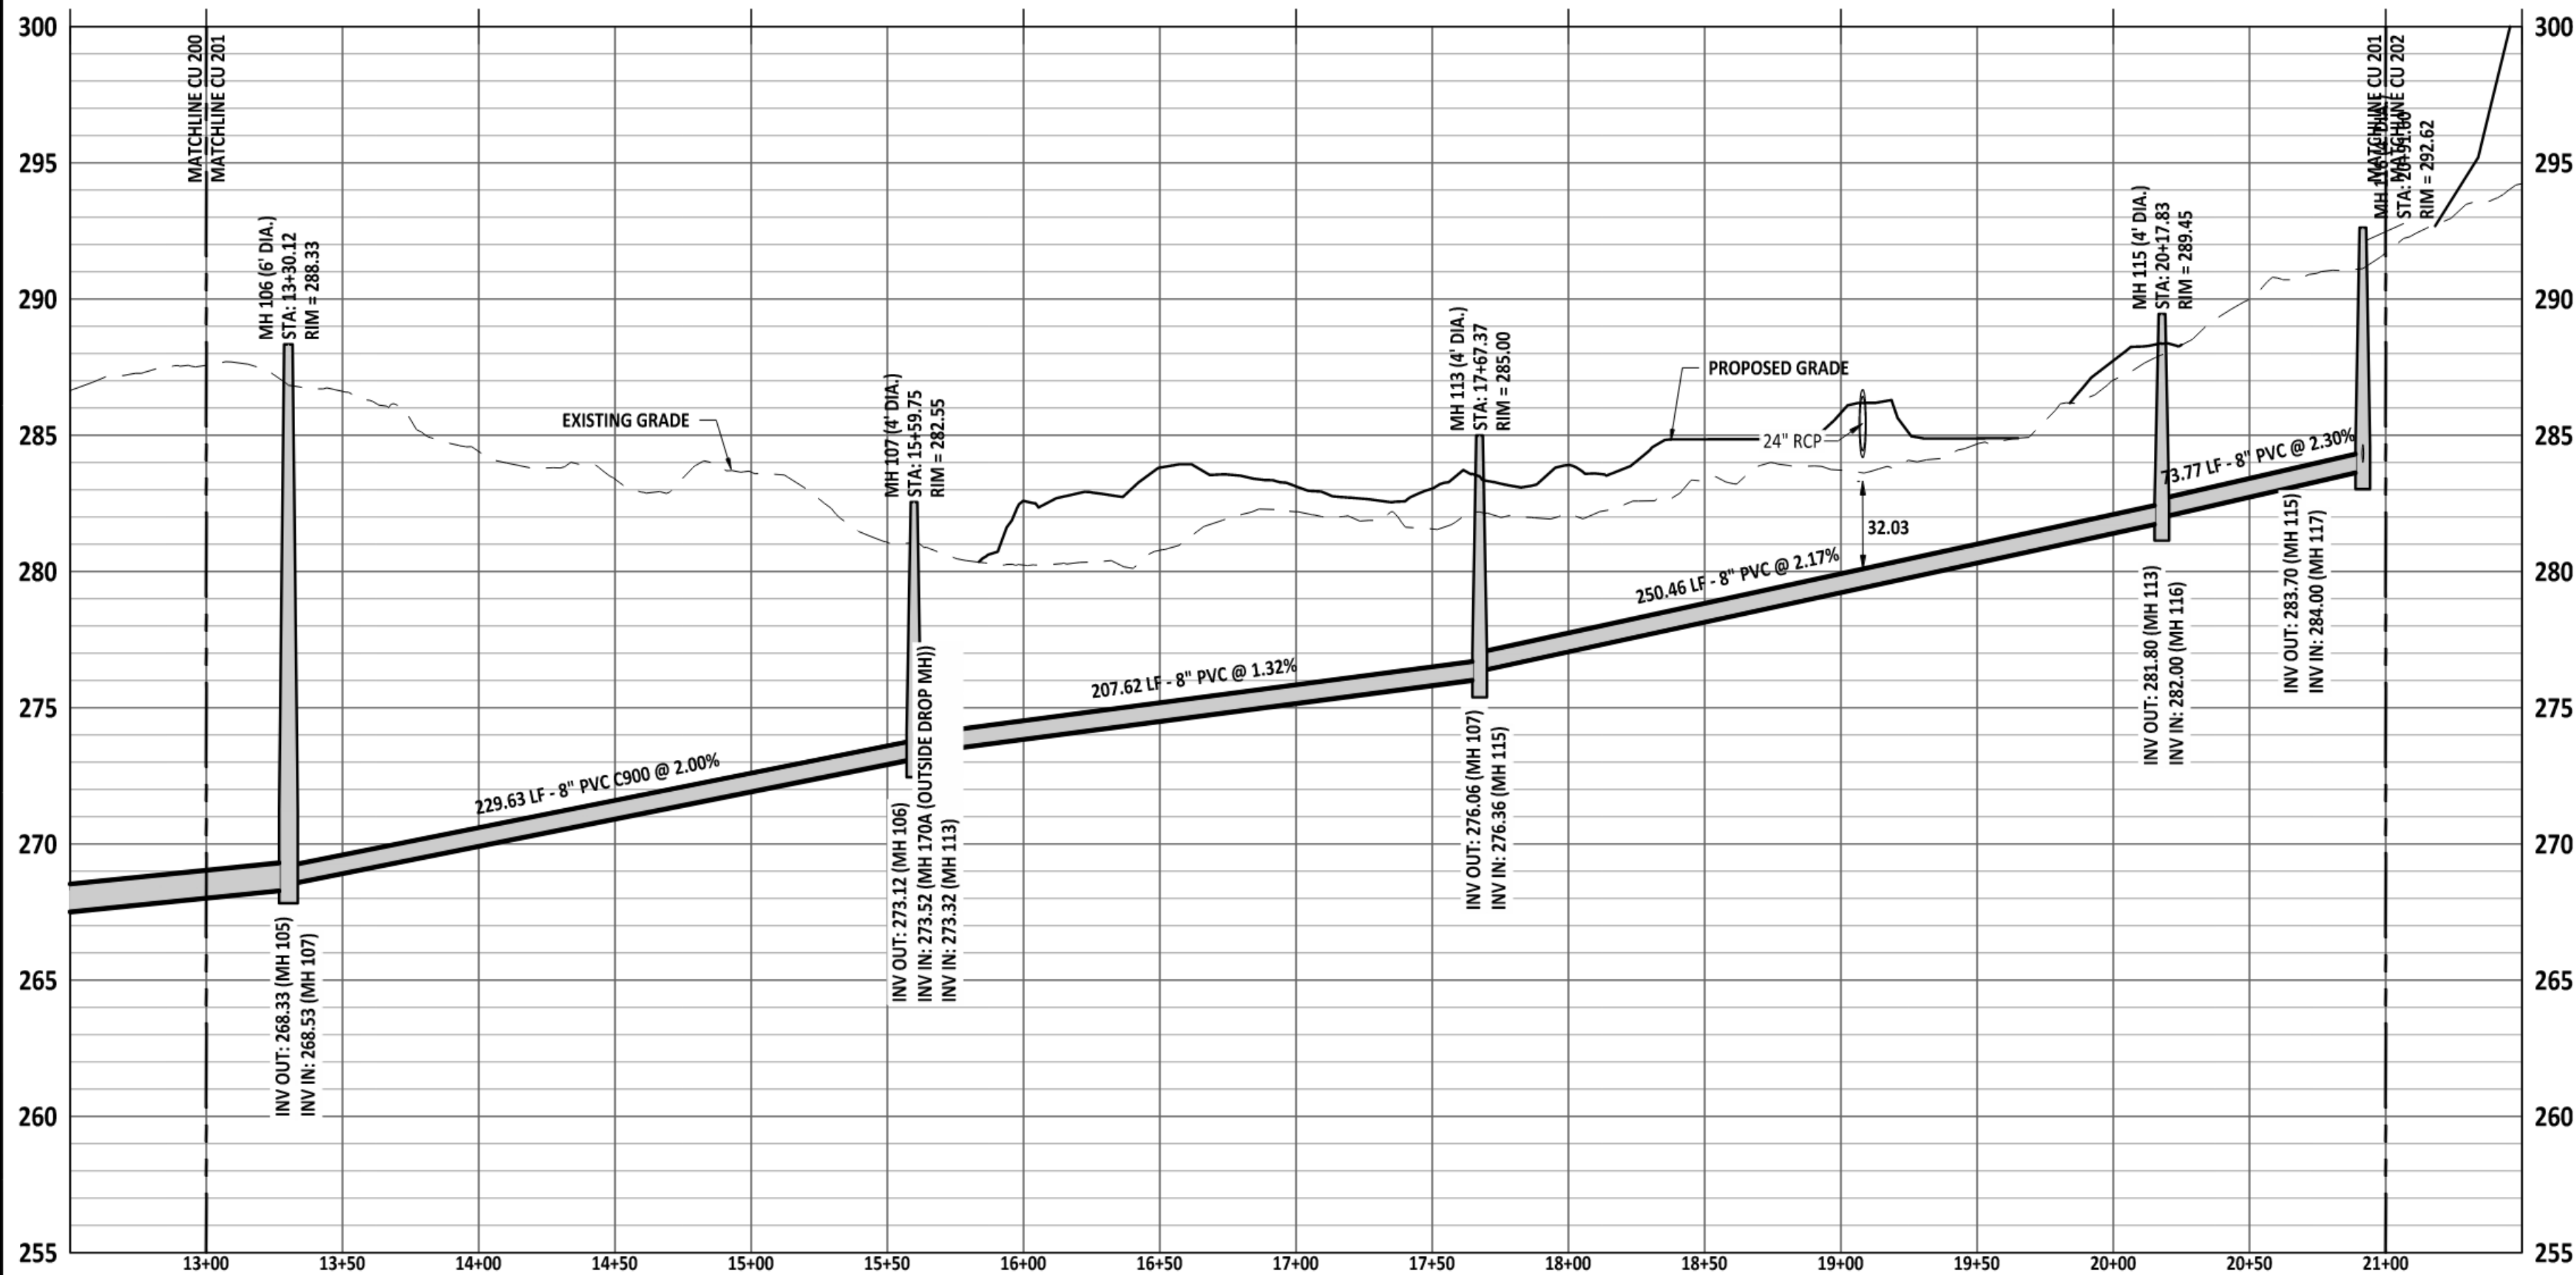

MH 117 TO MH 120 PLAN
AND PROFILE

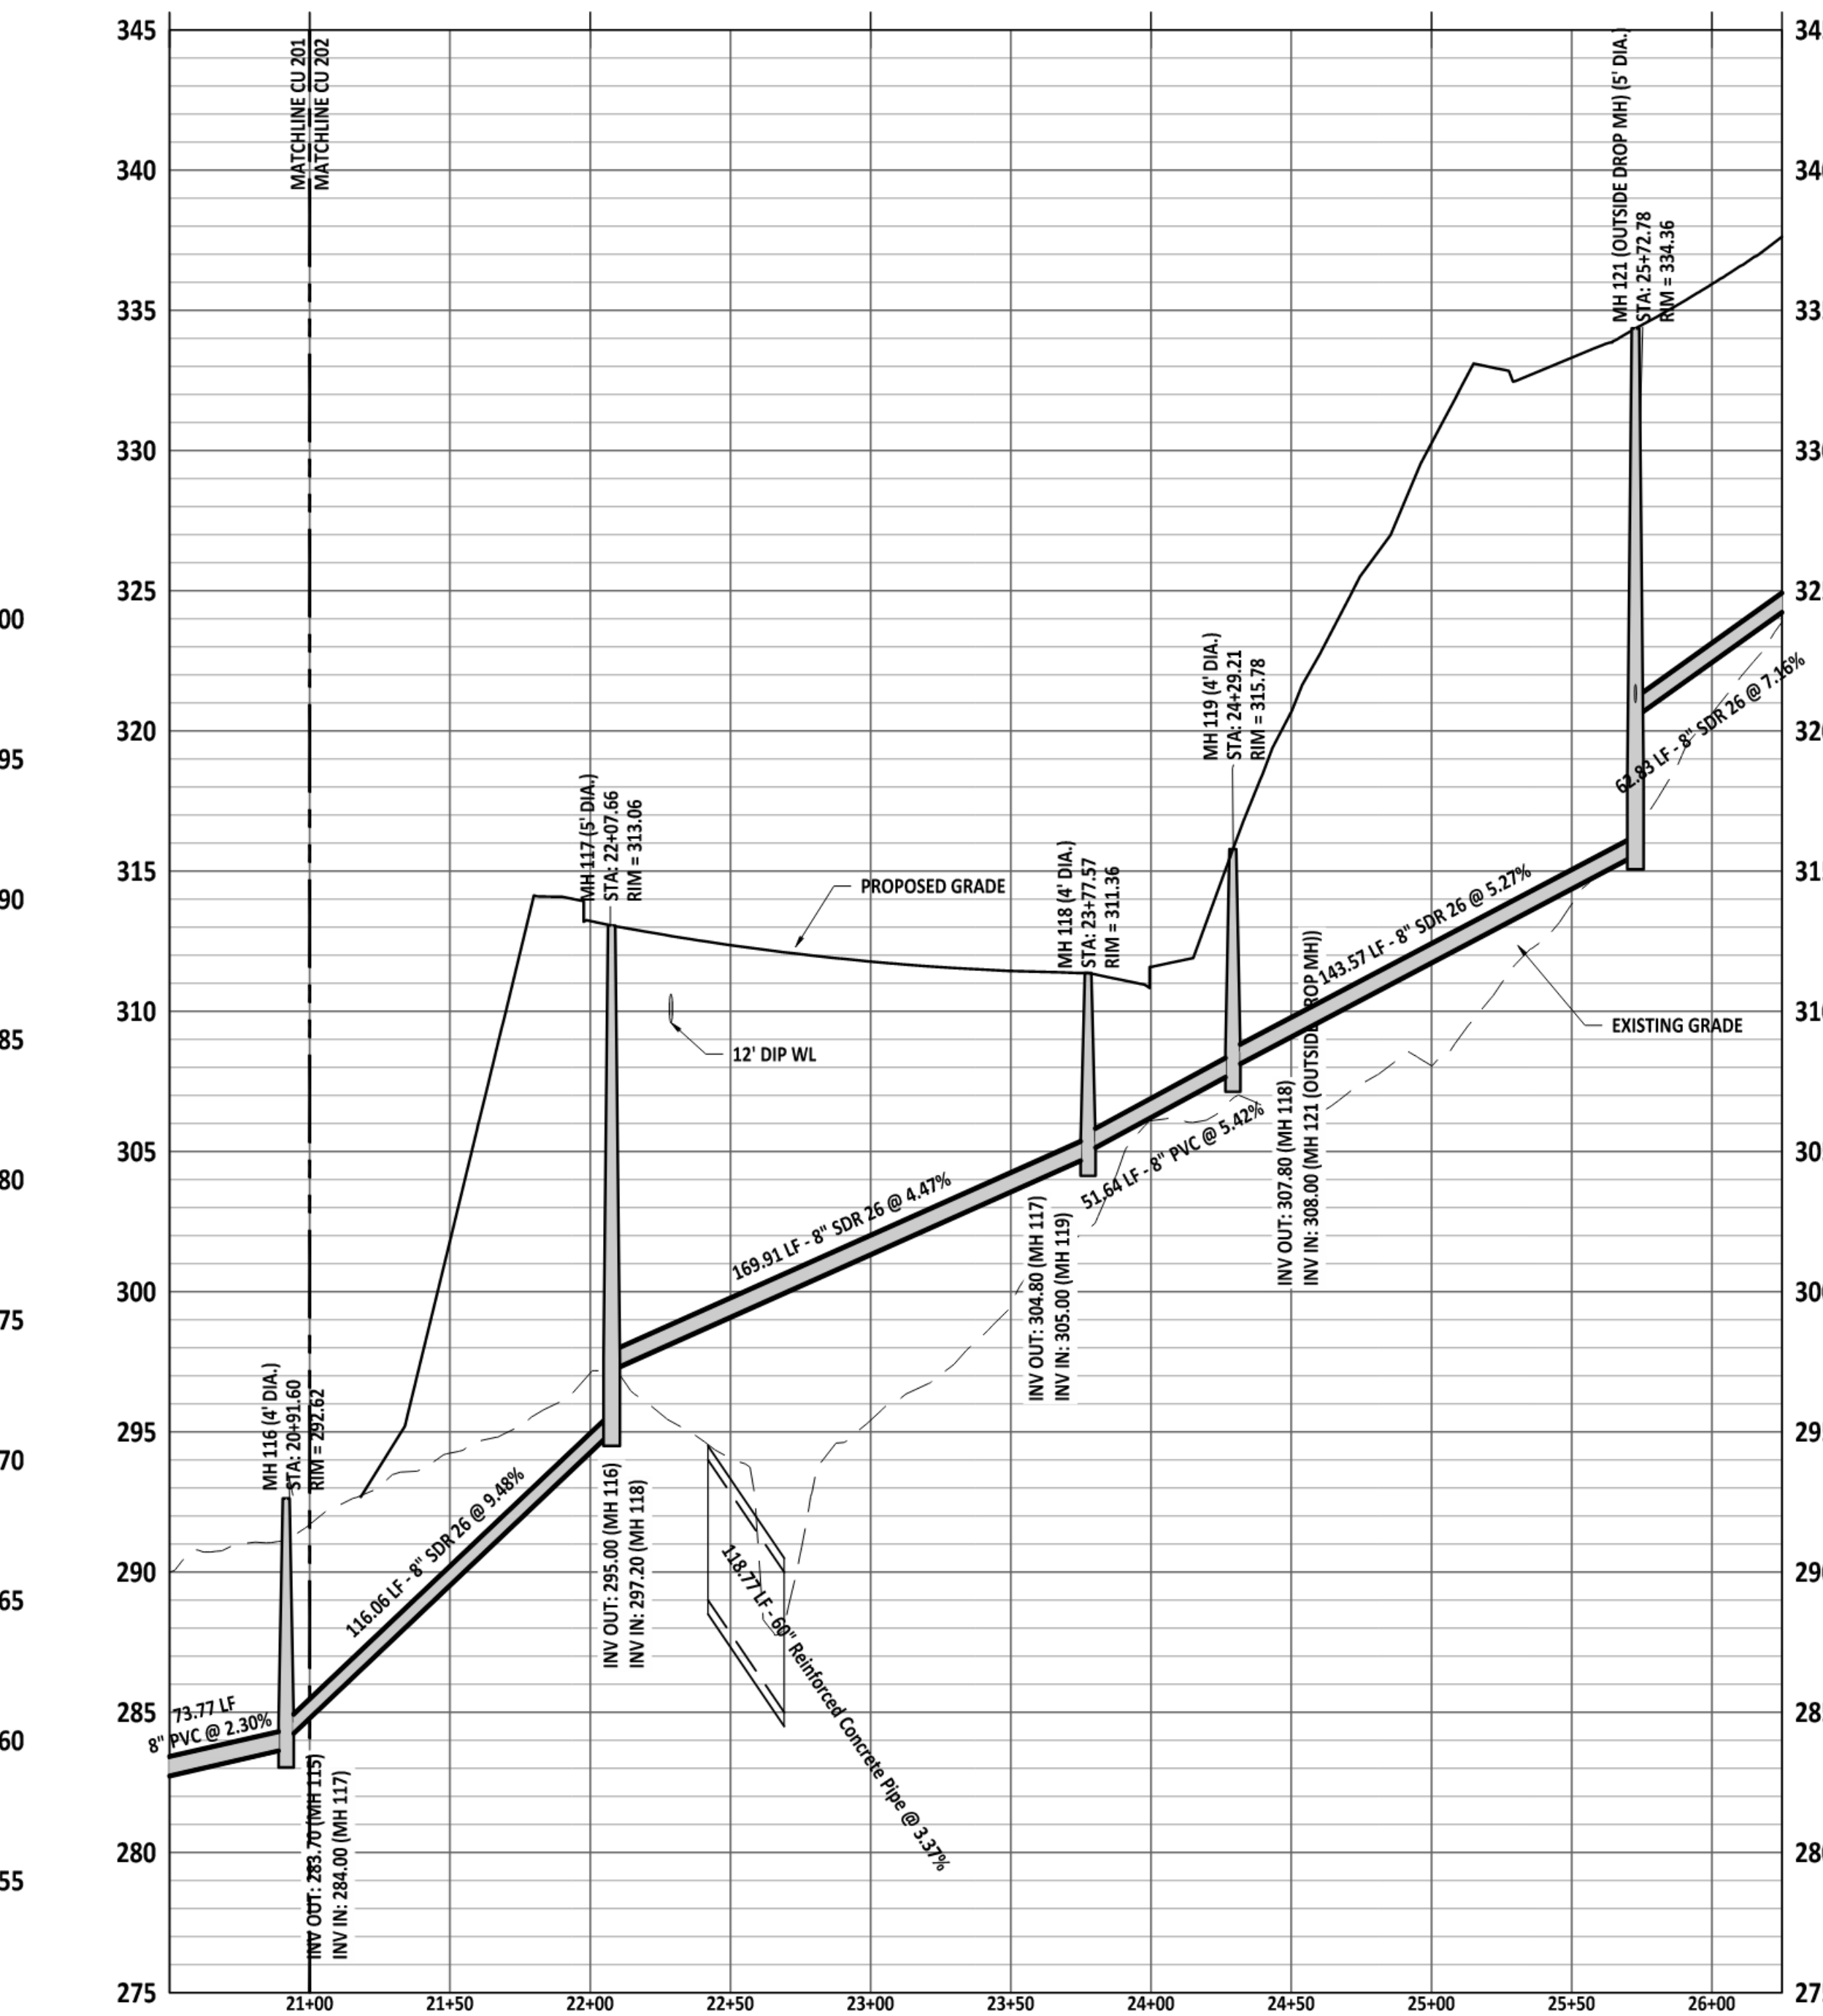

PROJECT NUMBER = CID-25-02



NO.	DATE	REVISION

STIPULATION FOR REUSE
THIS DRAWING WAS PREPARED FOR USE ON THE SPECIFIC SITE, NAMED HEREON, CONTEMPORANEOUSLY WITH ITS ISSUE DATE AS LISTED, HEREON, AND IT IS NOT SUITABLE FOR USE ON A DIFFERENT PROJECT SITE OR AT A LATER TIME. USE OF THIS DRAWING FOR REFERENCE OR EXAMPLE ON ANOTHER PROJECT REQUIRES THE SERVICES OF PROPERLY LICENSED ARCHITECTS AND ENGINEERS. REPRODUCTION OF THIS DRAWING FOR REUSE ON ANOTHER PROJECT IS NOT AUTHORIZED AND MAY BE CONTRARY TO THE LAW.

MERRITT RESERVE
SANITARY SEWER PLAN & PROFILE
ROLESVILLE RD
WAKE COUNTY NC 27312

JOB NUMBER: 23-0004
CHECKED BY: JK
DRAWN BY: DH/MA/LL
DATE: 12/12/2025

SANITARY SEWER PLAN & PROFILE
SHEET TITLE:
CU-201
SHEET NO.:

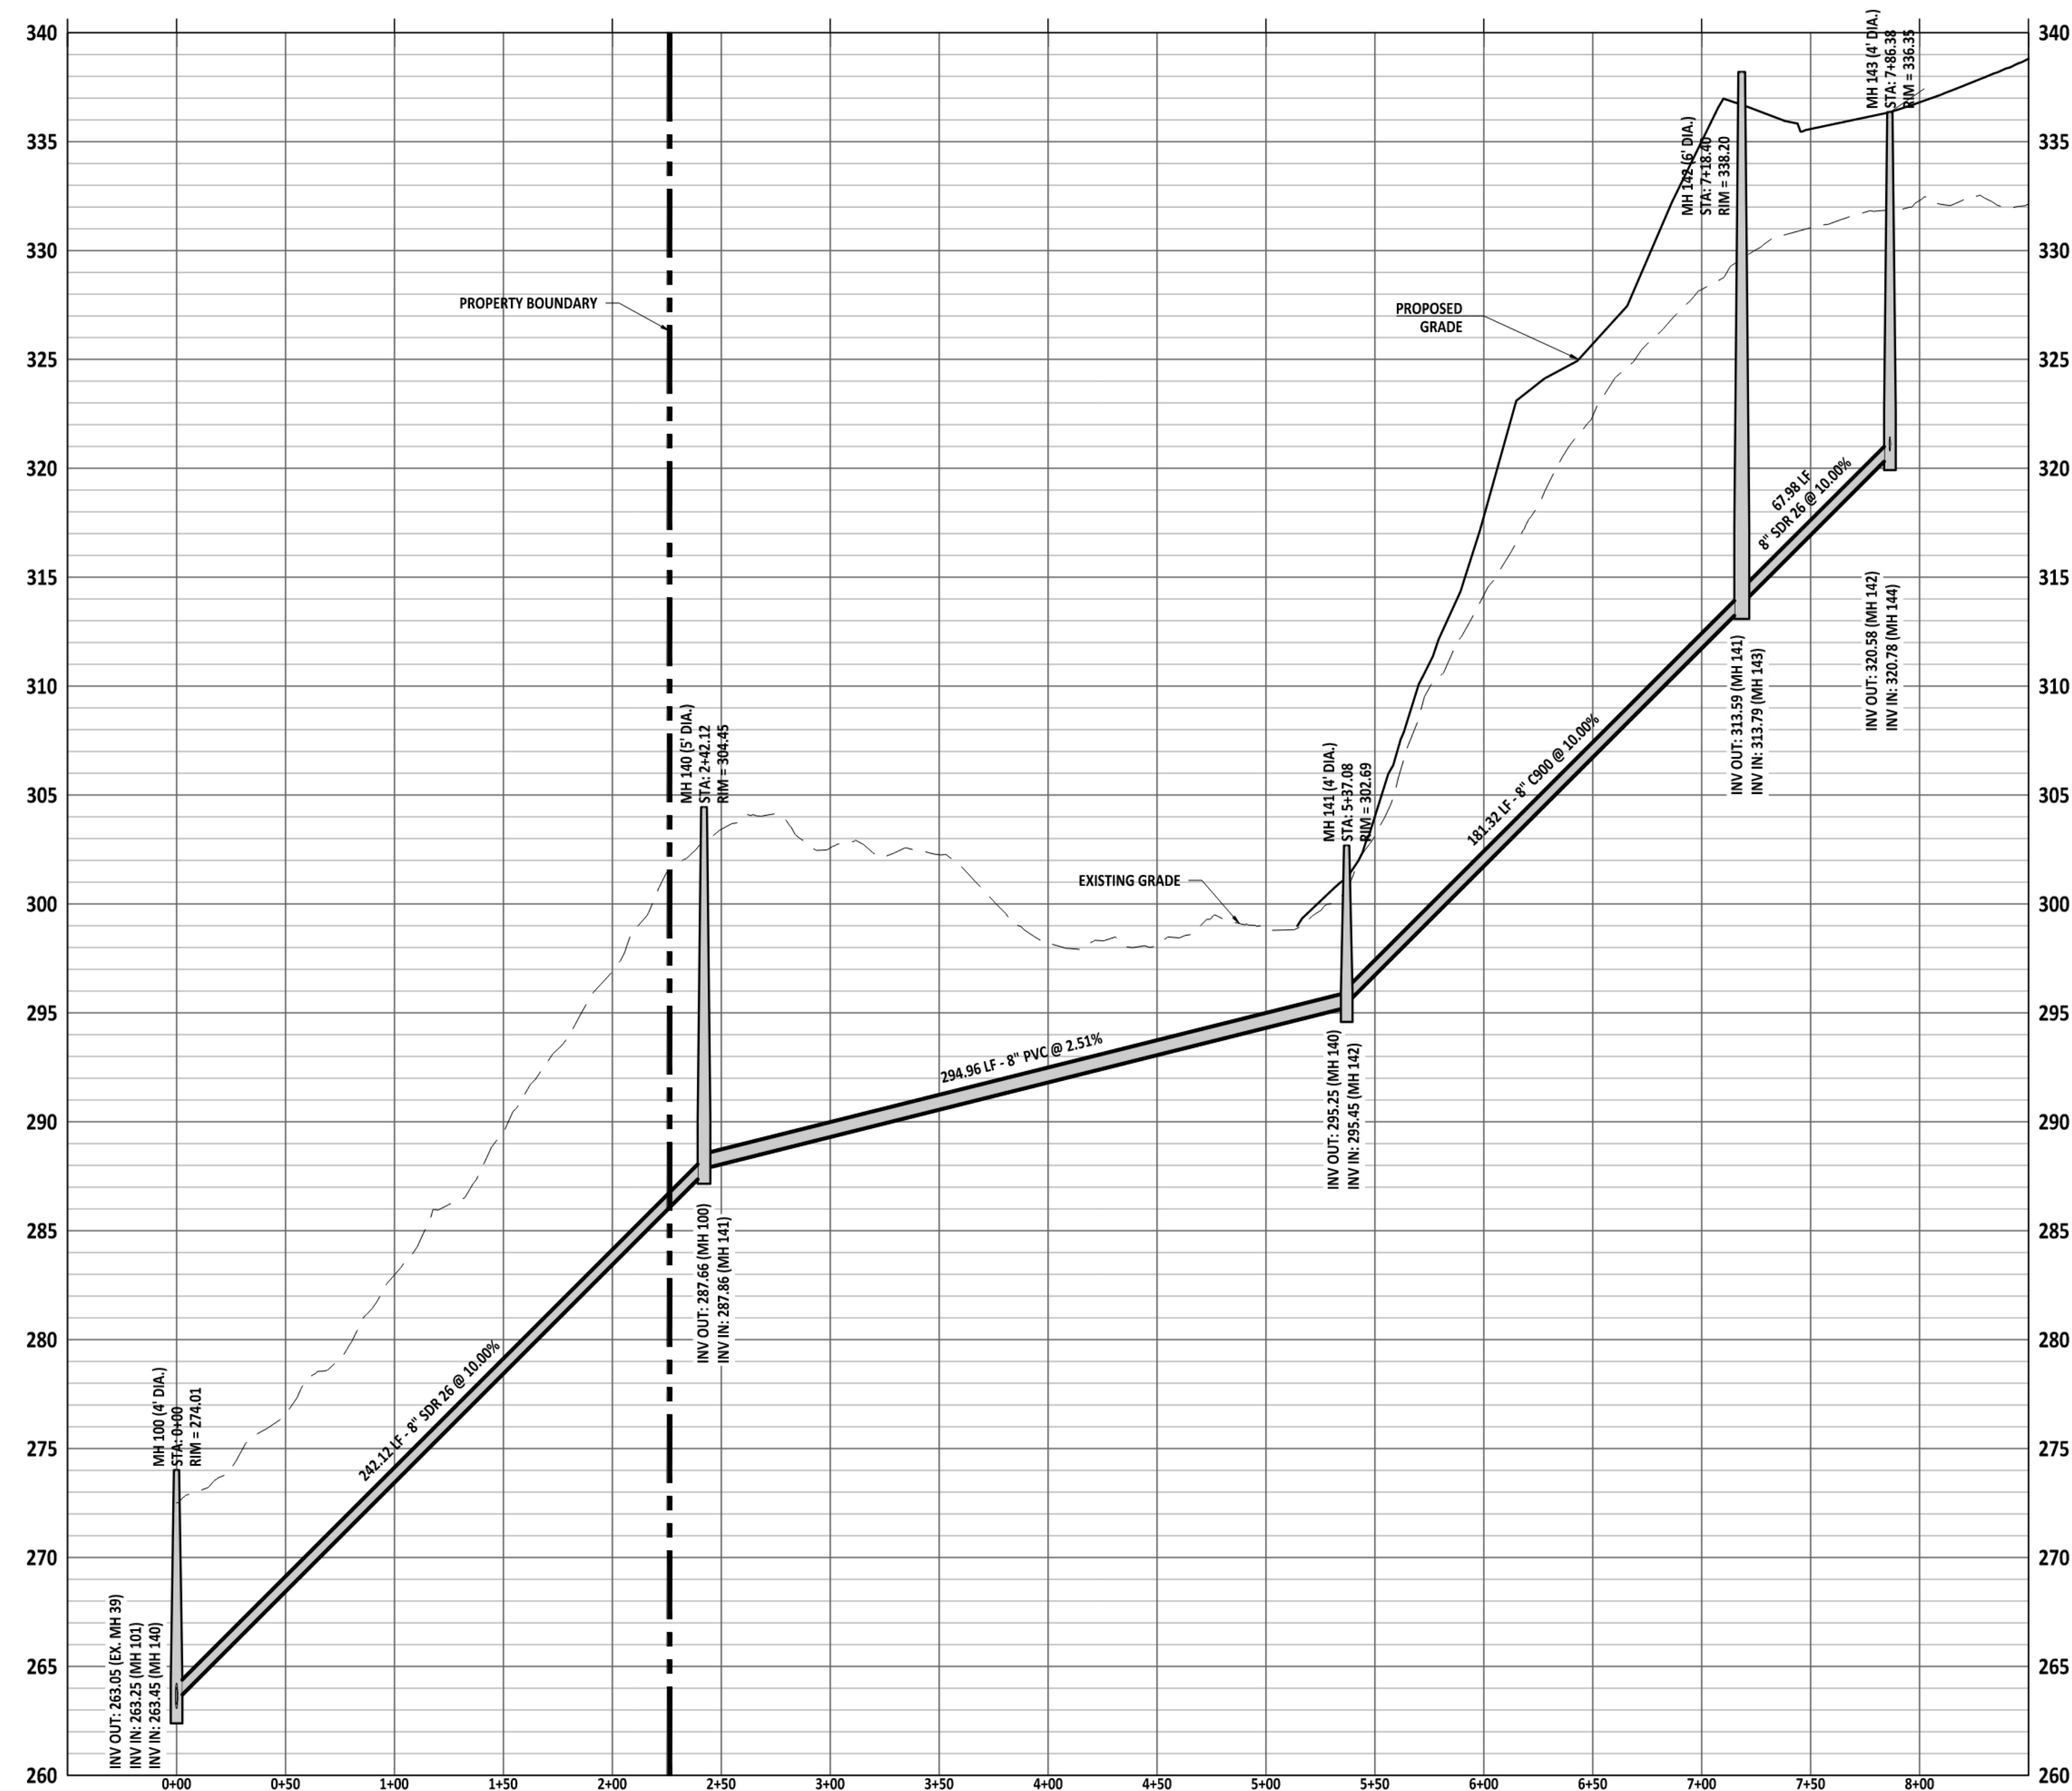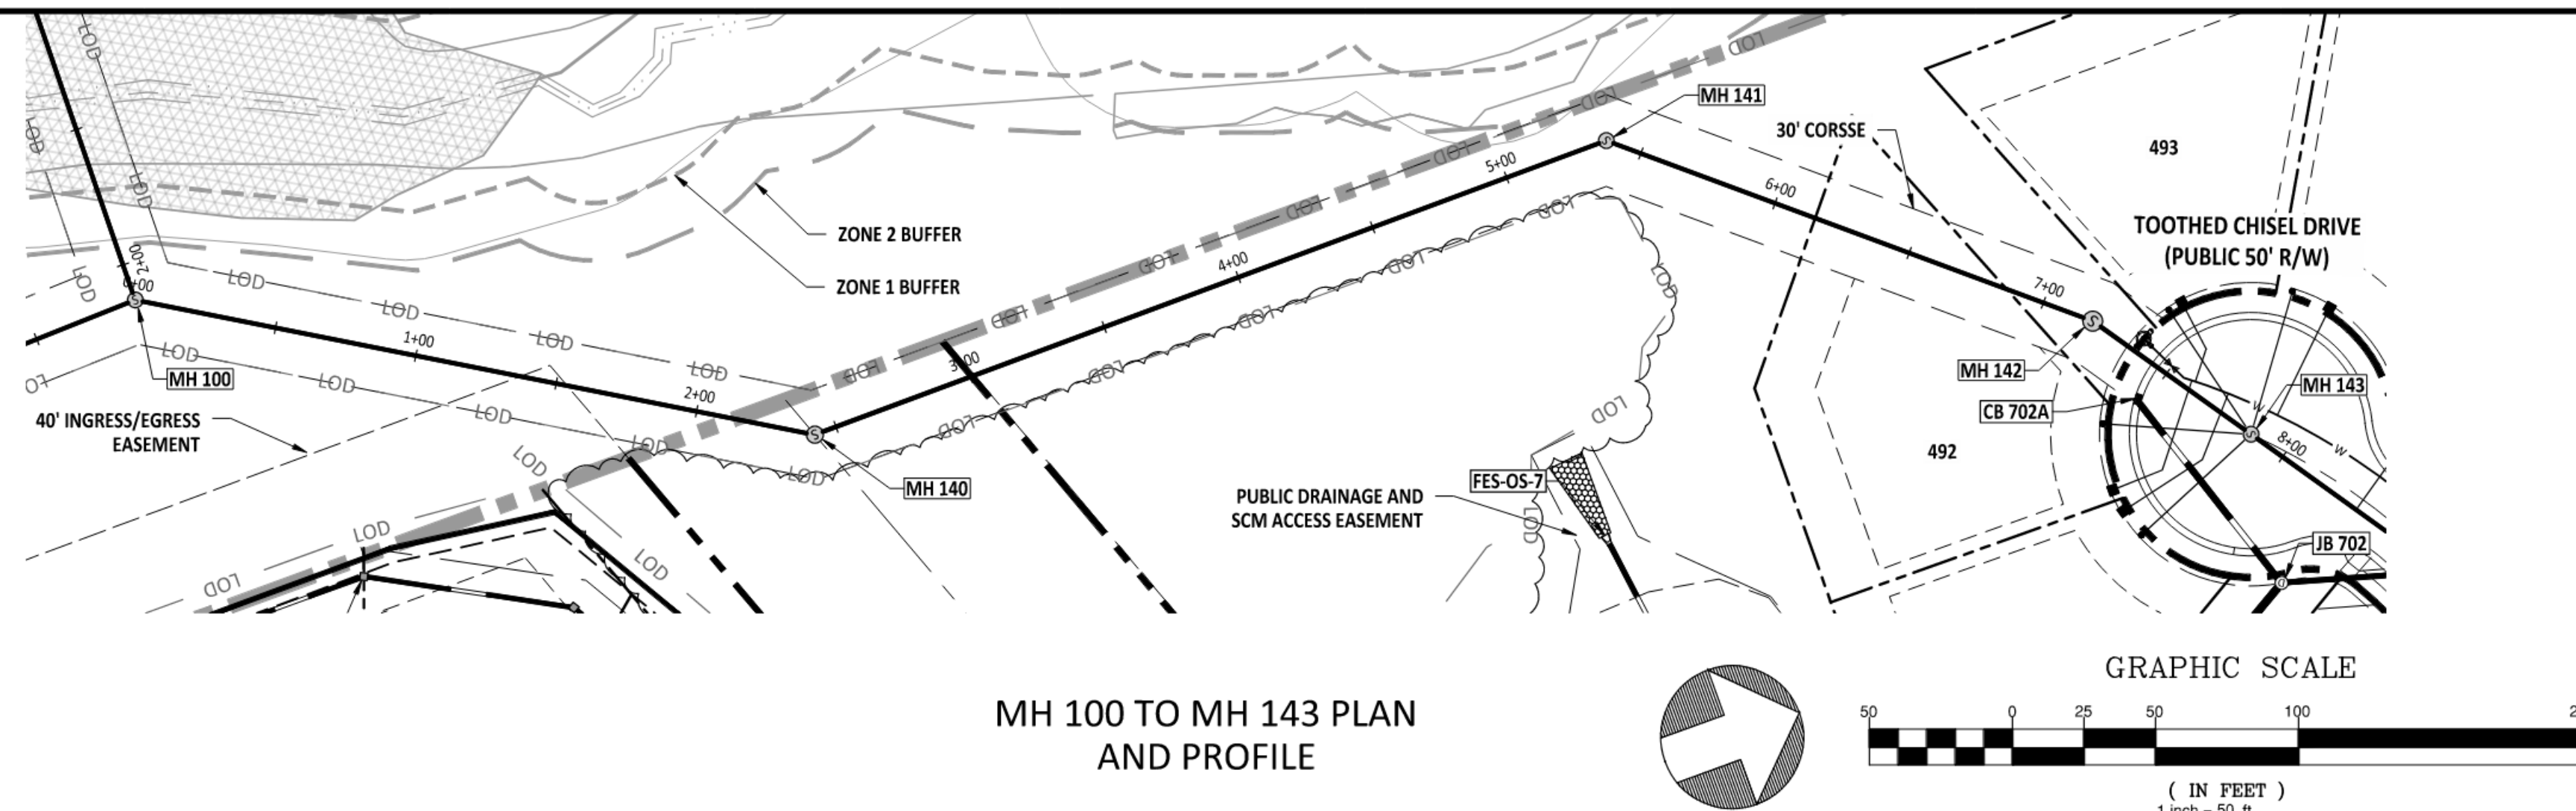[illegible]

STIPULATION FOR REUSE

THIS DRAWING WAS PREPARED FOR USE ON THE SPECIFIC SITE, NAMED HEREON, CONTEMPORANEOUSLY WITH ITS ISSUE DATE AS LISTED, HEREON, AND IT IS NOT SUITABLE FOR USE ON A DIFFERENT PROJECT SITE OR AT A LATER TIME. USE OF THIS DRAWING FOR REFERENCE OR EXAMPLE ON ANOTHER PROJECT REQUIRES THE SERVICES OF PROPERLY LICENSED ARCHITECTS AND ENGINEERS. REPRODUCTION OF THIS DRAWING FOR REUSE ON ANOTHER PROJECT IS NOT AUTHORIZED AND MAY BE CONTRARY TO THE LAW.

MERRITT RESERVE
SANITARY SEWER PLAN & PROFILE
ROLESVILLE RD
WAKE COUNTY NC 27312



JOB NUMBER:	23-0004
CHECKED BY:	JK
DRAWN BY:	DH/MA/LL
DATE:	12/12/2025

SANITARY SEWER PLAN & PROFILE

SHEET NO.: **CU-202**



PROJECT NUMBER = CID-25-02

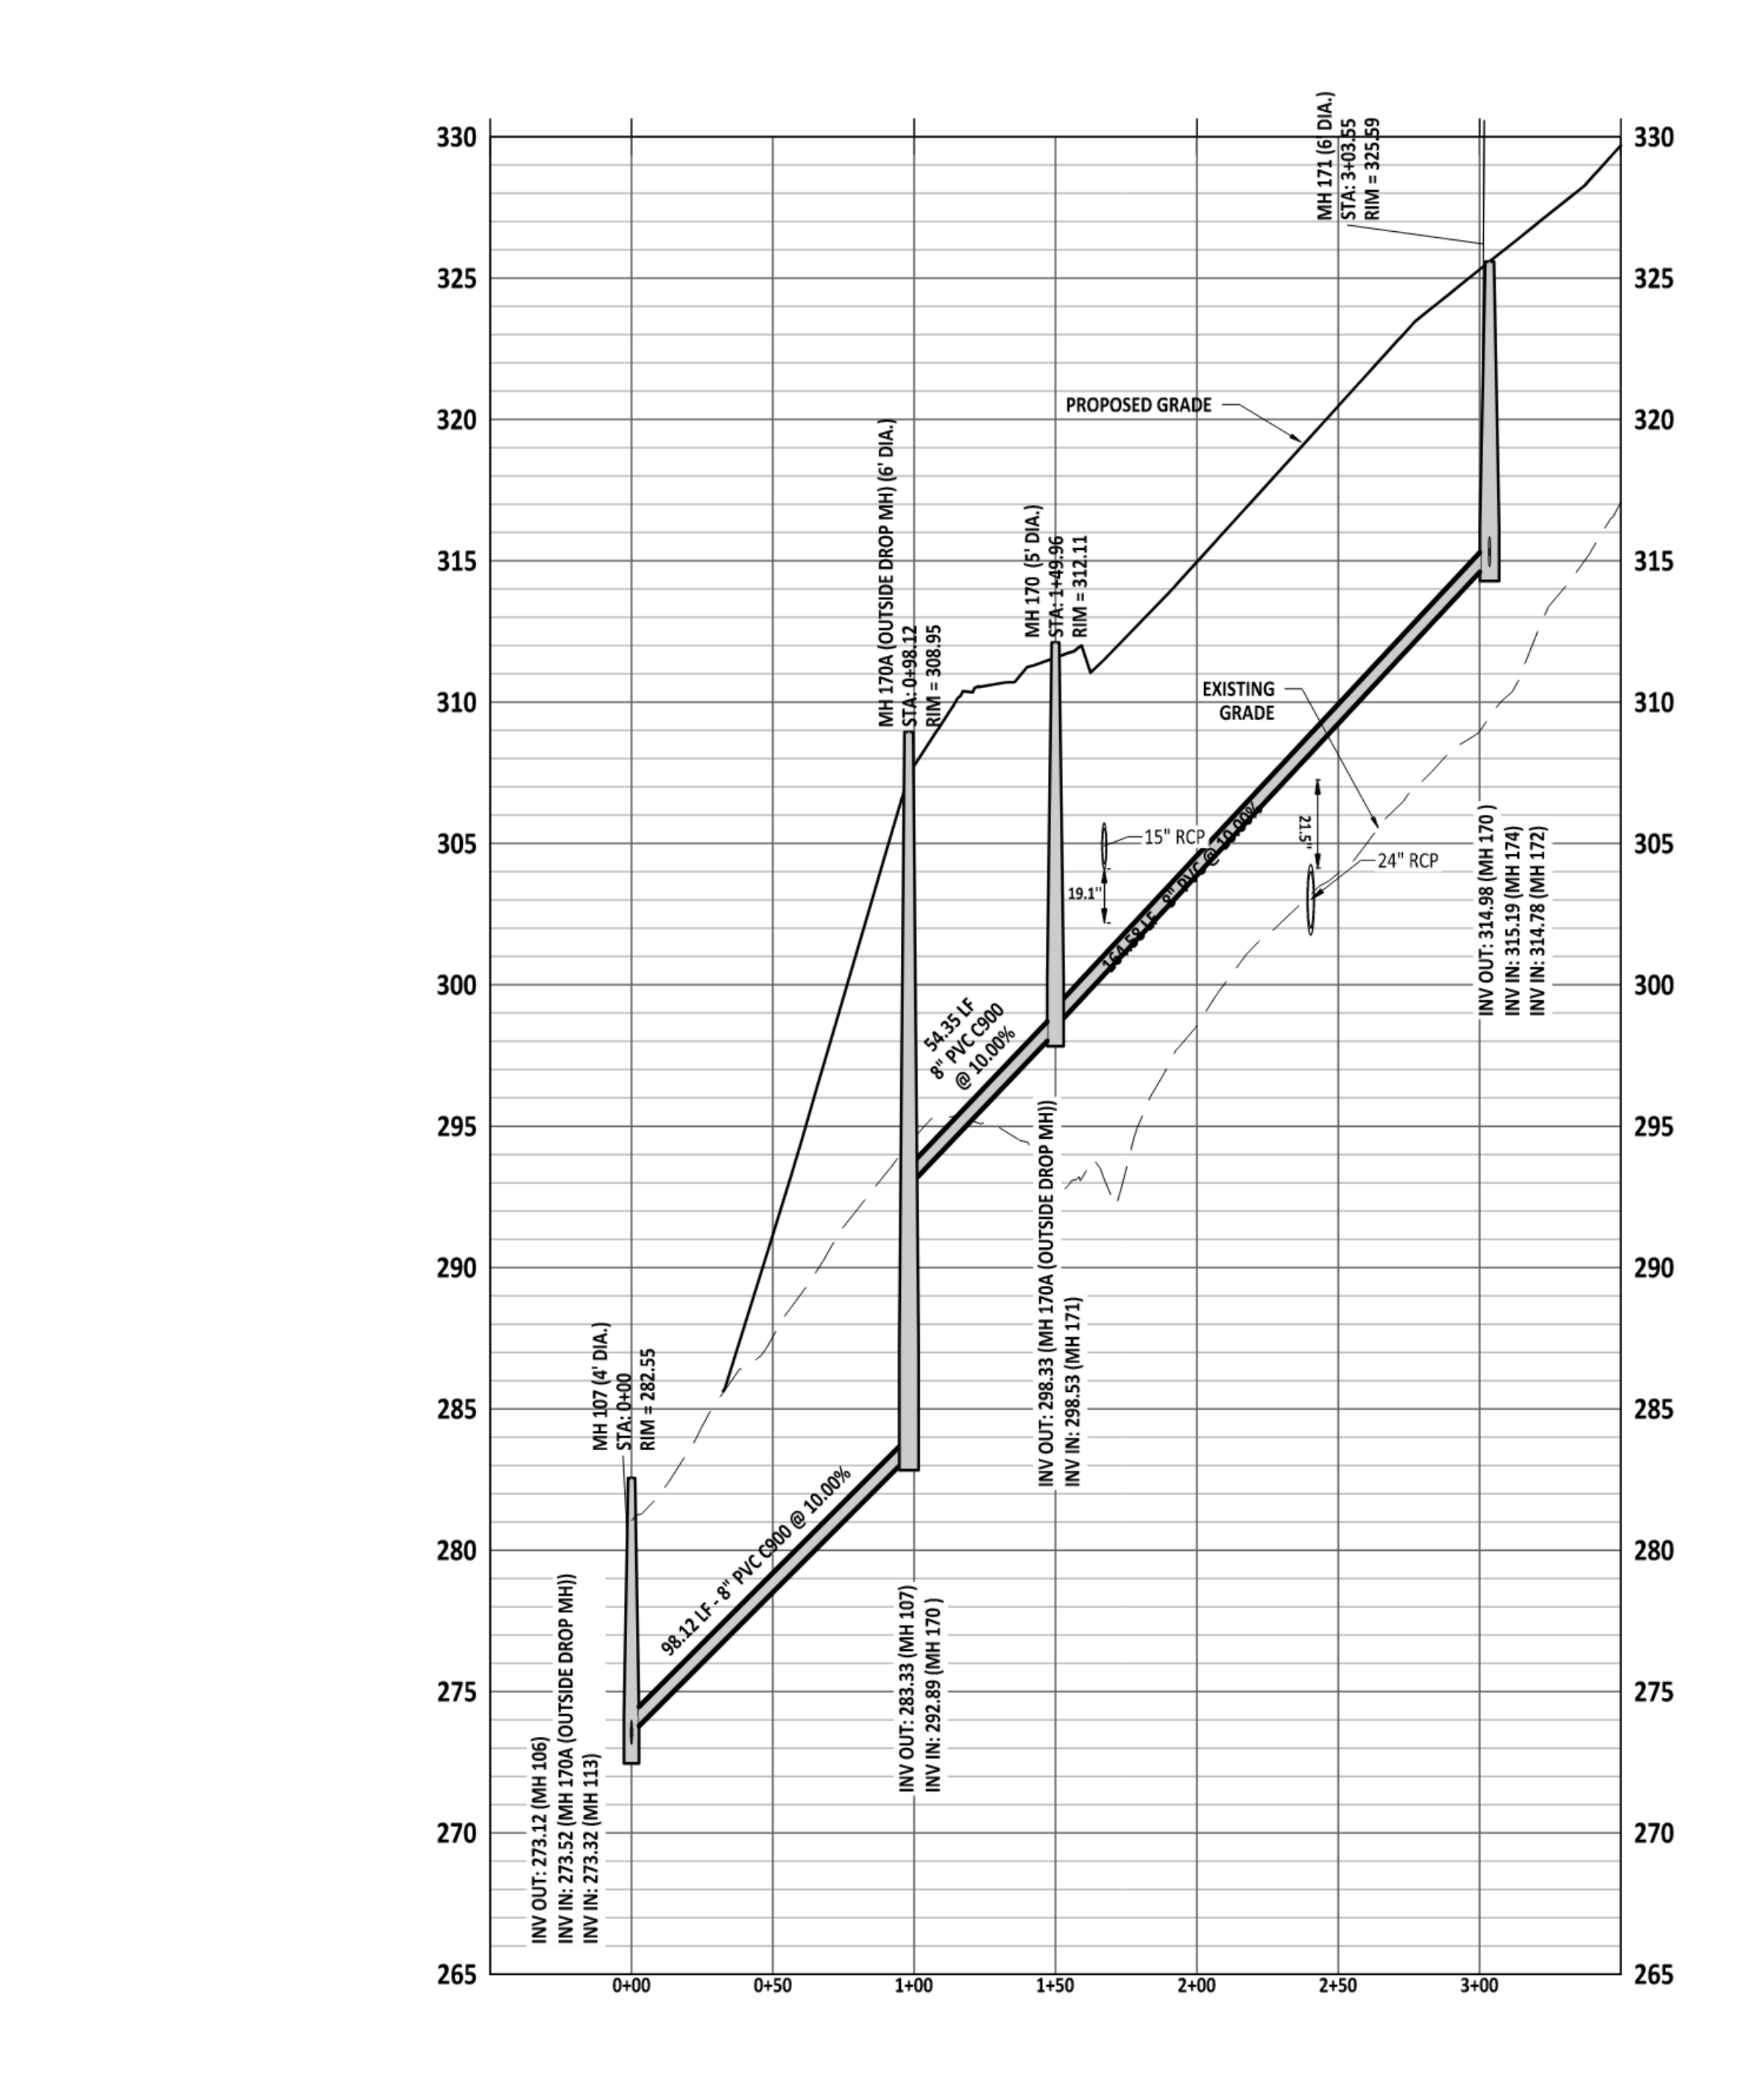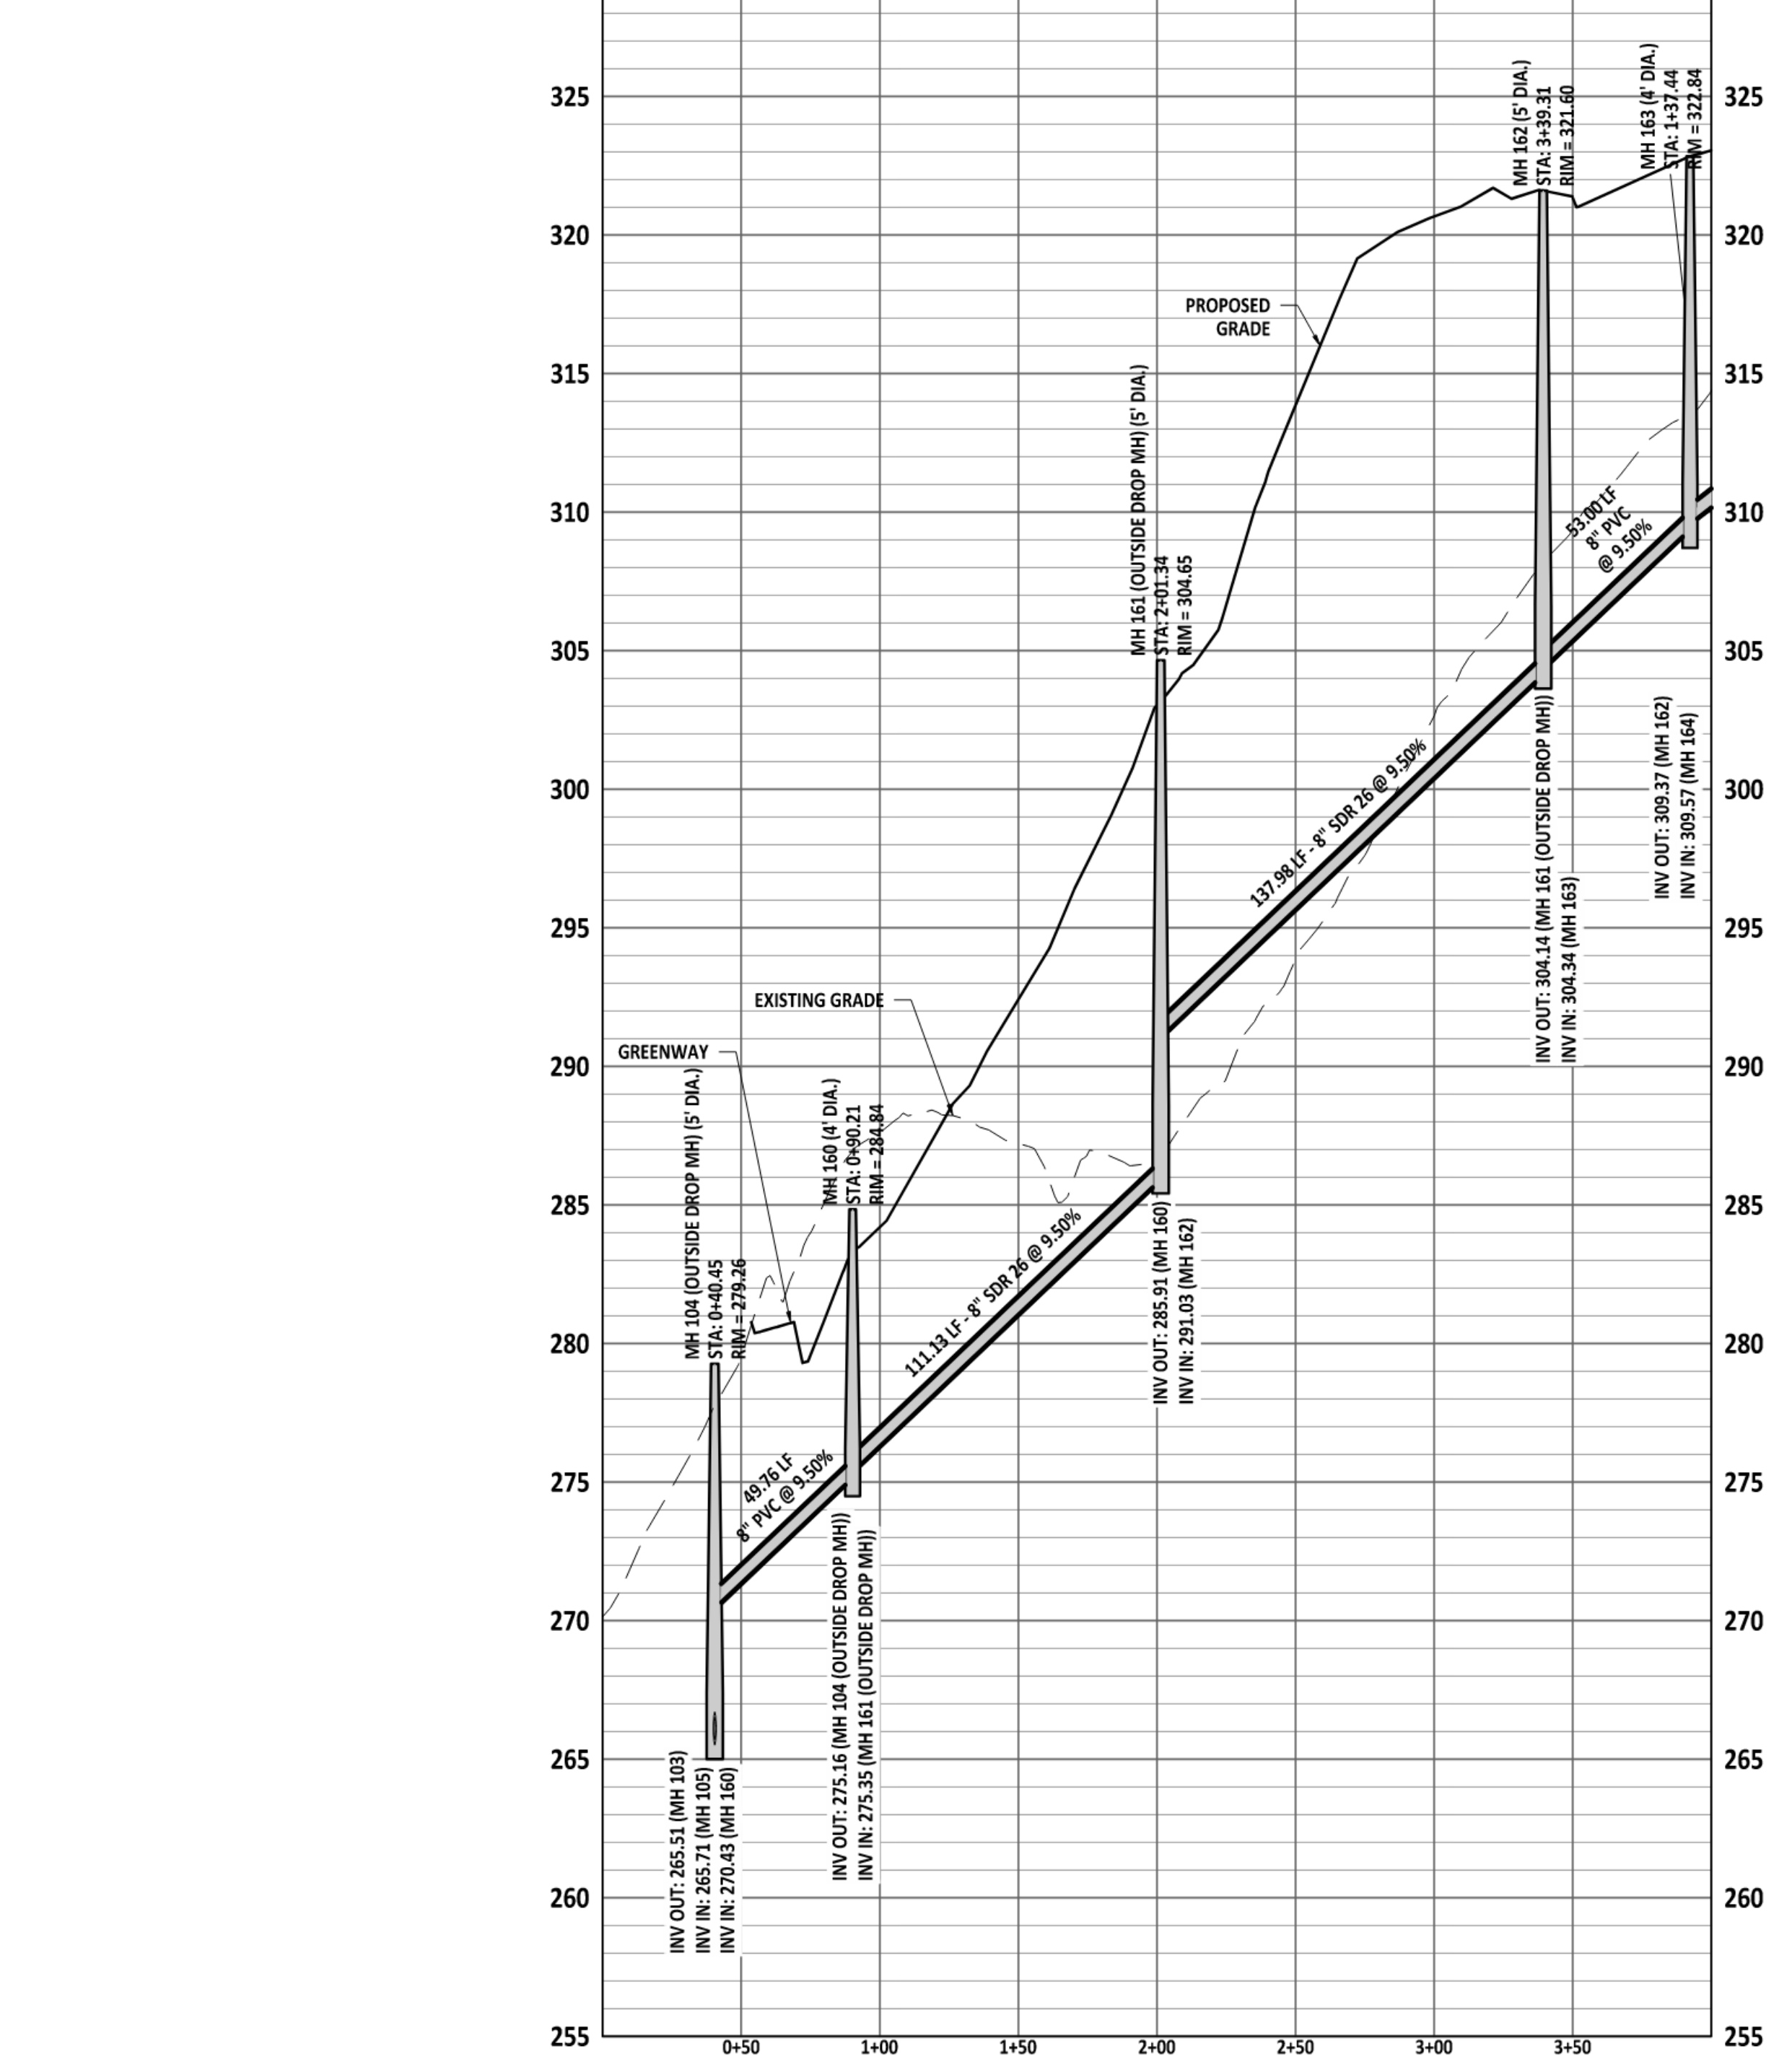[illegible]

STIPULATION FOR REUSE


THIS DRAWING WAS PREPARED FOR USE ON THE SPECIFIC SITE, NAMED HEREON, CONTEMPORANEOUSLY WITH ITS ISSUE DATE AS LISTED, HEREON, AND IT IS NOT SUITABLE FOR USE ON A DIFFERENT PROJECT SITE OR AT A LATER TIME. USE OF THIS DRAWING FOR REFERENCE OR EXAMPLE ON ANOTHER PROJECT REQUIRES THE SERVICES OF PROPERLY LICENSED ARCHITECTS AND ENGINEERS. REPRODUCTION OF THIS DRAWING FOR REUSE ON ANOTHER PROJECT IS NOT AUTHORIZED AND MAY BE CONTRARY TO THE LAW.

**MERRITT RESERVE
SANITARY SEWER PLAN & PROFILE
ROLESVILLE RD
WAKE COUNTY NC 27312**


JOB NUMBER:	23-0004
CHECKED BY:	JK
DRAWN BY:	DH/MA/LL
DATE:	12/12/2025

SANITARY SEWER PLAN & PROFILE


SHEET NO.: **CU-203**

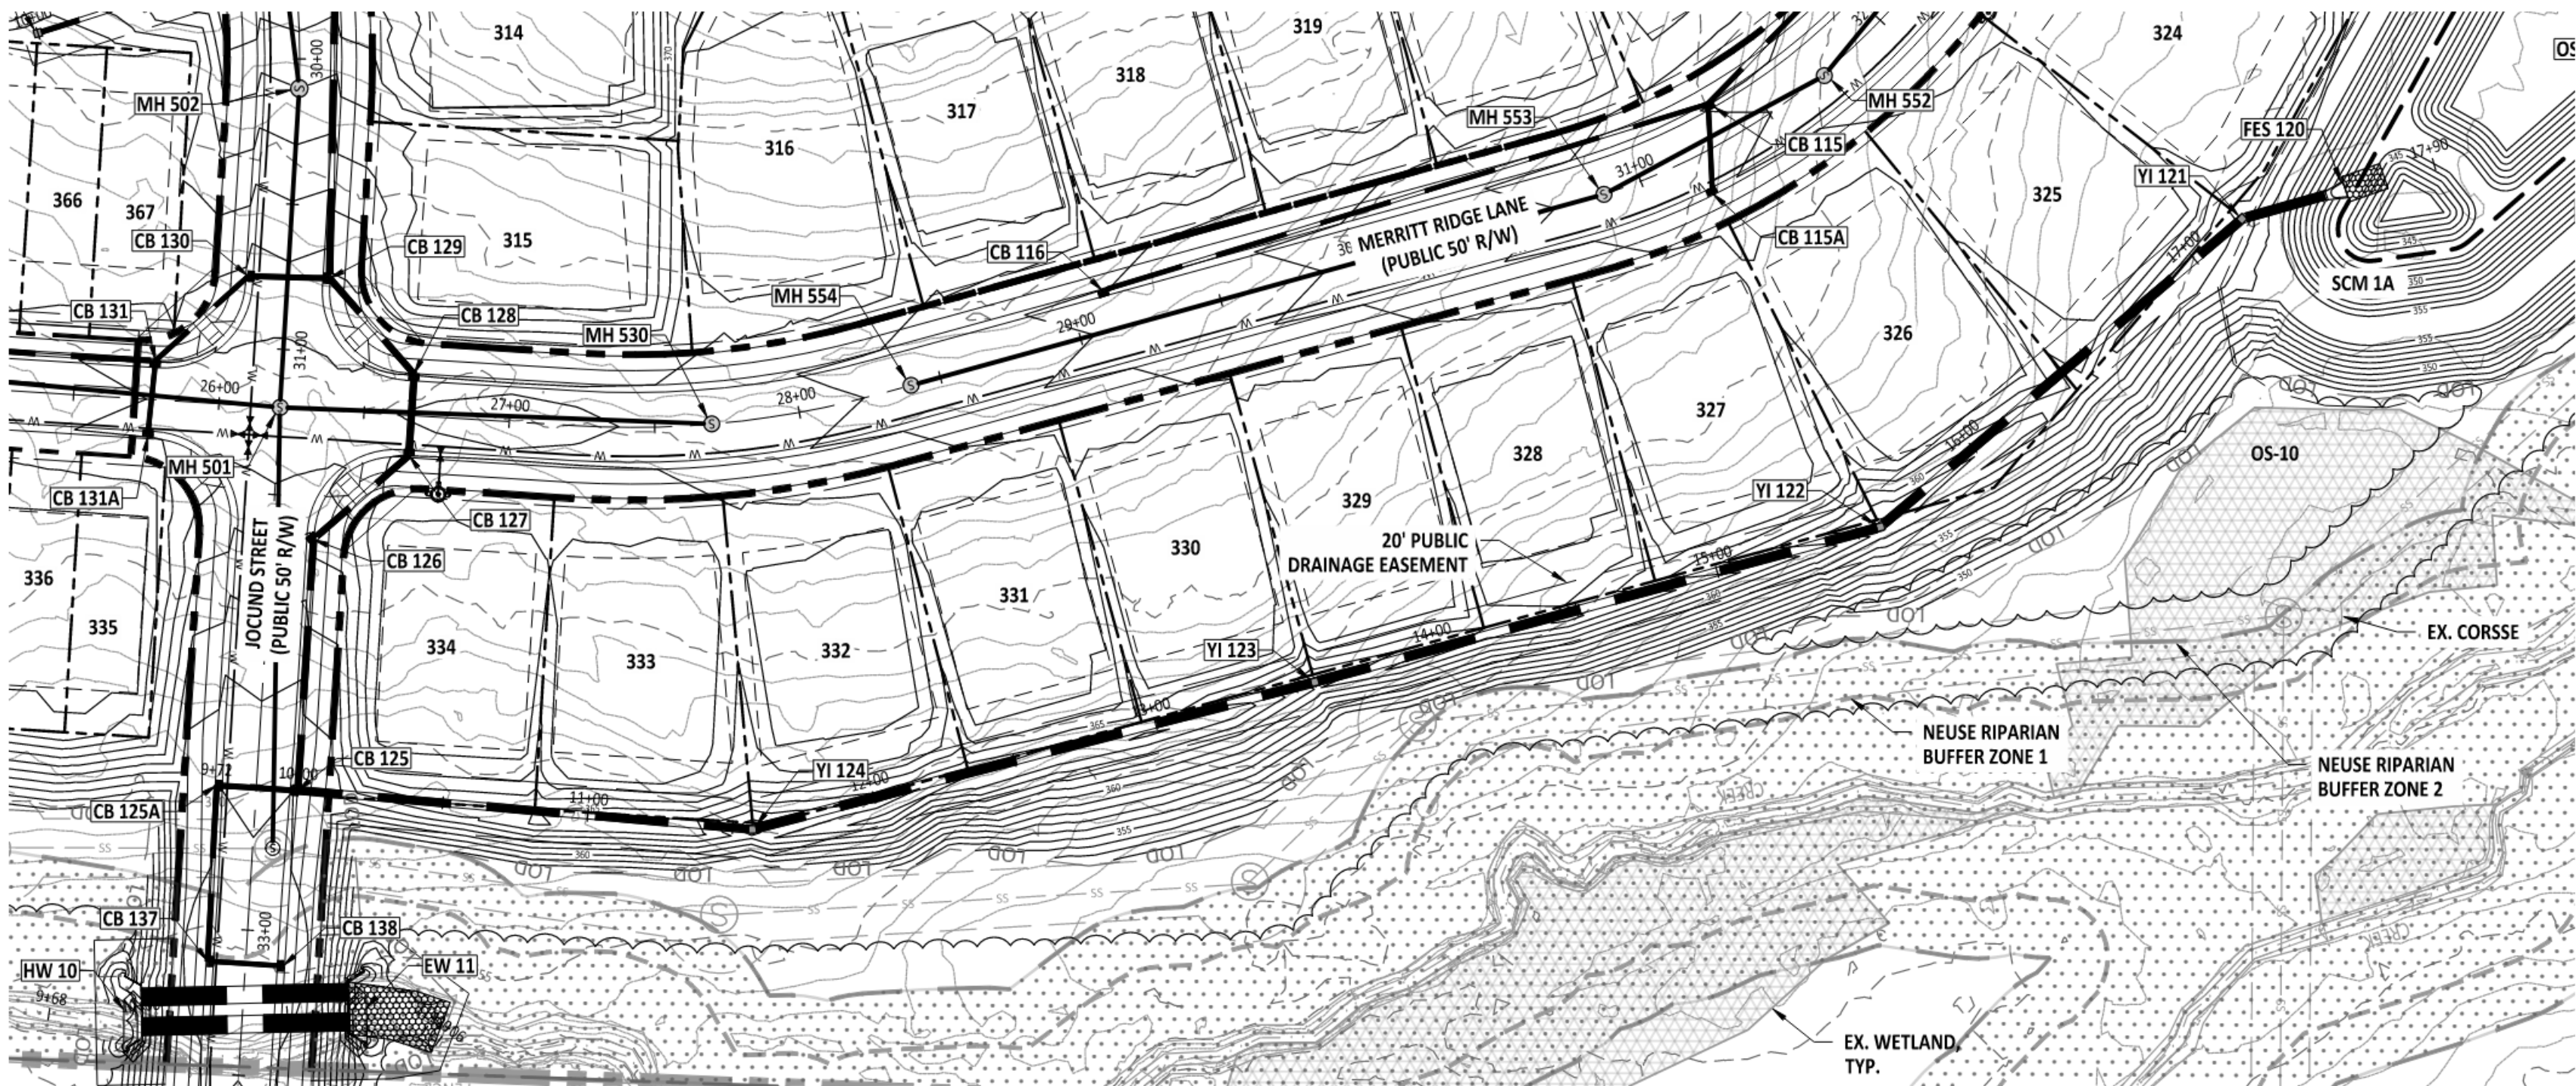


CB 125A TO FES 120 PLAN VIEW

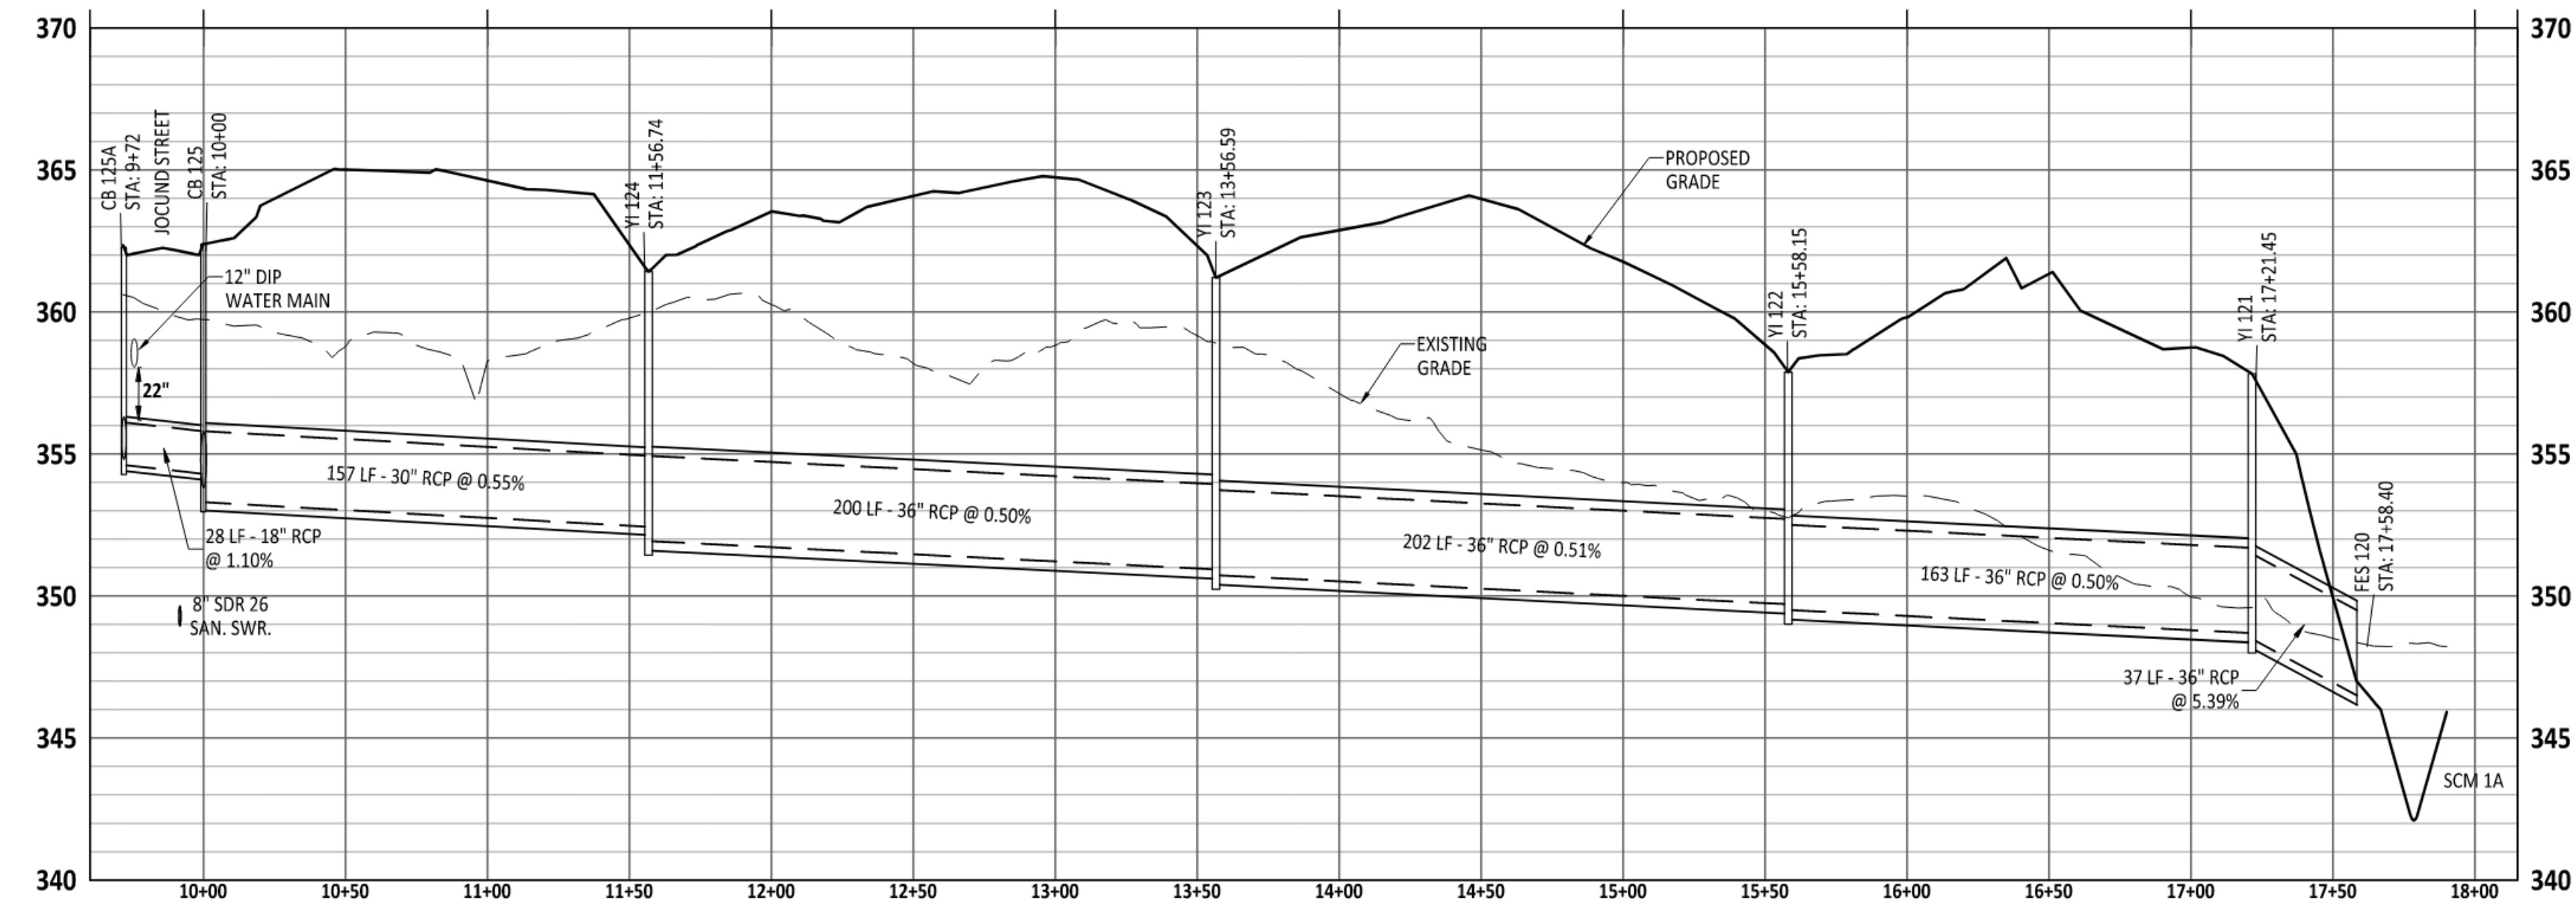


CB 125A TO FES 120 PROFILE

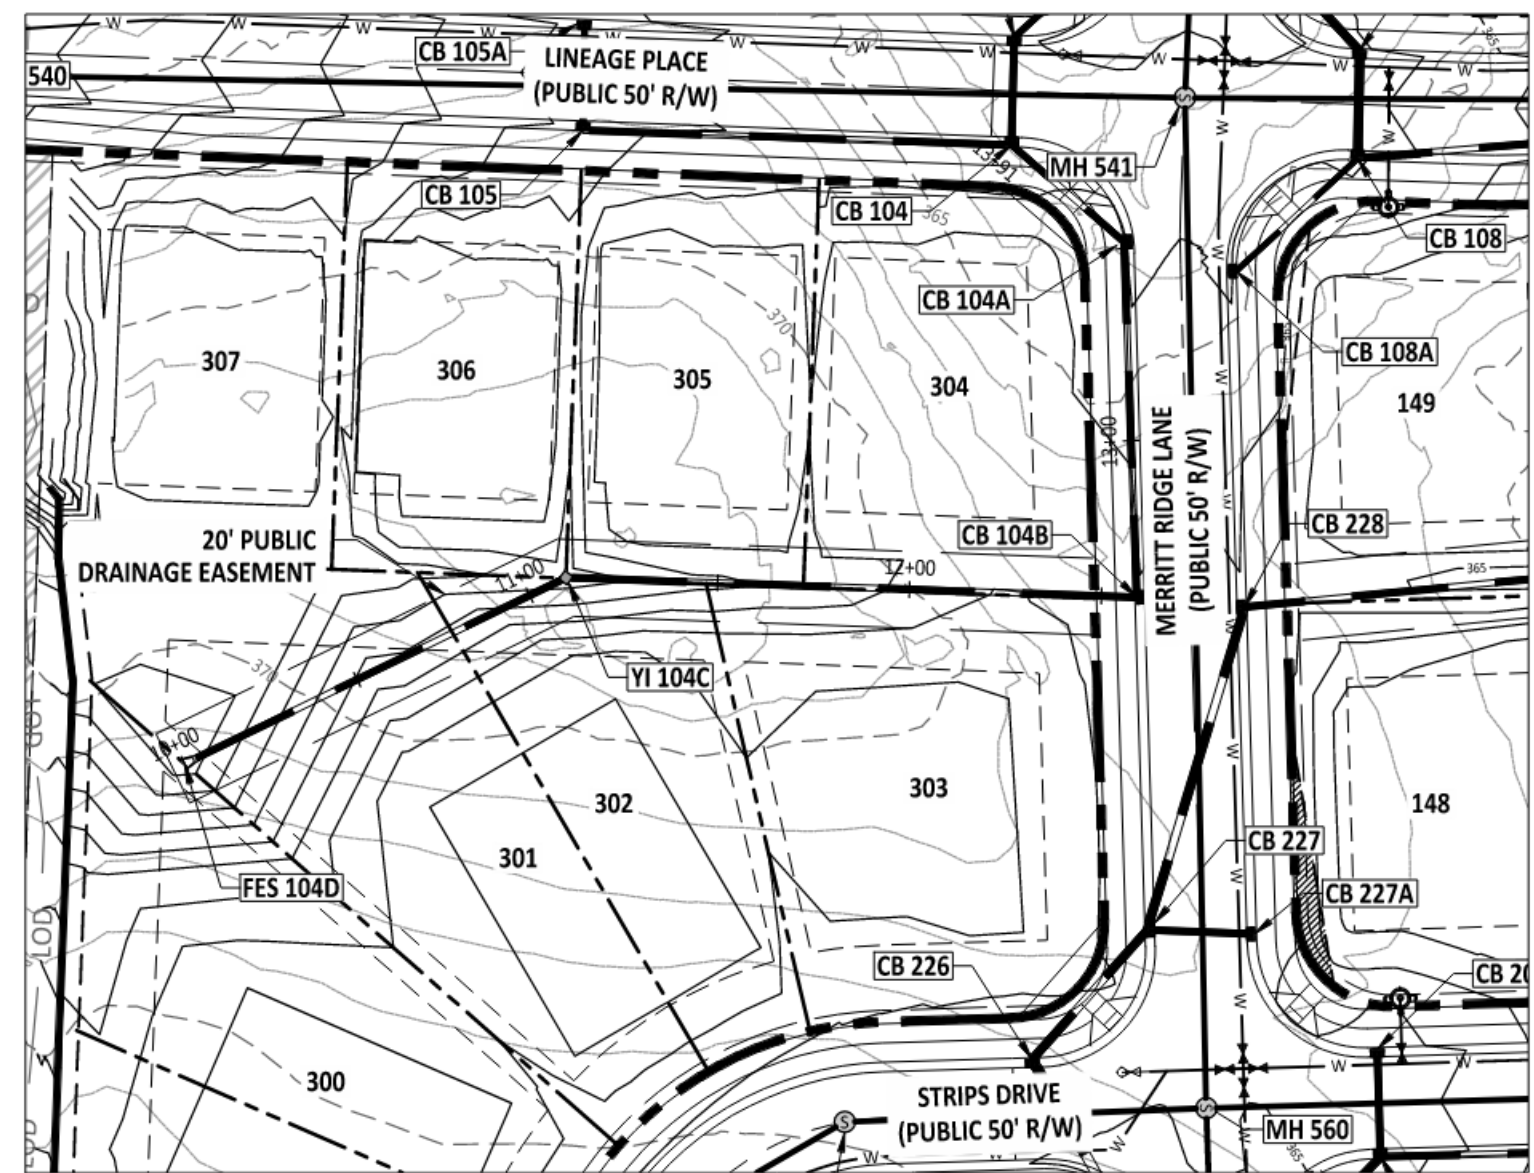


FES 104D TO CB104B PLAN VIEW

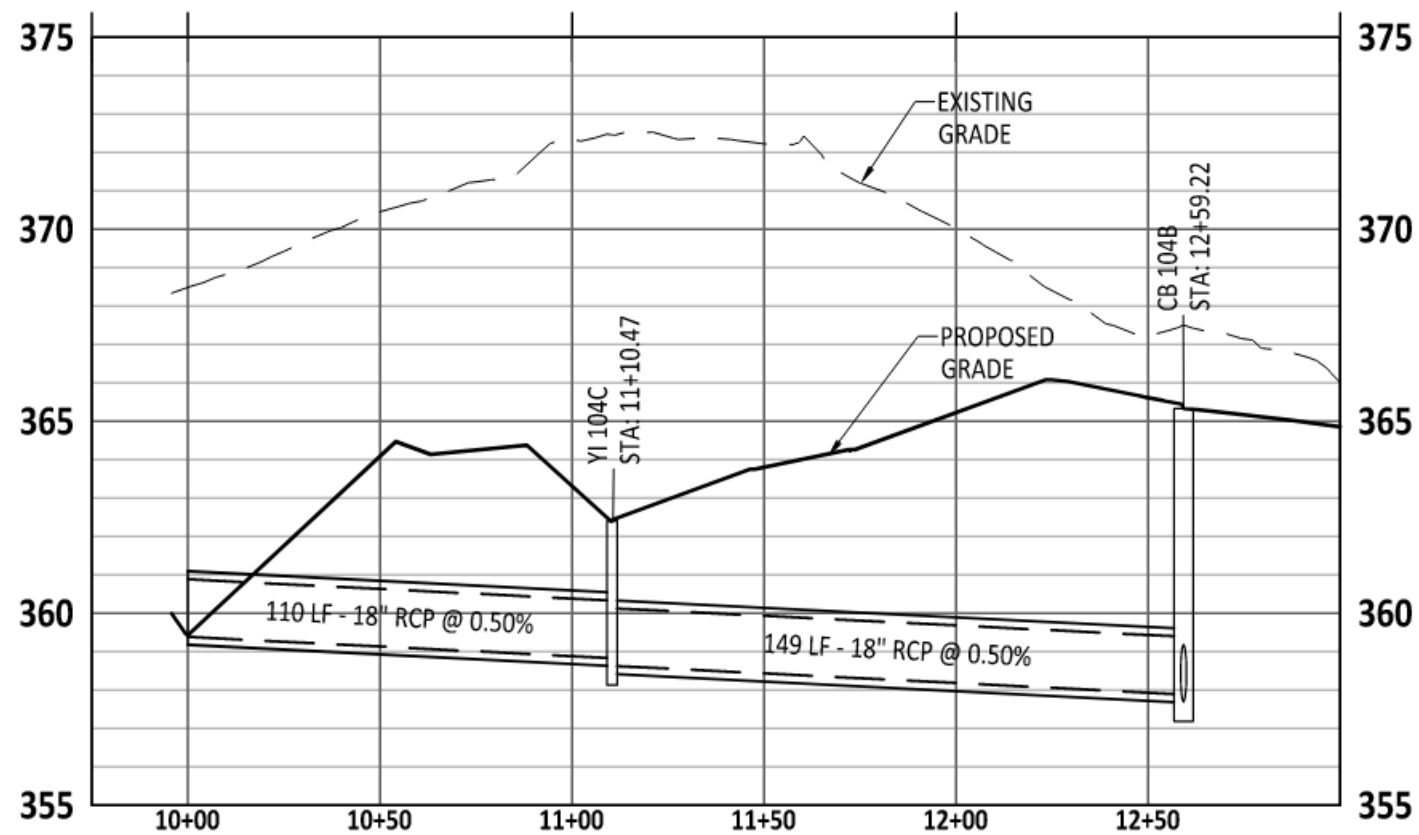


FES 104D TO CB104B PROFILE

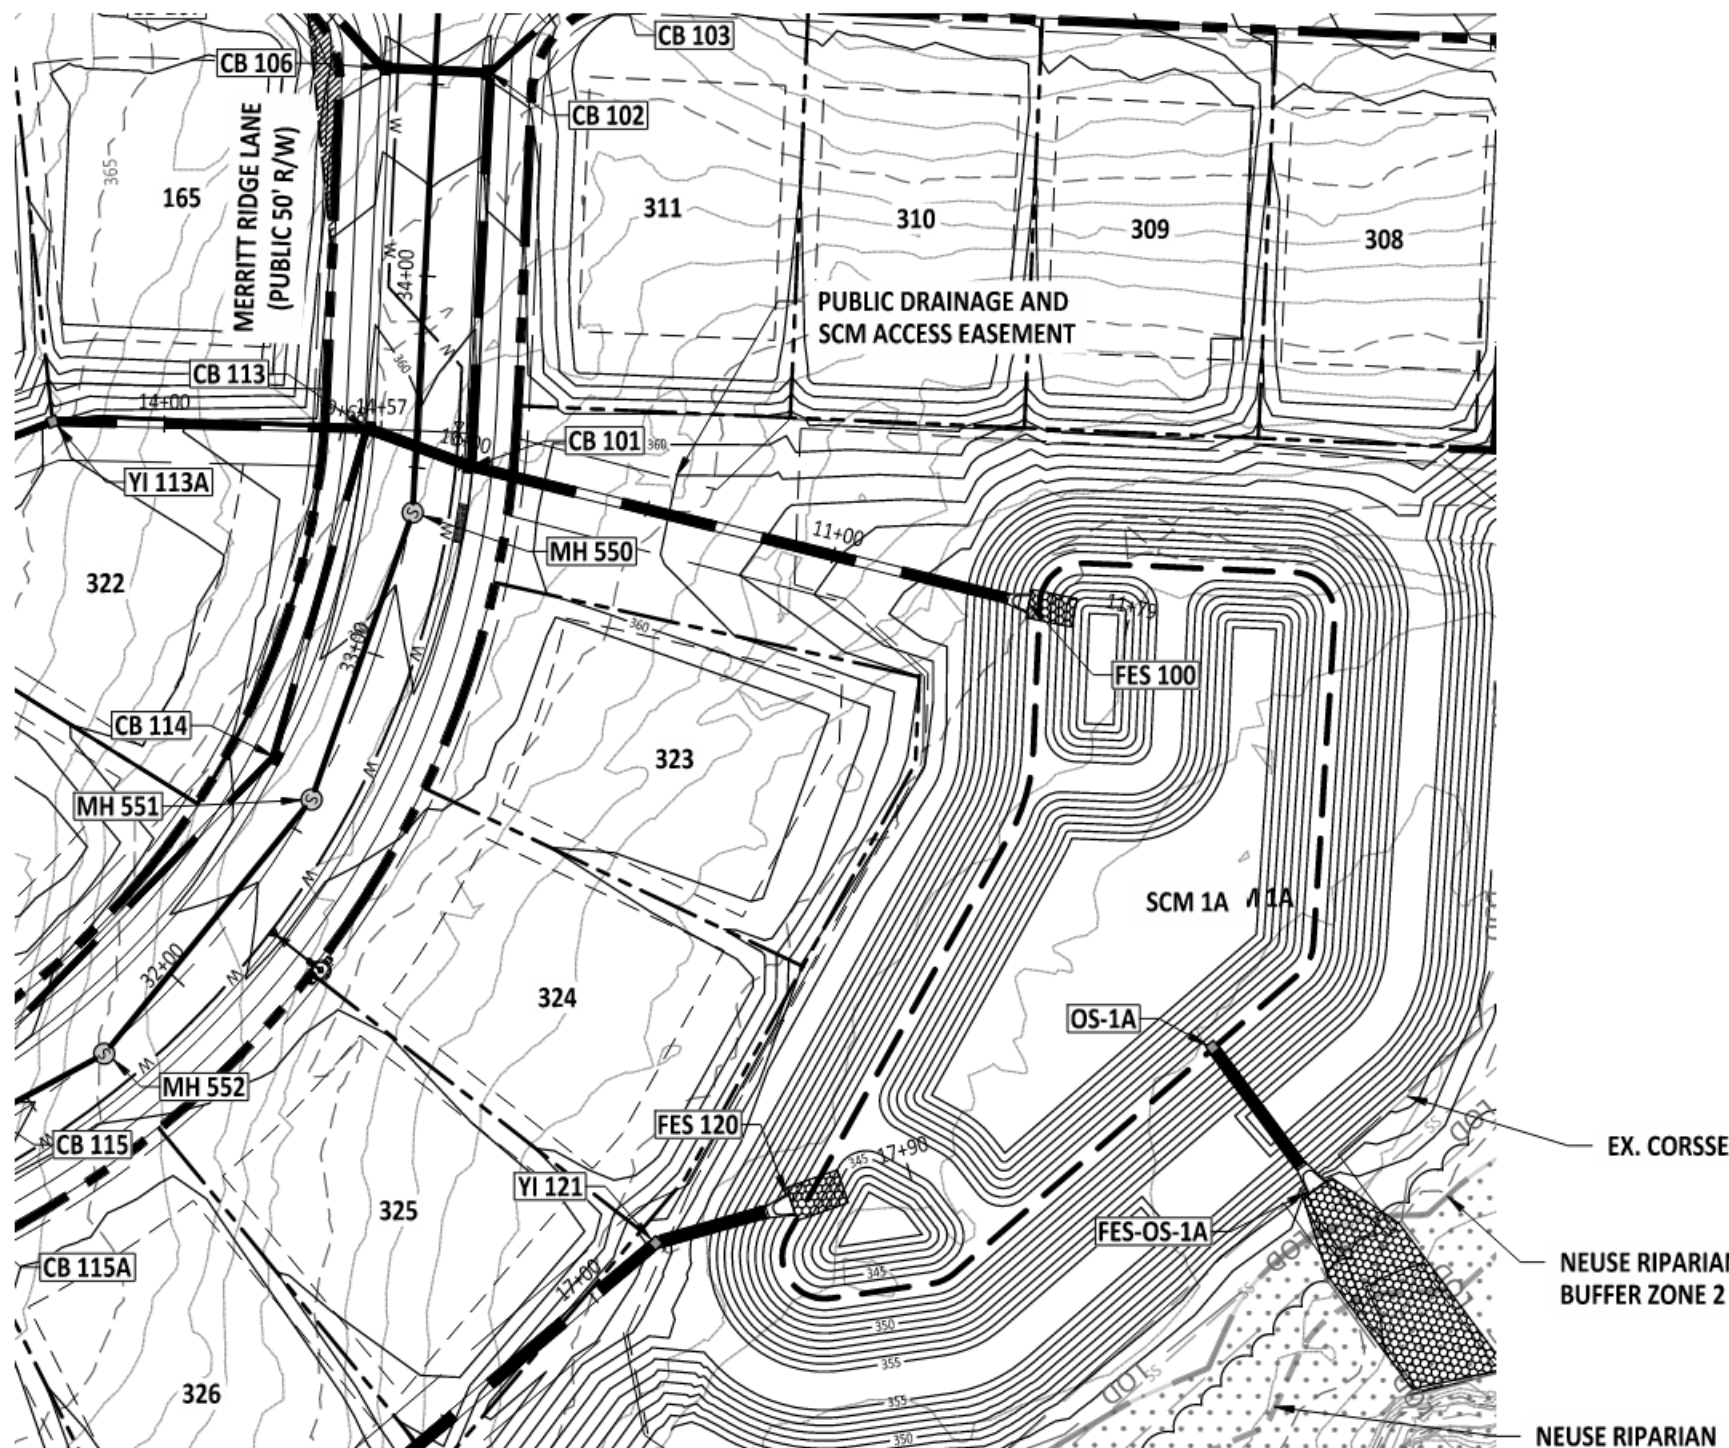


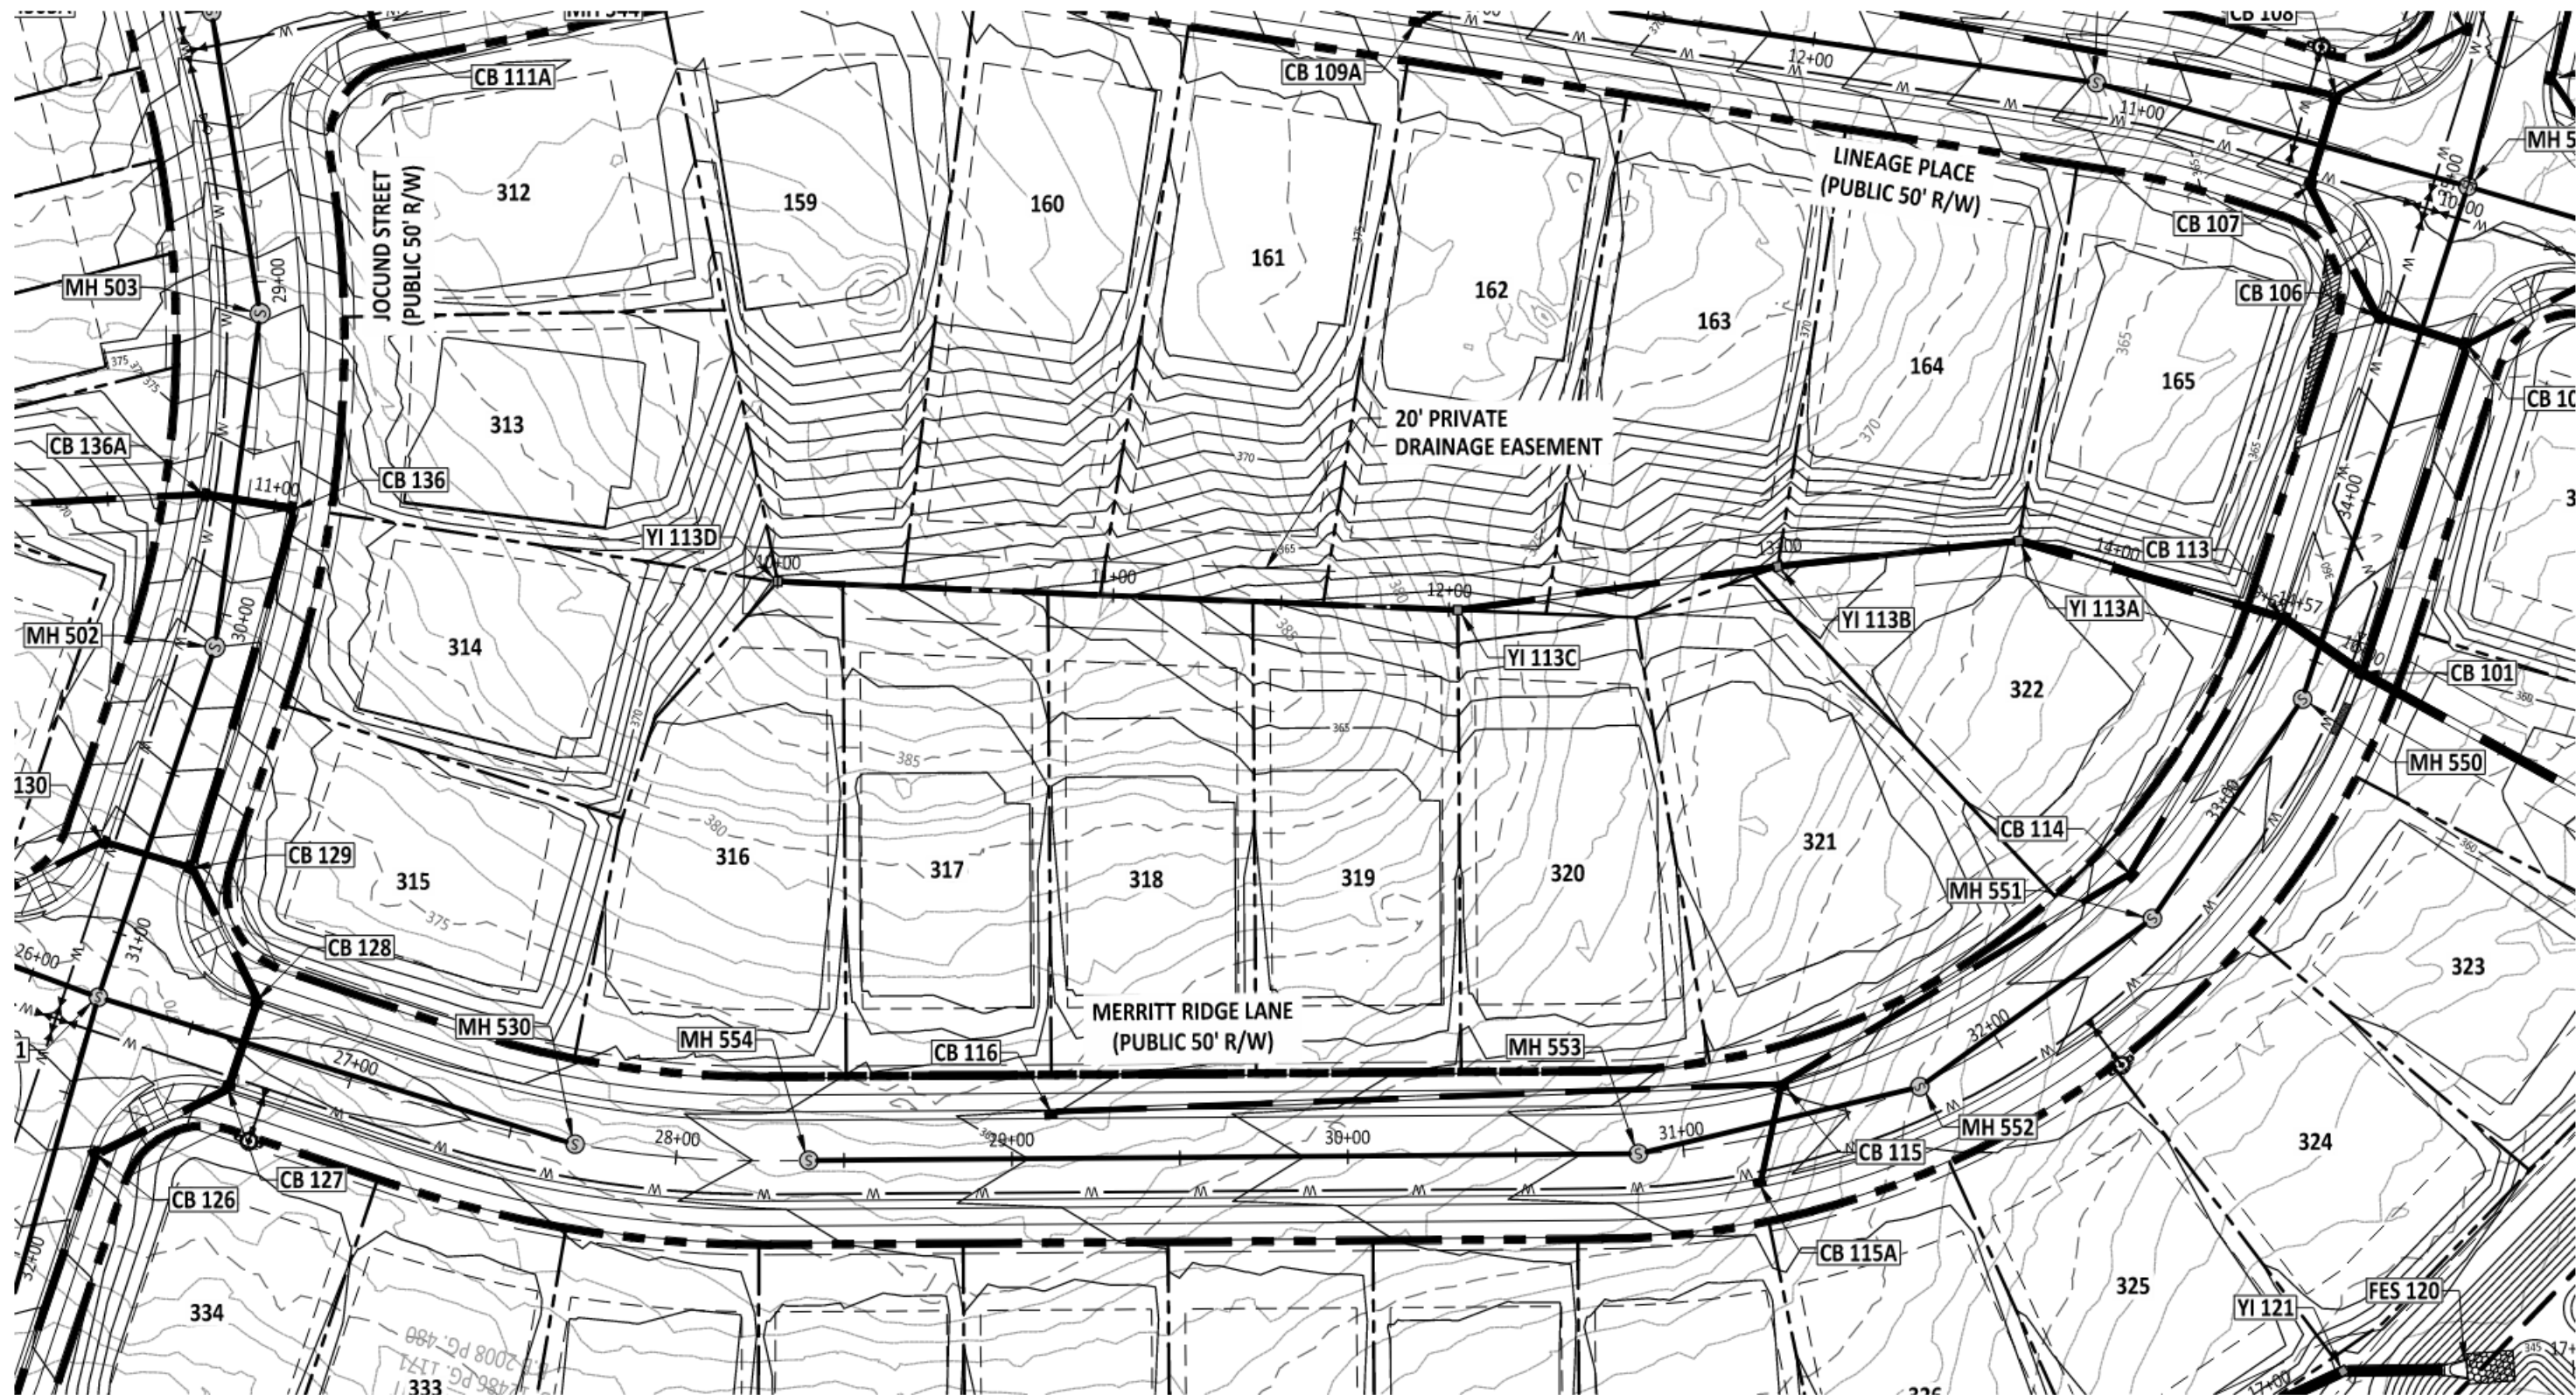


YI 113D TO CB 113 PLAN VIEW

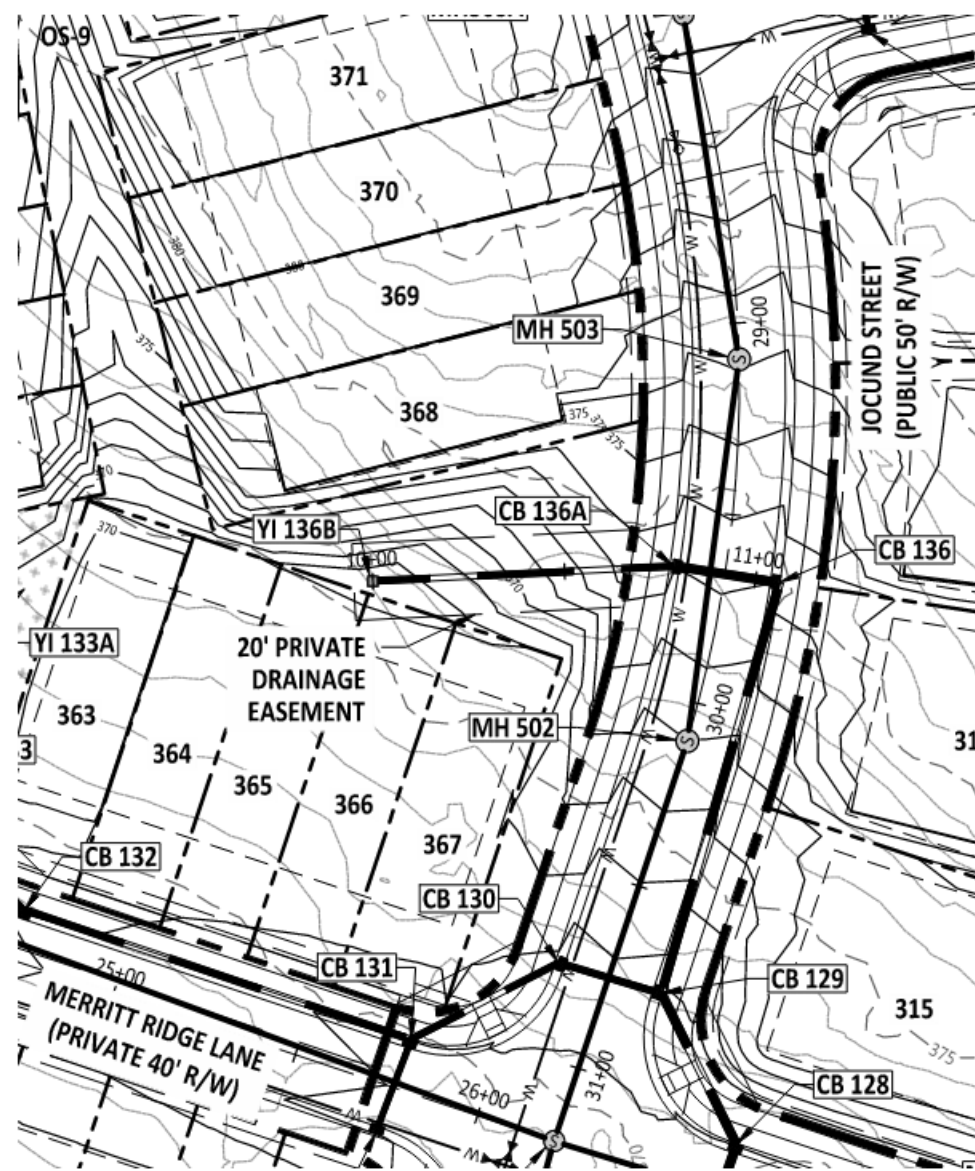


YI 136B TO CB 136 PLAN VIEW

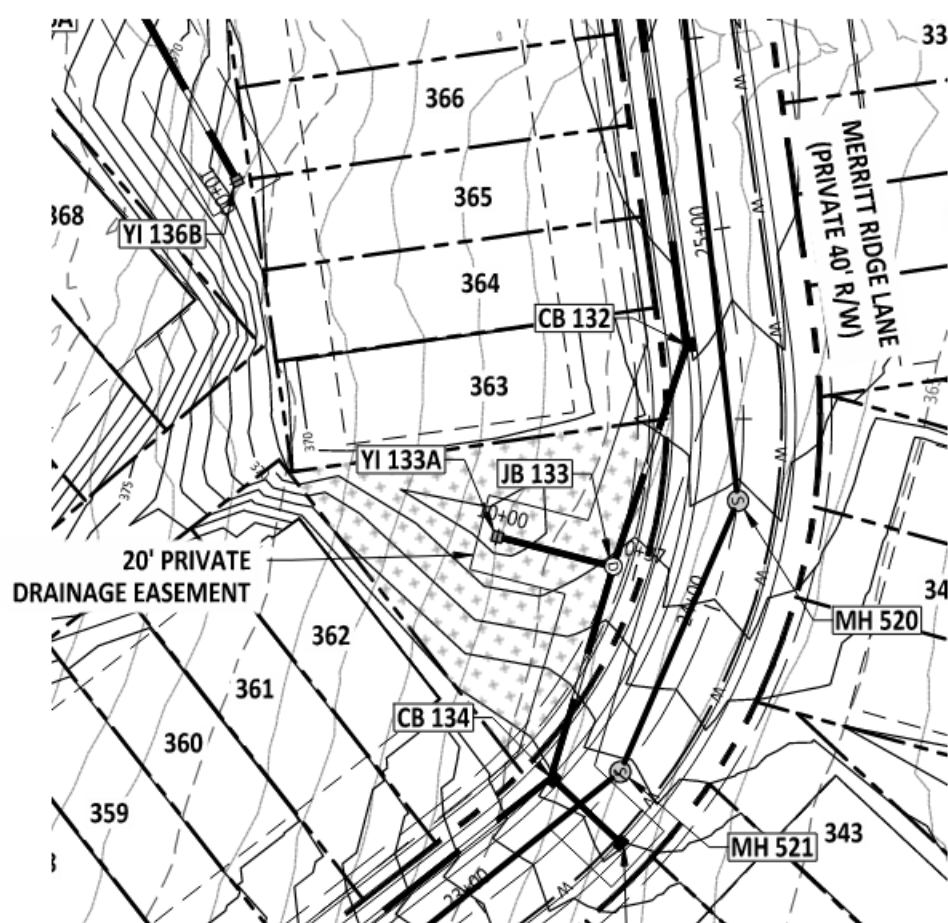


YI 133A TO JB 133 PLAN VIEW

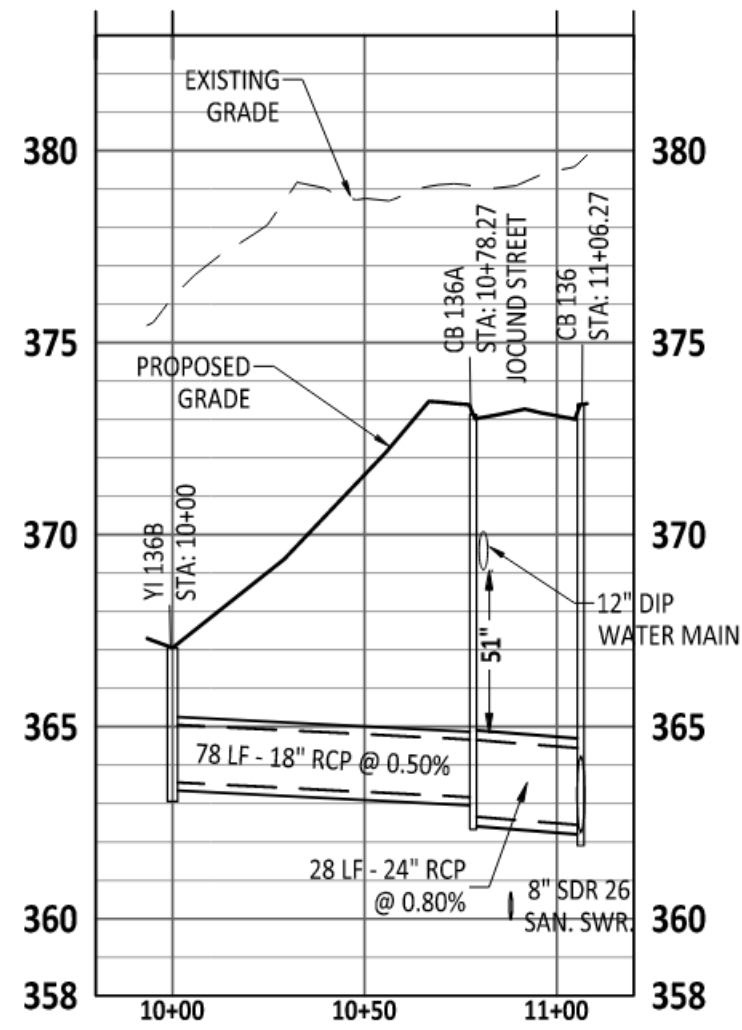


YI 136B TO CB 136 PROFILE

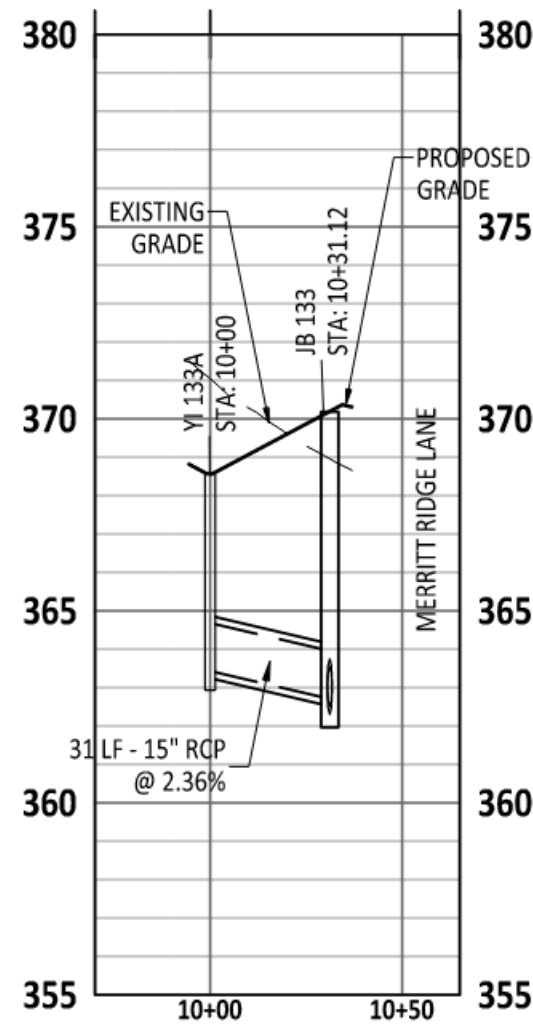


YI 133A TO JB 133 PROFILE

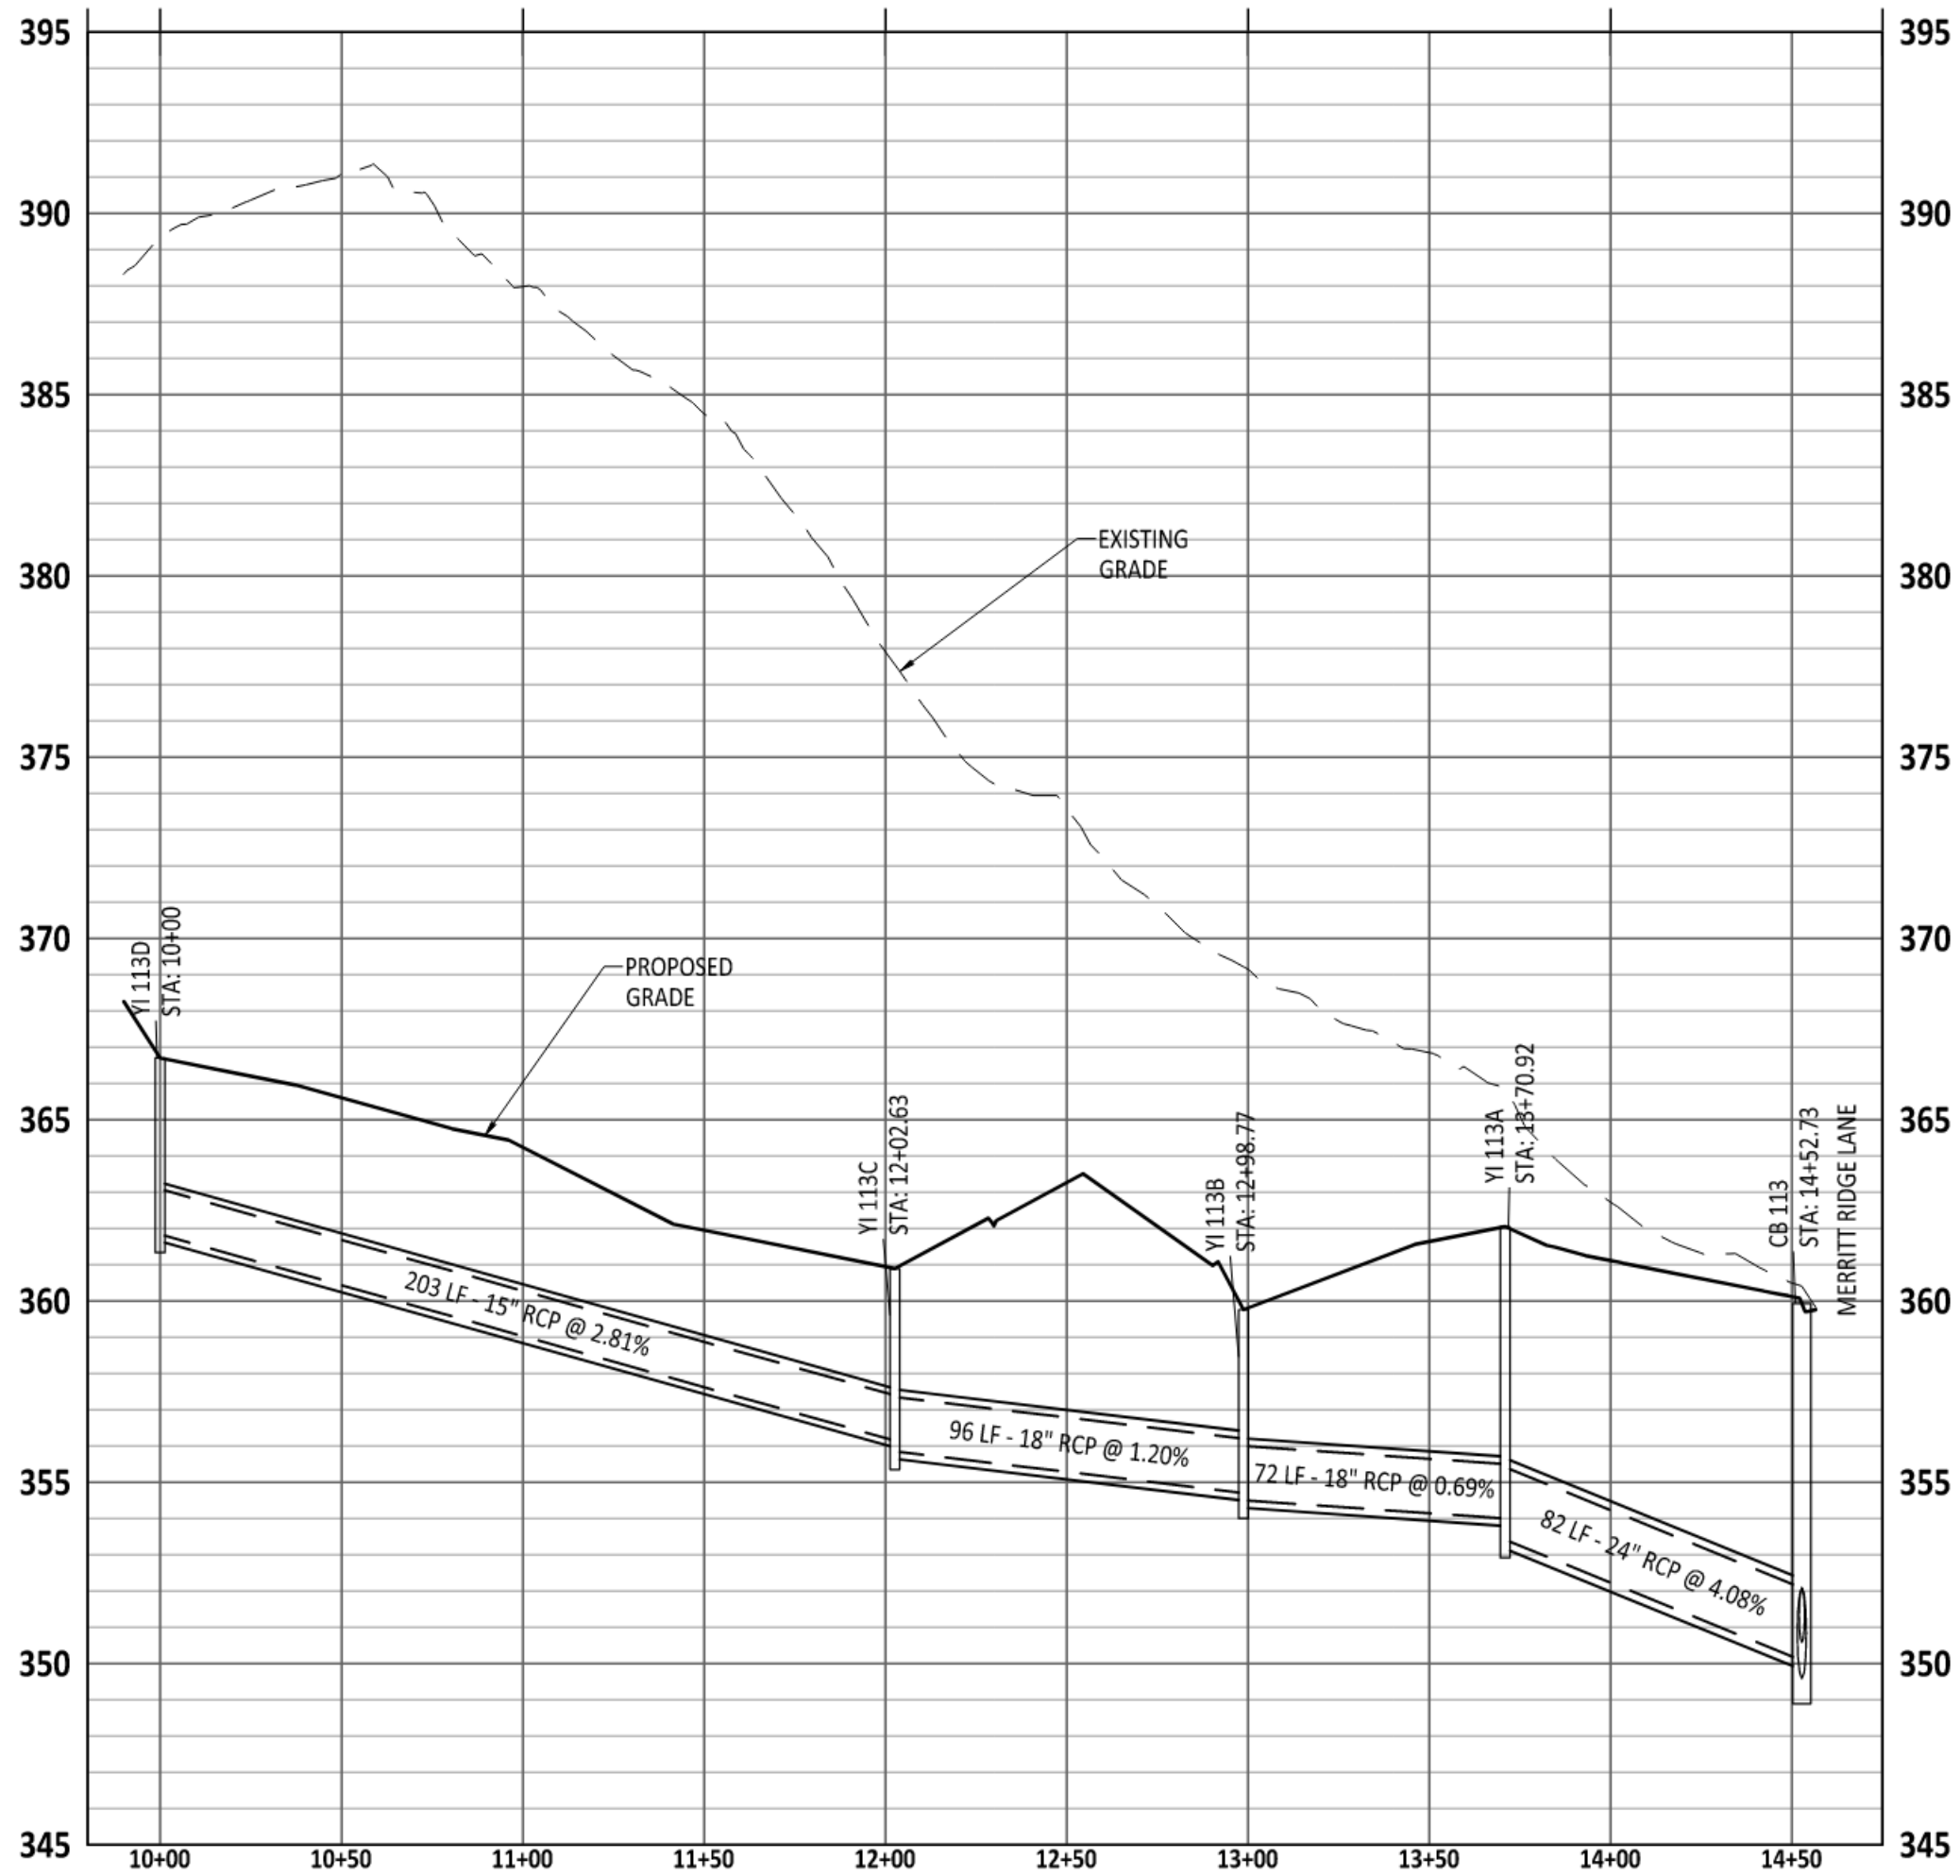


YI 113D TO CB 113 PROFILE

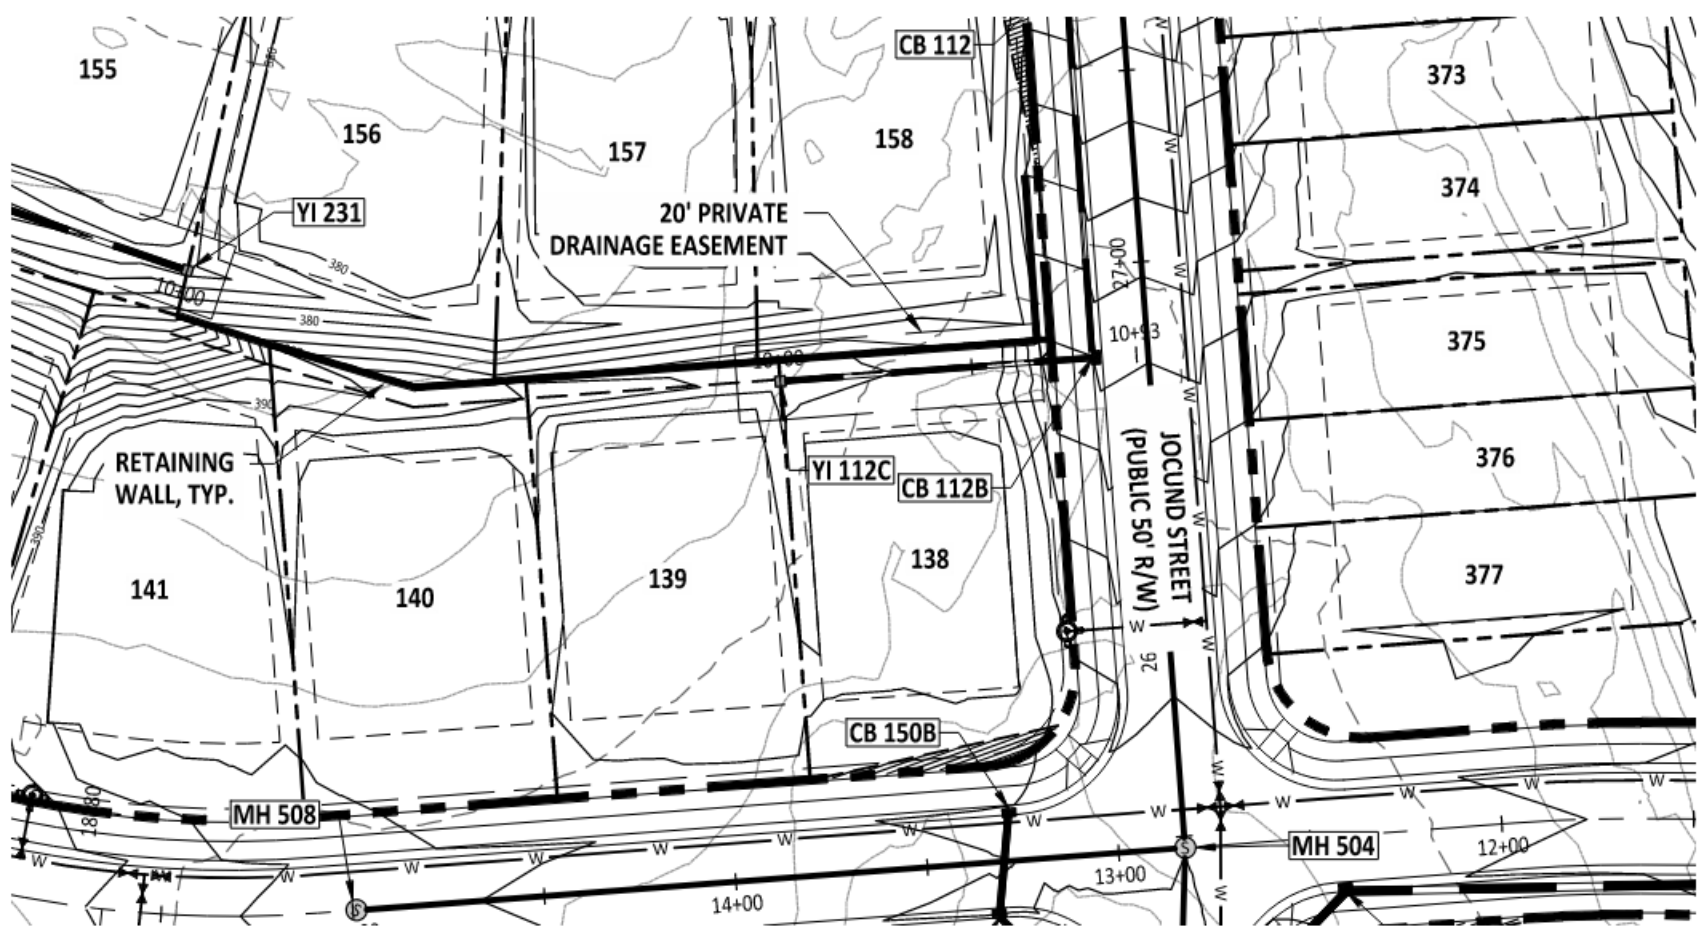

YI 112C TO CB 112B PLAN VIEW

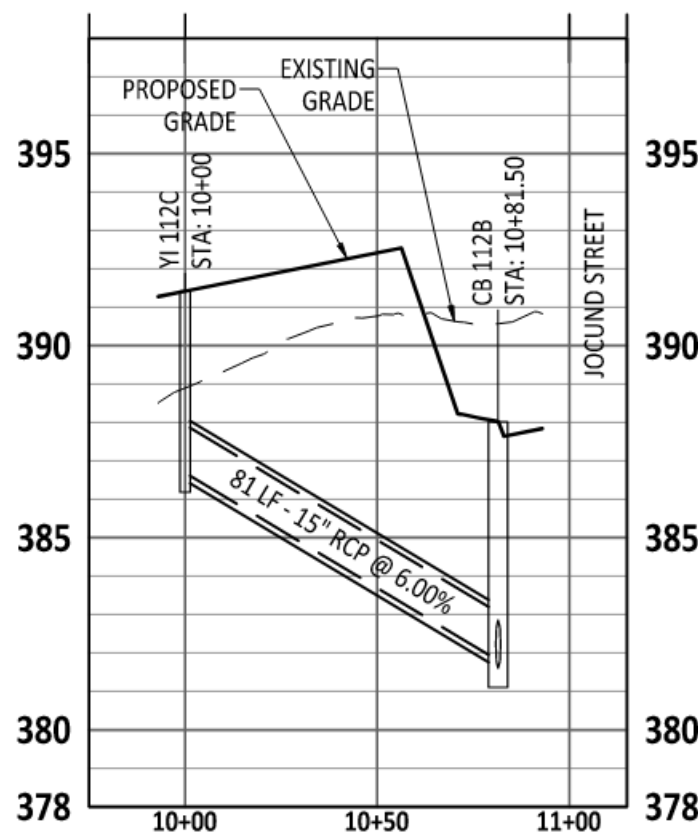

YI 112C TO CB 112B PROFILE

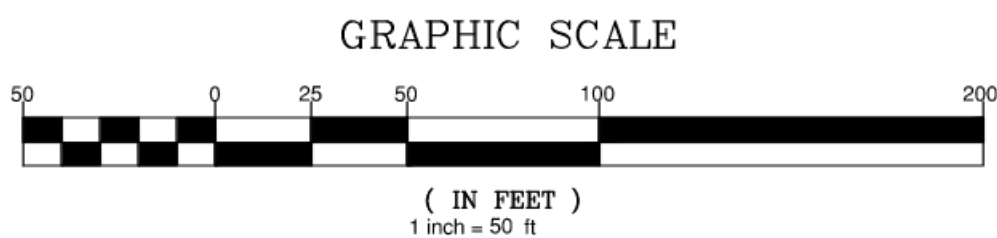

PROJECT NUMBER = CID-25-02



NO.	DATE	REVISION:




STIPULATION FOR REUSE
THIS DRAWING WAS PREPARED FOR USE ON THE SPECIFIC SITE, NAMED HEREON, CONTAINED HEREON, WITH ITS ISSUE DATE AS LISTED, HEREON, AND IT IS NOT SUITABLE FOR USE ON A DIFFERENT PROJECT SITE OR AT A LATER TIME. USE OF THIS DRAWING FOR REFERENCE OR EXAMPLE ON ANOTHER PROJECT REQUIRES THE SERVICES OF PROPERLY LICENSED ARCHITECTS AND ENGINEERS. REPRODUCTION OF THIS DRAWING FOR REUSE ON ANOTHER PROJECT IS NOT AUTHORIZED AND MAY BE CONTRARY TO THE LAW.

MERRITT RESERVE
STORM OUTFALL PLAN & PROFILE
ROLESVILLE RD
WAKE COUNTY NC 27312


JOB NUMBER: 23-0004
CHECKED BY: JK
DRAWN BY: DH/MA/LL
DATE: 12/12/2025

SHEET TITLE:
STORM
OUTFALL PLAN
& PROFILE


SHEET NO.:
CU-301

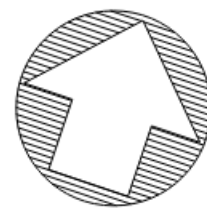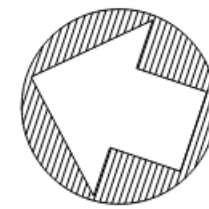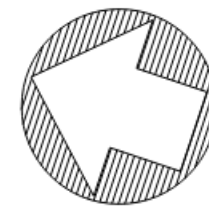


365

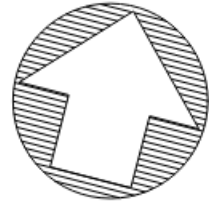

375

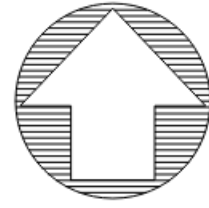

375

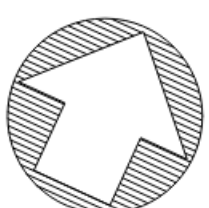

380



GRAPHIC SCALE

GRAPHIC SCALE

*** 3 Days Before Digging ***
North Carolina 811
811 or 1-800-632-4040

*** 3 Days Before Digging ***
North Carolina 811
811 or 1-800-632-4040

JOB NUMBER:	23-0004
CHECKED BY:	JK
DRAWN BY:	DH/MA/LL
DATE:	12/12/2025

JOB NUMBER:	23-0004
CHECKED BY:	JK
DRAWN BY:	DH/MA/LL
DATE:	12/12/2025

tion Set\



tion Set\

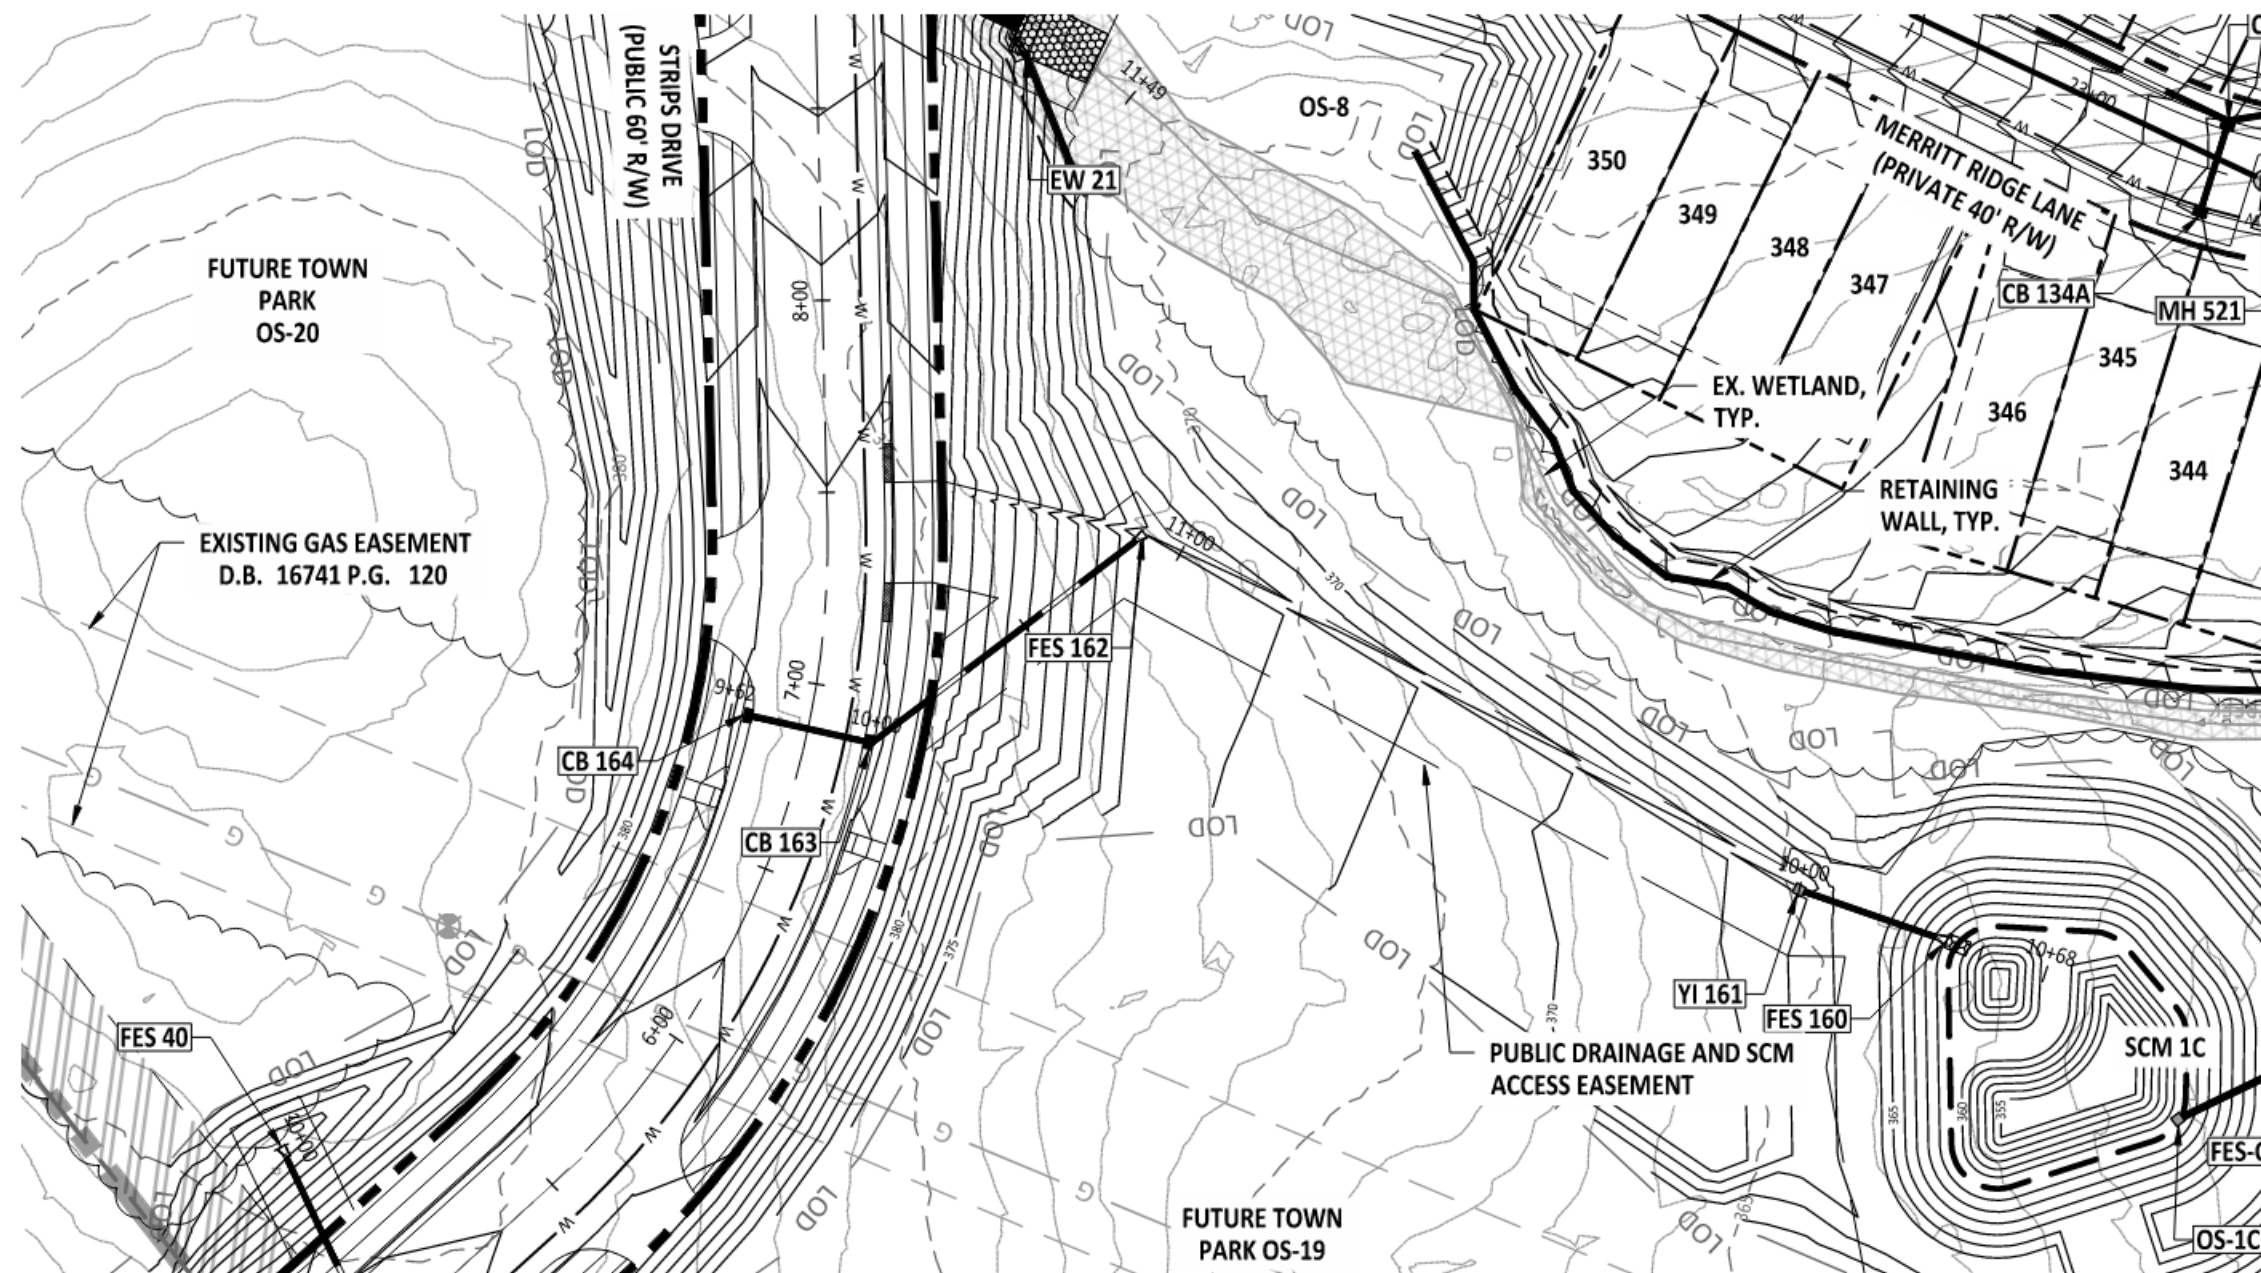


CB 164 TO FES 162 PLAN VIEW

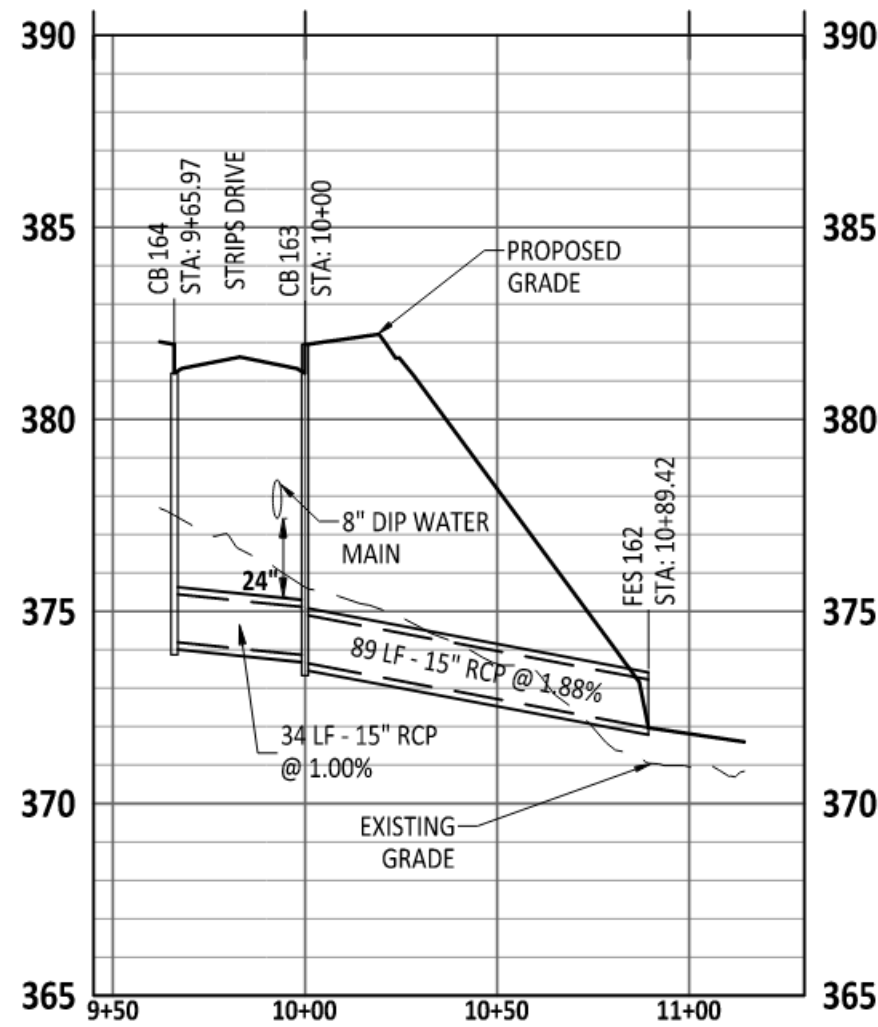



CB 164 TO FES 162 PROFILE


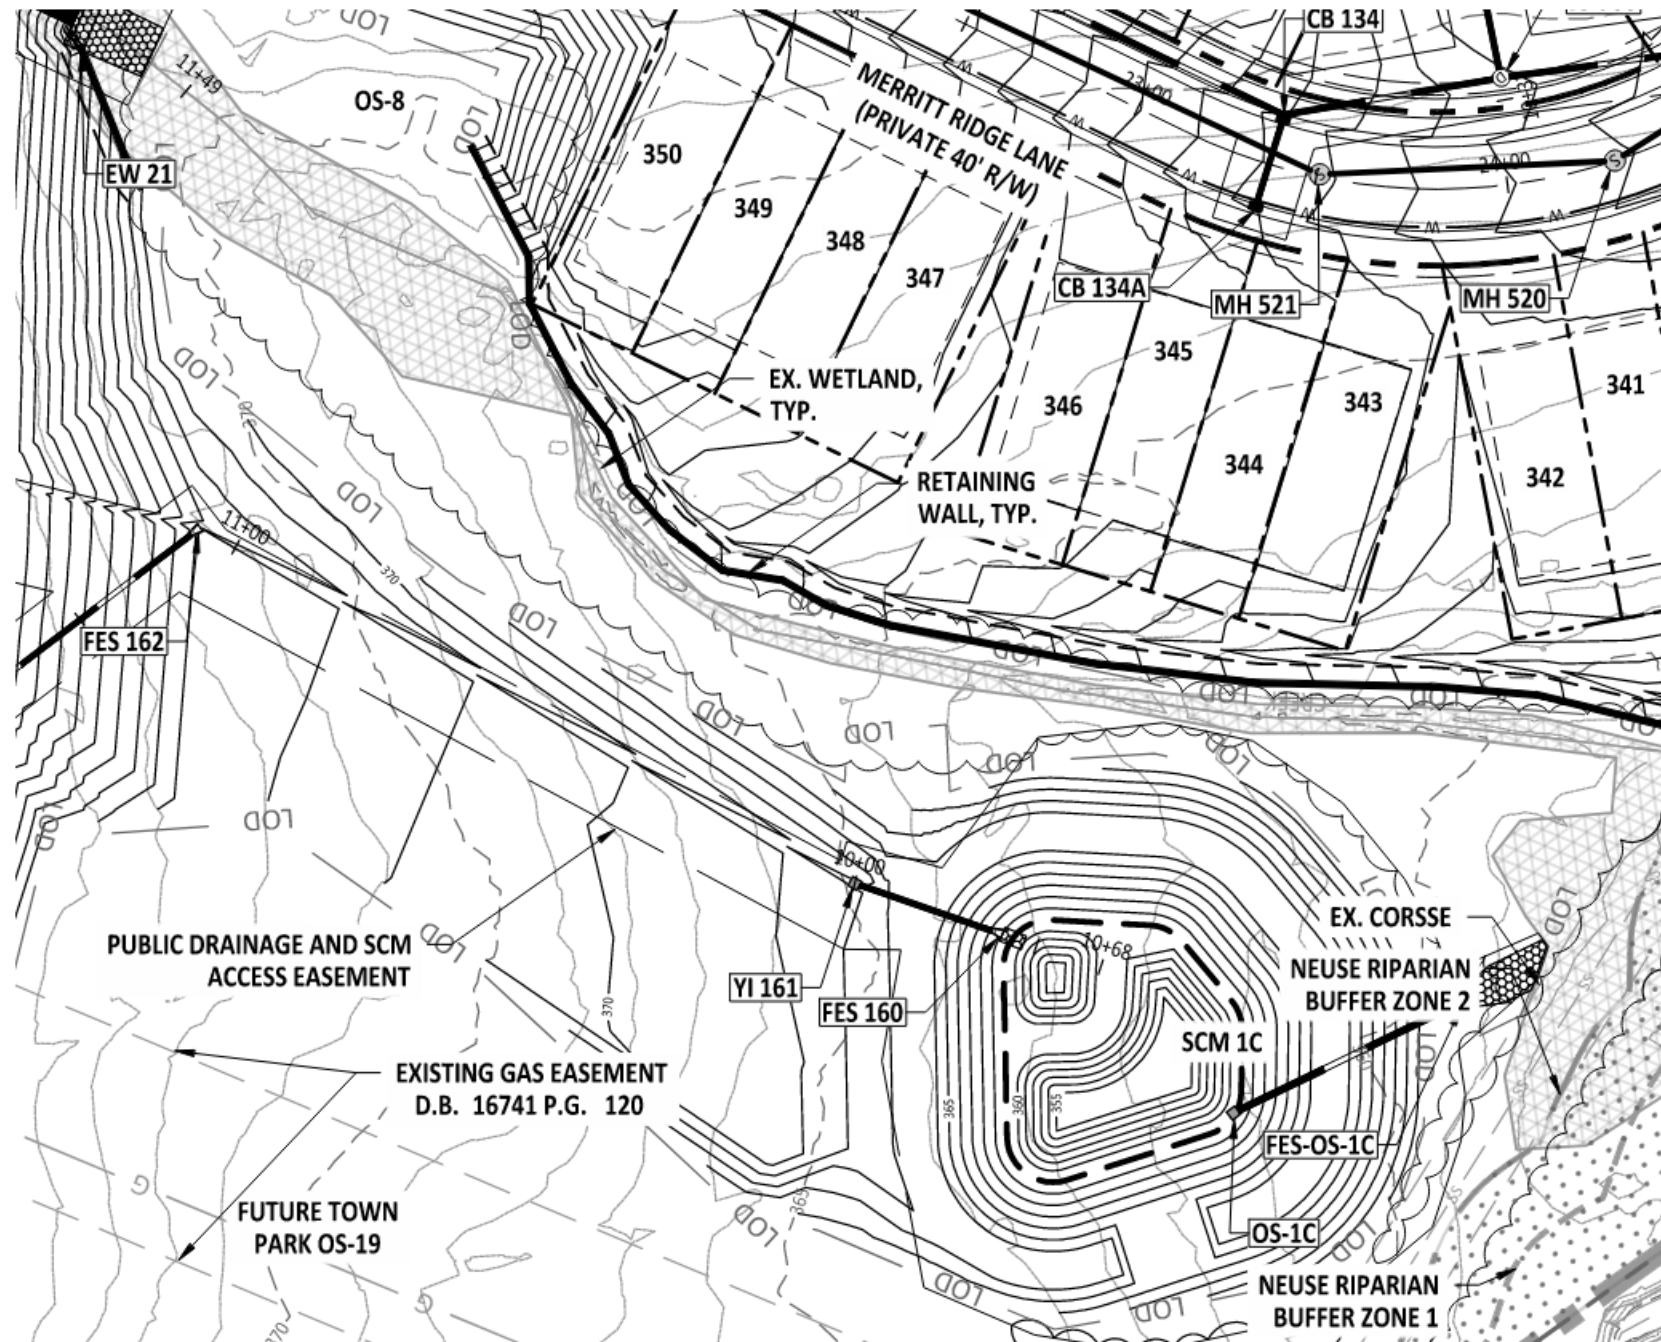
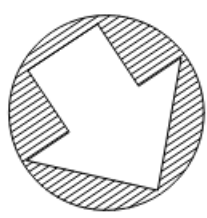


YI 161 TO FES 160 PLAN VIEW



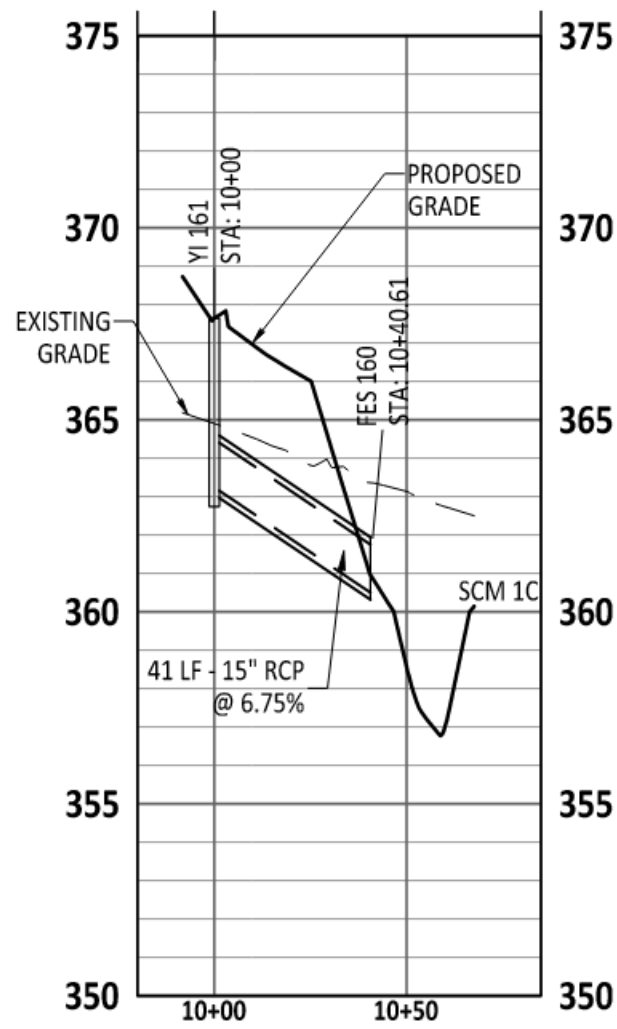








YI 161 TO FES 160 PROFILE

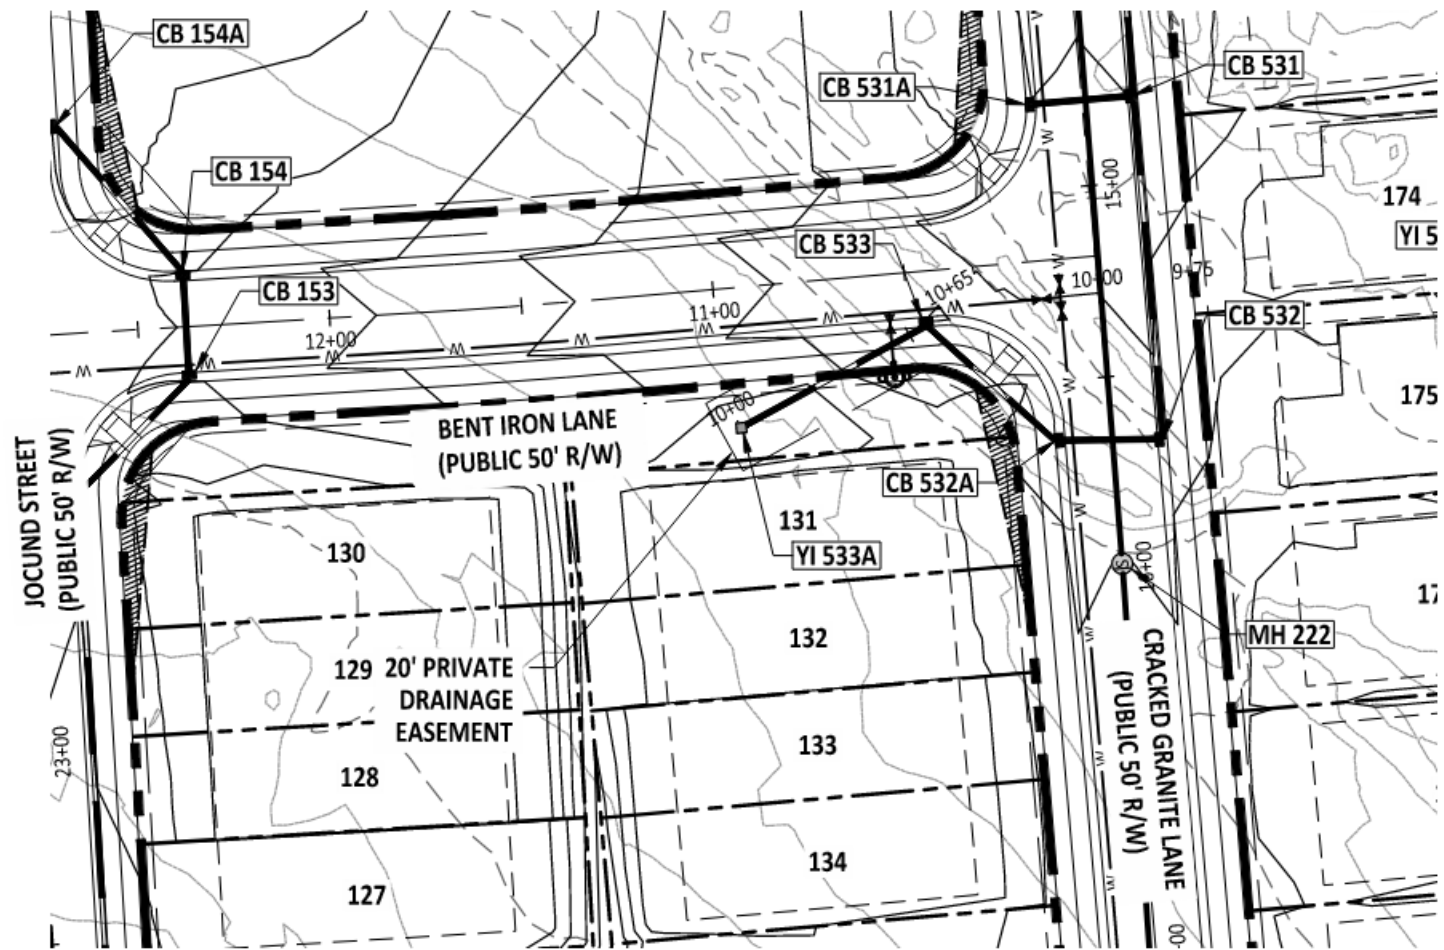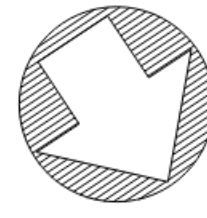

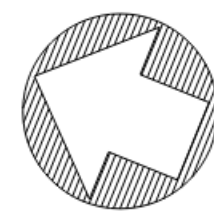 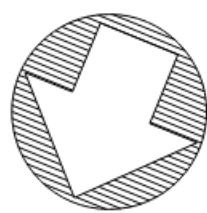

FES 251 TO FES 250 PROFILE

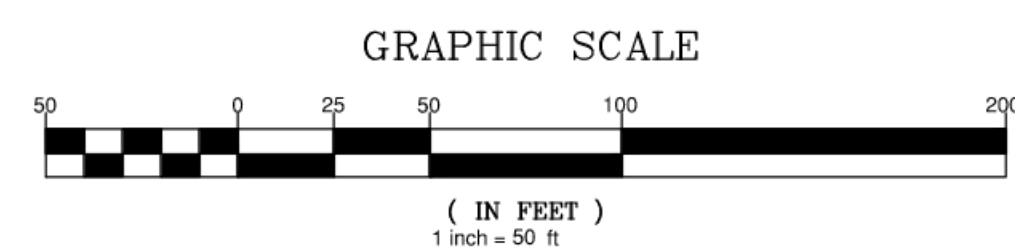 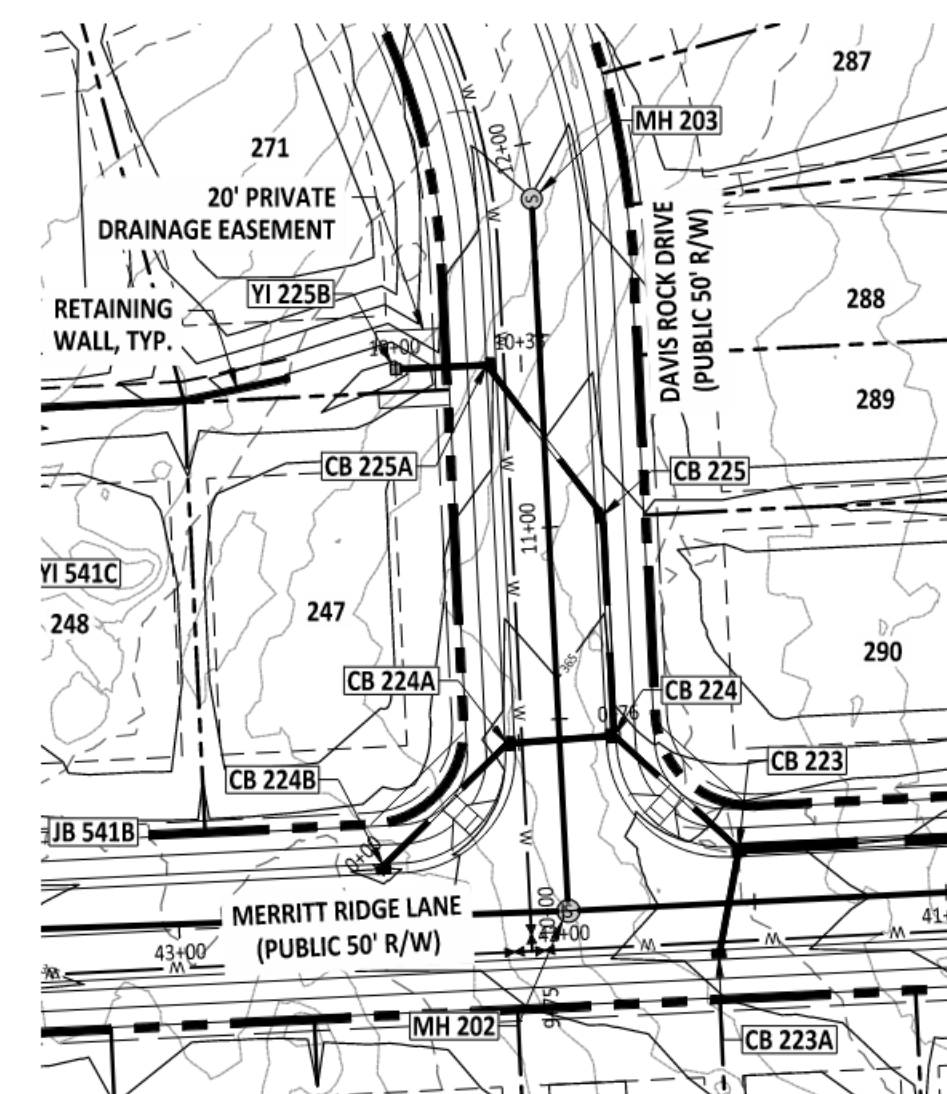

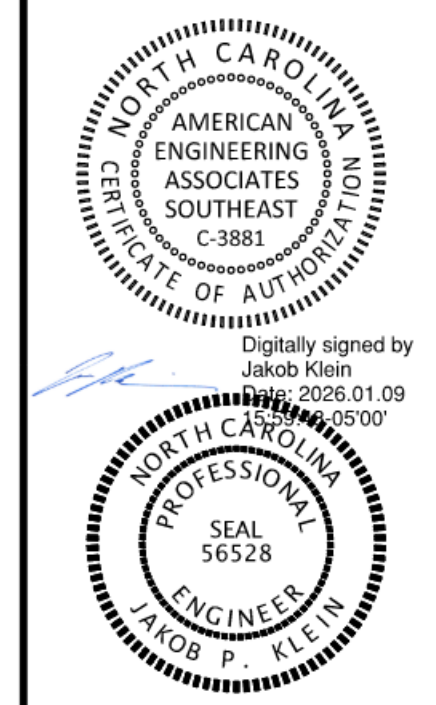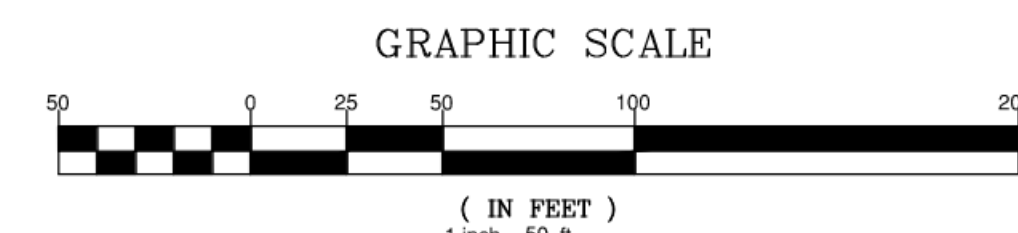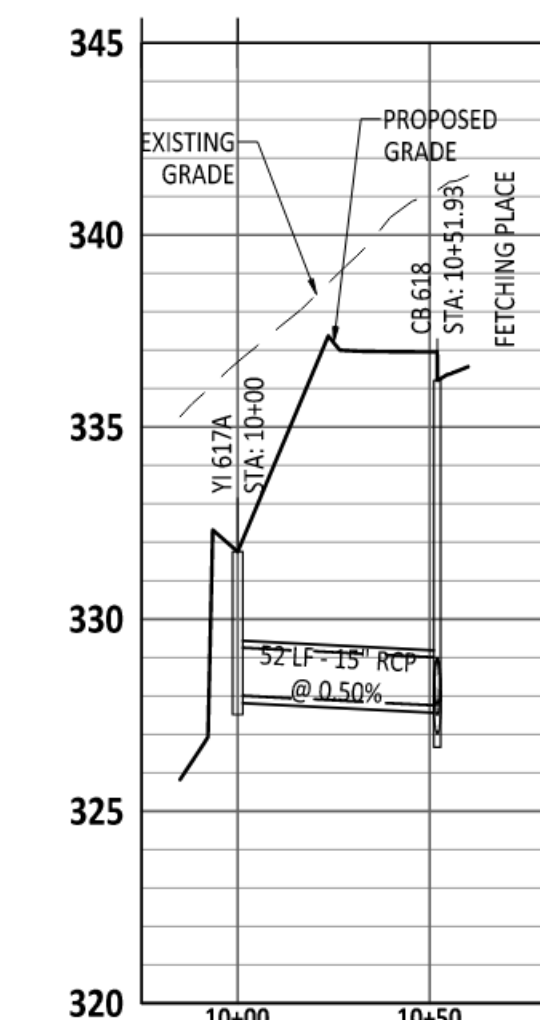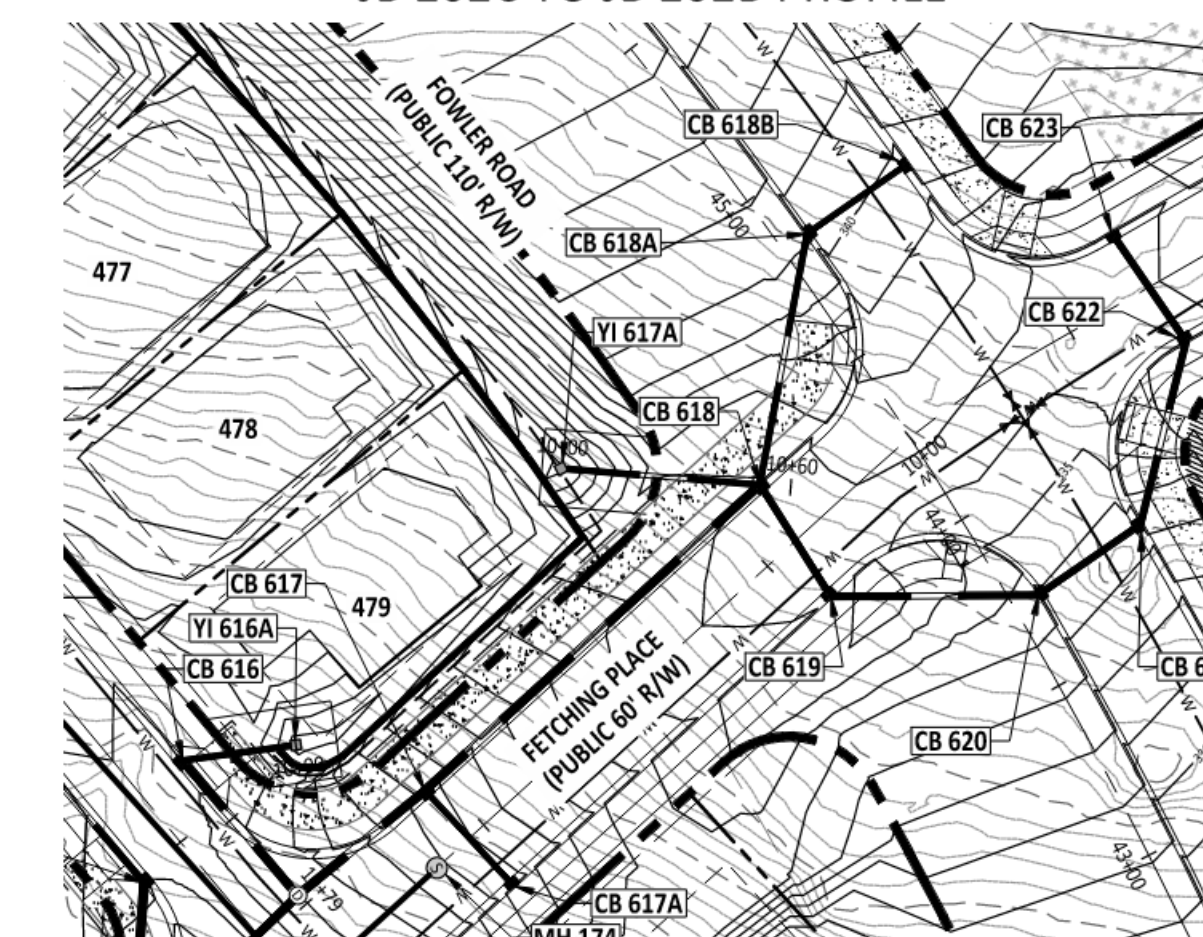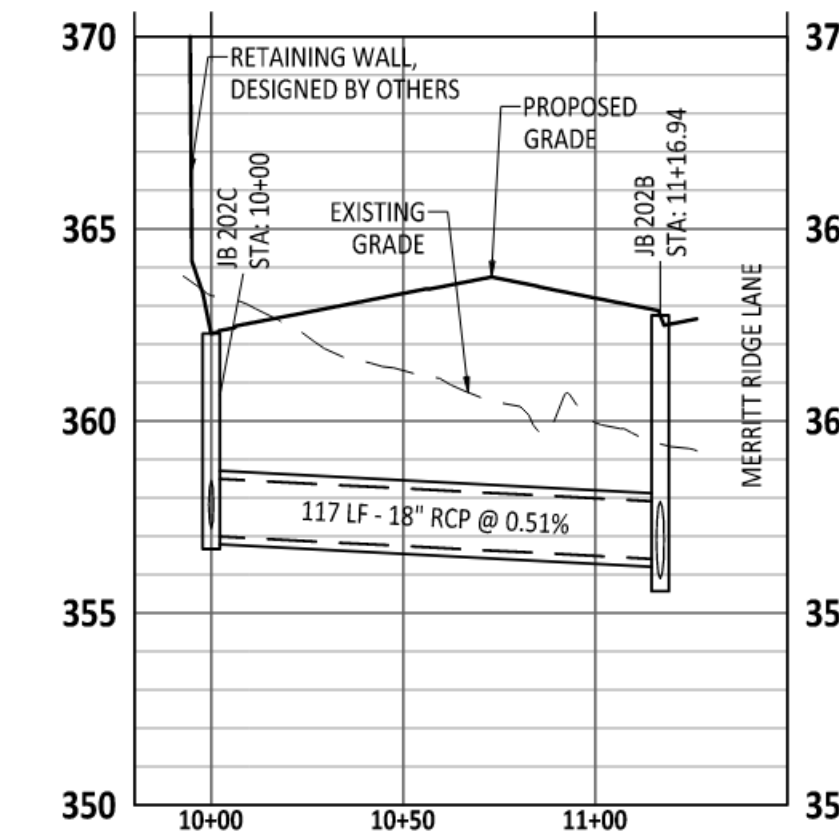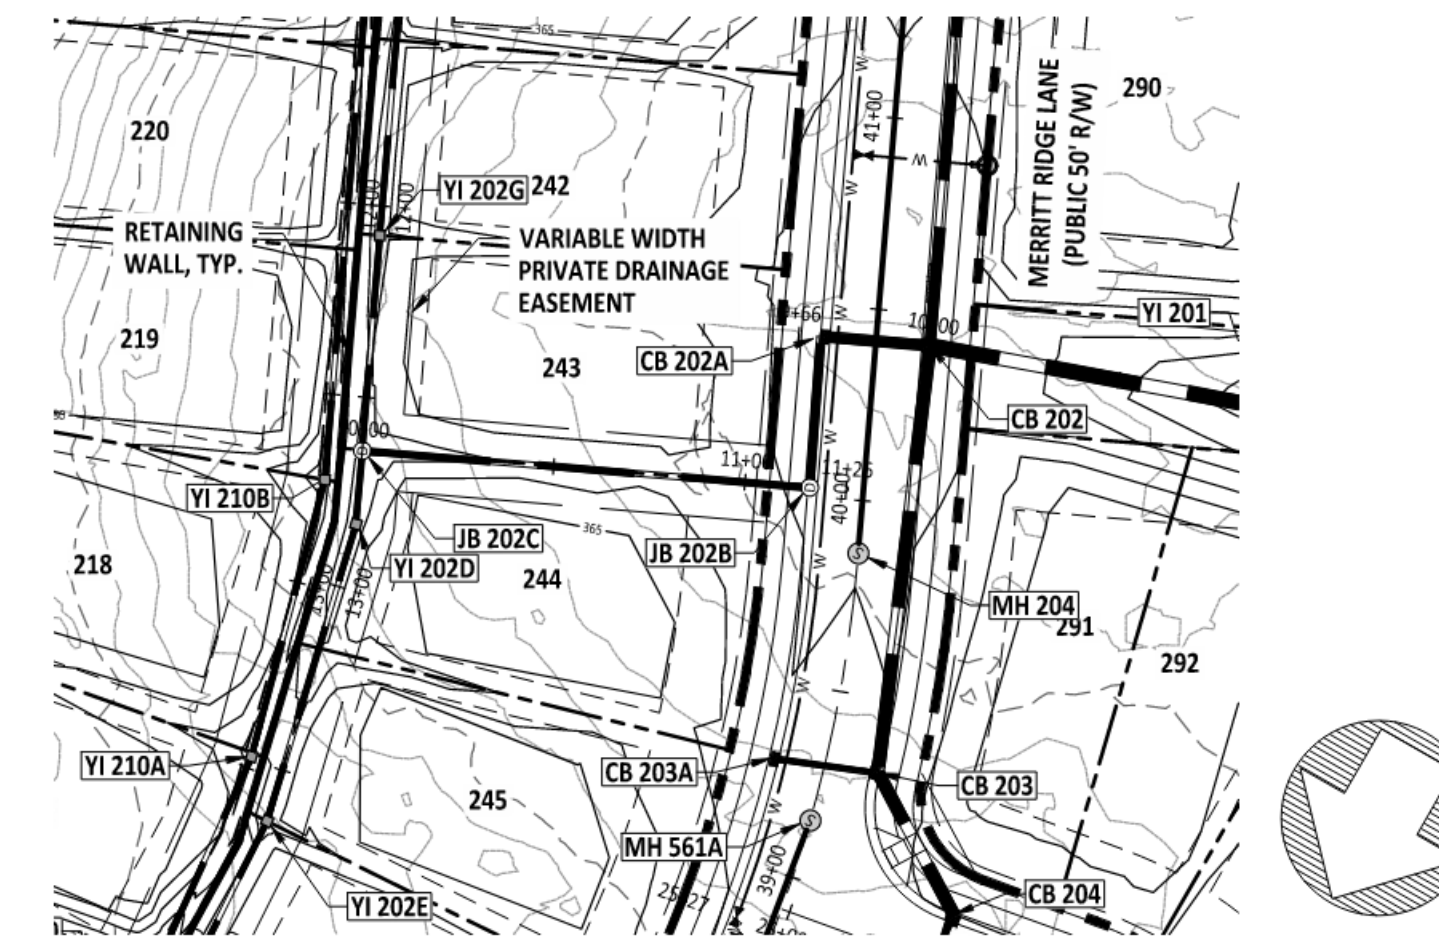[illegible]

STIPULATION FOR REUSE





THIS DRAWING WAS PREPARED FOR USE ON THE SPECIFIC SITE, NAMED HEREON, CONTEMPORANEOUSLY WITH ITS ISSUE DATE AS LISTED, HEREON, AND IT IS NOT SUITABLE FOR USE ON A DIFFERENT PROJECT SITE OR AT A LATER TIME. USE OF THIS DRAWING FOR REFERENCE OR EXAMPLE ON ANOTHER PROJECT REQUIRES THE SERVICES OF PROPERLY LICENSED ARCHITECTS AND ENGINEERS. REPRODUCTION OF THIS DRAWING FOR REUSE ON ANOTHER PROJECT IS NOT AUTHORIZED AND MAY BE CONTRARY TO THE LAW.

MERRITT RESERVE
STORM OUTFALL PLAN & PROFILE
ROLESVILLE RD
WAKE COUNTY NC 27312


JOB NUMBER:	23-0004
CHECKED BY:	JK
DRAWN BY:	DH/MA/LL
DATE:	12/12/2025


STORM OUTFALL PLAN & PROFILE

SHEET NO.: **CU-305**

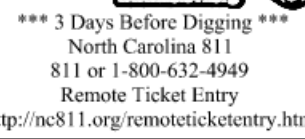   
STIPULATION FOR REUSE

SHEET TITLE:

 


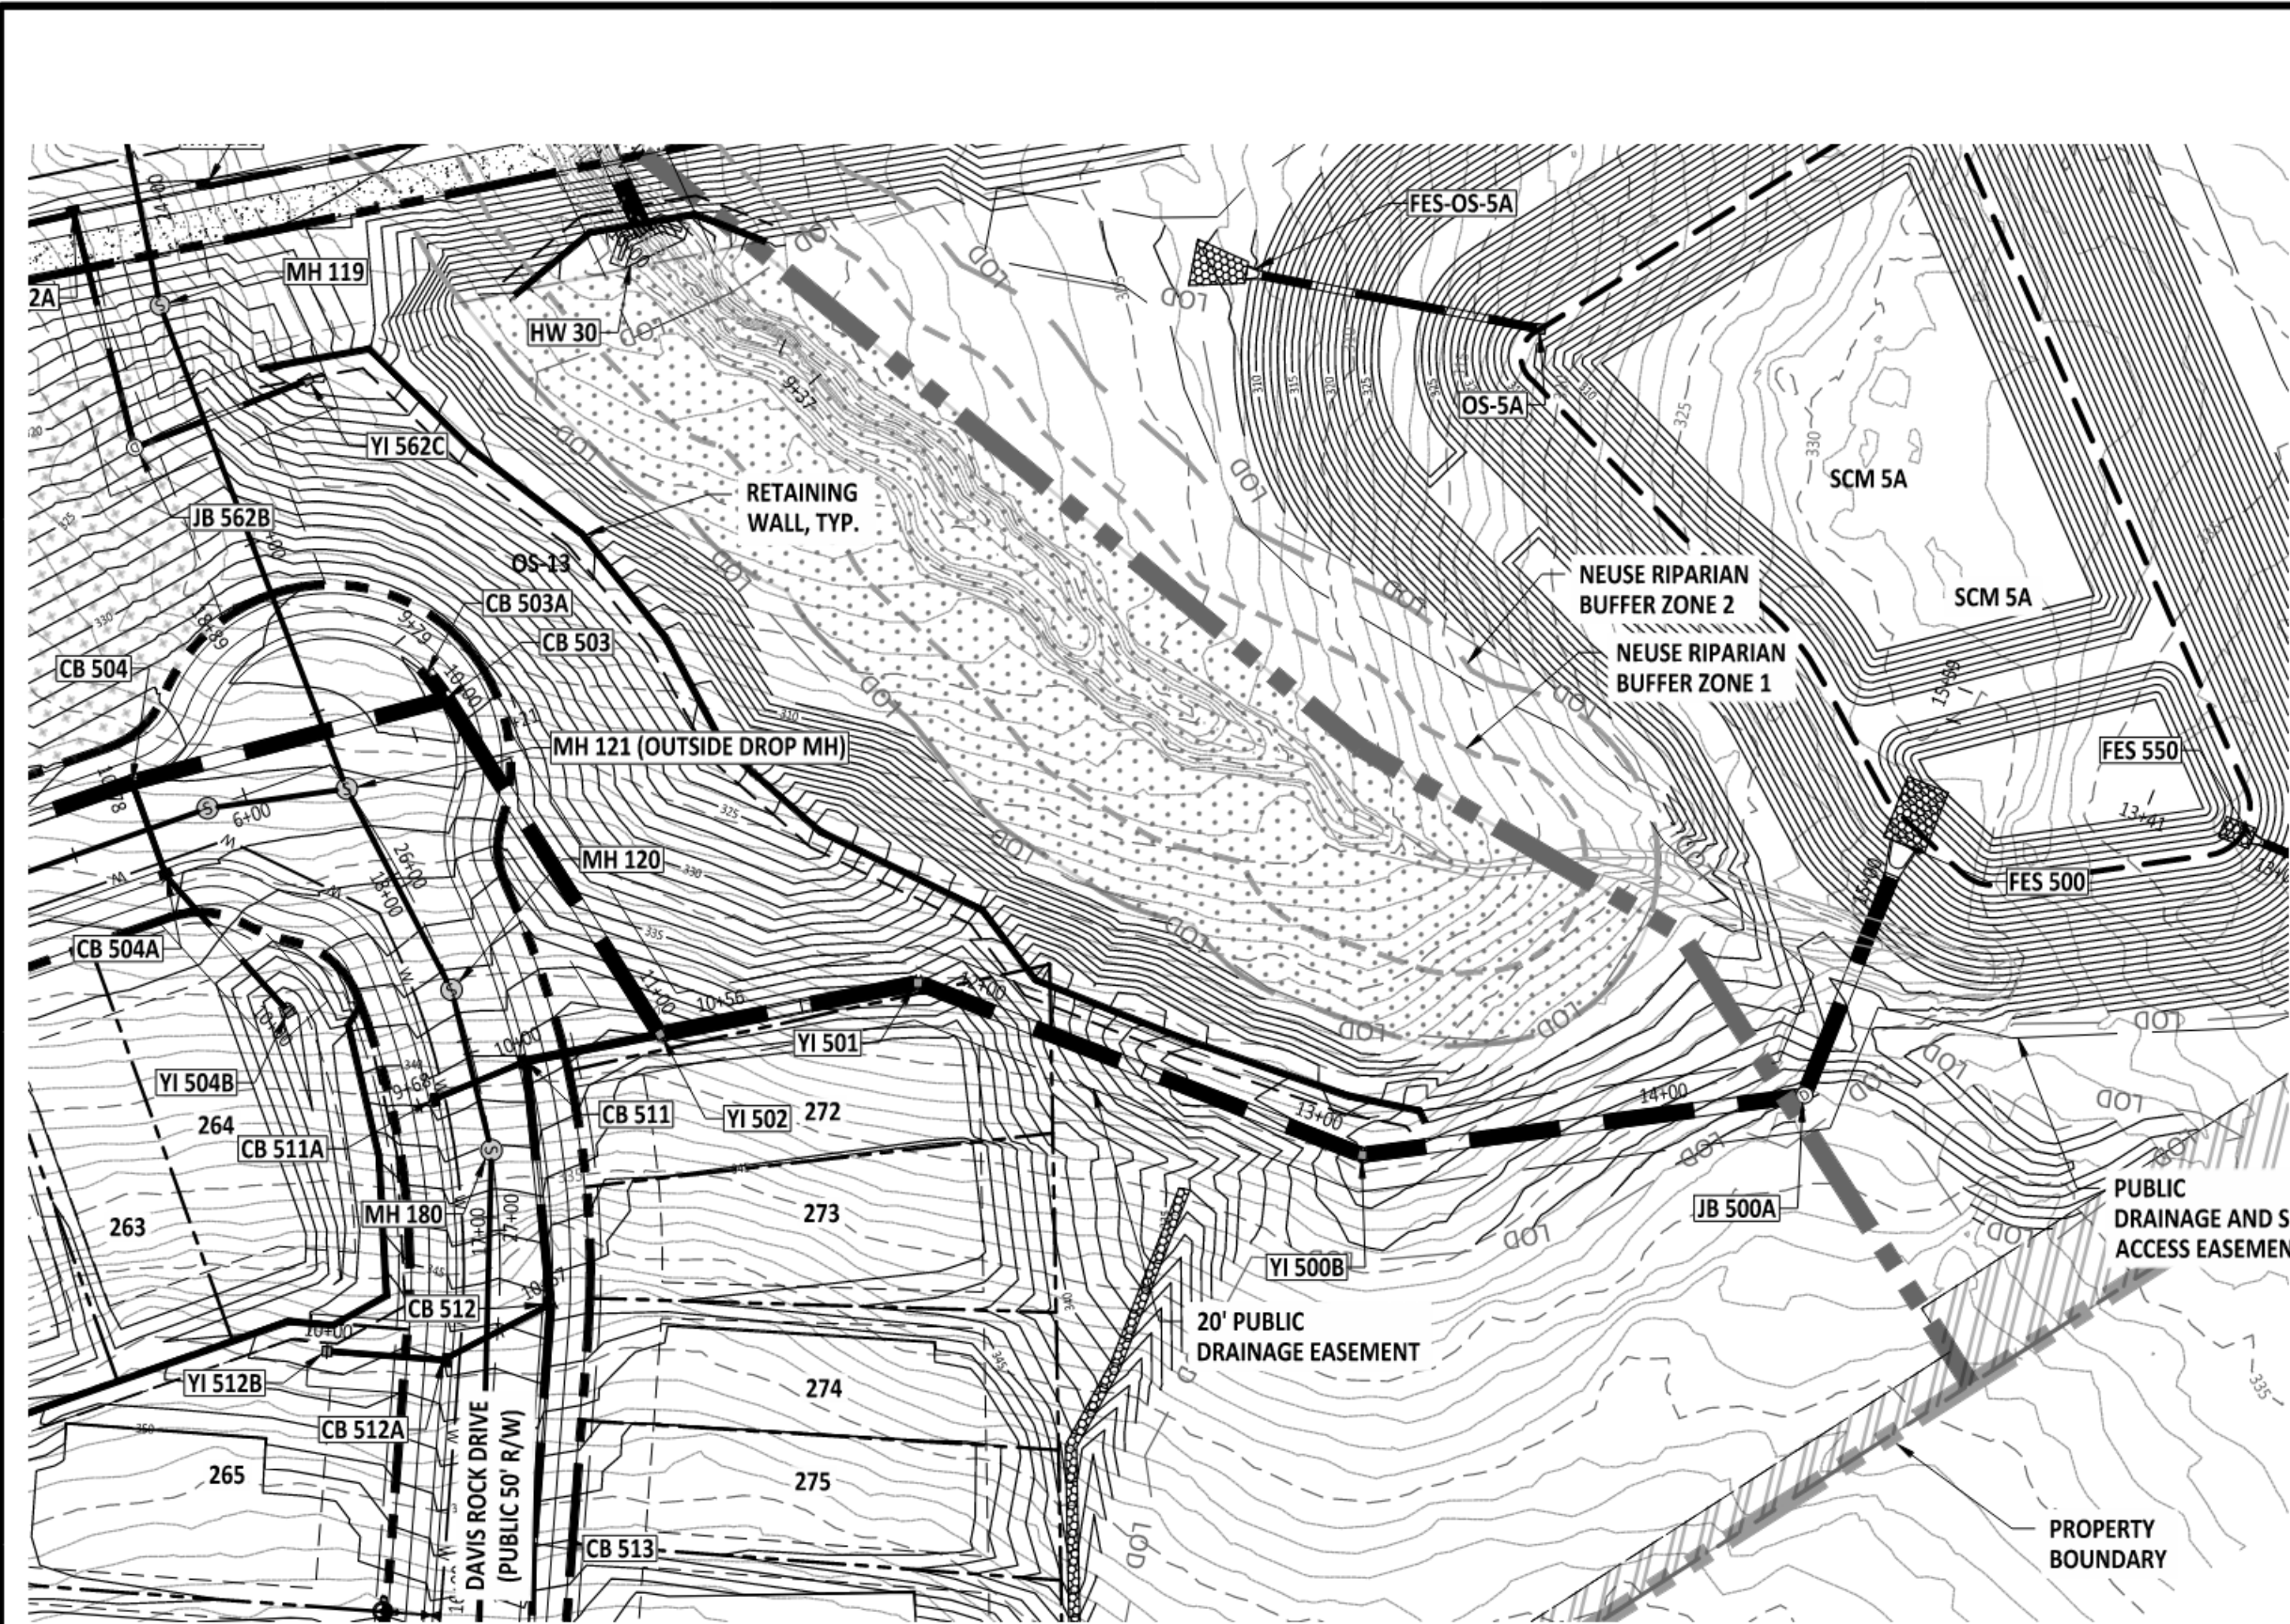


CB 503A TO FES 500 PLAN VIEW

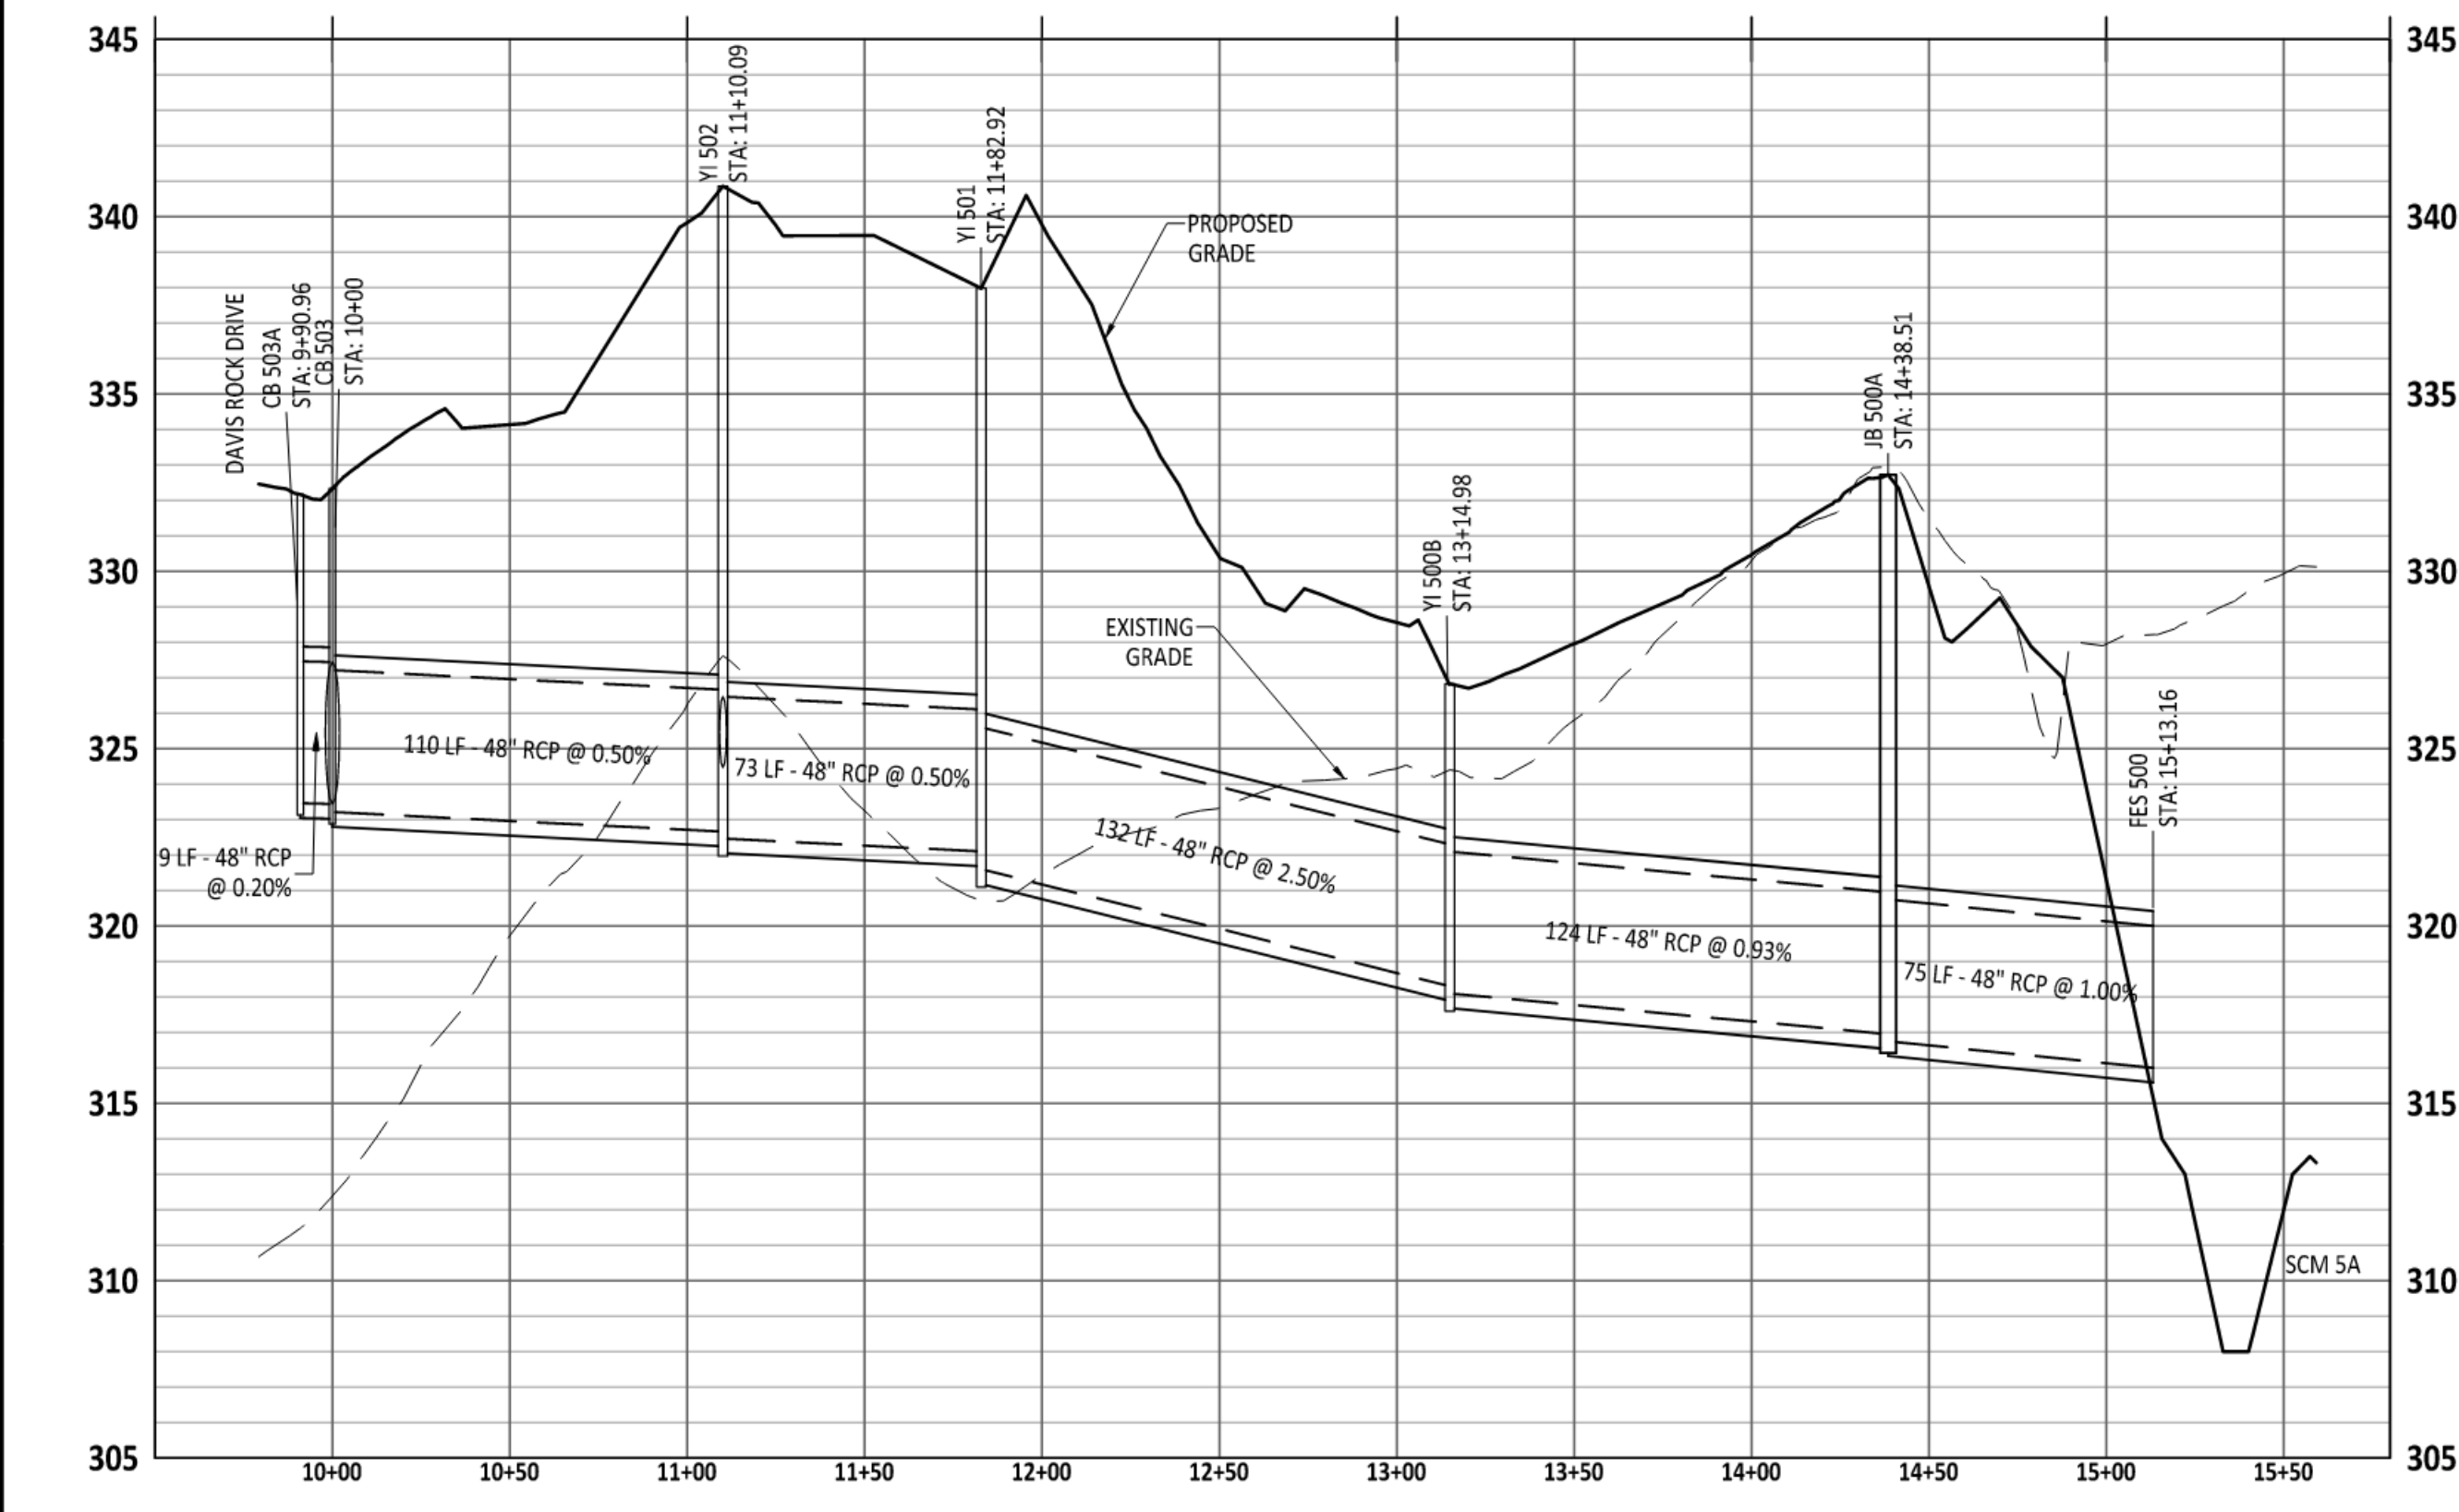


CB 503A TO FES 500 PROFILE

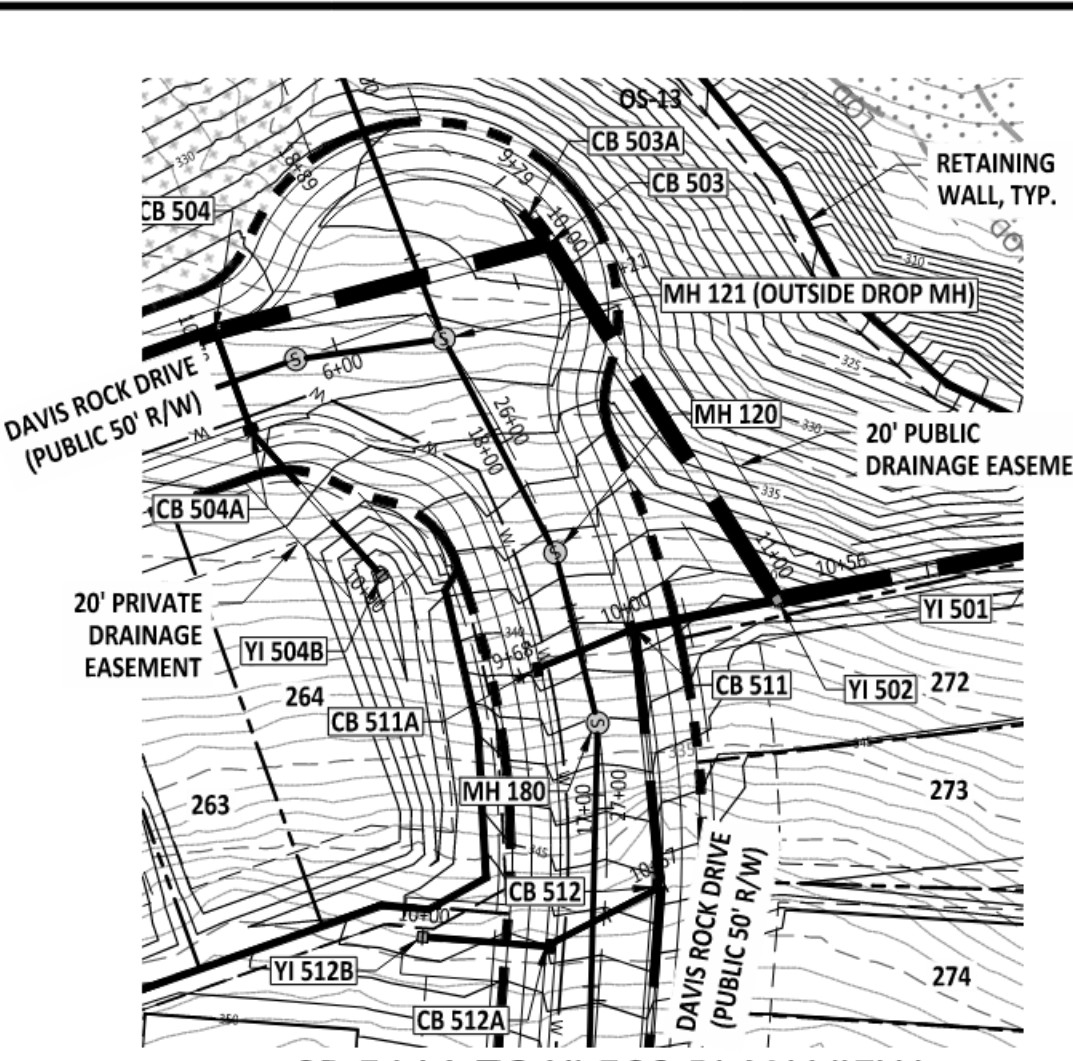


CB 511A TO YI 502 PLAN VIEW

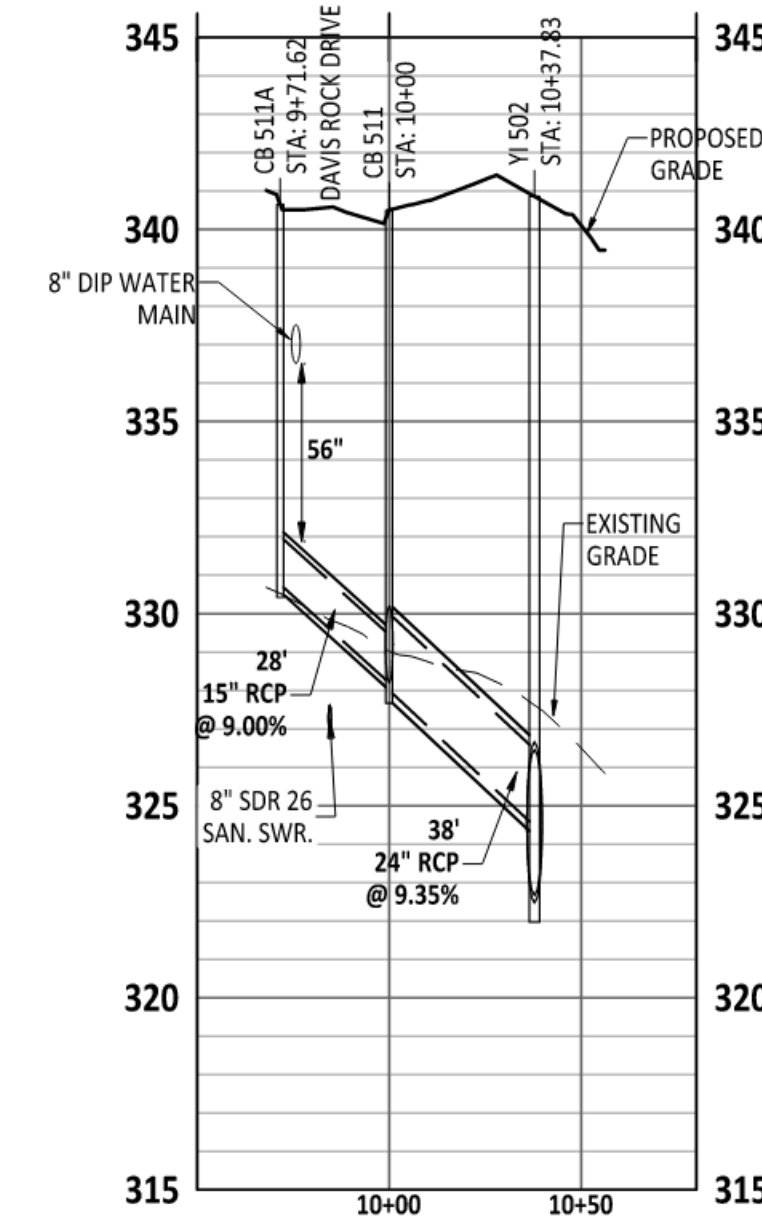


CB 511A TO YI 502 PROFILE

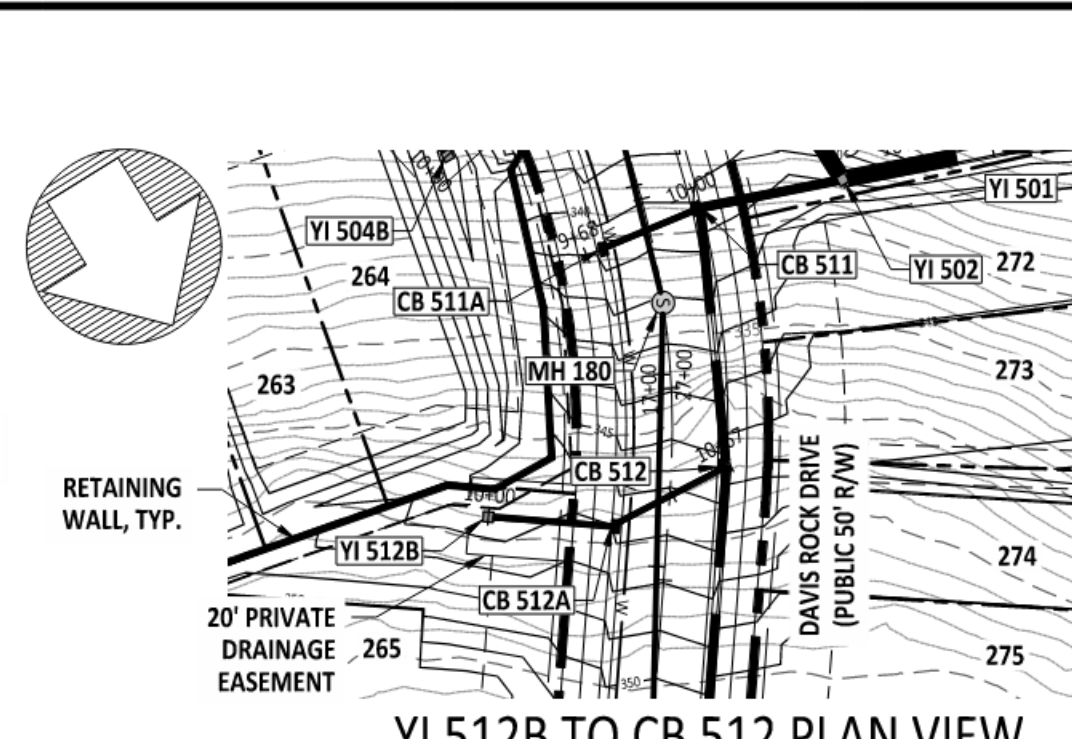


YI 512B TO CB 512 PLAN VIEW

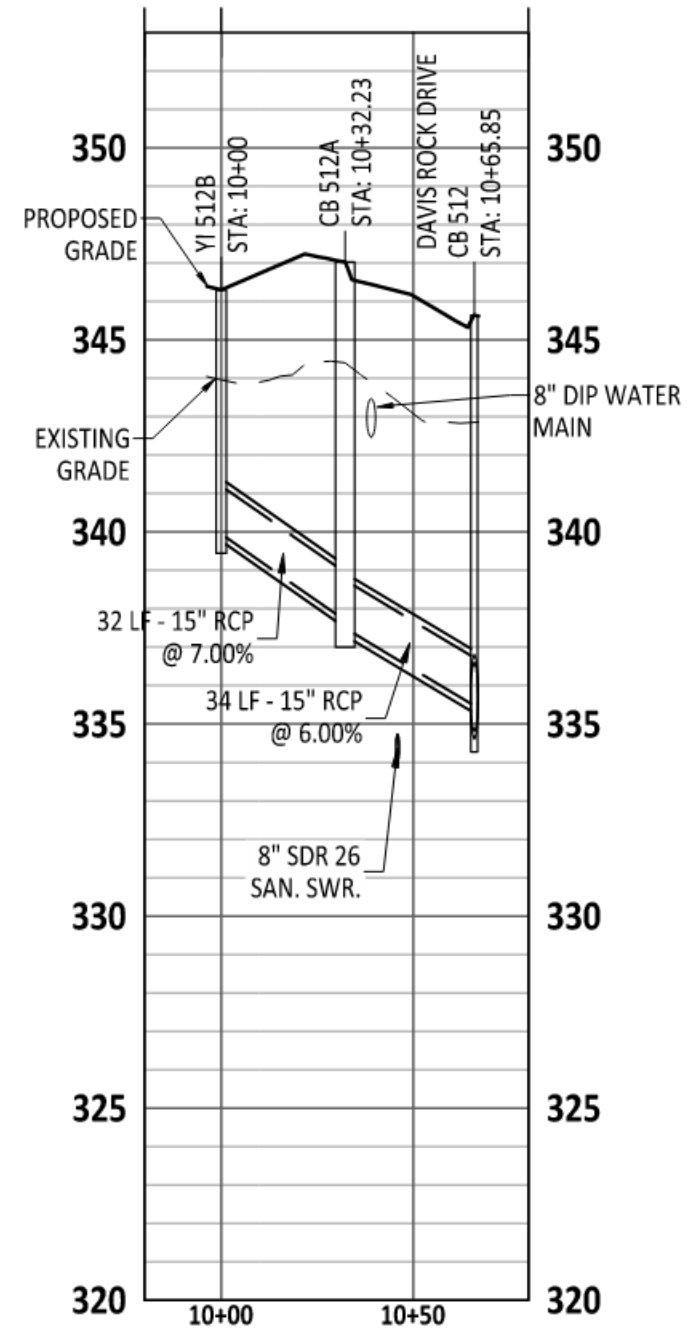


YI 512B TO CB 512 PROFILE

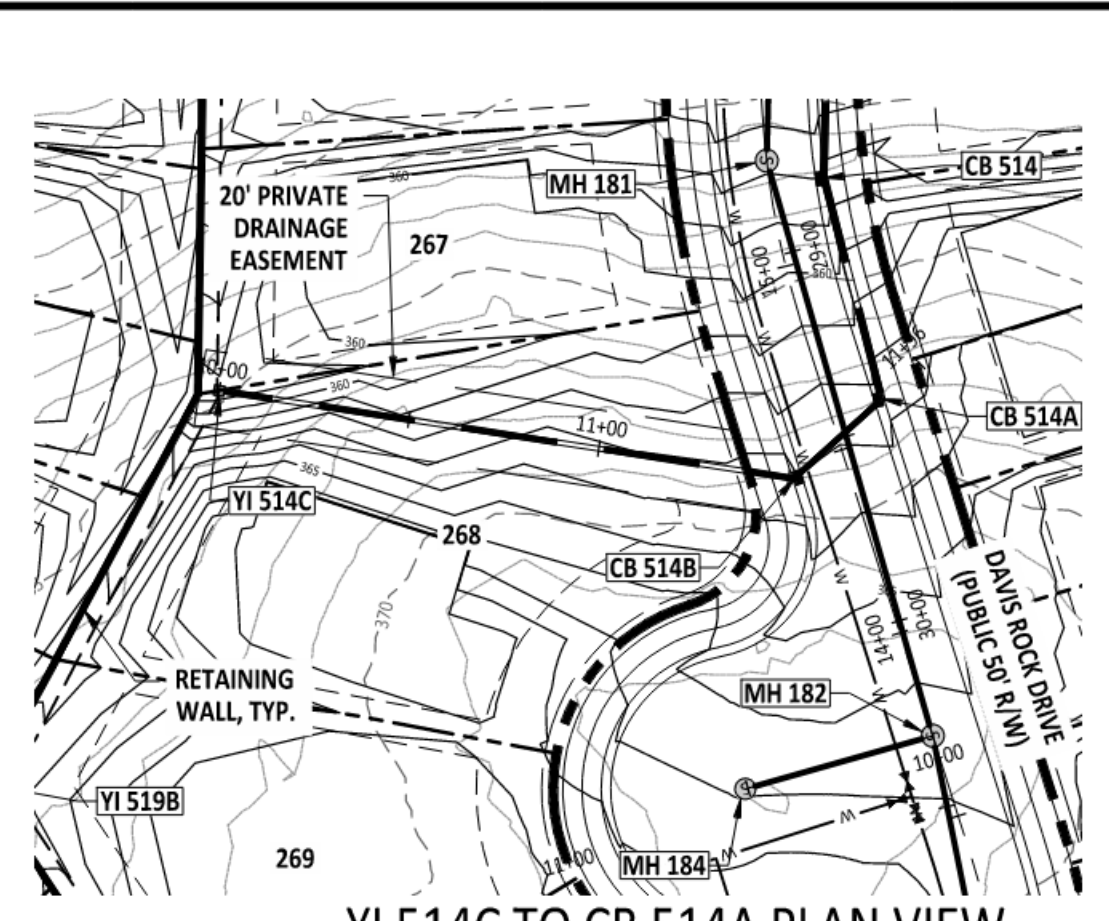


YI 514C TO CB 514A PLAN VIEW

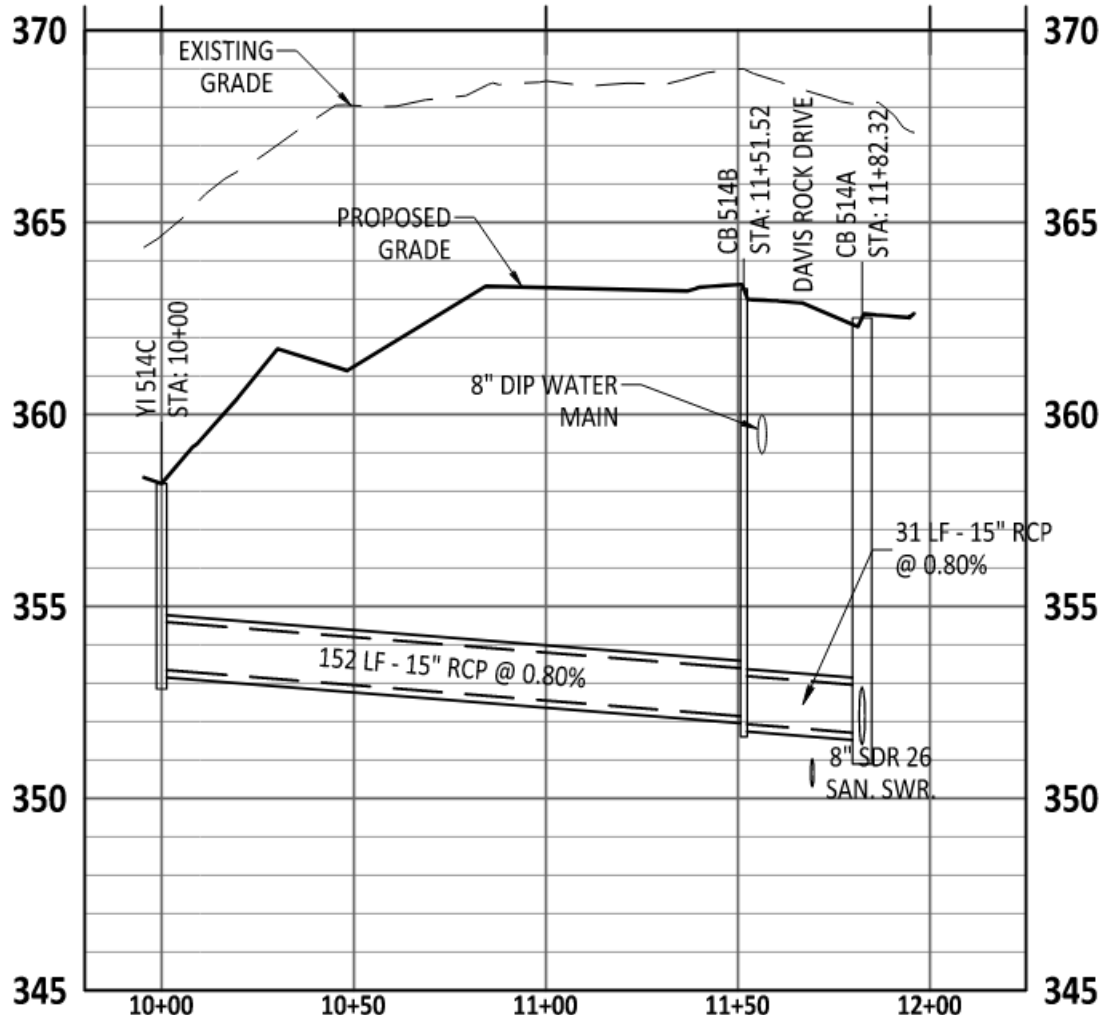



YI 514C TO CB 514A PROFILE

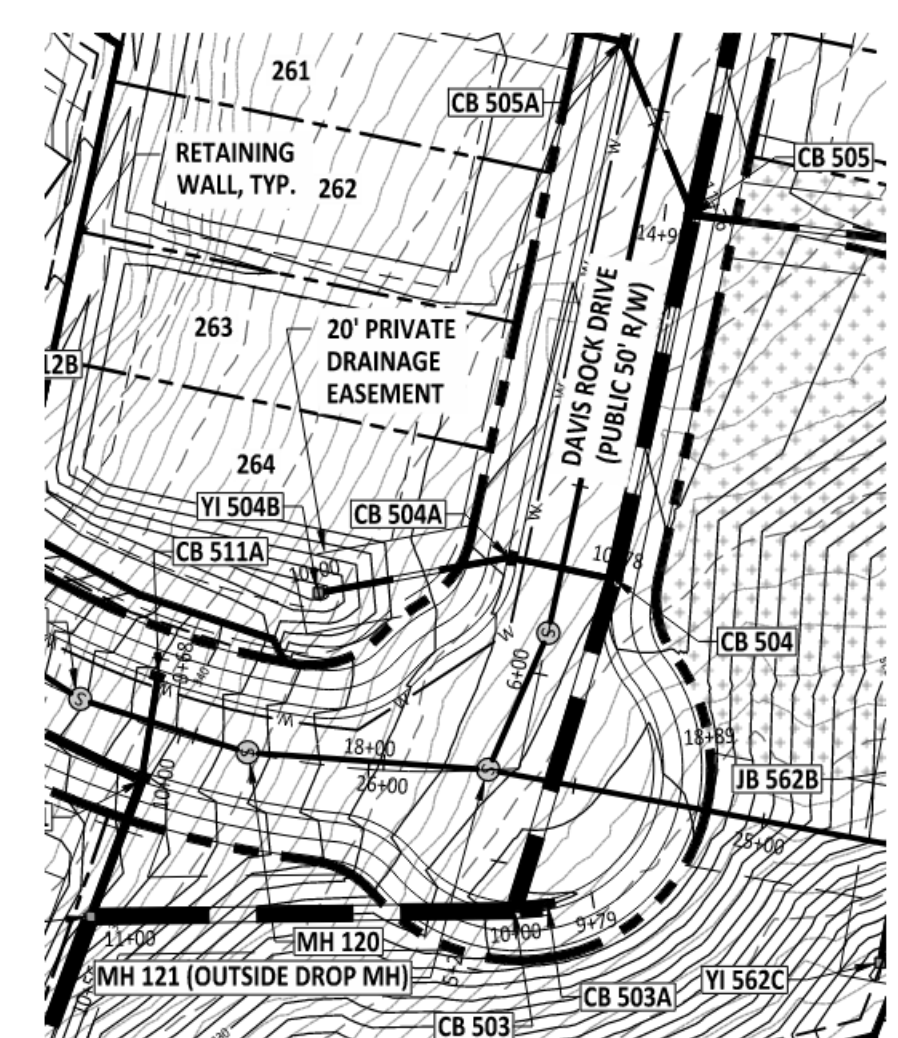

YI 504B TO CB 504 PLAN VIEW

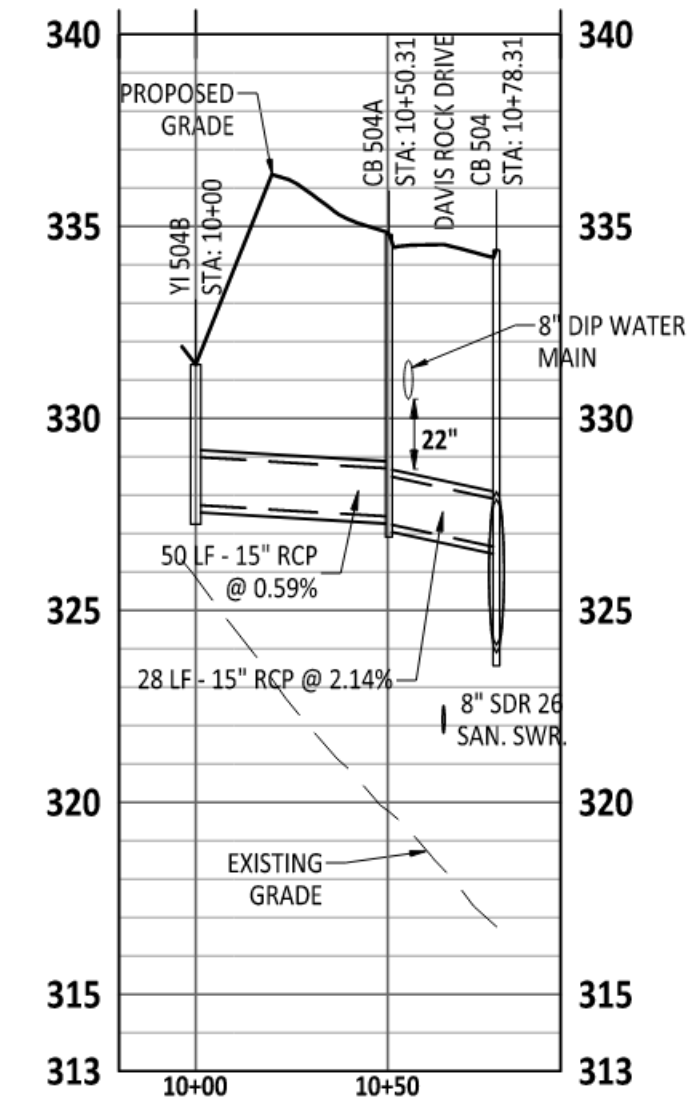

YI 504B TO CB 504 PROFILE

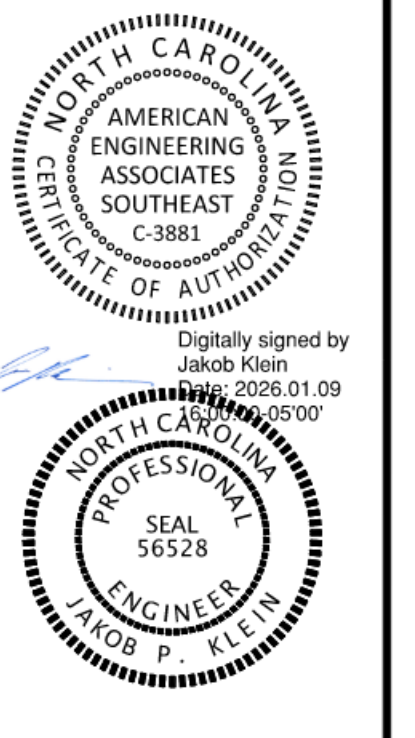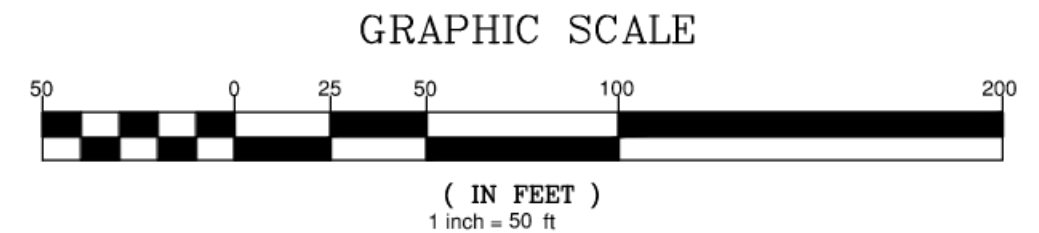

NO.	DATE	REVISION:

STIPULATION FOR REUSE
THIS DRAWING WAS PREPARED FOR USE ON THE SPECIFIC SITE, NAMED HEREON, CONTEMPORANEOUSLY WITH ITS ISSUE DATE AS LISTED, HEREON, AND IT IS NOT SUITABLE FOR USE ON A DIFFERENT PROJECT SITE OR AT A LATER TIME. USE OF THIS DRAWING FOR REFERENCE OR EXAMPLE ON ANOTHER PROJECT REQUIRES THE SERVICES OF PROPERLY LICENSED ARCHITECTS AND ENGINEERS. REPRODUCTION OF THIS DRAWING FOR REUSE ON ANOTHER PROJECT IS NOT AUTHORIZED AND MAY BE CONTRARY TO THE LAW.



MERRITT RESERVE
STORM OUTFALL PLAN & PROFILE
ROLESVILLE RD
WAKE COUNTY NC 27312

JOB NUMBER: 23-0004
CHECKED BY: JK
DRAWN BY: DH/MA/LL
DATE: 12/12/2025





STORM OUTFALL PLAN & PROFILE

SHEET NO.: **CU-307**







PROJECT NUMBER = CID-25-02

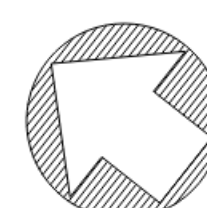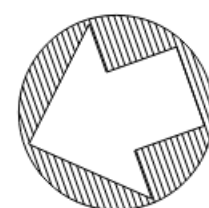


A circle with a shaded area and a white area. The shaded area is a sector of the circle, and the white area is the rest of the circle.

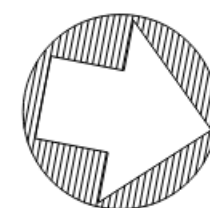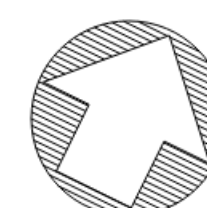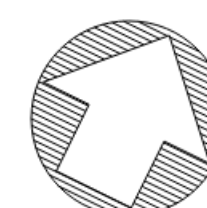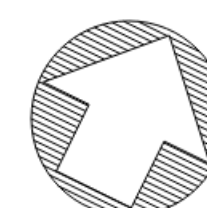


A circle with a shaded area and an unshaded area. The unshaded area is a white, irregular shape in the center, and the shaded area is the region between this shape and the circle's boundary, filled with diagonal lines.

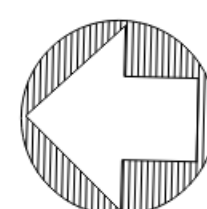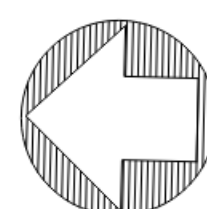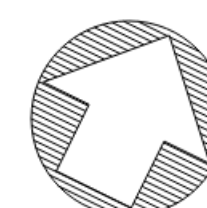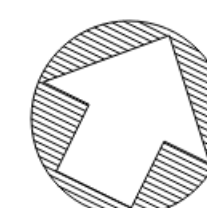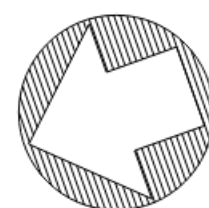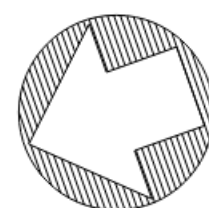


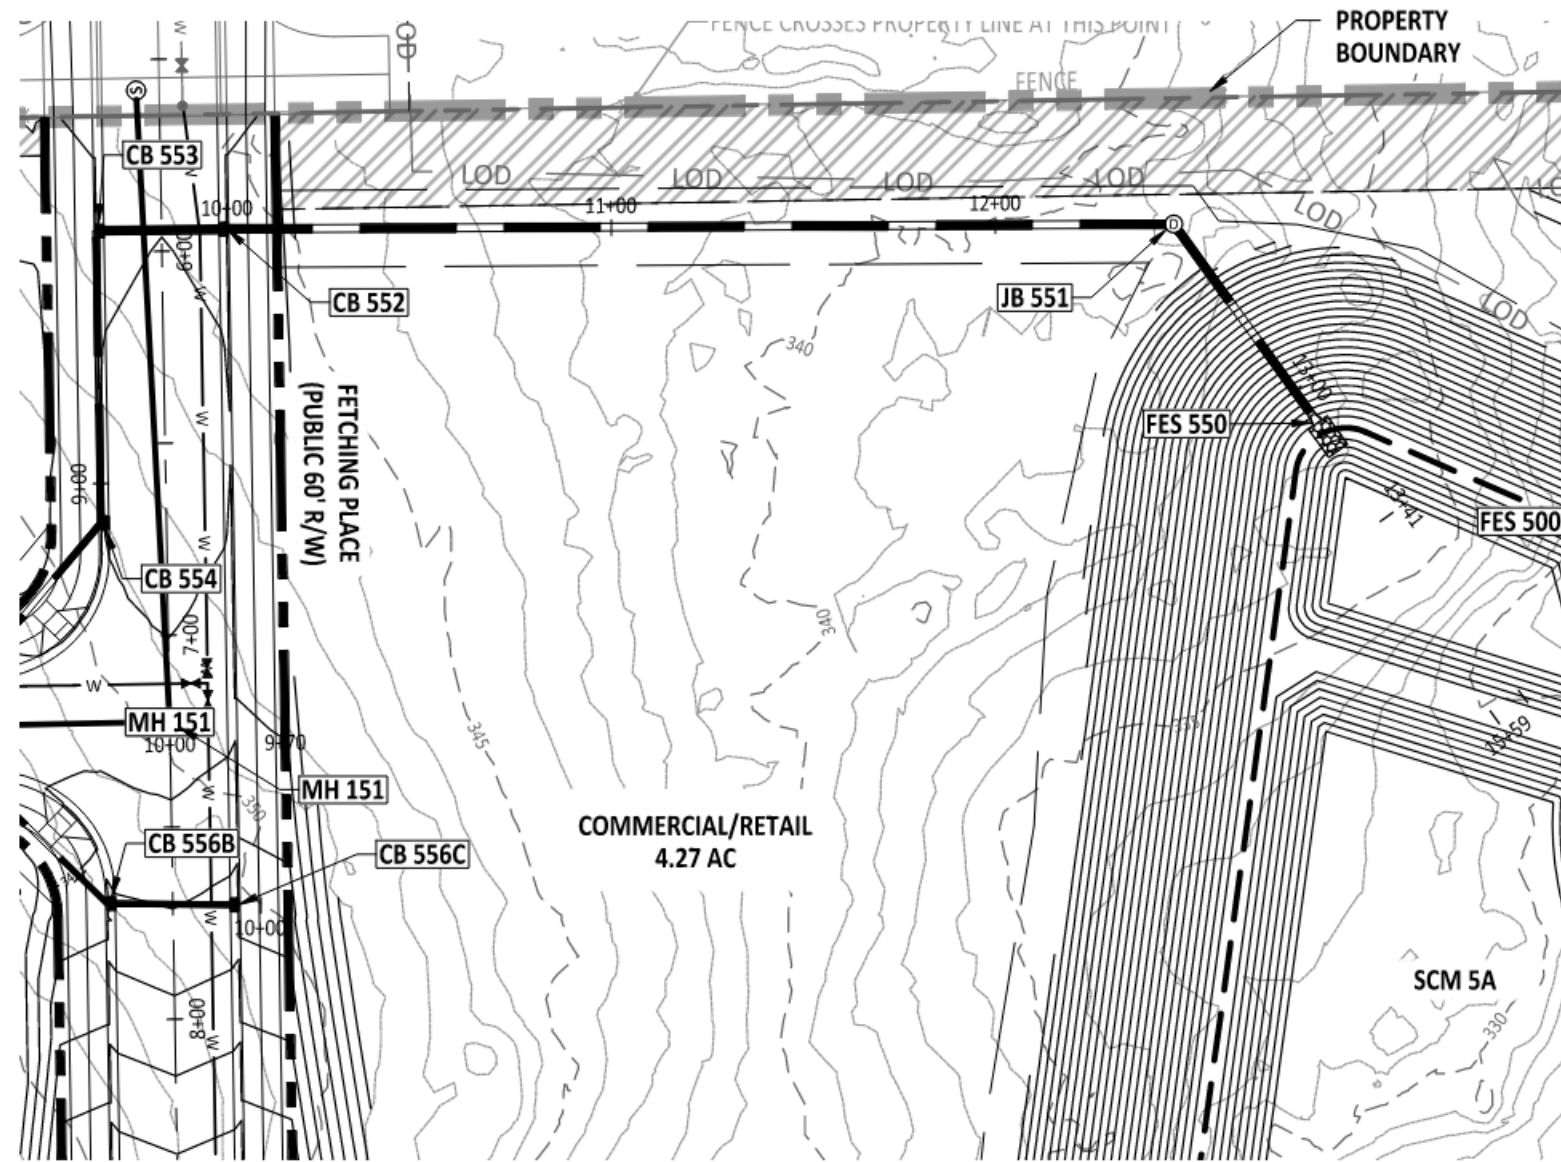


CB 552 TO FES 550 PLAN VIEW

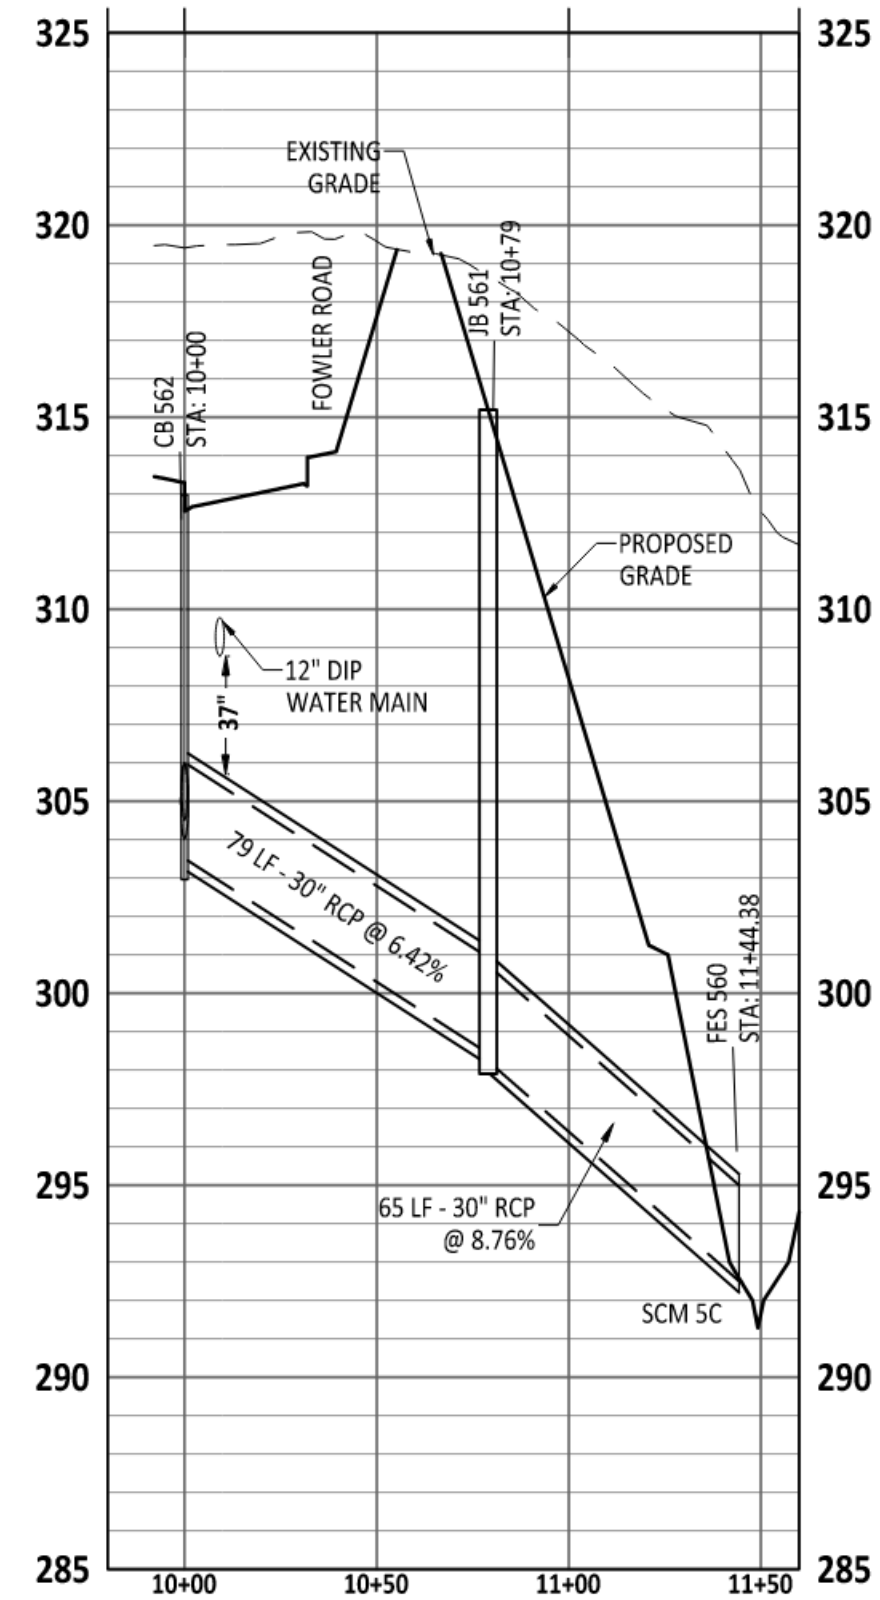


CB 562 TO FES 560 PROFILE

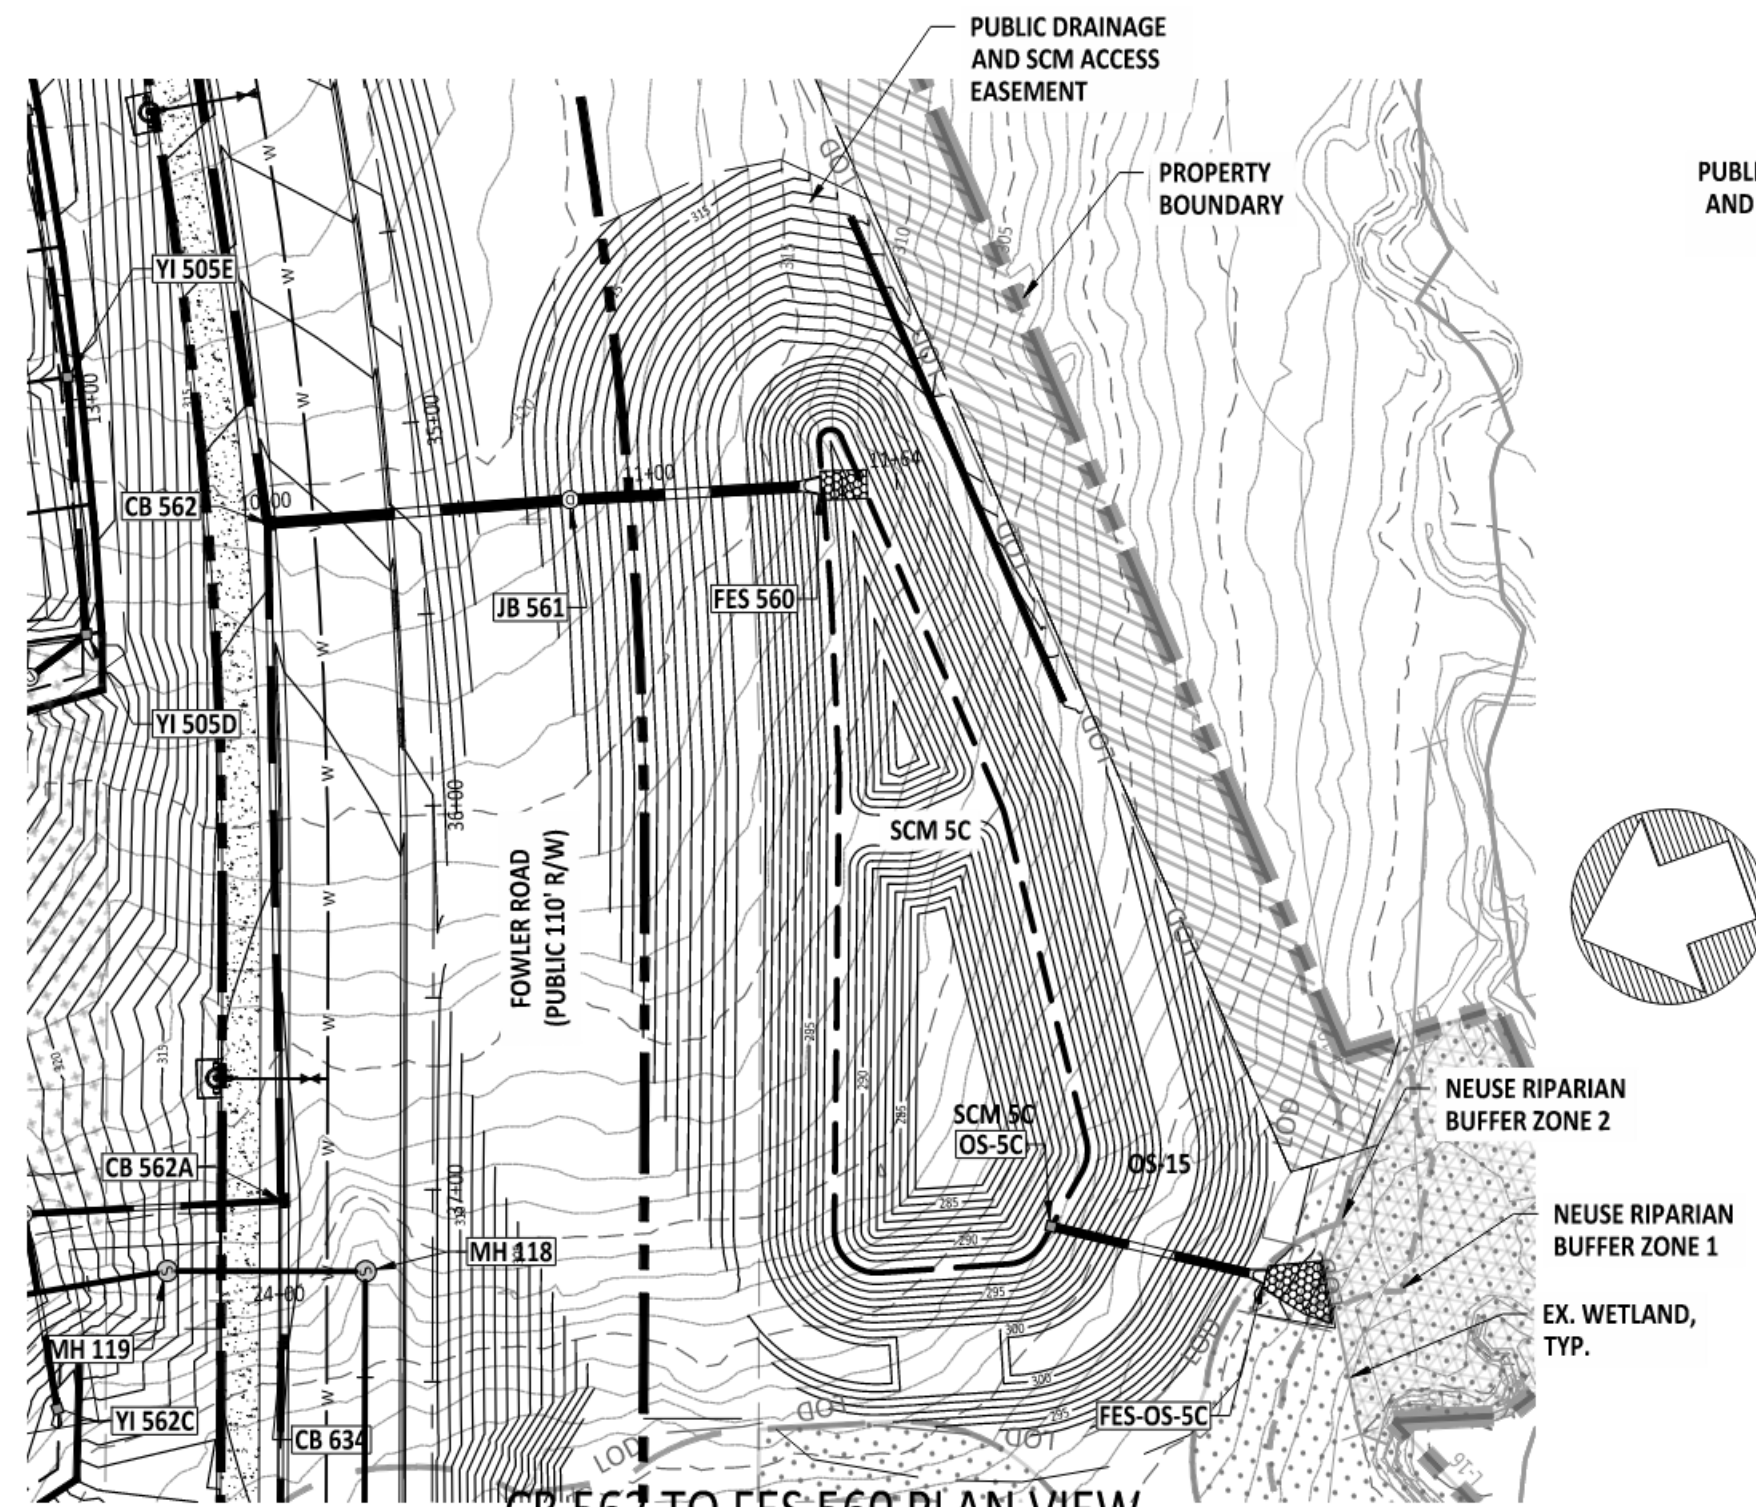


CB 562 TO FES 560 PLAN VIEW

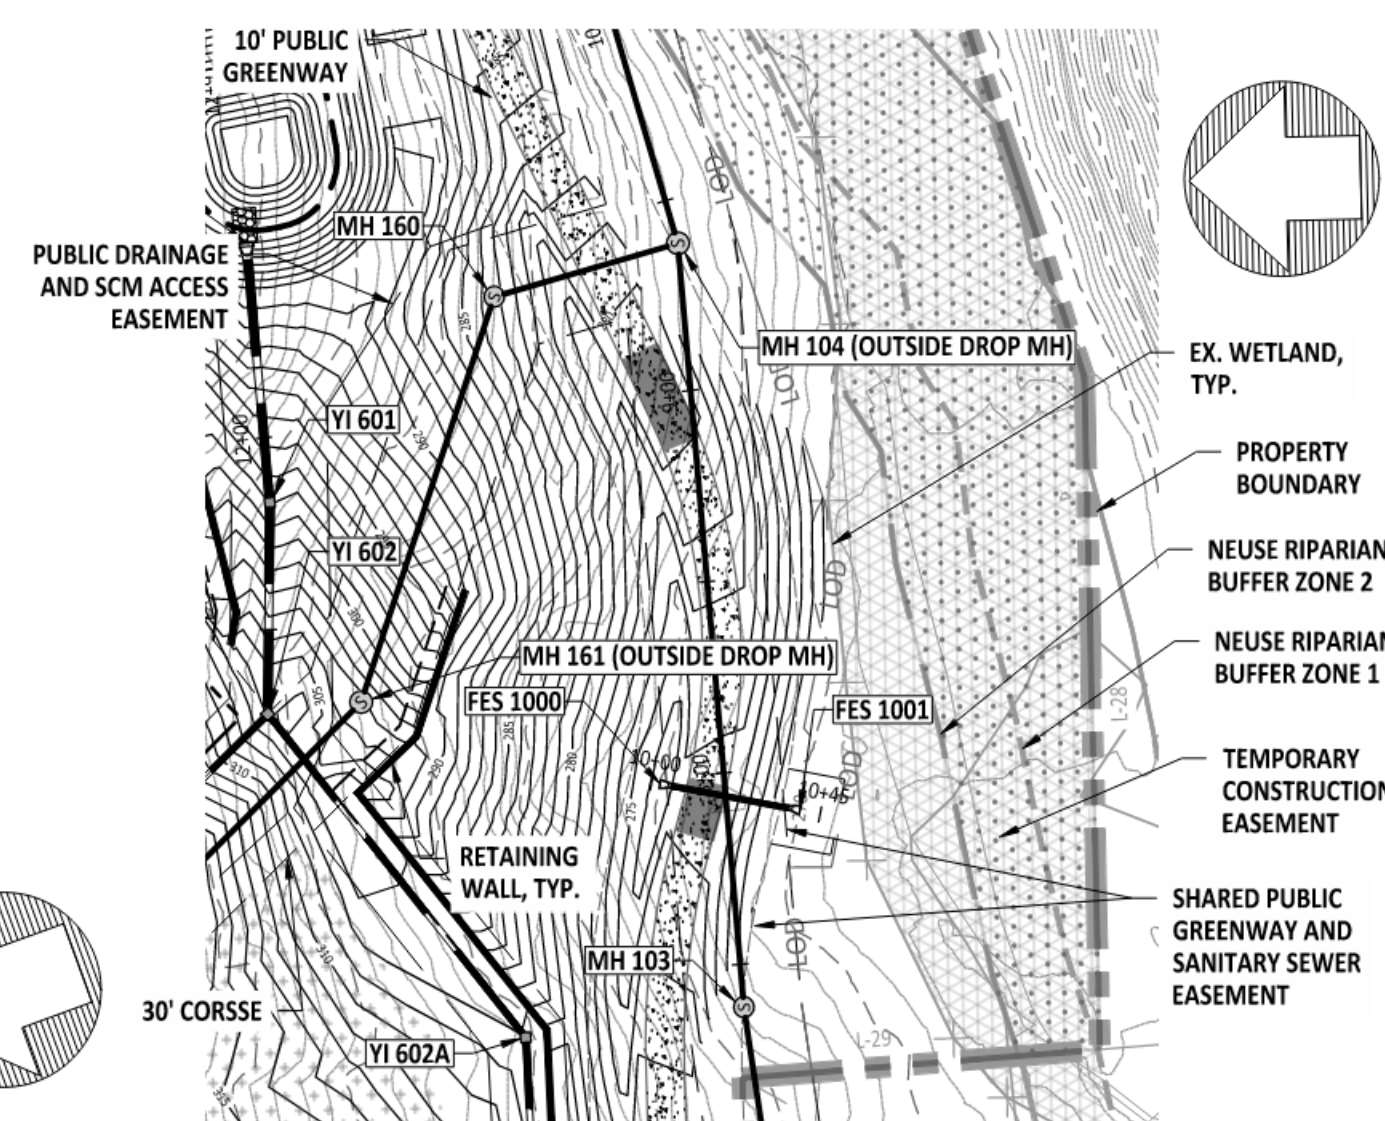


FES 1000 TO FES 1001 PLAN VIEW

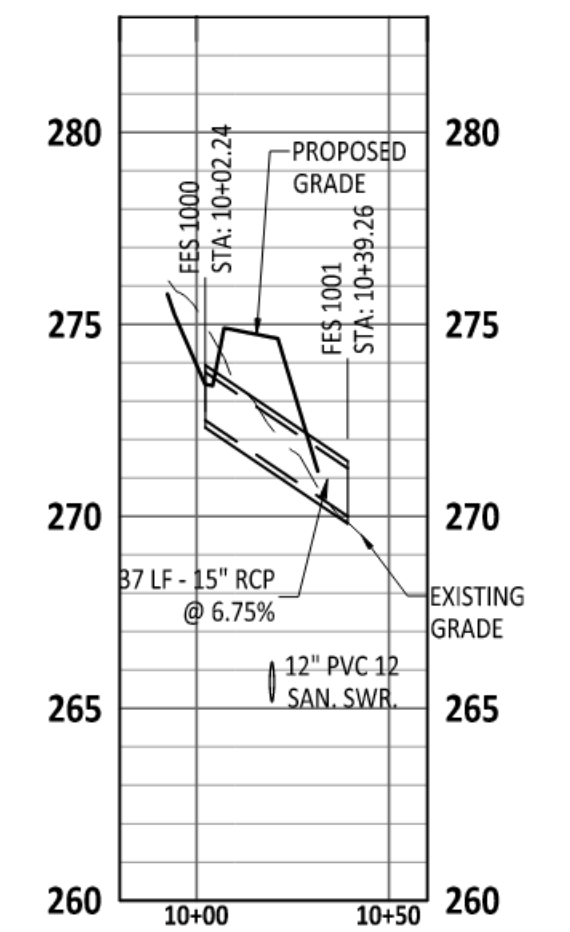


FES 1000 TO FES 1001 PROFILE

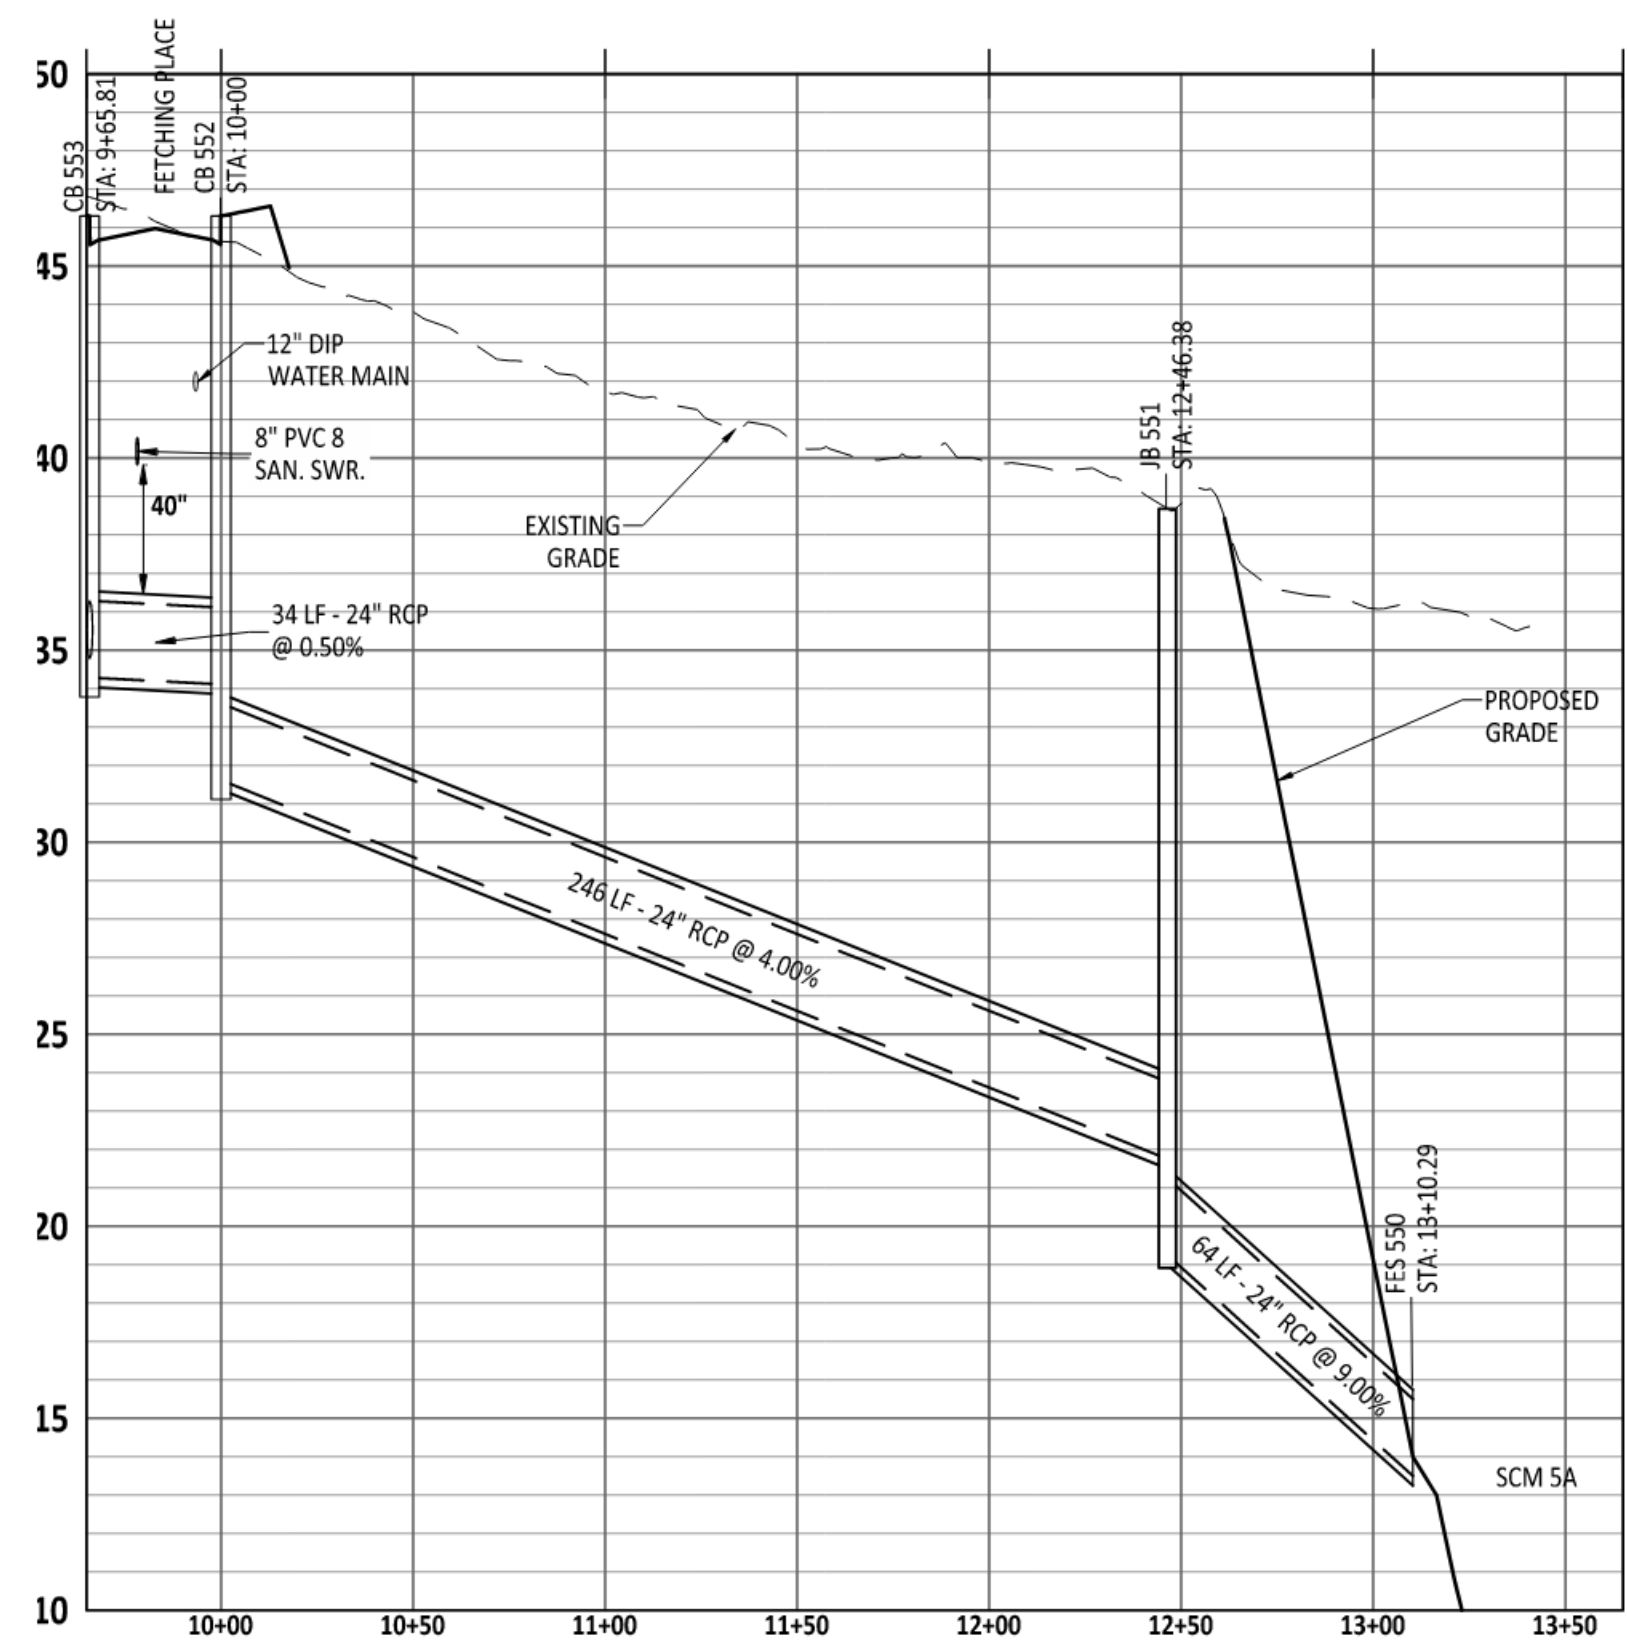


CB 552 TO FES 550 PROFILE

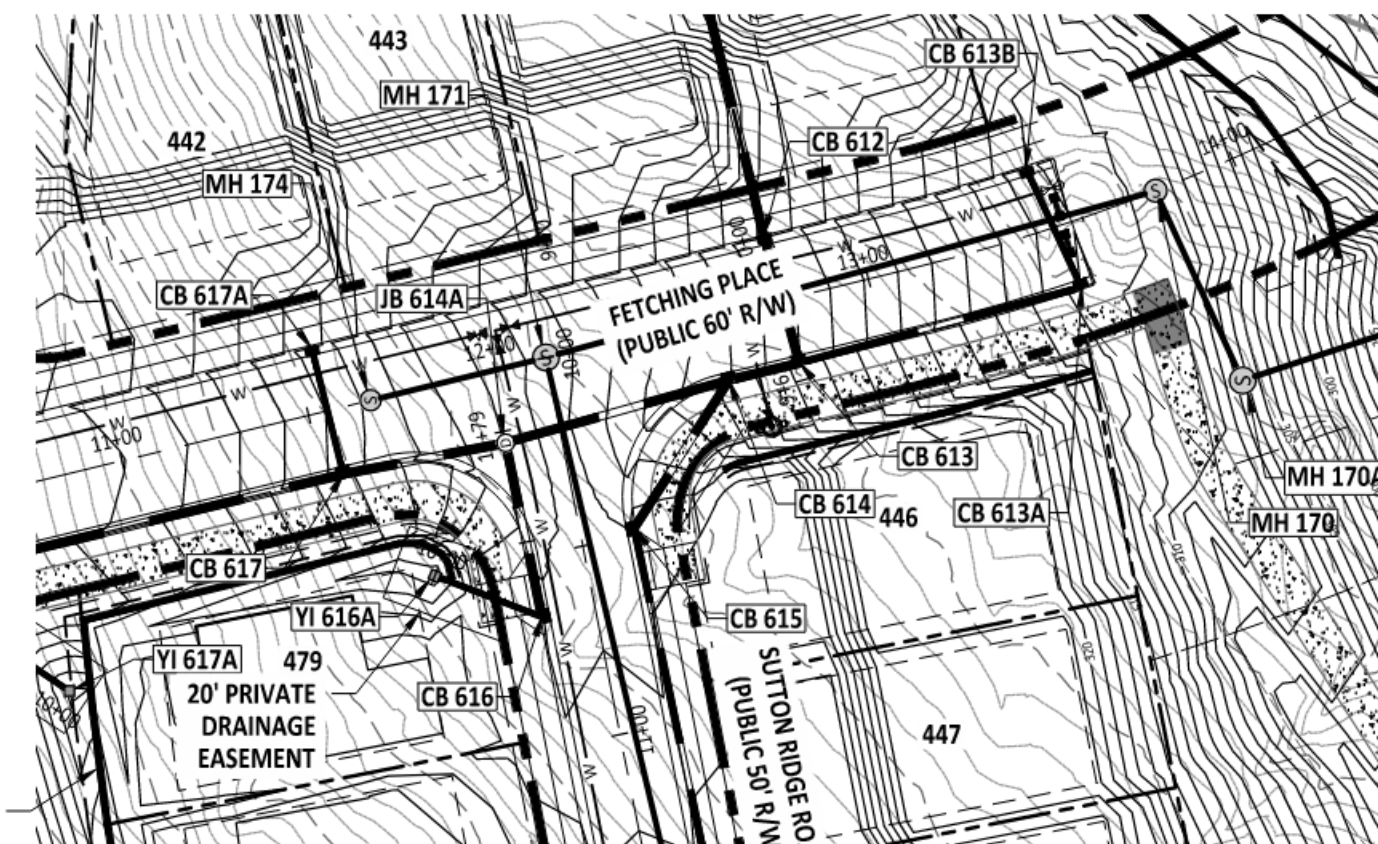


YI 616A TO CB 615 PLAN VIEW

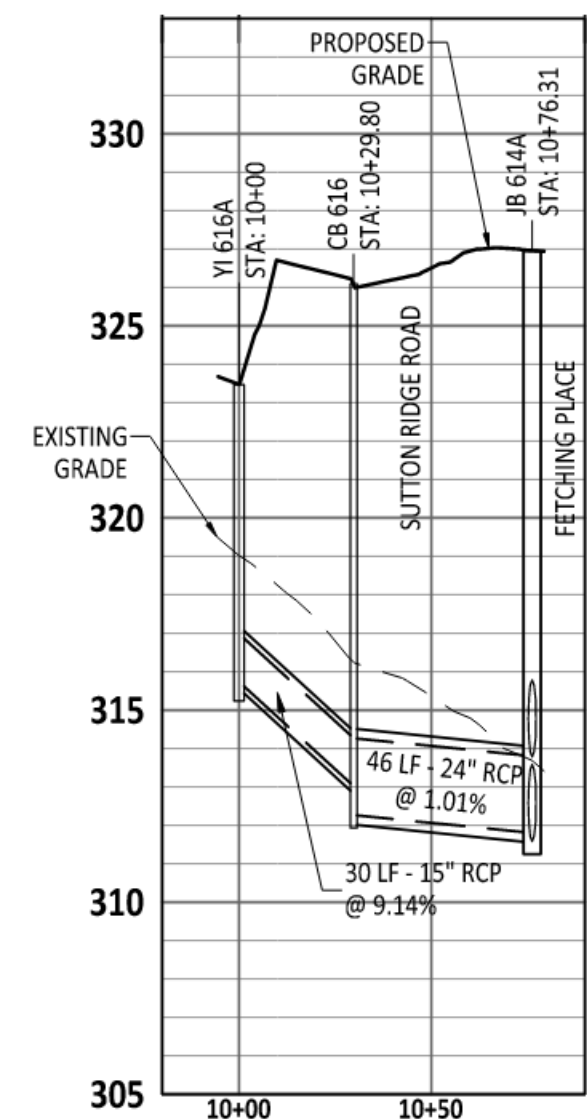


YI 616A TO CB 615 PROFILE

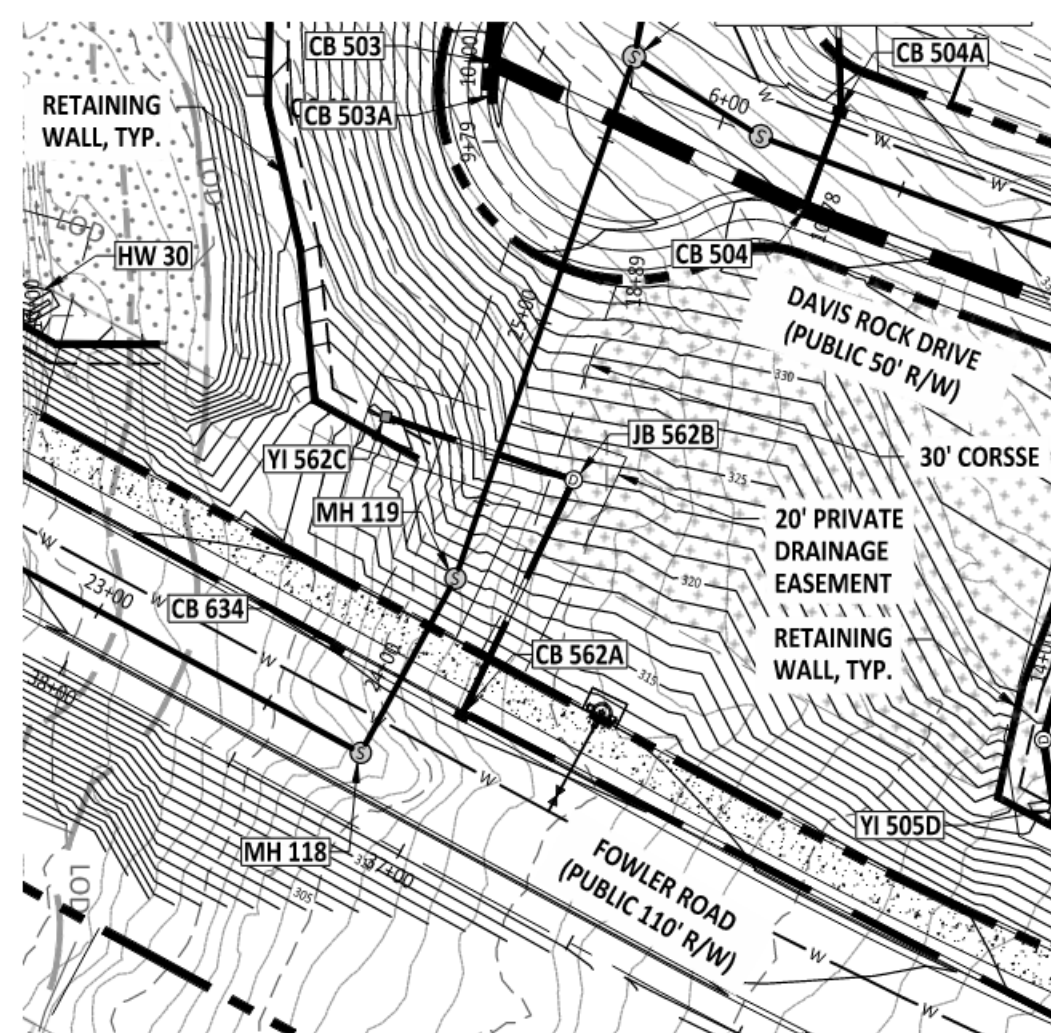


YI 562C TO CB 562A PLAN VIEW

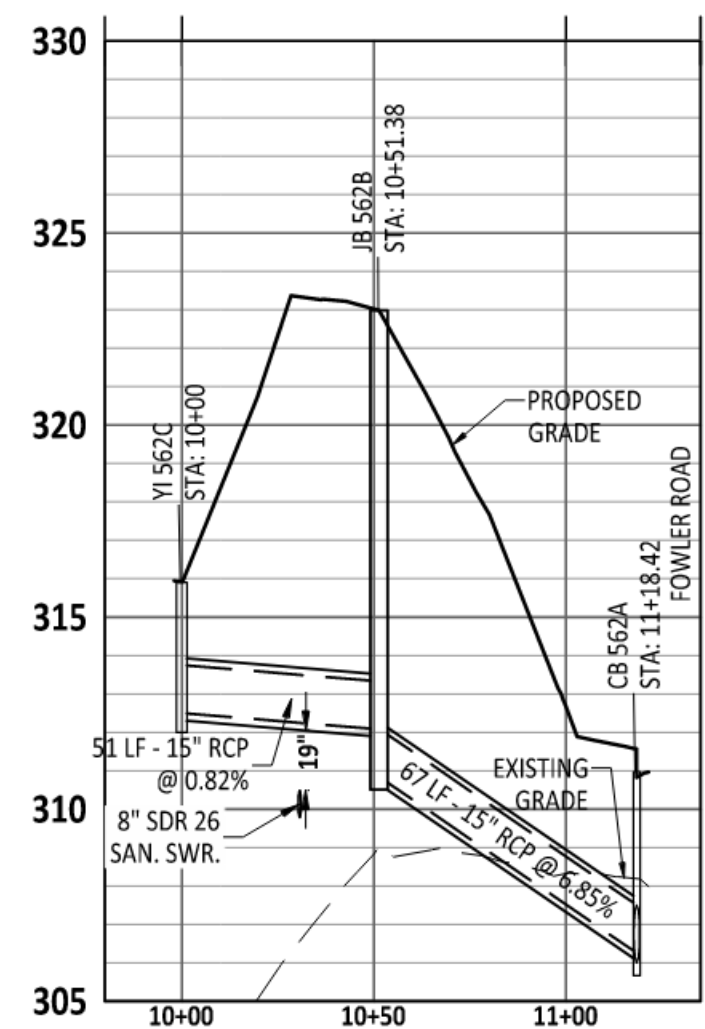


YI 562C TO CB 562A PROFILE

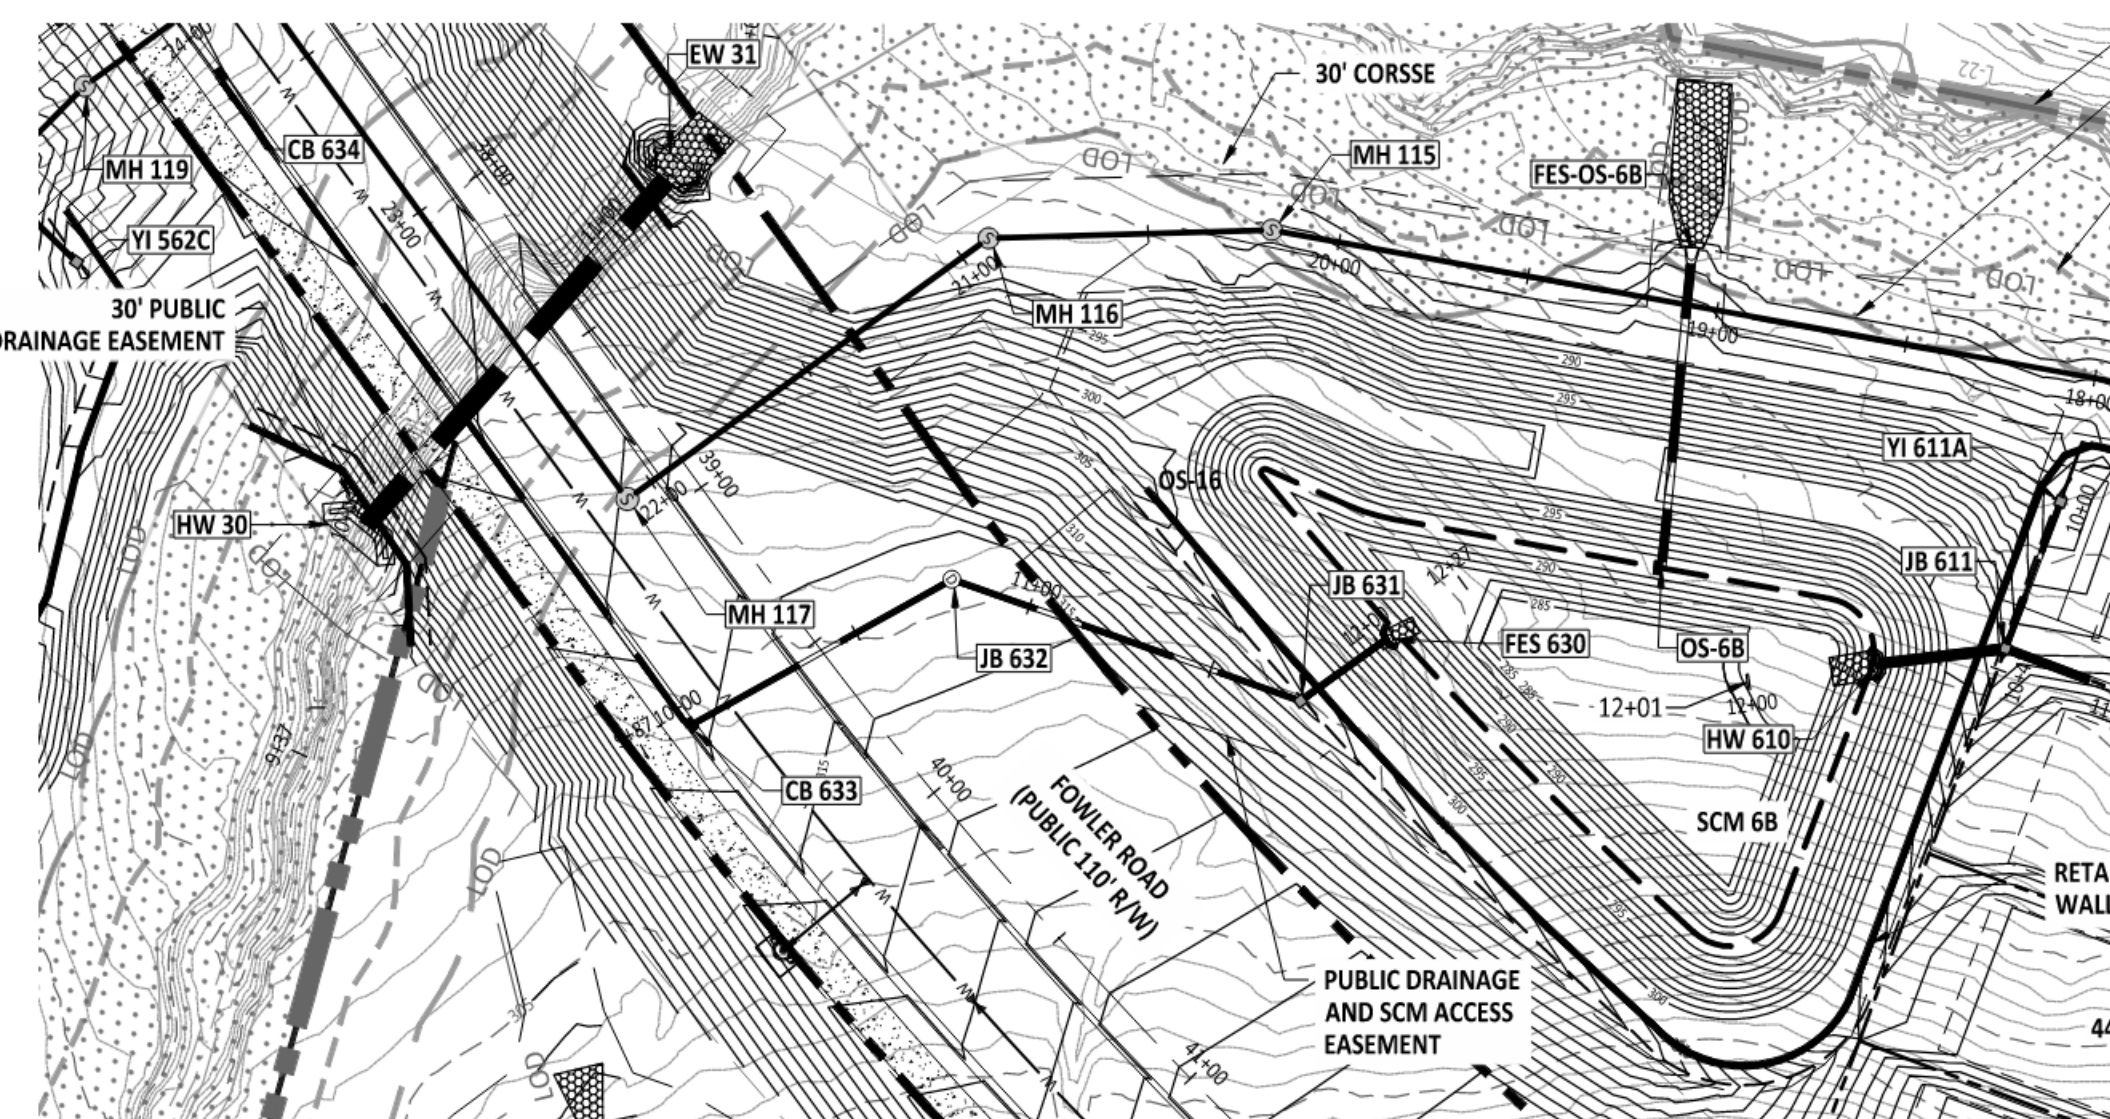


CB 633 TO FES 630 PLAN VIEW

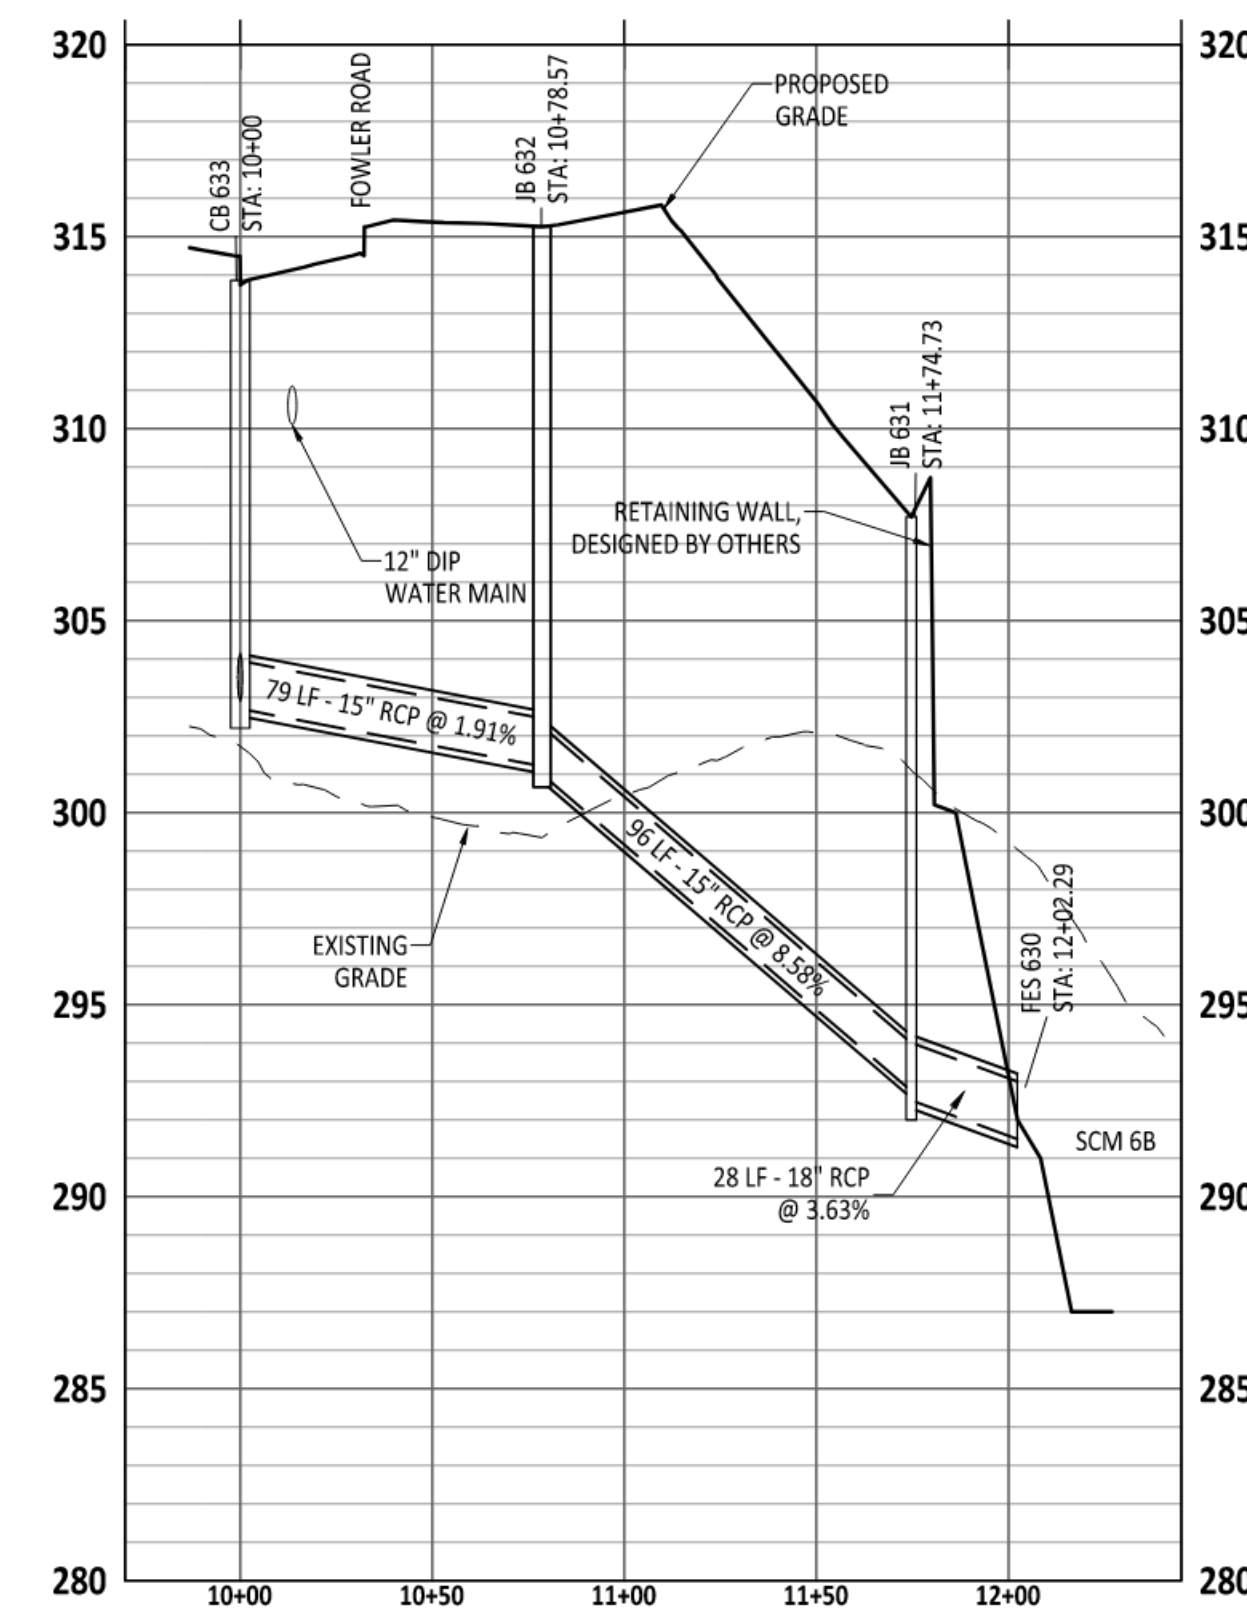

CB 633 TO FES 630 PROFILE

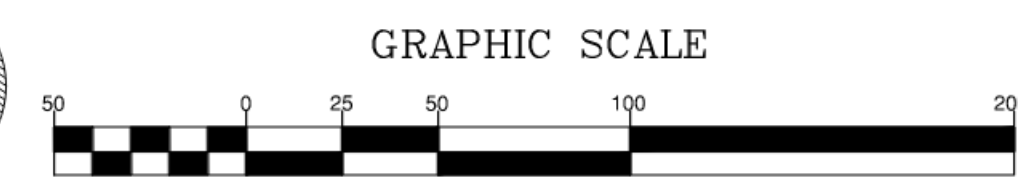

PROJECT NUMBER = CID-25-02

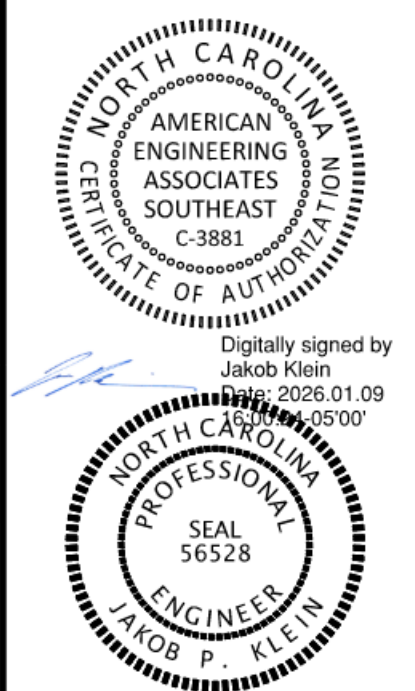


NO.	DATE	REVISION:

STIPULATION FOR REUSE
THIS DRAWING WAS PREPARED FOR USE ON THE SPECIFIC SITE, NAMED HEREON, CONTEMPORANEOUSLY WITH ITS ISSUE DATE AS LISTED, HEREON, AND IT IS NOT SUITABLE FOR USE ON A DIFFERENT PROJECT SITE OR AT A LATER TIME. USE OF THIS DRAWING FOR REFERENCE OR EXAMPLE ON ANOTHER PROJECT REQUIRES THE SERVICES OF PROPERLY LICENSED ARCHITECTS AND ENGINEERS. REPRODUCTION OF THIS DRAWING FOR REUSE ON ANOTHER PROJECT IS NOT AUTHORIZED AND MAY BE CONTRARY TO THE LAW.


MERRITT RESERVE
STORM OUTFALL PLAN & PROFILE
ROLESVILLE RD
WAKE COUNTY NC 27312

JOB NUMBER: 23-0004
CHECKED BY: JK
DRAWN BY: DH/MA/LL
DATE: 12/12/2025


SHEET TITLE:
STORM OUTFALL PLAN & PROFILE
SHEET NO.: **CU-311**

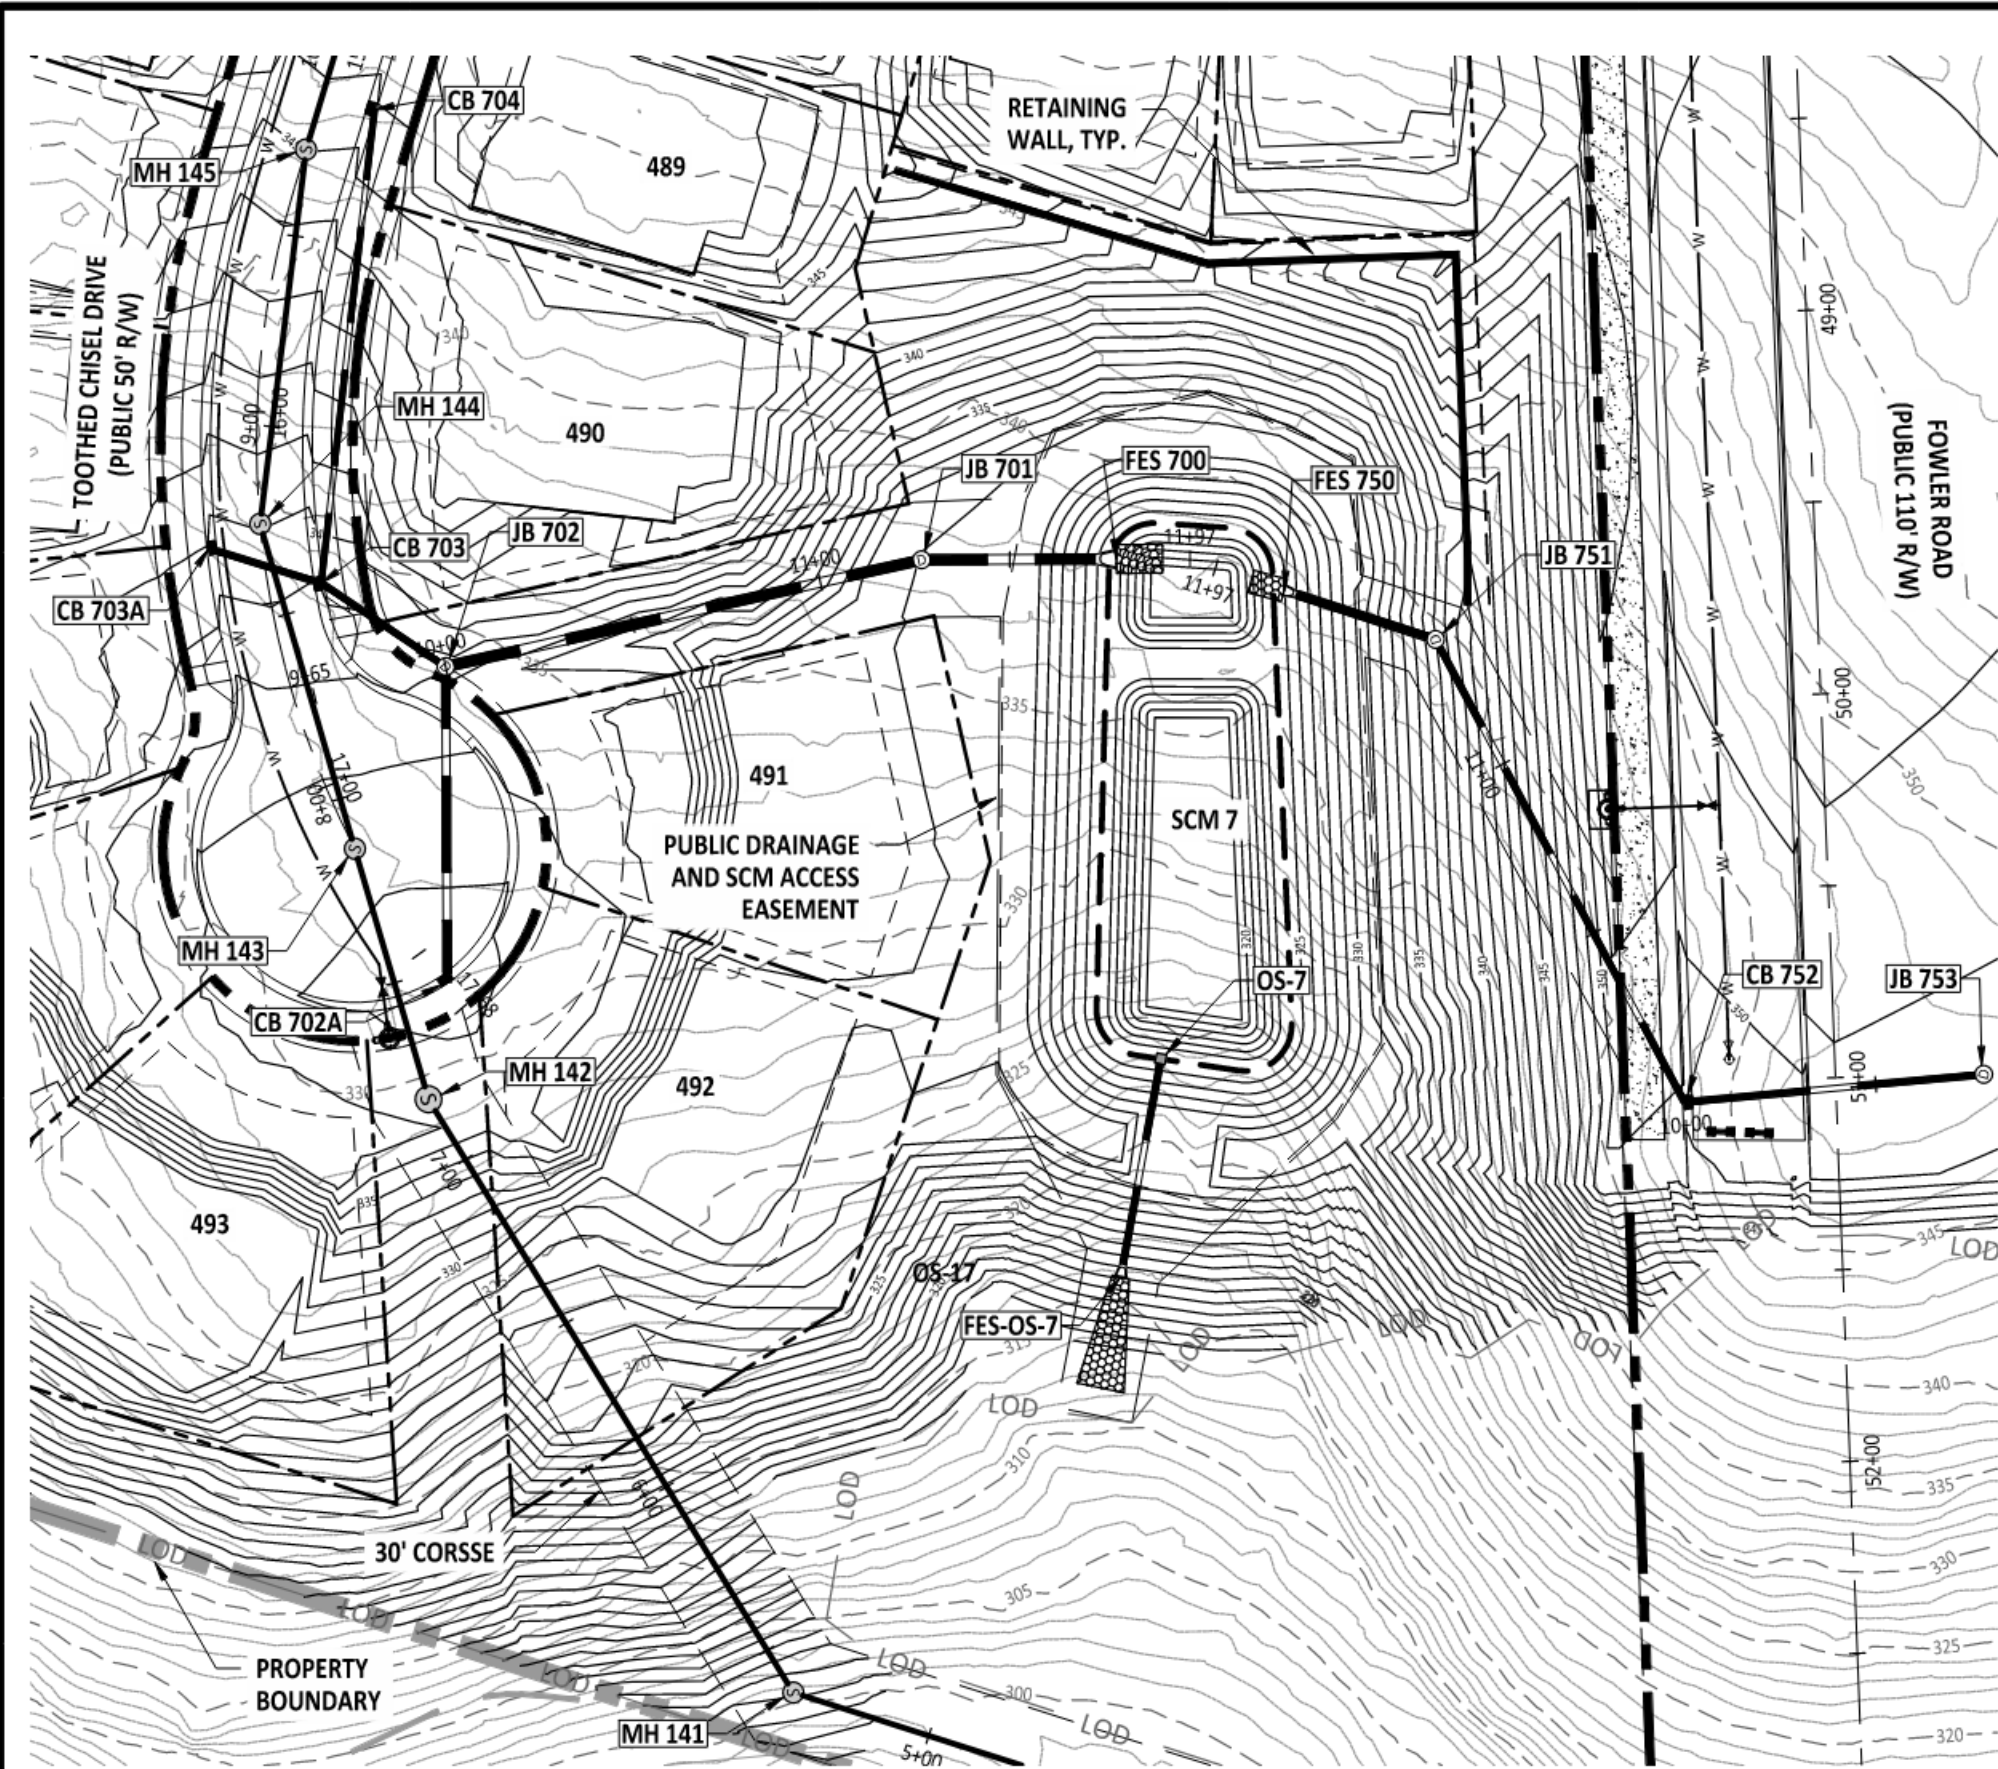


JB 702 TO FES 700 PLAN VIEW

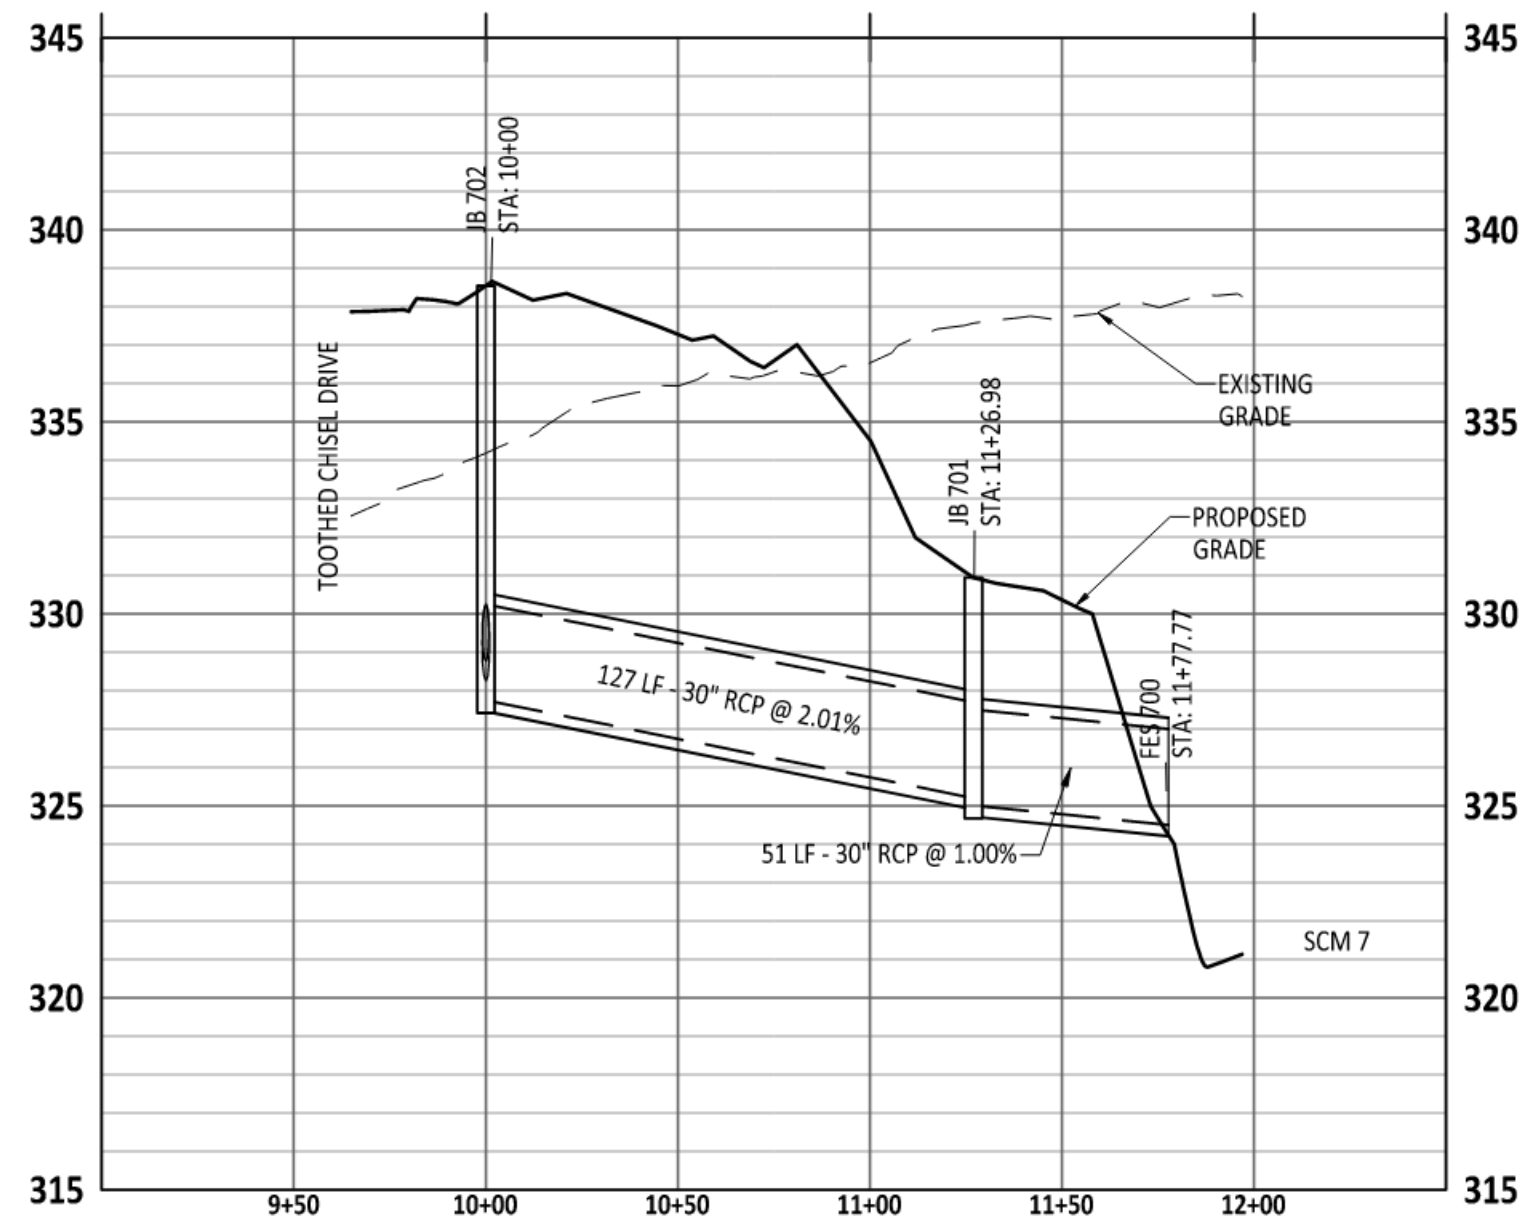

JB 702 TO FES 700 PROFILE

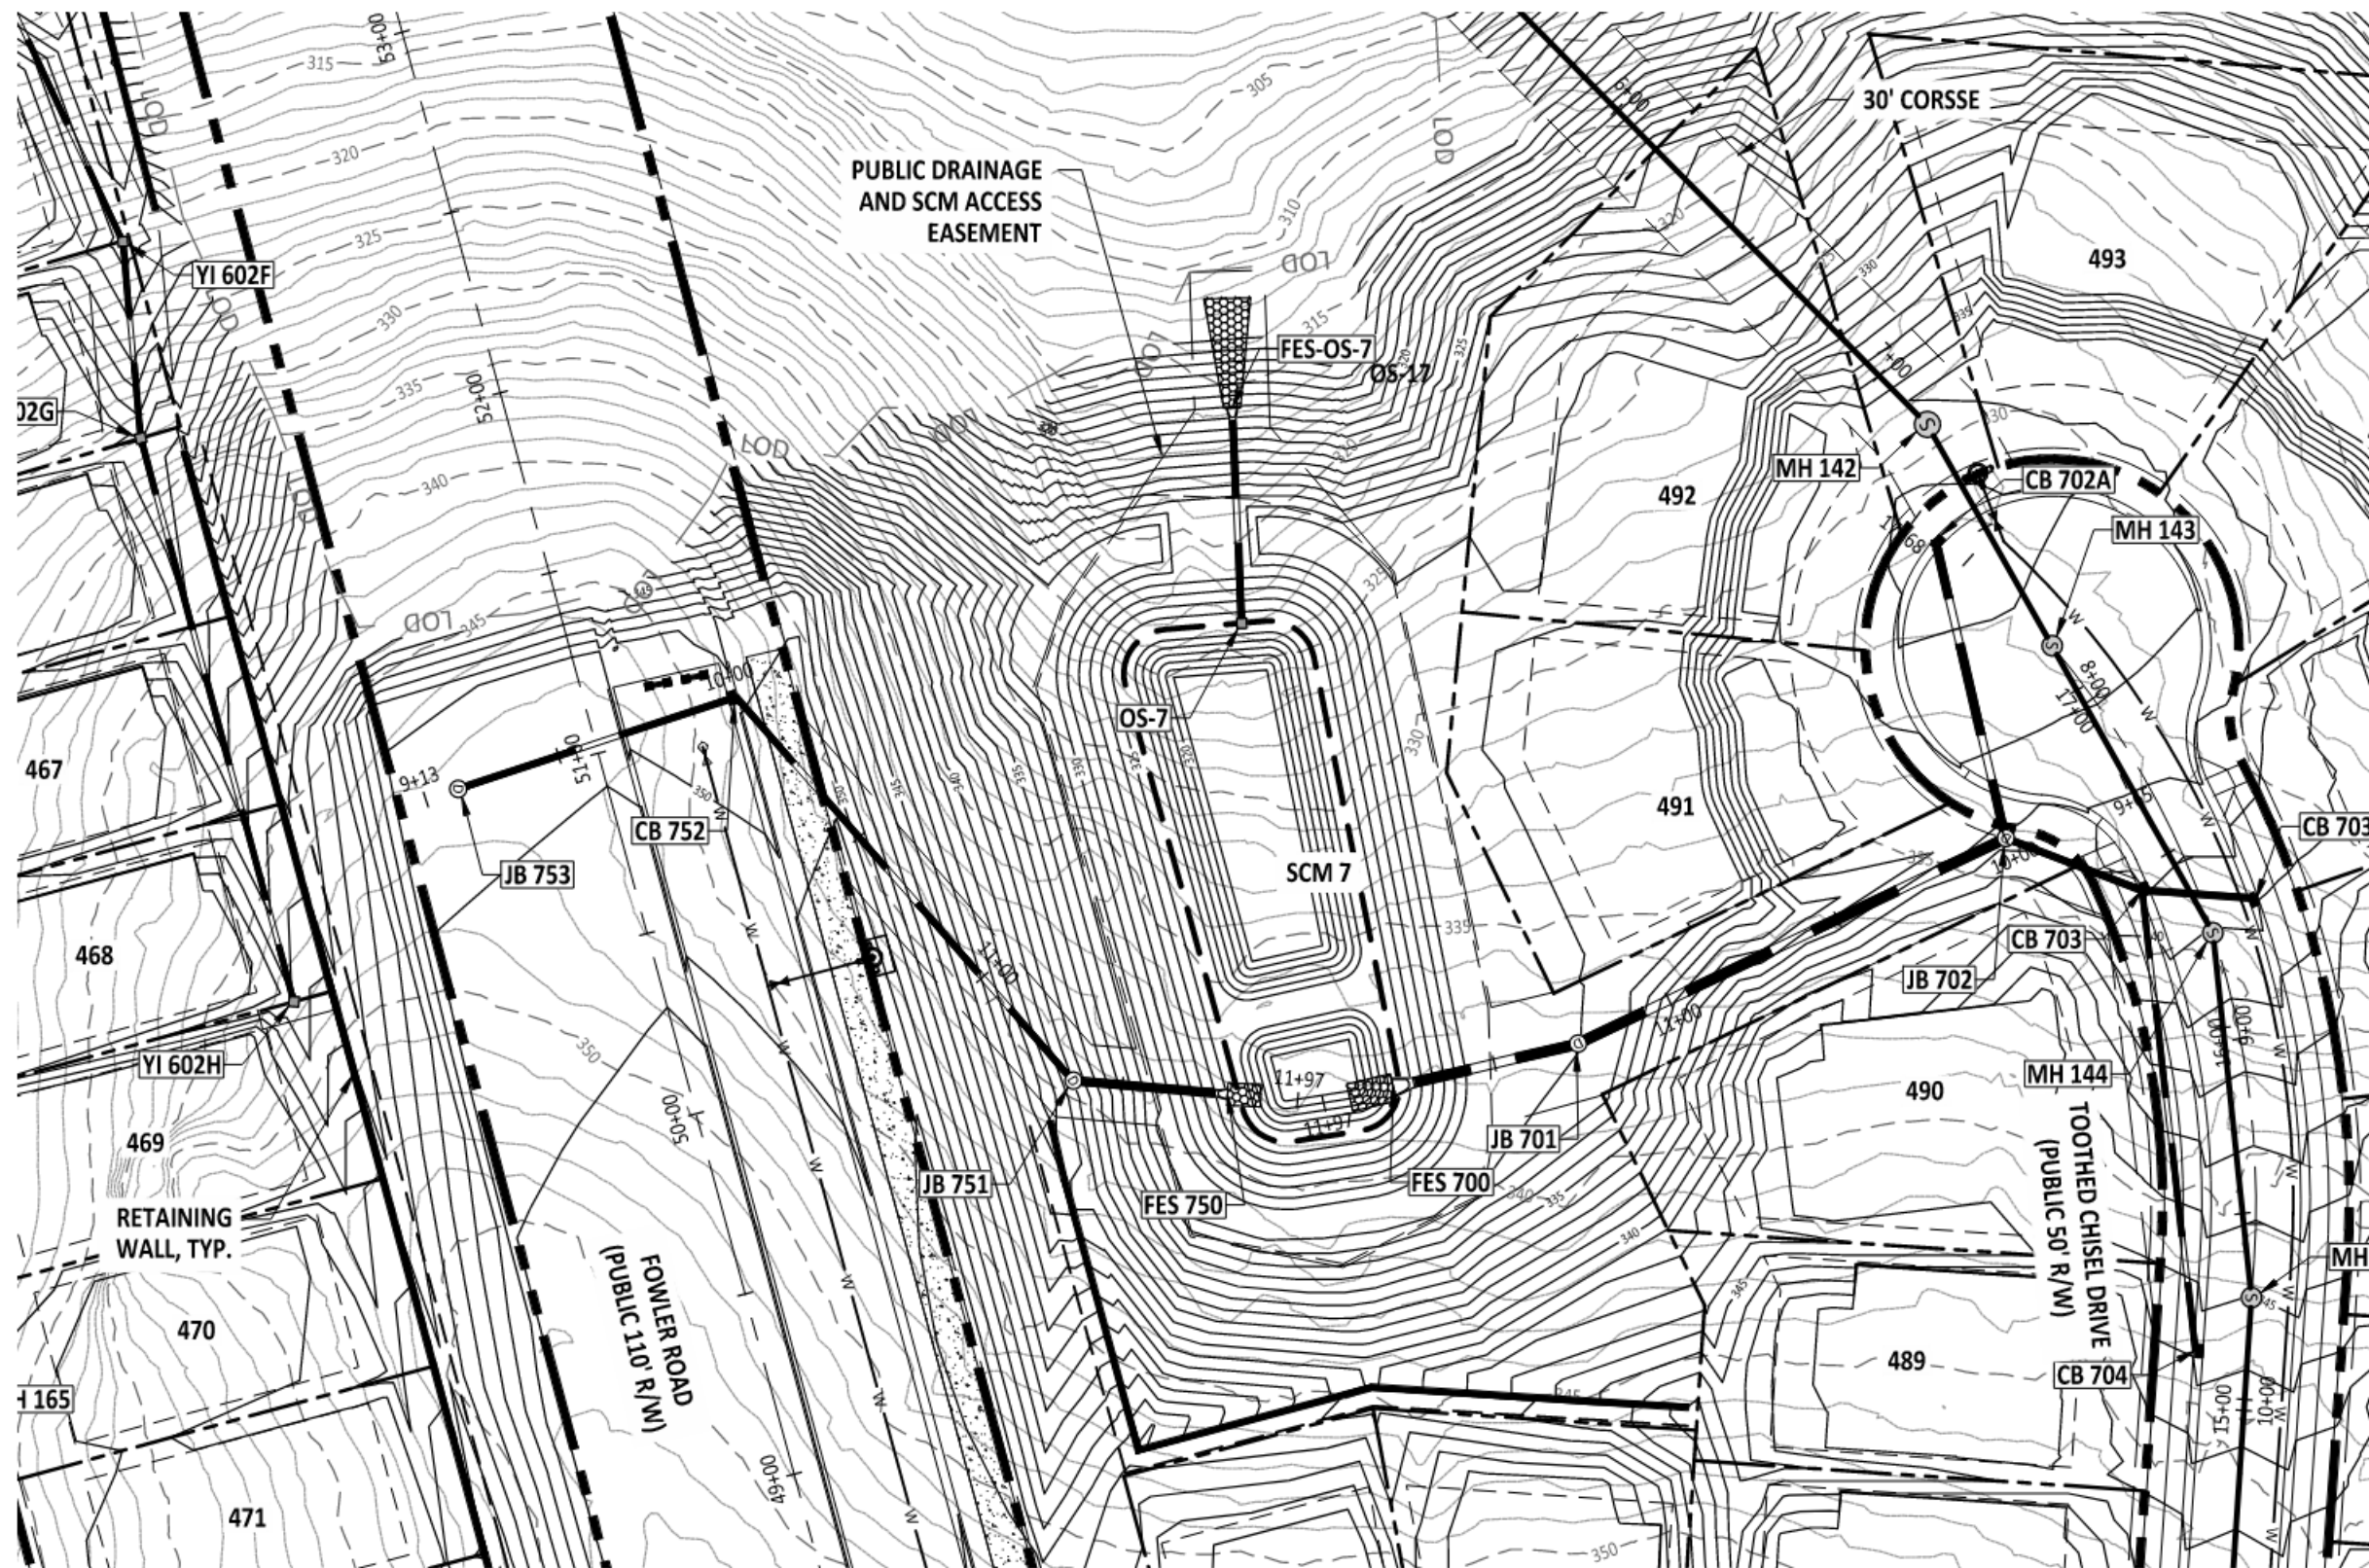

JB 753 TO FES 750 PLAN VIEW

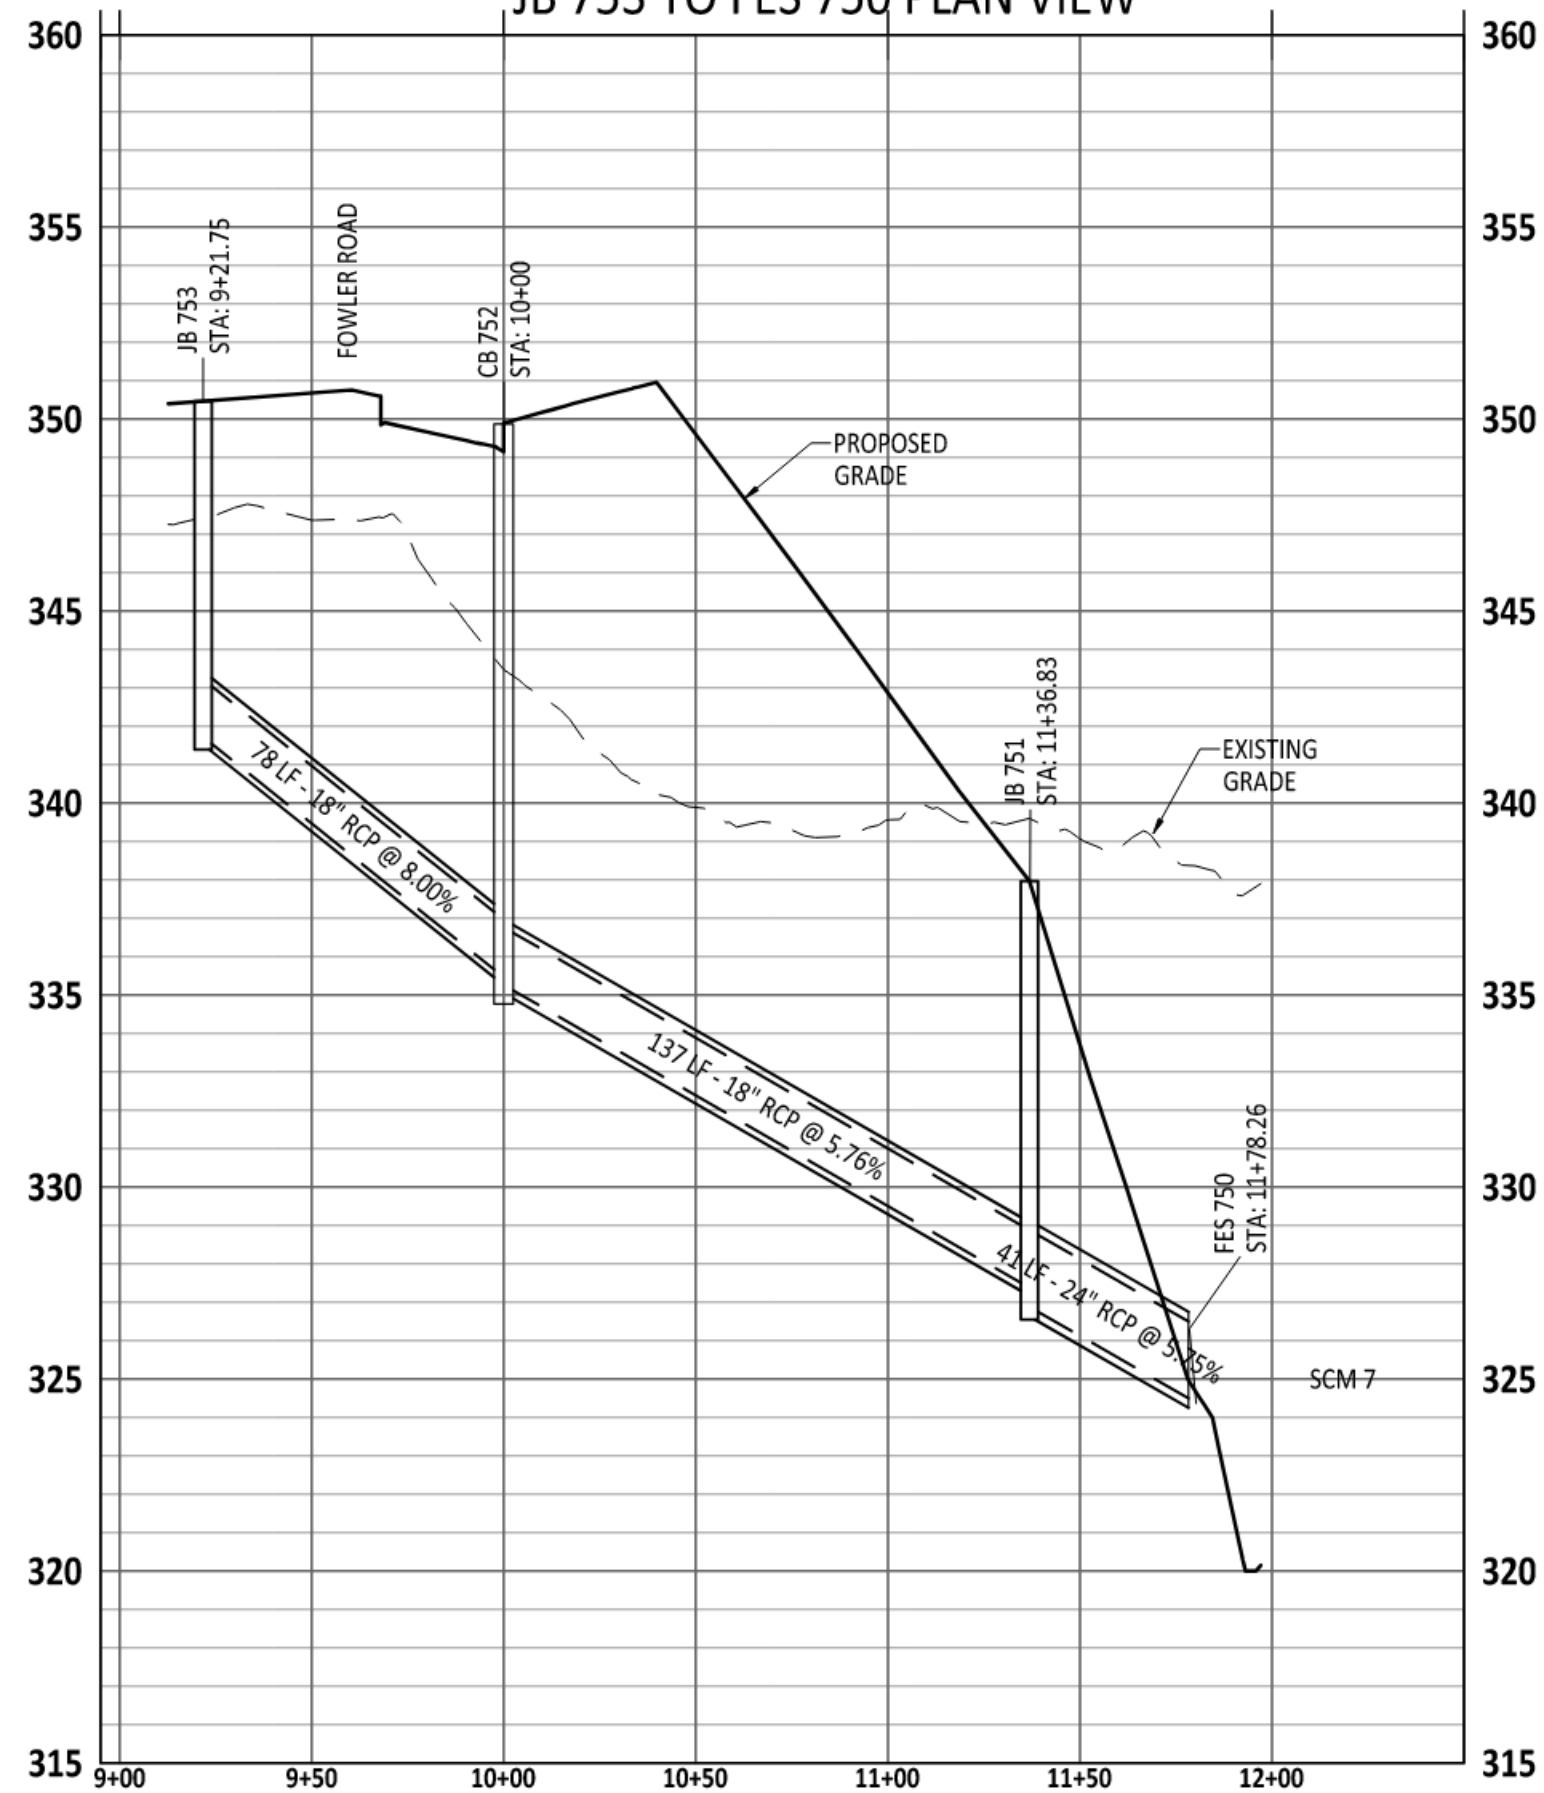

JB 753 TO FES 750 PROFILE

GRAPHIC SCALE



(IN FEET)

1 inch = 50 ft

PROJECT NUMBER = CID-25-02

NO. DATE REVISION:





STIPULATION FOR REUSE

THIS DRAWING WAS PREPARED FOR USE ON THE SPECIFIC SITE, NAMED HEREON, CONTEMPORANEOUSLY WITH ITS ISSUE DATE AS LISTED, HEREON, AND IT IS NOT SUITABLE FOR USE ON A DIFFERENT PROJECT SITE OR AT A LATER TIME. USE OF THIS DRAWING FOR REFERENCE OR EXAMPLE ON ANOTHER PROJECT REQUIRES THE SERVICES OF PROPERLY LICENSED ARCHITECTS AND ENGINEERS. REPRODUCTION OF THIS DRAWING FOR REUSE ON ANOTHER PROJECT IS NOT AUTHORIZED AND MAY BE CONTRARY TO THE LAW.

MERRITT RESERVE
STORM OUTFALL PLAN & PROFILE
ROLESVILLE RD
WAKE COUNTY NC 27312

JOB NUMBER: 23-0004
CHECKED BY: JK
DRAWN BY: DH/MA/LL
DATE: 12/12/2025

SHEET TITLE:
STORM
OUTFALL PLAN
& PROFILE
SHEET NO.:
CU-313

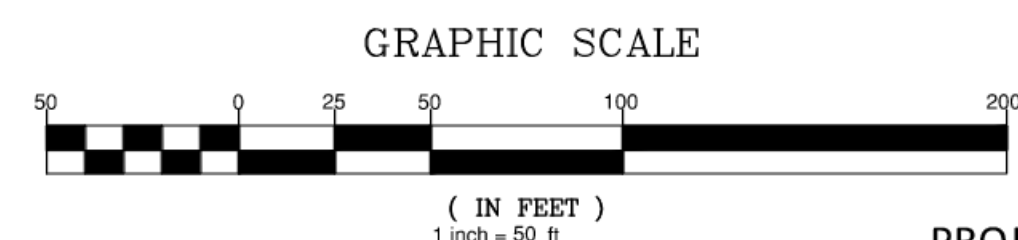   

PROJECT NUMBER = CID-25-02



MERRITT RESERVE
STORM OUTFALL PLAN & PROFILE
ROLESVILLE RD
WAKE COUNTY NC 27312

JOB NUMBER:	23-0004
CHECKED BY:	JK
DRAWN BY:	DH/MA/LL
DATE:	12/12/2025


STORM OUTFALL PLAN & PROFILE

SHEET NO.: **CU-314**

NO.	DATE	REVISION:
-----	------	-----------

STIPULATION FOR REUSE

THIS DRAWING WAS PREPARED FOR USE ON THE SPECIFIC SITE, NAMED HEREON, CONTEMPORANEOUSLY WITH ITS ISSUE DATE AS LISTED, HEREON, AND IT IS NOT SUITABLE FOR USE ON A DIFFERENT PROJECT SITE OR AT A LATER TIME. USE OF THIS DRAWING FOR REFERENCE OR EXAMPLE ON ANOTHER PROJECT REQUIRES THE SERVICES OF PROPERLY LICENSED ARCHITECTS AND ENGINEERS. REPRODUCTION OF THIS DRAWING FOR REUSE ON ANOTHER PROJECT IS NOT AUTHORIZED AND MAY BE CONTRARY TO THE LAW.

 

AMERICAN
Engineering





American Engineering Associates - Southeast, P.A.
4020 Westchase Boulevard, Suite 450
Raleigh, NC 27607
919-469-1101




Digitally signed by
Jakob Klein
Date: 2026.01.09



Z:\Jobs\123-0004 Merritt Property BRD\dwg_Working Dwg\Sheets\Construction Set\50c_CU-311-313 PLAN & PROFILE.dwg

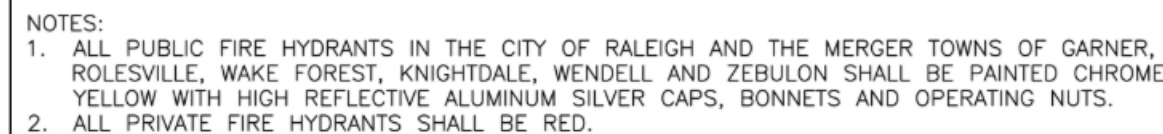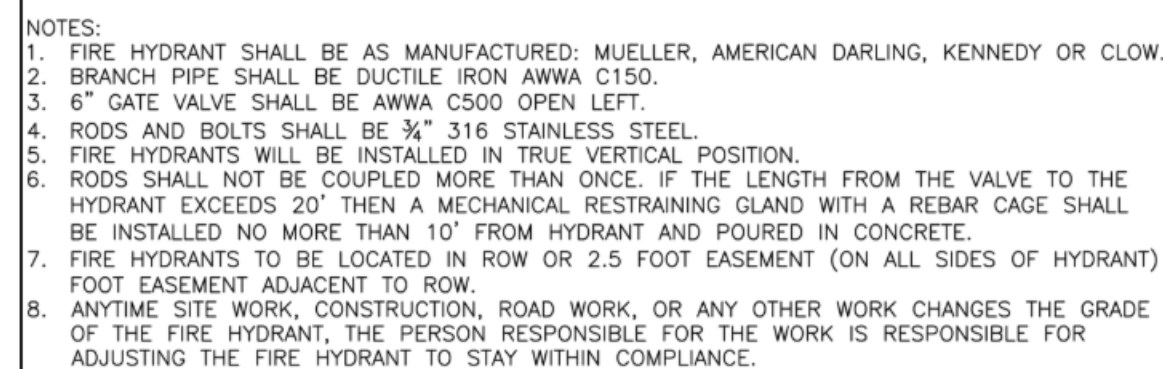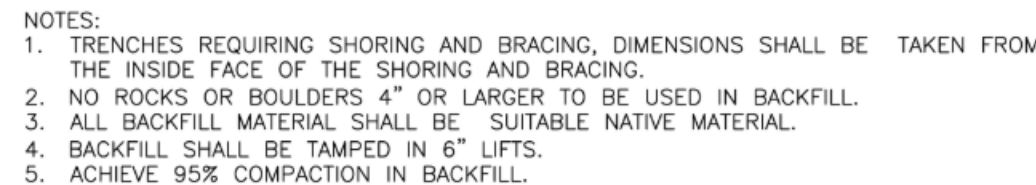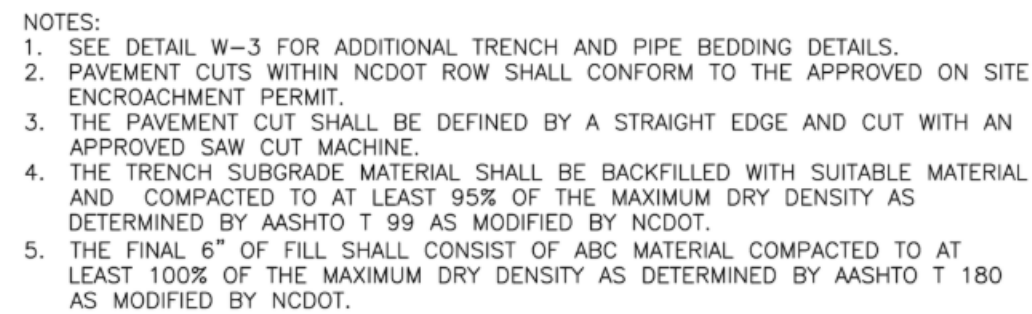


CITY OF RALEIGH STANDARD DETAIL		
REVISIONS	DATE: 01/19/2025	NOT TO SCALE
	STANDARD FIRE HYDRANT WITH 5" STORZ PUMPER NOZZLE	
	W-5	

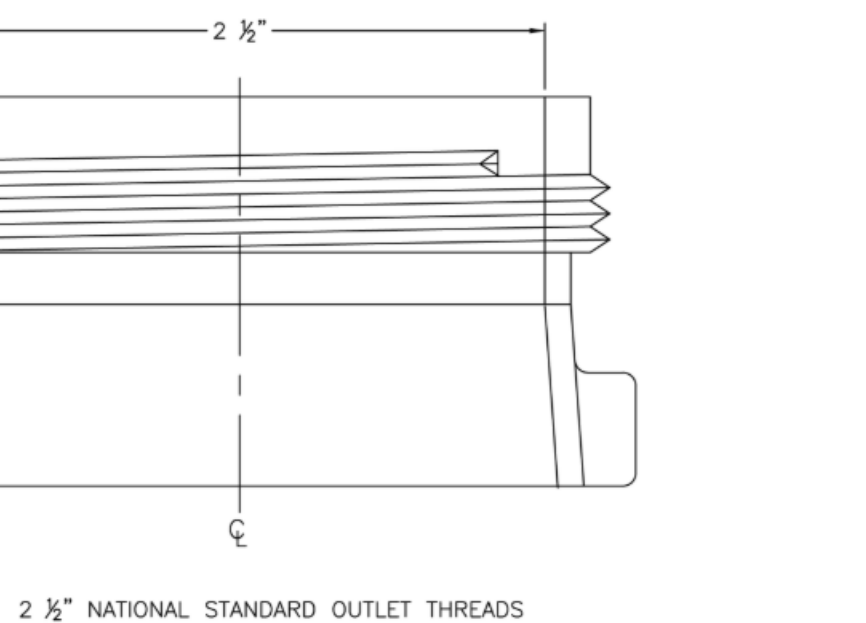

REINFORCING REQUIREMENTS						
I.D. PIPE	REBAR SIZE	"X" BAR LENGTH	"X" BAR WEIGHT	"Y" BAR LENGTH	"Y" BAR WEIGHT	NO. REQUIRED
6"-36"	#5	2'-2"+ O.D. PIPE	1.043 LBS/FT	1'-1"	1.1 LBS. EACH	X-24 Y-12
≥48"	#6	3'-0"+ O.D. PIPE	1.502 LBS/FT	1'-3"	1.9 LBS. EACH	X-24 Y-12

I.D. PIPE	"A"	"B"	"C"	"D"
6"-16"	1'-4"	1'-7"	2"	3/8"
20"-24"	1'-4"	1'-7"	3"	1/2"
30"-36"	1'-4"	1'-7"	4"	5/8"
≥48"	1'-8"	1'-9"	6"	3/4"

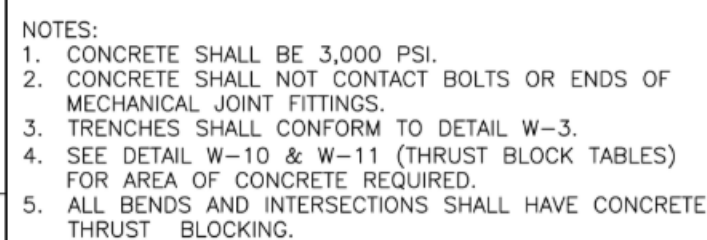


REACTION BEARING AREAS FOR HORIZONTAL WATER PIPE BENDS BASED ON TEST PRESSURE OF 200 PSI										
ALL AREAS GIVEN IN SQUARE FEET										
SIZE OF BEND	DEGREE OF BEND	STATIC THRUST IN POUNDS	MODERATELY DRY CLAY 4,000 LBS./FT ²	SOFT CLAY 2,000 LBS./FT ²	1,600 LBS./FT ² GRAVEL/ COARSE SAND	8,000 LBS./FT ² DRY CLAY (ALWAYS DRY)	SAND, COMPACT FIRM 8,000 LBS./FT ²	SAND- CLEAN DRY 4,000 LBS./FT ²	SOIL 1,000 LBS./FT ² QUICKSAND (VERY POOR)	ROCK- POOR 10,000 LBS./FT ²
6"	11 ½'	1,108	1	1	1	1	1	1	2	1
	22 ½'	2,207	1	2	2	1	1	1	3	1
	45'	4,328	2	3	3	1	1	2	5	1
	90'	7,996	2	4	5	1	1	2	8	1
	PLUG	5,655	2	3	4	1	1	2	6	1
	11 ½'	1,970	1	1	2	1	1	1	2	1
8"	22 ½'	3,922	1	2	3	1	1	1	4	1
	45'	7,694	2	4	5	1	1	2	8	1
	90'	14,215	4	8	9	2	2	4	15	2
	PLUG	10,053	3	5	6	2	2	3	10	1
	11 ½'	4,433	2	3	3	1	1	2	5	1
	22 ½'	8,826	3	5	6	2	2	3	9	1
12"	45'	17,312	5	9	11	3	3	5	18	2
	90'	31,983	8	16	19	4	4	8	32	4
	PLUG	22,619	6	12	14	3	3	6	23	3
	11 ½'	7,881	2	4	5	1	1	2	8	1
	22 ½'	15,691	4	8	10	2	2	4	16	2
	45'	30,779	8	16	19	4	4	8	31	4
16"	90'	56,861	15	29	35	8	8	15	57	6
	PLUG	40,213	10	21	25	5	5	10	41	5

NOTES:

1. REACTION BEARING AREAS ARE IN SQUARE FEET MEASURED IN A VERTICAL PLANE IN THE TRENCH SIDE AT AN ANGLE OF 90° TO THE THRUST VECTOR.
2. USE 6" 90° BEND VALUE FOR HYDRANTS FOR ADDITIONAL SAFETY FACTOR.

CITY OF RALEIGH STANDARD DETAIL		
REVISIONS	DATE: 01/19/2025	NOT TO SCALE
THRUST BLOCKING DESIGN QUANTITY TABLE		
W-10		

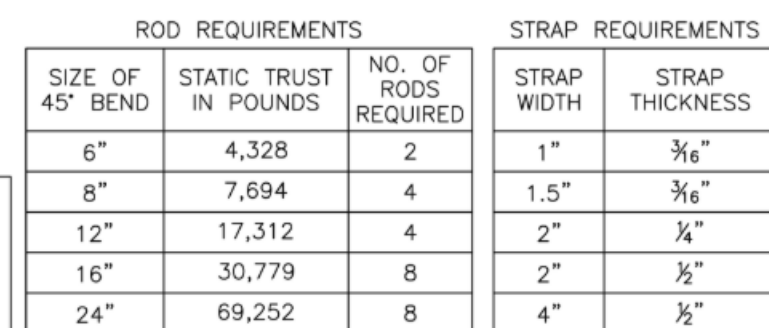

PIPE DIA	RODDING	RJ GLANDS	THRUST COLLAR	THRUST BLOCKING
<12"	X	X	X	
≥12"	X	X	X	X

"X" DENOTES REQUIRED RESTRAINT.

RESTRAINT REQUIREMENTS				
PIPE DIA	RODDING	RJ GLANDS	THRUST COLLAR	THRUST BLOCKING
<12"	X	X	X	
≥12"	X	X	X	X

"X" DENOTES REQUIRED RESTRAINT.

NOTES:


1. STEEL RODS AND BOLTS SHALL BE $\frac{3}{4}$ " 316 STAINLESS STEEL.
2. CONCRETE SHALL NOT CONTACT BOLTS OR ENDS OF MECHANICAL JOINT BENDS.
3. RESTRAINED MECHANICAL GLANDS TO BE USED AT ALL FITTINGS.
4. MUST USE DUCTILE IRON EYE BOLTS WHERE NECESSARY.
5. 3" MINIMUM COVER MUST BE MAINTAINED.
6. EXTERNAL RESTRAINT REQUIRED. INTEGRAL BELL RESTRAINT REQUIRES DIRECTOR'S APPROVAL.









ALL BENDS AND INTERSECTIONS SHALL HAVE CONCRETE THRUST BLOCKING.








CITY OF RALEIGH STANDARD DETAIL		
REVISIONS	DATE: 06/18/2009	NOT
	THRUST BLOCKING VI	

w-9




CITY OF RALEIGH STANDARD DETAIL		
REVISIONS	DATE: 01/19/2025	NOT TO SCALE
THRUST BLOCKING DESIGN QUANTITY TABLE		
W-10		

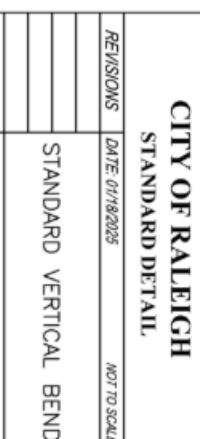

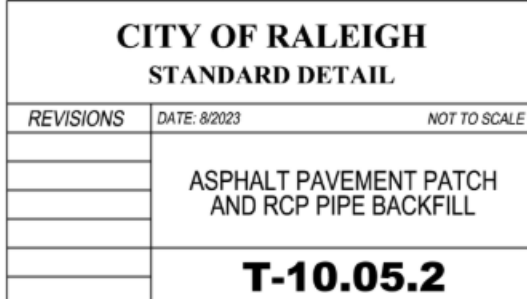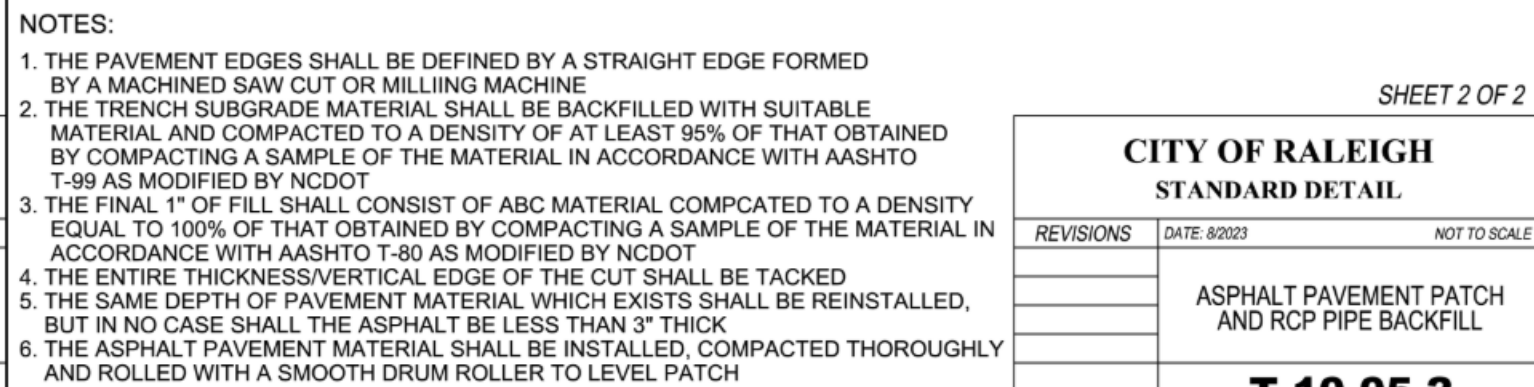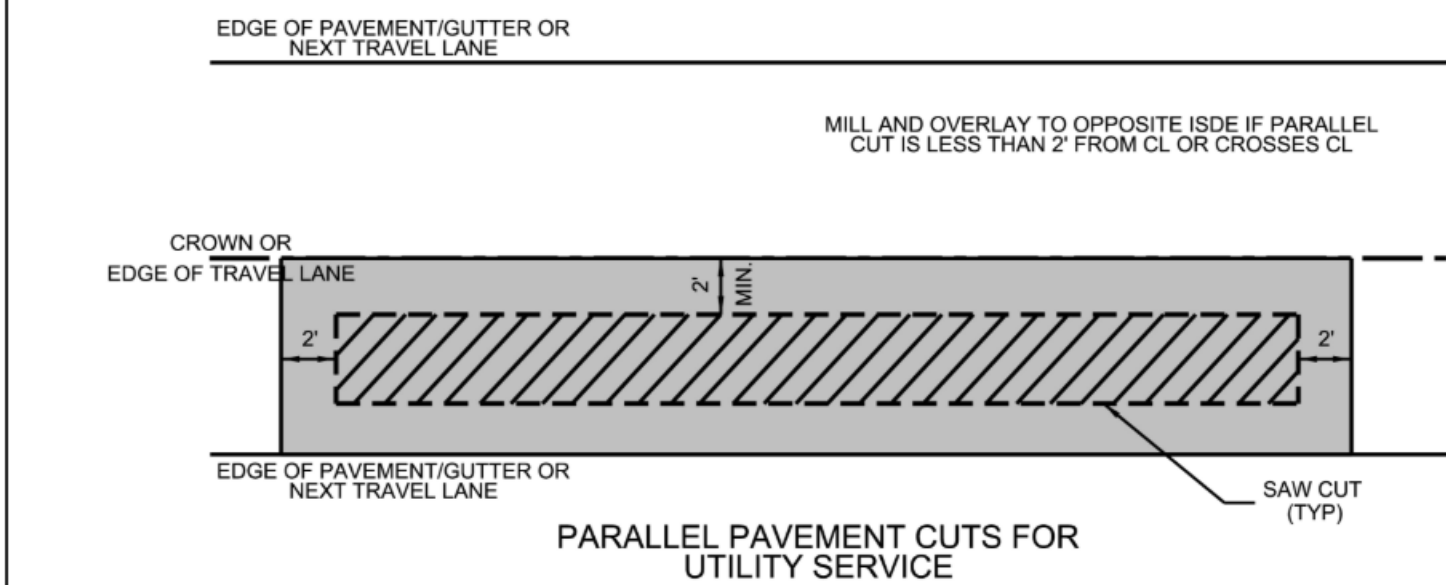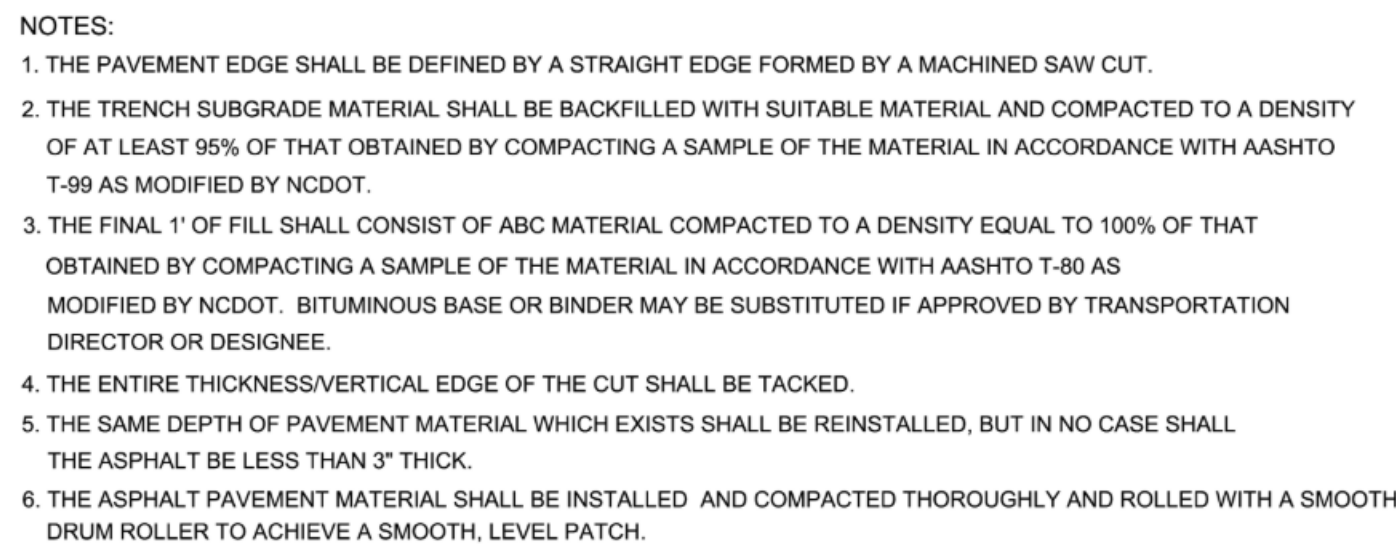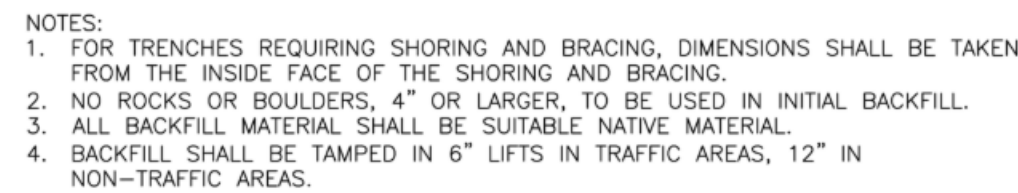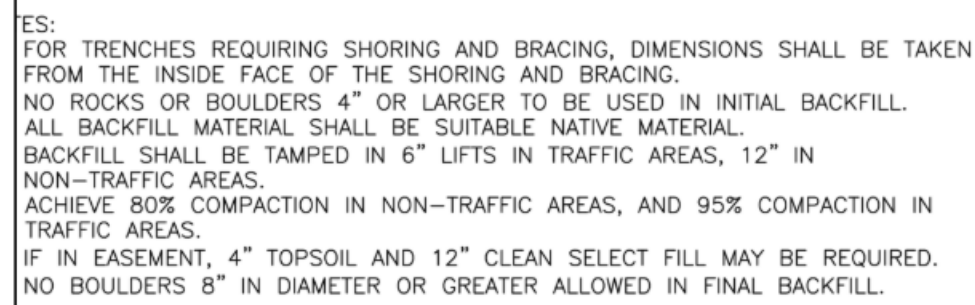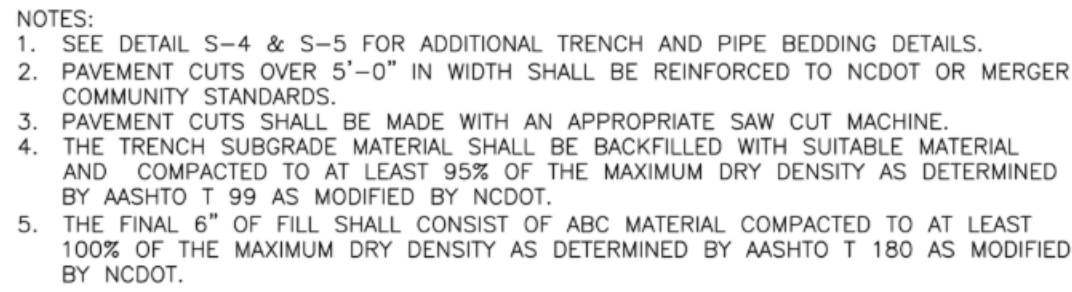
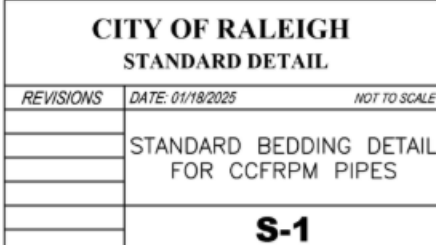


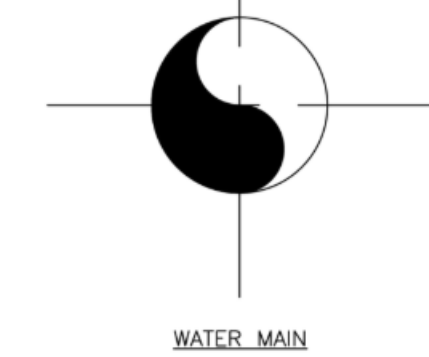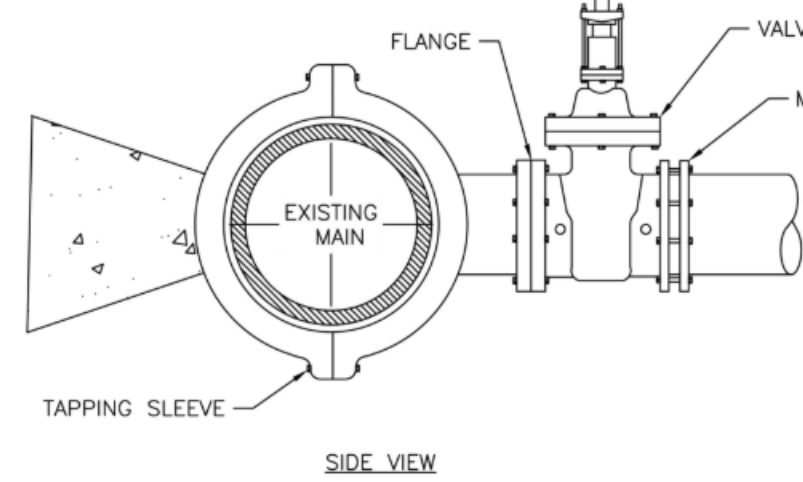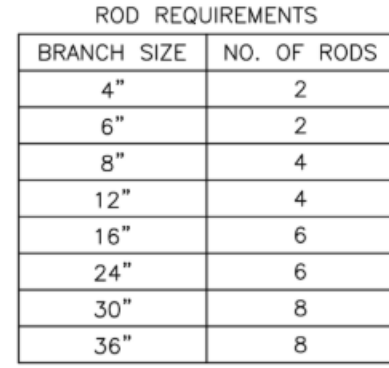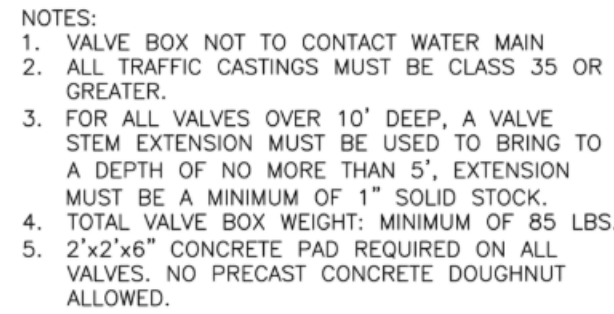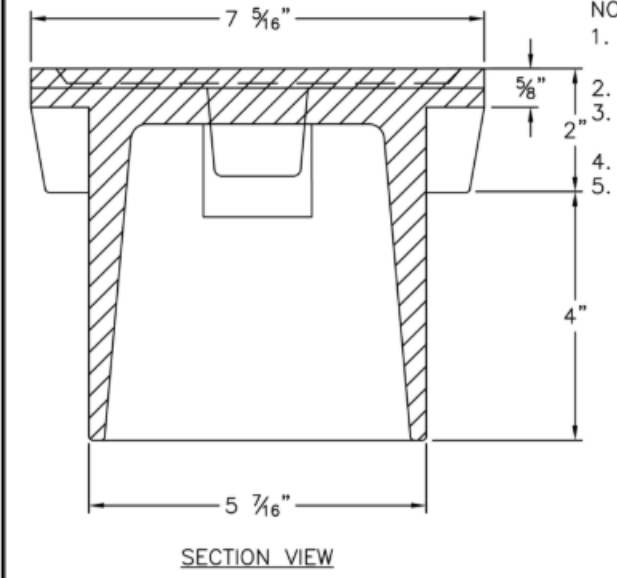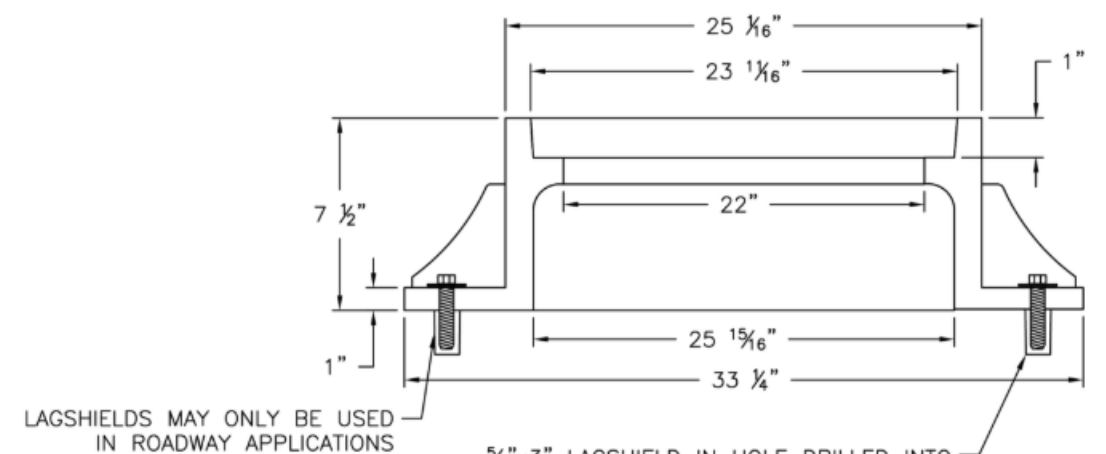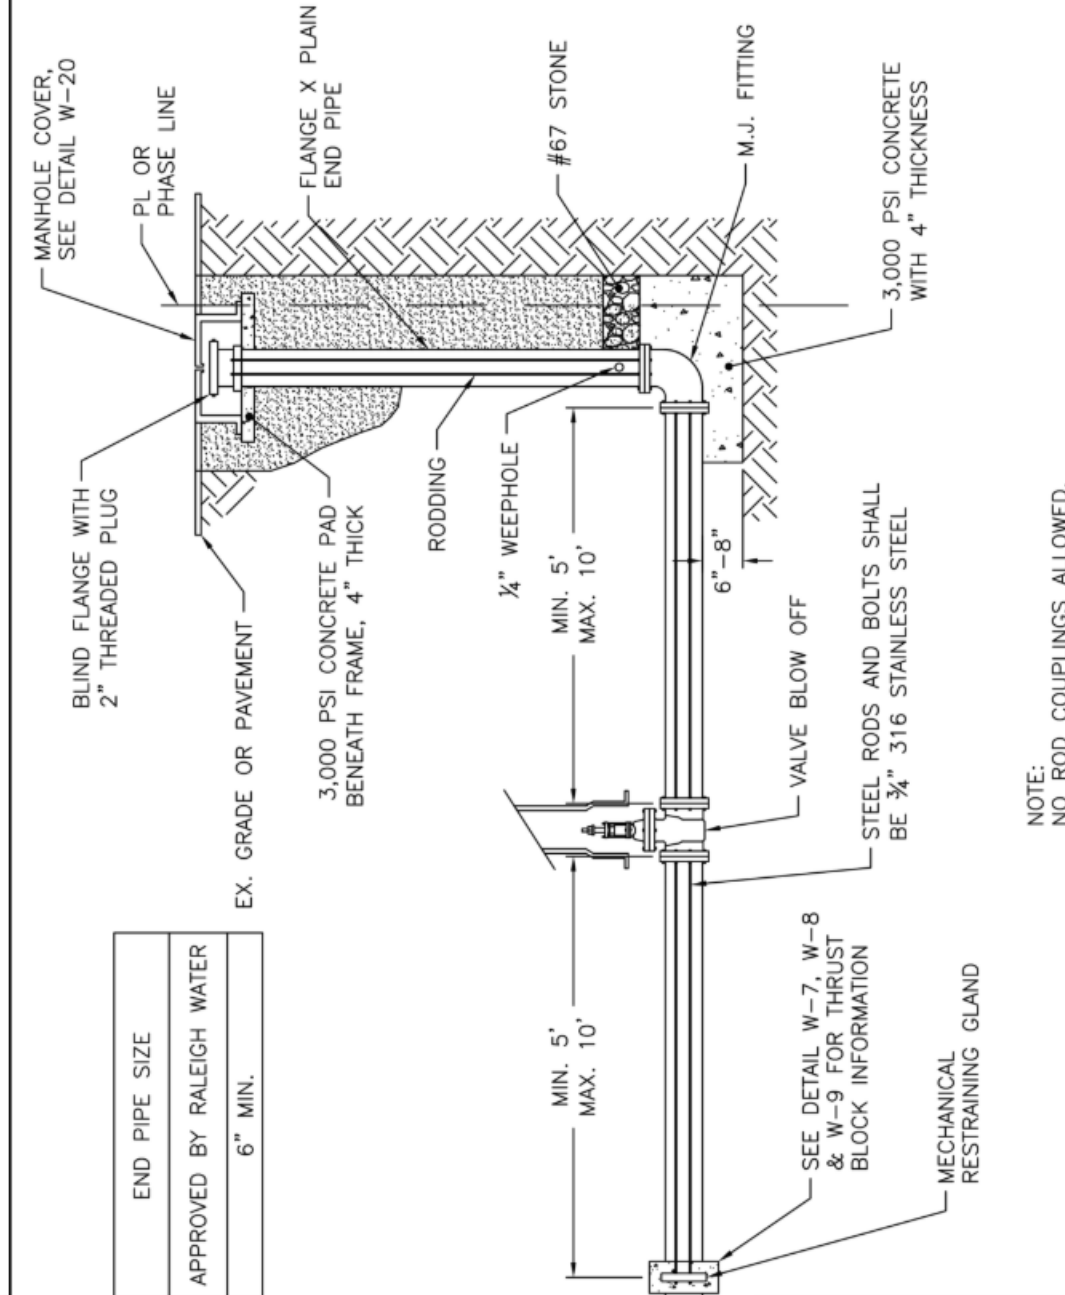W-13W-14W-15W-17W-18W-20

MAIN SIZE	END PIPE SIZE
6" - 12"	APPROVED BY RALEIGH WATER
≥16"	6" MIN.

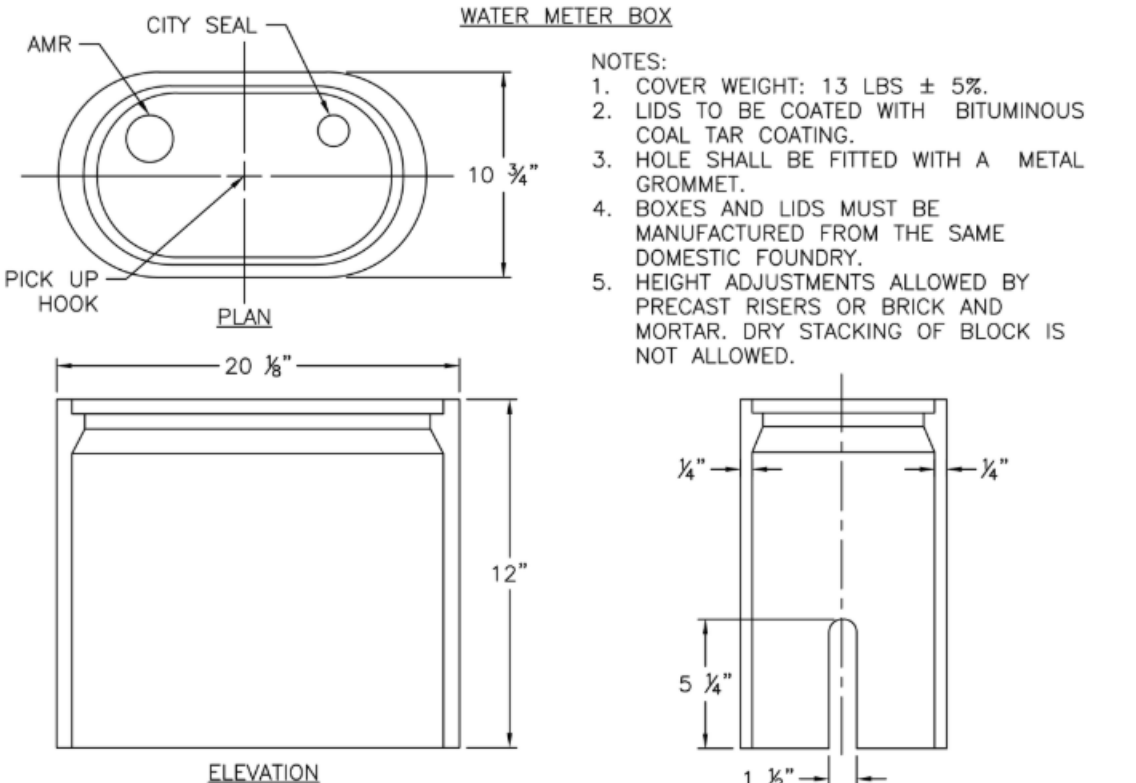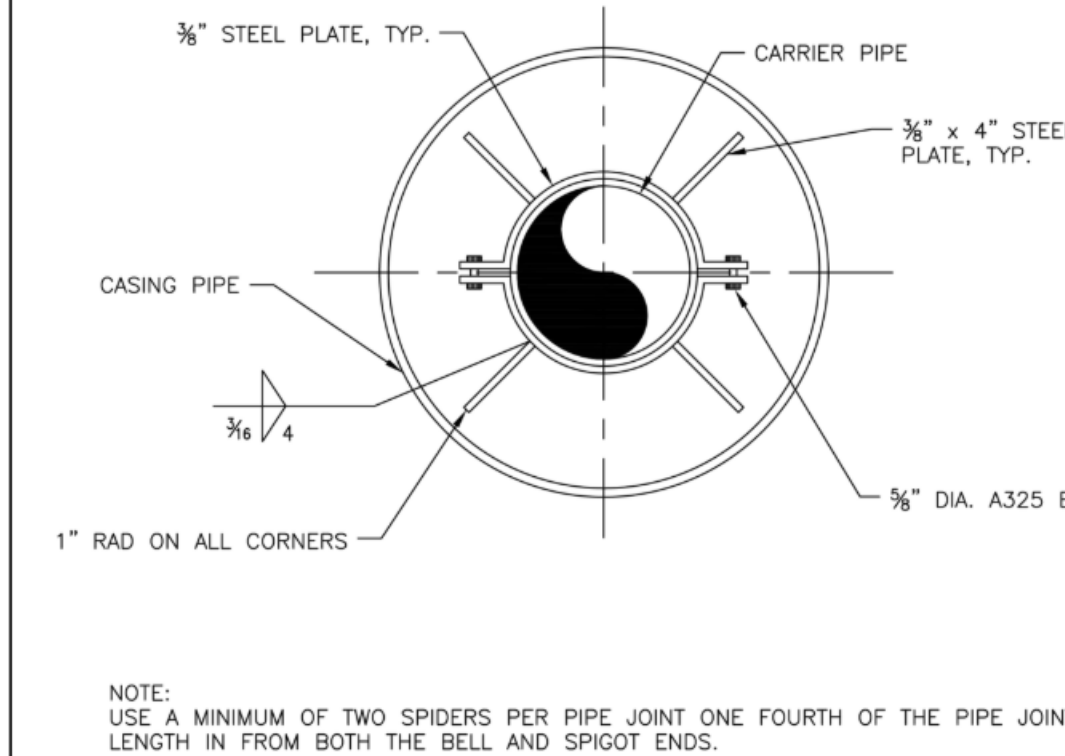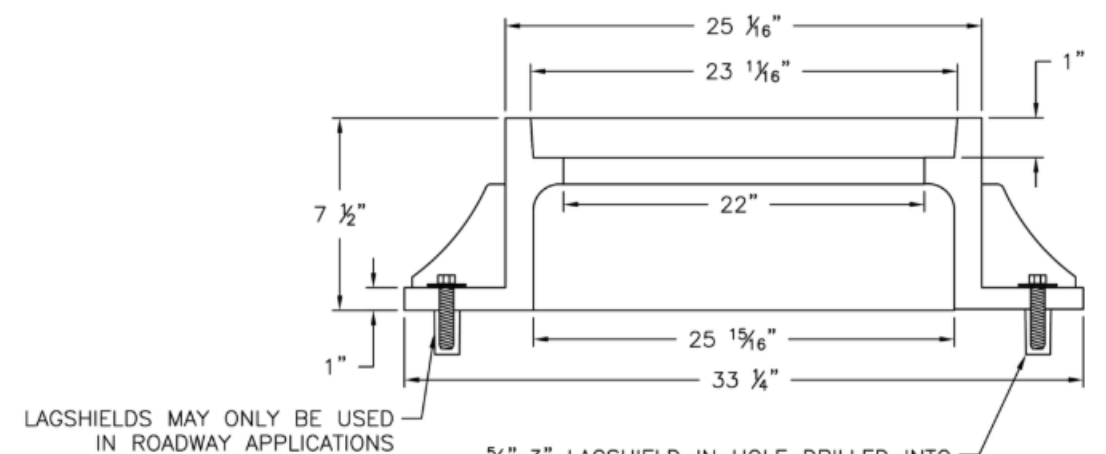
W-21W-25W-40

MAIN SIZE	END PIPE SIZE
6" - 12"	APPROVED BY RALEIGH WATER
≥16"	6" MIN.

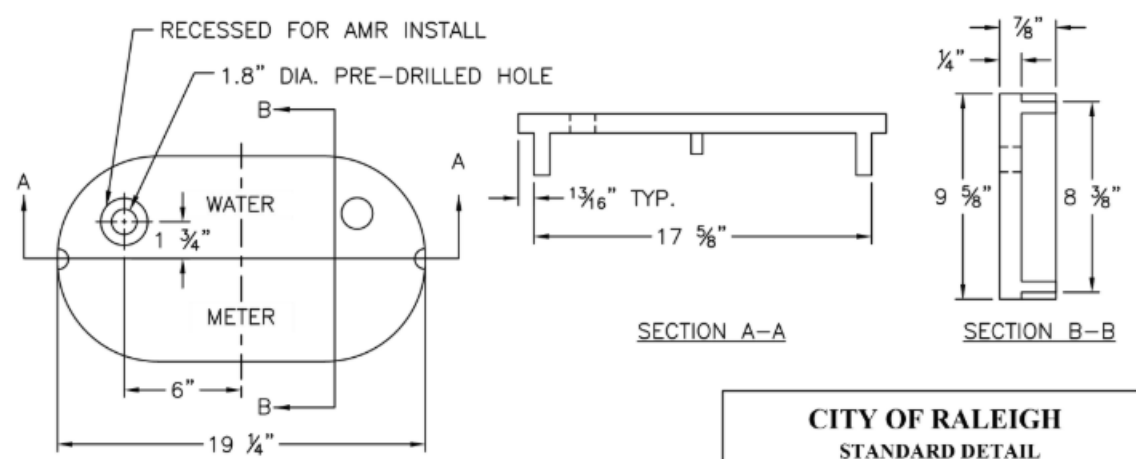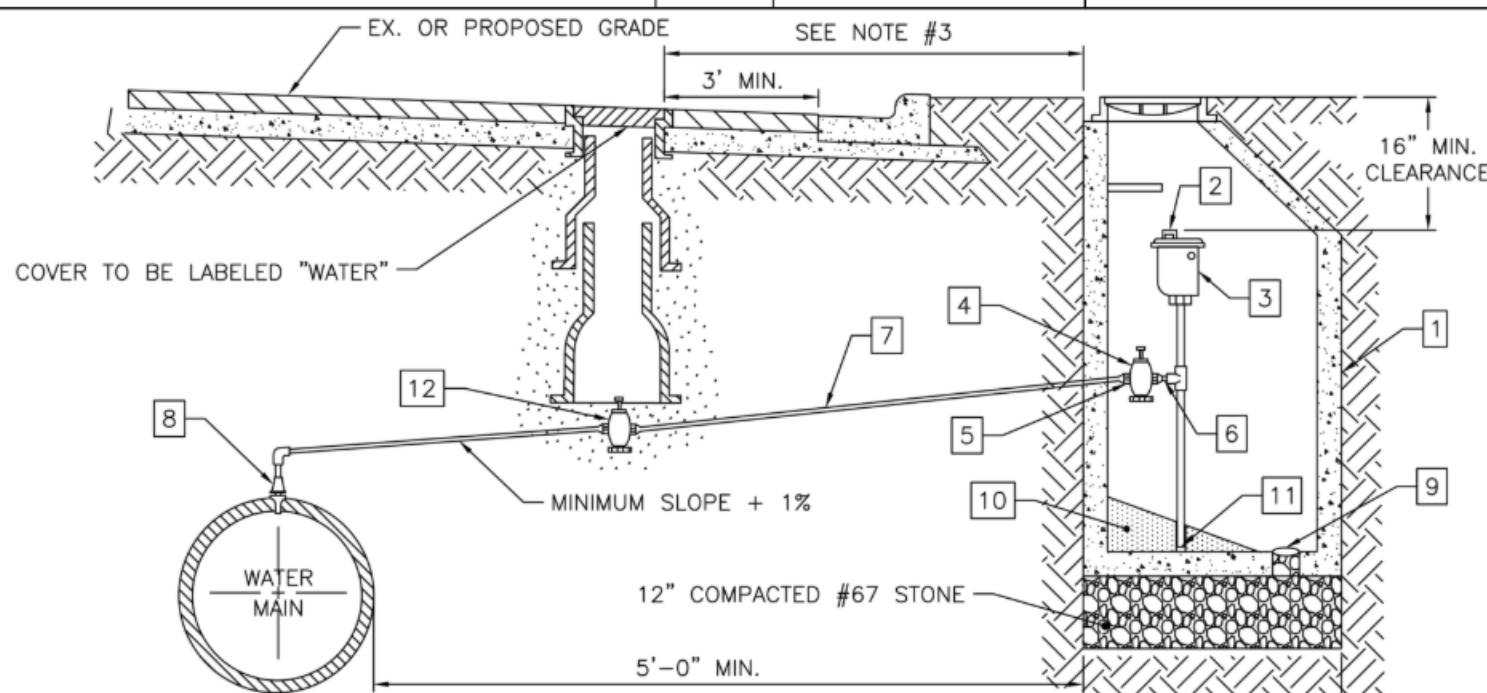
W-21W-25W-40











BILL OF MATERIALS	
1	PRECAST MANHOLE, SEE STANDARD DETAIL S-20
2	TRASH HOOD
3	2" AIR RELEASE VALVE
4	2" CURB STOP BALL VALVE
5	ADAPTER
6	2" MECHANICAL JOINT BRASS PIPE AND FITTINGS
7	2" TYPE "K", SOFT COPPER WITH FLARED ELBOW
8	CORPORATION COCK
9	6" DIAMETER DRAIN
10	GROUT, 1/8" TO 1'-0" MIN. SLOPE TO DRAIN
11	PIPE CAP
12	2" GATE VALVE

CITY OF RALEIGH	
STANDARD DETAIL.	
REVISIONS	NOT TO SCALE
	DATE 07/18/2025
CONCRETE CRADLE PROTECTION FOR WATER LINE CROSSINGS	
W-41	

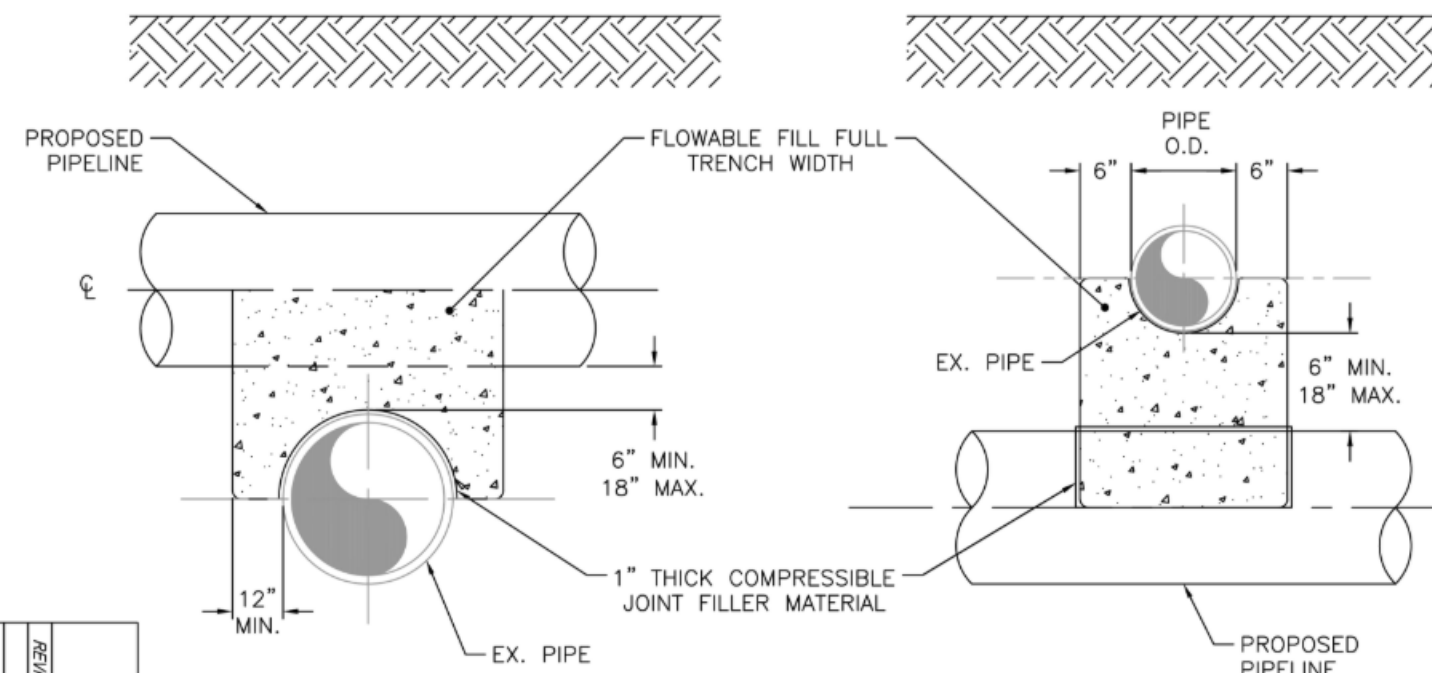

CITY OF RALEIGH	
STANDARD DETAIL.	
REVISIONS	NOT TO SCALE
	DATE 07/18/2025
CONCRETE CRADLE PROTECTION FOR WATER LINE CROSSINGS	
W-41	

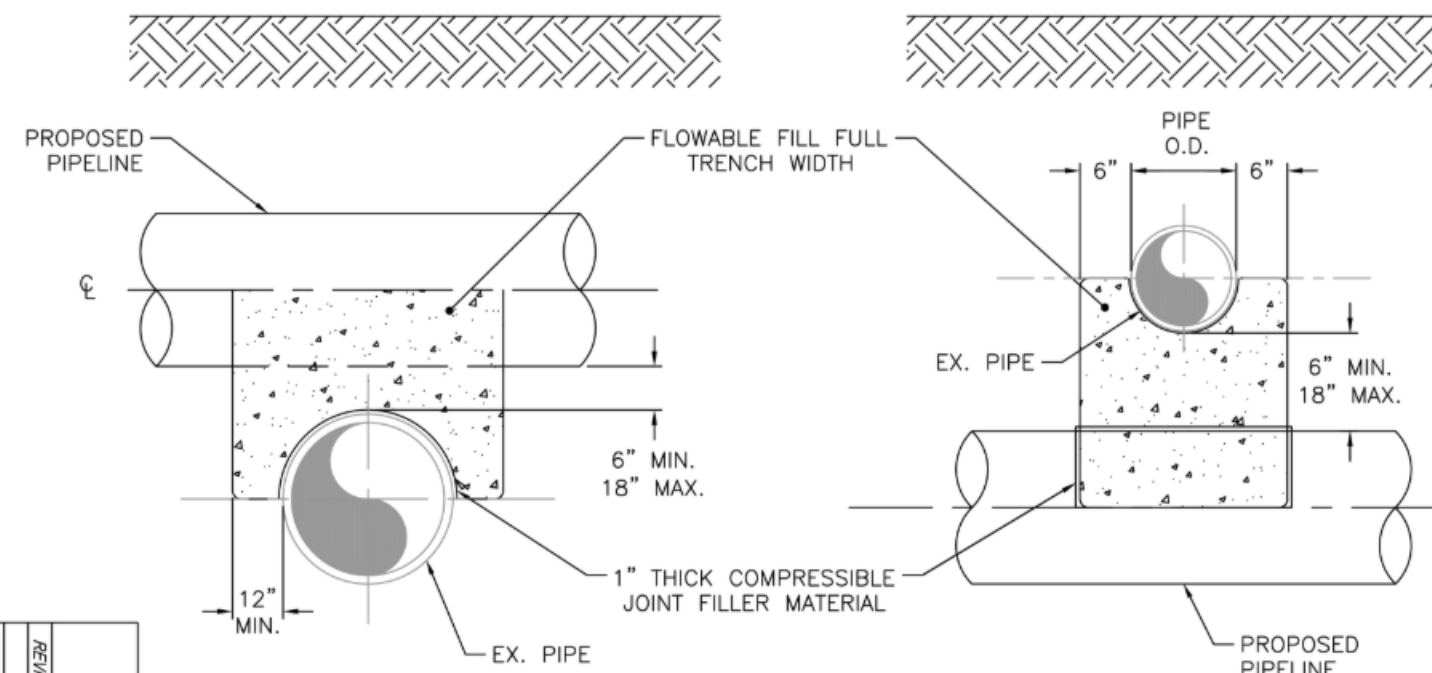

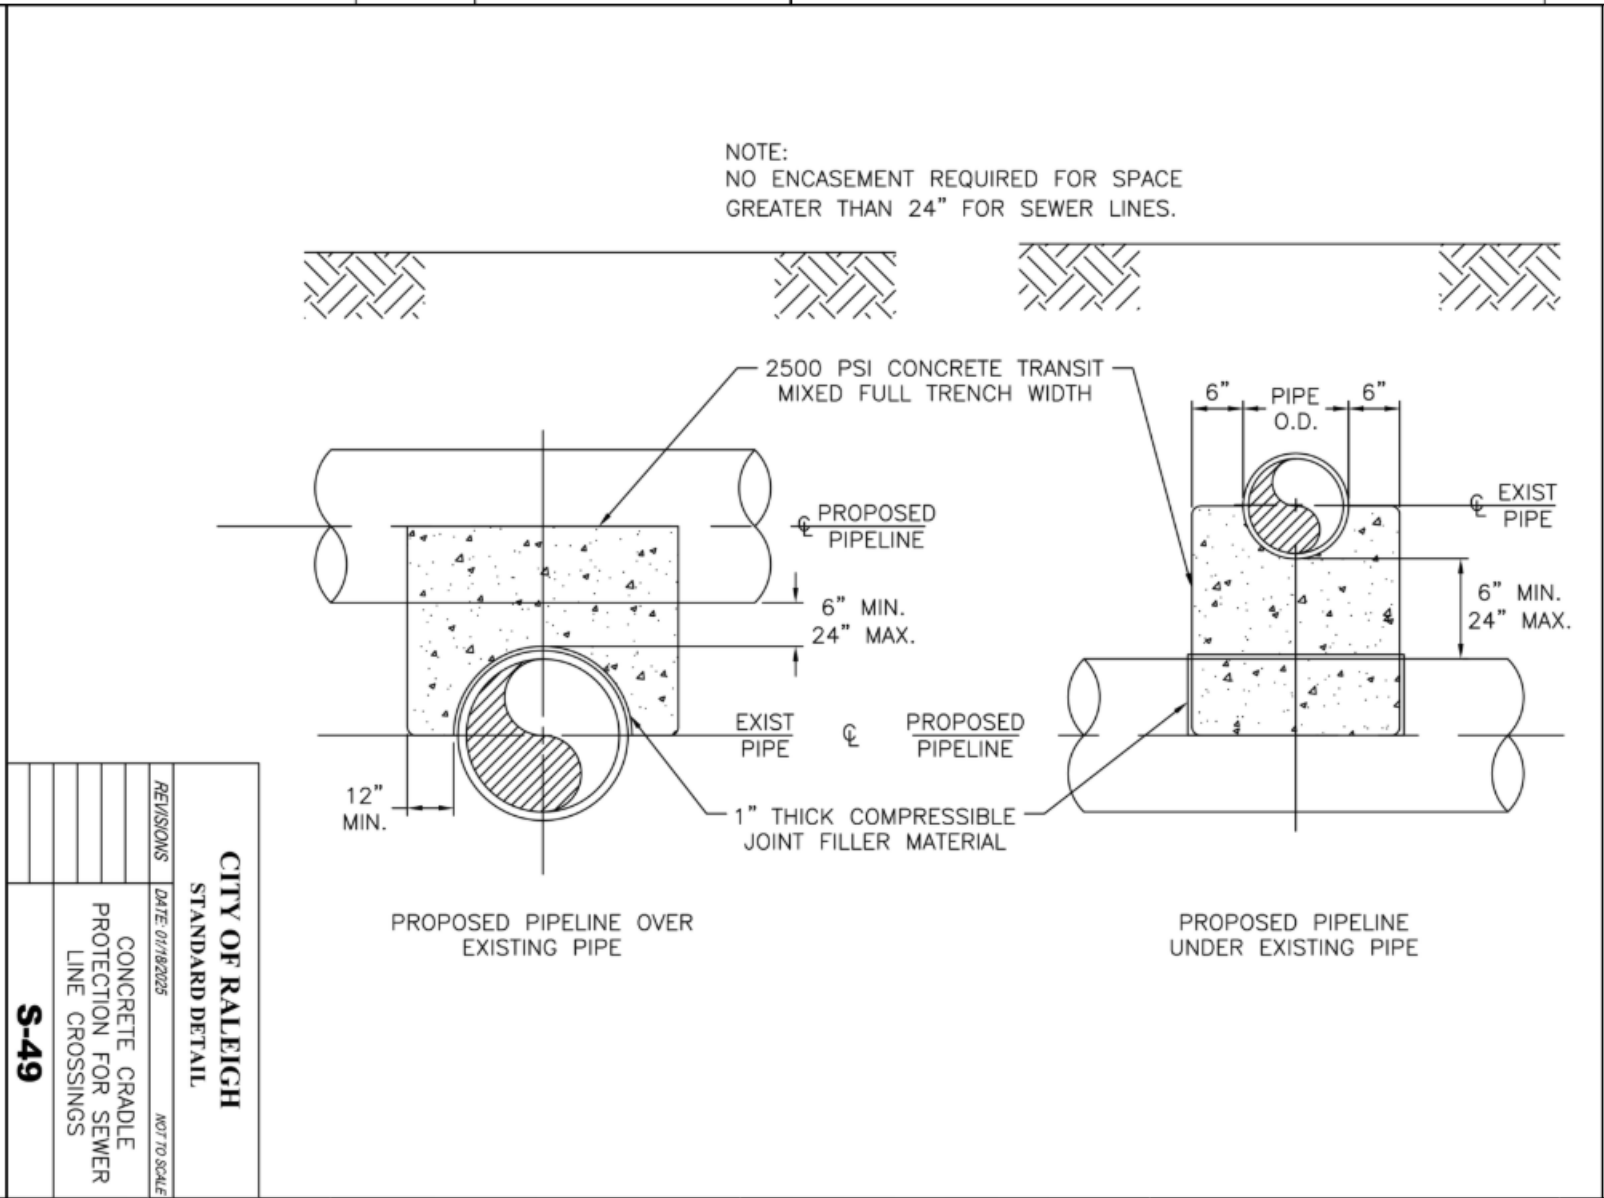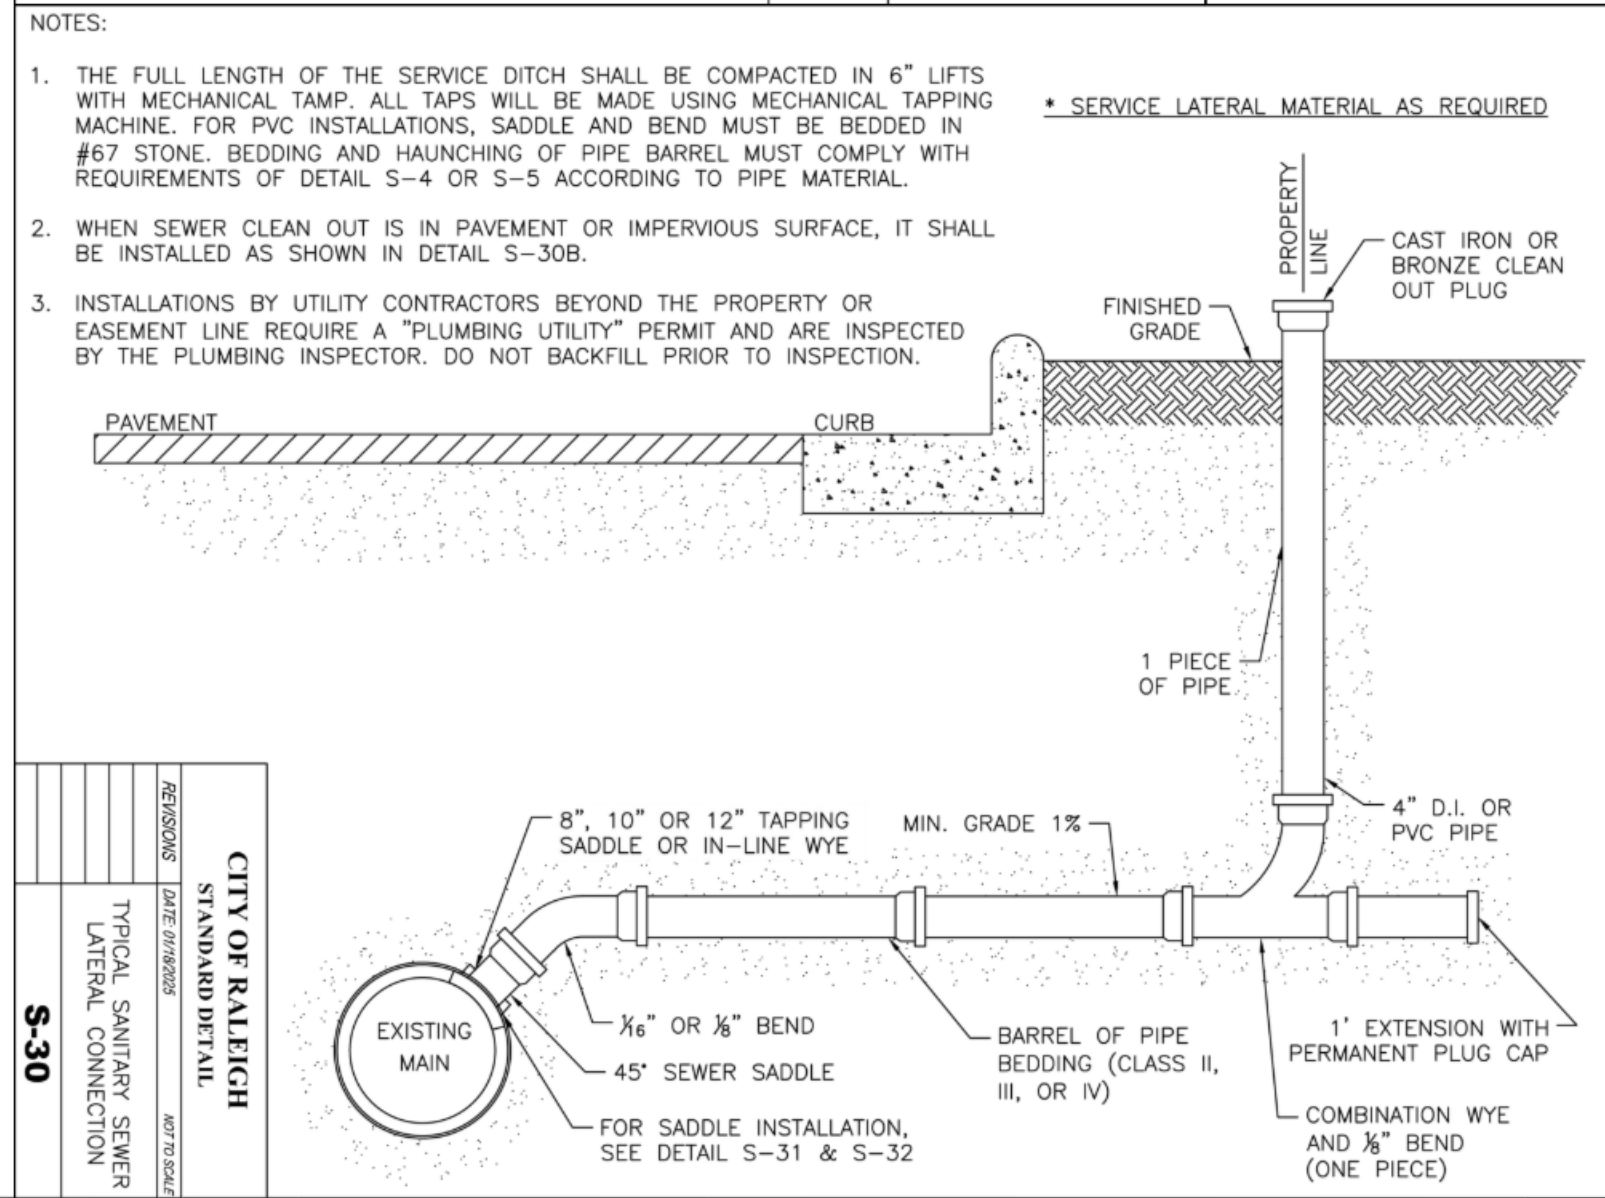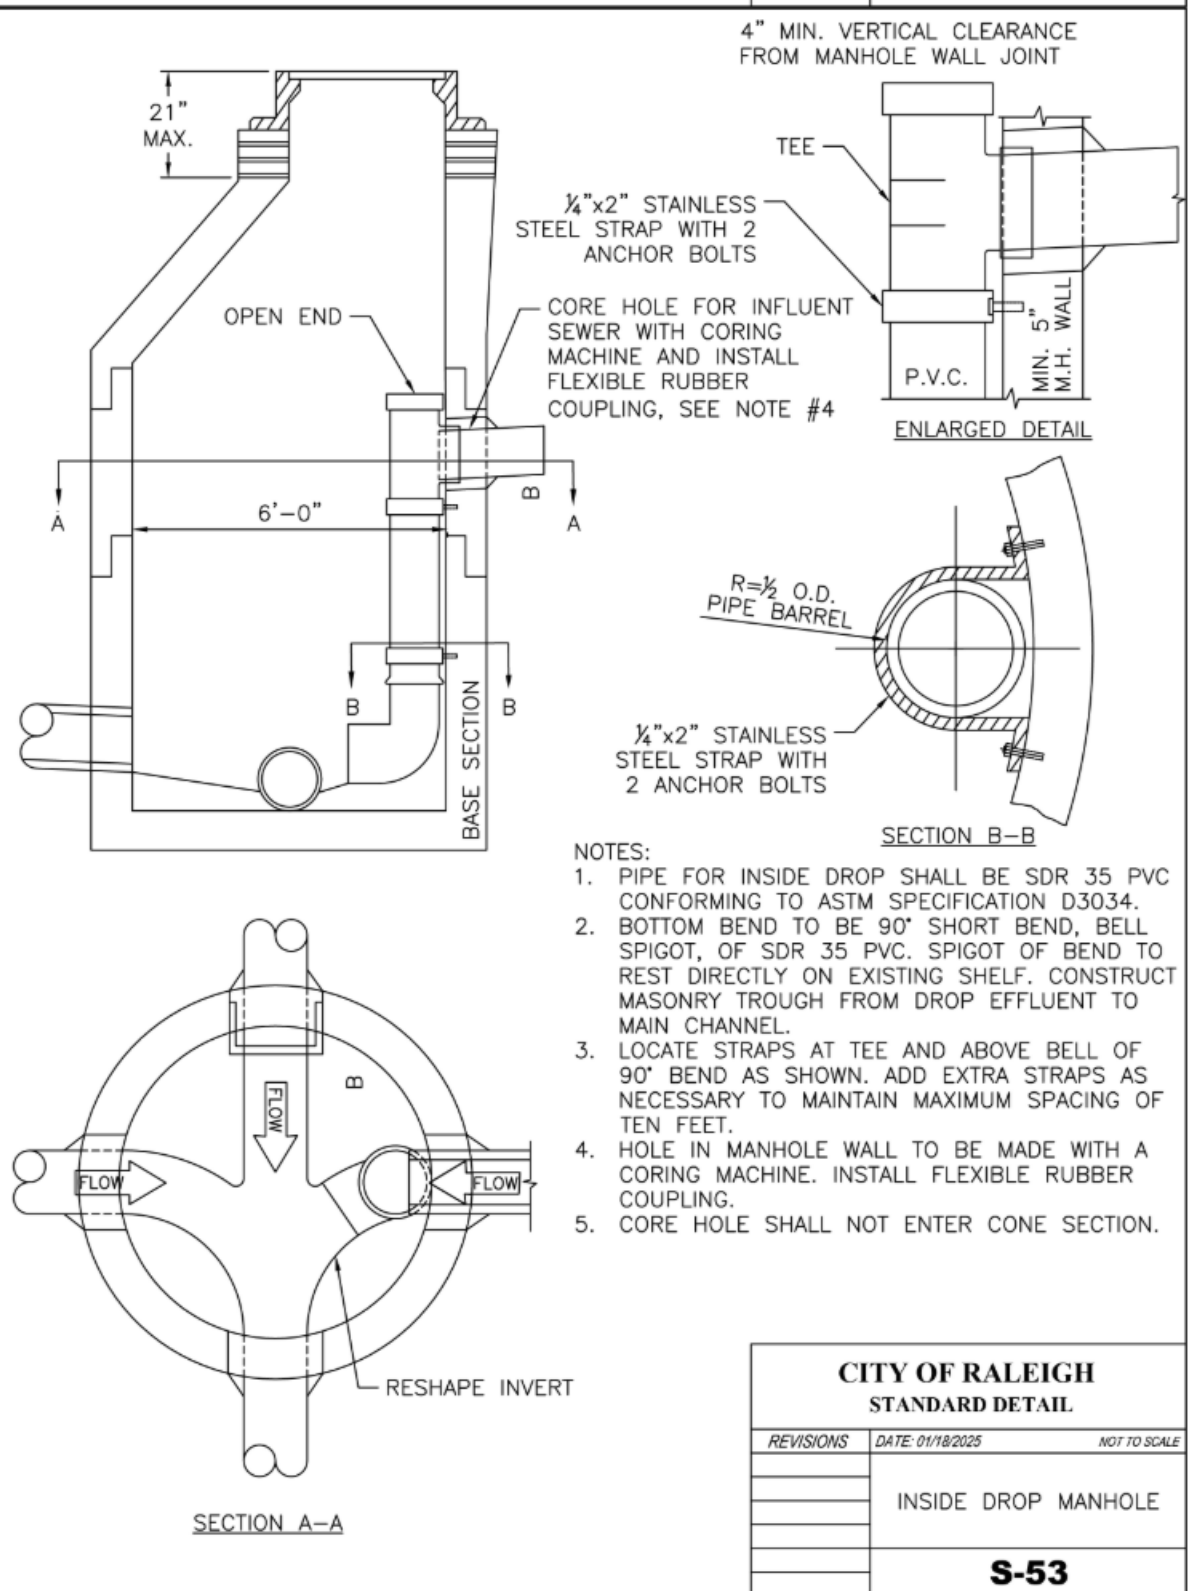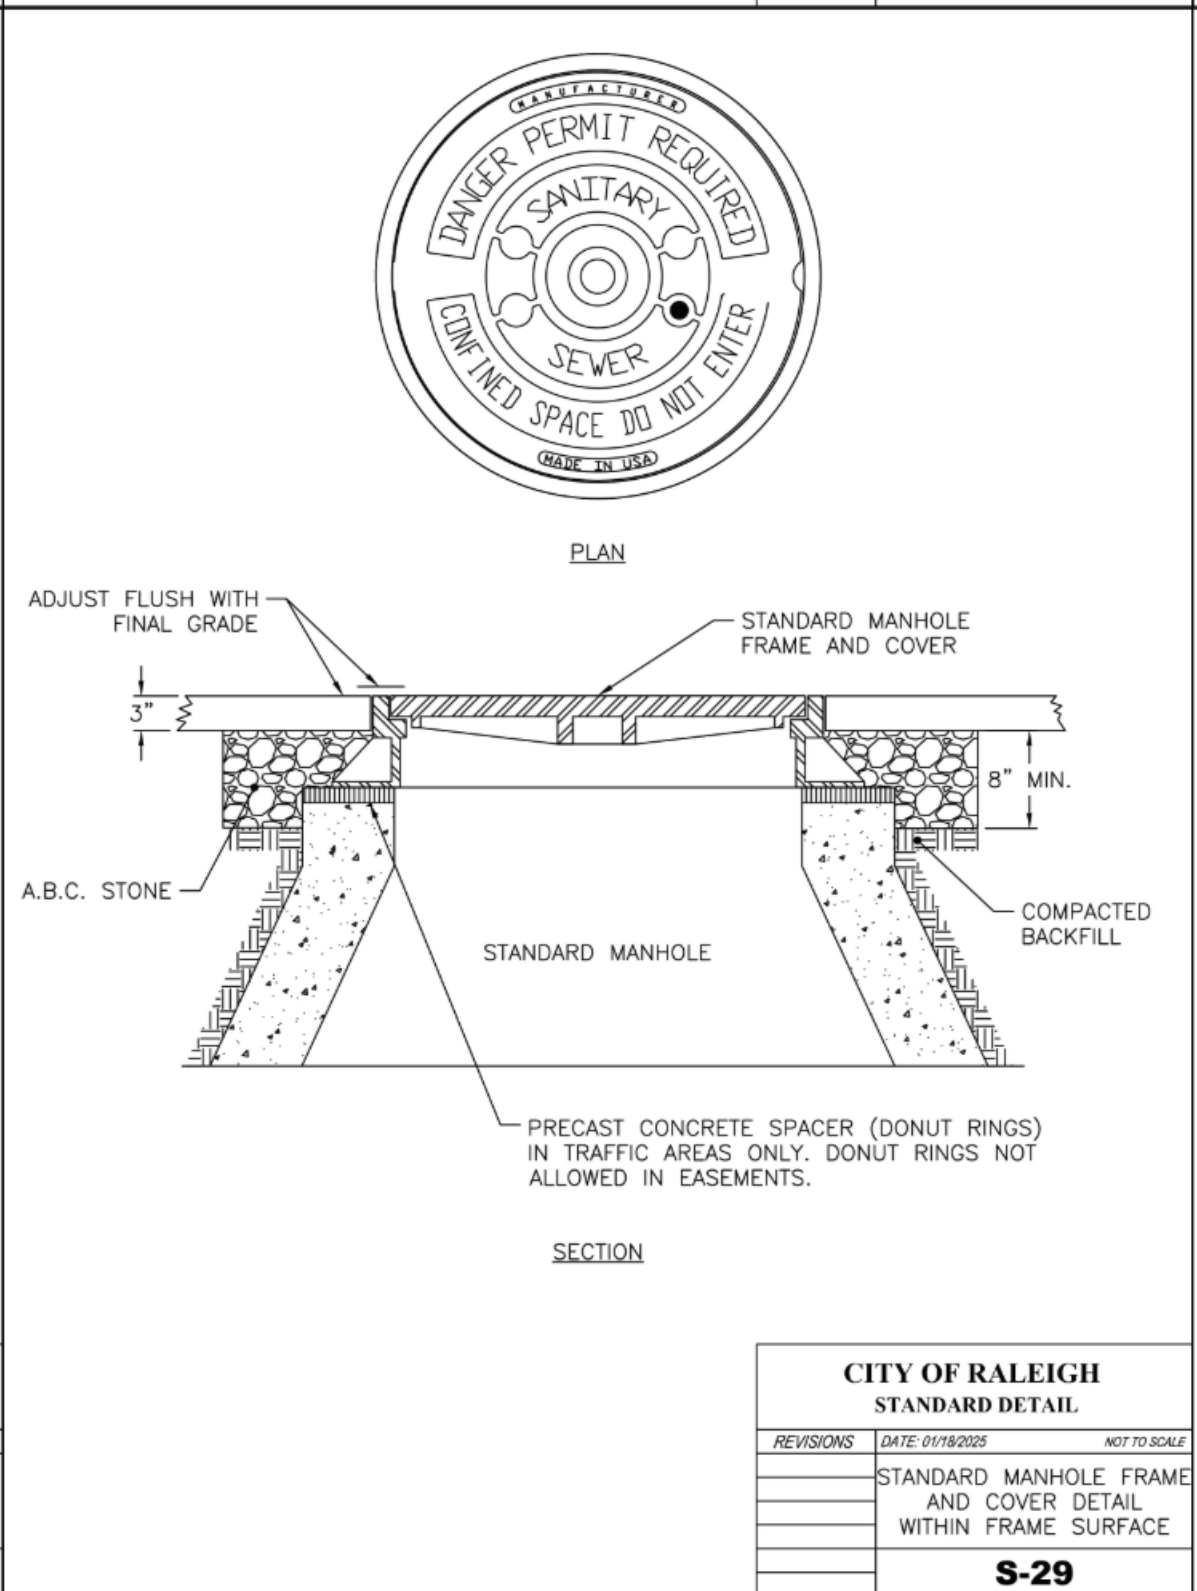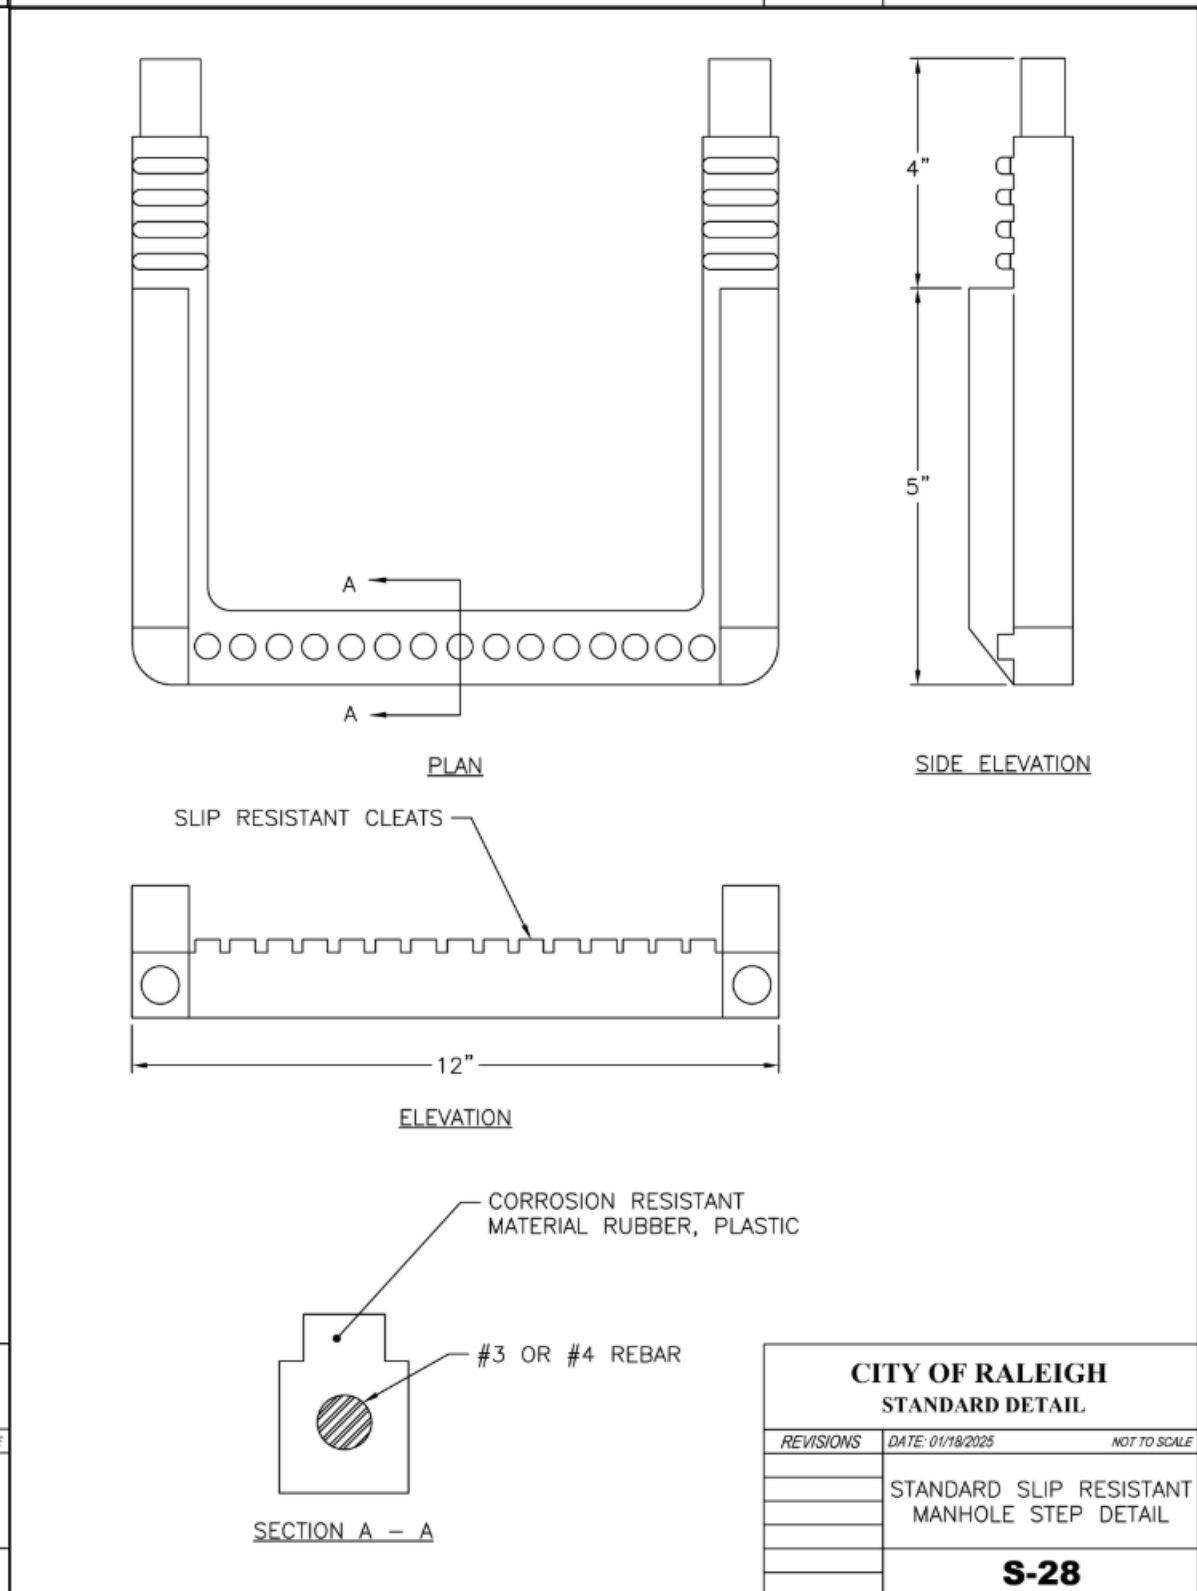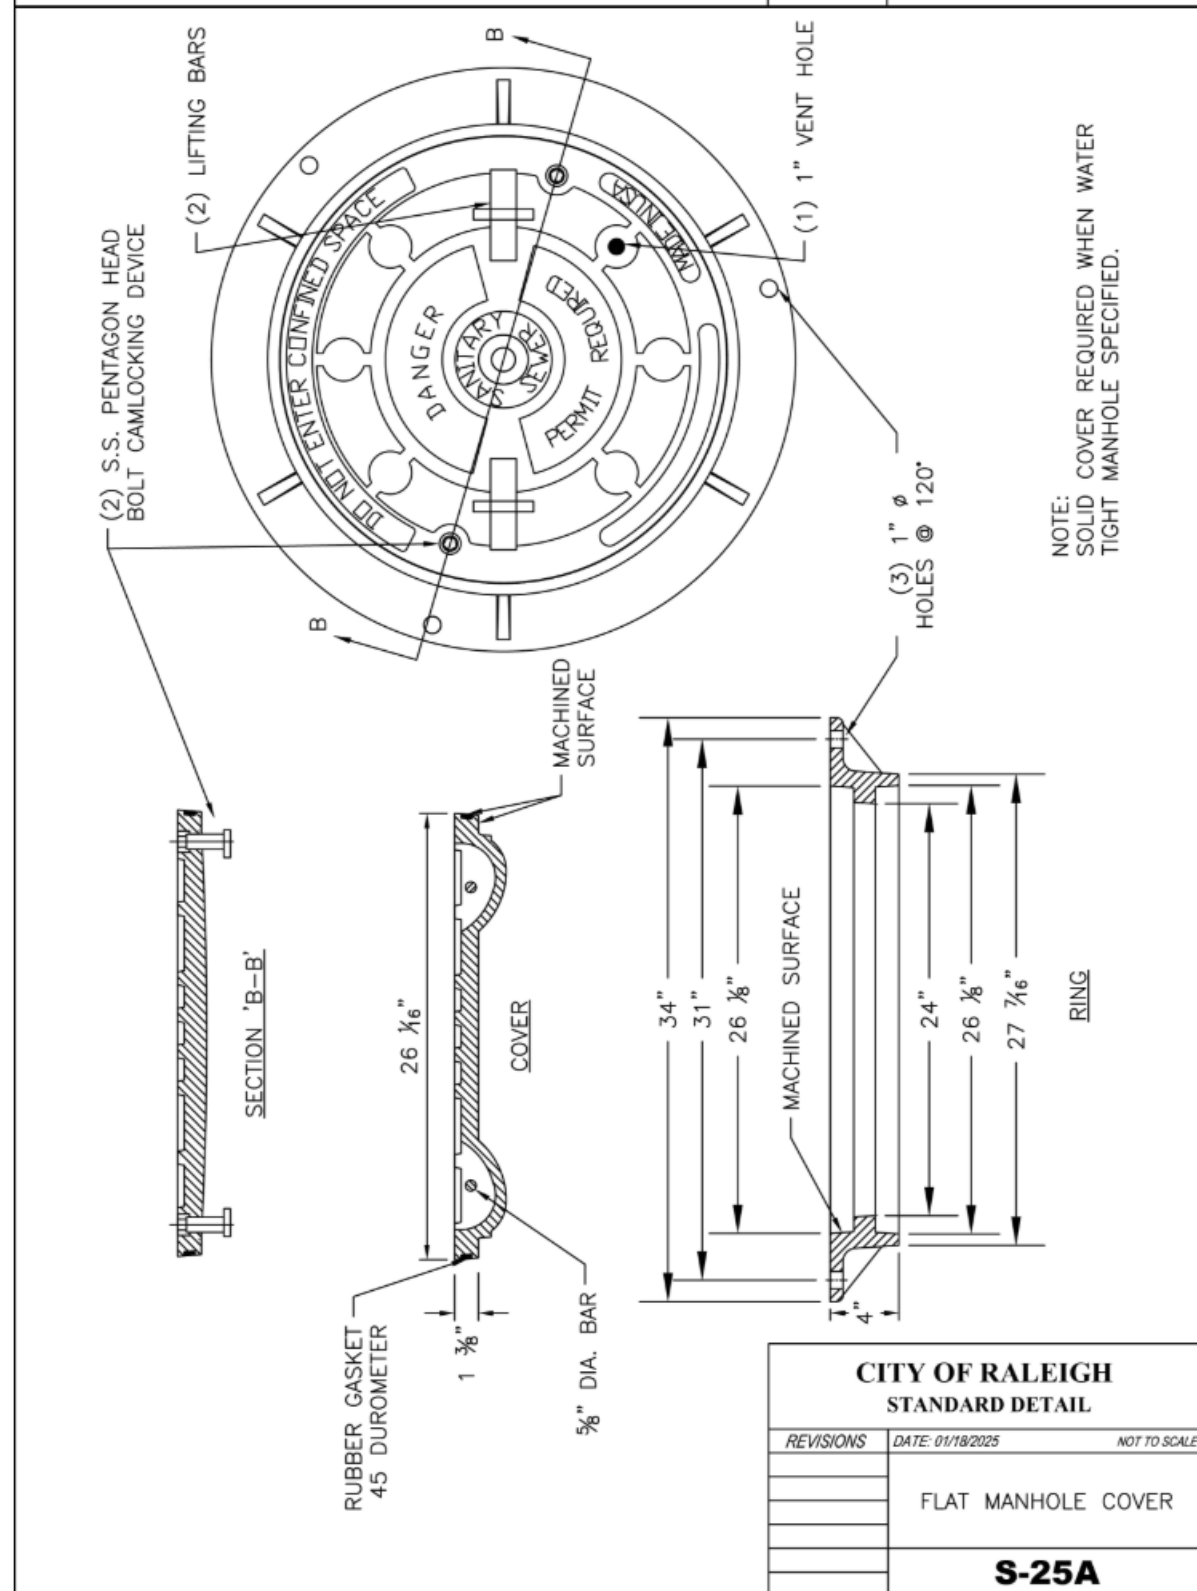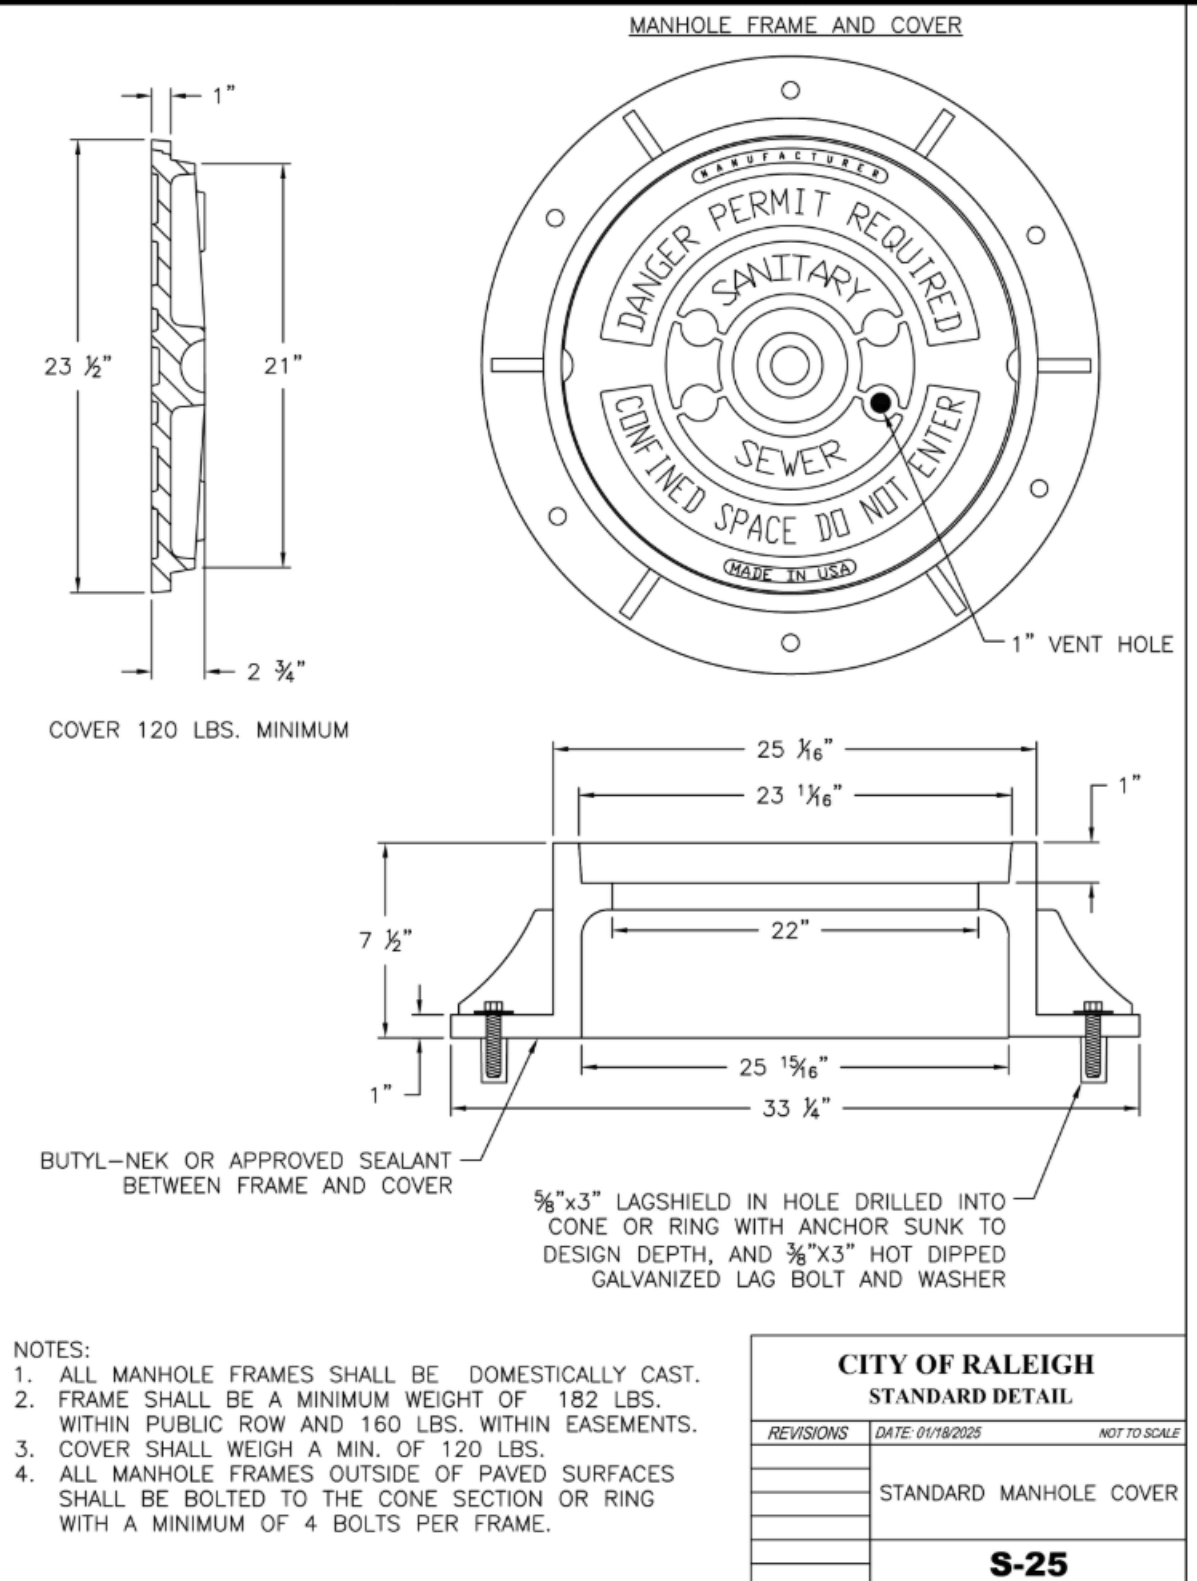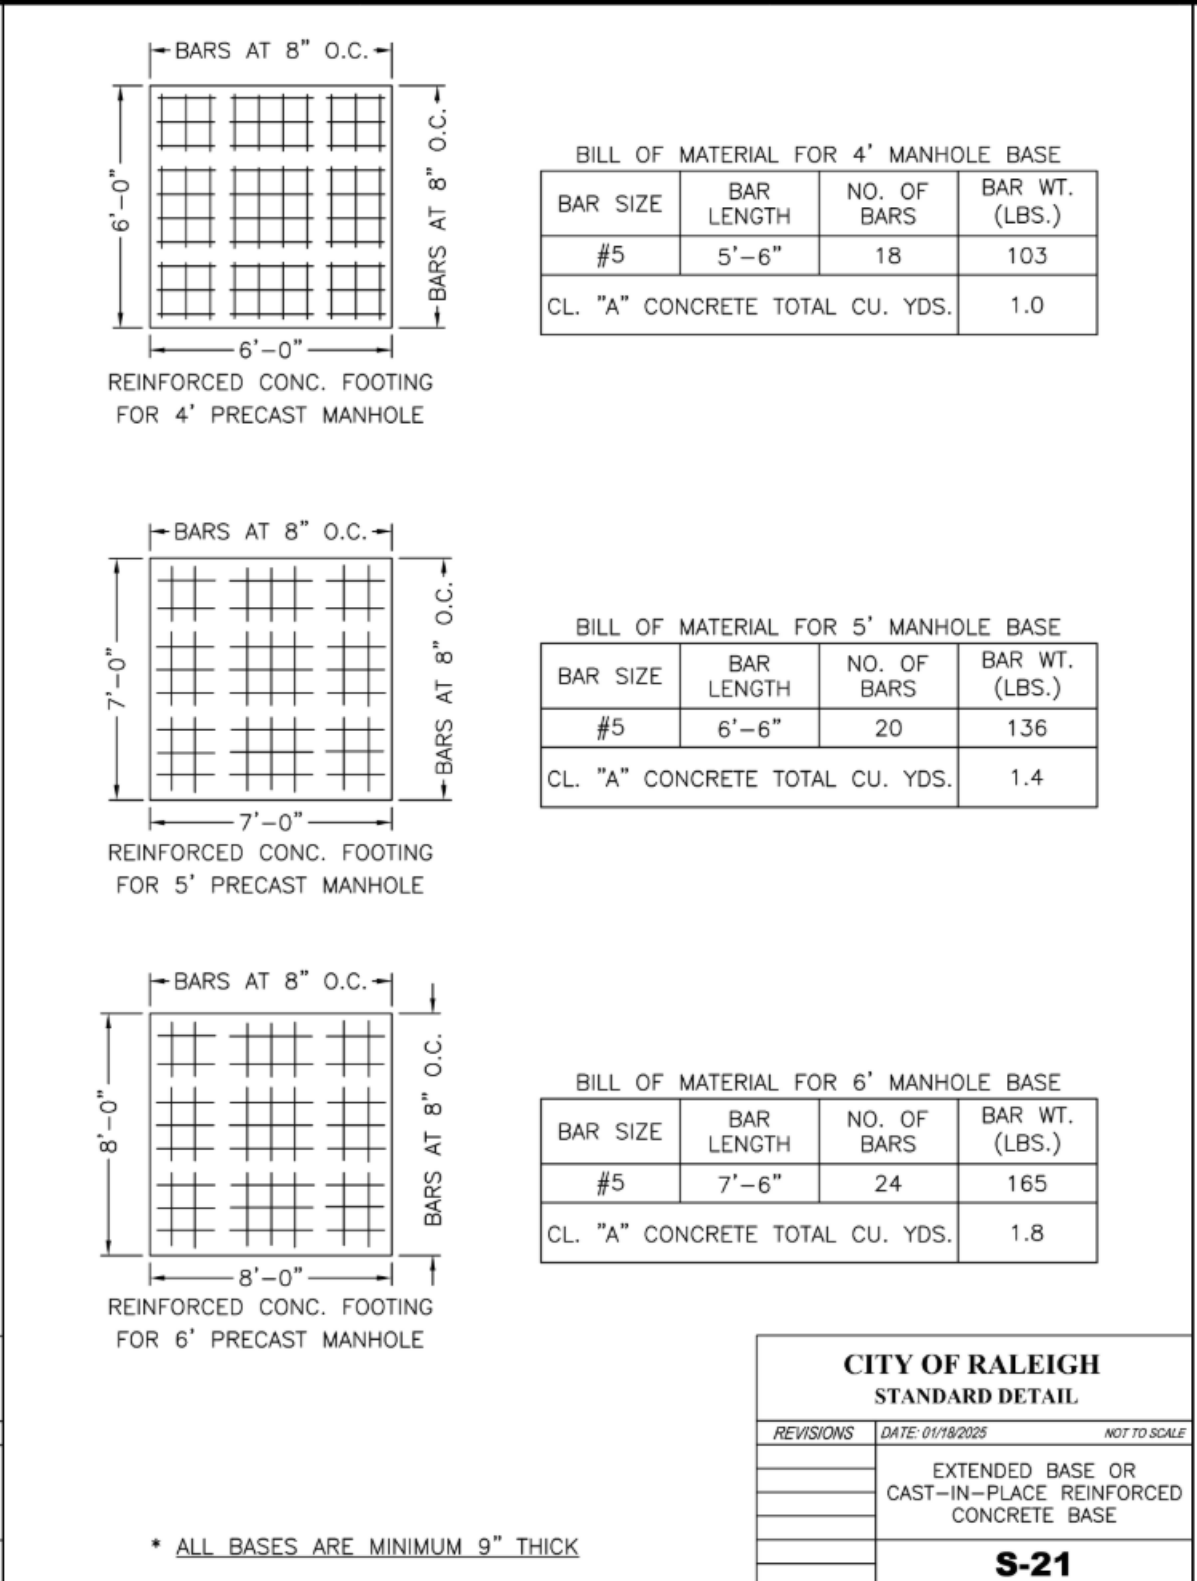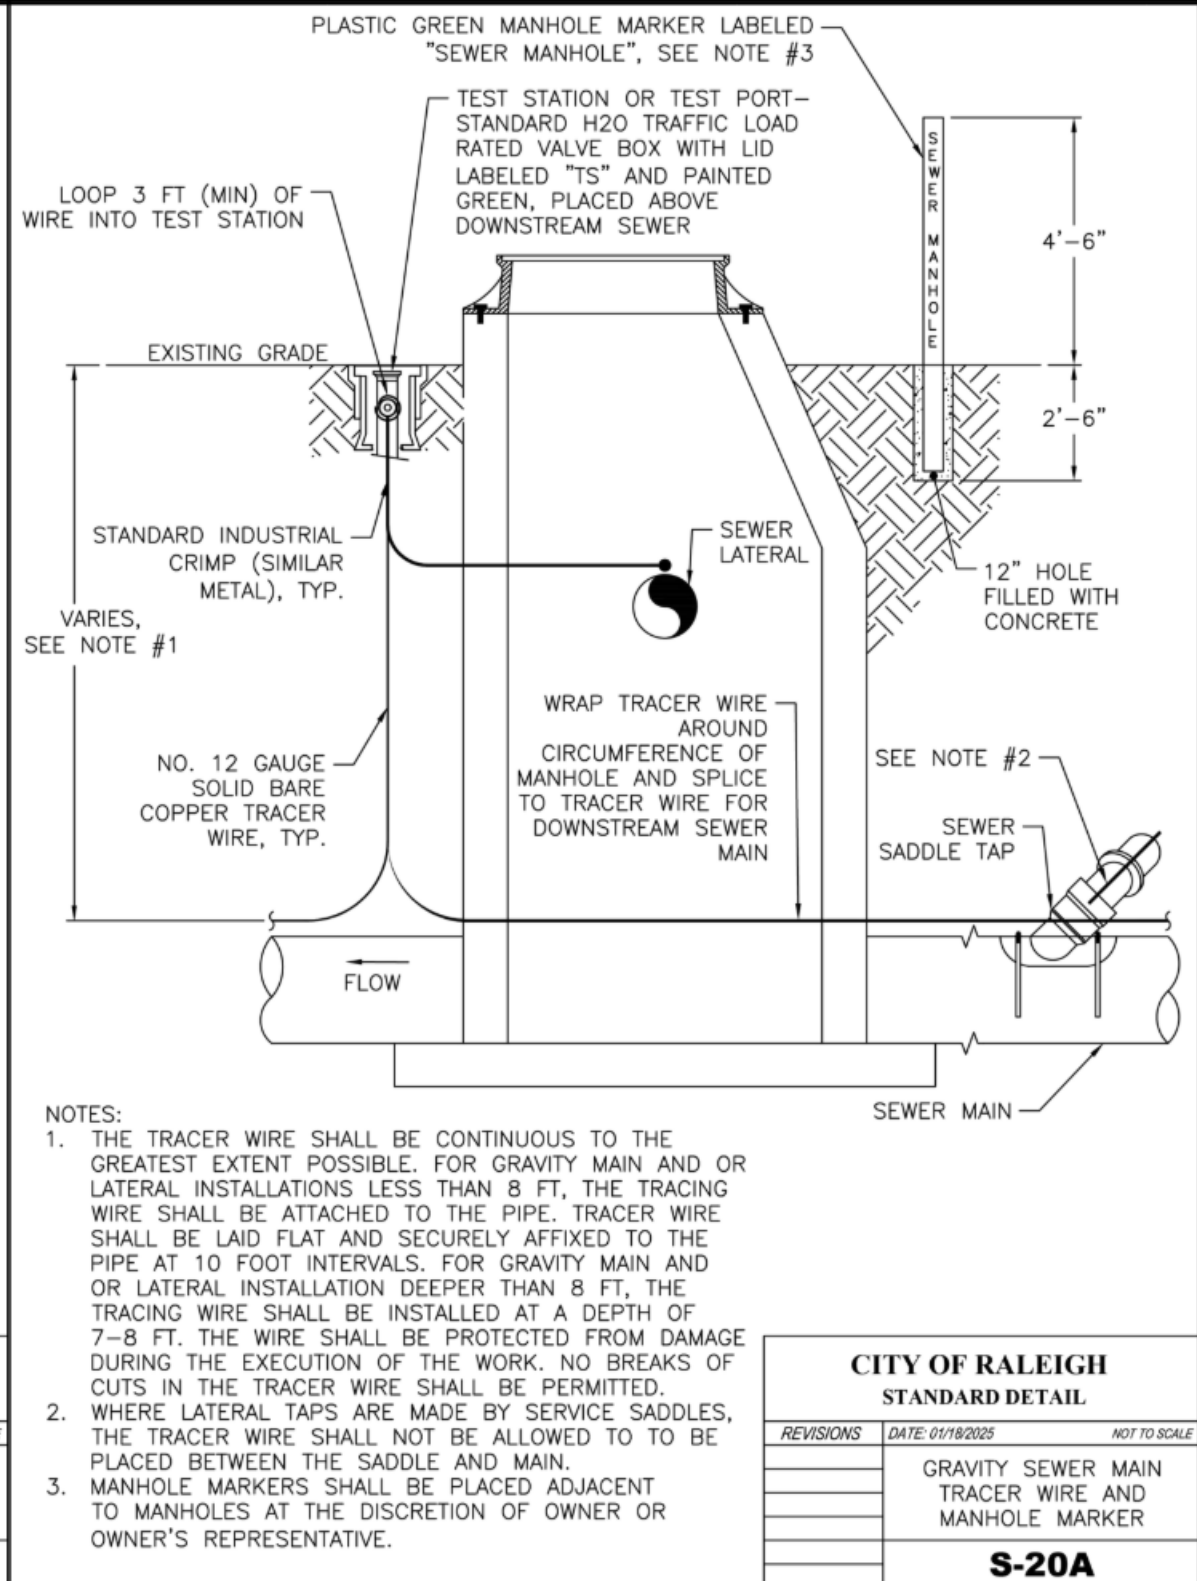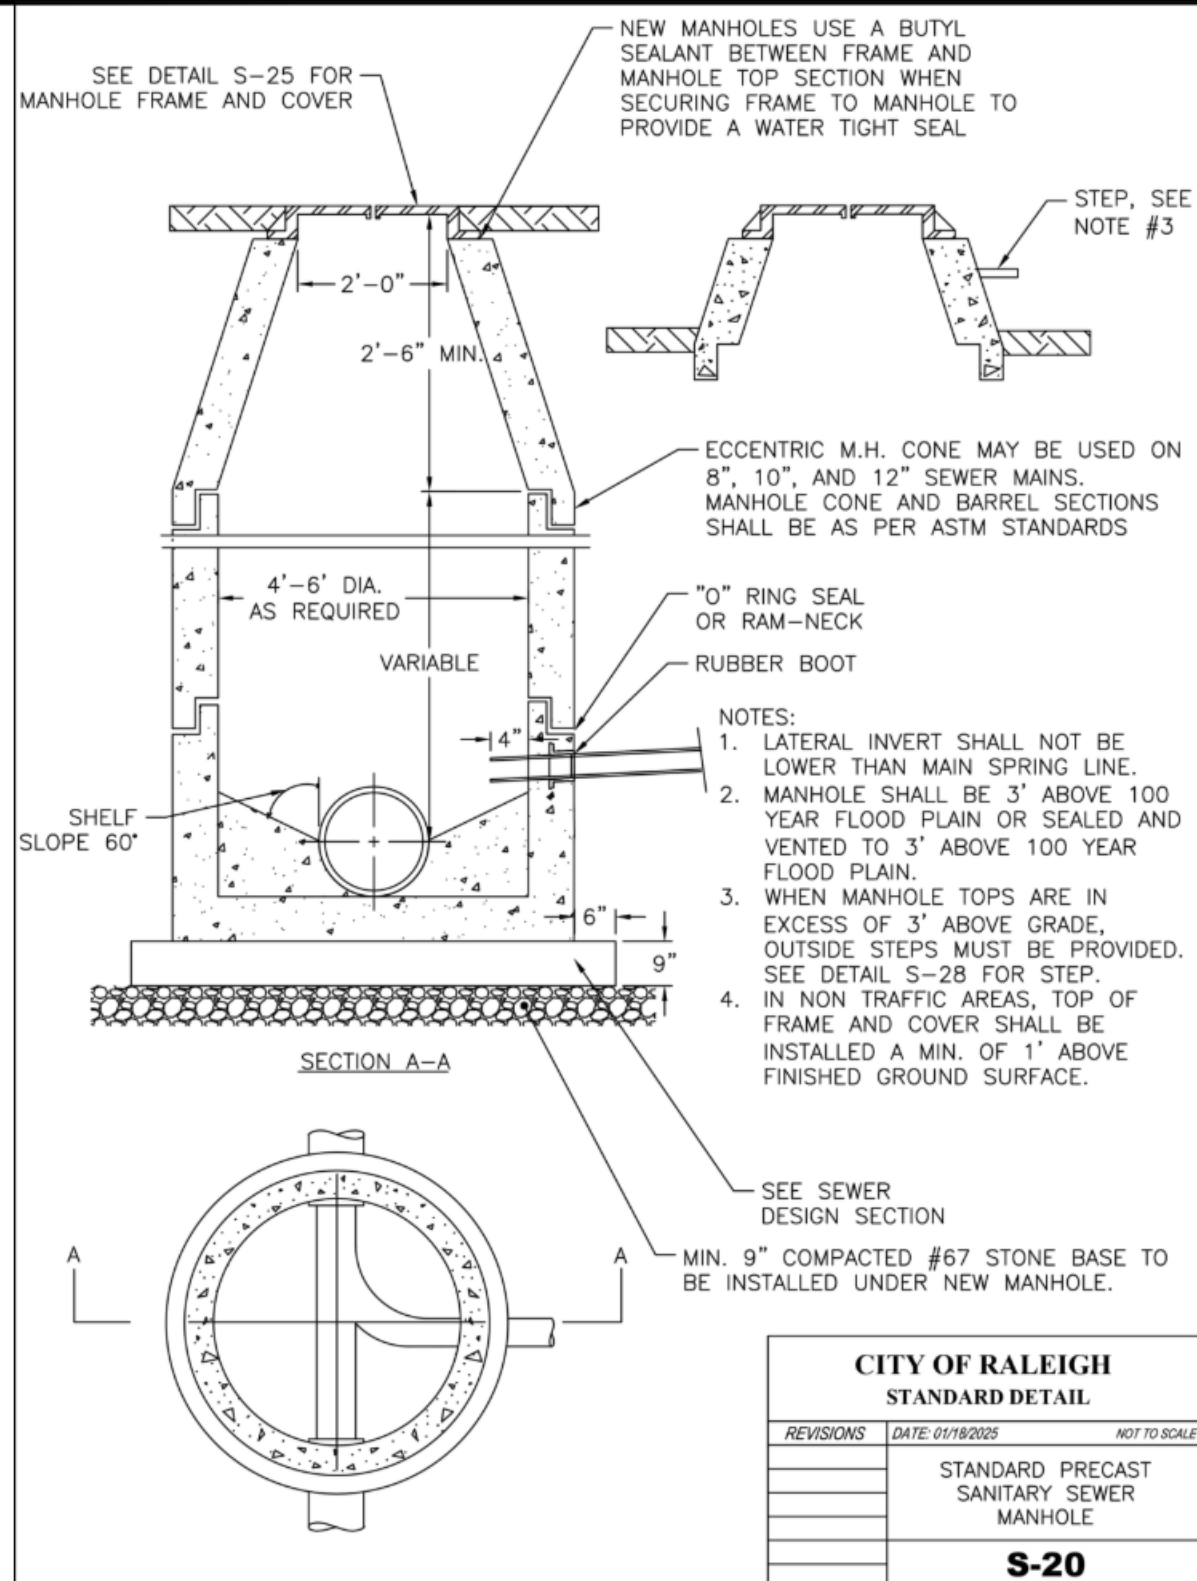

NO.	DATE	REVISION:

STIPULATION FOR REUSE

THIS DRAWING WAS PREPARED FOR USE ON THE SPECIFIC SITE, NAMED HEREON, CONTEMPORANEOUSLY WITH ITS ISSUE DATE AS LISTED, HEREON, AND IT IS NOT SUITABLE FOR USE ON A DIFFERENT PROJECT SITE OR AT A LATER TIME. USE OF THIS DRAWING FOR REFERENCE OR EXAMPLE ON ANOTHER PROJECT REQUIRES THE SERVICES OF PROPERLY LICENSED ARCHITECTS AND ENGINEERS. REPRODUCTION OF THIS DRAWING FOR REUSE ON ANOTHER PROJECT IS NOT AUTHORIZED AND MAY BE CONTRARY TO THE LAW.

MERRITT RESERVE

UTILITY DETAILS

ROLESVILLE RD

WAKE COUNTY NC 27312

JOB NUMBER: 23-0004

CHECKED BY: JK

DRAWN BY: DH/MA/LL

DATE: 12/12/2025

SHEET TITLE:

UTILITY DETAILS

SHEET NO.: CU-503



PROJECT NUMBER = CID-25-02

STIPULATION FOR REUSE


MERRITT RESERVE
GRADING AND DRAINAGE
ROLESVILLE RD
WAKE COUNTY NC 27312

GRADING AND DRAINAGE

SHEET NO.: **CG-102**

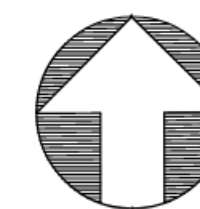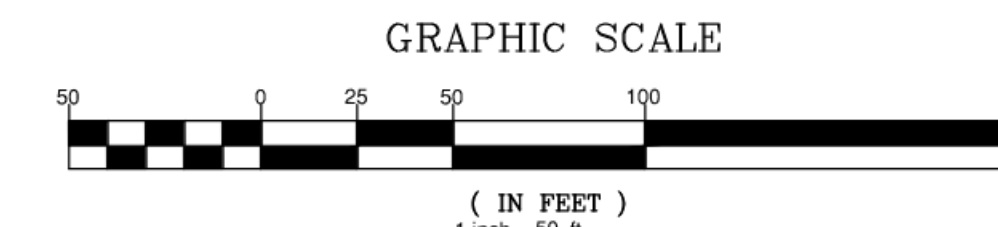


N/F
OPTIMAL DEVELOPMENT, LL
D.B. 18224 PAGE 1209
B.M. 1985 PAGE 1807
PIN# 1768.03-33-7689
LAND USE: VACANT
ZONING: RL

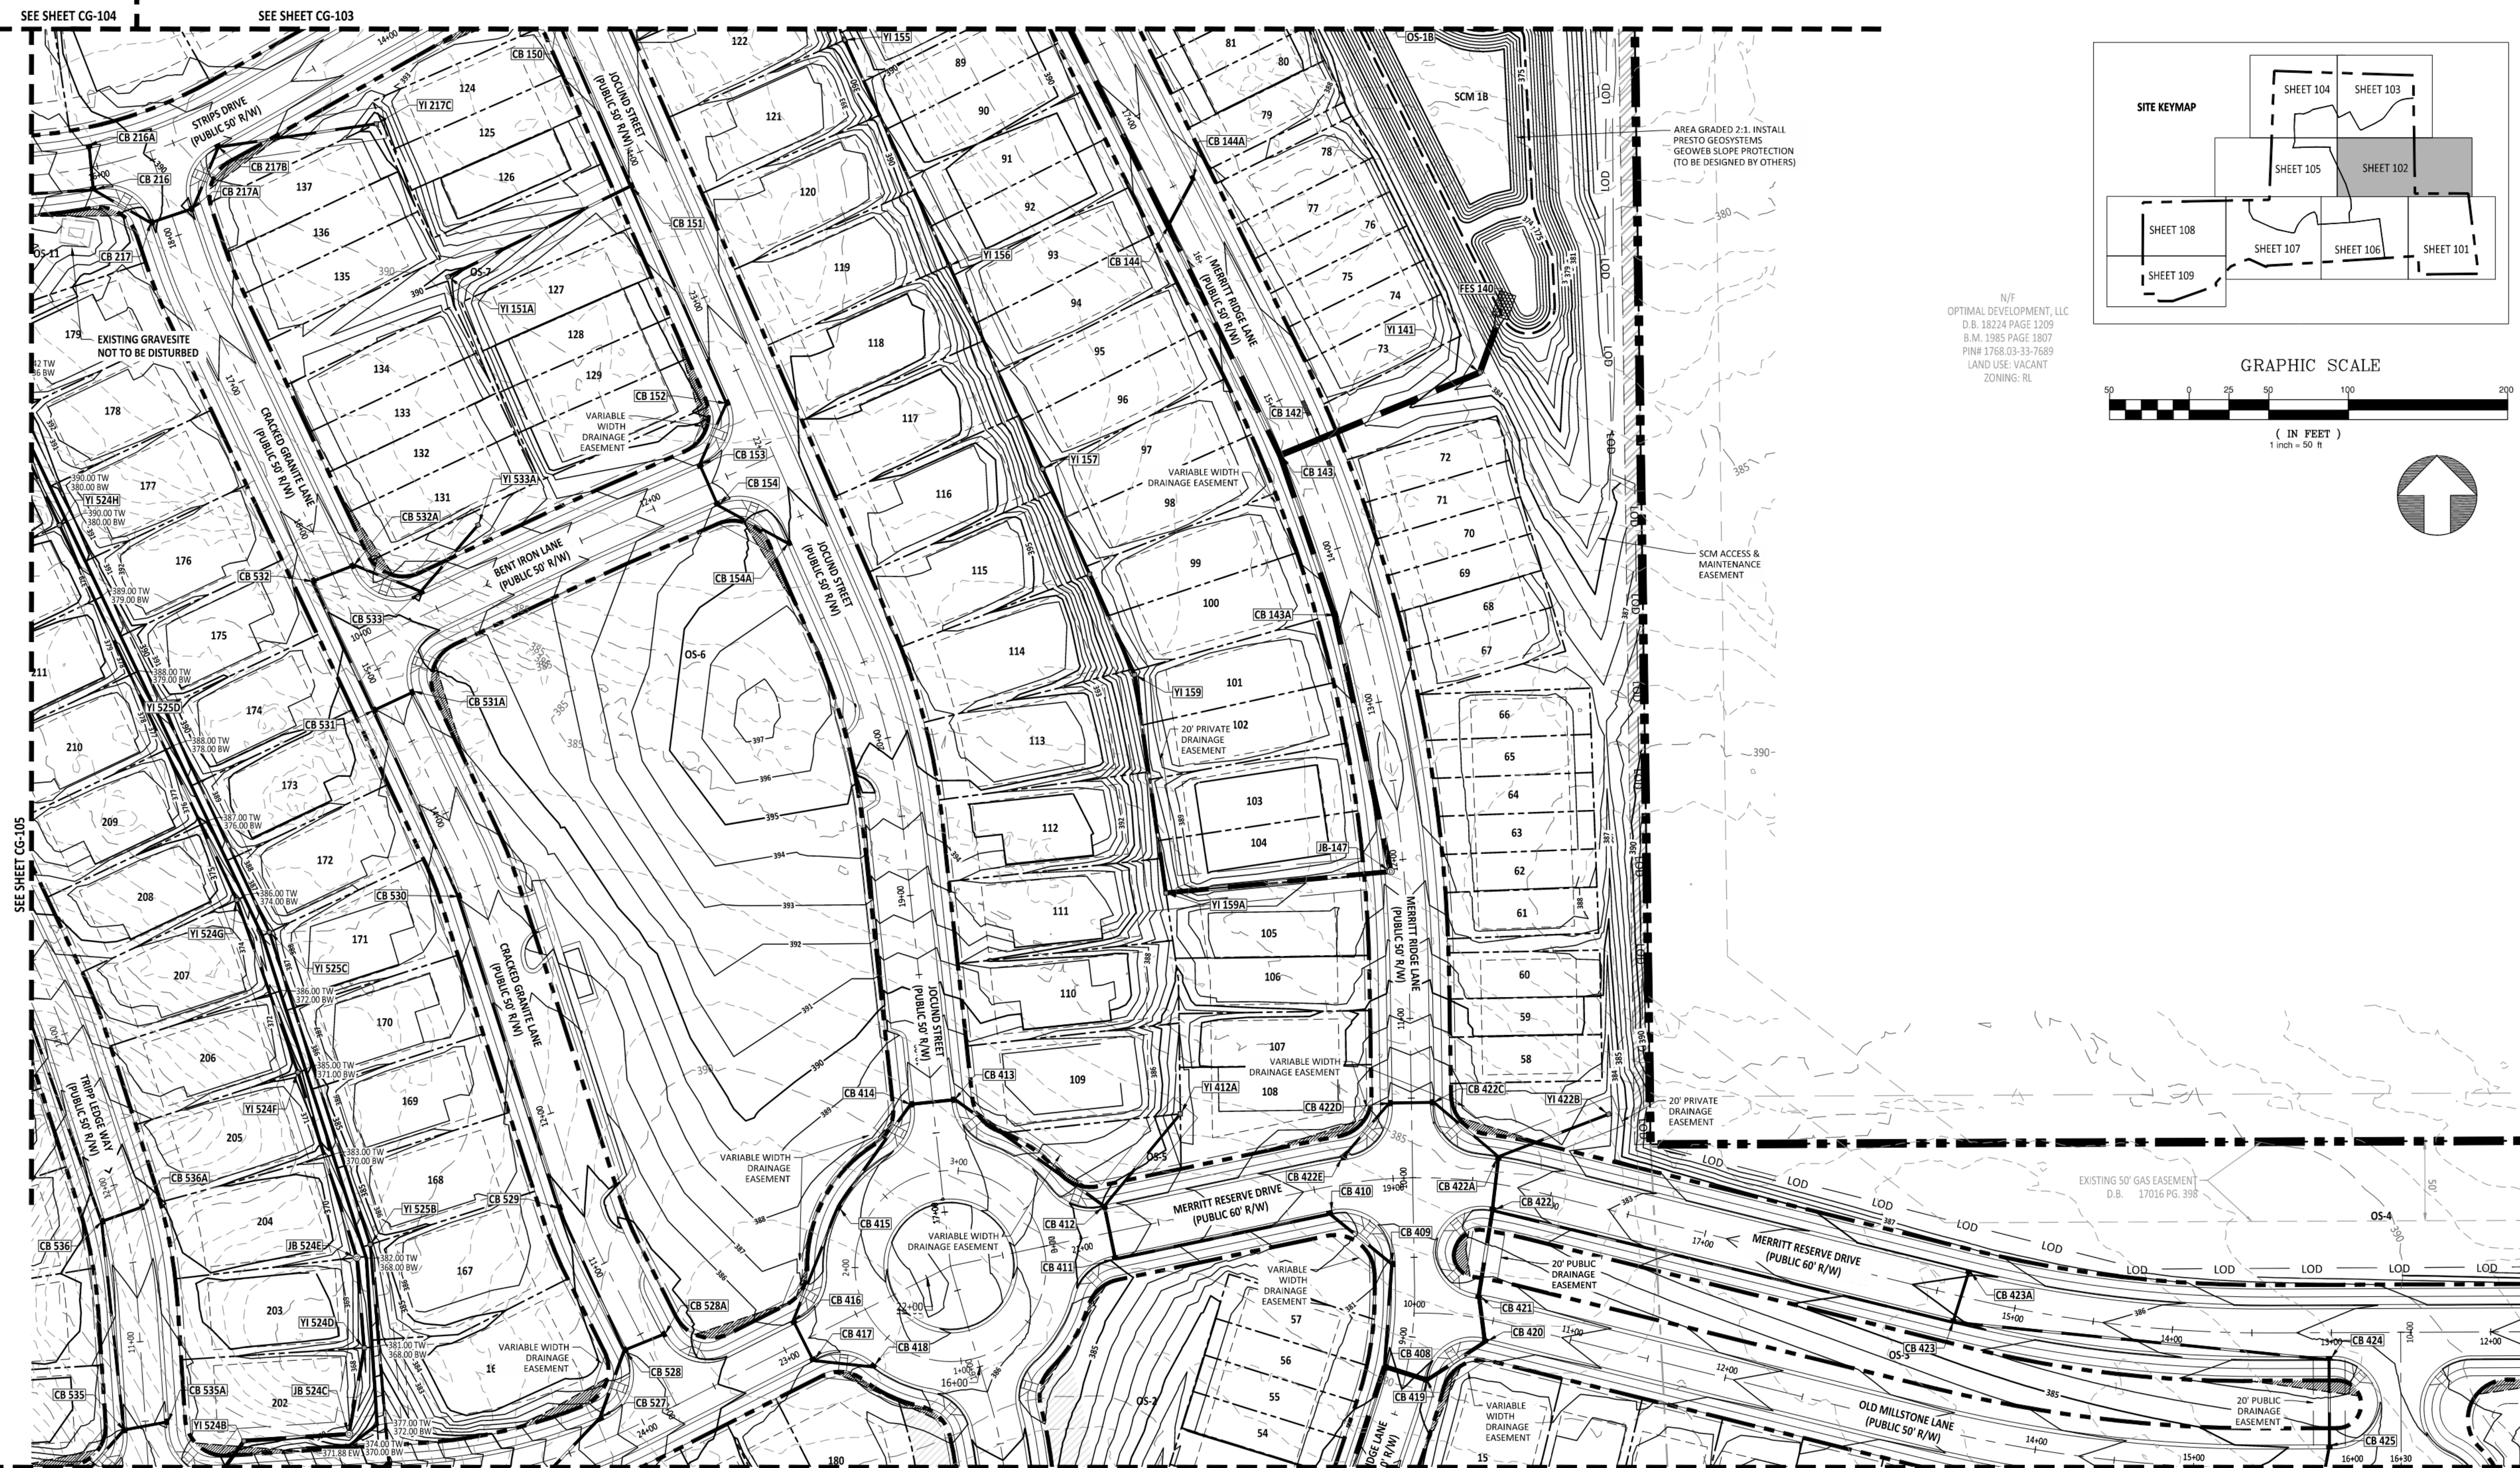

SEE SHEET CG-106

SEE SHEET CG-101

PROJECT NUMBER = CID-25-02

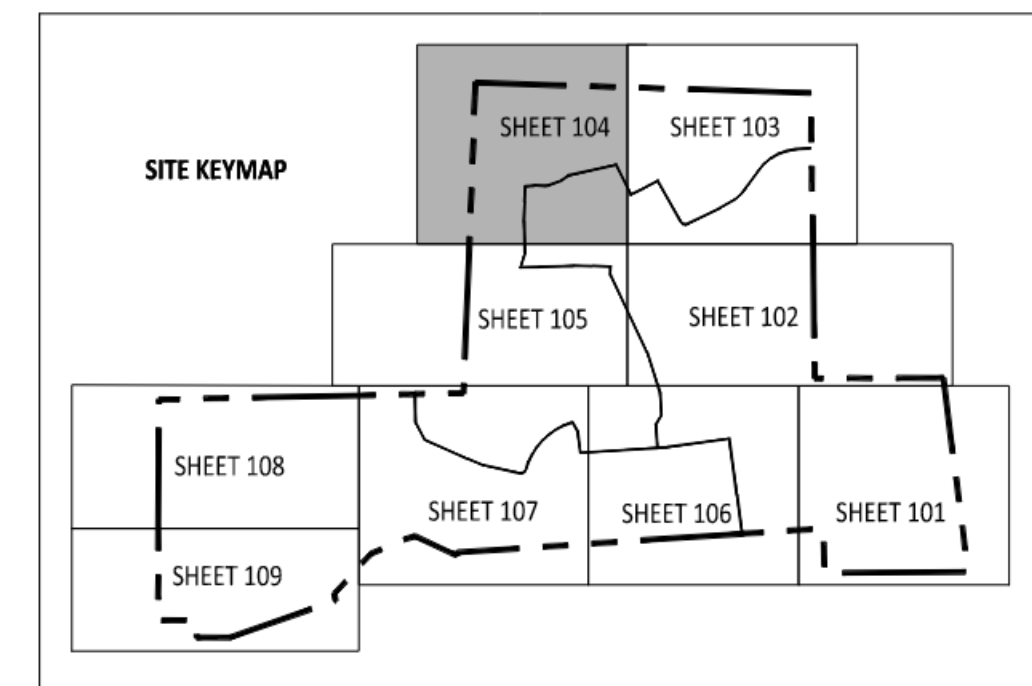

Engineering
American Engineering Associates - Southeast, P.A.
4020 Westchase Boulevard, Suite 450
Raleigh, NC 27607 919-469-1101



AMERICAN
ENGINEERING
ASSOCIATES
SOUTHEAST
C-3881

Digitally signed by
Jakob Klein
Date: 2026.01.09
16:11:09 +05'00'

[illegible]

STIPULATION FOR REUSE

THIS DRAWING WAS PREPARED FOR USE ON THE SPECIFIC SITE, NAMED HEREON, AND IS ISSUED CONTEMPORANEOUSLY WITH ITS ISSUANCE DATE AS LISTED, HEREON, AND IT IS NOT SUITABLE FOR USE ON A DIFFERENT PROJECT SITE OR AT A LATER TIME. USE OF THIS DRAWING FOR REFERENCE OR EXAMINATION ON ANOTHER PROJECT REQUIRES THE SERVICES OF PROPERLY LICENSED ARCHITECTS AND ENGINEERS. REPRODUCTION OF THIS DRAWING FOR REUSE ON ANOTHER PROJECT IS NOT AUTHORIZED AND MAY BE CONTRARY TO THE LAW.


**MERRITT RESERVE
GRADING AND DRAINAGE
ROLESVILLE RD
WAKE COUNTY NC 27312**

JOB NUMBER:	23-0004
CHECKED BY:	JK
DRAWN BY:	DH/MA/LL
DATE:	12/12/2025
SHEET TITLE:	


GRADING AND DRAINAGE

SHEET NO.: **CG-104**

CG-104

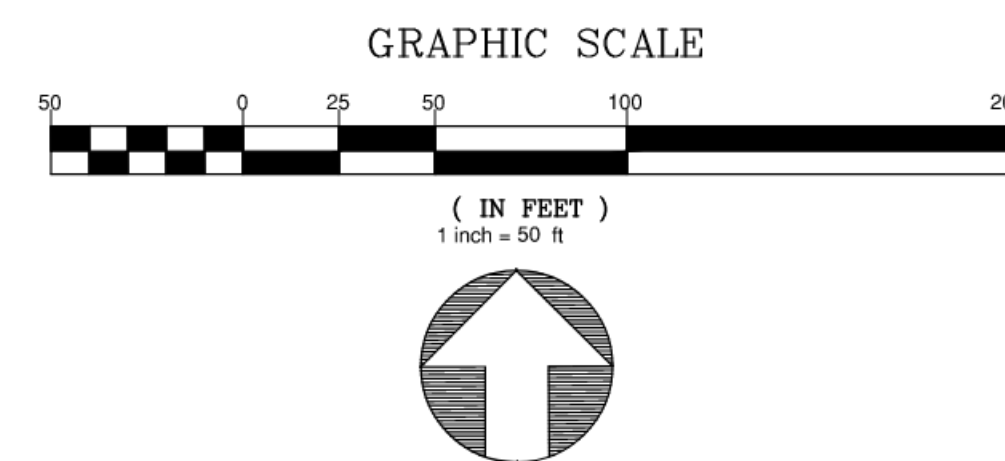

(IN FEET
1 inch = 50 ft

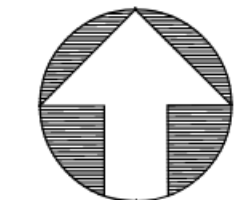

*** 3 Days Before Digging ***
North Carolina 811
811 or 1-800-632-4949
Remote Ticket Entry
<http://nc811.org/remoteticketentry.htm>

PROJECT NUMBER = CID-25-02




NEUSE RIPARIAN
BUFFER ZONE 1

NEUSE RIPARIAN
BUFFER ZONE 2

AREA GRADED 2:1.
INSTALL PRESTO
GEOSYSTEMS
GEOWEB SLOPE
PROTECTION
(TO BE DESIGNED
BY OTHERS)

SEE SHEET CG-105

Z:\Jobs\23-0004 Merritt Property BRD\dwg\Working Dwg\Sheets\Construction Set\54_CG-104-106 Grading and Drainage (50 Scale).dwg

 

AMERICAN
Engineering

American Engineering Associates - Southeast, P.A.
4020 Westchase Boulevard, Suite 450
919-469-1101
Raleigh, NC 27607



Digitally signed by
Jakob Klein

[illegible]

STIPULATION FOR REUSE



THIS DRAWING WAS PREPARED FOR USE ON THE SPECIFIC SITE, NAMED HEREON, CONTEMPORANEOUSLY WITH ITS ISSUE DATE AS LISTED, HEREON. AND IT IS NOT SUITABLE FOR USE ON A DIFFERENT PROJECT SITE OR AT A LATER TIME. USE OF THIS DRAWING FOR REFERENCE OR EXAMPLE ON ANOTHER PROJECT REQUIRES THE SERVICES OF PROPERLY LICENSED ARCHITECTS AND ENGINEERS. REPRODUCTION OF THIS DRAWING FOR REUSE ON ANOTHER PROJECT IS NOT AUTHORIZED AND MAY BE CONTRARY TO THE LAW.

MERRITT RESERVE
GRADING AND DRAINAGE
ROLESVILLE RD
WAKE COUNTY NC 27312

JOB NUMBER:	23-0004
CHECKED BY:	JK
DRAWN BY:	DH/MA/LL
DATE:	12/12/2025
SHEET TITLE:	

GRADING AND DRAINAGE

SHEET NO.: **CG-105**

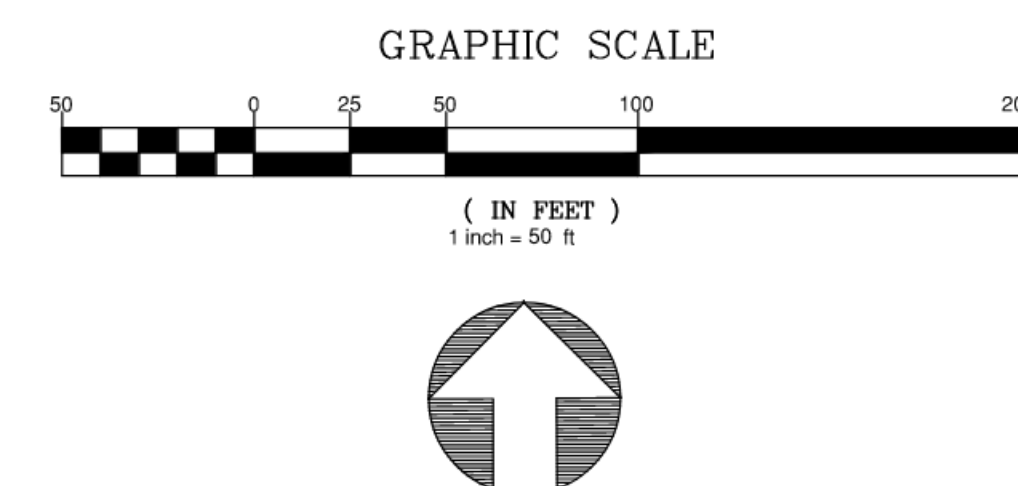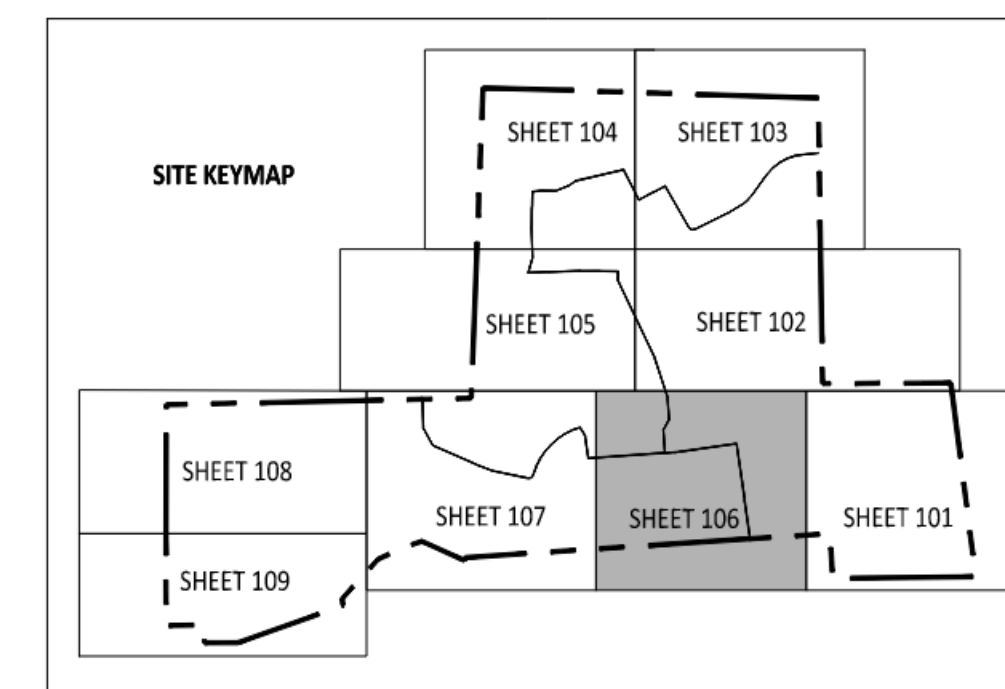[illegible]


STIPULATION FOR REUSE

MERRITT RESERVE
GRADING AND DRAINAGE
ROLESVILLE RD
WAKE COUNTY NC 27312

JOB NUMBER:	23-00
CHECKED BY:	
DRAWN BY:	DH/MA
DATE:	12/12/20
SHEET TITLE:	

GRADING AND DRAINAGE

SHEET NO.: **CG-100**

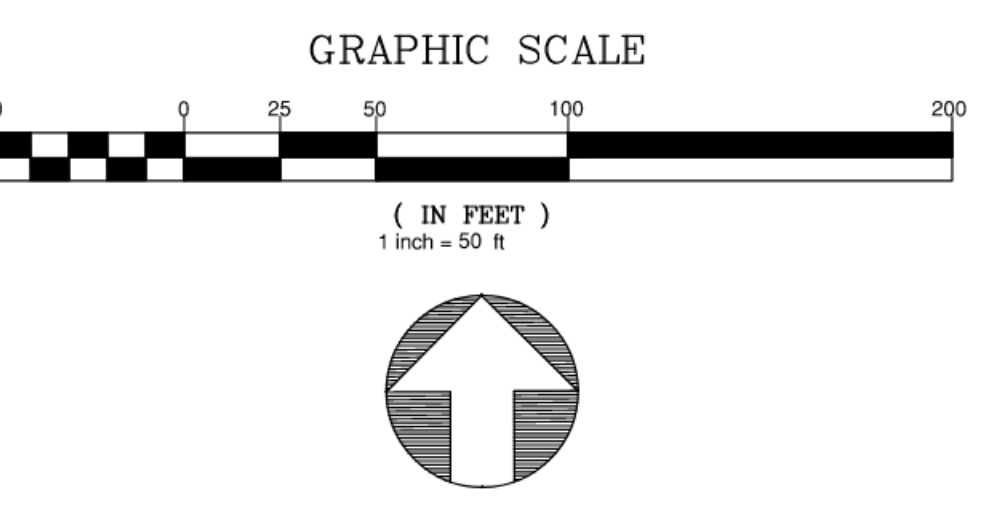

**North 811
Carolina**
*** 3 Days Before Digging ***
North Carolina 811
811 or 1-800-632-4949
Remote Ticket Entry
<http://nc811.org/remoteticketentry.htm>

JOB NUMBER:	23-0004
CHECKED BY:	JK
DRAWN BY:	DH/MA/L
DATE:	12/12/2025
SHEET TITLE:	
GRADING AND DRAINAGE	
SHEET NO.:	
CG-107	


STIPULATION FOR REUSE

THIS DRAWING WAS PREPARED FOR USE ON THE SPECIFIC SITE, NAMED HEREON, CONTEMPORANEOUSLY WITH ITS ISSUE DATE AS LISTED, HEREON, AND IT IS NOT SUITABLE FOR USE ON A DIFFERENT PROJECT SITE OR AT A LATER TIME. USE OF THIS DRAWING FOR REFERENCE OR EXAMPLE ON ANOTHER PROJECT REQUIRES THE SERVICES OF PROPERLY LICENSED ARCHITECTS AND ENGINEERS. REPRODUCTION OF THIS DRAWING FOR REUSE ON ANOTHER PROJECT IS NOT AUTHORIZED AND MAY BE CONTRARY TO THE LAW.

STIPULATION FOR REUSE




THIS DRAWING WAS PREPARED FOR USE ON THE SPECIFIC SITE, NAMED HEREON, CONTEMPORANEOUSLY WITH ITS ISSUE DATE AS LISTED, HEREON, AND IT IS NOT SUITABLE FOR USE ON A DIFFERENT PROJECT SITE OR AT A LATER TIME. USE OF THIS DRAWING FOR REFERENCE OR EXAMPLE ON ANOTHER PROJECT REQUIRES THE SERVICES OF PROPERLY LICENSED ARCHITECTS AND ENGINEERS. REPRODUCTION OF THIS DRAWING FOR REUSE ON ANOTHER PROJECT IS NOT AUTHORIZED AND MAY BE CONTRARY TO THE LAW.

The image contains two circular professional engineering seals from the State of North Carolina. The top seal is for American Engineering Associates Southeast, Inc., with license number C-3881. It is signed by Jacob Klein on 08/26/09. The bottom seal is for Jacob P. Klein, a Professional Engineer, with seal number 56528.

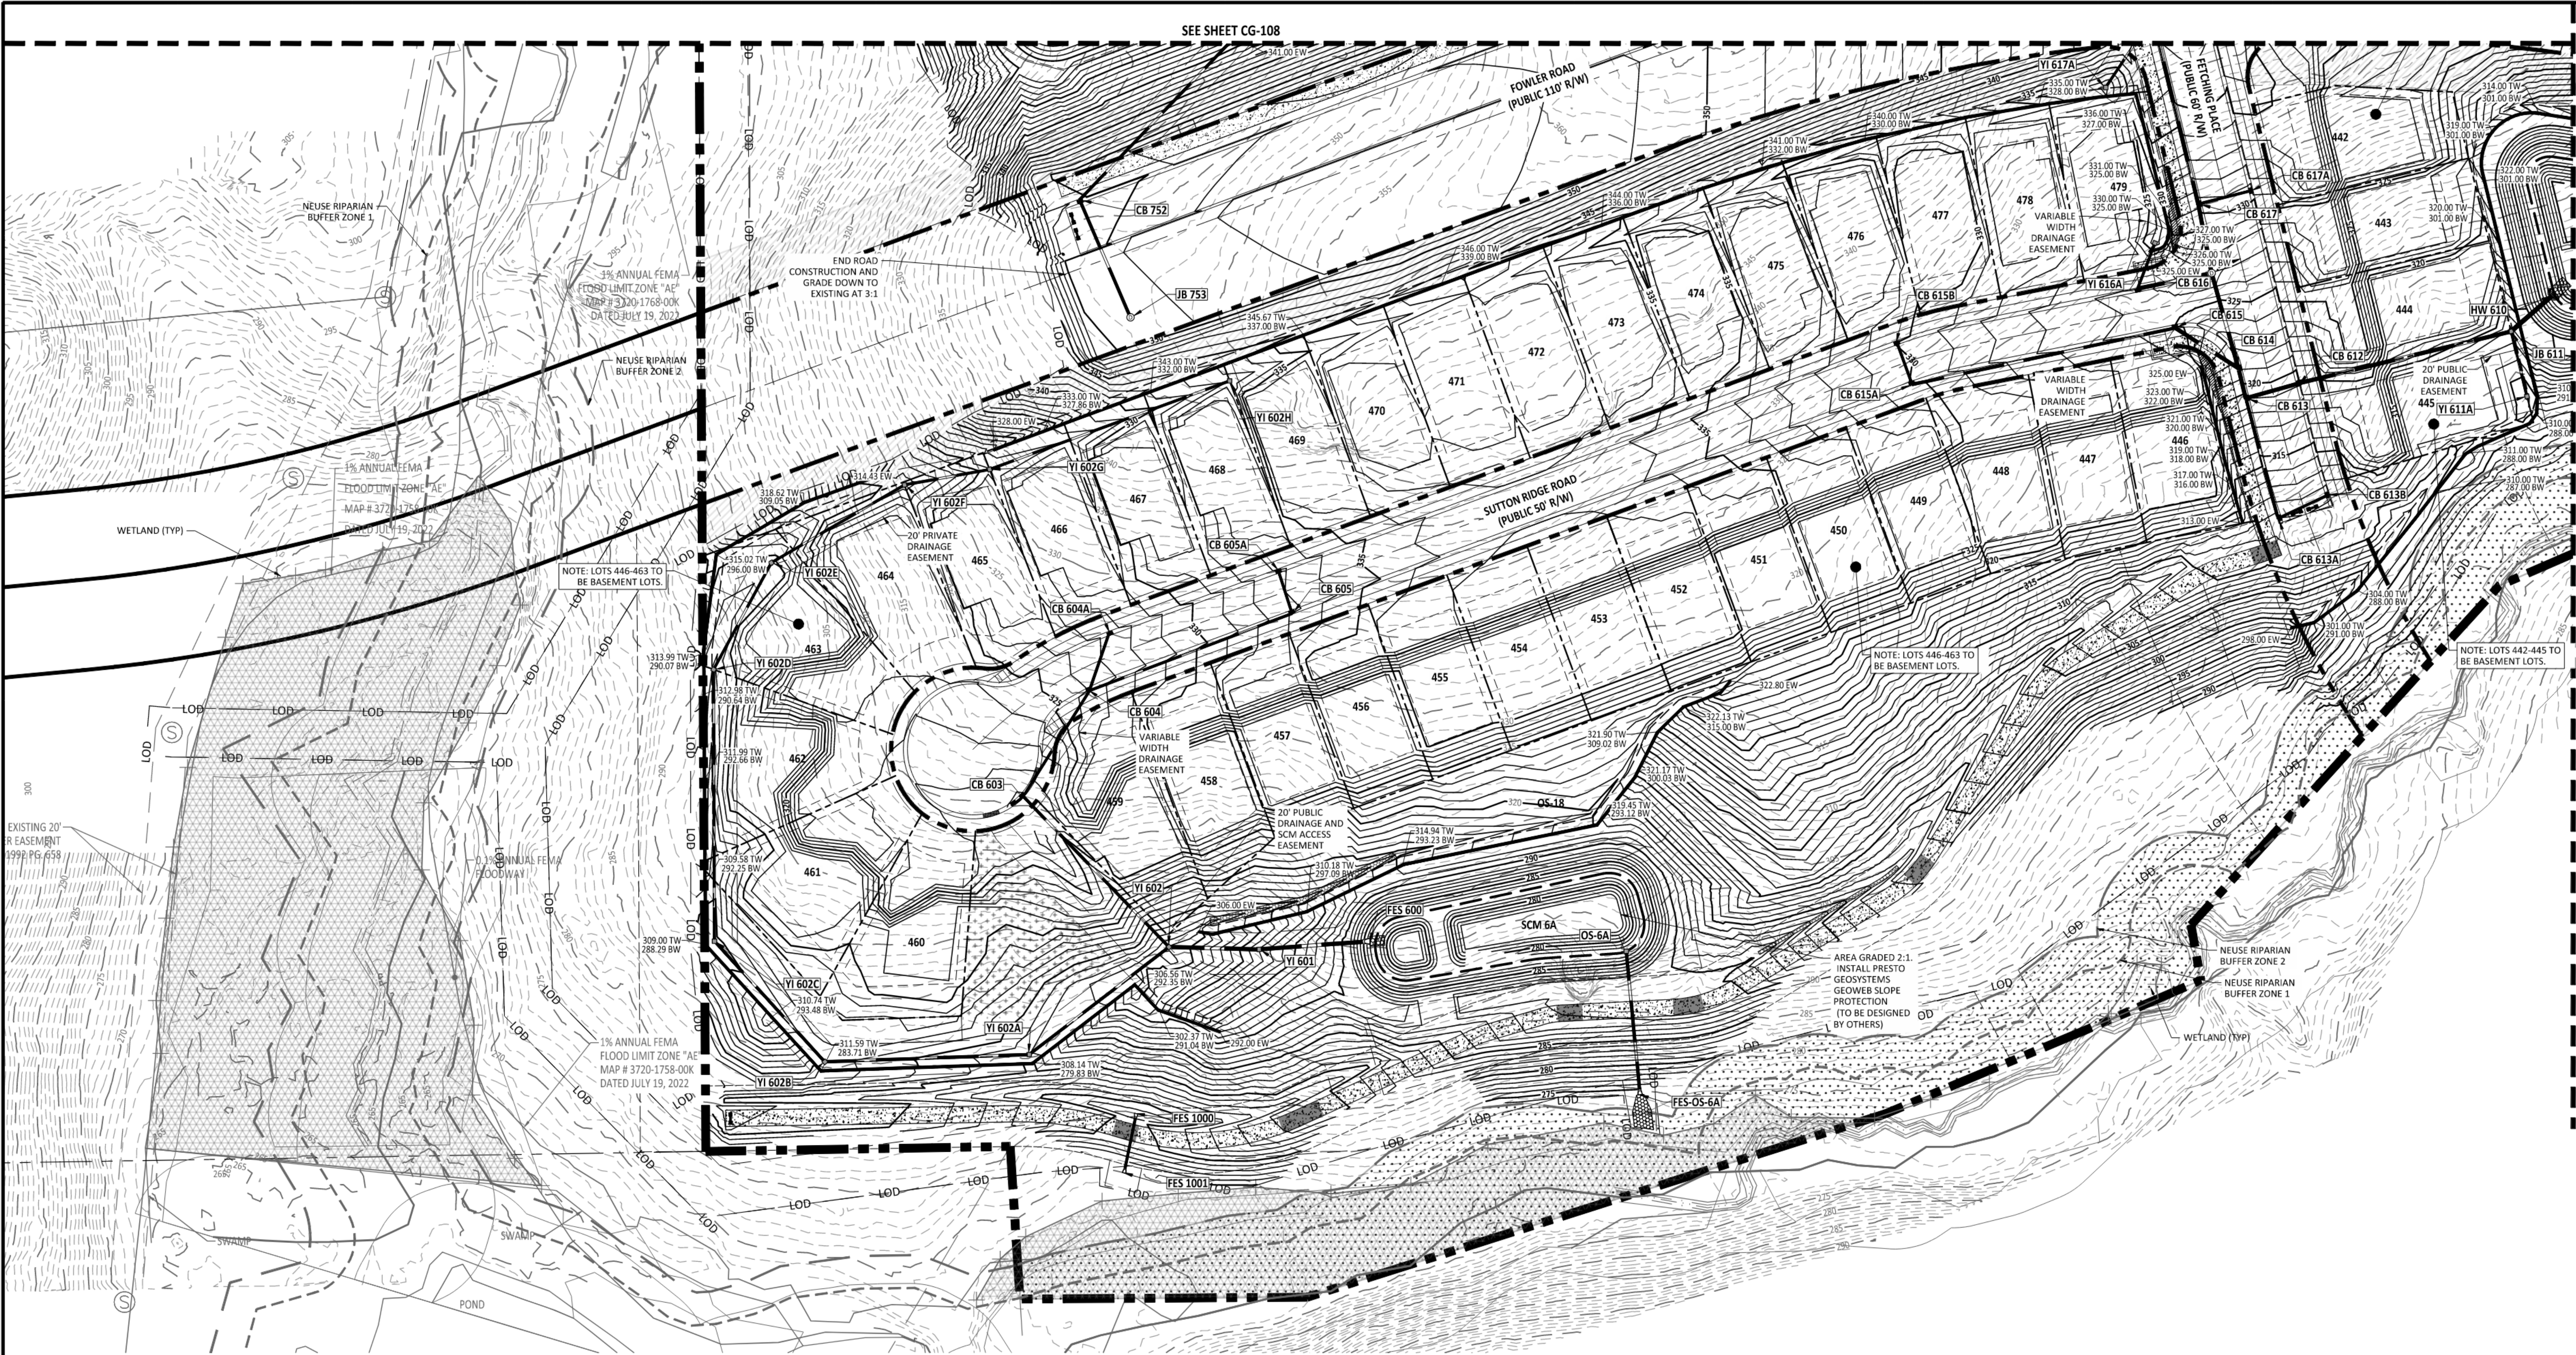

SEE SHEET CG-108

SEE SHEET CG-107

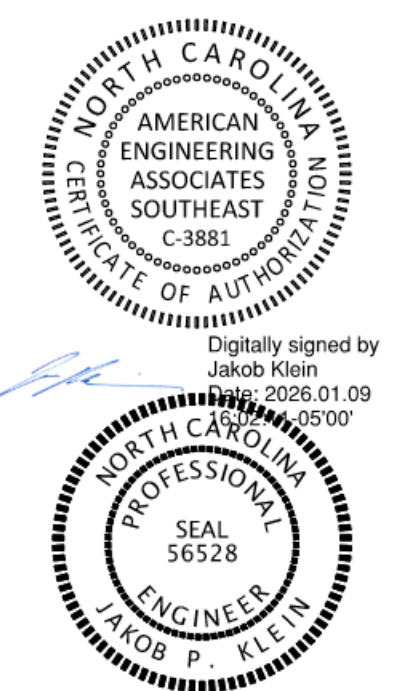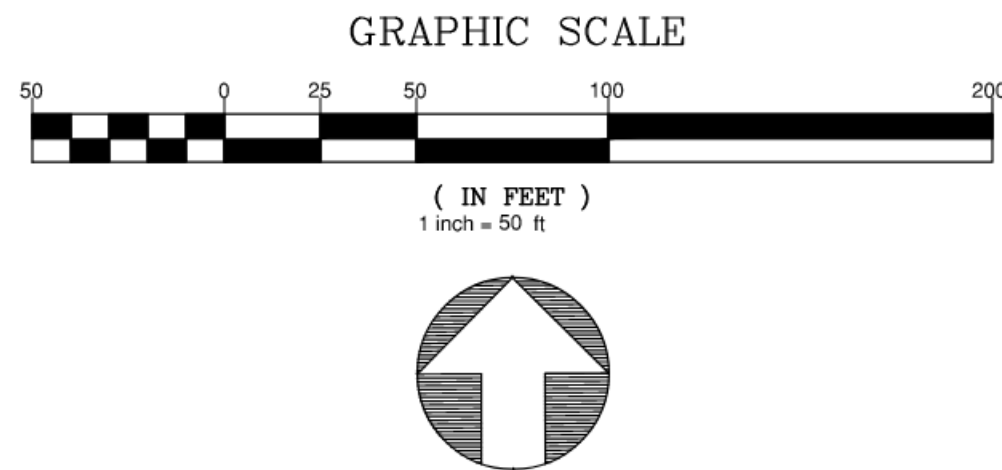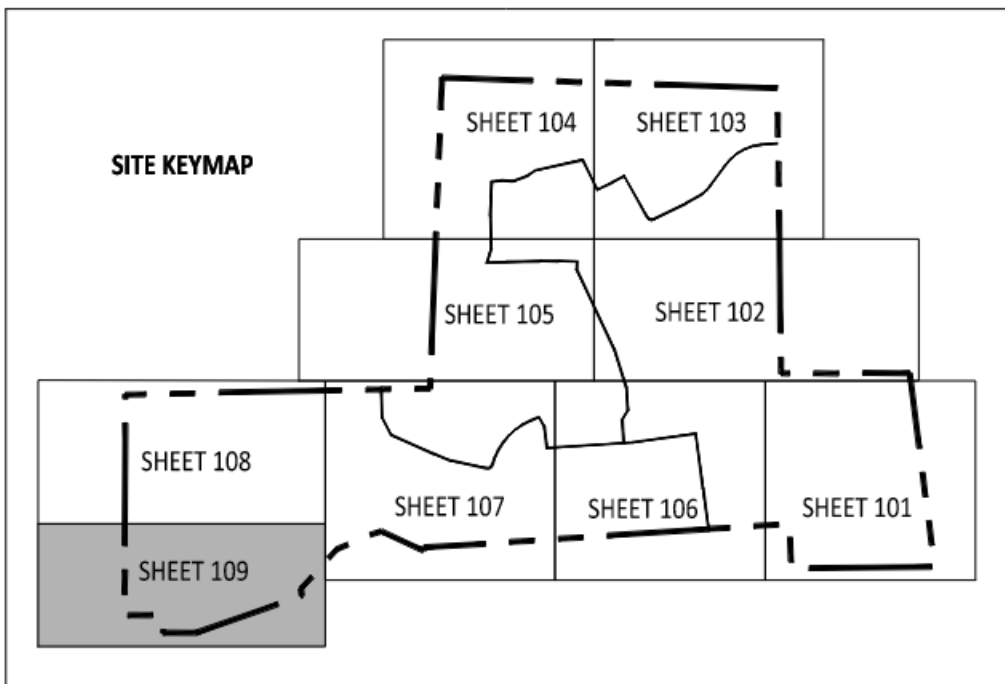

NO.	DATE	REVISION:

STIPULATION FOR REUSE

THIS DRAWING WAS PREPARED FOR USE ON THE SPECIFIC SITE, NAMED HEREON, CONTEMPORANEOUSLY WITH ITS ISSUE DATE AS LISTED, HEREON, AND IT IS NOT SUITABLE FOR USE ON A DIFFERENT PROJECT SITE OR AT A LATER TIME. USE OF THIS DRAWING FOR REFERENCE OR EXAMPLE ON ANOTHER PROJECT REQUIRES THE SERVICES OF PROPERLY LICENSED ARCHITECTS AND ENGINEERS. REPRODUCTION OF THIS DRAWING FOR REUSE ON ANOTHER PROJECT IS NOT AUTHORIZED AND MAY BE CONTRARY TO THE LAW.

MERRITT RESERVE

GRADING AND DRAINAGE

ROLESVILLE RD

WAKE COUNTY NC 27312

JOB NUMBER: 23-0004

CHECKED BY: JK

DRAWN BY: DH/MA/LL




DATE: 12/12/2025

SHEET TITLE:

GRADING AND DRAINAGE


SHEET NO.: **CG-109**

PROJECT NUMBER = CID-25-02

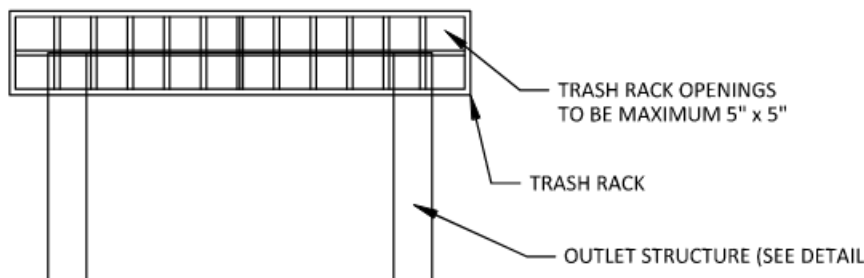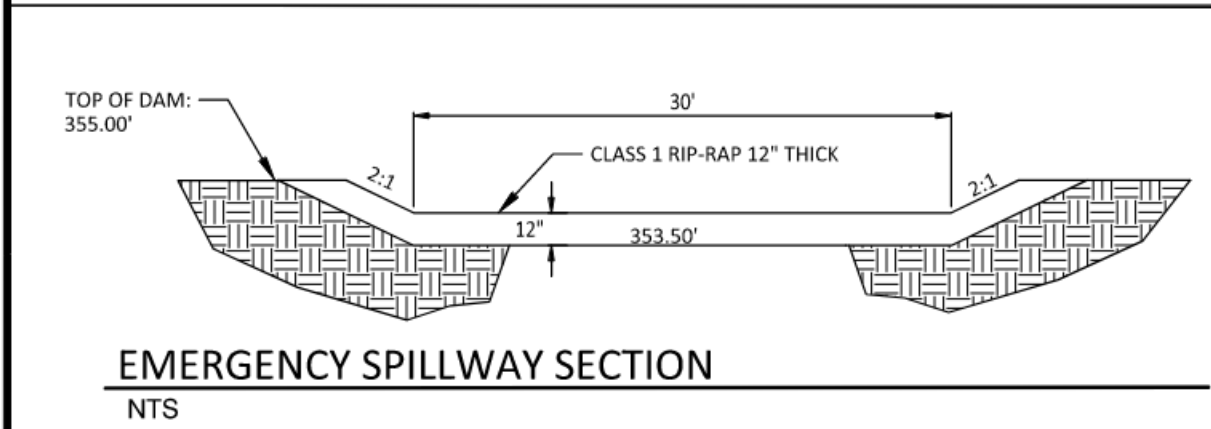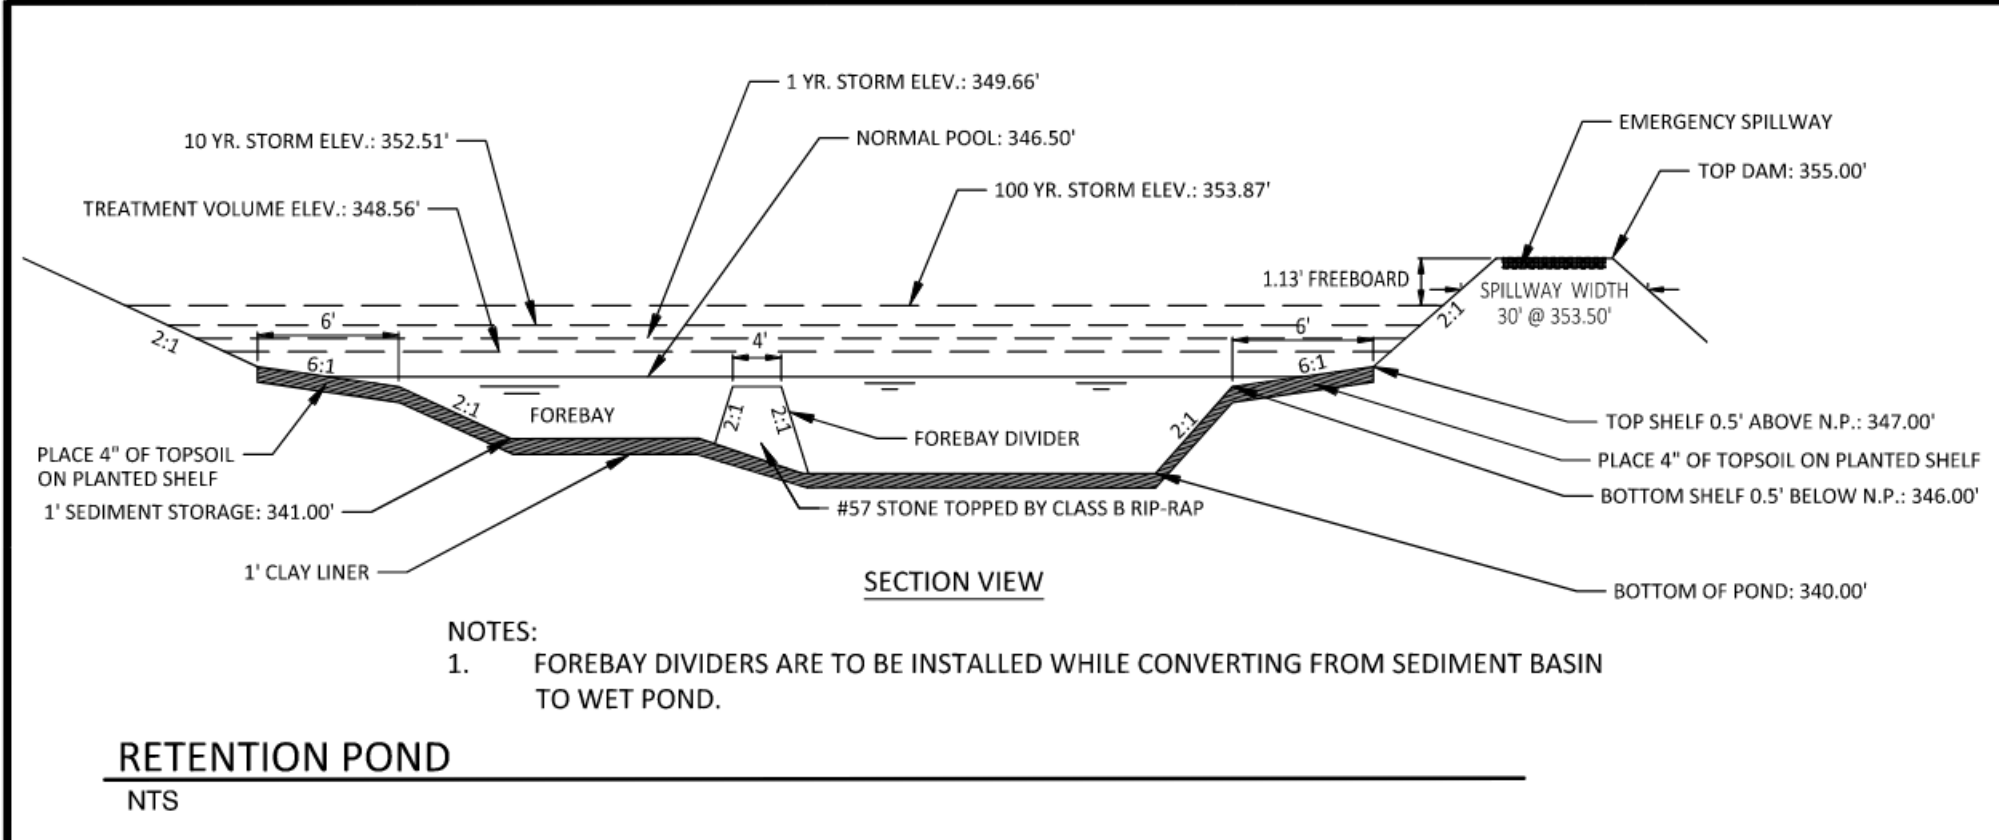


- NOTES:
1. TRASH RACK SHALL BE 6" CLEAR OF STRUCTURE TOP AND SIDES. THE TRASH RACK NEED NOT COVER THE TREATMENT OUTLET PIPE.
 2. TRASH RACK SHALL BE FASTENED TO EACH SIDE OF THE STRUCTURE AT AT LEAST 2 POINTS. IT SHALL BE EASILY REMOVED FOR MAINTENANCE OR ENTRY INTO THE STRUCTURE.
 3. TRASH RACK SHALL ACCOMMODATE VALVE SHAFT THOUGH AN OPENING.
 4. TRASH RACK SHALL BE MADE OF DURABLE MATERIAL WHICH WILL NOT RUST OR DETERIORATE IN SUNLIGHT.
 5. TOP OF TRASH RACK SHALL HAVE A GRID OF BARS (MAX. 6"x6").


TRASH RACK
NTS

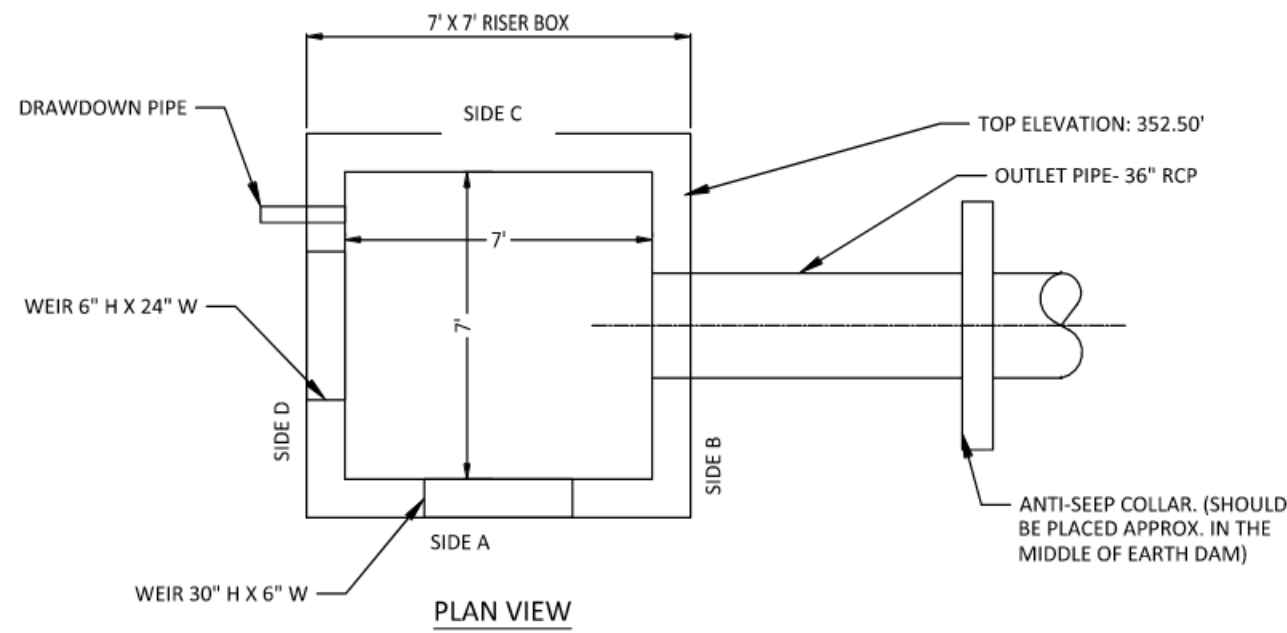

- NOTES:
1. WALL THICKNESS AND REINFORCEMENT TO BE DETERMINED BY PRECAST CONCRETE MANUFACTURER.
 2. OUTLET STRUCTURE ELEVATIONS SHOWN ON THE DETAILS ON THIS SHEET ARE CRITICAL AND MUST BE WITHIN 0.02' OF THAT SHOWN. IF OUTLET STRUCTURES ARE PRE-CAST OFF-SITE, THE HOLE FOR THE OUTLET PIPE SHALL BE ENLARGED TO ALLOW UP TO 0.3' OF VERTICAL MOVEMENT. WHEN INSTALLED, THE EXCESS OPENING SHALL BE FILLED WITH GROUT.
 3. OUTLET PIPES SHALL HAVE AN ANTI-SEEP COLLAR OF CONCRETE LOCATED APPROXIMATELY UNDER THE MIDDLE OF THE DAM IN WHICH IT IS LOCATED. IT SHALL CONSIST OF CONCRETE POURED AROUND THE PIPE IN A VERTICAL DIRECTION. THE COLLAR SHALL BE A SQUARE 8" THICK AND SHALL EXTEND 18" BEYOND THE OUTSIDE OF THE PIPE IN EACH DIRECTION.
 4. TREATMENT OUTLET PIPE SHALL NOT BE PVC BUT OTHER MATERIAL SUCH AS GSP WHICH IS NOT SUBJECT TO DETERIORATION IN SUNLIGHT.

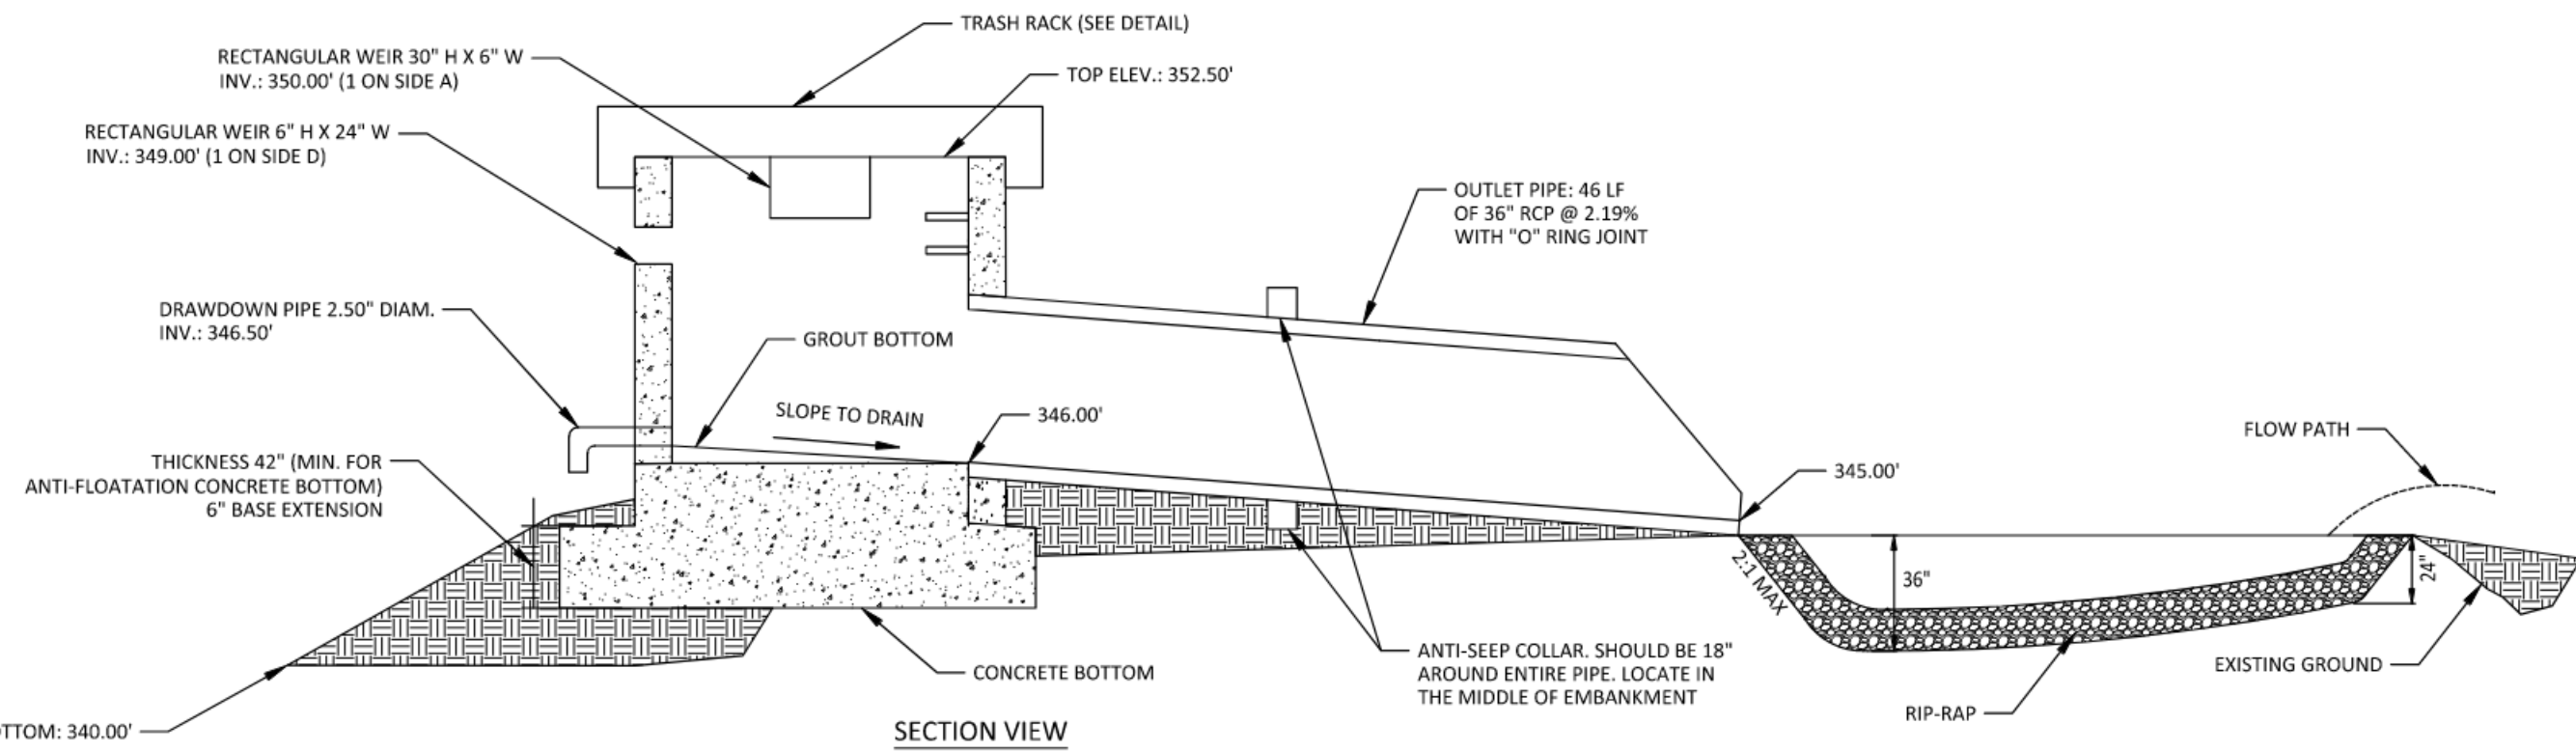

OUTLET STRUCTURE 1A
NTS

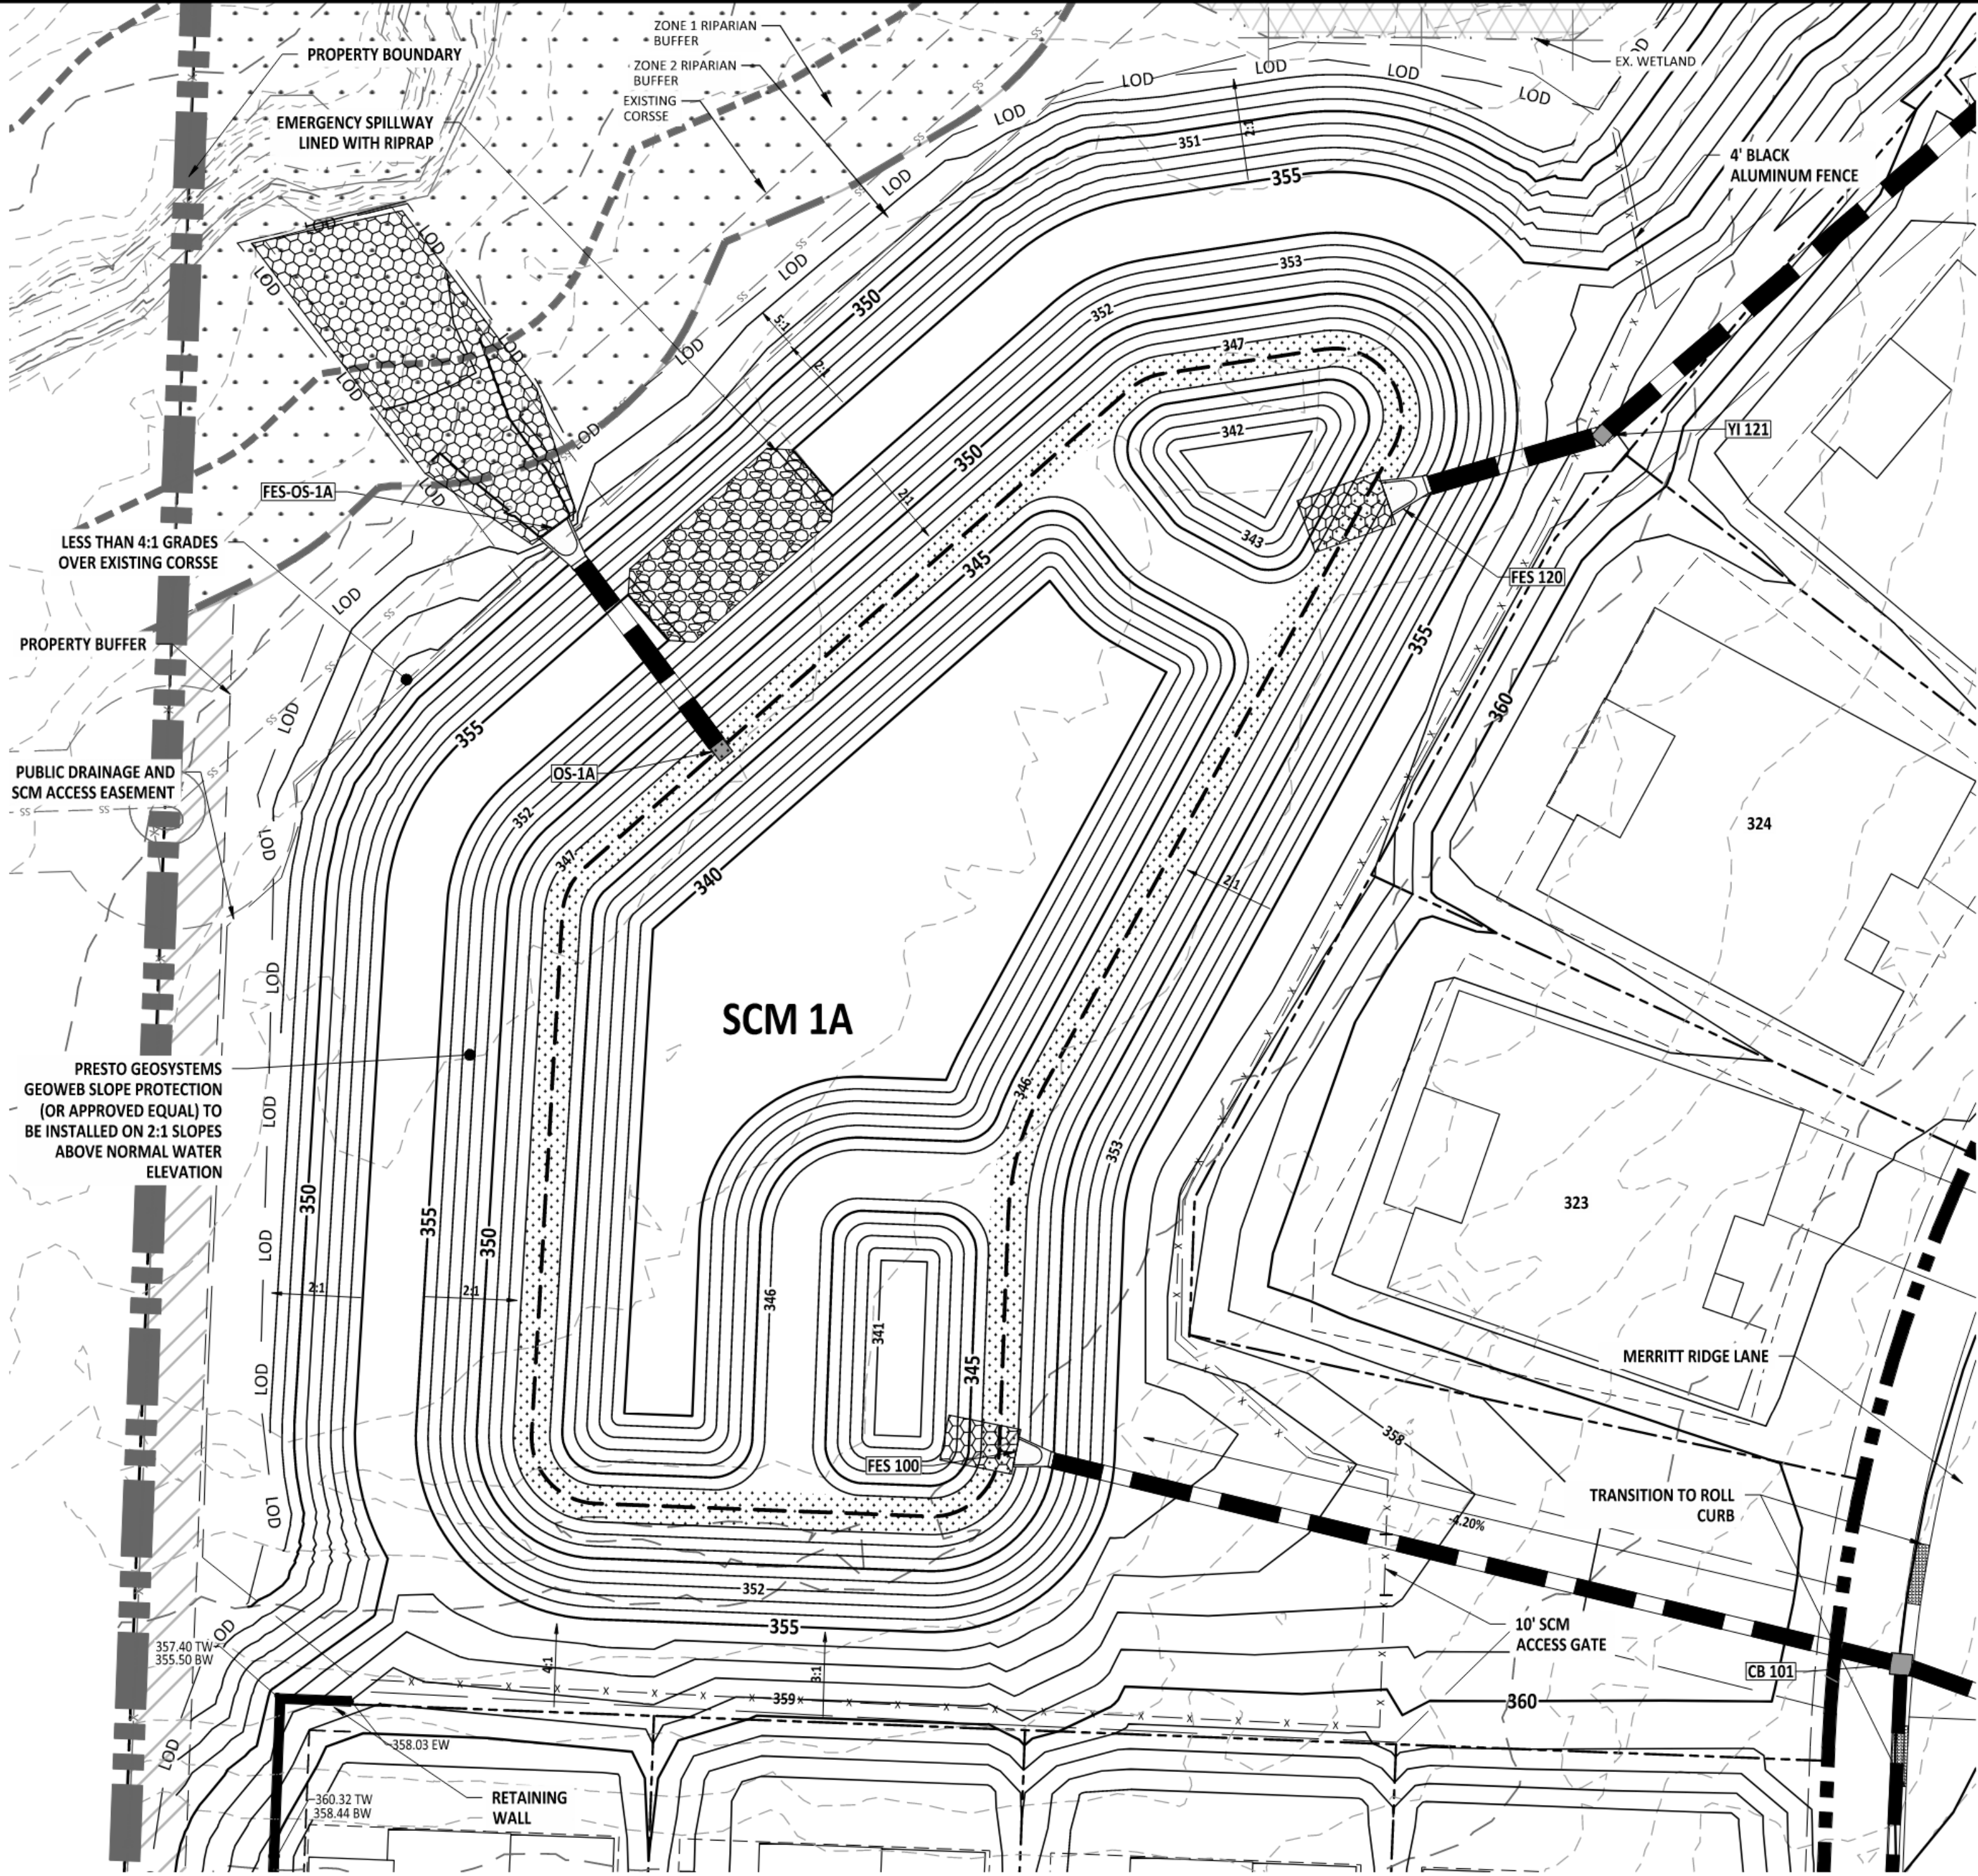

SCM 1A PLAN VIEW

PLANT LIST VEGETATED SHELF PLANT SCHEDULE:


VEGETATED SHELF (HERB.)
EF EUPATORIADAPHNUS DUBIUS DWARF JOE PYE WEED 4-6" POT @ 3' SPACING
RC RHYNCHOSPORA COLORATA STARRUSH WHITETOP 4-6" POT @ 3' SPACING
CG CHELONE GLABRA WHITE TURTLEHEAD 4-6" POT @ 3' SPACING
LC LOBELIA CARDINALIS CARDINAL FLOWER 4-6" POT @ 3' SPACING

LANDSCAPE PLAN:


VEGETATED SHELF= 3,246 sf (USE 812 PLANTS FROM LIST ABOVE)
USE EQUAL NUMBER OF PLANTS FROM LIST ABOVE

CALCULATION: 50 PLANTS PER 200 SF

INTERNAL SLOPES ABOVE THE VEGETATIVE SHELF, TOP OF DAM, AND BACK SLOPES SHALL BE STABILIZED WITH A NON-CLUMPING TURF GRASS SUCH AS HYBRID BERBERIS OR CENTIPEDE. SLOPES STEEPER THAN 3:1 ARE TO BE HYDROSEEDD.

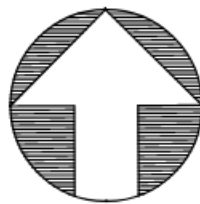

GRAPHIC SCALE

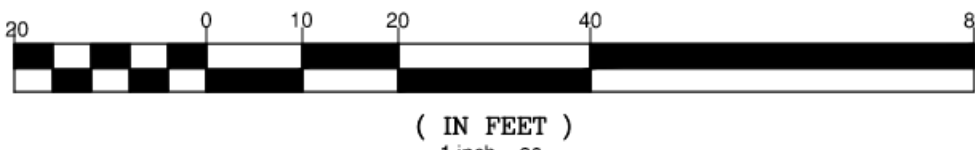

SCM CONVERSION SEQUENCE

1. WHEN ALL CONTRIBUTORY AREAS TO THE STORMWATER CONTROL MEASURE (SCM) HAVE BEEN STABILIZED CONTACT WAKE COUNTY FOR PERMISSION TO CONVERT THE SEDIMENT BASIN TO A SCM.
2. PUMP DOWN ANY REMAINING WATER WITHIN BASIN THROUGH A SILT BAG.
3. REMOVE ALL SEDIMENT FROM THE BASIN AND RESTORE GRADES TO DESIGNED CONFIGURATION AS NEEDED.
4. CONSTRUCT FOREBAY DIVIDER AND FINE GRADE FOREBAY TO BOTTOM ELEVATION PER AS SHOWN HERE.
5. MAKE ANY REPAIRS, ETC. NECESSARY TO THE OUTLET STRUCTURE, OUTLET PIPE ENSURING THAT ALL JOINTS ARE PROPERLY SEALED.
6. EXAMINE EMERGENCY OVERFLOW AND RIP-RAP OUTLET TO SEE IF REFRESHING OR CLEANING OF ROCK IS NECESSARY.
7. REMOVE SKIMMER AND CLOSE OUTLET VALVE.
8. CONTACT EROSION CONTROL OFFICER FOR APPROVAL.
9. CONTACT A LICENSED SURVEYOR FOR SURVEY OF AS-BUILT CONDITIONS. NOTIFY ENGINEER-OF-RECORD FOR PREPARATION OF AS-BUILT DRAWINGS.
10. UPON CONFIRMATION FROM THE ENGINEER OF RECORD THAT ALL SURFACE AREAS HAVE BEEN MET THE VEGETATE SHELF CAN BE PLANTED AS SHOWN HERE.



PROJECT NUMBER = CID-25-02



NO.	DATE	REVISION:




STIPULATION FOR REUSE
THIS DRAWING WAS PREPARED FOR USE ON THE SPECIFIC SITE, NAMED HEREIN, CONTEMPORANEOUSLY WITH ITS ISSUE DATE AS LISTED, HEREON, AND IT IS NOT SUITABLE FOR USE ON A DIFFERENT PROJECT SITE OR AT A LATER TIME. USE OF THIS DRAWING FOR REFERENCE OR EXAMPLE ON ANOTHER PROJECT REQUIRES THE SERVICES OF PROPERLY LICENSED ARCHITECTS AND ENGINEERS. REPRODUCTION OF THIS DRAWING FOR REUSE ON ANOTHER PROJECT IS NOT AUTHORIZED AND MAY BE CONTRARY TO THE LAW.


MERRITT RESERVE
SCM 1A DETAIL
ROLESVILLE RD
WAKE COUNTY NC 27312

JOB NUMBER: 23-0004
CHECKED BY: JK
DRAWN BY: DH/MA/LL
DATE: 12/12/2025
SHEET TITLE:


SCM 1A DETAIL

SHEET NO.:
CG-401

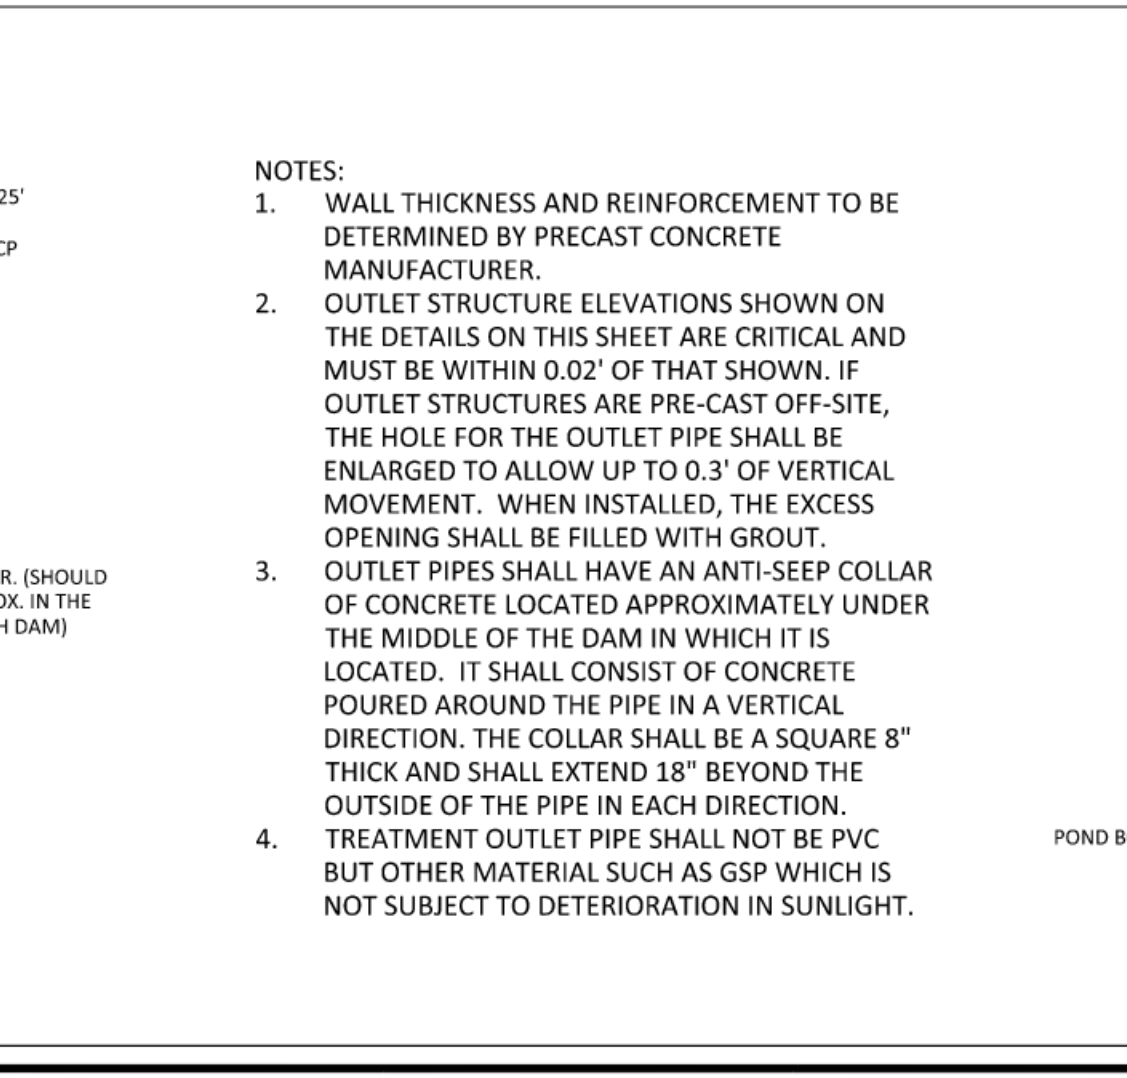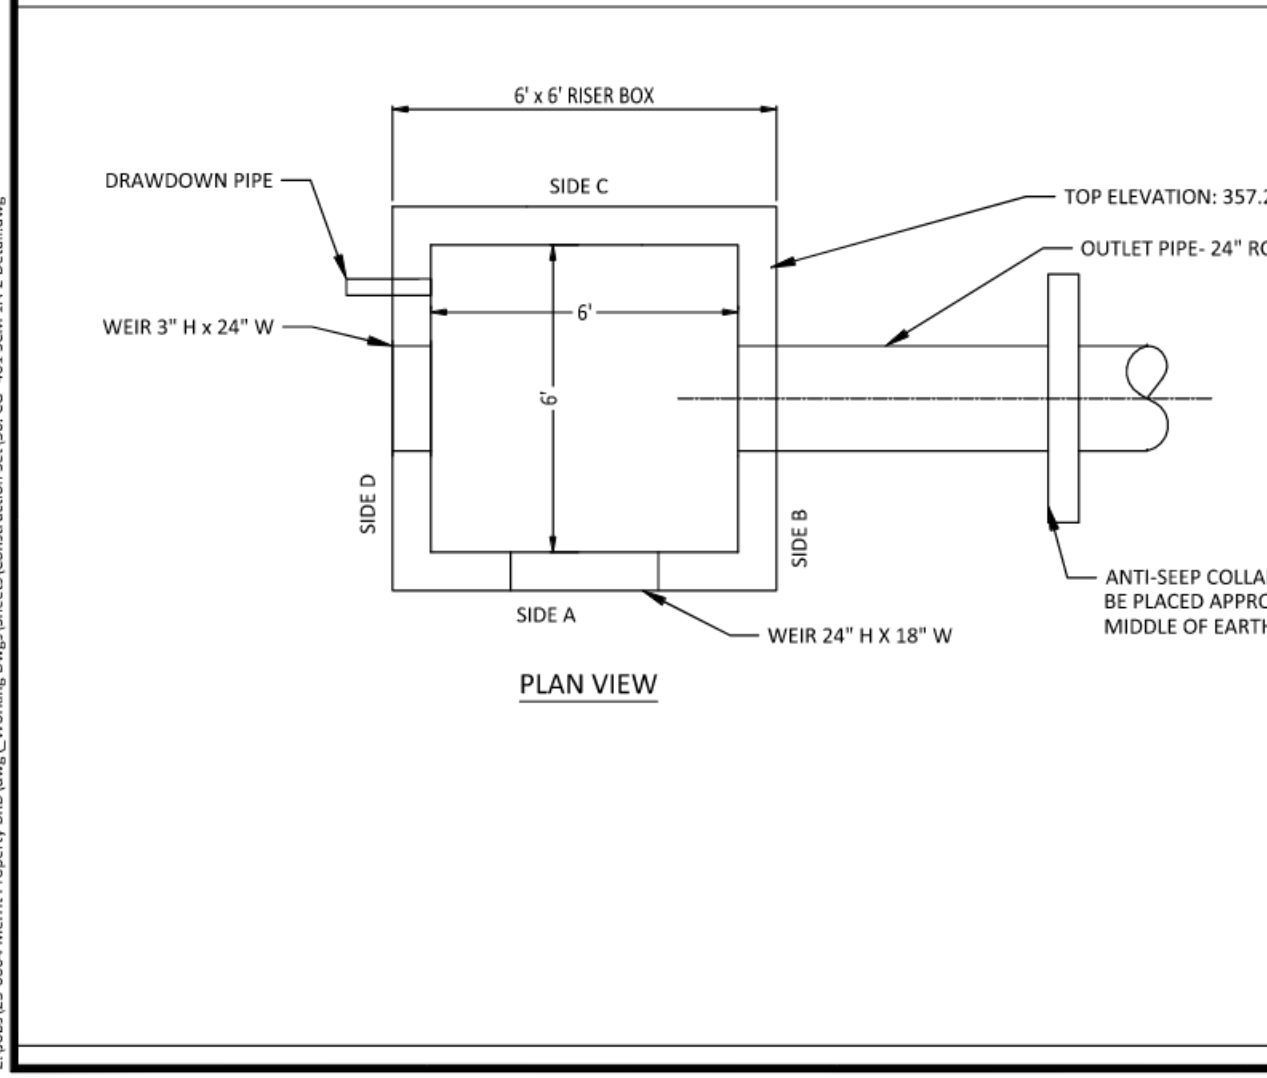
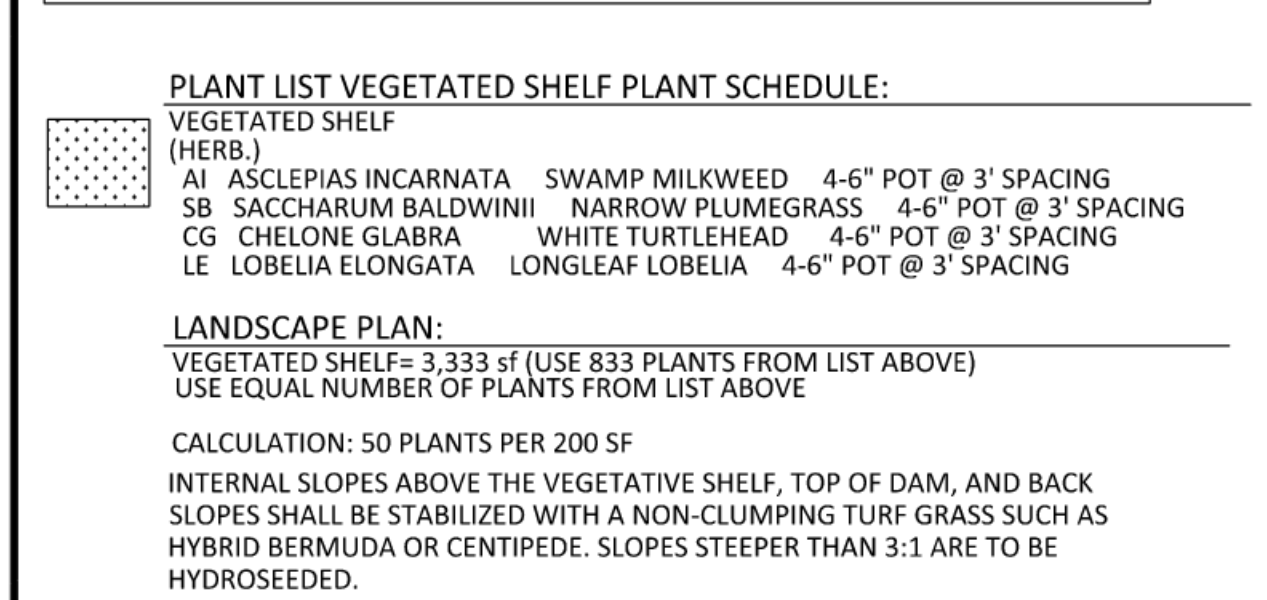


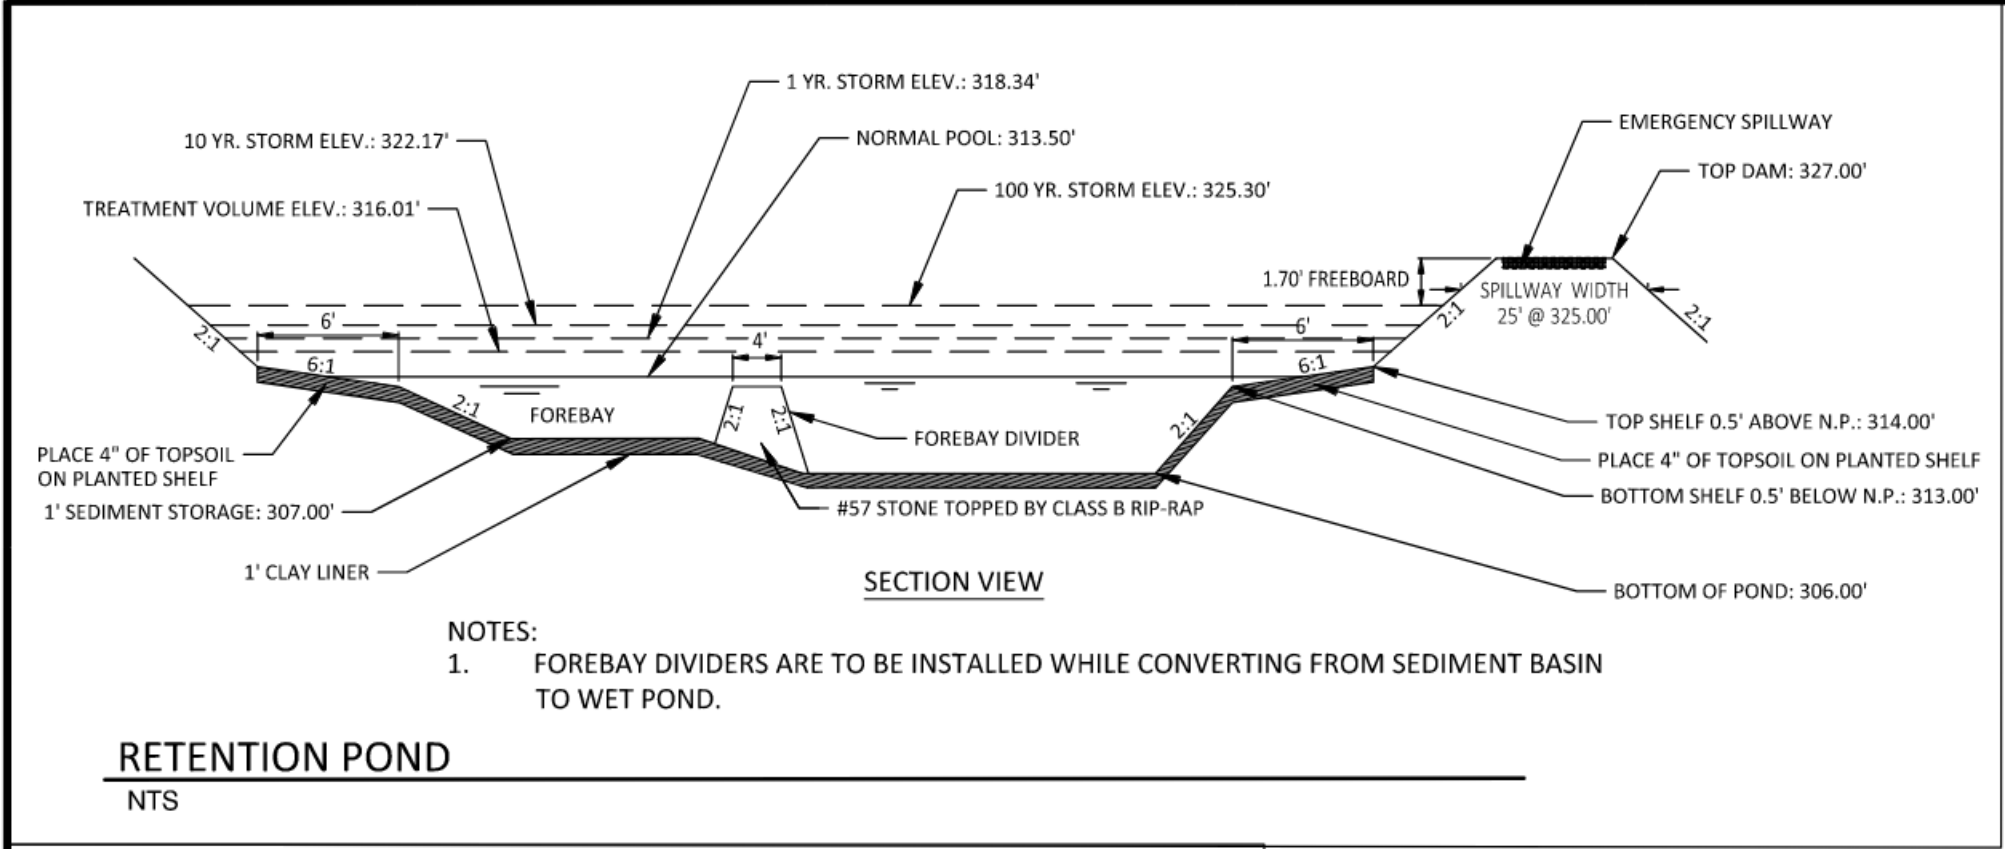


- SCM CONVERSION SEQUENCE
1. WHEN ALL CONTRIBUTORY AREAS TO THE STORMWATER CONTROL MEASURE (SCM) HAVE BEEN STABILIZED CONTACT WAKE COUNTY FOR PERMISSION TO CONVERT THE SEDIMENT BASIN TO A SCM.
 2. PUMP DOWN ANY REMAINING WATER WITHIN BASIN THROUGH A SILT BAG. REMOVE ALL SEDIMENT FROM THE BASIN AND RESTORE GRADES TO DESIGNED CONFIGURATION AS NEEDED.
 4. CONSTRUCT FOREBAY DIVIDER AND FINE GRADE FOREBAY TO BOTTOM ELEVATION PER AS SHOWN HERE.
 5. MAKE ANY REPAIRS, ETC. NECESSARY TO THE OUTLET STRUCTURE, OUTLET PIPE ENSURING THAT ALL JOINTS ARE PROPERLY SEALED.
 6. EXAMINE EMERGENCY OVERFLOW AND RIP-RAP OUTLET TO SEE IF REFRESHING OR CLEANING OF ROCK IS NECESSARY.
 7. REMOVE SKIMMER AND CLOSE OUTLET VALVE.
 8. CONTACT EROSION CONTROL OFFICER FOR APPROVAL.
 9. CONTACT A LICENSED SURVEYOR FOR SURVEY OF AS-BUILT CONDITIONS. NOTIFY ENGINEER-OF-RECORD FOR PREPARATION OF AS-BUILT DRAWINGS.
 10. UPON CONFIRMATION FROM THE ENGINEER OF RECORD THAT ALL SURFACE AREAS HAVE BEEN MET THE VEGETATE SHELF CAN BE PLANTED AS SHOWN HERE.

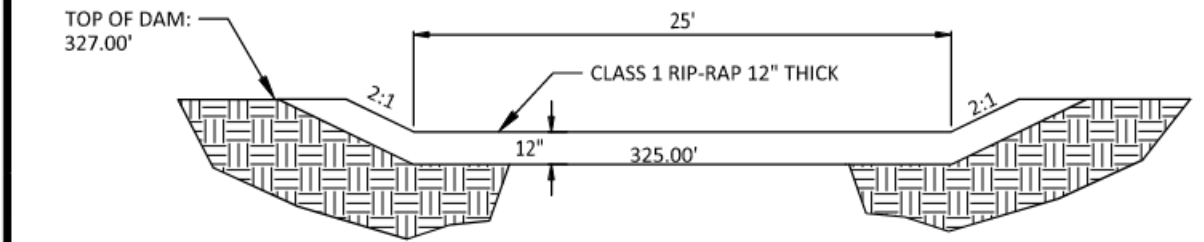




EMERGENCY SPILLWAY SECTION
NTS

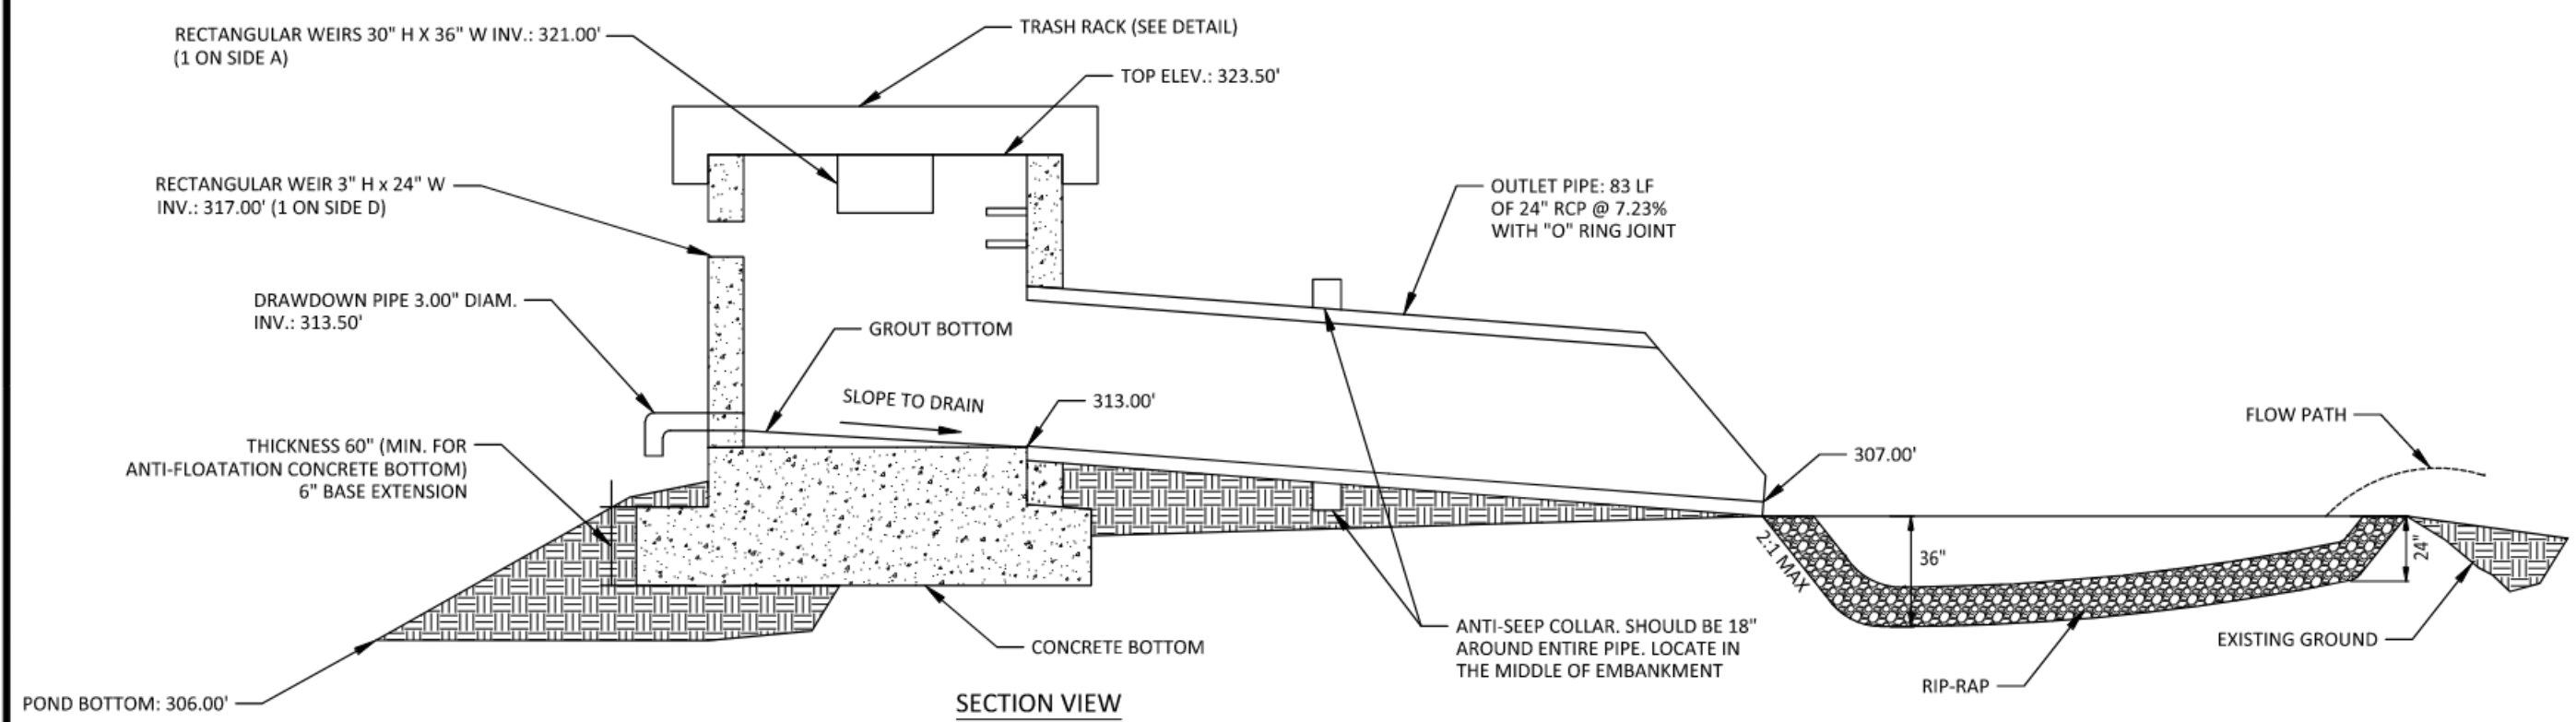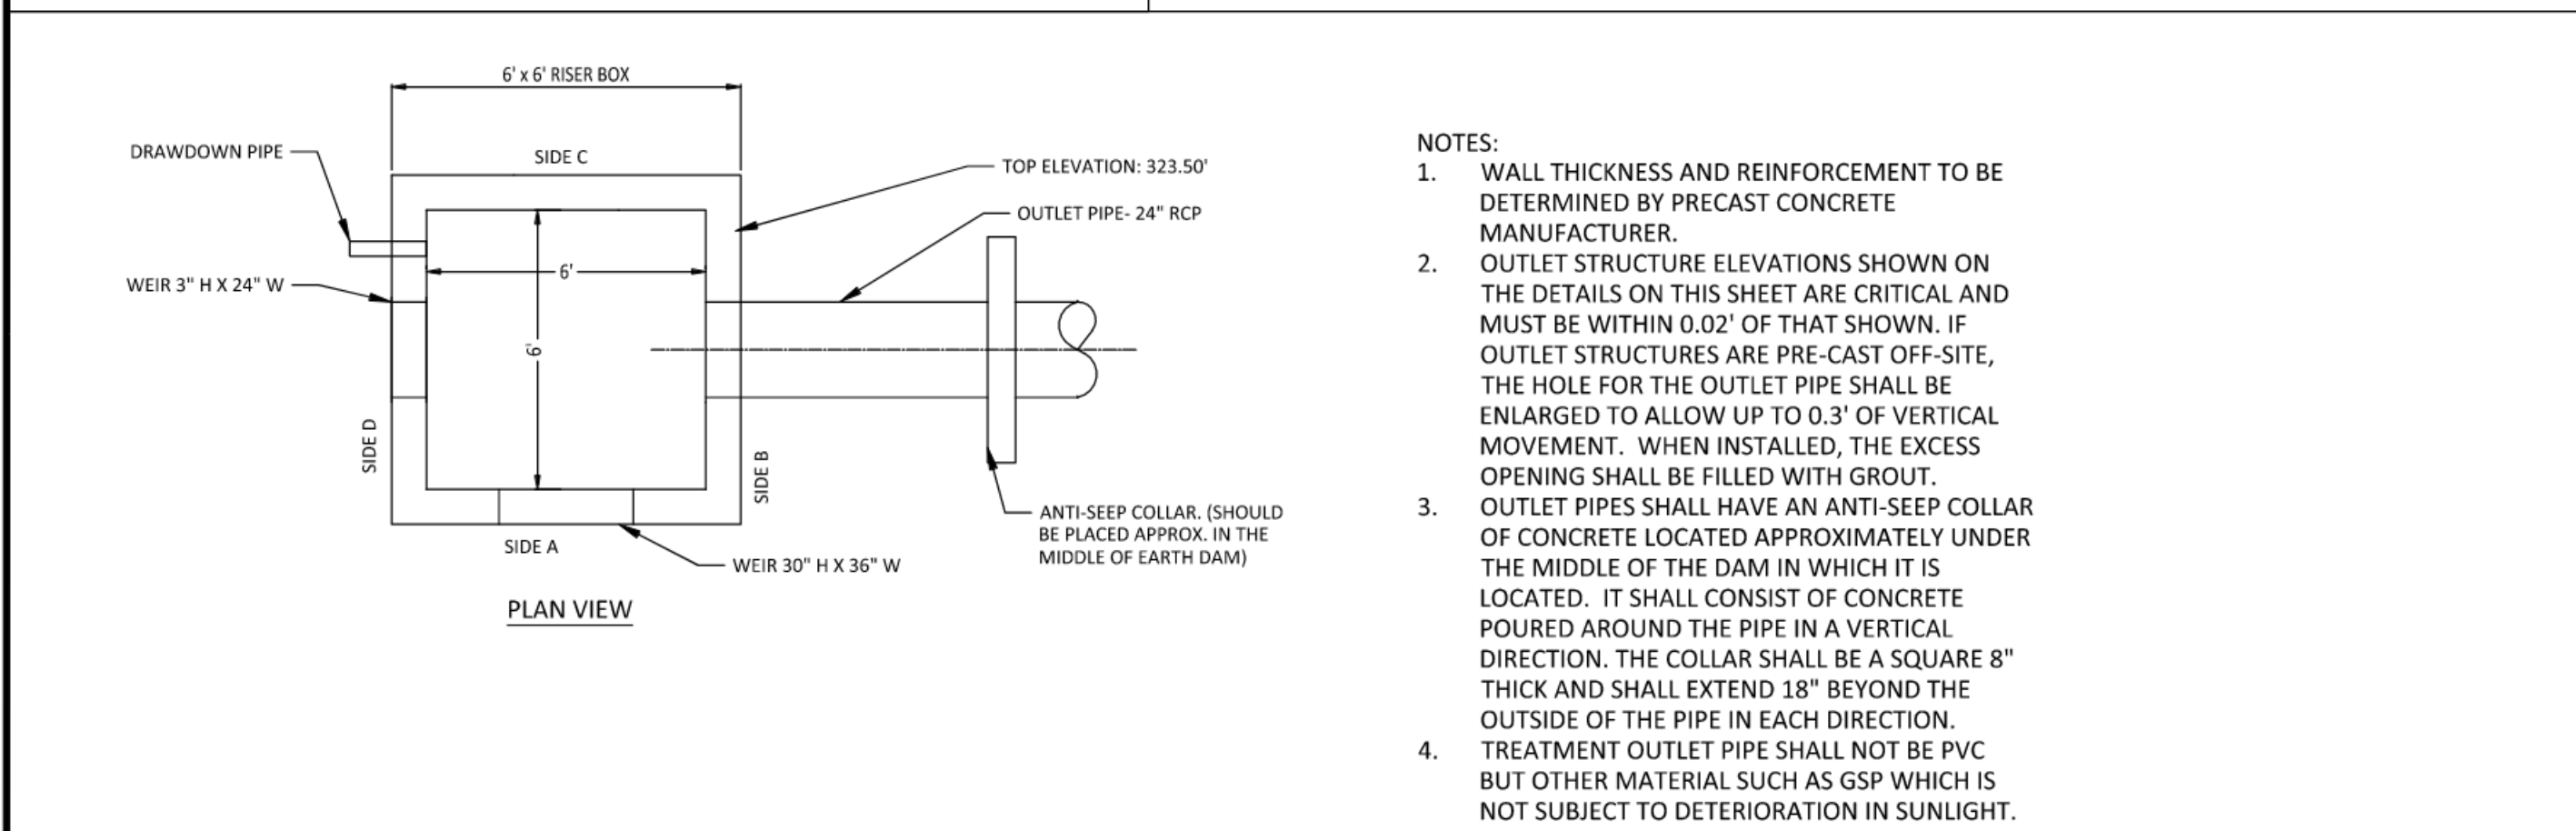

OUTLET STRUCTURE 5A
NTS

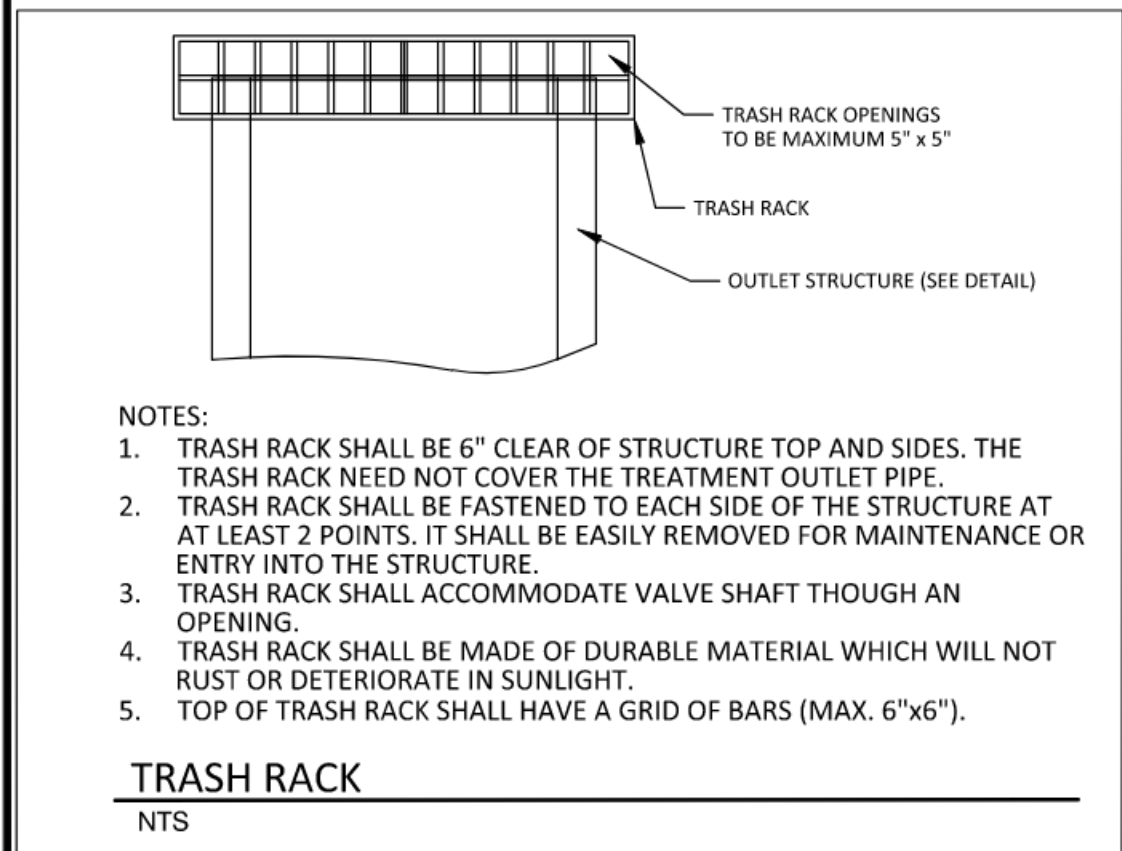

- PLANT LIST VEGETATED SHELF PLANT SCHEDULE:
- VEGETATED SHELF (HERB.)
- EM EUPATORIUM ELAPHOS MACULATUS SPOTTED TRUMPETWEED 4-6\"
- SB SACCHARUM BALDWINII NARROW PLUMEGRASS 4-6\"
- LS LOBELIA SIPHILITICA GREAT BLUE LOBELIA 4-6\"
- LC LOBELIA CARDINALIS CARDINAL FLOWER 4-6\"
- LANDSCAPE PLAN:
- VEGETATED SHELF= 3,784 sf (USE 946 PLANTS FROM LIST ABOVE)
- USE EQUAL NUMBER OF PLANTS FROM LIST ABOVE
- CALCULATION: 50 PLANTS PER 200 SF
- INTERNAL SLOPES ABOVE THE VEGETATIVE SHELF, TOP OF DAM, AND BACK SLOPES SHALL BE STABILIZED WITH A NON-CLUMPING TURF GRASS SUCH AS HYBRID BERMUDA OR CENTIPEDE. SLOPES STEEPER THAN 3:1 ARE TO BE HYDROSEED.

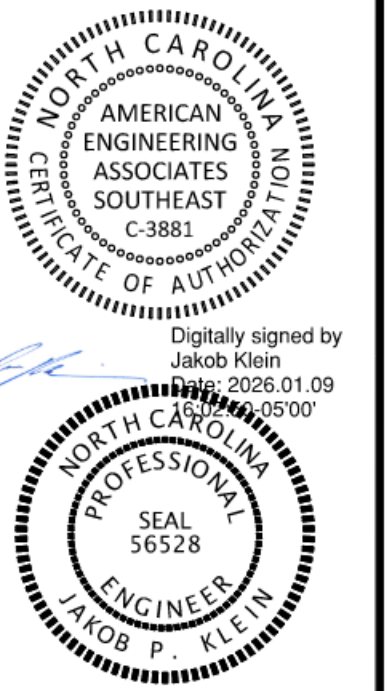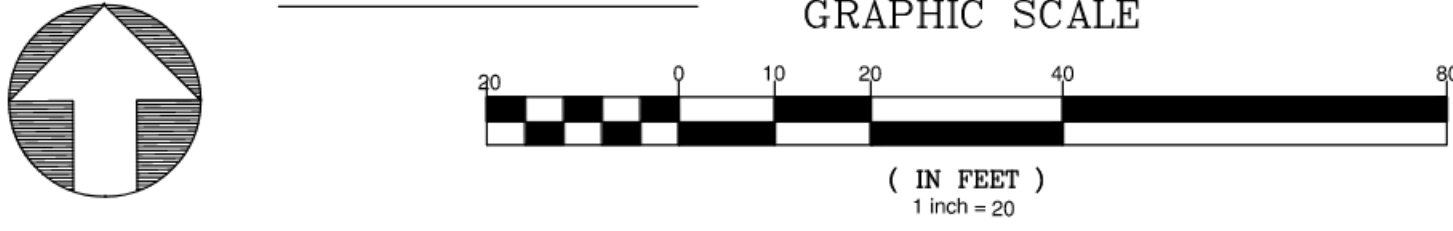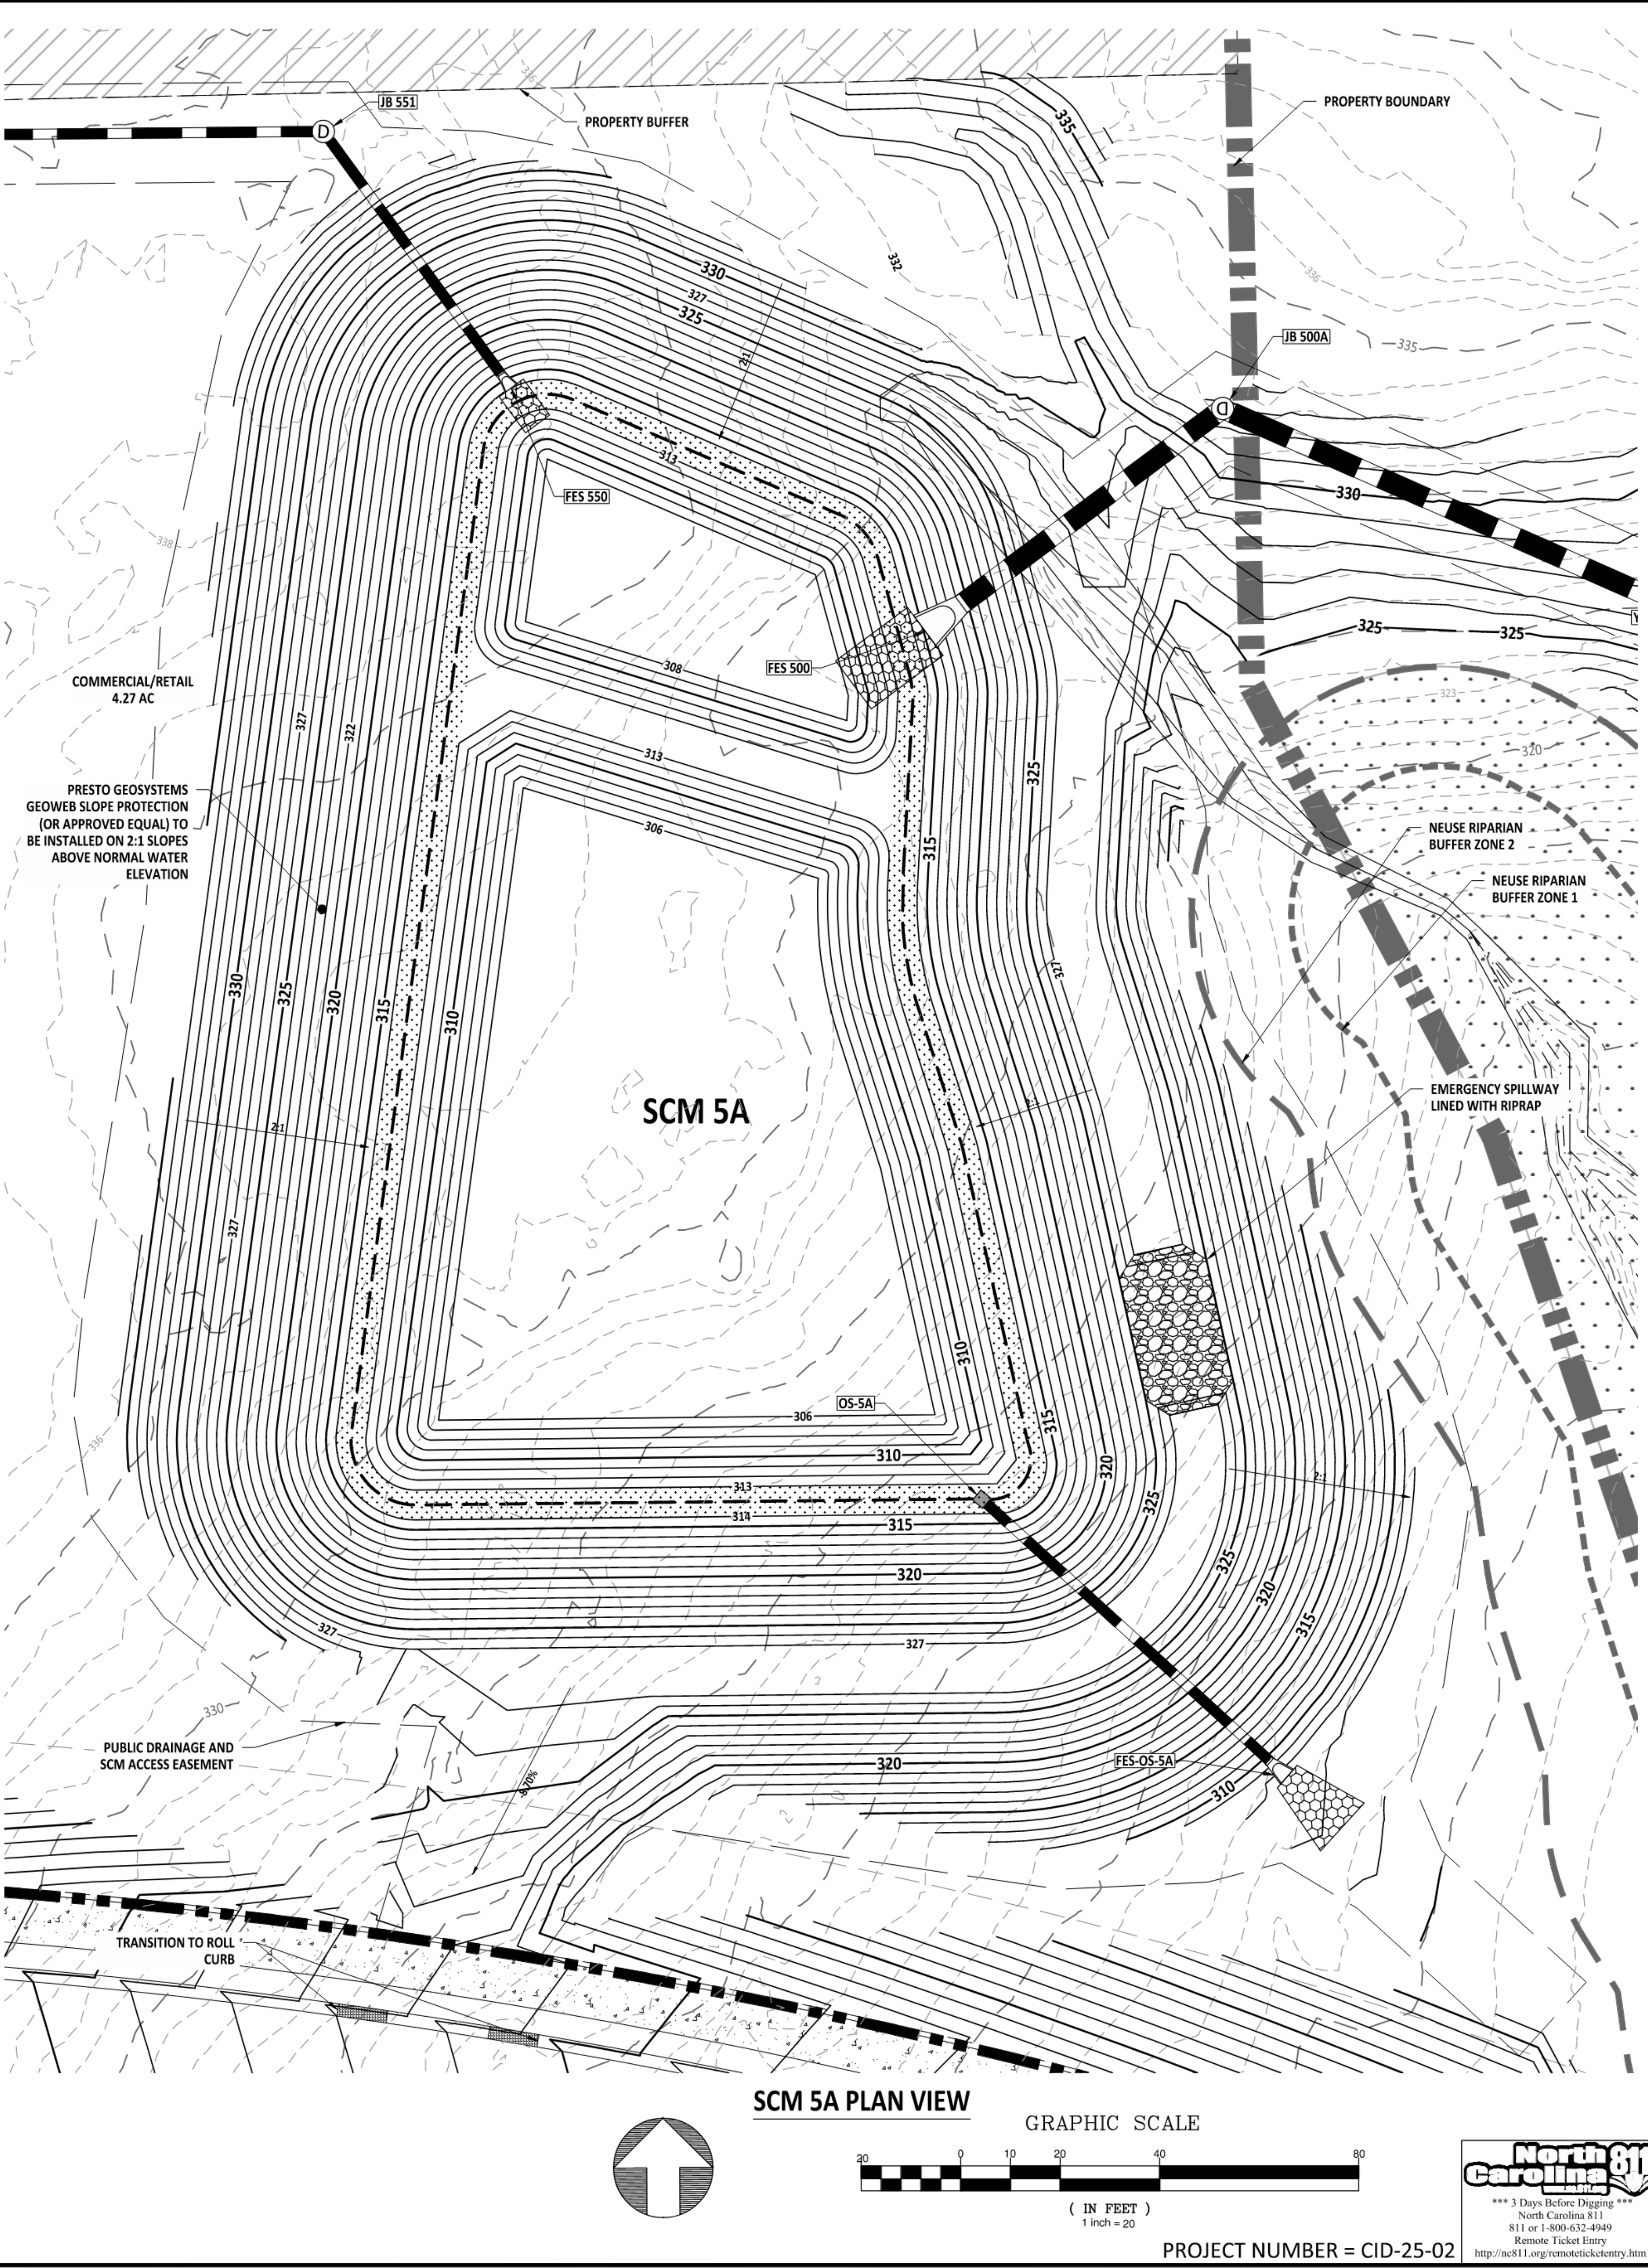

NO.	DATE	REVISION:

STIPULATION FOR REUSE

THIS DRAWING WAS PREPARED FOR USE ON THE SPECIFIC SITE, NAMED HEREON, CONTEMPORANEOUSLY WITH ITS ISSUE DATE AS LISTED, HEREON, AND IT IS NOT SUITABLE FOR USE ON A DIFFERENT PROJECT SITE OR AT A LATER TIME. USE OF THIS DRAWING FOR REFERENCE OR EXAMPLE ON ANOTHER PROJECT REQUIRES THE SERVICES OF PROPERLY LICENSED ARCHITECTS AND ENGINEERS. REPRODUCTION OF THIS DRAWING FOR REUSE ON ANOTHER PROJECT IS NOT AUTHORIZED AND MAY BE CONTRARY TO THE LAW.

MERRITT RESERVE

SCM 5A DETAIL

ROLESVILLE RD

WAKE COUNTY NC 27312

JOB NUMBER: 23-0004

CHECKED BY: JK


DRAWN BY: DH/MA/LL

DATE: 12/12/2025

SHEET TITLE:

SCM 5A DETAIL


SHEET NO.: CG-406

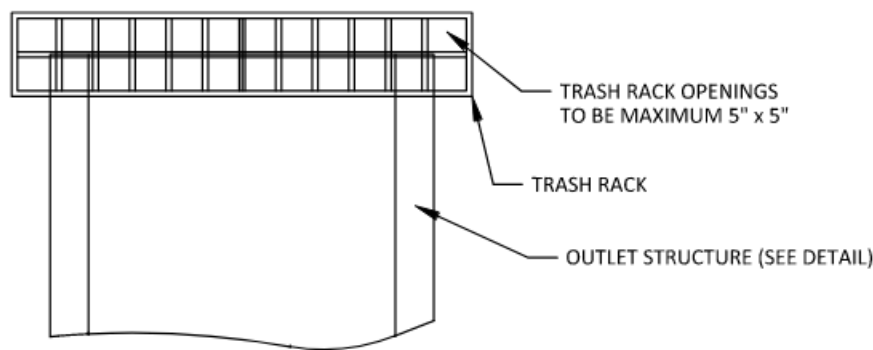

- NOTES:
1. TRASH RACK SHALL BE 6" CLEAR OF STRUCTURE TOP AND SIDES. THE TRASH RACK NEED NOT COVER THE TREATMENT OUTLET PIPE.
 2. TRASH RACK SHALL BE FASTENED TO EACH SIDE OF THE STRUCTURE AT AT LEAST 2 POINTS. IT SHALL BE EASILY REMOVED FOR MAINTENANCE OR ENTRY INTO THE STRUCTURE.
 3. TRASH RACK SHALL ACCOMMODATE VALVE SHAFT THOUGH AN OPENING.
 4. TRASH RACK SHALL BE MADE OF DURABLE MATERIAL WHICH WILL NOT RUST OR DETERIORATE IN SUNLIGHT.
 5. TOP OF TRASH RACK SHALL HAVE A GRID OF BARS (MAX. 6"x6").


TRASH RACK

NTS

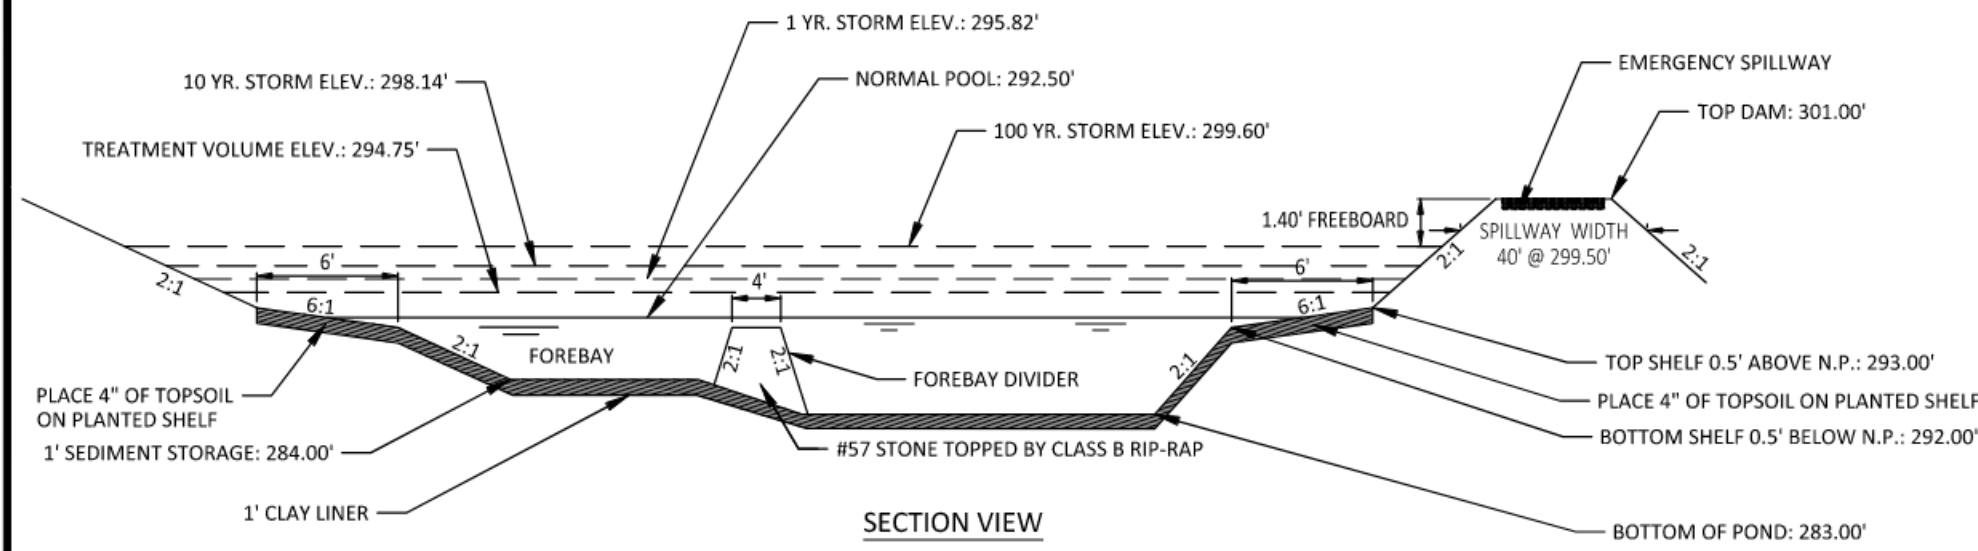


RETENTION POND

NTS

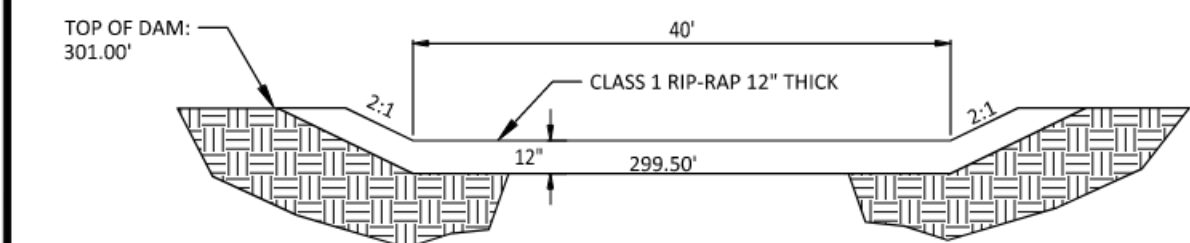


EMERGENCY SPILLWAY SECTION

NTS

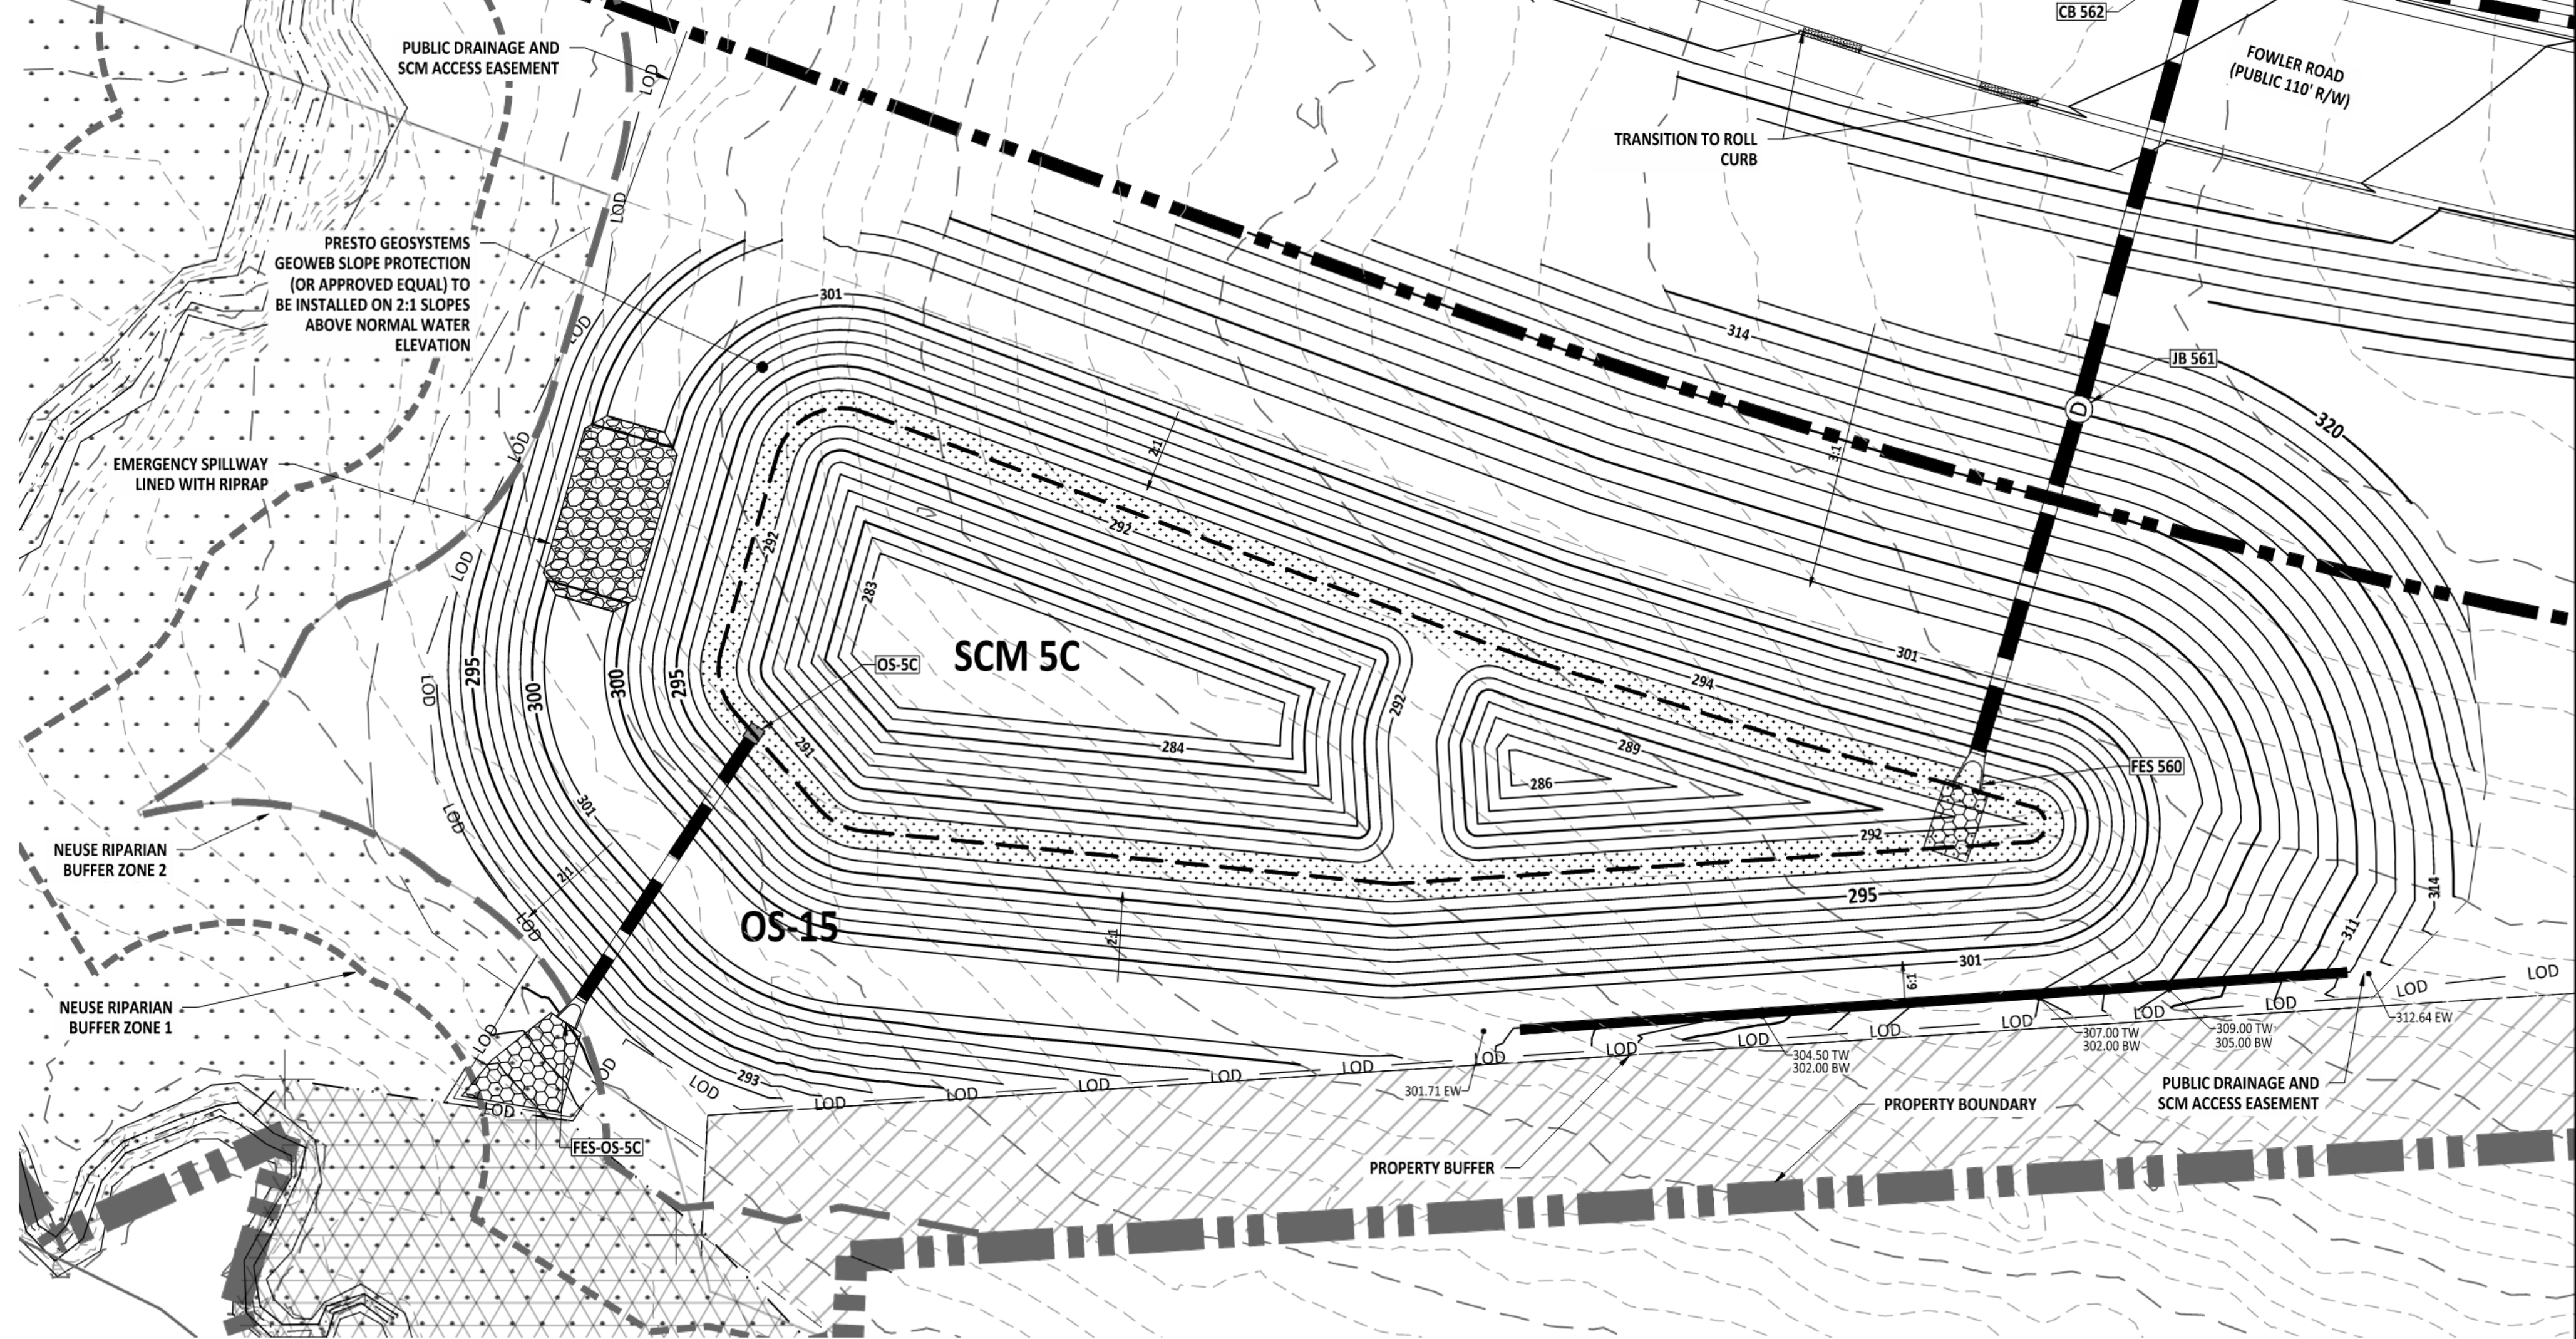


SCM 5C PLAN VIEW

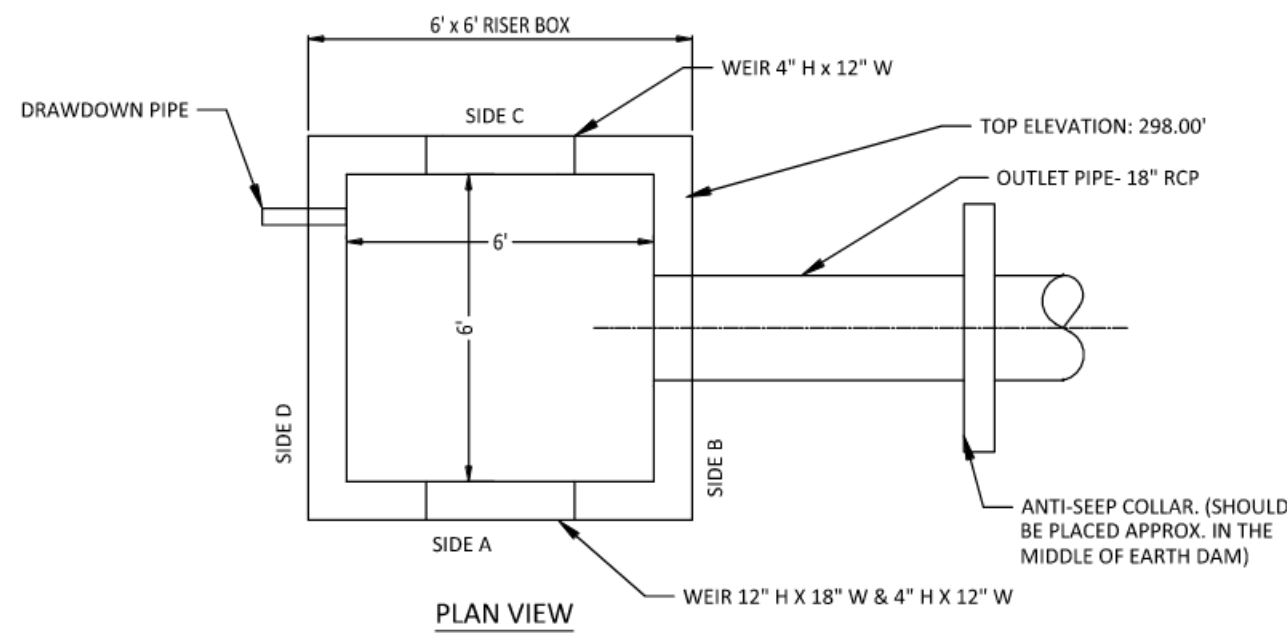

PLAN VIEW

- NOTES:
1. WALL THICKNESS AND REINFORCEMENT TO BE DETERMINED BY PRECAST CONCRETE MANUFACTURER.
 2. OUTLET STRUCTURE ELEVATIONS SHOWN ON THE DETAILS ON THIS SHEET ARE CRITICAL AND MUST BE WITHIN 0.02' OF THAT SHOWN. IF OUTLET STRUCTURES ARE PRE-CAST OFF-SITE, THE HOLE FOR THE OUTLET PIPE SHALL BE ENLARGED TO ALLOW UP TO 0.3' OF VERTICAL MOVEMENT. WHEN INSTALLED, THE EXCESS OPENING SHALL BE FILLED WITH GROUT.
 3. OUTLET PIPES SHALL HAVE AN ANTI-SEEP COLLAR OF CONCRETE LOCATED APPROXIMATELY UNDER THE MIDDLE OF THE DAM IN WHICH IT IS LOCATED. IT SHALL CONSIST OF CONCRETE POURED AROUND THE PIPE IN A VERTICAL DIRECTION. THE COLLAR SHALL BE A SQUARE 8" THICK AND SHALL EXTEND 18" BEYOND THE OUTSIDE OF THE PIPE IN EACH DIRECTION.
 4. TREATMENT OUTLET PIPE SHALL NOT BE PVC BUT OTHER MATERIAL SUCH AS GSP WHICH IS NOT SUBJECT TO DETERIORATION IN SUNLIGHT.

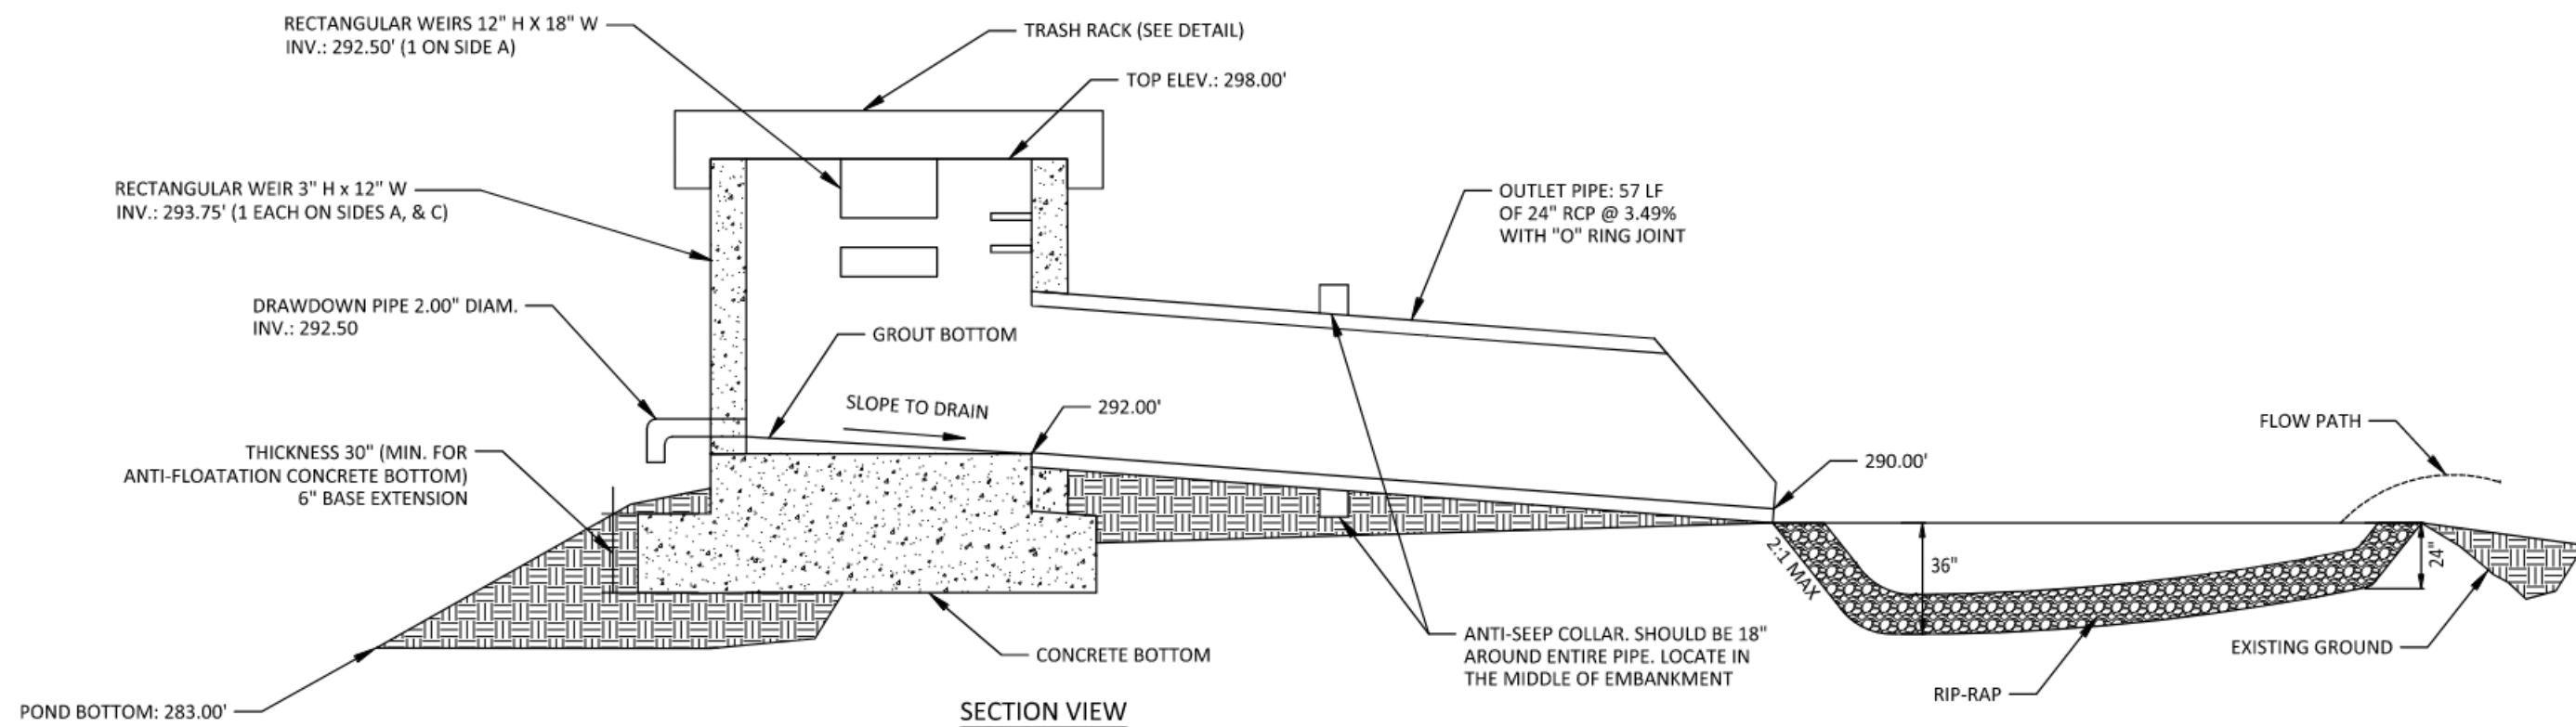

SECTION VIEW

OUTLET STRUCTURE 5C

NTS

SCM CONVERSION SEQUENCE

1. WHEN ALL CONTRIBUTORY AREAS TO THE STORMWATER CONTROL MEASURE (SCM) HAVE BEEN STABILIZED CONTACT WAKE COUNTY FOR PERMISSION TO CONVERT THE SEDIMENT BASIN TO A SCM.
2. PUMP DOWN ANY REMAINING WATER WITHIN BASIN THROUGH A SILT BAG. REMOVE ALL SEDIMENT FROM THE BASIN AND RESTORE GRADES TO DESIGNED CONFIGURATION AS NEEDED.
3. CONSTRUCT FOREBAY DIVIDER AND FINE GRADE FOREBAY TO BOTTOM ELEVATION PER AS SHOWN HERE.
4. MAKE ANY REPAIRS, ETC. NECESSARY TO THE OUTLET STRUCTURE, OUTLET PIPE ENSURING THAT ALL JOINTS ARE PROPERLY SEALED.
5. EXAMINE EMERGENCY OVERFLOW AND RIP-RAP OUTLET TO SEE IF REFRESHING OR CLEANING OF ROCK IS NECESSARY.
6. REMOVE SKIMMER AND CLOSE OUTLET VALVE.
7. CONTACT EROSION CONTROL OFFICER FOR APPROVAL.
8. CONTACT A LICENSED SURVEYOR FOR SURVEY OF AS-BUILT CONDITIONS. NOTIFY ENGINEER-OF-RECORD FOR PREPARATION OF AS-BUILT DRAWINGS.
9. UPON CONFIRMATION FROM THE ENGINEER OF RECORD THAT ALL SURFACE AREAS HAVE BEEN MET THE VEGETATE SHELVE CAN BE PLANTED AS SHOWN HERE.

PLANT LIST VEGETATED SHELVE PLANT SCHEDULE:


VEGETATED SHELVE (HERB.)	CT	CAREX TENERA	QUILL SEDGE	4-6" POT @ 3' SPACING	SB	SACCHARUM BALDWINII	NARROW PLUMEGRASS	4-6" POT @ 3' SPACING	LE	LOBELIA ELONGATA	LONGLEAF LOBELIA	4-6" POT @ 3' SPACING	RC	RHYNCHOSPORA COLORATA	STARRUSH WHITETOP	4-6" POT @ 3' SPACING
--------------------------	----	--------------	-------------	-----------------------	----	---------------------	-------------------	-----------------------	----	------------------	------------------	-----------------------	----	-----------------------	-------------------	-----------------------

LANDSCAPE PLAN:


VEGETATED SHELVE = 3,004 sf (USE 751 PLANTS FROM LIST ABOVE)
USE EQUAL NUMBER OF PLANTS FROM LIST ABOVE

CALCULATION: 50 PLANTS PER 200 SF

INTERNAL SLOPES ABOVE THE VEGETATIVE SHELVE, TOP OF DAM, AND BACK SLOPES SHALL BE STABILIZED WITH A NON-CLUMPING TURF GRASS SUCH AS HYBRID BERMUDA OR CENTIPEDE. SLOPES STEEPER THAN 3:1 ARE TO BE HYDROSEEDDED.

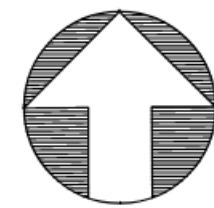

GRAPHIC SCALE

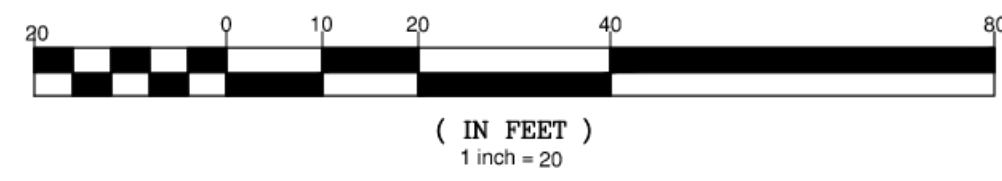

Digitally signed by
Jacob Klein
2026.01.09
2025.01.09



NO. DATE REVISION:

STIPULATION FOR REUSE

THIS DRAWING WAS PREPARED FOR USE ON THE SPECIFIC SITE, NAMED HEREON, CONTEMPORANEOUSLY WITH ITS ISSUE DATE AS LISTED, HEREON, AND IT IS NOT SUITABLE FOR USE ON A DIFFERENT PROJECT SITE OR AT A LATER TIME. USE OF THIS DRAWING FOR REFERENCE OR EXAMPLE ON ANOTHER PROJECT REQUIRES THE SERVICES OF PROPERLY LICENSED ARCHITECTS AND ENGINEERS. REPRODUCTION OF THIS DRAWING FOR REUSE ON ANOTHER PROJECT IS NOT AUTHORIZED AND MAY BE CONTRARY TO THE LAW.

MERRITT RESERVE

SCM 5C DETAIL
ROLESVILLE RD
WAKE COUNTY NC 27312



JOB NUMBER: 23-0004
CHECKED BY: JK
DRAWN BY: DH/MA/LL
DATE: 12/12/2025
SHEET TITLE:

SCM 5C DETAIL

SHEET NO.:
CG-407



PROJECT NUMBER = CID-25-02

  

1. WHEN ALL CONTRIBUTORY AREAS TO THE STORMWATER CONTROL MEASURE (SCM) HAVE BEEN STABILIZED CONTACT WAKE COUNTY FOR PERMISSION TO CONVERT THE SEDIMENT BASIN TO A SCM.
2. PUMP OUT THE EXCESS WATER WITHIN BASIN THROUGH A SILT BAG.
3. REMOVE ALL SEDIMENT FROM THE BASIN AND RESTORE GRADES TO DESIGNED CONFIGURATION AS NEEDED.
4. CONSTRUCT FOREBAY DIVIDER AND FINE GRADE FOREBAY TO BOTTOM ELEVATION PER AS SHOWN HERE.
5. MAKE SURE THERE IS NO CONNECTION TO THE OUTLET STRUCTURE, OUTLET PIPE AND ENSURING THAT ALL JOINTS ARE PROPERLY SEALED.
6. EXAMINE EMERGENCY OVERTFLOW AND RIP-RAP AROUND TO SEE IF REFINISHING OR CLEANING OF ROCK IS NEEDED.
7. REMOVE SUMMER AND CLOSURE OUTLET PIPE.
8. CONTACT EROSION CONTROL OFFICER FOR APPROVAL.
9. CONTACT A LICENSED SURVEYOR FOR SURVEY OF AS-BUILT CONDITIONS. NOTIFY ENGINEER-OF-RECORD FOR PREPARATION OF AS-BUILT DRAWINGS.
10. CONTACT EROSION CONTROL OFFICER FOR RECORD THAT ALL SURFACE AREAS HAVE BEEN MET THE VEGETATE SHALL BE PLANTED AS SHOWN HERE

PLANT LIST VEGETATED SHELF PLANT SCHEDULE:


CT CAREX TENERA QUILL SEDGE 4-6" POT @ 3' SPACING
HL HIBISCUS LAEVIS HALBERDLEAF ROSE MALLOW 4-6" POT @ 3' SPACING
CG CHELONE GLABRA WHITE TURTLEHEAD 4-6" POT @ 3' SPACING
LC LOBELIA CARDINALIS CARDINAL FLOWER 4-6" POT @ 3' SPACING

LANDSCAPE PLAN:


VEGETATED SHELF= 2,322 sf (USE 581 PLANTS FROM LIST ABOVE)
USE EQUAL NUMBER OF PLANTS FROM LIST ABOVE

CALCULATION: 50 PLANTS PER 200 SF


INTERNAL SLOPES ABOVE THE VEGETATIVE SHELF, TOP OF DAM, AND BACK SLOPES SHALL BE STABILIZED WITH A NON-CLUMPING TURF GRASS SUCH AS HYBRID BERMUDA OR CENTIPEDE. SLOPES STEEPER THAN 3:1 ARE TO BE HYDROSEEDED.

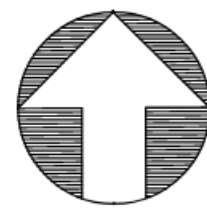

GRAPHIC SCALE

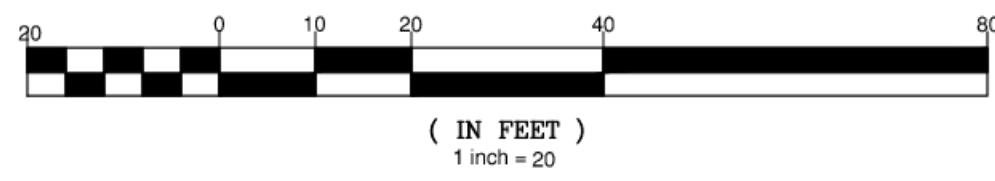

SCM 6A PLAN VIEW

 

AMERICAN
Engineering

American Engineering Associates - Southeast, P.A.
4020 Westchase Boulevard, Suite 450
Raleigh, NC 27607
919-469-1101

[illegible]

STIPULATION FOR REUSE

THIS DRAWING WAS PREPARED FOR USE ON THE SPECIFIC SITE, NAMED HEREON, CONTEMPORANEOUSLY WITH ITS ISSUE DATE AS LISTED, HEREON. AND IT IS NOT SUITABLE FOR USE ON A DIFFERENT PROJECT SITE OR AT A LATER TIME. USE OF THIS DRAWING FOR REFERENCE OR EXAMPLE ON ANOTHER PROJECT REQUIRES THE SERVICES OF PROPERLY LICENSED ARCHITECTS AND ENGINEERS. REPRODUCTION OF THIS DRAWING FOR REUSE ON ANOTHER PROJECT IS NOT AUTHORIZED AND MAY BE CONTRARY TO THE LAW.

MERRITT RESERVE

SCM 6A DETAIL
ROLESVILLE RD
WAKE COUNTY NC 27312

JOB NUMBER: 23-0004

CHECKED BY: JK

DRAWN BY: DH/MA/LL

DATE: 12/12/2025

SHEET TITLE:

SCM 6A DETAIL




SHEET NO.:

CG-408



PROJECT NUMBER = CID-25-02

Z:\Sub\13-0008 Merritt Property\8107.dwg, Working Drawn Sheet Construction Set\SCM_6B.dwg, Detail.dwg
2025-12-12

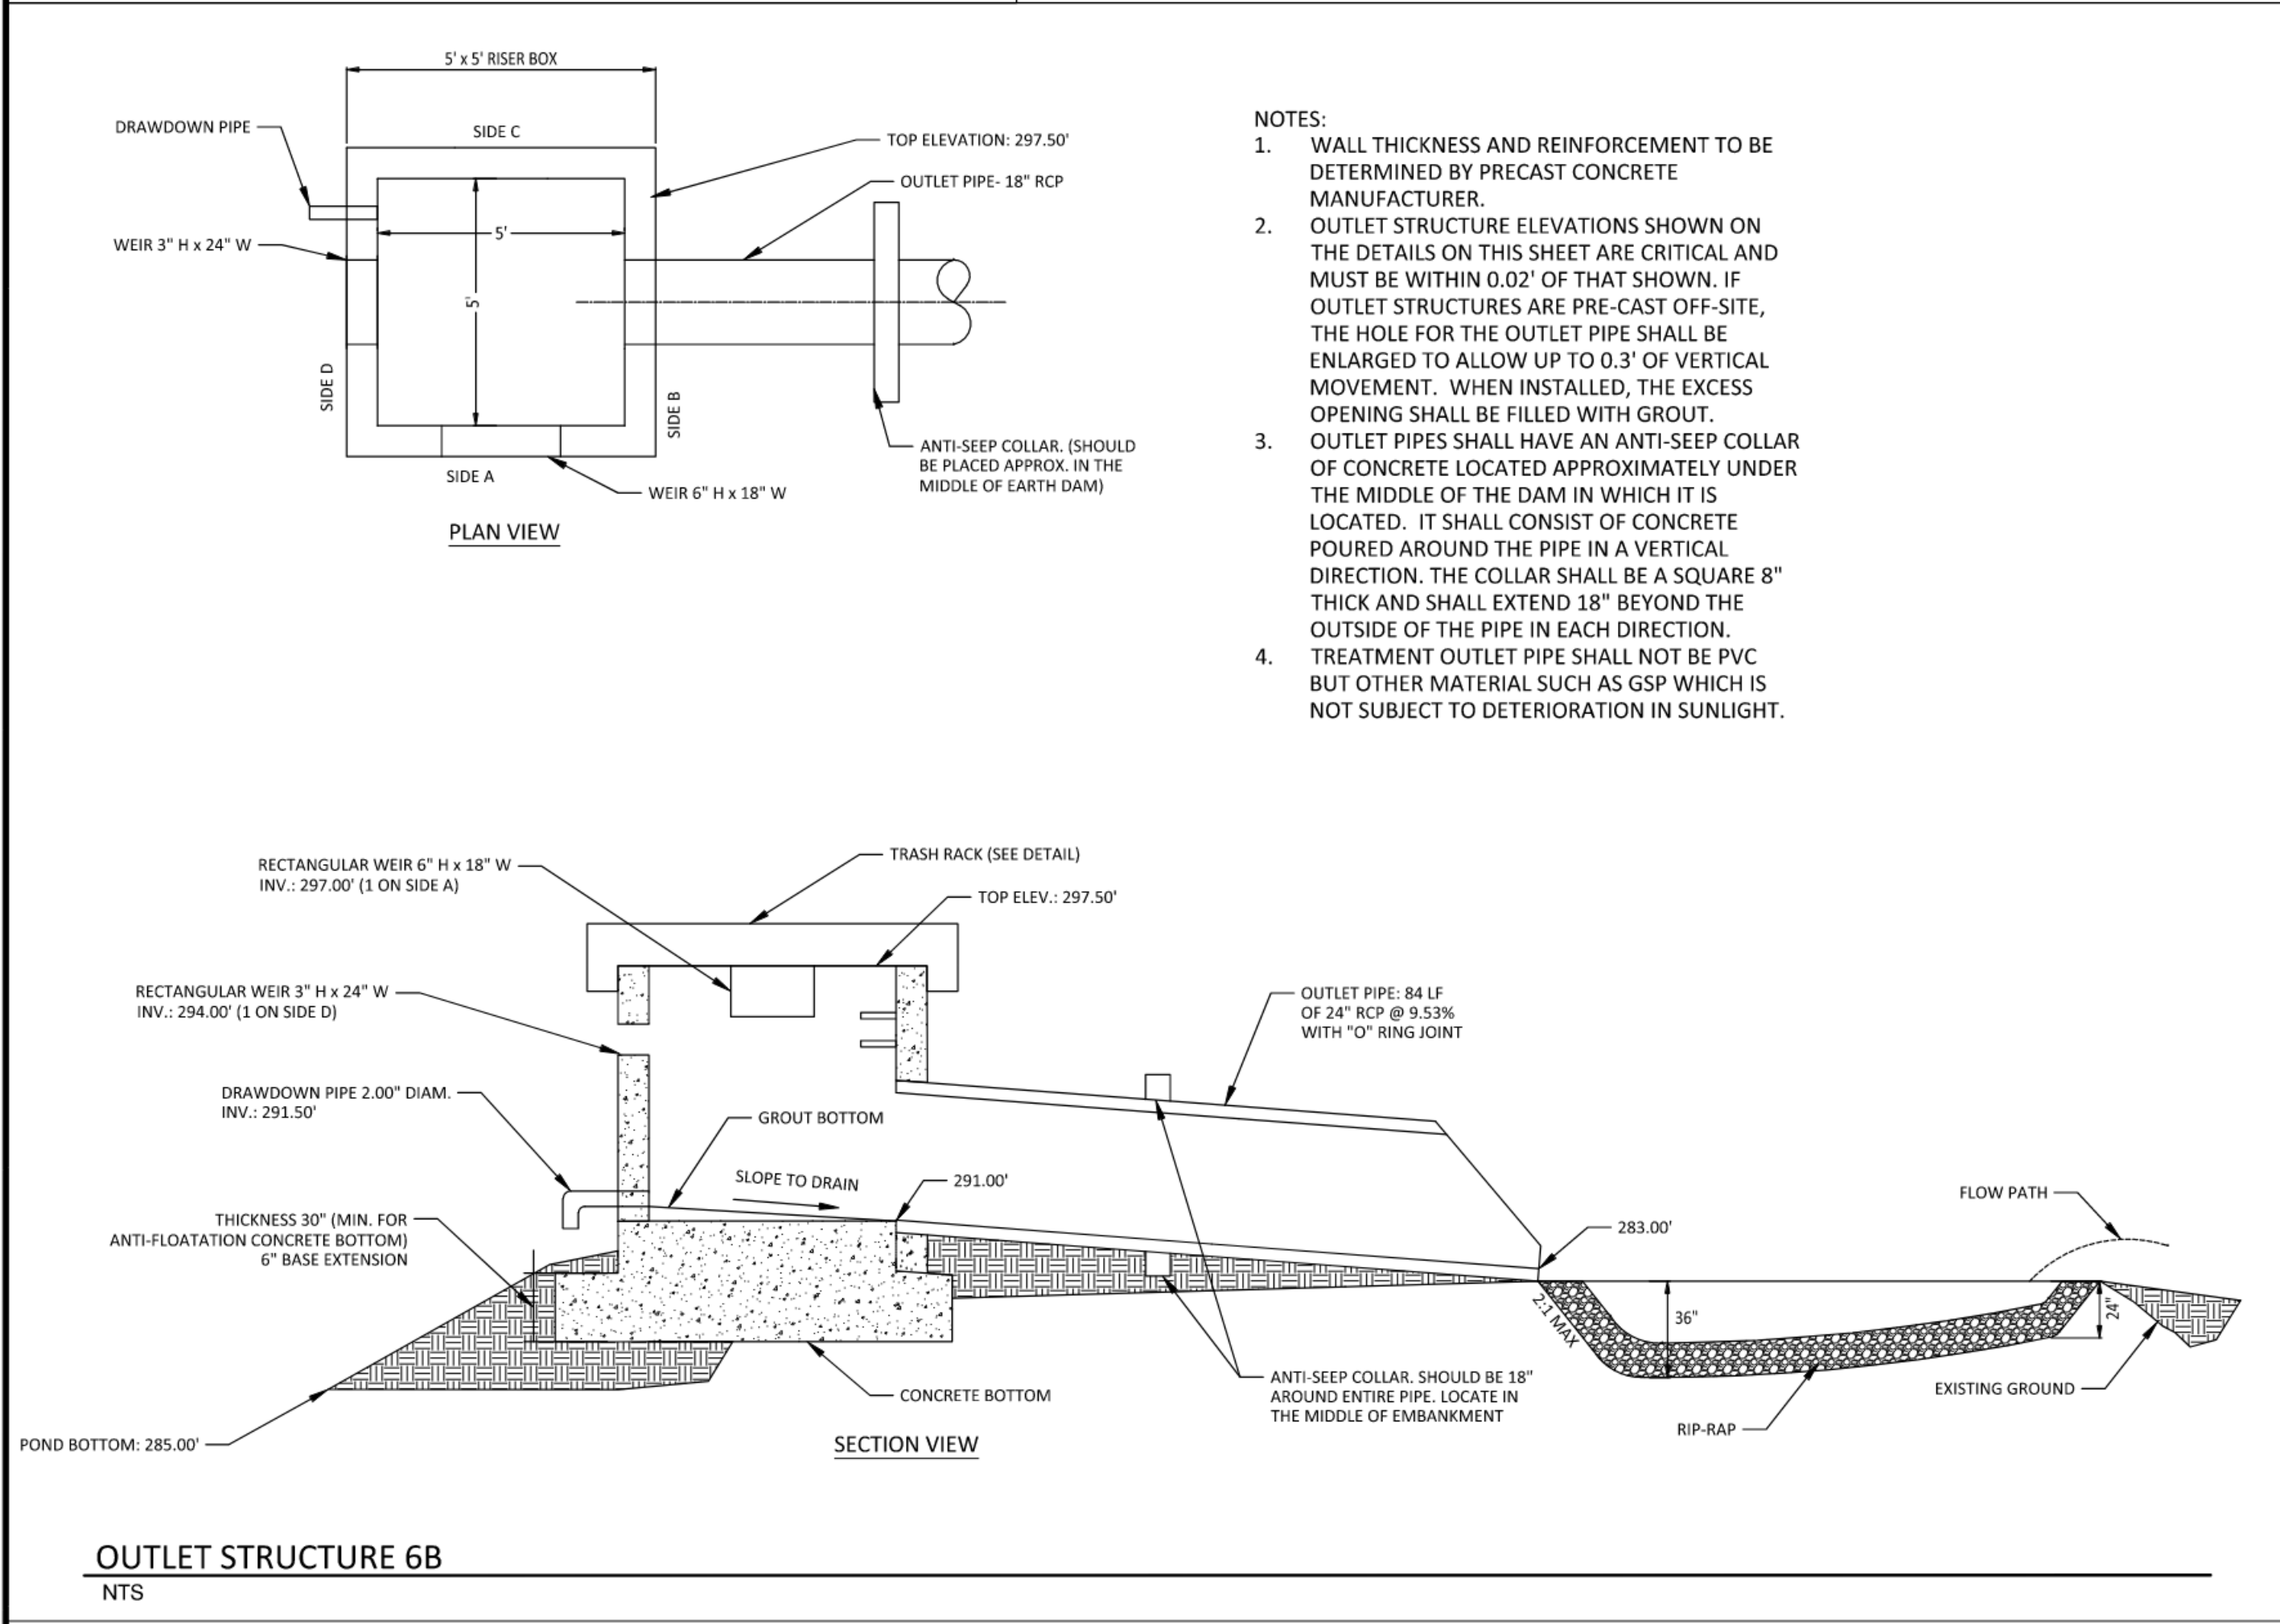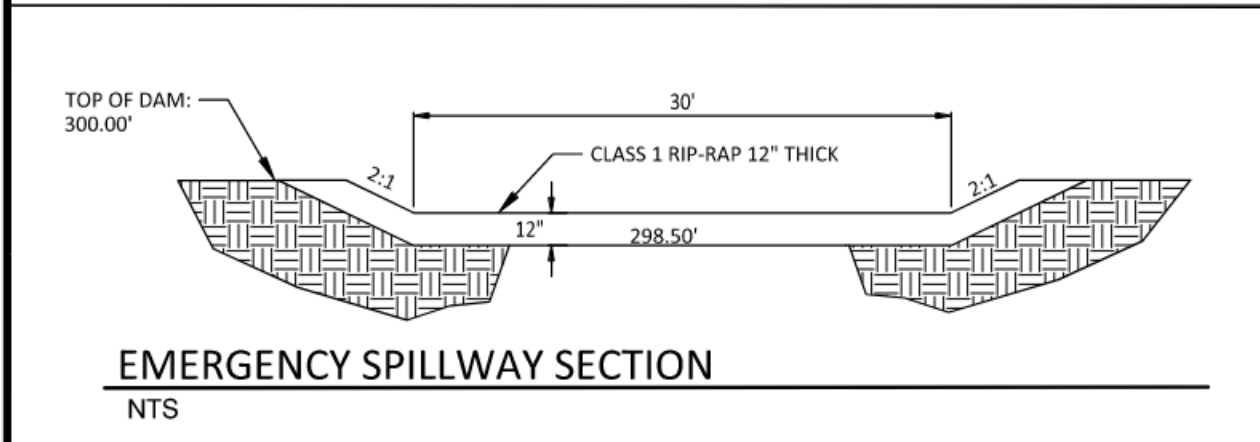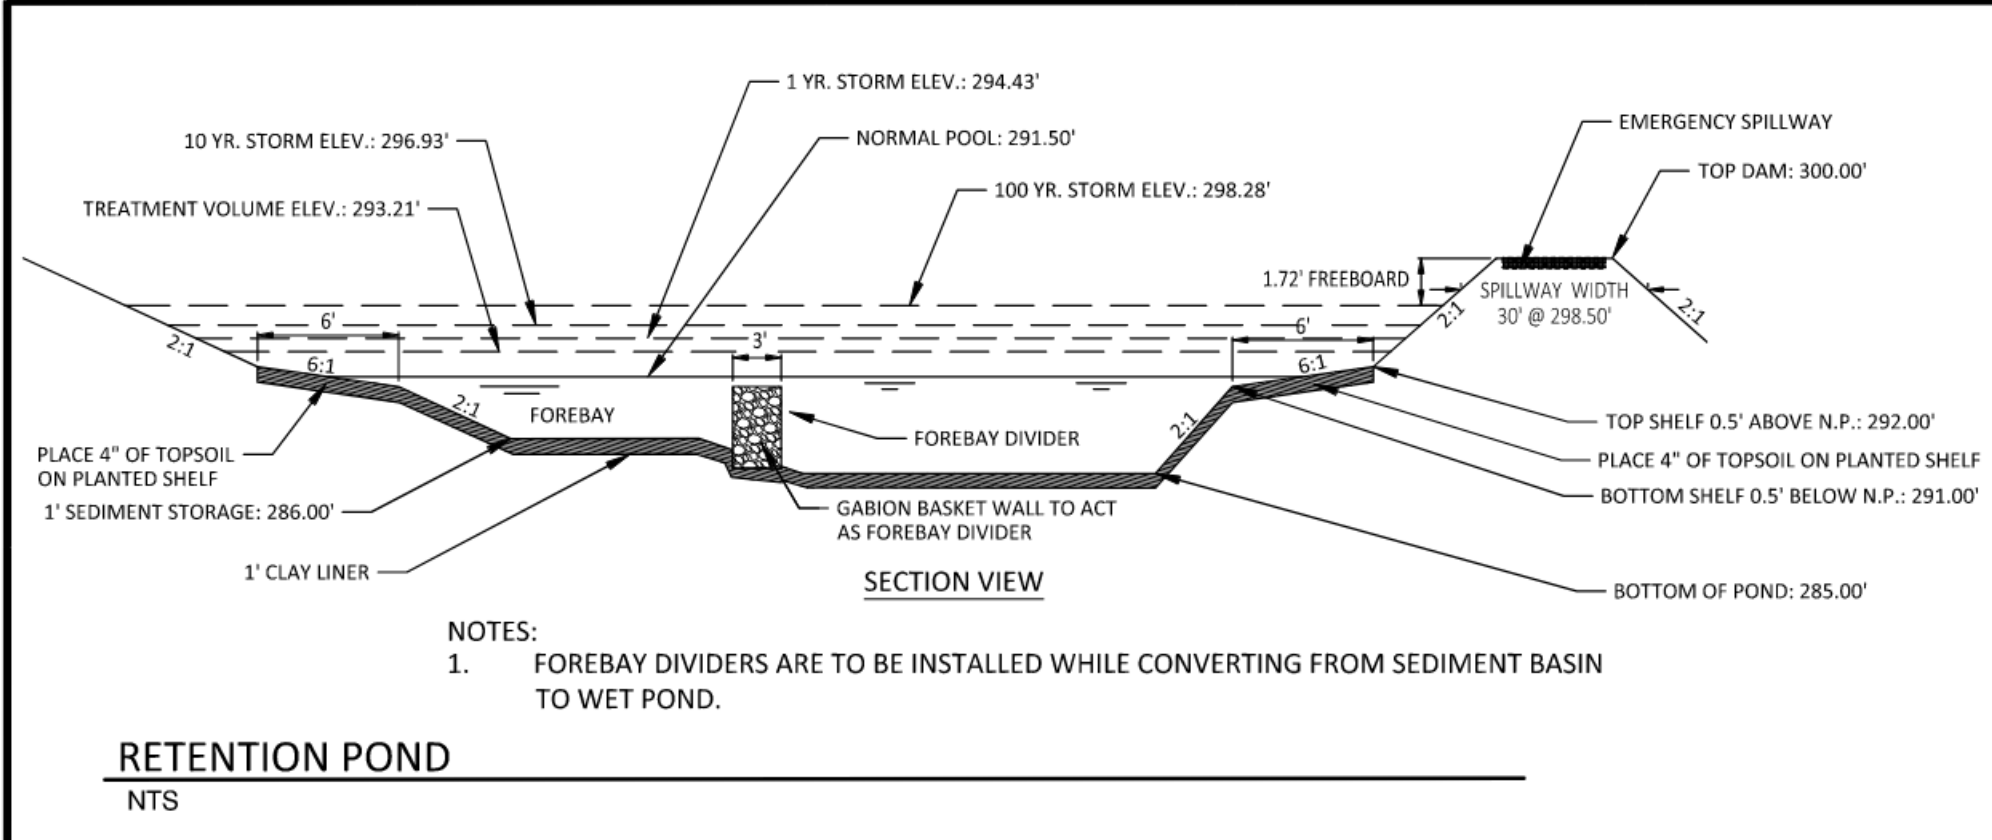



PLANT LIST VEGETATED SHELF PLANT SCHEDULE:

VEGETATED SHELF (HERB.)	ED	EUPATORIAD	ELPHUS DUBIUS	DWARF JOE	PYE WEED	4-6" POT @ 3' SPACING
SB	SACCHARUM	BALDWINII	NARROW PLUMEGRASS	4-6" POT @ 3' SPACING		
RC	RHYNCHOSPORA	COLORATA	STARRUSH WHITE	TOP 4-6" POT @ 3' SPACING		
LE	LOBELIA	ELONGATA	LONGLEAF LOBELIA	4-6" POT @ 3' SPACING		


LANDSCAPE PLAN:
VEGETATED SHELF= 2,509 sf (USE 628 PLANTS FROM LIST ABOVE)
USE EQUAL NUMBER OF PLANTS FROM LIST ABOVE

CALCULATION: 50 PLANTS PER 200 SF

INTERNAL SLOPES ABOVE THE VEGETATIVE SHELF, TOP OF DAM, AND BACK SLOPES SHALL BE STABILIZED WITH A NON-CLUMPING TURF GRASS SUCH AS HYBRID BERMUDA OR CENTIPEDE. SLOPES STEEPER THAN 3:1 ARE TO BE HYDROSEED.

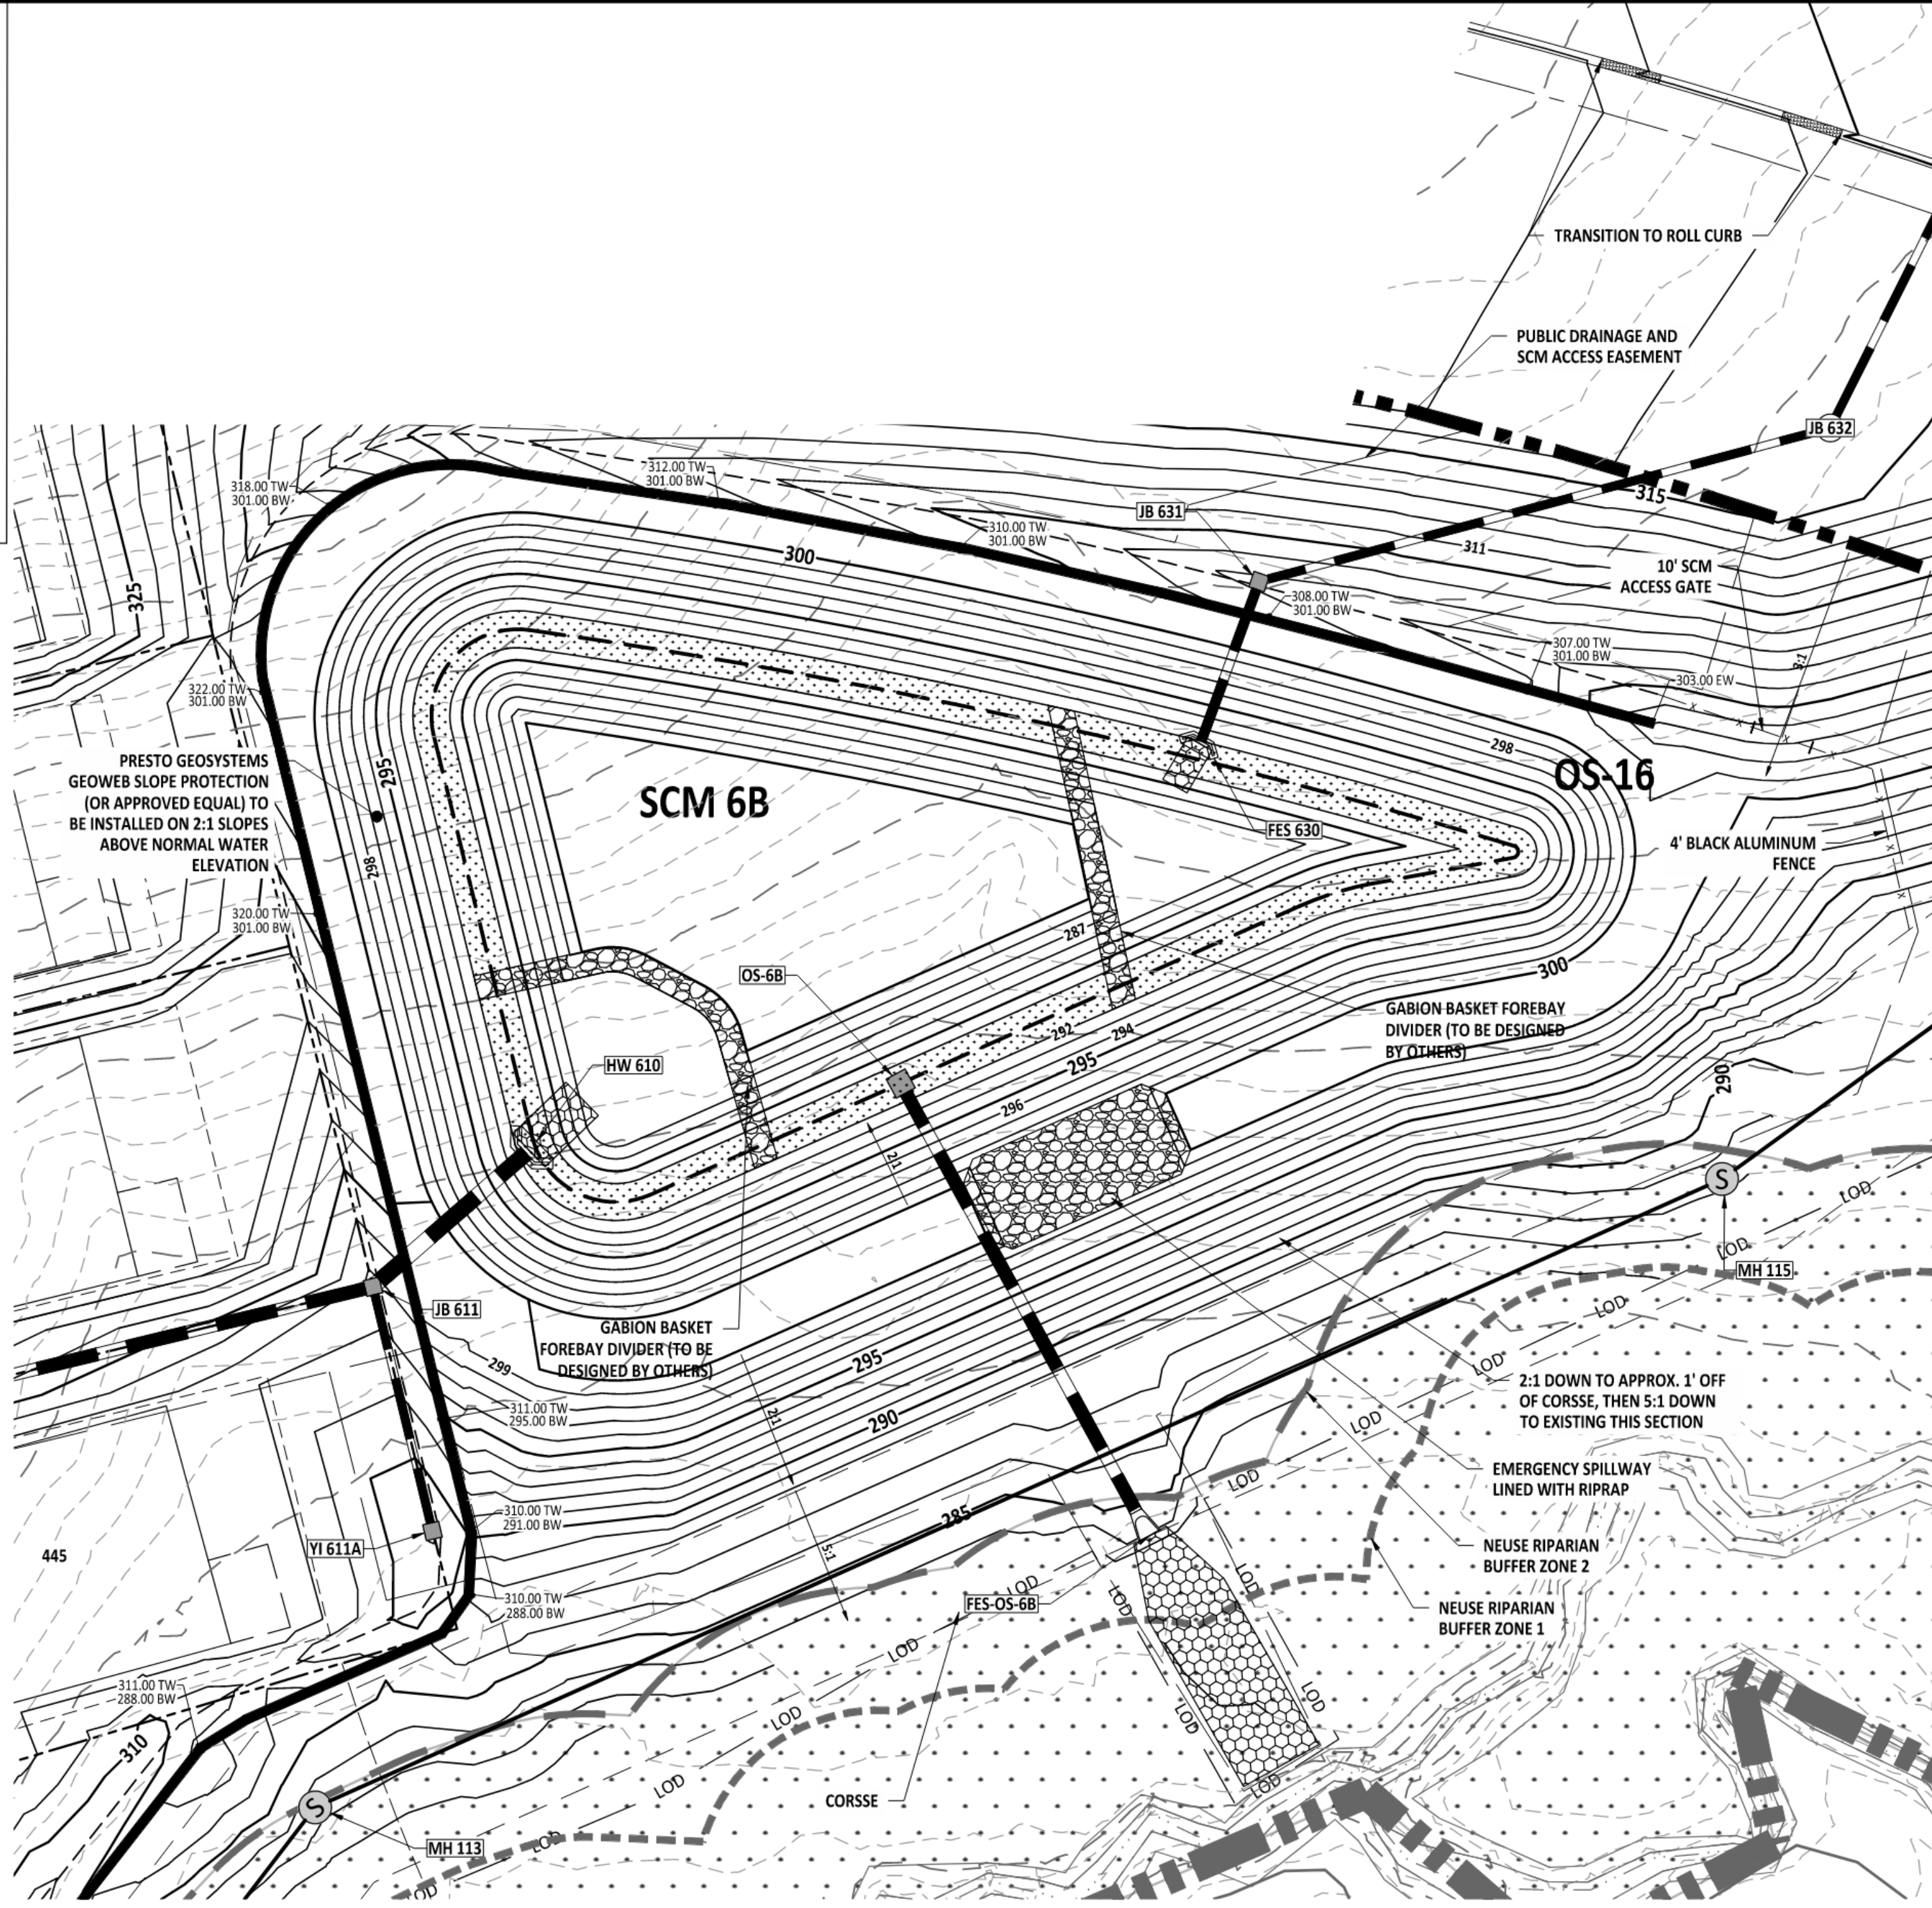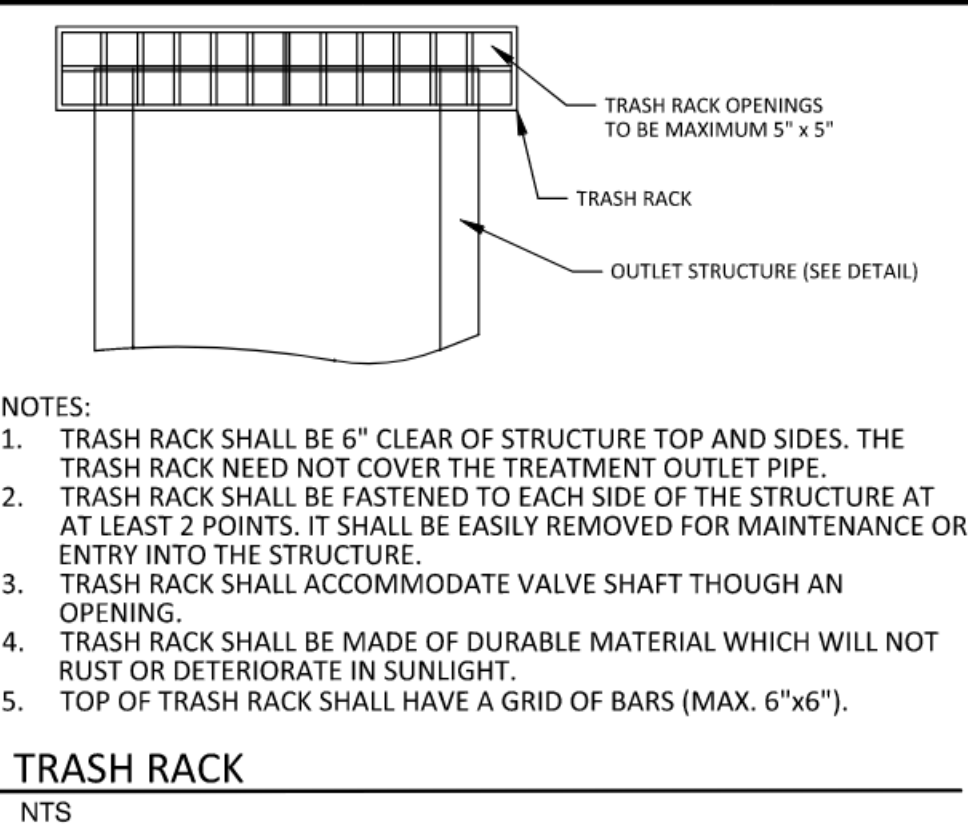

- SCM CONVERSION SEQUENCE
1. WHEN ALL CONTRIBUTORY AREAS TO THE STORMWATER CONTROL MEASURE (SCM) HAVE BEEN STABILIZED CONTACT WAKE COUNTY FOR PERMISSION TO CONVERT THE SEDIMENT BASIN TO A SCM.
 2. PUMP DOWN ANY REMAINING WATER WITHIN BASIN THROUGH A SILT BAG.
 3. REMOVE ALL SEDIMENT FROM THE BASIN AND RESTORE GRADES TO DESIGNED CONFIGURATION AS NEEDED.
 4. CONSTRUCT FOREBAY DIVIDER AND FINE GRADE FOREBAY TO BOTTOM ELEVATION PER AS SHOWN HERE.
 5. MAKE ANY REPAIRS, ETC. NECESSARY TO THE OUTLET STRUCTURE, OUTLET PIPE ENSURING THAT ALL JOINTS ARE PROPERLY SEALED.
 6. EXAMINE EMERGENCY OVERFLOW AND RIP-RAP OUTLET TO SEE IF REFRESHING OR CLEANING OF ROCK IS NECESSARY.
 7. REMOVE SKIMMER AND CLOSE OUTLET VALVE.
 8. CONTACT EROSION CONTROL OFFICER FOR APPROVAL.
 9. CONTACT A LICENSED SURVEYOR FOR SURVEY OF AS-BUILT CONDITIONS. NOTIFY ENGINEER-OF-RECORD FOR PREPARATION OF AS-BUILT DRAWINGS.
 10. UPON CONFIRMATION FROM THE ENGINEER OF RECORD THAT ALL SURFACE AREAS HAVE BEEN MET THE VEGETATE SHELF CAN BE PLANTED AS SHOWN HERE.

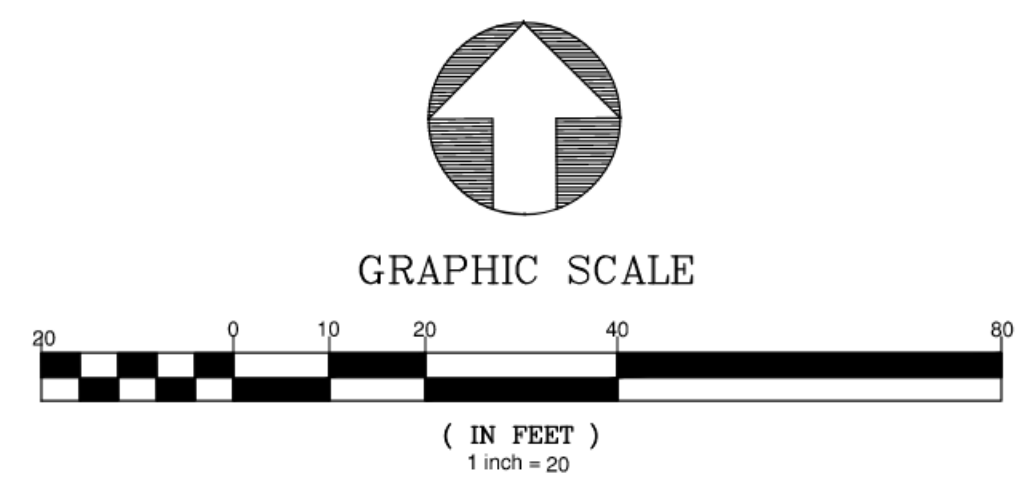

AMERICAN Engineering
American Engineering Associates - Southeast, P.A.
4020 Westchase Boulevard, Suite 450
Raleigh, NC 27607
919-469-1101

AMERICAN ENGINEERING ASSOCIATES SOUTHEAST
C-3881
DIGITALLY SIGNED BY
JACOB KLEIN
2026.01.09 10:05:00
NORTH CAROLINA PROFESSIONAL ENGINEER
SEAL 56528
JACOB P. KLEIN

NO.	DATE	REVISION:






STIPULATION FOR REUSE
THIS DRAWING WAS PREPARED FOR USE ON THE SPECIFIC SITE, NAMED HEREON, CONTEMPORANEOUSLY WITH ITS ISSUE DATE AS LISTED, HEREON, AND IT IS NOT SUITABLE FOR USE ON A DIFFERENT PROJECT SITE OR AT A LATER TIME. USE OF THIS DRAWING FOR REFERENCE OR EXAMPLE ON ANOTHER PROJECT REQUIRES THE SERVICES OF PROPERLY LICENSED ARCHITECTS AND ENGINEERS. REPRODUCTION OF THIS DRAWING FOR REUSE ON ANOTHER PROJECT IS NOT AUTHORIZED AND MAY BE CONTRARY TO THE LAW.

MERRITT RESERVE
SCM 6B DETAIL
ROLESVILLE RD
WAKE COUNTY NC 27312

JOB NUMBER: 23-0004
CHECKED BY: JK
DRAWN BY: DH/MA/LL
DATE: 12/12/2025
SHEET TITLE:
SCM 6B DETAIL
SHEET NO.:
CG-409

North Carolina 811
*** 3 Days Before Digging ***
North Carolina 811
811 or 1-800-632-4949
Remote Ticket Entry
<http://nc811.org/remoteticketentry.htm>

PROJECT NUMBER = CID-25-02

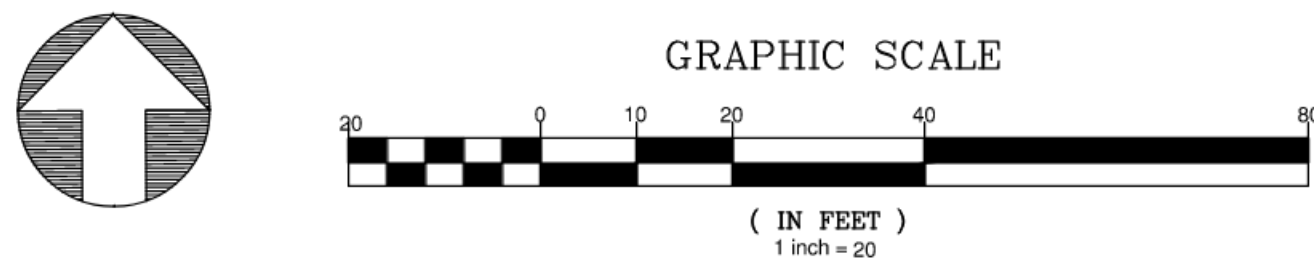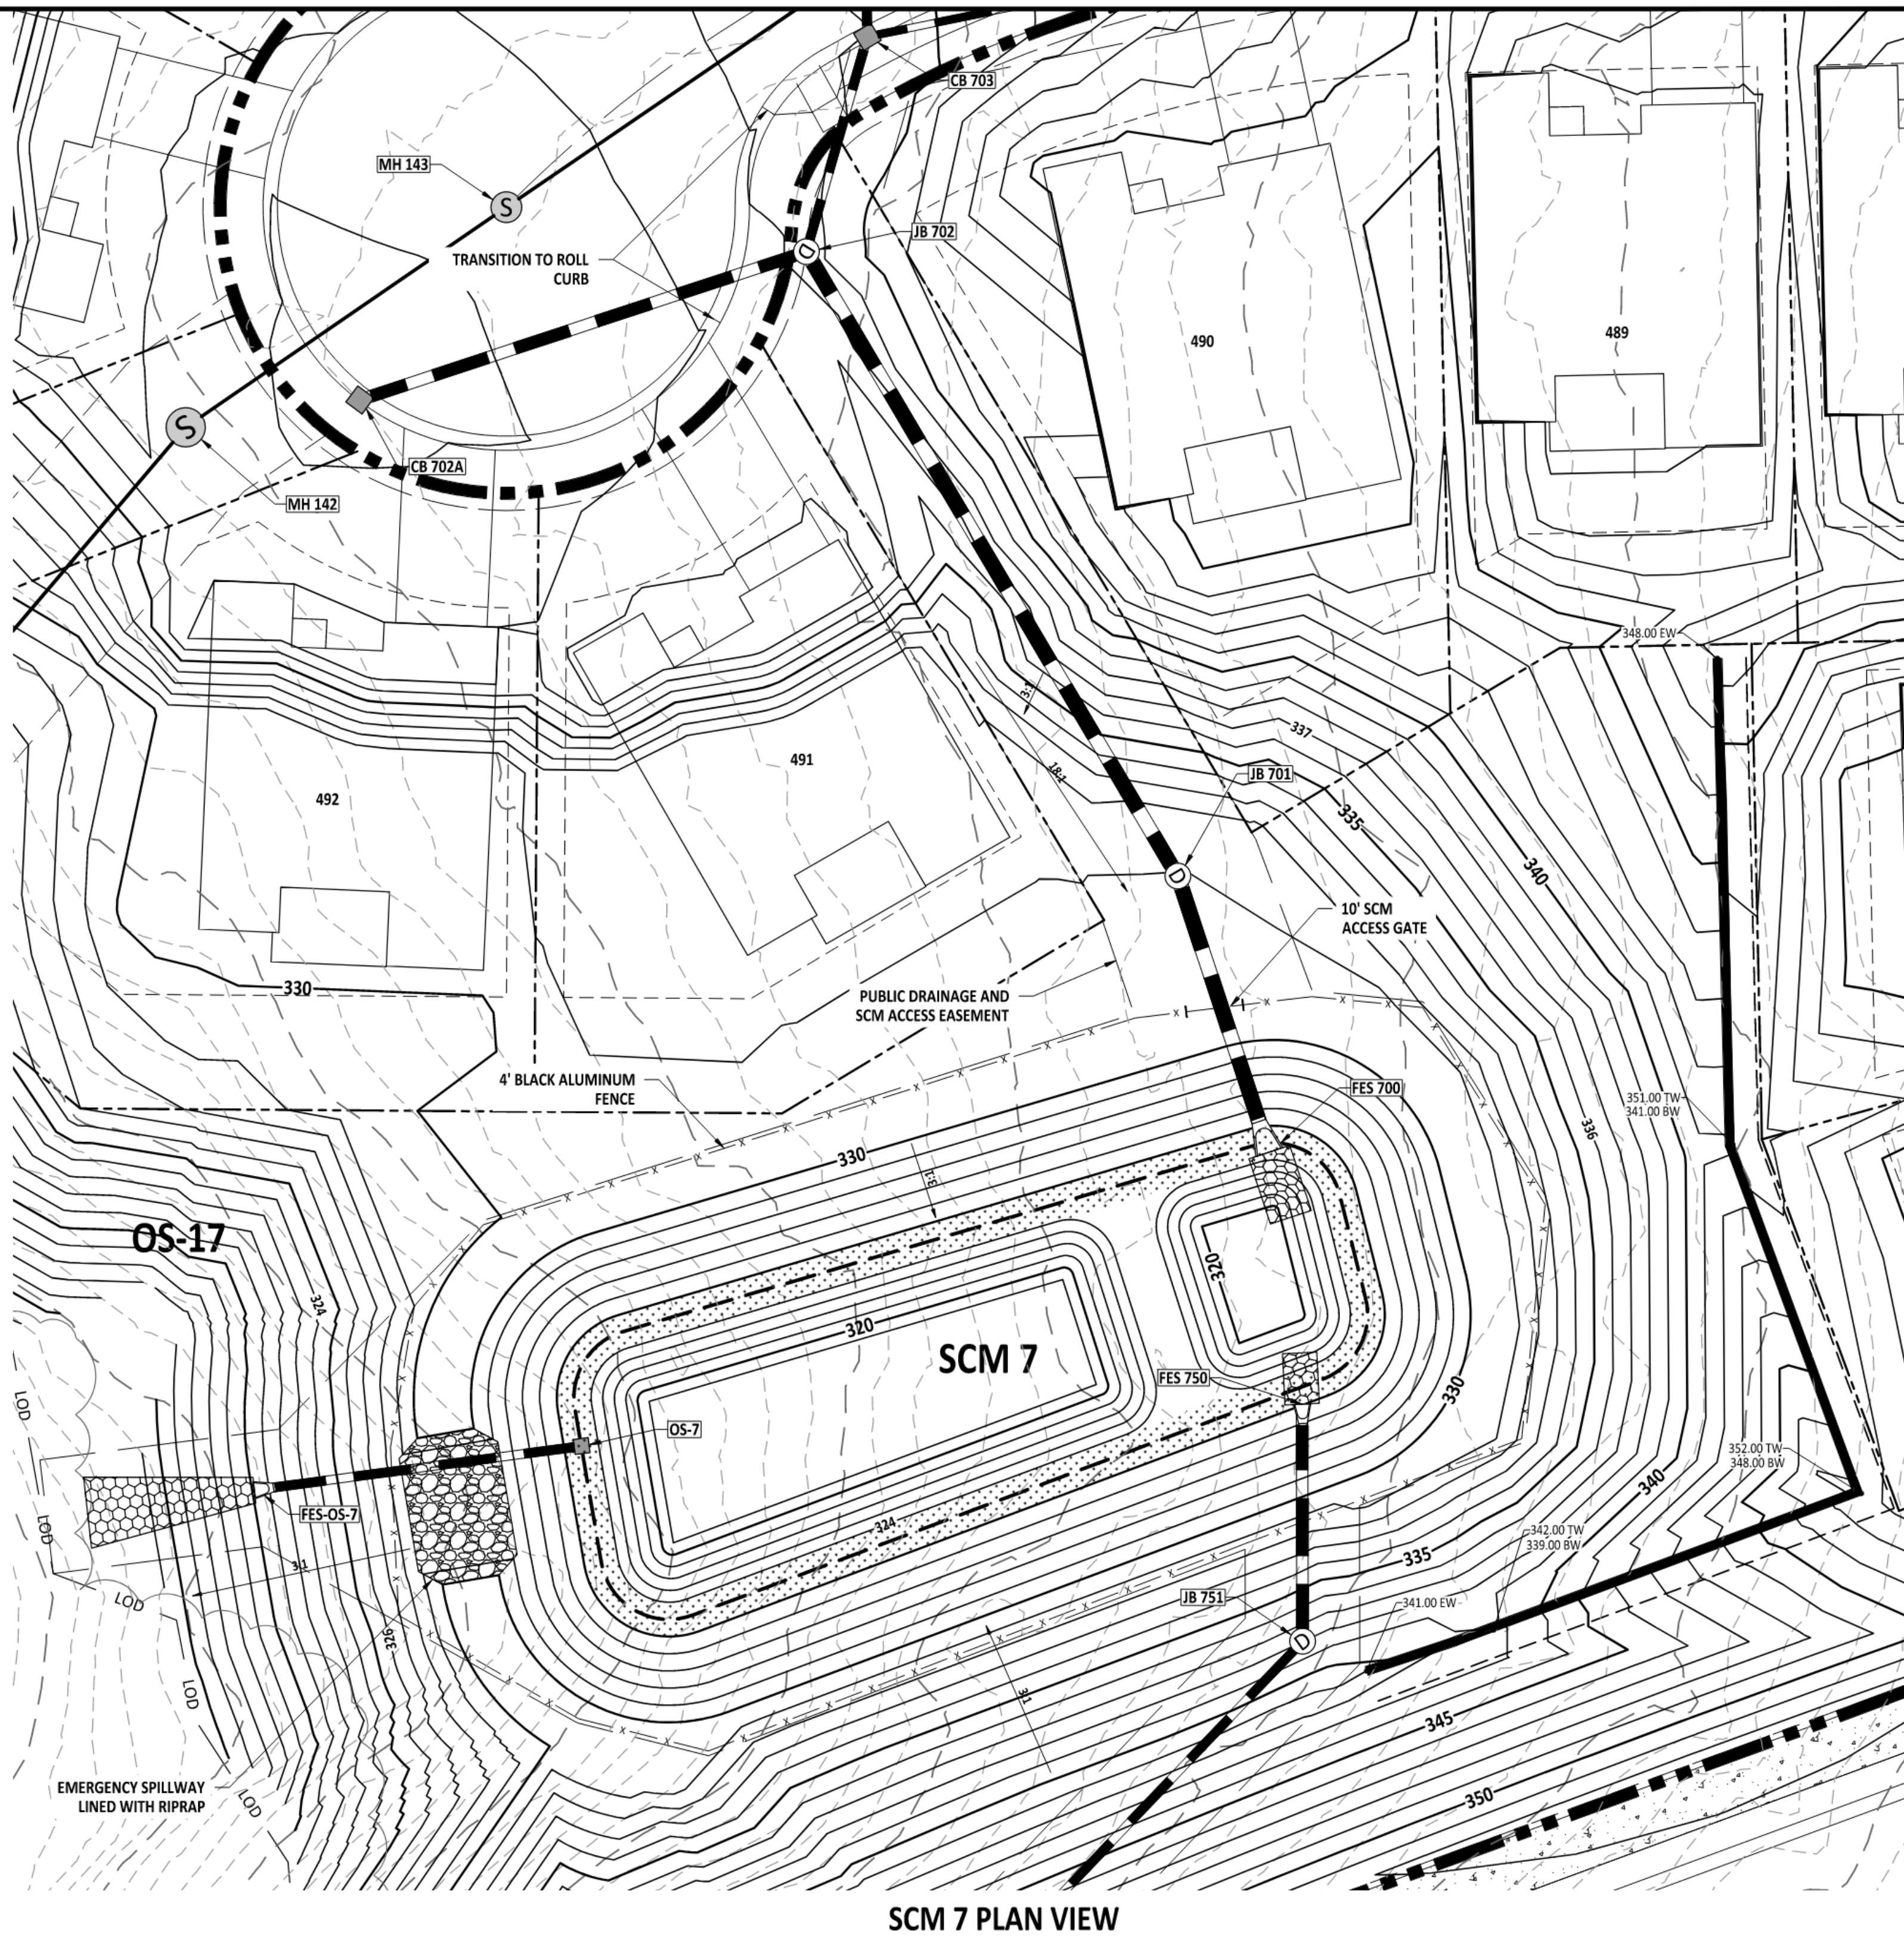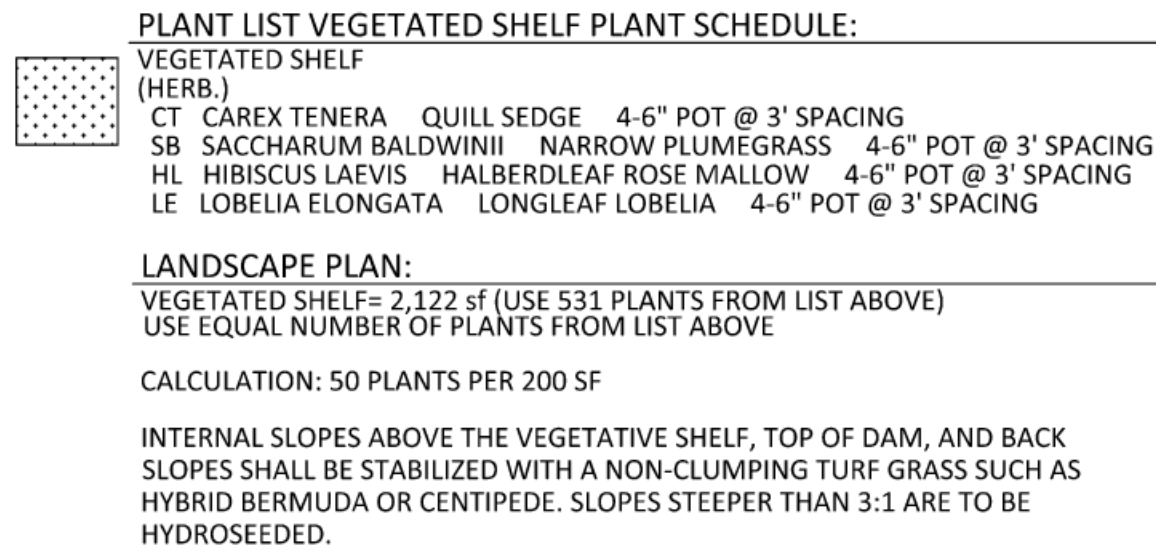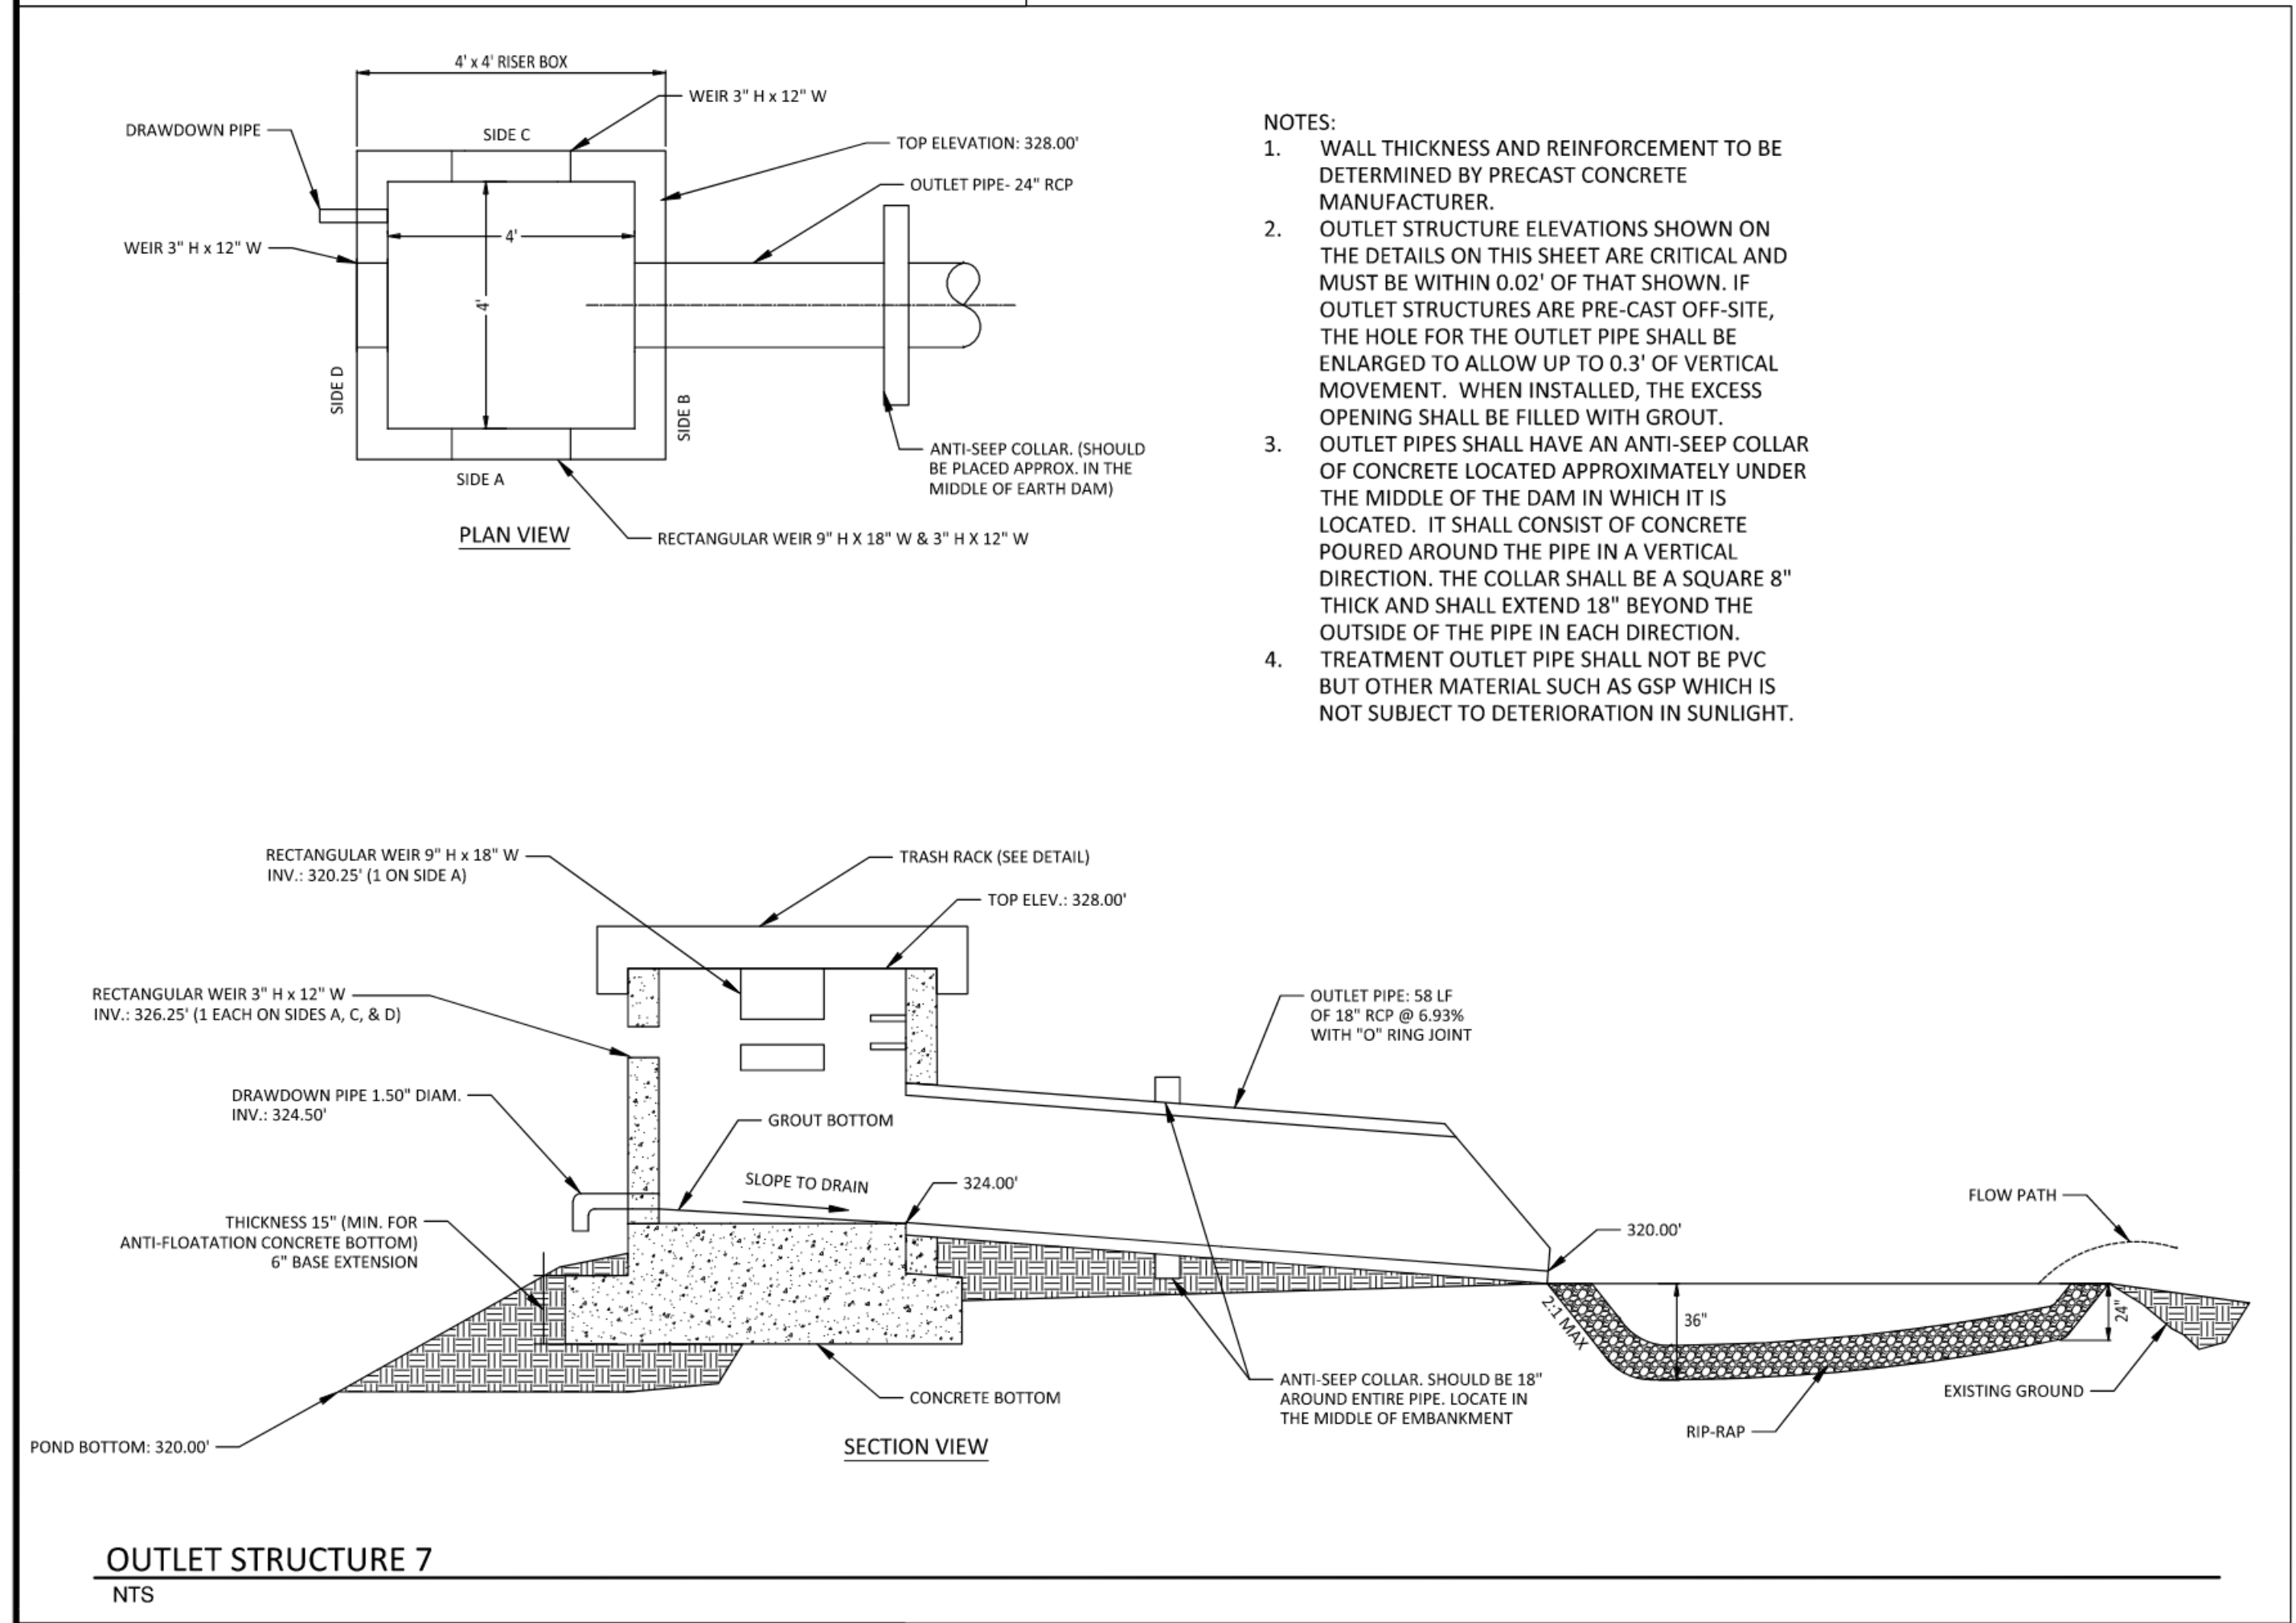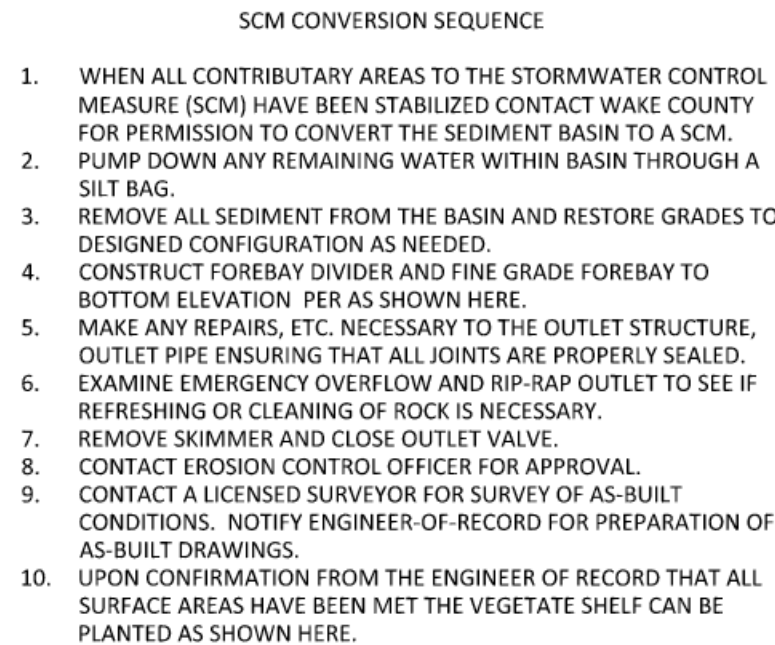[illegible]