

Z:\06011-0017 Tucker Wilkins Tract\CA01\Civil Sheets\010-0101-Cover.dwg

OVERALL SITE DATA	
DATA TYPE	NUMBER
PIN	1767264441; 1767263062; 1767255599; 1767254375
DEED BOOK AND PAGE #	BK. 3599 PG. 618 BK. 1936 PG. 654 BK. 12986 PG. 13 BK. 11626 PG. 672
TOTAL ACREAGE	32.59 AC
ZONING	R-3-CZ
TOTAL NUMBER OF LOTS	
TOWNHOMES	63
SINGLE FAMILY	27
TOTAL	90
WATERSHED	LOWER NEUSE RIVER
RIVER BASIN	NEUSE
TOWNSHIP	ROLESVILLE
RECEIVING WATER	HARRIS CREEK
STREAM INDEX	27-26
CLASSIFICATION	C/NSW
EXISTING USAGE	VACANT
PROPOSED USAGE	RESIDENTIAL
PROPOSED DENSITY	2.76
TOWNHOME MINIMUM BUILDING SETBACKS:	
FRONT SETBACK	15'
REAR SETBACK	15'
CORNER SIDE	10'
SINGLE FAMILY MINIMUM BUILDING SETBACKS:	
FRONT SETBACK	25'
REAR SETBACK	25'
CORNER SIDE	10'
EXISTING IMPERVIOUS	TBD
PROPOSED IMPERVIOUS	TBD
EXISTING TREE COVERAGE	TBD
TOTAL AREA OF LOTS	11.49 AC
AVERAGE LOT SIZE	5,562 SF
MINIMUM TOWNHOME LOT SIZE	2,236 SF
MAXIMUM IMPERVIOUS PER LOT	3,200 SF
LIMITS OF DISTURBANCE	TBD
AREA IN PUBLIC R/W	2.85 AC
ROAD DETAILS	STREET A: 50' PUBLIC R/W, 27' B-B 1,725 LF
	STREET B: 50' PUBLIC R/W, 27' B-B 757 LF
	STREET C: 46' PRIVATE (PAE), 27' B-B 1057 LF
	STREET D: 46' PRIVATE (PAE), 27' B-B 251 LF
PARKING COUNT	
REQUIRED	PROVIDED
MAIL KIOSK: 4 (91 MAILBOXES)	4
RESIDENT: 160 (63 UNITS @ 3 BEDROOMS PER UNIT; 63 X 2= 126, 63 X .5 = 32; 158 TOTAL)	63 DRIVEWAY 63 GARAGE 32 PARKING
GUEST: 16 (1 SPOT FOR EVERY 4 TOWNHOUSES)	16
TOTAL: 178 SPACES (2 ADA + 1 VAN ADA)	TOTAL: 178 SPACES (2 ADA + 1 VAN ADA)

NOTE: A FEE-IN-LIEU OF CONSTRUCTION FOR THE APPROXIMATELY 60-FOOT-WIDE "FINGER" BETWEEN PIN 1767360281 & 1767350918 WILL BE VETTED DURING THE TOWN OF ROLESVILLE CONSTRUCTION INFRASTRUCTURE DRAWING REVIEW. AT THAT TIME, A COST ESTIMATE WILL BE PROVIDED FOR THE SUBJECT AREA.



PSP-23-01 / Preliminary Subdivision Plat /
Tucker Wilkins

APPROVED – December 03, 2025

M. B. Klein

Town of Rolesville Planning Department

REQUIRED APPROVALS

PERMIT	PERMIT NUMBER:
TOWN OF ROLESVILLE ANNEXATION	ANX 21-04
TOWN OF ROLESVILLE MAP AMENDMENT	MA 21-06
TOWN OF ROLESVILLE PRELIMINARY PLAT	PSP-23-01
TOWN OF ROLESVILLE CONSTRUCTION INFRASTRUCTURE DOCUMENTS	TBD
WAKE COUNTY EROSION CONTROL	SEC- TBD
WAKE COUNTY STORMWATER	SWF-TBD
CITY OF RALEIGH WATER	TBD
CITY OF RALEIGH SEWER	TBD

CITY OF RALEIGH UTILITIES CONDITIONS FOR APPROVAL:

- A DOWNSTREAM SEWER CAPACITY STUDY IN COMPLIANCE WITH PUBLIC UTILITY DESIGN MANUAL SHALL BE SUBMITTED BY THE PROJECT ENGINEER FOR REVIEW AND APPROVAL;
- A WATER MODEL IN COMPLIANCE WITH PUBLIC UTILITY DESIGN MANUAL SHALL BE SUBMITTED BY THE PROJECT ENGINEER FOR REVIEW AND APPROVAL;
- ALL DOWNSTREAM SEWER EXTENSIONS BY OTHERS BRINGING SEWER TO THIS DEVELOPMENT MUST BE ACCEPTED BY RALEIGH PRIOR TO RECORDATION OF LOTS FOR TUCKER WILKINS.

PRELIMINARY SUBDIVISION PLAT FOR TUCKER WILKINS TRACT

December 1st, 2025

SITUATED AT


0, 1918, 2012 AND 2016 ROLESVILLE ROAD

WAKE COUNTY, NORTH CAROLINA

PSP-23-01 ORIGINAL SUBMITTAL DATE: DECEMBER 1ST, 2022



VICINITY MAP
SCALE: 1"=1000'

 

THESE IMPROVEMENTS SHALL BE IN ACCORDANCE WITH THE
FOLLOWING DRAWINGS AND THE STANDARD SPECIFICATIONS OF
THE CITY OF RALEIGH, WAKE COUNTY, TOWN OF ROLESVILLE
AND NCDOT.

ZONING CONDITIONS (CASE # MA 21-06, APPROVED APRIL 19, 2022)

- FOUNDATIONS WILL BE RAISED. SLAB-ON-GRADE WILL NOT BE PERMITTED. *
- EXTERIORS WILL BE BRICK, STONE, OR FIBER CEMENT SIDING; VINYL WILL NOT BE PERMITTED EXCEPT FOR WINDOWS AND SOFFITS.
- GARAGES WILL HAVE DECORATIVE DOORS, WITH GLASS INSERTS AND REMOTES. TWO-CAR GARAGES WILL HAVE TWO DOORS.
- GARAGES WILL HAVE FULLY FINISHED INTERIORS, WITH DRYWALL, PAINT AND TRIM.
- ROOFS WILL CONSIST OF 30-YEAR ARCHITECTURAL SHINGLES.
- BUILDINGS WILL INCLUDE A PROFESSIONAL LANDSCAPE PACKAGE, WITH SOD AT THE FRONT OF THE BUILDINGS.
- PRIVACY FENCES WILL BE VINYL. DUE TO WARPING AND HIGH MAINTENANCE, WOOD WILL NOT BE USED.
- ENTRYWAYS WILL BE COVERED.
- LANDSCAPING WILL EXCEED TOWN STANDARDS, WITH EXTRA CANOPY AND UNDERSTORY TREES AS FOLLOWS:
STREETSCAPE ALONG ROLESVILLE ROAD:
REQUIRED PER UDO: ONE CANOPY TREE PER 40'
PROPOSED:
ADDITIONAL TWO UNDERSTORY TREES PER 40'
ADDITIONAL EIGHT FLOWERING SHRUBS (DECIDUOUS, EVERGREEN OR A COMBINATION) PER 40'

- SCREENING AT TRAILHEAD PARKING:
PROPOSE ONE EVERGREEN SHRUB PER 3', WITH MINIMUM HEIGHT AT MATURITY OF 4'
TOWN OF ROLESVILLE
PO BOX 250 / ROLESVILLE, NORTH CAROLINA 27571 / ROLESVILLENC.GOV / 919 554 6517
B BUFFER ALONG WESTERN EDGE:
REQUIRED PER UDO: MAXIMUM SPACE BETWEEN TREE CANOPIES: 20'
MINIMUM HEIGHT AT MATURITY: 20'
SHRUBS TO BE 50% EVERGREEN
PROPOSED: MAXIMUM SPACE BETWEEN TREE CANOPIES: 10'
MINIMUM HEIGHT AT MATURITY: 25'
SHRUBS TO BE 70% EVERGREEN
STREETFRONT BUFFER TYPE D:
REQUIRED PER UDO: ONE CANOPY TREE PER 40'
PROPOSED: ADDITIONAL ONE UNDERSTORY TREE PER 40'
*THIS CONDITION APPLIES TO ALL SINGLE-FAMILY HOMES AS WELL AS TOWNHOMES.
CONDITIONS ADDED AT JANUARY 4, 2022 TOWN BOARD OF COMMISSIONERS MEETING
10. TRANSIT SHELTER/EASEMENT SHOULD BE SITUATED IN PROXIMITY TO THE COMMUNITY MAIL KIOSK UPON UNITED STATES POSTAL SERVICE LOCATION DETERMINATION.
11. BMPs CONSTRUCTION SHALL BE SUPPLEMENTED WITH LANDSCAPING OF NATIVE PLANTINGS.
12. PARKING AND PICNIC SHELTER SHALL BE CONSTRUCTED AT THE ROLESVILLE ROAD TRAILHEAD SHOWN ON THE SKETCH PLAN.

SHEET LIST TABLE


SHEET NUMBER	SHEET TITLE
CVR	Cover
1.0	Existing Conditions & Demolition Plan
2.1	Lot Area, Open Space, & Land Use Plan
2.2	Site Details
3.0	Overall Site Plan
3.1	Site Plan Area A
3.2	Site Plan Area B
3.3	Site Plan Area C
4.0	Overall Drainage & Grading Plan
4.1	Drainage & Grading Plan Area A
4.2	Drainage & Grading Plan Area B
4.3	Drainage & Grading Plan Area C
5.0	Overall Utility Plan
5.1	Utility Plan Area A
5.2	Utility Plan Area B
5.3	Utility Plan Area C
6.0	Rolesville Rd Improvements
6.1	Striping Plan

PROJECT TEAM

ENGINEER:	AMERICAN ENGINEERING CONTACT: JAKOB KLEIN, PE 4020 WESTCHASE BLVD, STE. 450 RALEIGH, NC 27607 PHONE: 919-469-1101 EMAIL: JKLEIN@AMERICAN-EA.COM
PROPERTY OWNER:	PARKER, SUE SCARBORO PARKER, BETSY SCARBORO 7312 FEATHERSTONE CT WILMINGTON NC 28411-7113 PIN 1767264441 WILKINS, BETSY S AND SCARBORO, C WALLACE 7312 FEATHERSTONE CT WILMINGTON NC 28411-7113 PIN: 1767255599 PEARCE, LOUIS WILLARD TRUSTEE AND PEARCE, ALICE MITCHELL TRUSTEE 2004 ROLESVILLE RD WAKE FOREST NC 27587-6970 PIN: 1767254375
DEVELOPER:	GODFREY, TIMOTHY WADE AND GODFREY, MARY MITCHELL 2016 ROLESVILLE RD WAKE FOREST NC 27587-6970 PIN: 1767256316 DREES HOMES CONTACT: SHAWN GADDIS 8521 FORKS ROAD, SUITE 500 RALEIGH, NC 27615 PHONE: (979) 844-9288
SURVEYOR:	WITHERS RAVENEL CONTACT: MATT TIMLIN 115 MACKENAN DRIVE CARY, NC 27511 919-469-3340
BUFFER/WETLAND:	WITHERS RAVENEL CONTACT: TROY BEASLEY 115 MACKENAN DRIVE CARY, NC 27511 919-469-3340

GENERAL NOTES:

- CONTRACTOR SHALL CONTACT NORTH CAROLINA ONE CALL (1-800-632-4949) TO LOCATE ALL EXISTING UTILITIES PRIOR TO THE START OF CONSTRUCTION.
- CONTRACTOR SHALL VERIFY THE LOCATION AND DEPTH OF THE EXISTING UTILITIES AND NOTIFY THE PROJECT ENGINEER (919-469-1101) OF ANY CONFLICTS.
- THE ZONING ENTITLEMENTS ACHIEVED/FACILITATING THIS PRELIM PLAT IS MA 21-06, APPROVED APRIL 19, 2022 AS TOWN BOARD AGENDA ITEM B.2 ON THE CONSENT AGENDA; IT INCLUDES 5 CONDITIONS AND A CONCEPT PLAN DRAWING.
- PLEASE SEE "APPROVED WITH MA 21-06 BY TOWN BOARD OF COMMISSIONERS" TA 20-01 WAS ADOPTED 9-15-20, PERMITTING THE "DWELLING-SINGLE FAMILY DETACHED" USE IN THE R-3 DISTRICT AND ESTABLISHED: MINIMUM LOT AREA OF 10,000 SF; MINIMUM LOT WIDTH OF 65'; FRONT YARD SETBACK OF 25'; SIDE YARD SETBACK OF 10'; CORNER YARD SETBACK OF 15'; REAR YARD SETBACK OF 25'.
- HOA TO HAVE OWNERSHIP OF OPEN SPACE LOTS AND PRIVATE STREETS.
- THIS PROJECT IS GOVERNED BY THE ROLESVILLE UNIFIED DEVELOPMENT ORDINANCE (UDO).

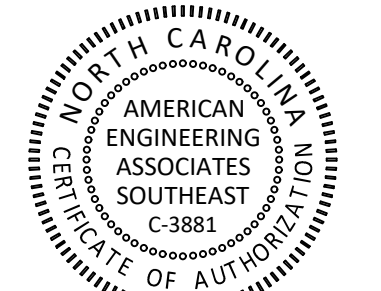

PRELIMINARY



Digitally signed by
Jakob Klein
Date: 2025.12.03
15:27:23 -0500

STIPULATION FOR REUSE
THIS DRAWING WAS PREPARED FOR USE ON THE SPECIFIC SITE, NAMED HEREON, CONTEMPORANEOUSLY WITH ITS ISSUE DATE AS LISTED, HEREON, AND IT IS NOT SUITABLE FOR USE ON A DIFFERENT PROJECT SITE OR AT A LATER TIME. USE OF THIS DRAWING FOR REFERENCE OR EXAMPLE ON ANOTHER PROJECT REQUIRES THE SERVICES OF PROPERLY LICENSED ARCHITECTS AND ENGINEERS. REPRODUCTION OF THIS DRAWING FOR REUSE ON ANOTHER PROJECT IS NOT AUTHORIZED AND MAY BE CONTRARY TO THE LAW.

Preliminary Plat (PSP-23-01)
for Tucker Wilkins Tract
COVER
Rolesville, Wake County
North Carolina 27587

JOB NUMBER: R210017
CHECKED BY: JK
DRAWN BY: GE & RC
DATE: 12/01/2025

SHEET TITLE:

COVER

SHEET NO.:
CVR


Z:\08\11-0017 Tucker-Wilkins Tract\CD\CD\DWG\11-0017-1 Tucker Wilkins Tract\CD\CD\DWG\11-0017-1.dwg



- EXISTING CONDITIONS NOTES:
1. THIS MAP IS NOT INTENDED TO BE A BOUNDARY SURVEY.
 2. EXISTING UTILITY, TOPOGRAPHIC, AND OFF SITE SURVEY INFORMATION TAKEN FROM SURVEY PREPARED BY WITHERSRAVENEL ON 08/19/2022. THESE PLANS DO NOT ASSUME ANY LIABILITY FOR ANY EXISTING INFORMATION BOTH SHOWN AND NOT SHOWN ON THE SURVEY AND ANY CHANGES TO THE EXISTING CONDITIONS THAT MAY HAVE OCCURRED AFTER THE SURVEY WAS ISSUED.
 3. EXISTING BOUNDARY INFORMATION TAKEN FROM SURVEY PREPARED BY WITHERSRAVENEL ON 07/28/2021. ADDITIONALLY EXISTING BOUNDARY INFORMATION TAKEN FROM BOOK OF MAPS BOOK 2023 PAGE 1852 & 1853 RECORDED 10/27/2023.
 4. CONTRACTOR SHALL VERIFY ALL EXISTING SITE CONDITIONS PRIOR TO CONSTRUCTION.
 5. THIS PROPERTY IS NOT LOCATED WITHIN A THE FEDERAL EMERGENCY MANAGEMENT AGENCY (FEMA) FLOOD ZONE

PROPERTY INFORMATION:
PARKER, SUE SCARBORO PARKER, BETSY SCARBORO: 10.632 ACRES
WILKINS, BETSY S AND SCARBORO, C WALLACE : 13.273 ACRES
PEARCE, LOUIS WILLARD TRUSTEE AND PEARCE, ALICE MITCHELL TRUSTEE: 1.008 ACRES
GODFREY, TIMOTHY WADE AND GODFREY, MARY MITCHELL: 0.969 ACRES
GDG VENTURES LLC: 6.937 ACRES

TOTAL ACREAGE: 32.819 ACRES

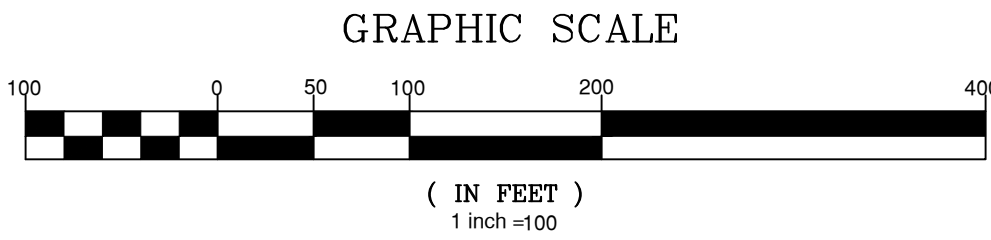

PRELIMINARY



Digitally signed by
Jacob P. Klein
Date: 2025.12.03
15:27:23 -05'00'

STIPULATION FOR REUSE

THIS DRAWING WAS PREPARED FOR USE ON THE SPECIFIC SITE, NAMED HEREON, CONTEMPORANEOUSLY WITH ITS ISSUE DATE AS LISTED, HEREON, AND IT IS NOT SUITABLE FOR USE ON A DIFFERENT PROJECT SITE OR AT A LATER TIME. USE OF THIS DRAWING FOR REFERENCE OR EXAMPLE ON ANOTHER PROJECT REQUIRES THE SERVICES OF PROPERLY LICENSED ARCHITECTS AND ENGINEERS. REPRODUCTION OF THIS DRAWING FOR REUSE ON ANOTHER PROJECT IS NOT AUTHORIZED AND MAY BE CONTRARY TO THE LAW.

Preliminary Plat (PSP-23-01)
for Tucker Wilkins Tract
EXISTING CONDITIONS &
DEMOLITION PLAN
Rolesville, Wake County
North Carolina 27587

JOB NUMBER:	R210017
CHECKED BY:	JK
DRAWN BY:	GE & RC
DATE:	12/01/2025

EXISTING CONDITIONS
& DEMOLITION PLAN

SHEET NO.:
1.0





Digitally signed by
Jakob Klein
Date: 2025.12.03
15:27:21 +05'00'

STIPULATION FOR REUSE

THIS DRAWING WAS PREPARED FOR USE ON THE SPECIFIC SITE, NAMED HEREON CONTEMPORANEOUSLY WITH ITS ISSUE DATE AS LISTED, HEREON, AND IT IS NOT SUITABLE FOR USE ON A DIFFERENT PROJECT SITE OR AT A LATER TIME. USE OF THIS DRAWING FOR REFERENCE OR EXAMPLE ON ANOTHER PROJECT REQUIRES THE SERVICES OF PROPERLY LICENSED ARCHITECTS AND ENGINEERS. REPRODUCTION OF THIS DRAWING FOR REUSE ON ANOTHER PROJECT IS NOT AUTHORIZED AND MAY BE CONTRARY TO THE LAW.

JOB NUMBER:	R210017
CHECKED BY:	JK
DRAWN BY:	GE & RC
DATE:	12/01/2025
SHEET TITLE:	
LOT AREA, OPEN SPACE, & LAND USE PLAN	
SHEET NO.:	2.1

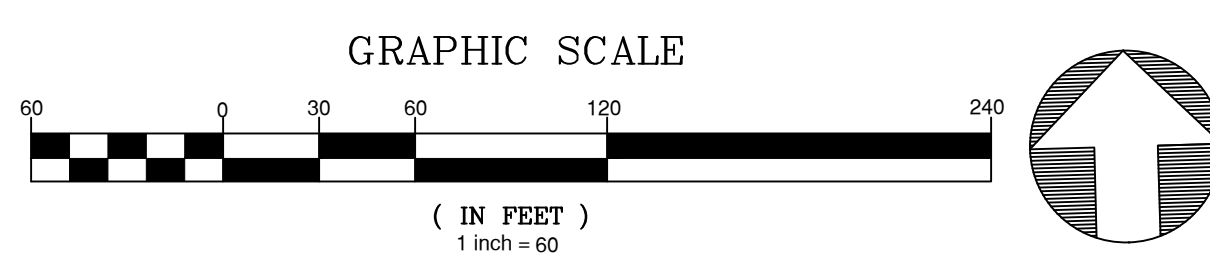
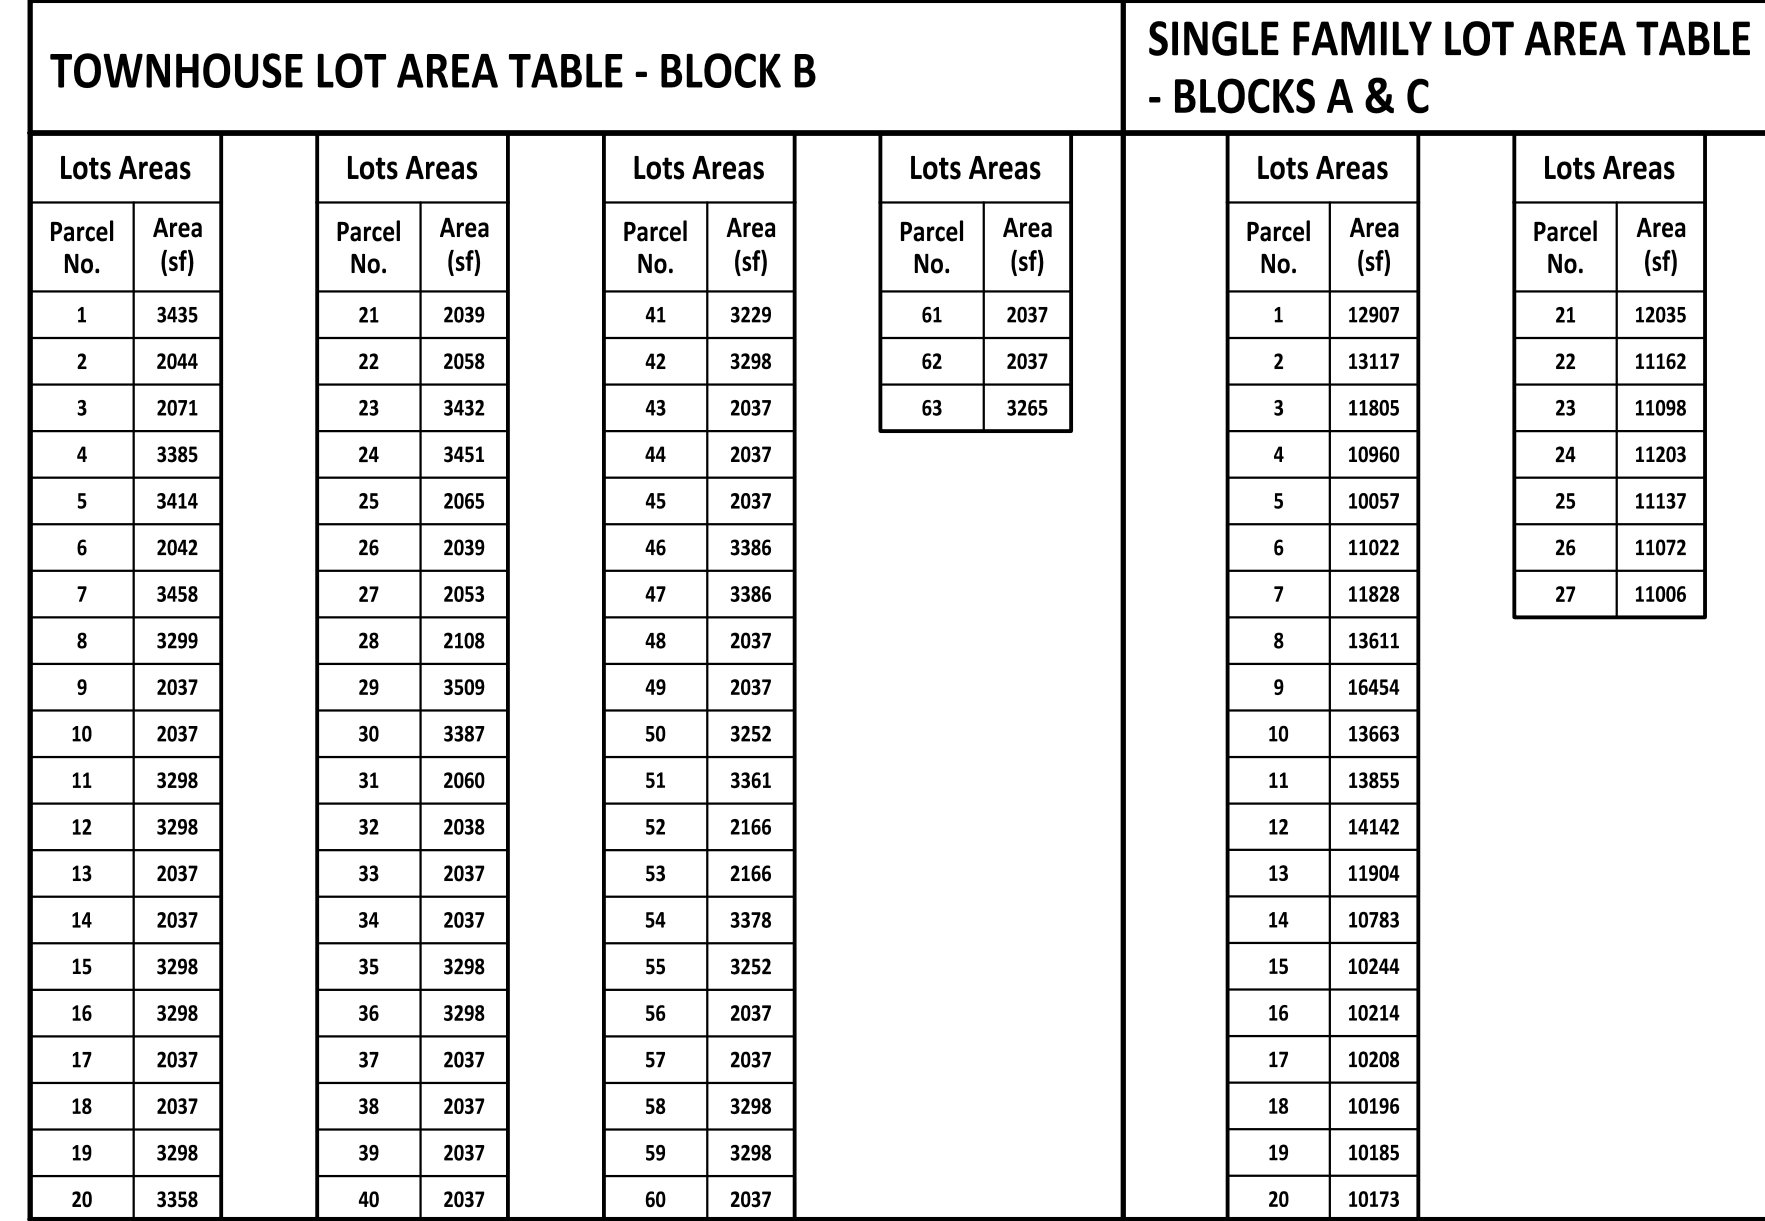


GEORGE COBURN DUKE
D.B. 18719, PG. 2600
B.M. 2021, PG. 1563



SITE CHART	
SINGLE FAMILY	27 TOTAL
TOWNHOMES	63 TOTAL
IMPERVIOUS PER LOT	3200 SF
TOWNHOME SIZE (EXTERIOR)	24' X 60'
TOWNHOME SIZE (INTERIOR)	21' X 61'

SITE LEGEND	
	PROPERTY BOUNDARY
	RIGHT-OF-WAY LINE
	LOT LINE
	SETBACK LINE
	LIMITS OF DISTURBANCE
	ROAD CENTERLINE
	STORMWATER EASEMENT
	SCM MAINTENANCE & ACCESS EASEMENT
	CITY OF RALEIGH UTILITY EASEMENT
	GREENWAY EASEMENT
	PUBLIC ACCESS EASEMENT
	PARKING SPACE COUNT
	WETLANDS
	ACTIVE OPEN SPACE
	PASSIVE OPEN SPACE
	MULTI USE TRAIL

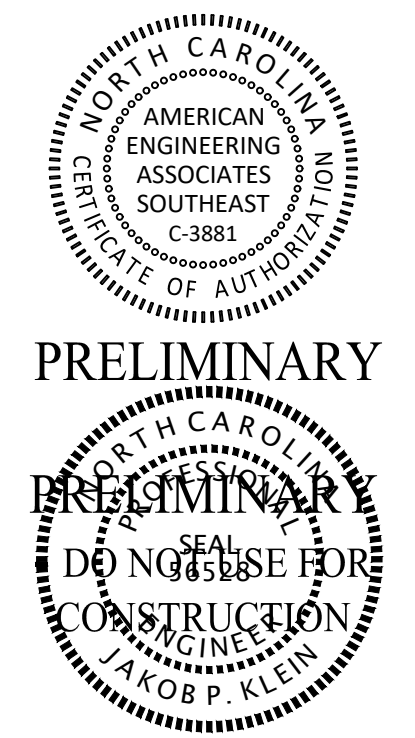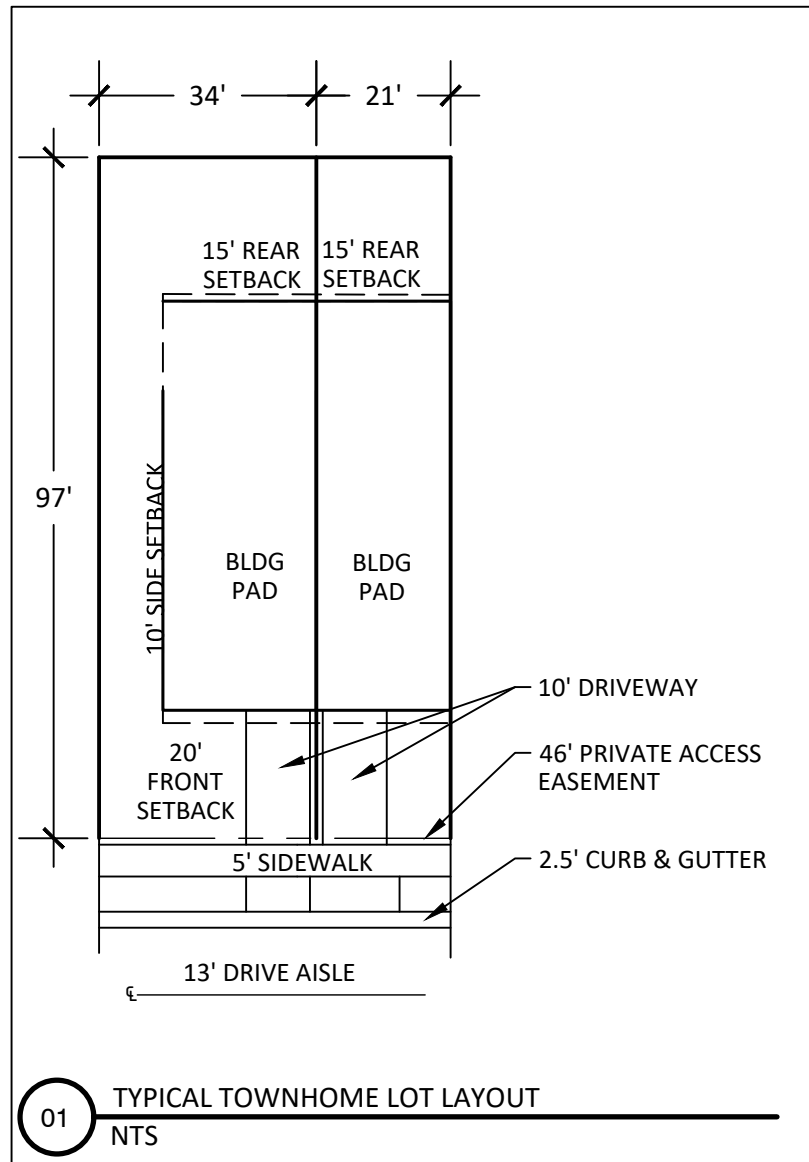

REVISION	
NO.	DATE
1	12/01/2025
2	12/01/2025
3	12/01/2025
4	12/01/2025
5	12/01/2025
6	12/01/2025

STIPULATION FOR REUSE



THIS DRAWING WAS PREPARED FOR USE ON THE SPECIFIC SITE, NAMED HEREON, CONTEMPORANEOUSLY WITH ITS DATE AS LISTED, HEREON, AND IT IS NOT SUITABLE FOR USE ON A DIFFERENT PROJECT SITE OR AT A LATER TIME. USE OF THIS DRAWING FOR REFERENCE OR EXAMPLE ON ANOTHER PROJECT REQUIRES THE SERVICES OF PROPERLY LICENSED ARCHITECTS AND ENGINEERS. REPRODUCTION OF THIS DRAWING FOR REUSE ON ANOTHER PROJECT IS NOT AUTHORIZED AND MAY BE CONTRARY TO THE LAW.

Preliminary Plat (PSP-23-01) for Tucker Wilkins Tract


OVERALL SITE PLAN

Rolesville, Wake County North Carolina 27587

JOB NUMBER:	R210017
CHECKED BY:	JK
DRAWN BY:	GE & RC
DATE:	12/01/2025
SHEET TITLE:	OVERALL SITE PLAN
SHEET NO.:	3.0

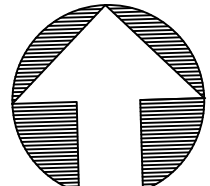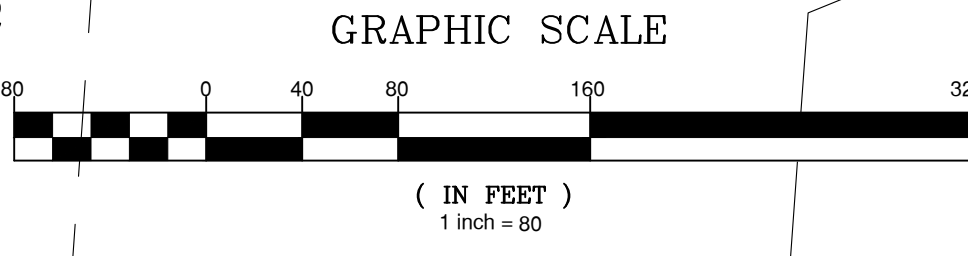


Z:\08\11-2017 Tucker Wilkins Tract\CD\DWG\AS\MAJ2025-7 - Tucker Wilkins Tract\CD\DWG\AS\MAJ2025-7 - Overall Site Plan.dwg

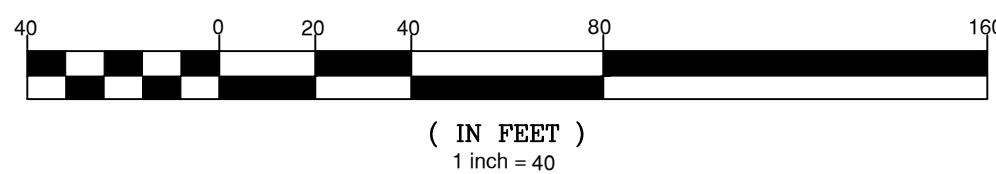

NOTES:

1. "SCM" IS STORMWATER CONTROL MEASURE
2. "OS" IS OPEN SPACE LOTS
3. "CORUE" IS CITY OF RALEIGH UTILITY EASEMENT
4. "SDE" IS STORM DRAINAGE EASEMENT
5. "PAE" IS PUBLIC ACCESS EASEMENT
6. "TCE" IS TEMPORARY CONSTRUCTION EASEMENT

 

AMERICAN
Engineering

American Engineering Associates - Southeast, P.A.
4020 Westchase Boulevard, Suite 450
Raleigh, NC 27607
919-469-1101



PRELIMINARY



Digitally signed by
Jakob Klein
Date: 2025.12.03
15:37:21 +05'00'

NO.	DATE	REVISION:
1	12/01/2022	PSP SUBMITTAL #1
2	11/02/2023	PSP SUBMITTAL #2
3	12/22/2023	PSP SUBMITTAL #3
4	04/01/2025	PSP SUBMITTAL #4
5	05/22/2025	PSP SUBMITTAL #5
6	12/01/2025	PSP SUBMITTAL #6

STIPULATION FOR REUSE

THIS DRAWING WAS PREPARED FOR USE ON THE SPECIFIC SITE, NAMED HEREON, CONTEMPORANEOUSLY WITH ITS ISSUE DATE AS LISTED, HEREON, AND IT IS NOT SUITABLE FOR USE ON A DIFFERENT PROJECT SITE OR AT A LATER TIME. USE OF THIS DRAWING FOR REFERENCE OR EXAMPLE ON ANOTHER PROJECT REQUIRES THE SERVICES OF PROPERLY LICENSED ARCHITECTS AND ENGINEERS. REPRODUCTION OF THIS DRAWING FOR REUSE ON ANOTHER PROJECT IS NOT AUTHORIZED AND MAY BE CONTRARY TO THE LAW.

Preliminary Plat (PSP-23-01)
for Tucker Wilkins Tract

SITE PLAN AREA A

Rolesville, Wake County
North Carolina 27587

JOB NUMBER: R310017

CHECKED BY: _____

DRAWN BY: GE & RA


DATE: 12/01/2021

SHEET TITLE:

SITE PLAN AREA A

SHEET NO :

3.1

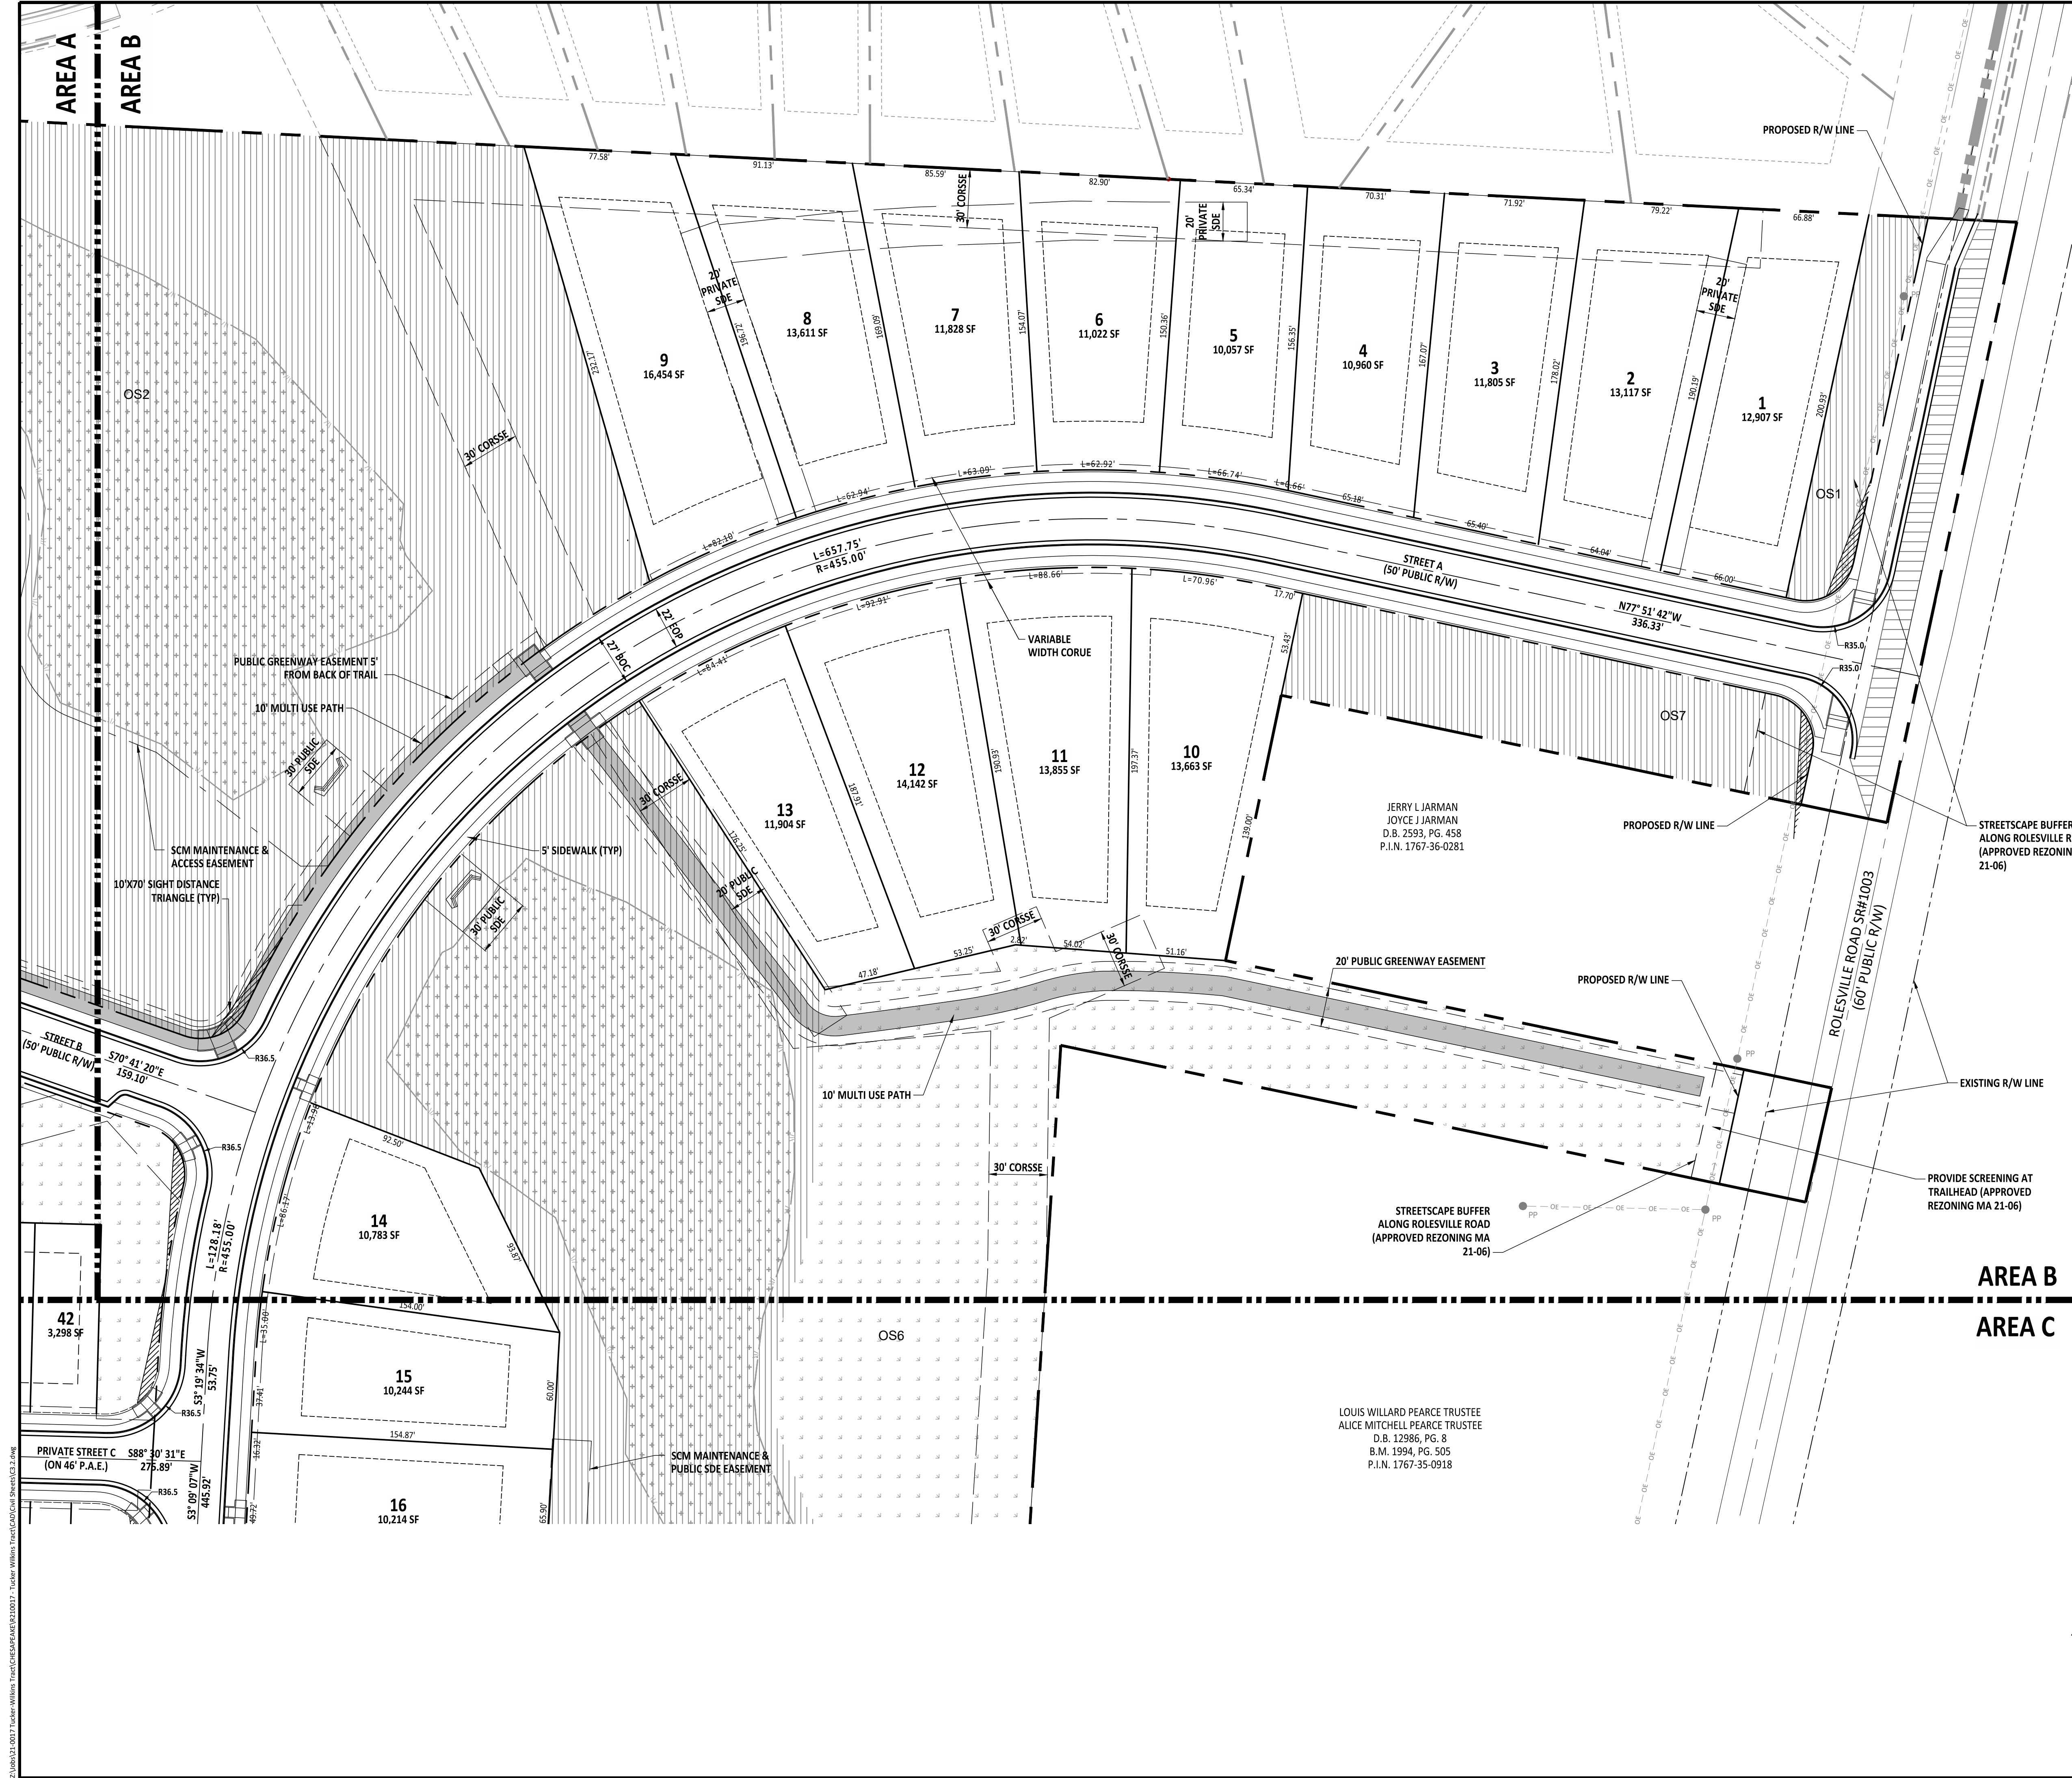

SITE LEGEND	
	PROPERTY BOUNDARY
	RIGHT-OF-WAY LINE
	LOT LINE
	SETBACK LINE
	LIMITS OF DISTURBANCE
	ROAD CENTERLINE
	STORMWATER EASEMENT
	SCM MAINTENANCE & ACCESS EASEMENT
	CITY OF RALEIGH UTILITY EASEMENT
	GREENWAY EASEMENT
	PUBLIC ACCESS EASEMENT
	PARKING SPACE COUNT
	WETLANDS
	ACTIVE OPEN SPACE
	PASSIVE OPEN SPACE
	MULTI USE TRAIL

- NOTES:
- "SCM" IS STORMWATER CONTROL MEASURE
 - "OS" IS OPEN SPACE LOTS
 - "CORUE" IS CITY OF RALEIGH UTILITY EASEMENT
 - "CORSE" IS CITY OF RALEIGH SANITARY SEWER EASEMENT
 - "SDE" IS STORM DRAINAGE EASEMENT
 - "PAE" IS PUBLIC ACCESS EASEMENT

GRAPHIC SCALE

0 20 40 60 80 100

(IN FEET)

1 inch = 40'

North Carolina 811

*** 3 Days Before Digging ***

North Carolina 811
811 or 1-800-632-4949
Remote Ticket Entry
<http://nc811.org/remoteticketentry.htm>

AMERICAN
Engineering

American Engineering Associates - Southeast, P.A.
4020 Westchase Boulevard, Suite 450
Raleigh, NC 27607

PRELIMINARY

SEAL
DO NOT USE FOR
CONSTRUCTION

JACOB P. KLEIN

NO.	DATE	REVISION:
1	12/07/2025	PS SUBMITTAL #1
2	12/07/2025	PS SUBMITTAL #2
3	12/22/2025	PS SUBMITTAL #3
4	01/07/2026	PS SUBMITTAL #4
5	02/07/2026	PS SUBMITTAL #5
6	12/07/2025	PS SUBMITTAL #6

STIPULATION FOR REUSE

THIS DRAWING WAS PREPARED FOR USE ON THE SPECIFIC SITE, NAMED HEREIN, CONTEMPORANEOUSLY WITH ITS ISSUE DATE AS LISTED, HEREON, AND IT IS NOT SUITABLE FOR USE ON A DIFFERENT PROJECT SITE OR AT A LATER TIME. USE OF THIS DRAWING FOR REFERENCE OR EXAMPLE ON ANOTHER PROJECT REQUIRES THE SERVICES OF PROPERLY LICENSED ARCHITECTS AND ENGINEERS. REPRODUCTION OF THIS DRAWING FOR REUSE ON ANOTHER PROJECT IS NOT AUTHORIZED AND MAY BE CONTRARY TO THE LAW.

Preliminary Plat (PSP-23-01)
for Tucker Wilkins Tract

SITE PLAN AREA B

Rolesville, Wake County
North Carolina 27587

JOB NUMBER:	R210017
CHECKED BY:	JK
DRAWN BY:	GE & RC
DATE:	12/01/2025


SHEET TITLE:

**SITE PLAN
AREA B**

SHEET NO.:
3.2

Z:\08\11-0017 Tucker-Wilkins Tract\CD\DWG\DWG\11-0017 - Tucker Wilkins Tract\CD\DWG\DWG\11-0017.dwg


WATT DEVELOPMENT CORPORATION
D.B. 18488, PG. 1280
B.M. 2021, PG. 68
B.M. 1984, PG. 114
B.M. 1984, PG. 116
P.L.N. 1767-16-4294

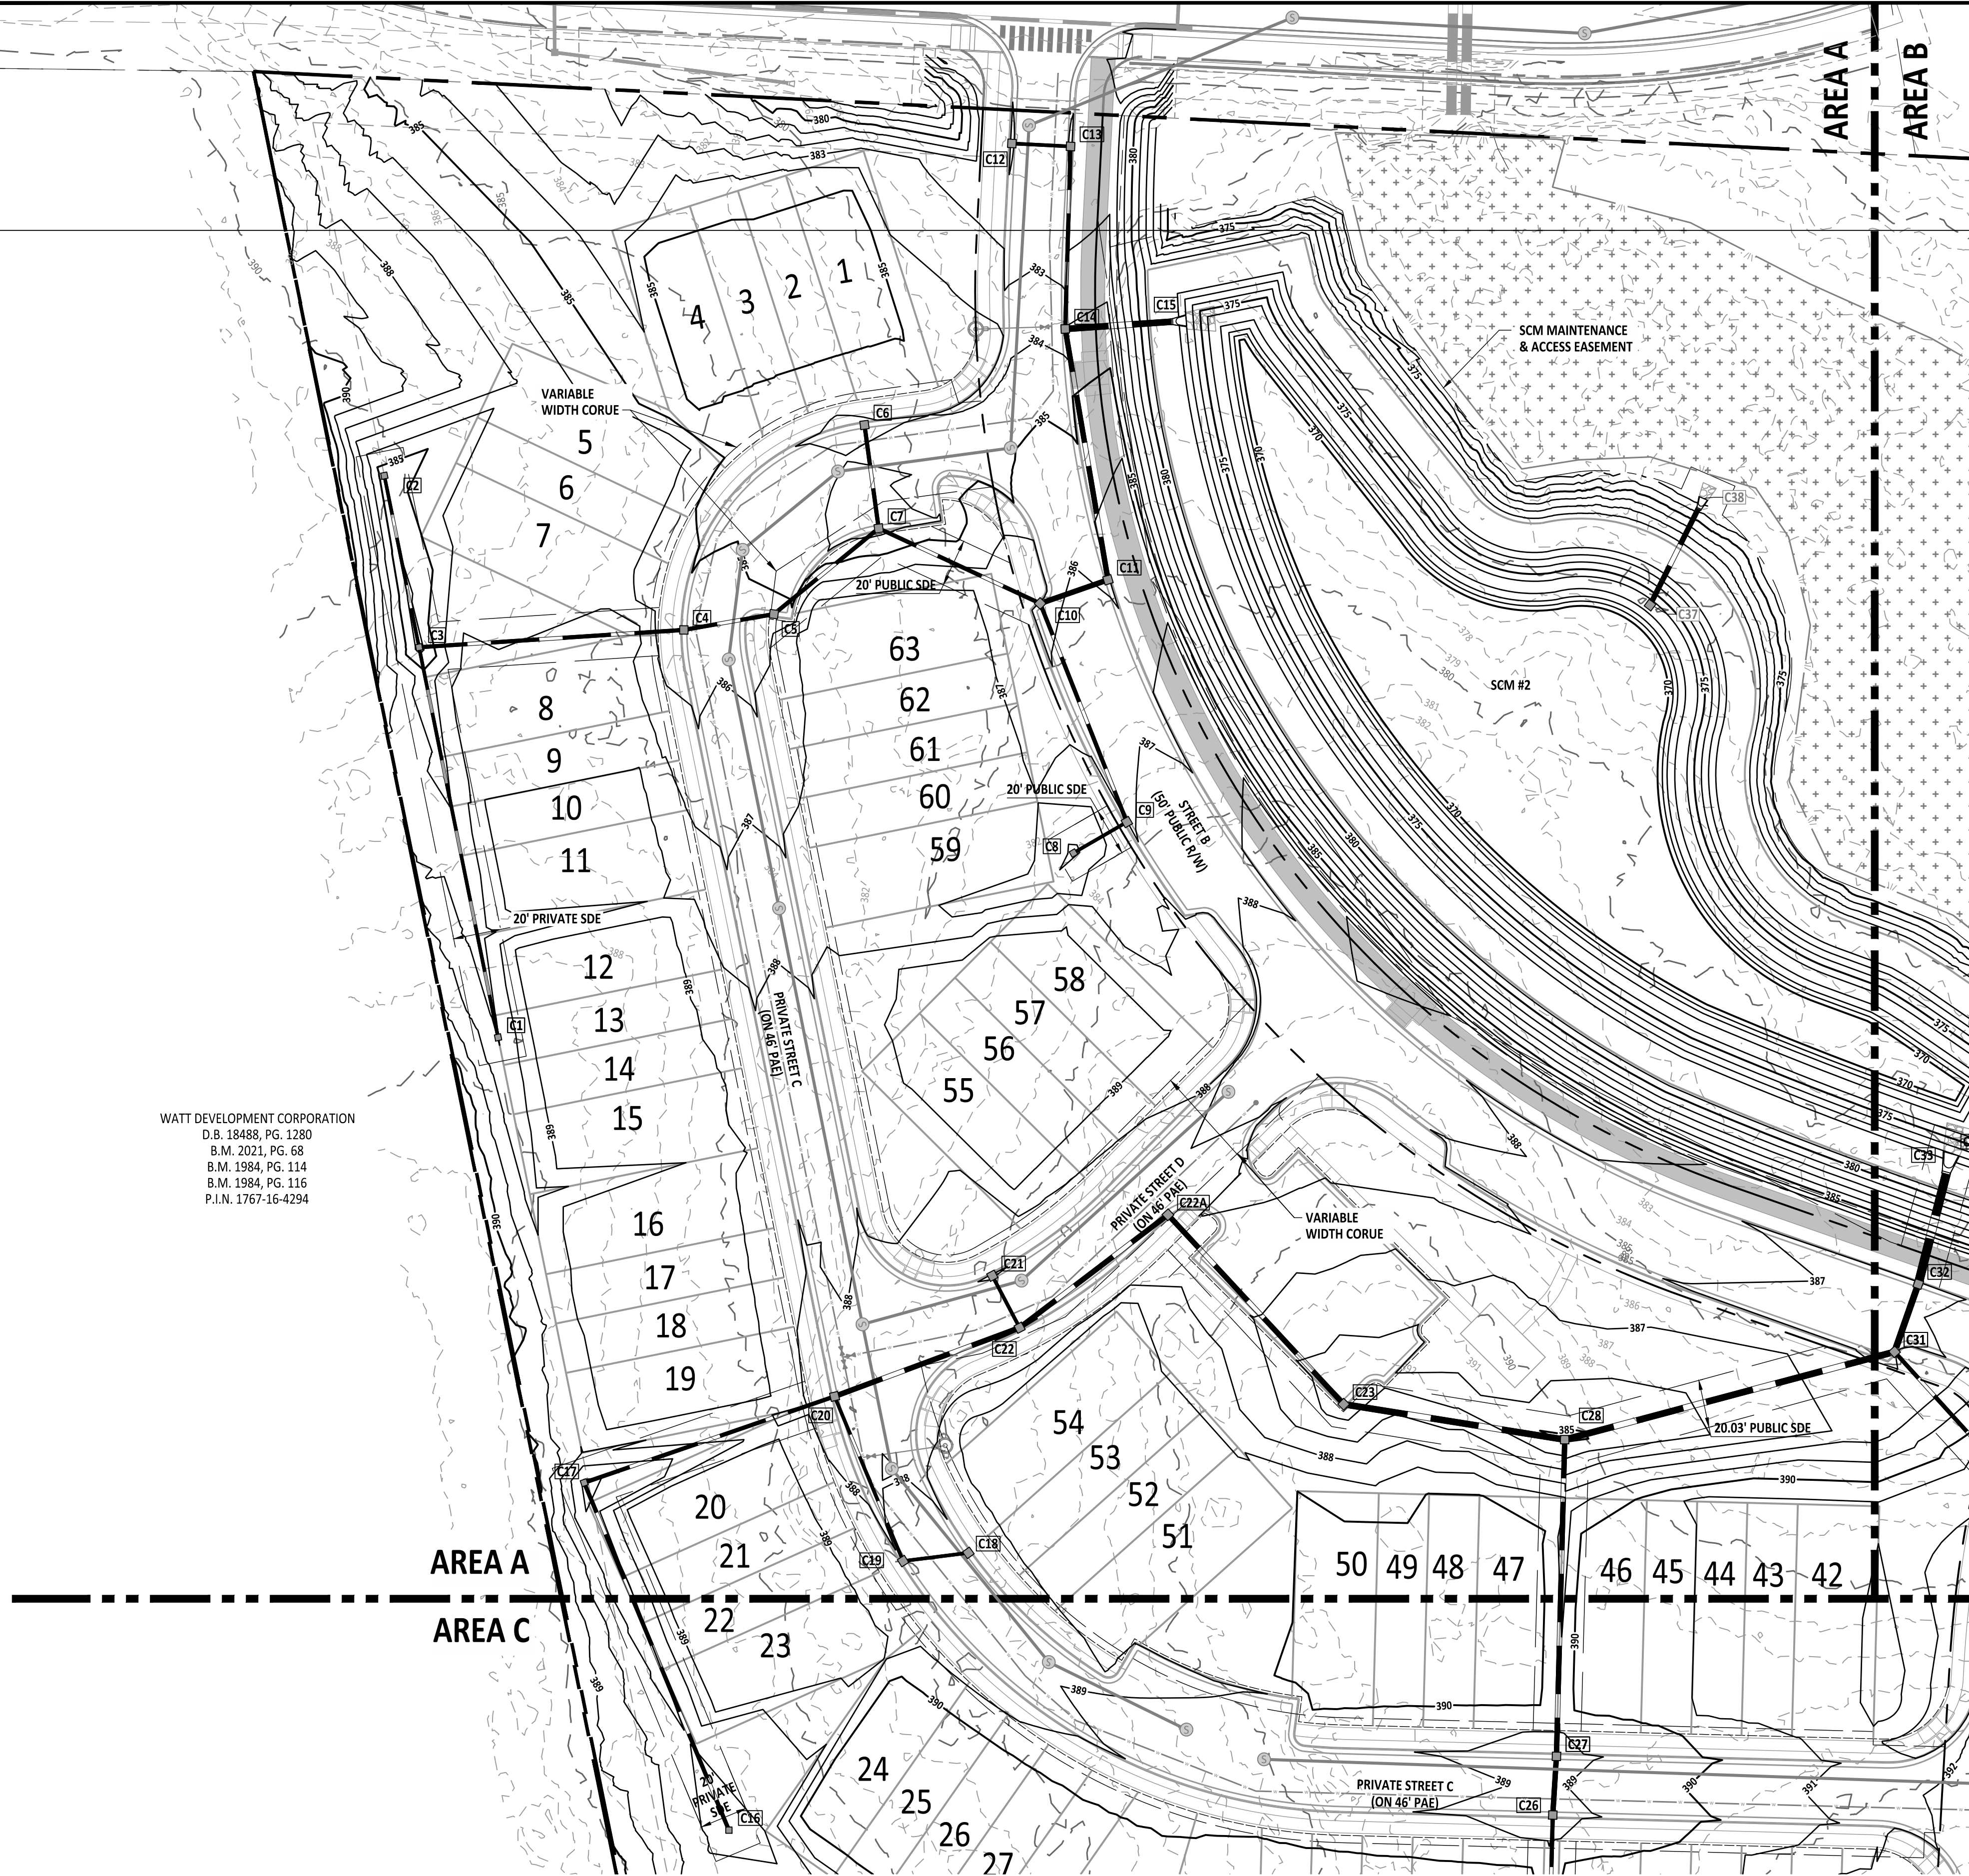

SITE LEGEND	
	PROPERTY BOUNDARY
	RIGHT-OF-WAY LINE
	LOT LINE
	SETBACK LINE
	LOD
	LIMITS OF DISTURBANCE
	ROAD CENTERLINE
	STORMWATER EASEMENT
	SCM MAINTENANCE & ACCESS EASEMENT
	CITY OF RALEIGH UTILITY EASEMENT
	GREENWAY EASEMENT
	PUBLIC ACCESS EASEMENT
	PARKING SPACE COUNT
	WETLANDS
	MULTI USE TRAIL

- NOTES:
- "SCM" IS STORMWATER CONTROL MEASURE
 - "CORUE" IS CITY OF RALEIGH UTILITY EASEMENT
 - "CORSE" IS CITY OF RALEIGH SANITARY SEWER EASEMENT
 - "SDE" IS STORM DRAINAGE EASEMENT

SITE GRADING TO BE FURTHER DETAILED
AND DEVELOPED IN TOWN CID SUBMITTAL.

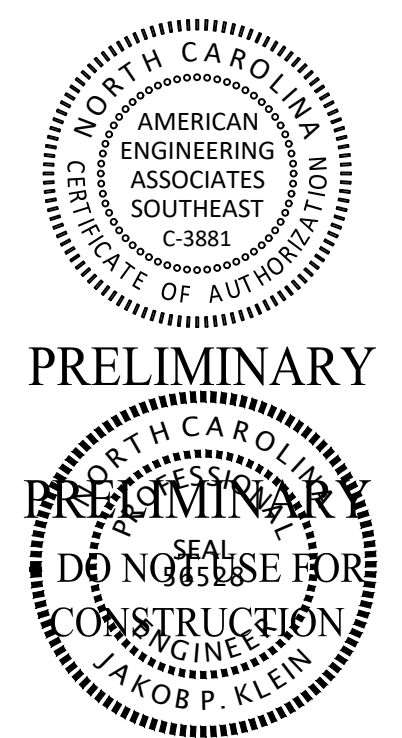

NO.	DATE	REVISION:
1	12/07/2022	PSP SUBMITTAL #1
2	12/07/2023	PSP SUBMITTAL #2
3	12/22/2023	PSP SUBMITTAL #3
4	12/22/2023	PSP SUBMITTAL #4
5	12/22/2023	PSP SUBMITTAL #5
6	12/01/2025	PSP SUBMITTAL #6

STIPULATION FOR REUSE

THIS DRAWING WAS PREPARED FOR USE ON THE SPECIFIC SITE, NAMED HEREON, CONTEMPORANEOUSLY WITH ITS ISSUE DATE AS LISTED, HEREON, AND IT IS NOT SUITABLE FOR USE ON A DIFFERENT PROJECT SITE OR AT A LATER TIME. USE OF THIS DRAWING FOR REFERENCE OR EXAMPLE ON ANOTHER PROJECT REQUIRES THE SERVICES OF PROPERLY LICENSED ARCHITECTS AND ENGINEERS. REPRODUCTION OF THIS DRAWING FOR REUSE ON ANOTHER PROJECT IS NOT AUTHORIZED AND MAY BE CONTRARY TO THE LAW.


Preliminary Plat (PSP-23-01)
for Tucker Wilkins Tract
**DRAINAGE & GRADING
PLAN AREA A**
Rolesville, Wake County
North Carolina 27587

JOB NUMBER:	R210017
CHECKED BY:	JK
DRAWN BY:	GE & RC
DATE:	12/01/2025

SHEET TITLE:
**DRAINAGE &
GRADING PLAN
AREA A**

SHEET NO.:
4.1




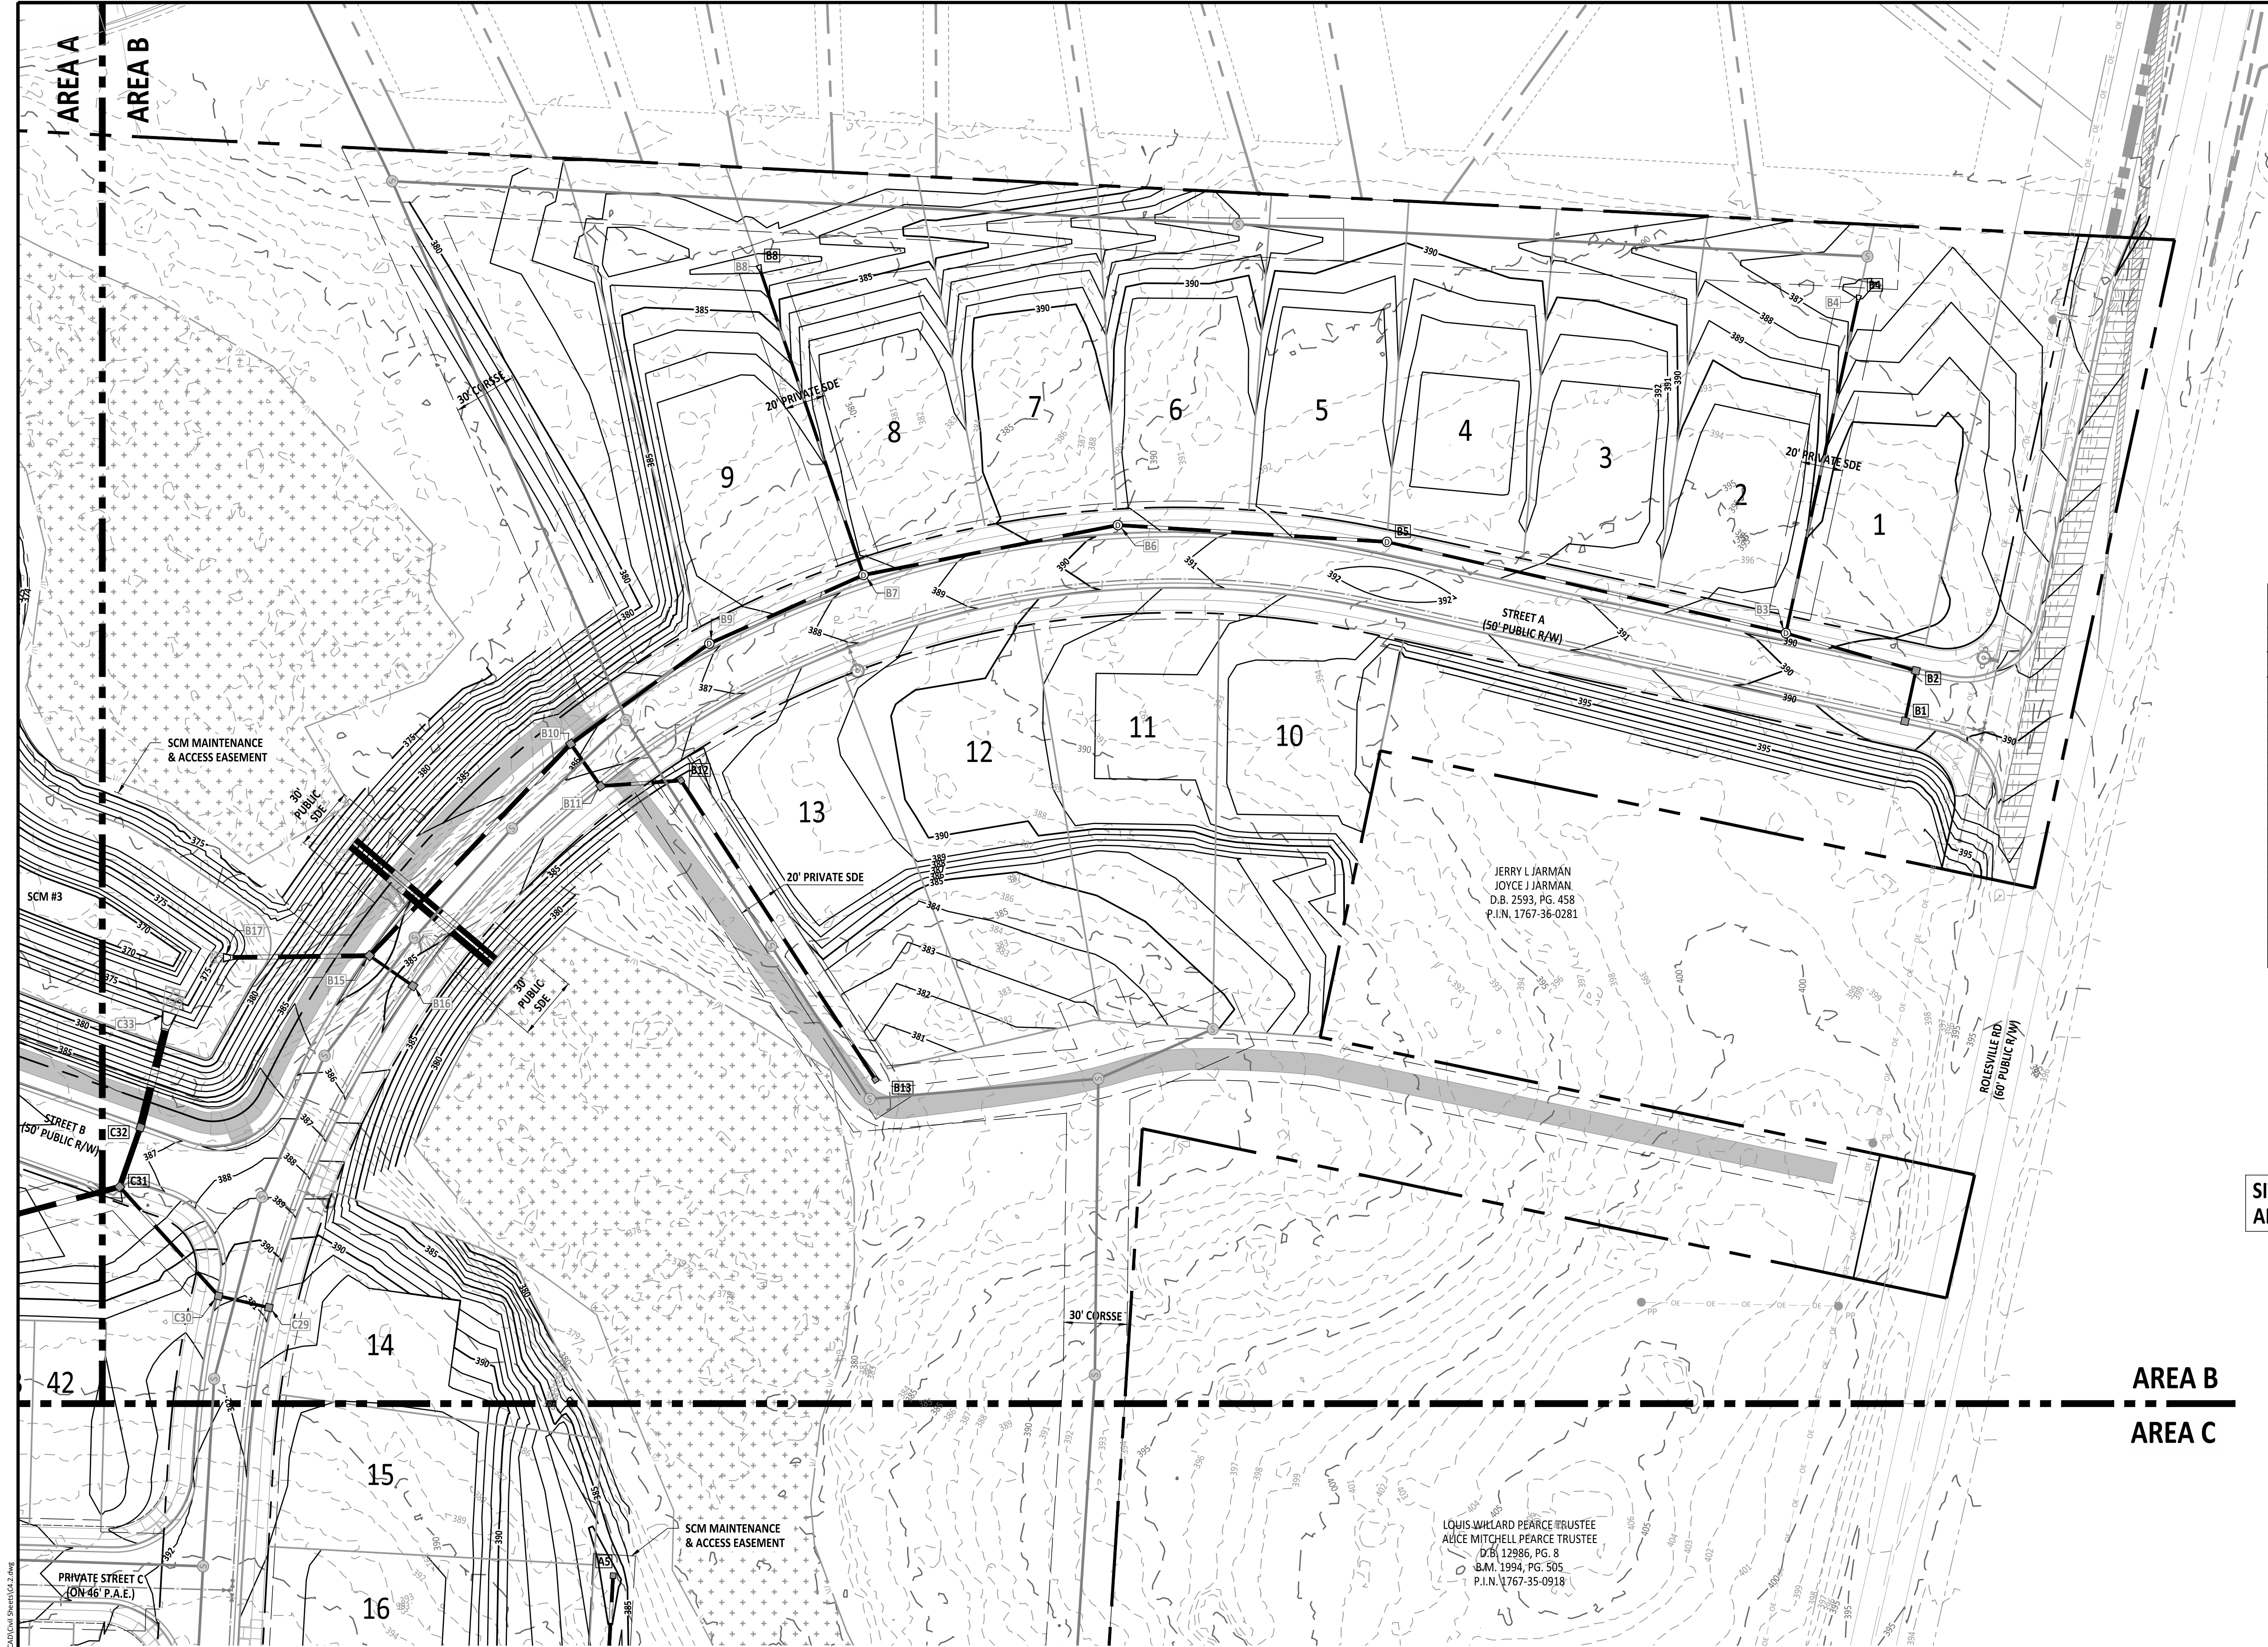

SITE LEGEND	
	PROPERTY BOUNDARY
	RIGHT-OF-WAY LINE
	LOT LINE
	SETBACK LINE
	LOD
	LIMITS OF DISTURBANCE
	ROAD CENTERLINE
	STORMWATER EASEMENT
	SCM MAINTENANCE & ACCESS EASEMENT
	CITY OF RALEIGH UTILITY EASEMENT
	GREENWAY EASEMENT
	PUBLIC ACCESS EASEMENT
	PARKING SPACE COUNT
	WETLANDS
	MULTI USE TRAIL

- NOTES:
- "SCM" IS STORMWATER CONTROL MEASURE
 - "CORUE" IS CITY OF RALEIGH UTILITY EASEMENT
 - "CORSE" IS CITY OF RALEIGH SANITARY SEWER EASEMENT
 - "SDE" IS STORM DRAINAGE EASEMENT

SITE GRADING TO BE FURTHER DETAILED
AND DEVELOPED IN TOWN CID SUBMITTAL.

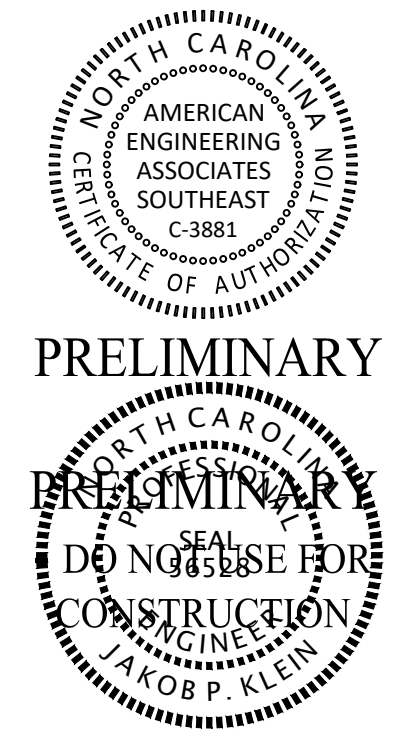

Digitally signed by
Jacob P. Klein
Date: 2025.12.03
15:27:22 -0500

NO.	DATE	REVISION:
1	12/07/2022	PS SUBMITTAL #1
2	12/07/2023	PS SUBMITTAL #2
3	12/22/2023	PS SUBMITTAL #3
4	12/22/2023	PS SUBMITTAL #4
5	12/27/2023	PS SUBMITTAL #5
6	12/01/2025	PS SUBMITTAL #6


STIPULATION FOR REUSE
THIS DRAWING WAS PREPARED FOR USE ON THE SPECIFIC SITE, NAMED HEREON, CONTEMPORANEOUSLY WITH ITS ISSUE DATE AS LISTED, HEREON, AND IT IS NOT SUITABLE FOR USE ON A DIFFERENT PROJECT SITE OR AT A LATER TIME. USE OF THIS DRAWING FOR REFERENCE OR EXAMPLE ON ANOTHER PROJECT REQUIRES THE SERVICES OF PROPERLY LICENSED ARCHITECTS AND ENGINEERS. REPRODUCTION OF THIS DRAWING FOR REUSE ON ANOTHER PROJECT IS NOT AUTHORIZED AND MAY BE CONTRARY TO THE LAW.

Preliminary Plat (PSP-23-01)
for Tucker Wilkins Tract
**DRAINAGE & GRADING
PLAN AREA B**
Rolesville, Wake County
North Carolina 27587

JOB NUMBER:	R210017
CHECKED BY:	JK
DRAWN BY:	GE & RC
DATE:	12/01/2025

SHEET TITLE:
**DRAINAGE &
GRADING PLAN
AREA B**

SHEET NO.:
4.2

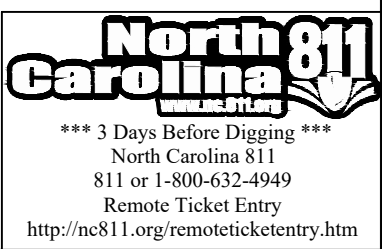



SITE LEGEND	
	PROPERTY BOUNDARY
	RIGHT-OF-WAY LINE
	LOT LINE
	SETBACK LINE
	LOD
	LIMITS OF DISTURBANCE
	ROAD CENTERLINE
	STORMWATER EASEMENT
	SCM MAINTENANCE & ACCESS EASEMENT
	CITY OF RALEIGH UTILITY EASEMENT
	GREENWAY EASEMENT
	PUBLIC ACCESS EASEMENT
	PARKING SPACE COUNT
	WETLANDS
	MULTI USE TRAIL

- NOTES:
- "SCM" IS STORMWATER CONTROL MEASURE
 - "CORUE" IS CITY OF RALEIGH UTILITY EASEMENT
 - "CORSSE" IS CITY OF RALEIGH SANITARY SEWER EASEMENT
 - "SDE" IS STORM DRAINAGE EASEMENT

SITE GRADING TO BE FURTHER DETAILED
AND DEVELOPED IN TOWN CID SUBMITTAL.

DENISE LEIGH WILKES
STEVENS
DEBORAH W HENLEY
D.B. 17064, PG. 513
P.I.N. 1767-25-1934



EVOLVE PROPERTIES LLC
D.B. 18719, PG. 2594
B.M. 2021, PG. 1563
B.M. 1747, PG. 78
P.I.N. 1767-25-3122

GEORGE COBURN DUKE
D.B. 18719, PG. 2600
B.M. 2021, PG. 1563
B.M. 1747, PG. 78
P.I.N. 1767-25-7107

LOUIS WILLARD PEARCE TRUSTEE
ALICE MITCHELL PEARCE TRUSTEE
D.B. 12986, PG. 8
B.M. 1994, PG. 505
P.I.N. 1767-35-0918

LOUIS WILLARD PEARCE TRUSTEE
ALICE MITCHELL PEARCE TRUSTEE
D.B. 12986, PG. 13
B.M. 2005, PG. 1939
P.I.N. 1767-35-0748

TIMOTHY GODFREY
MARY MITCHELL GODFREY
D.B. 11626, PG. 672
B.M. 2005, PG. 1939
P.I.N. 1767-25-9695

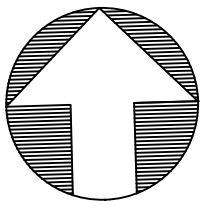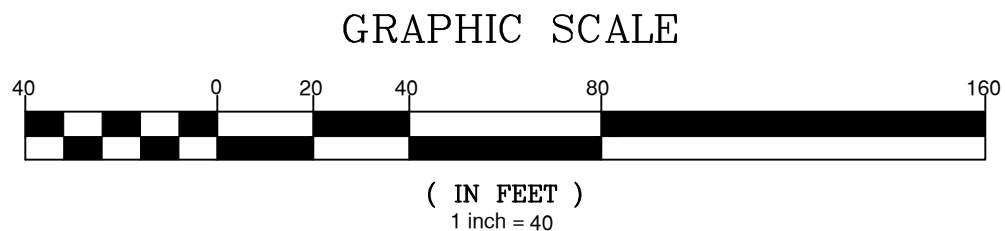

PRELIMINARY



Digitally signed by
Jacob Klein
Date: 2025.12.03
15:27:22-08'00'

NO.	DATE	REVISION:
1	12/07/2025	PS SUBMITTAL #1
2	12/07/2025	PS SUBMITTAL #2
3	12/22/2025	PS SUBMITTAL #3
4	12/22/2025	PS SUBMITTAL #4
5	12/22/2025	PS SUBMITTAL #5
6	12/01/2025	PS SUBMITTAL #6

STIPULATION FOR REUSE


THIS DRAWING WAS PREPARED FOR USE ON THE SPECIFIC SITE, NAMED HEREON, CONTINGUOUSLY WITH ITS ISSUE DATE AS LISTED, HEREON, AND IT IS NOT SUITABLE FOR USE ON A DIFFERENT PROJECT SITE OR AT A LATER TIME. USE OF THIS DRAWING FOR REFERENCE OR EXAMPLE ON ANOTHER PROJECT REQUIRES THE SERVICES OF PROPERLY LICENSED ARCHITECTS AND ENGINEERS. REPRODUCTION OF THIS DRAWING FOR REUSE ON ANOTHER PROJECT IS NOT AUTHORIZED AND MAY BE CONTRARY TO THE LAW.

Preliminary Plat (PSP-23-01)
for Tucker Wilkins Tract
**DRAINAGE & GRADING
PLAN AREA C**
Rolesville, Wake County
North Carolina 27587

JOB NUMBER: R210017
CHECKED BY: JK
DRAWN BY: GE & RC
DATE: 12/01/2025



SHEET TITLE:
**DRAINAGE &
GRADING
PLAN AREA C**

SHEET NO.:
4.3

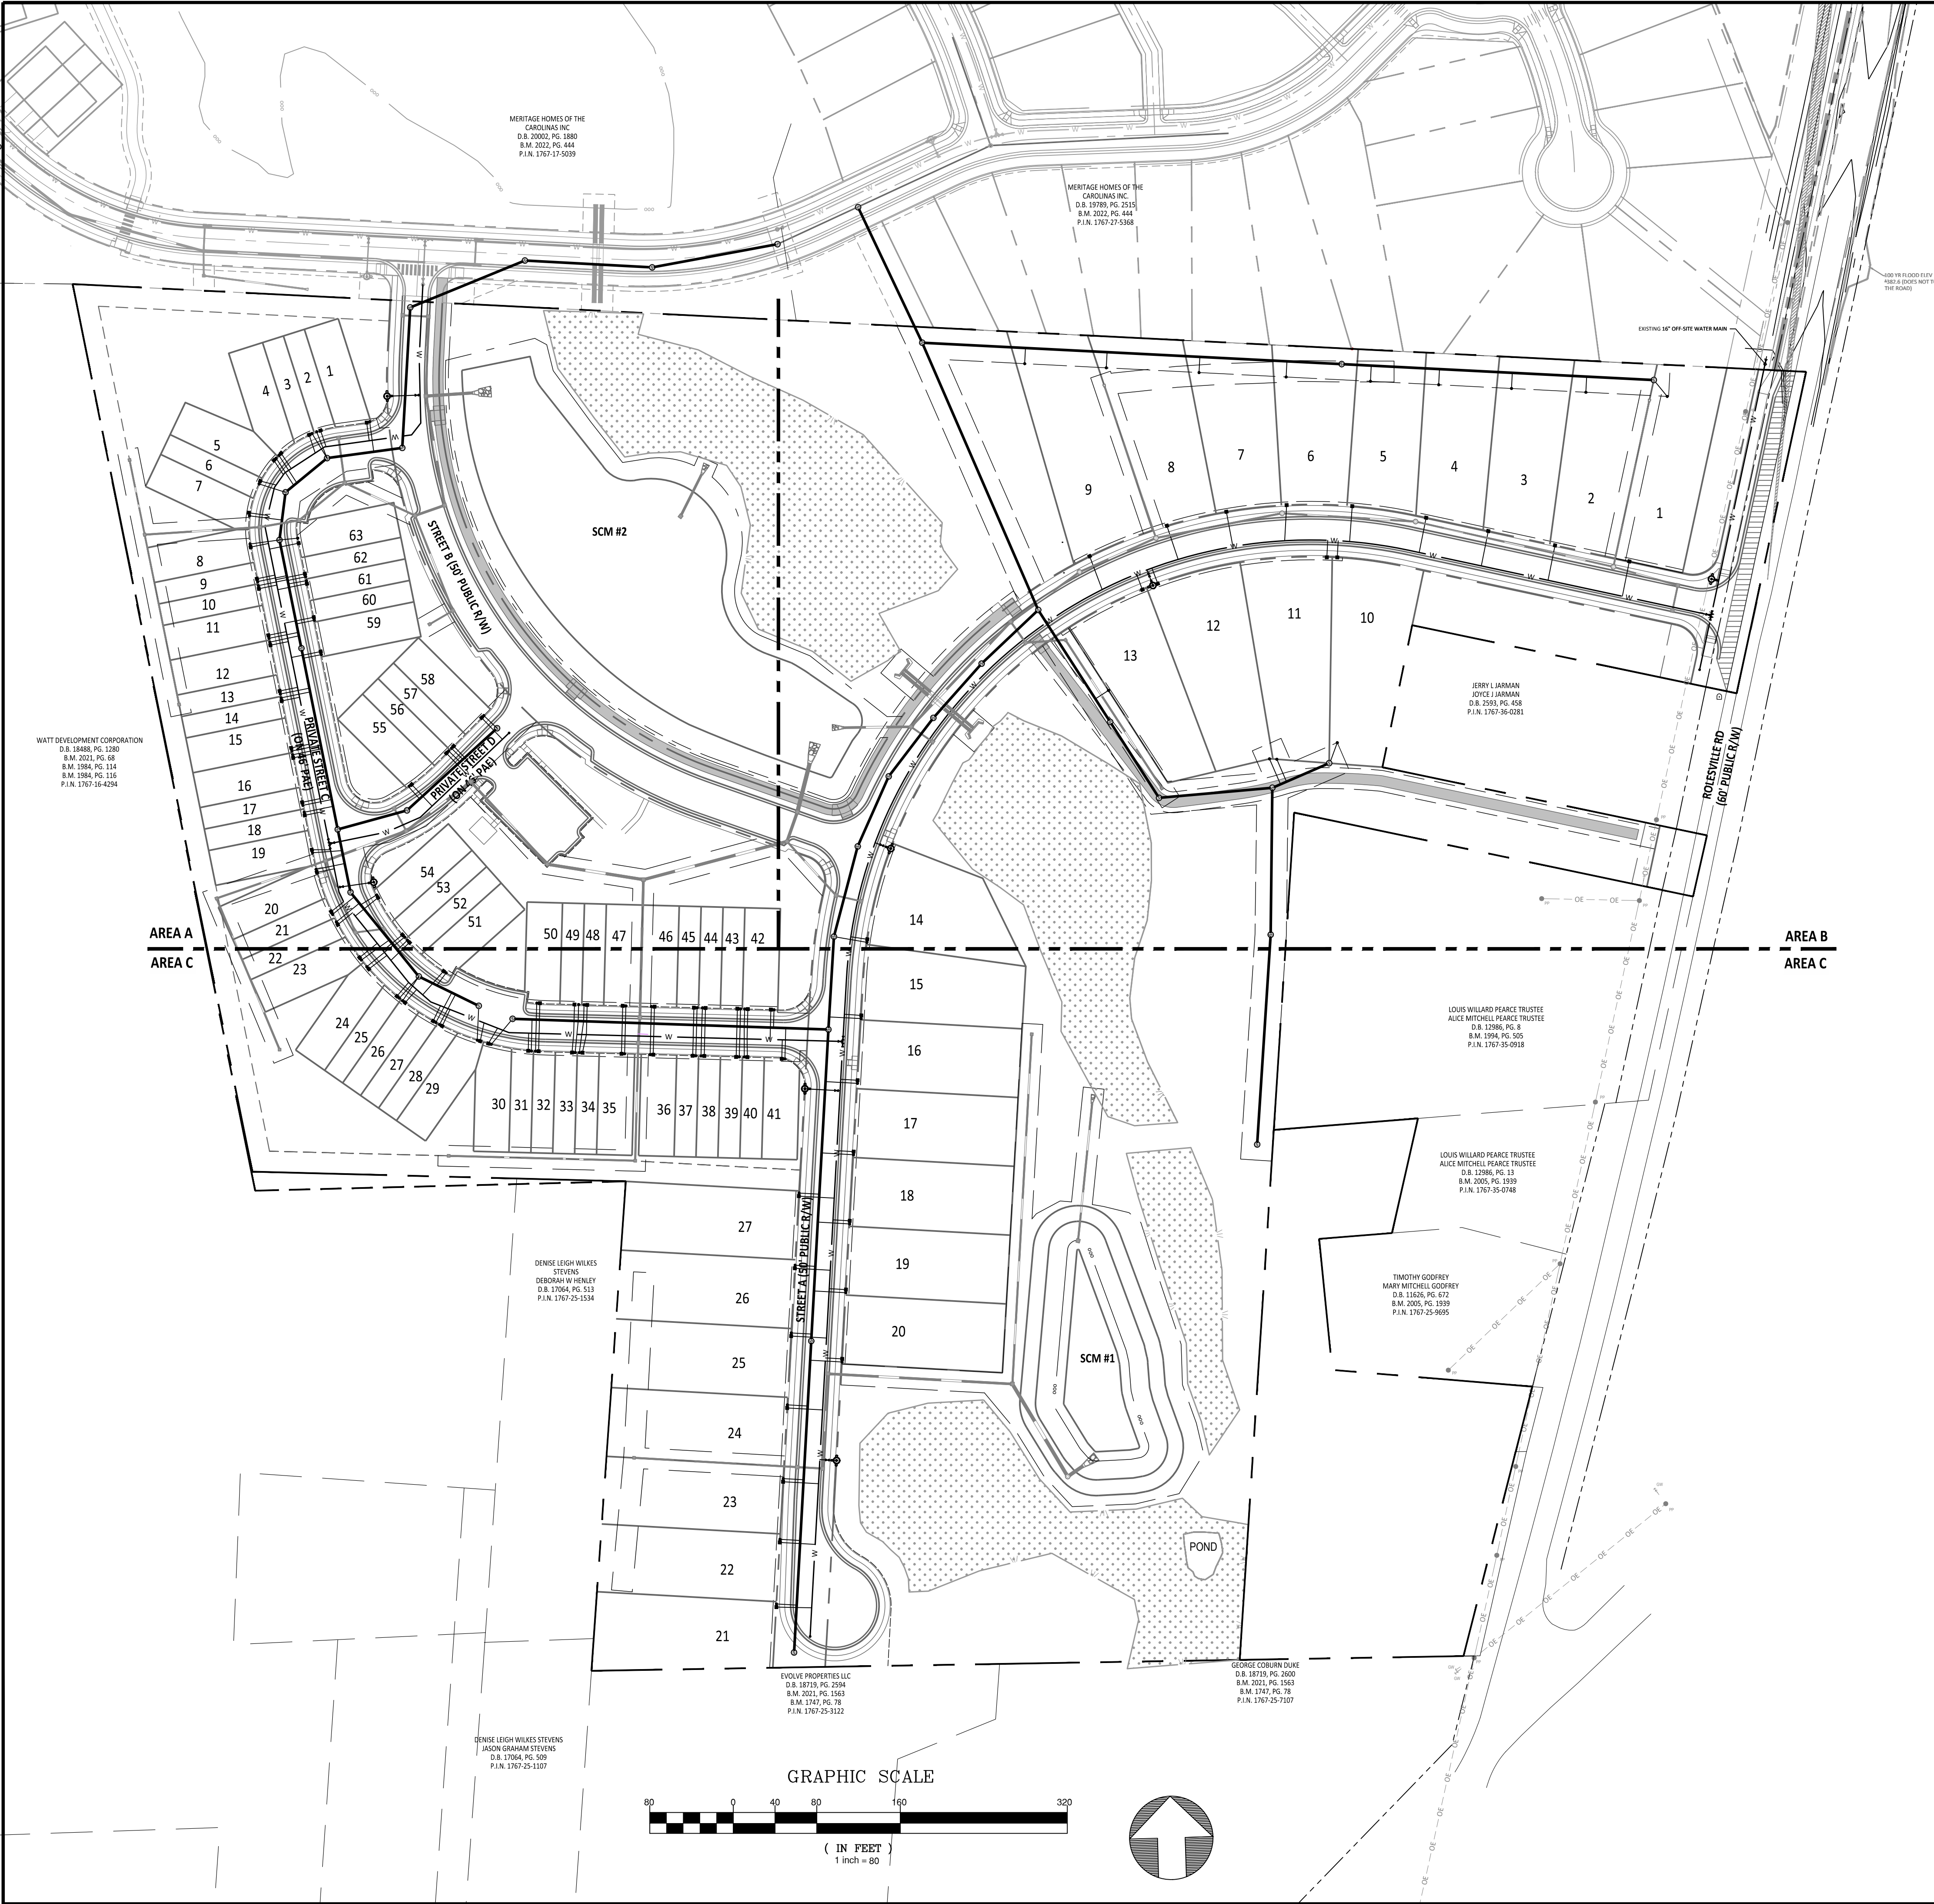

- STANDARD UTILITY NOTES:
1. ALL MATERIALS & CONSTRUCTION METHODS SHALL BE IN ACCORDANCE WITH CITY OF RALEIGH DESIGN STANDARDS, DETAILS & SPECIFICATIONS (REFERENCE: CORPUD HANDBOOK, CURRENT EDITION)
 2. UTILITY SEPARATION REQUIREMENTS:
 - A) A DISTANCE OF 100' SHALL BE MAINTAINED BETWEEN SANITARY SEWER & ANY PRIVATE OR PUBLIC WATER SUPPLY SOURCE SUCH AS AN IMPOUNDED RESERVOIR USED AS A SOURCE OF DRINKING WATER. IF ADEQUATE LATERAL SEPARATION CANNOT BE ACHIEVED, FERROUS SANITARY SEWER PIPE SHALL BE SPECIFIED & INSTALLED TO WATERLINE SPECIFICATIONS. HOWEVER, THE MINIMUM SEPARATION SHALL NOT BE LESS THAN 25' FROM A PRIVATE WELL OR 50' FROM A PUBLIC WELL
 - B) WHEN INSTALLING WATER &/OR SEWER MAINS, THE HORIZONTAL SEPARATION BETWEEN UTILITIES SHALL BE 10'. IF THIS SEPARATION CANNOT BE MAINTAINED DUE TO EXISTING CONDITIONS, THE VARIATION ALLOWED IS THE WATER MAIN IN A SEPARATE TRENCH WITH THE ELEVATION OF THE WATER MAIN AT LEAST 18" ABOVE THE TOP OF THE SEWER & MUST BE APPROVED BY THE PUBLIC UTILITIES DIRECTOR. ALL DISTANCES ARE MEASURED FROM OUTSIDE DIAMETER TO OUTSIDE DIAMETER
 - C) WHERE IT IS IMPOSSIBLE TO OBTAIN PROPER SEPARATION, OR ANYTIME A SANITARY SEWER PASSES OVER A WATERMAIN, DIP MATERIALS OR STEEL ENCASUREMENT EXTENDED 10' ON EACH SIDE OF CROSSING MUST BE SPECIFIED & INSTALLED TO WATERLINE SPECIFICATIONS
 - D) 5.0' MINIMUM HORIZONTAL SEPARATION IS REQUIRED BETWEEN ALL SANITARY SEWER & STORM SEWER FACILITIES, UNLESS DIP MATERIAL IS SPECIFIED FOR SANITARY SEWER
 - E) MAINTAIN 18" MIN. VERTICAL SEPARATION AT ALL WATERMAIN & RCP STORM DRAIN CROSSINGS; MAINTAIN 18" MIN. VERTICAL SEPARATION AT ALL SANITARY SEWER & RCP STORM DRAIN CROSSINGS. WHERE ADEQUATE SEPARATIONS CANNOT BE ACHIEVED, SPECIFY DIP MATERIALS & A CONCRETE CRADLE HAVING 6" MIN. CLEARANCE (PER CORPUD DETAILS W41 & 5-49)
 - F) ALL OTHER UNDERGROUND UTILITIES SHALL CROSS WATER & SEWER FACILITIES WITH 18" MIN. VERTICAL SEPARATION REQUIRED
 3. ANY NECESSARY FIELD REVISIONS ARE SUBJECT TO REVIEW & APPROVAL OF AN AMENDED PLAN &/OR PROFILE BY THE CITY OF RALEIGH PUBLIC UTILITIES DEPARTMENT PRIOR TO CONSTRUCTION
 4. DEVELOPER SHALL PROVIDE 30 DAYS ADVANCE WRITTEN NOTICE TO OWNER FOR ANY WORK REQUIRED WITHIN AN EXISTING CITY OF RALEIGH UTILITY EASEMENT TRAVELING PRIVATE PROPERTY
 5. CONTRACTOR SHALL MAINTAIN CONTINUOUS WATER & SEWER SERVICE TO EXISTING RESIDENCES & BUSINESSES THROUGHOUT CONSTRUCTION OF PROJECT. ANY NECESSARY SERVICE INTERRUPTIONS SHALL BE PRECEDED BY A 24 HOUR ADVANCE NOTICE TO THE CITY OF RALEIGH PUBLIC UTILITIES DEPARTMENT
 6. 3.0' MINIMUM COVER IS REQUIRED ON ALL WATER MAINS & SEWER FORCEMAINS. 4.0' MINIMUM COVER IS REQUIRED ON ALL REUSE MAINS
 7. IT IS THE DEVELOPER'S RESPONSIBILITY TO ABANDON OR REMOVE EXISTING WATER & SEWER SERVICES NOT BEING USED IN REDEVELOPMENT OF A SITE UNLESS OTHERWISE DIRECTED BY THE CITY OF RALEIGH PUBLIC UTILITIES DEPARTMENT. THIS INCLUDES ABANDONING TAP AT MAIN & REMOVAL OF SERVICE FROM ROW OR EASEMENT PER CORPUD HANDBOOK PROCEDURE
 8. INSTALL 1/2" COPPER WATER SERVICES WITH METERS LOCATED AT ROW OR WITHIN A 2'X2' WATERLINE EASEMENT IMMEDIATELY ADJACENT. NOTE: IT IS THE APPLICANT'S RESPONSIBILITY TO PROPERLY SIZE THE WATER SERVICE FOR EACH CONNECTION TO PROVIDE ADEQUATE FLOW & PRESSURE
 9. INSTALL 4" PVC SEWER SERVICES @ 1.0% MINIMUM GRADE WITH CLEANOUTS LOCATED AT ROW OR EASEMENT LINE & SPACED EVERY 75 LINEAR FEET MAXIMUM
 10. PRESSURE REDUCING VALVES ARE REQUIRED ON ALL WATER SERVICES EXCEEDING 80 PSI; BACKWATER VALVES ARE REQUIRED ON ALL SANITARY SEWER SERVICES HAVING BUILDING DRAINAGE LOWER THAN 1.0' ABOVE THE NEXT UPSTREAM MANHOLE
 11. ALL ENVIRONMENTAL PERMITS APPLICABLE TO THE PROJECT MUST BE OBTAINED FROM NCDWQ, USACE &/OR FEMA FOR ANY RIPARIAN BUFFER, WETLAND &/OR FLOODPLAIN IMPACTS (RESPECTIVELY) PRIOR TO CONSTRUCTION
 12. NCDOT / RAILROAD ENCROACHMENT AGREEMENTS ARE REQUIRED FOR ANY UTILITY WORK (INCLUDING MAIN EXTENSIONS & SERVICE TAPS) WITHIN STATE OR RAILROAD ROW PRIOR TO CONSTRUCTION
 13. GREASE INTERCEPTOR / OIL WATER SEPARATOR SIZING CALCULATIONS & INSTALLATION SPECIFICATIONS SHALL BE APPROVED BY THE RW FOG PROGRAM COORDINATOR PRIOR TO ISSUANCE OF A U/C / BLDG PERMIT. CONTACT (919) 996-4516 OR FOG@RALEIGHNC.GOV FOR MORE INFORMATION
 14. CROSS-CONNECTION CONTROL: PROTECTION DEVICES ARE REQUIRED BASED ON DEGREE OF HEALTH HAZARD INVOLVED AS LISTED IN APPENDIX-B OF THE RULES GOVERNING PUBLIC WATER SYSTEMS IN NORTH CAROLINA. THESE GUIDELINES ARE THE MINIMUM REQUIREMENTS. THE DEVICES SHALL MEET AMERICAN SOCIETY OF SANITARY ENGINEERING (ASSE) STANDARDS OR BE ON THE UNIVERSITY OF SOUTHERN CALIFORNIA APPROVAL LIST. THE DEVICES SHALL BE INSTALLED AND TESTED (BOTH INITIAL AND PERIODIC TESTING THEREAFTER) IN ACCORDANCE WITH THE MANUFACTURER'S RECOMMENDATIONS OR THE LOCAL CROSS-CONNECTION CONTROL PROGRAM, WHICHEVER IS MORE STRINGENT. A CERTIFICATE OF COMPLIANCE SHALL ALSO BE OBTAINED FROM THE RW CROSS-CONNECTION COORDINATOR FOR EACH DEVICE PRIOR TO ISSUANCE OF A U/C / BLDG PERMIT. CONTACT (919) 996-5923 OR CROSS.CONNECTION@RALEIGHNC.GOV FOR MORE INFORMATION
 15. NOTICE FOR PROJECTS WITH REPLACED OR OVERSIZED MAINS: IF THE CITY'S REIMBURSEMENT FOR AN OVERSIZED MAIN OR URBAN MAIN REPLACEMENT PROJECT IS \$250,000 OR GREATER - THE PROJECT MUST BE PUBLICLY BID

SITE LEGEND	
	PROPERTY BOUNDARY
	RIGHT-OF-WAY LINE
	LOT LINE
	SETBACK LINE
	LIMITS OF DISTURBANCE
	ROAD CENTERLINE
	STORMWATER EASEMENT
	SCM MAINTENANCE & ACCESS EASEMENT
	CITY OF RALEIGH UTILITY EASEMENT
	GREENWAY EASEMENT
	PUBLIC ACCESS EASEMENT
	PARKING SPACE COUNT
	WETLANDS
	MULTI USE TRAIL

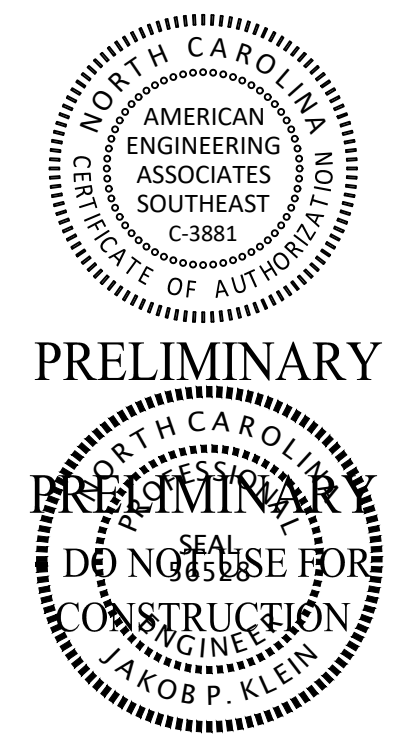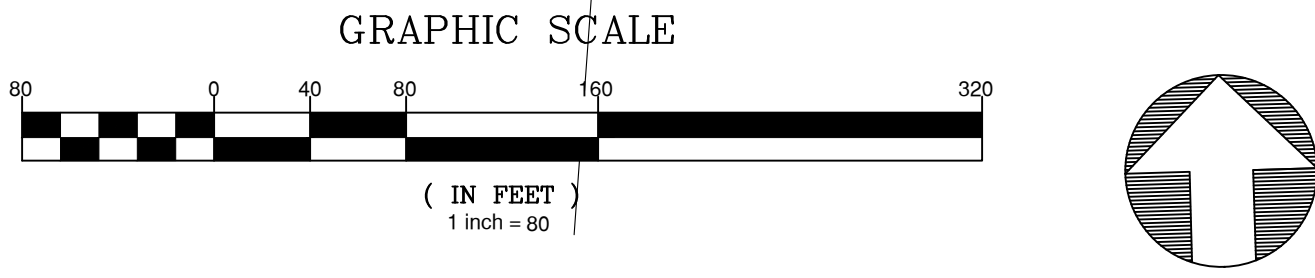

Digitally signed by Jakob Klein
Date: 2025.12.03 15:27:25 -05'00'

NO.	DATE	REVISION:
1	12/01/2025	PS SUBMITTAL #1
2	12/02/2025	PS SUBMITTAL #2
3	12/02/2025	PS SUBMITTAL #3
4	12/02/2025	PS SUBMITTAL #4
5	12/02/2025	PS SUBMITTAL #5
6	12/01/2025	PS SUBMITTAL #6

STIPULATION FOR REUSE

THIS DRAWING WAS PREPARED FOR USE ON THE SPECIFIC SITE, NAMED HEREON, CONTEMPORANEOUSLY WITH ITS ISSUE DATE AS LISTED, HEREON, AND IT IS NOT SUITABLE FOR USE ON A DIFFERENT PROJECT SITE OR AT A LATER TIME. USE OF THIS DRAWING FOR REFERENCE OR EXAMPLE ON ANOTHER PROJECT REQUIRES THE SERVICES OF PROPERLY LICENSED ARCHITECTS AND ENGINEERS. REPRODUCTION OF THIS DRAWING FOR REUSE ON ANOTHER PROJECT IS NOT AUTHORIZED AND MAY BE CONTRARY TO THE LAW.

Preliminary Plat (PSP-23-01)
for Tucker Wilkins Tract

OVERALL UTILITY PLAN

Rolesville, Wake County
North Carolina 27587

JOB NUMBER: R210017
CHECKED BY: JK
DRAWN BY: GE & RC
DATE: 12/01/2025


SHEET TITLE:

OVERALL
UTILITY PLAN

SHEET NO.: 5.0






23/06/2021 09:07 Tucker Wilkins Tract C:\Users\Tucker Wilkins\OneDrive\Projects\SSC E.dwg

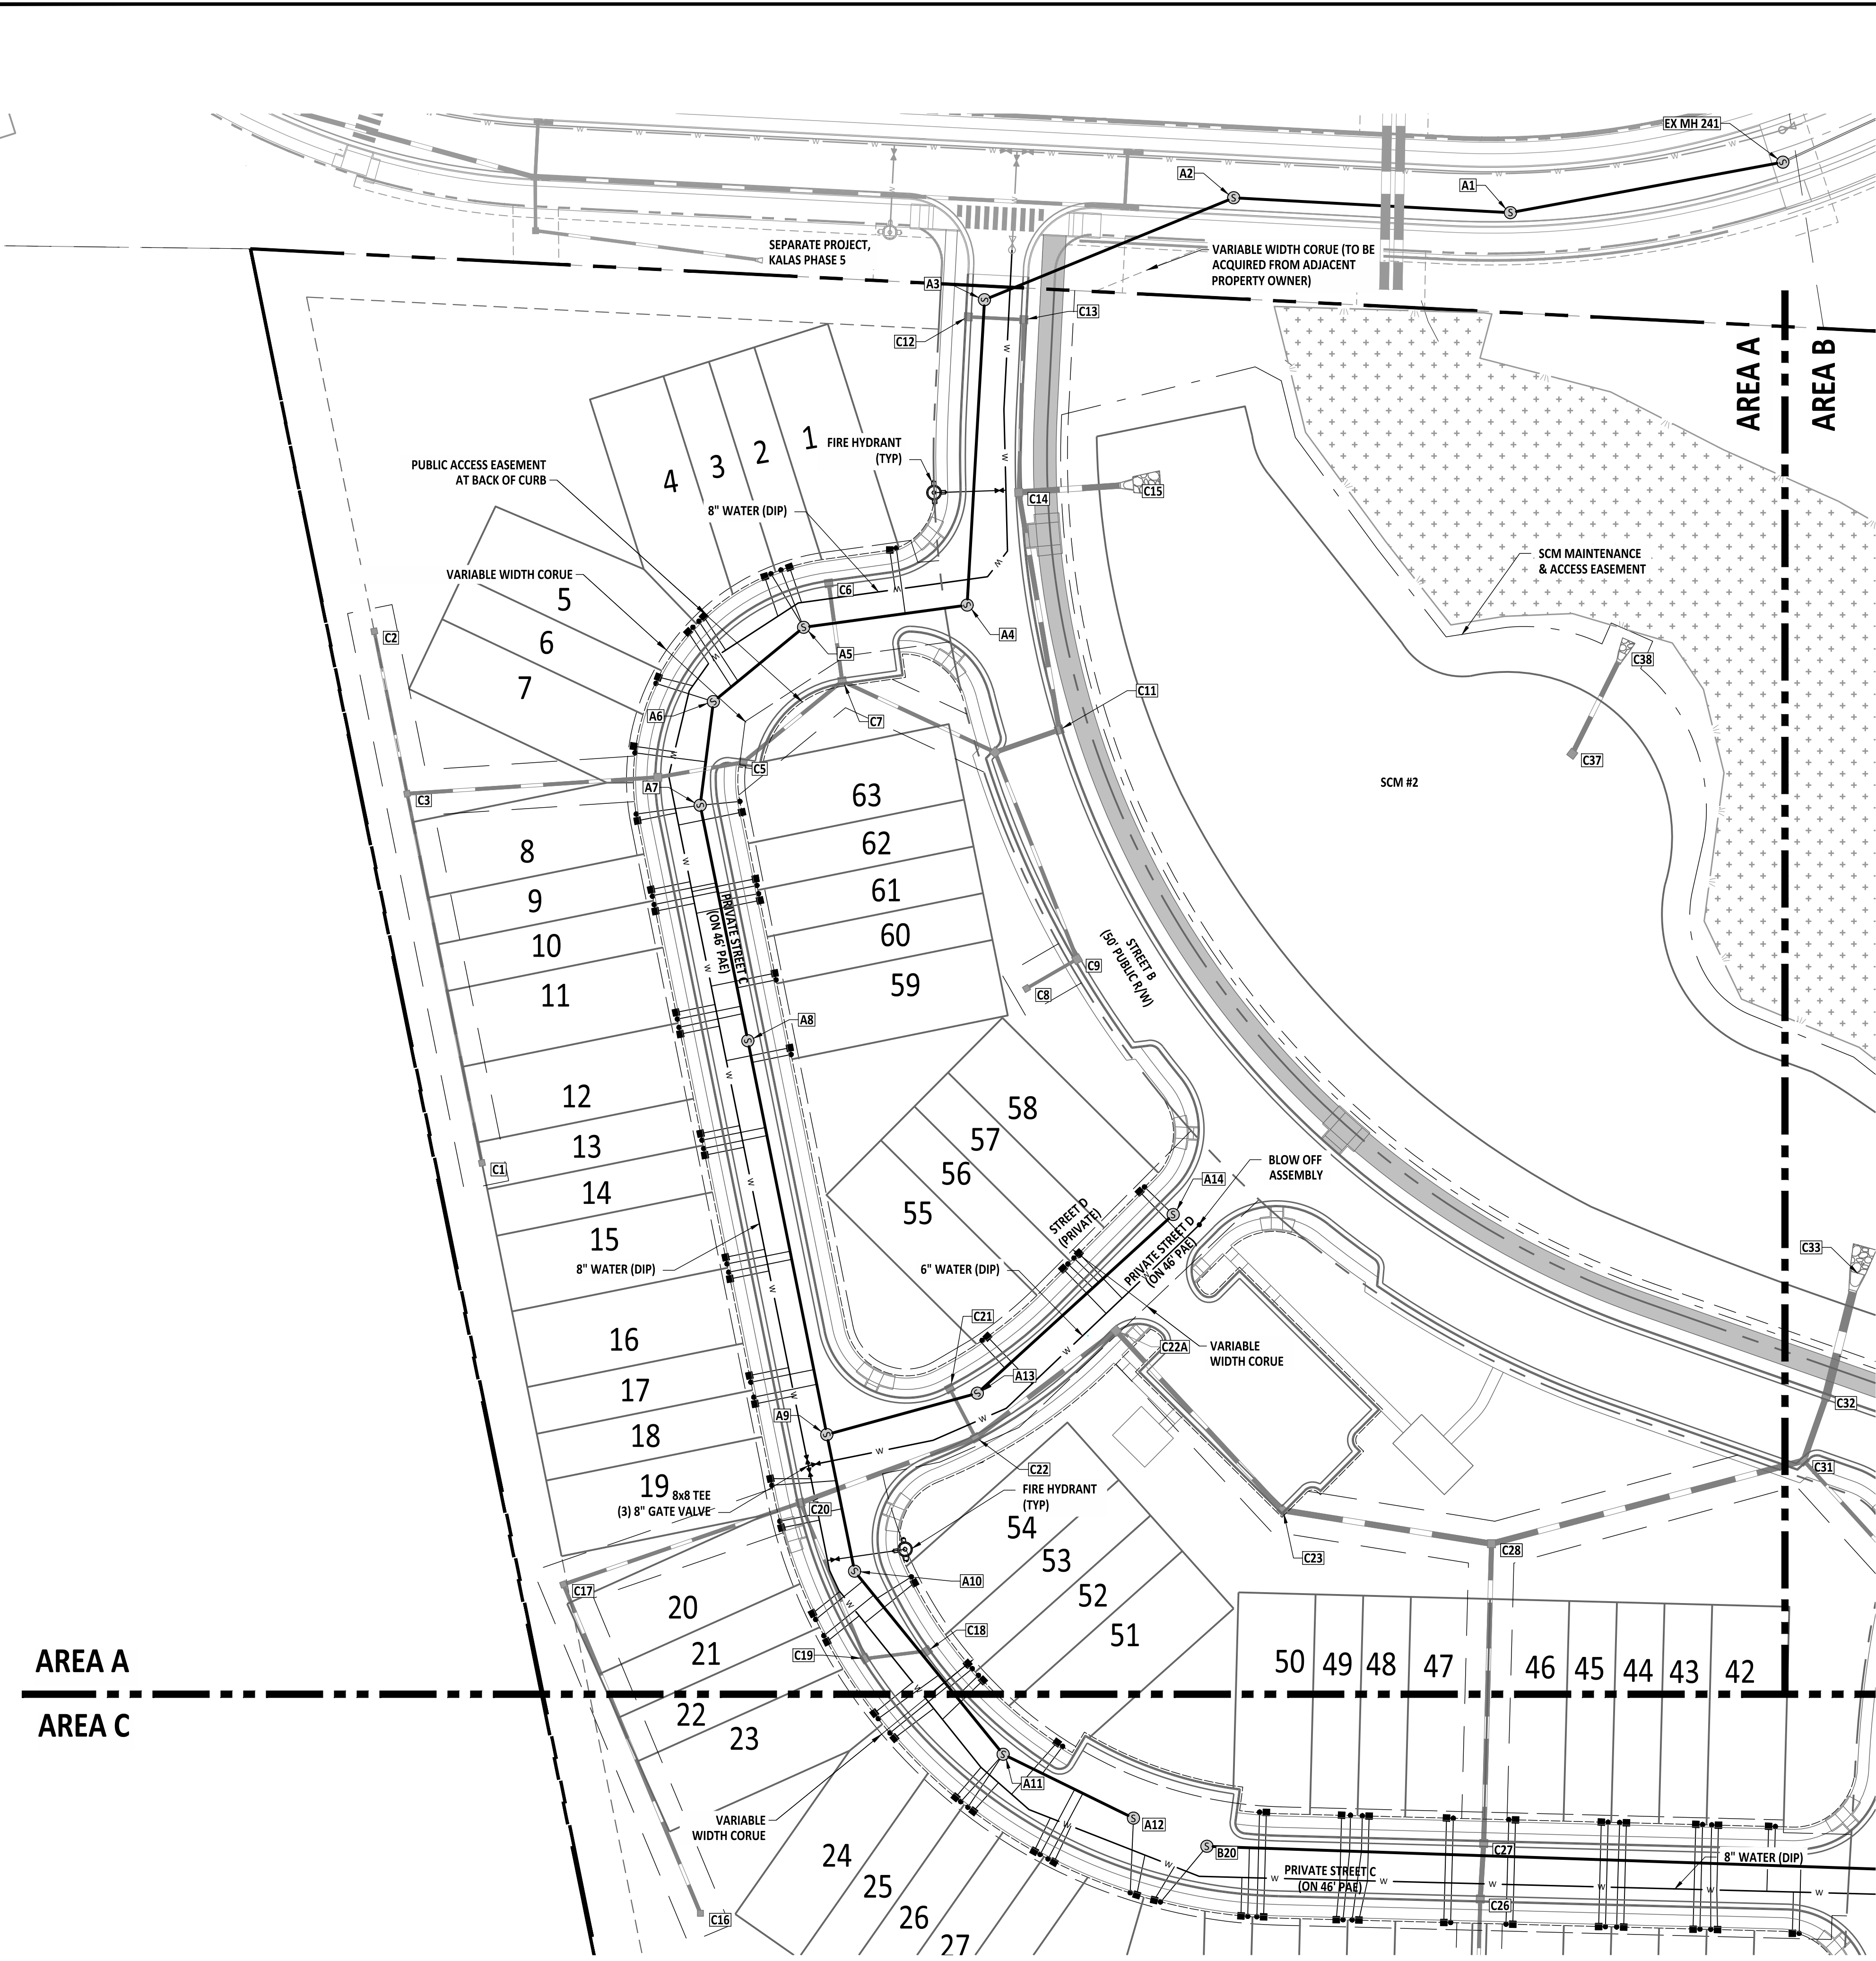

SITE LEGEND	
	PROPERTY BOUNDARY
	RIGHT-OF-WAY LINE
	LOT LINE
	SETBACK LINE
	LIMITS OF DISTURBANCE
	ROAD CENTERLINE
	STORMWATER EASEMENT
	SCM MAINTENANCE & ACCESS EASEMENT
	CITY OF RALEIGH UTILITY EASEMENT
	GREENWAY EASEMENT
	PUBLIC ACCESS EASEMENT
	PARKING SPACE COUNT
	WETLANDS
	MULTI USE TRAIL

- NOTES:
- "SCM" IS STORMWATER CONTROL MEASURE
 - "CORUE" IS CITY OF RALEIGH UTILITY EASEMENT
 - "CORSSE" IS CITY OF RALEIGH SANITARY SEWER EASEMENT

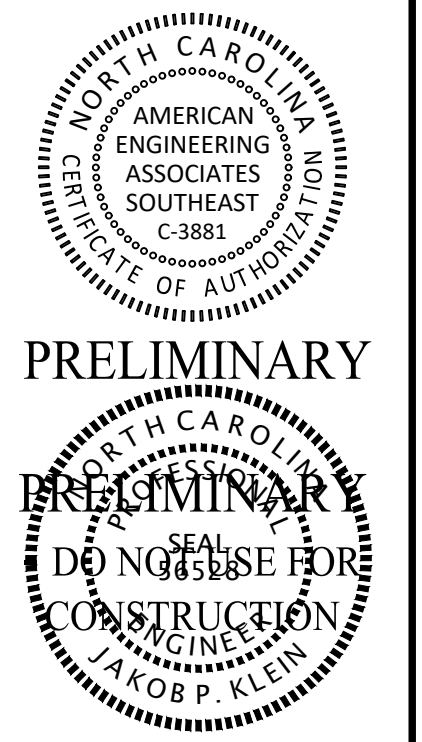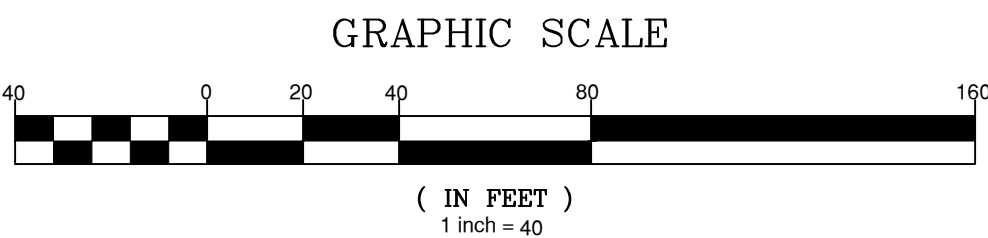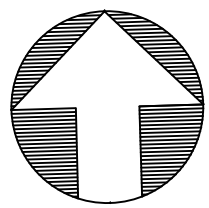

REVISION	
NO.	DATE
1	12/01/2022
2	11/02/2023
3	12/22/2023
4	04/01/2025
5	05/22/2025
6	12/01/2025

STIPULATION FOR REUSE

THIS DRAWING WAS PREPARED FOR USE ON THE SPECIFIC SITE, NAMED HEREON, CONTEMPORANEOUSLY WITH ITS ISSUE DATE AS LISTED, HEREON, AND IT IS NOT SUITABLE FOR USE ON A DIFFERENT PROJECT SITE OR AT A LATER TIME. USE OF THIS DRAWING FOR REFERENCE OR EXAMPLE ON ANOTHER PROJECT REQUIRES THE SERVICES OF PROPERLY LICENSED ARCHITECTS AND ENGINEERS. REPRODUCTION OF THIS DRAWING FOR REUSE ON ANOTHER PROJECT IS NOT AUTHORIZED AND MAY BE CONTRARY TO THE LAW.

Preliminary Plat (PSP-23-01)
for Tucker Wilkins Tract

UTILITY PLAN AREA A


Rolesville, Wake County
North Carolina 27587

JOB NUMBER: R210017
CHECKED BY: JK
DRAWN BY: GE & RC
DATE: 12/01/2025

SHEET TITLE:
UTILITY PLAN AREA A

SHEET NO.:
5.1

Z:\08\11-0017 Tucker Wilkins Tract\CH&E\DWG\1210017 - Tucker Wilkins Tract\CAD\Civil Sheets\UG3.3.dwg

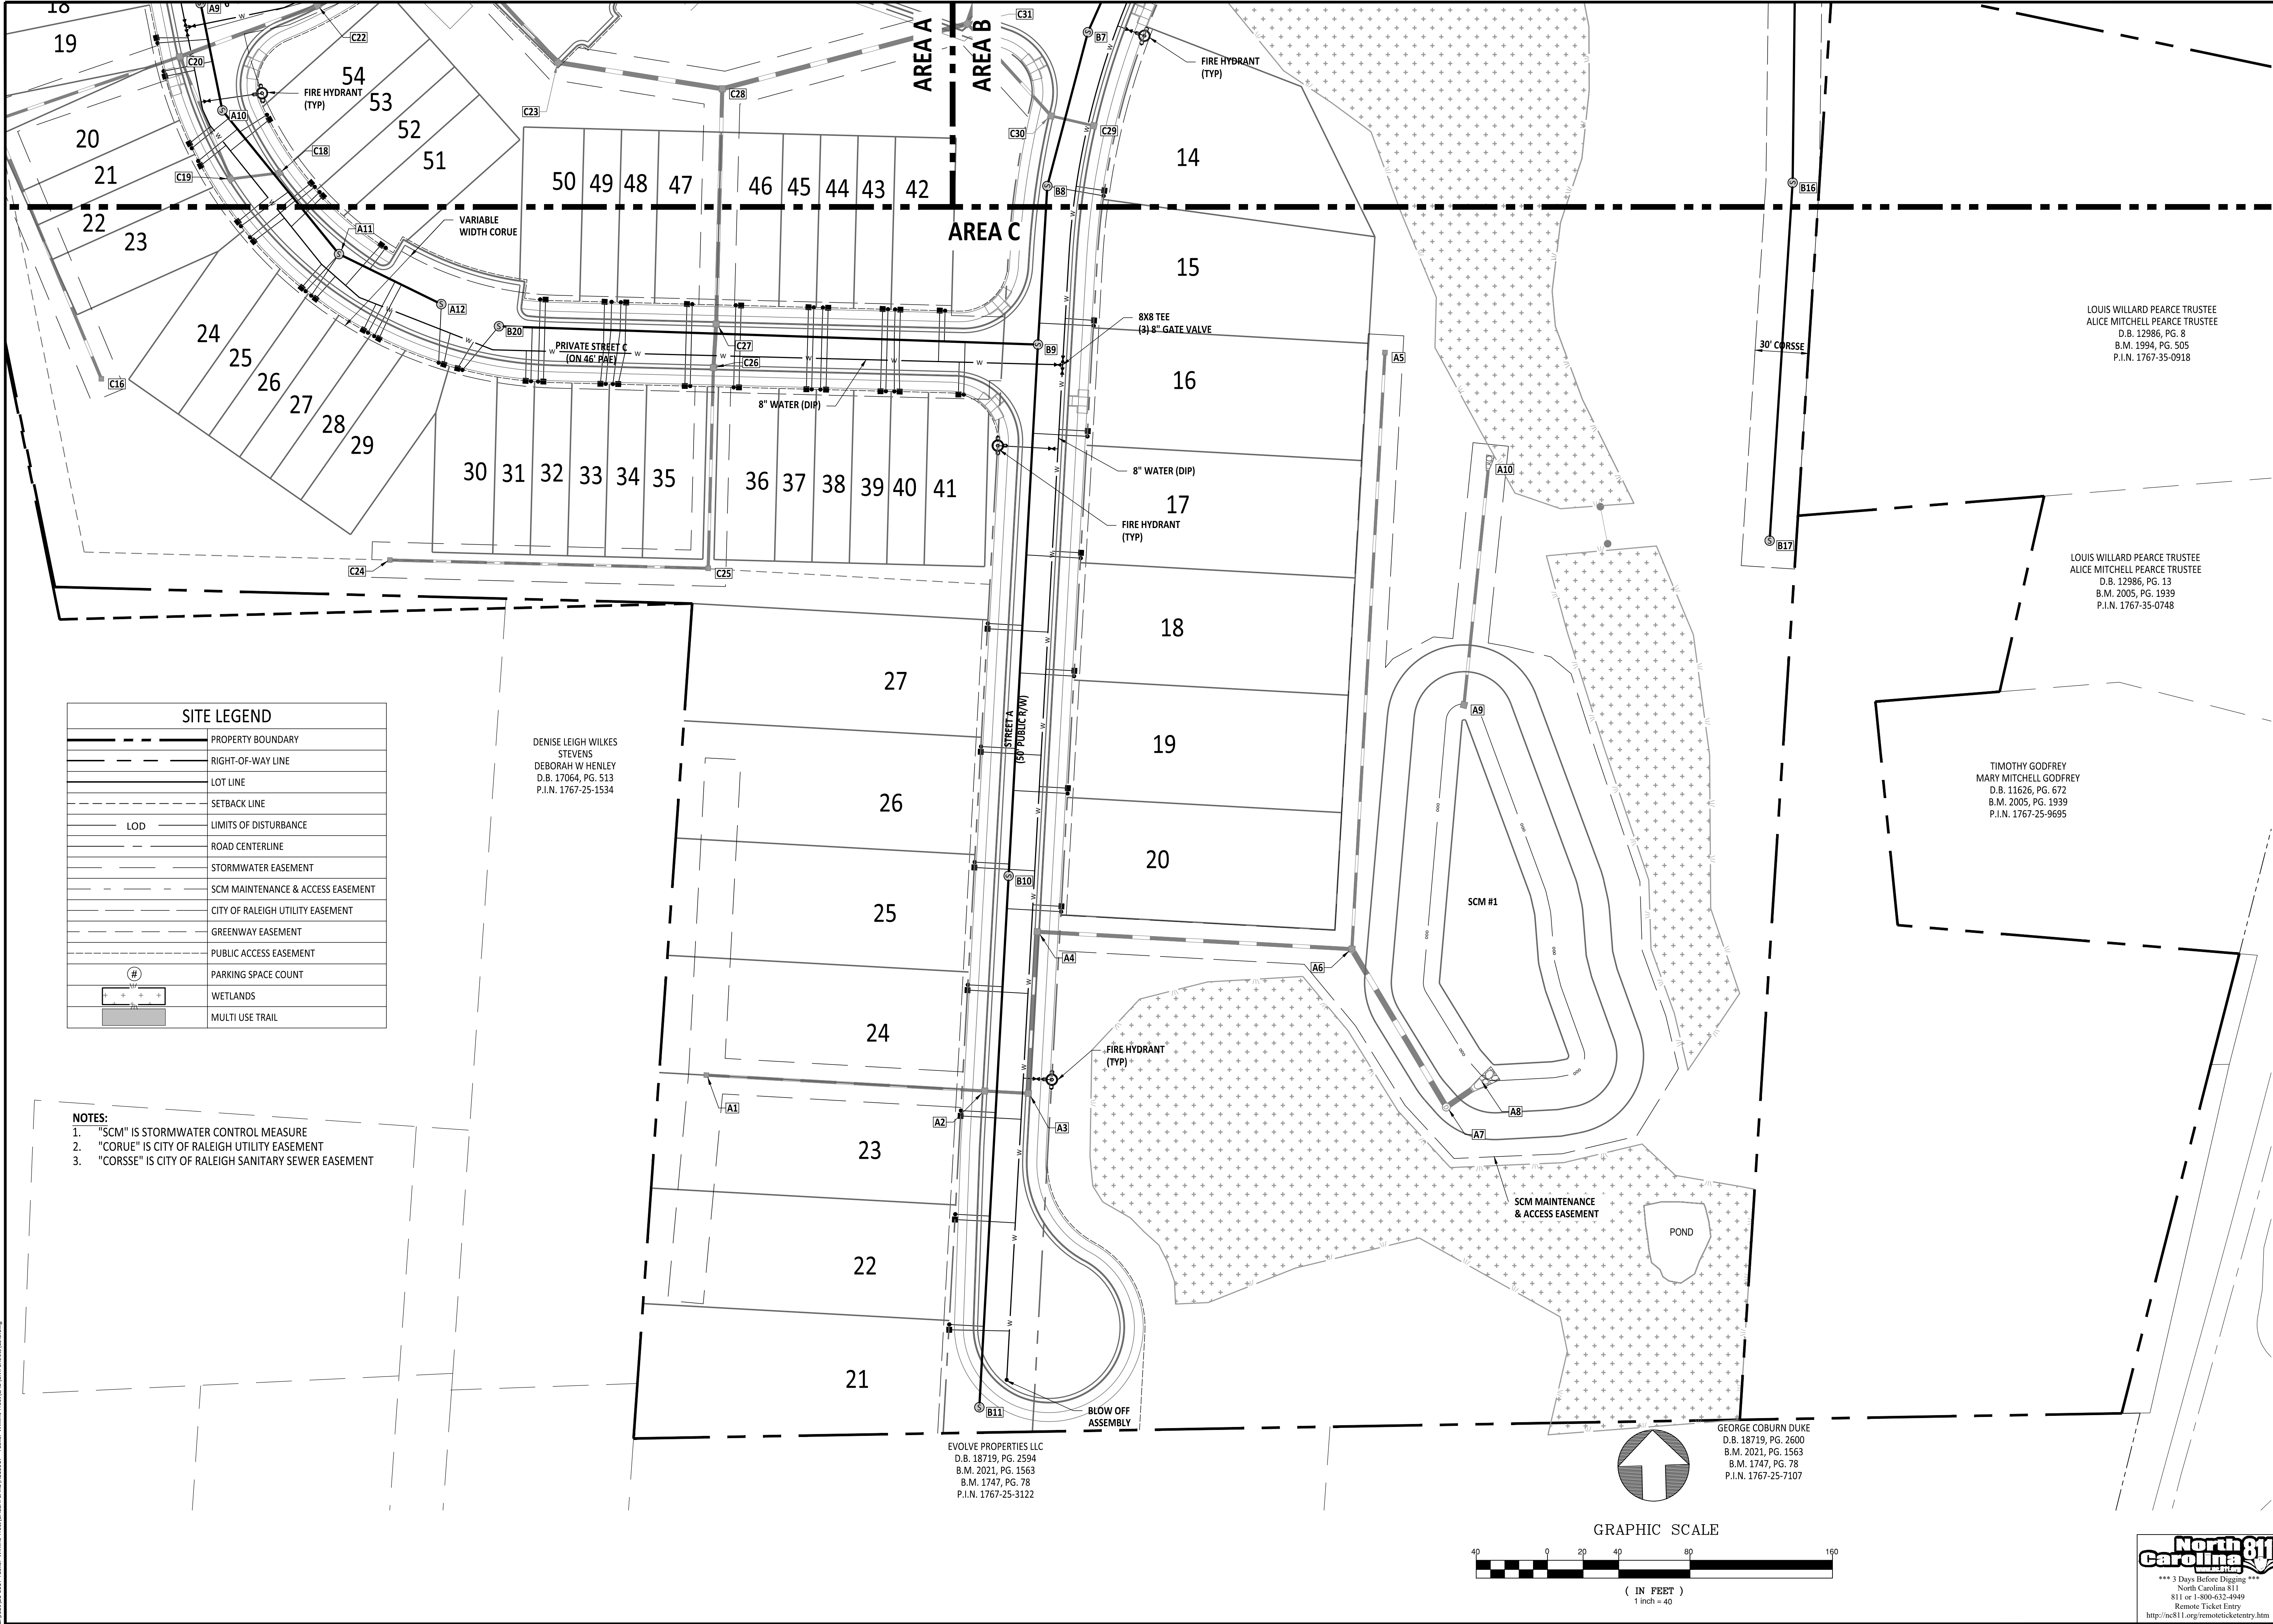

AMERICAN
Engineering

American Engineering Associates - Southeast, P.A.
4020 Westchase Boulevard, Suite 450
Raleigh, NC 27607

919-469-1101

AMERICAN
ENGINEERING
ASSOCIATES
SOUTHEAST
C-388

STATE OF NORTH CAROLINA
JACOB P. KLEIN
Professional Engineer
No. 12025-12-03
Exp. 12-31-25

PRELIMINARY
DO NOT USE FOR
CONSTRUCTION

NO.	REVISION	DATE
1	PS SUBMITTAL #1	12/07/2025
2	PS SUBMITTAL #2	12/09/2025
3	PS SUBMITTAL #3	12/22/2025
4	PS SUBMITTAL #4	12/23/2025
5	PS SUBMITTAL #5	12/23/2025
6	PS SUBMITTAL #6	12/01/2025

Digitally signed by
Jacob Klein
Date: 2025.12.03
15:27:23 -0500

STIPULATION FOR REUSE

THIS DRAWING WAS PREPARED FOR USE ON THE SPECIFIC SITE, NAMED HEREON, CONTEMPORANEOUSLY WITH ITS ISSUE DATE AS LISTED, HEREON, AND IT IS NOT SUITABLE FOR USE ON A DIFFERENT PROJECT SITE OR AT A LATER TIME. USE OF THIS DRAWING FOR REFERENCE OR EXAMPLE ON ANOTHER PROJECT REQUIRES THE SERVICES OF PROPERLY LICENSED ARCHITECTS AND ENGINEERS. REPRODUCTION OF THIS DRAWING FOR REUSE ON ANOTHER PROJECT IS NOT AUTHORIZED AND MAY BE CONTRARY TO THE LAW.

Preliminary Plat (PSP-23-01)
for Tucker Wilkins Tract

UTILITY PLAN AREA C

Rolesville, Wake County
North Carolina 27587

JOB NUMBER: R210017

CHECKED BY: JK

DRAWN BY: GE & RC


DATE: 12/01/2025

SHEET TITLE: UTILITY PLAN AREA C

SHEET NO.: 5.3


North Carolina
811

*** 3 Days Before Digging ***
North Carolina 811
811 or 1-800-632-4949
Remote Ticket Entry
<http://nc811.org/remoteticketentry.htm>


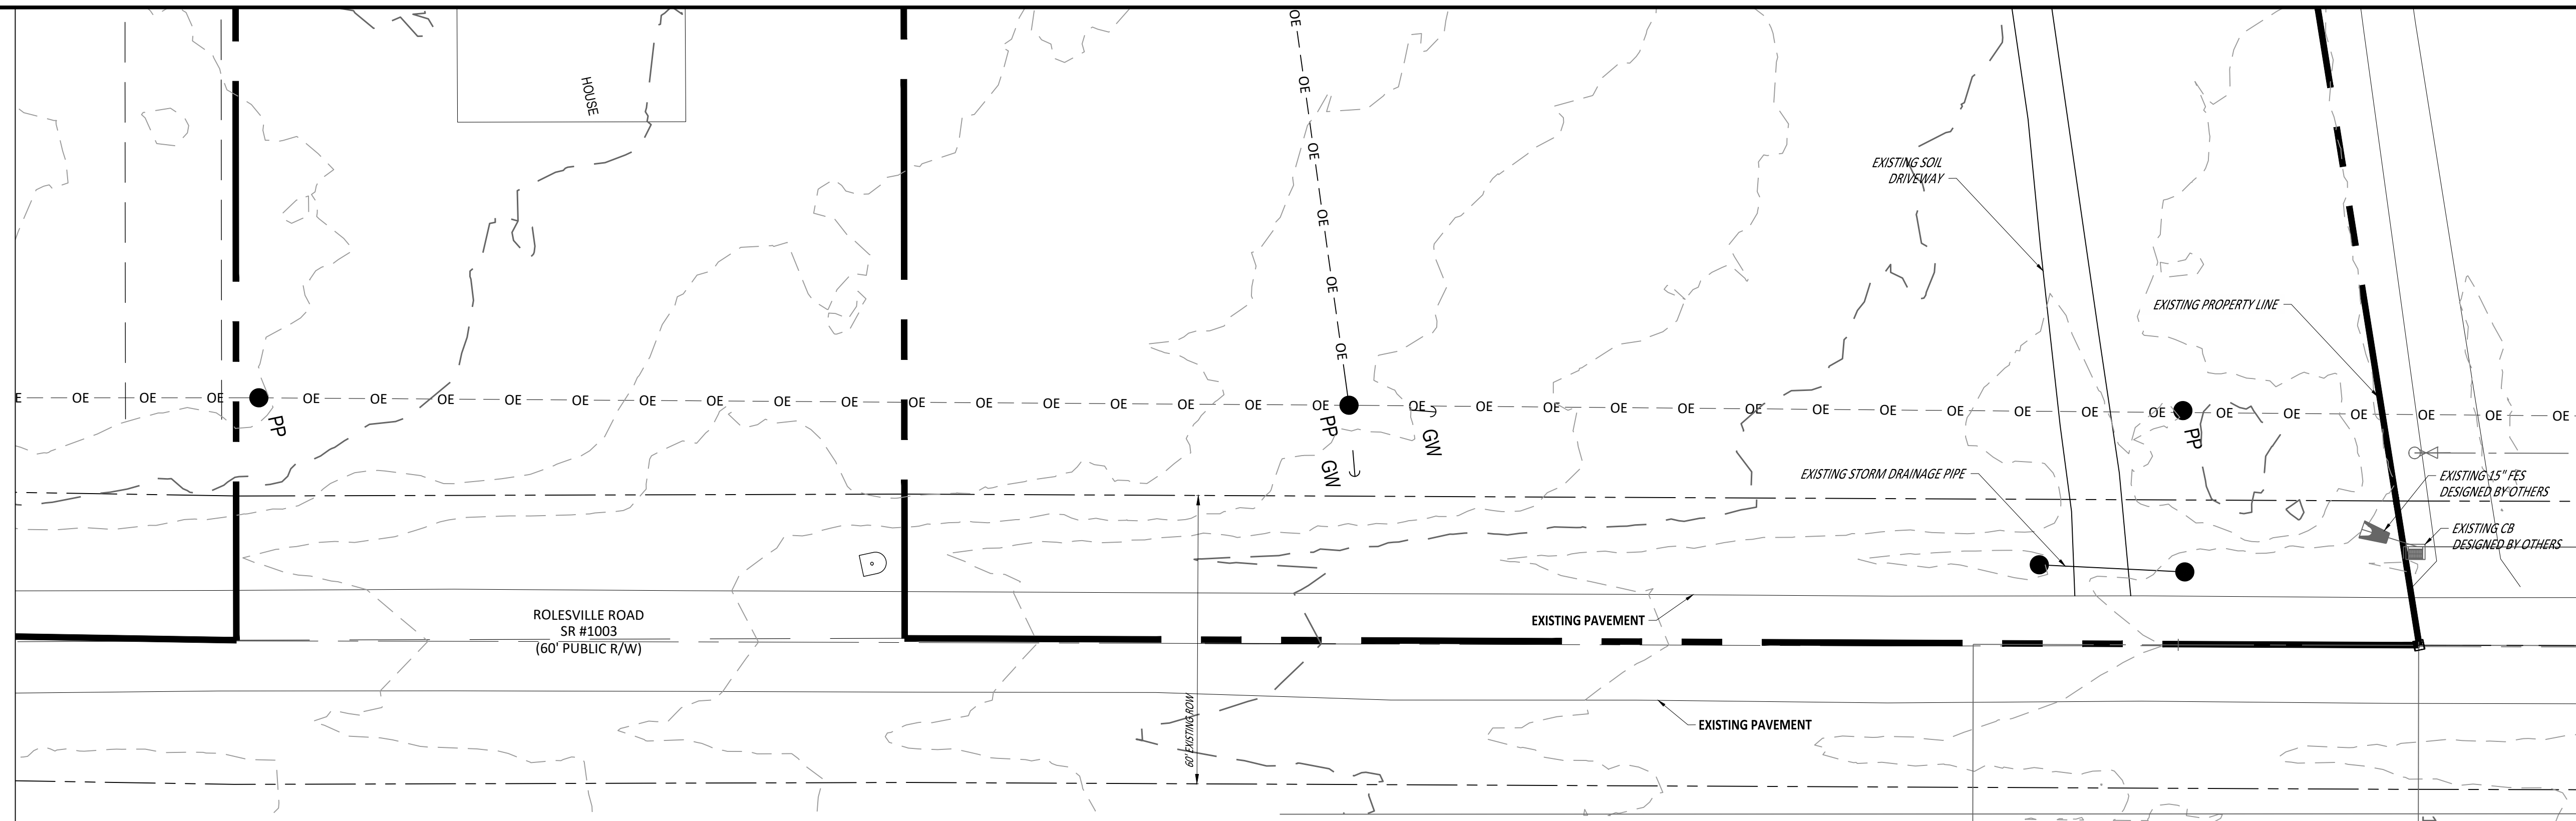


EXISTING CONDITIONS

SEE SHEET 3.0 FOR EXISTING AND SITE
LEGEND

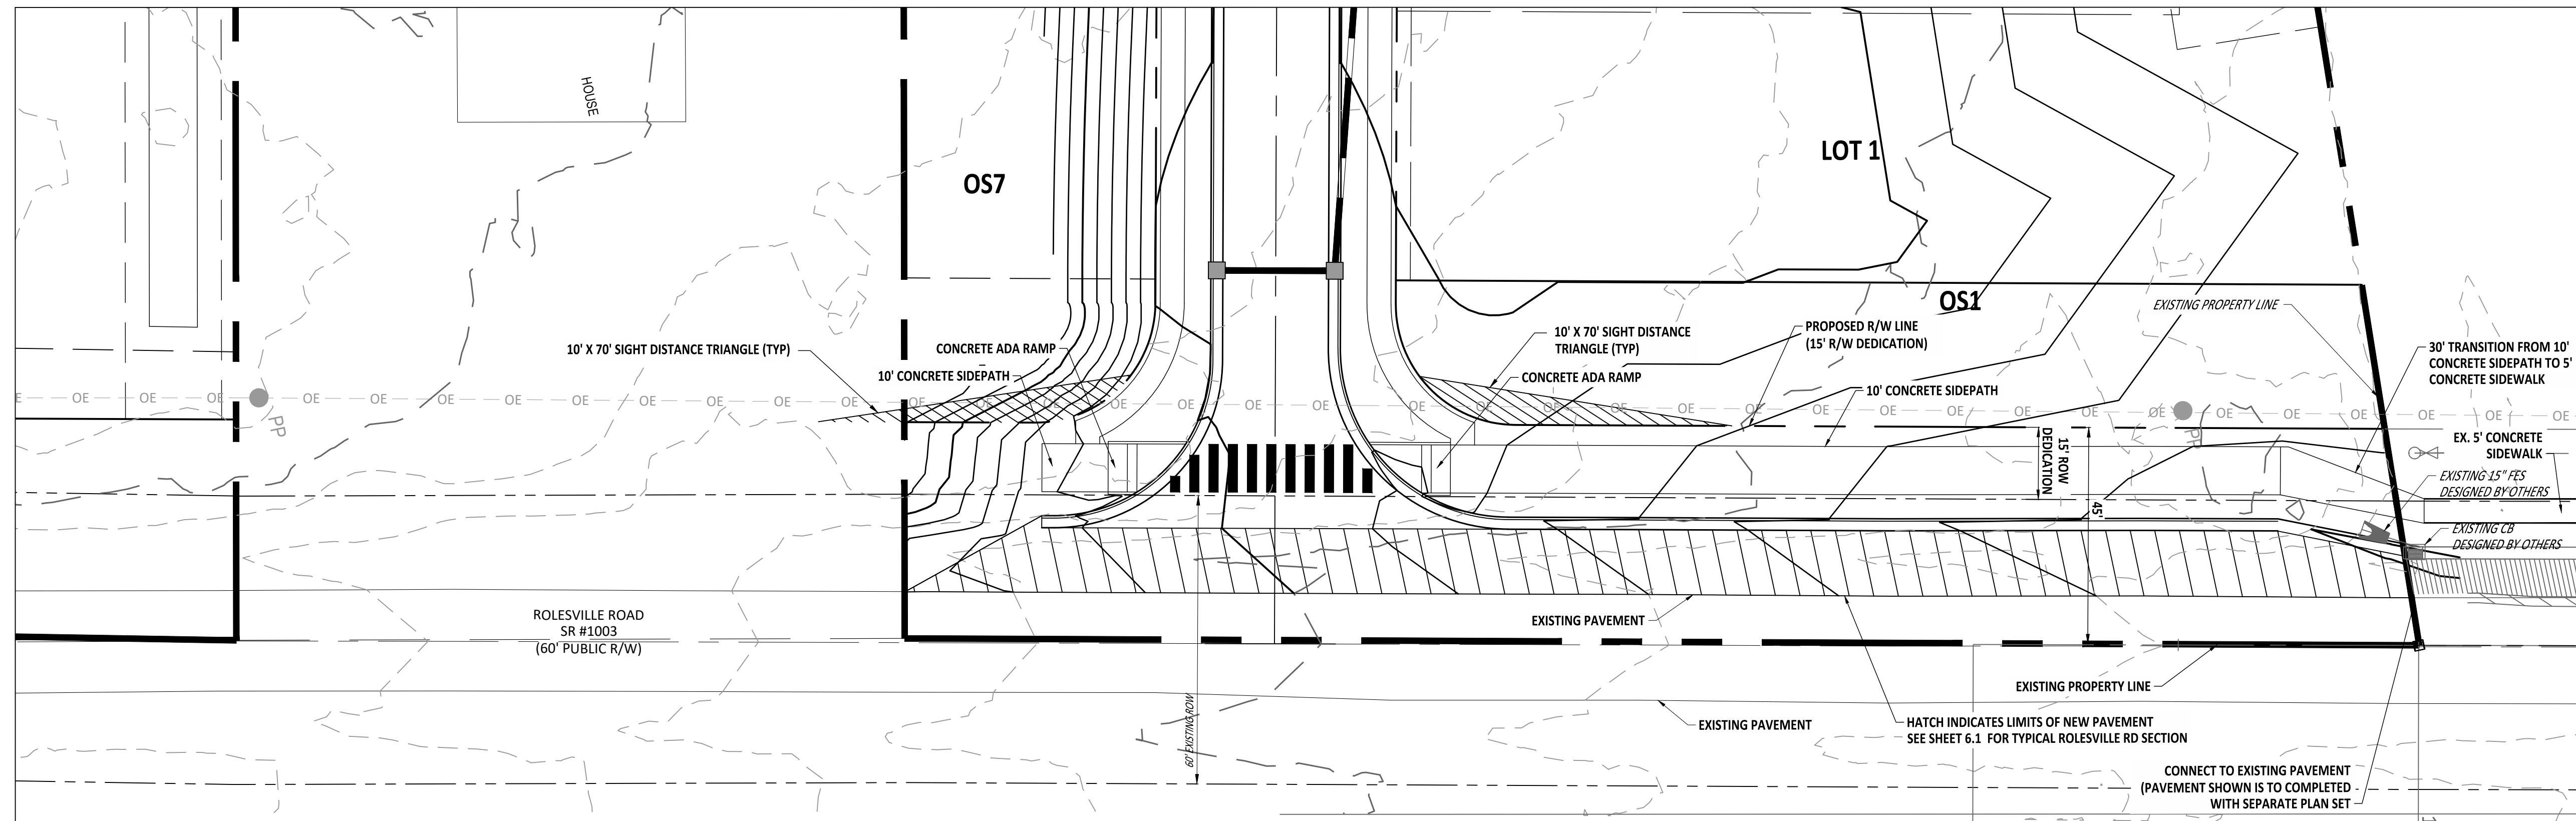

IMPROVEMENTS

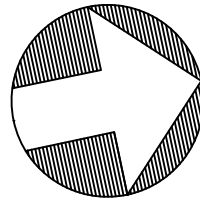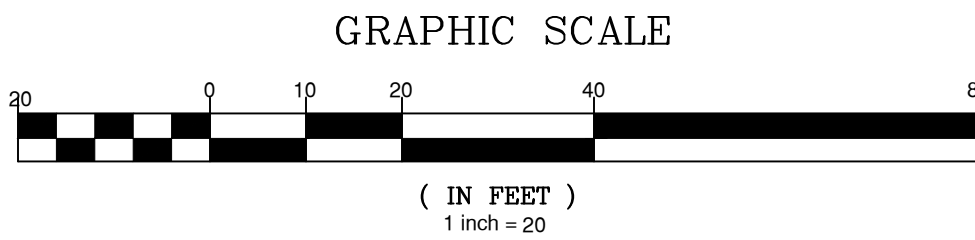


**SEWER & WATER SERVICES TO BE ADDED
WITH THE PROJECT TOWN CID SUBMITTAL.**



**AMERICAN
Engineering**

American Engineering Associates - Southeast, P.A.
4020 Westchase Boulevard, Suite 450
Raleigh, NC 27607 919-469-1101

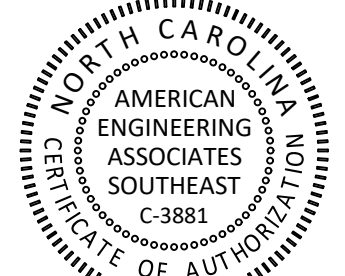

PRELIMINARY



NO.	DATE	REVISION:
1	12/01/2022	PSP SUBMITTAL #1
2	11/02/2023	PSP SUBMITTAL #2
3	12/22/2023	PSP SUBMITTAL #3
4	04/01/2025	PSP SUBMITTAL #4
5	05/22/2025	PSP SUBMITTAL #5
6	12/01/2025	PSP SUBMITTAL #6

Digitally signed by
Jakob Klein
 Date: 2025.12.03
 15:37:24-05'00'

STIPULATION FOR REUSE

THIS DRAWING WAS PREPARED FOR USE ON THE SPECIFIC SITE, NAMED HEREIN CONTEMPORANEOUSLY WITH ITS ISSUANCE AS LISTED, HEREON, AND IT IS NOT SUITABLE FOR USE ON A DIFFERENT PROJECT SITE OR AT A LATER TIME. USE OF THIS DRAWING FOR REFERENCE OR EXAMINATION ON ANOTHER PROJECT REQUIRES THE SERVICES OF PROPERLY LICENSED ARCHITECTS AND ENGINEERS. REPRODUCTION OF THIS DRAWING FOR REUSE ON ANOTHER PROJECT IS NOT AUTHORIZED AND MAY BE CONTRARY TO THE LAW.

Preliminary Plat (PSP-23-01)
for Tucker Wilkins Tract

**ROLESVILLE RD
IMPROVEMENTS**

Rolesville, Wake County

JOB NUMBER:	R210017
CHECKED BY:	JK
DRAWN BY:	GE & RC
DATE:	12/01/2025


SHEET TITLE:

ROLESVILLE RD IMPROVEMENT




SHEET NO. :

6.0

North Carolina 811
www.nc811.org
*** 3 Days Before Digging ***
North Carolina 811
811 or 1-800-632-4949
Remote Ticket Entry
<http://nc811.org/remoteticketentry.htm>

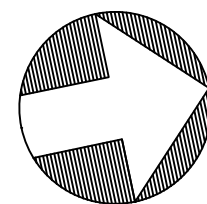

GRAPHIC SCALE

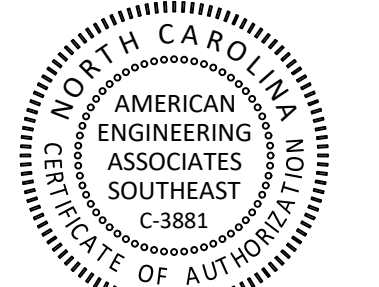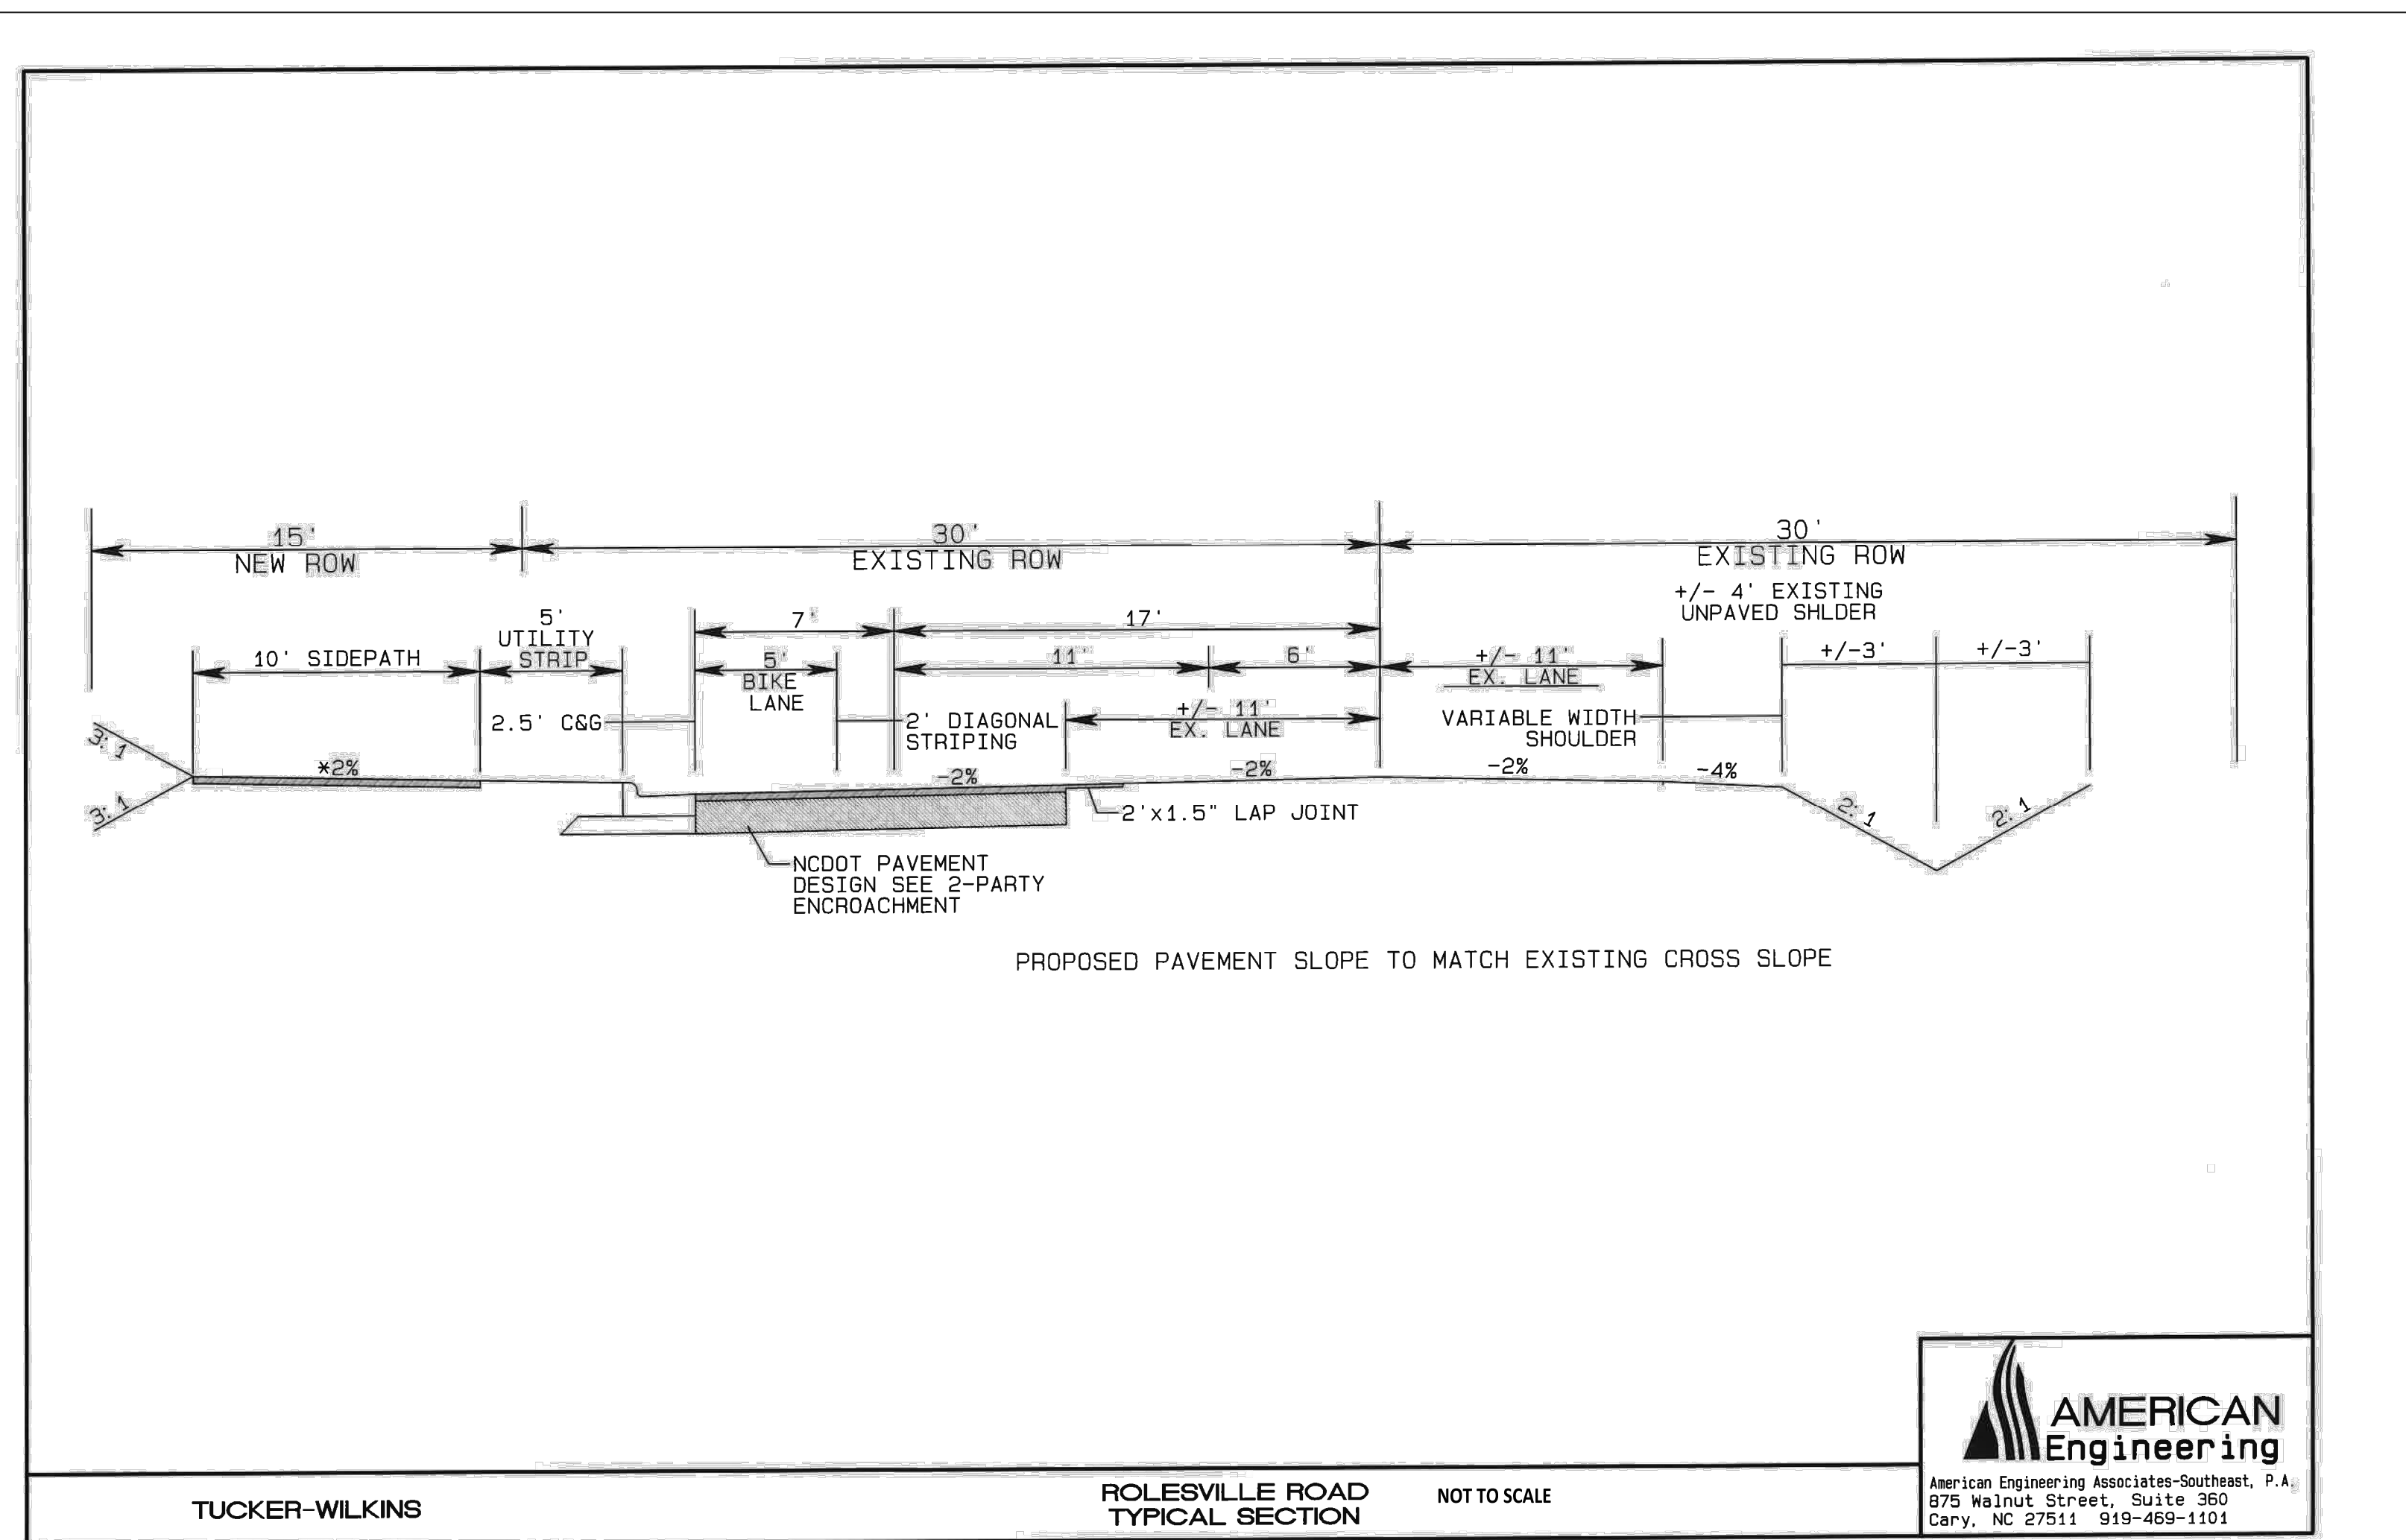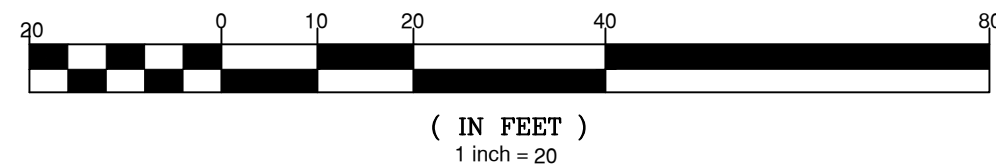

PRELIMINARY
DO NOT USE FOR
CONSTRUCTION

[illegible]

THIS DRAWING WAS PREPARED FOR USE ON THE SPECIFIC SITE, NAMED HEREON, CONTEMPORANEOUSLY WITH ITS ISSUE DATE AS LISTED, HEREON, AND IT IS NOT SUITABLE FOR USE ON A DIFFERENT PROJECT SITE OR AT A LATER TIME. USE OF THIS DRAWING FOR REFERENCE OR EXAMPLE ON ANOTHER PROJECT REQUIRES THE SERVICES OF PROPERLY LICENSED ARCHITECTS AND ENGINEERS. REPRODUCTION OF THIS DRAWING FOR REUSE ON ANOTHER PROJECT IS NOT AUTHORIZED AND MAY BE CONTRARY TO THE LAW.

STRIPING PLAN

Rolesville, Wake County
North Carolina 27587

B NUMBER:	R210017
CHECKED BY:	JK
DRAWN BY:	GE & RC
DATE:	12/01/2025
MEET TITLE:	

STRIPING PLAN

SHEET NO.: **6.1**

