



PRELIMINARY
DO NOT USE FOR
CONSTRUCTION
LAUREN E. DICKSON
FOR INFORMATION, ONLY

[illegible]

STIPULATION FOR REUSE

THIS DRAWING WAS PREPARED FOR USE ON THE SPECIFIC SITE, NAMED HEREON, CONTEMPORANEOUSLY WITH ITS ISSUE DATE AS LISTED, HEREON, AND IT IS NOT SUITABLE FOR USE ON A DIFFERENT PROJECT SITE OR AT A LATER TIME. USE OF THIS DRAWING FOR REFERENCE OR EXAMPLE ON ANOTHER PROJECT REQUIRES THE SERVICES OF PROPERLY LICENSED ARCHITECTS AND ENGINEERS. REPRODUCTION OF THIS DRAWING FOR REUSE ON ANOTHER PROJECT IS NOT AUTHORIZED AND MAY BE CONTRARY TO THE LAW.

MERRITT RESERVE

ROLESVILLE RD
WAKE COUNTY NC 27312

JOB NUMBER: 23-0004

CHECKED BY: _____ BH

DRAWN BY: DH/RC/SM/GE/MA/LL/JB

DATE: 05/01/2025

SHEET TITLE:

1000

LANDSCAPE PLAN







SHEET NO.: _____

P-102

LI 102



STREETSCAPE BUFFER & PARKING SCHEDULE LP-102

      SYMBOL	CODE	BOTANICAL / COMMON NAME	CAL	CONT	SIZE	QTY	REMARKS
TREES							
	KOE PAN	Koelreuteria paniculata / Golden Rain Tree	2" Cal.	B&B	8' Height Min.	20	Single Straight Leader
	NYS SYL	Nyssa sylvatica / Tupelo	2" Cal.	B&B	8' Height Min.	18	Single Straight Leader
	QUE FAL	Quercus falcata / Southern Red Oak	2" Cal.	B&B	8' Height Min.	4	Single Straight Leader
	QUE NUT	Quercus nuttallii / Nuttall Oak	2" Cal.	B&B	8' Height Min.	29	Single Straight Leader
	ULM NEW	Ulmus americana 'New Harmony' / New Harmony American Elm	2" Cal.	B&B	8' Height Min.	26	Single Straight Leader
SYMBOL	CODE	BOTANICAL / COMMON NAME	SIZE	CONTAINER		QTY	REMARKS
SHRUBS							
	CEP SUS	Cephalanthus occidentalis 'SMCROSS' / Sugar Shack® Buttonbush	18" Height Min.			82	Fully Rooted
	ILE GGI	Ilex glabra 'SMNIGAB17' / Gem Box® Inkberry Holly	18" Height Min.			34	Fully Rooted
	ITE SPR	Itea virginica 'Sprich' / Little Henry® Sweetspire	18" Height Min.			72	Fully Rooted

NOTES:

1. REPLACEMENT TREES SHOWN IN COLOR.
2. SEE OVERALL LANDSCAPE PLAN FOR BUFFER PLANT QUANTITIES.
3. TOWN OF ROLESVILLE STAFF TO WALK SITE AFTER CLEARING OPERATIONS HAVE FINISHED TO DETERMINE IF EXISTING SITE VEGETATION MEETS BUFFER REQUIREMENTS OR IF SUPPLEMENTAL PLANTINGS ARE NEEDED TO MEET REQUIREMENTS.


BUFFER PLANT SCHEDULE

CODE	BOTANICAL / COMMON NAME	CAL	CONT	SIZE	REMARKS
TREES					
ACE FLO	Acer Floridanum / Southern Sugar Maple	3"	B&B	12' MIN	SINGLE STRAIGHT LEADER
QUE LYR	Quercus lyrata / Overcup Oak	3"	B&B	12' MIN	SINGLE STRAIGHT LEADER
BET NIG	Betula nigra / Riverbirch	3"	B&B	12' MIN	SINGLE STRAIGHT LEADER
UNDERSTORY TREES					
ILE OPA	Ilex opaca 'Tinga' / Tinga American Holly	2"	B&B	8' MIN	SINGLE STRAIGHT LEADER
SHRUBS					
CLE ALN	Clethra Alnifolia 'Ruby Spice' / Ruby Spice Clethra	3 GAL	18" MIN	FULLY ROOTED	
ILE GLA	Ilex Glabra / Inkberry	5 GAL	24" MIN	FULLY ROOTED	
MYR CER	Myrica cerifera / Southern Wax Myrtle	5 GAL	24" MIN	FULLY ROOTED	



REPLACEMENT TREE PLANT SCHEDULE LP-102

SYMBOL	CODE	BOTANICAL / COMMON NAME	CAL	CONT	SIZE	QTY	REMARKS
MITIGATION TREES							
	BET RIV	Betula nigra / River Birch	2" Cal.	B&B	8' Height Min.	3	Single Straight Lead
	ILE SAT	Ilex opaca 'Satyr Hill' / Satyr Hill American Holly	2" Cal.	B&B	8' Height Min.	7	Single Straight Lead
	JUN BUR	Juniperus virginiana 'Burkii' / Burk Eastern Red Cedar	2" Cal.	B&B	8' Height Min.	2	Single Straight Lead
	QUE COC	Quercus coccinea / Scarlet Oak	2" Cal.	B&B	8' Height Min.	4	Single Straight Lead
	QUE VIR	Quercus virginiana / Southern Live Oak	2" Cal.	B&B	8' Height Min.	4	Single Straight Lead

TYPICAL BUFFER SECTION: TYPE 1L

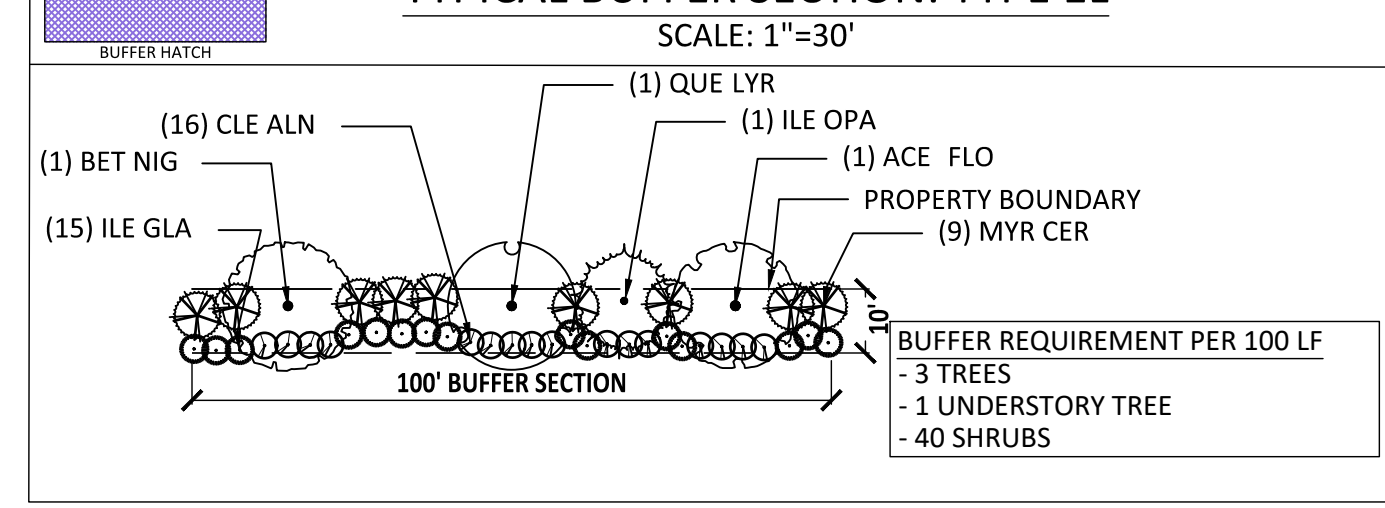

GRAPHIC SCALE

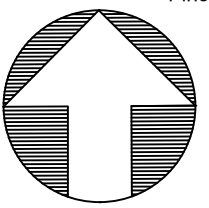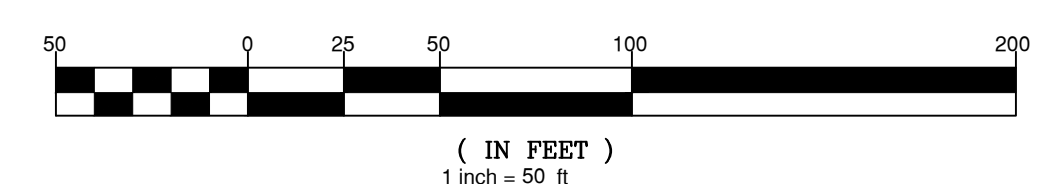

PROJECT NUMBER = CID-25-02

North Carolina 811
www.nc811.org


*** 3 Days Before Digging ***

North Carolina 811
811 or 1-800-632-4949
Remote Ticket Entry
<http://nc811.org/remoteticketentry.htm>

BROOKFIELD HOLDINGS(THE POINTE), LLC
D.B. 18774 PAGE 748
B.M. 2021 PAGE 1745
PIN# 1768.10-25-46.98
LAND USE: ACRES GREATER THAN 10 WITH HO
ZONING: R&PUD


NOTES:

1. REPLACEMENT TREES SHOWN IN COLOR.
2. SEE OVERALL LANDSCAPE PLAN FOR BUFFER PLANT QUANTITIES.
3. TOWN OF ROLESVILLE STAFF TO WALK SITE AFTER CLEARING OPERATIONS HAVE FINISHED TO DETERMINE IF EXISTING SITE VEGETATION MEETS BUFFER REQUIREMENTS OR IF SUPPLEMENTAL PLANTINGS ARE NEEDED TO MEET REQUIREMENTS.

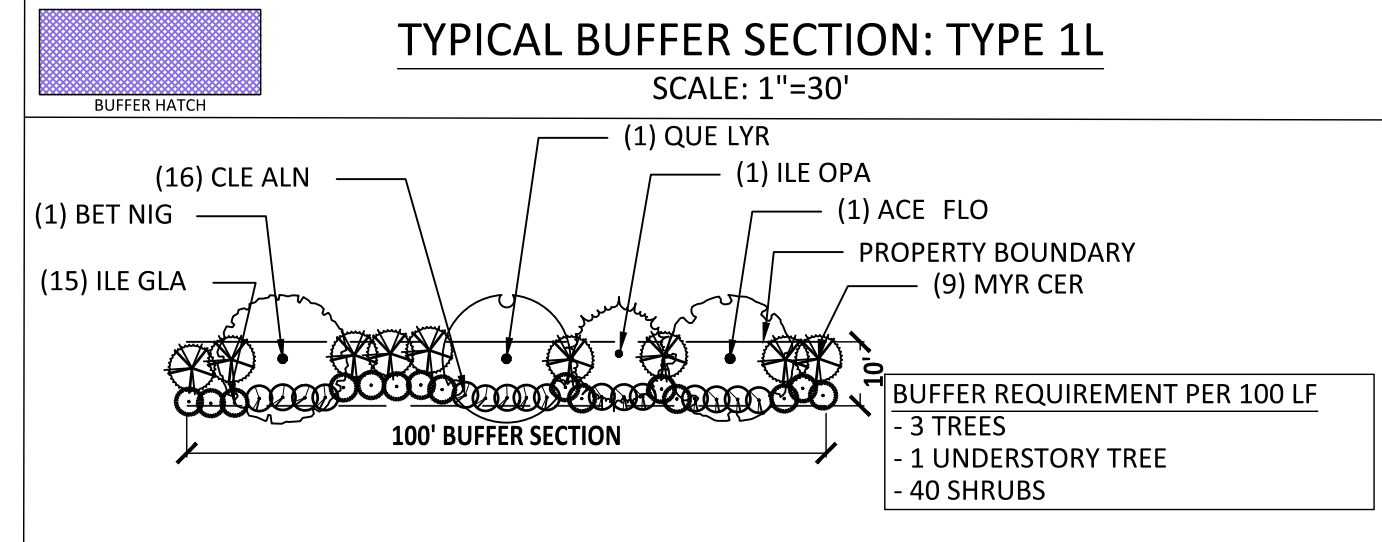

CODE	BOTANICAL / COMMON NAME	CAL	CONT	SIZE	REMARKS
TREES					
ACE FLO	Acer Floridanum / Southern Sugar Maple	3"	B&B	12' MIN	SINGLE STRAIGHT LEADER
QUE LYR	Quercus Lyrata / Overcup Oak	3"	B&B	12' MIN	SINGLE STRAIGHT LEADER
BET NIG	Betula nigra / Riverbirch	3"	B&B	12' MIN	SINGLE STRAIGHT LEADER
UNDERSTORY TREES					
ILE OPA	Ilex opaca 'Tinga' / Tinga American Holly	2"	B&B	8' MIN	SINGLE STRAIGHT LEADER
SHRUBS					
CLE ALN	Clethra Alnifolia 'Ruby Spice' / Ruby Spice Clethra		3 GAL	18" MIN	FULLY ROOTED
ILE GLA	Ilex Glabra / Inkberry		5 GAL	24" MIN	FULLY ROOTED
MYR CER	Myrica cerifera / Southern Wax Myrtle		5 GAL	24" MIN	FULLY ROOTED

SYMBOL	CODE	BOTANICAL / COMMON NAME	CAL	CONT	SIZE	QTY	REMARKS
MITIGATION TREES							
	BET RIV	Betula nigra / River Birch	2" Cal.	B&B	8' Height Min.	16	Single Straight Leader
	JUN BUR	Juniperus virginiana 'Burkii' / Burk Eastern Red Cedar	2" Cal.	B&B	8' Height Min.	4	Single Straight Leader
	QUE COC	Quercus coccinea / Scarlet Oak	2" Cal.	B&B	8' Height Min.	4	Single Straight Leader

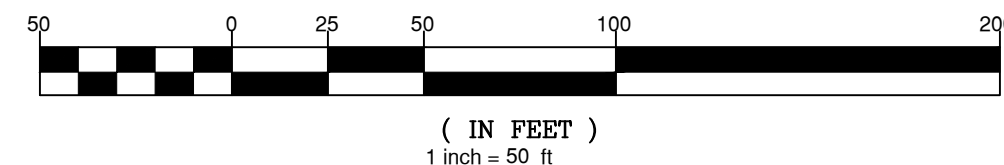

PROJECT NUMBER = CID-25-02

North 811
Carolina
www.nc.811.org
*** 3 Days Before Digging ***
North Carolina 811
811 or 1-800-632-4949
Remote Ticket Entry
<http://nc811.org/remoteticketentry.htm>



AMERICAN
Engineering

American Engineering Associates - Southeast, P.A.
4020 Westchase Boulevard, Suite 450
Raleigh, NC 27607
919-469-1101

PRELIMINARY

 PRELIMINARY
 DO NOT USE FOR
 CONSTRUCTION
 FOR INFORMATION, ONLY

[illegible]

STIPULATION FOR REUSE

THIS DRAWING WAS PREPARED FOR USE ON THE SPECIFIC SITE, NAMED HEREON, CONTEMPORANEOUSLY WITH ITS ISSUE DATE AS LISTED, HEREON, AND IT IS NOT SUITABLE FOR USE ON A DIFFERENT PROJECT SITE OR AT A LATER TIME. USE OF THIS DRAWING FOR REFERENCE OR EXAMPLE ON ANOTHER PROJECT REQUIRES THE SERVICES OF PROPERLY LICENSED ARCHITECTS AND ENGINEERS. REPRODUCTION OF THIS DRAWING FOR REUSE ON ANOTHER PROJECT IS NOT AUTHORIZED AND MAY BE CONTRARY TO THE LAW.

MERRITT RESERVE
ROLESVILLE RD
WAKE COUNTY NC 27312

JOB NUMBER:	23-000
CHECKED BY:	BR
DRAWN BY:	DH/RC/SM/GE/MA/LJ/LL
DATE:	05/01/202
SHEET TITLE:	


LANDSCAPE PLAN

SHEET NO.: **LP-103**





STREETSCAPE BUFFER SCHEDULE LP-104						
SYMBOL	CODE	BOTANICAL / COMMON NAME	CAL	CONT	SIZE	QTY
TREES						
	KOE PAN	Koelreuteria paniculata Golden Rain Tree Single Straight Leader	2" Cal.	B&B	8' Height Min.	21
	NYS SYL	Nyssa sylvatica Tupelo Single Straight Leader	2" Cal.	B&B	8' Height Min.	6
	QUE FAL	Quercus falcata Southern Red Oak Single Straight Leader	2" Cal.	B&B	8' Height Min.	15
	QUE NUT	Quercus nuttallii Nuttall Oak Single Straight Leader	2" Cal.	B&B	8' Height Min.	13
	ULM NEW	Ulmus americana 'New Harmony' New Harmony American Elm Single Straight Leader	2" Cal.	B&B	8' Height Min.	14

- NOTES:
1. REPLACEMENT TREES SHOWN IN COLOR.
 2. SEE OVERALL LANDSCAPE PLAN FOR BUFFER PLANT QUANTITIES.
 3. TOWN OF ROLESVILLE STAFF TO WALK SITE AFTER CLEARING OPERATIONS HAVE FINISHED TO DETERMINE IF EXISTING SITE VEGETATION MEETS BUFFER REQUIREMENTS OR IF SUPPLEMENTAL PLANTINGS ARE NEEDED TO MEET REQUIREMENTS.

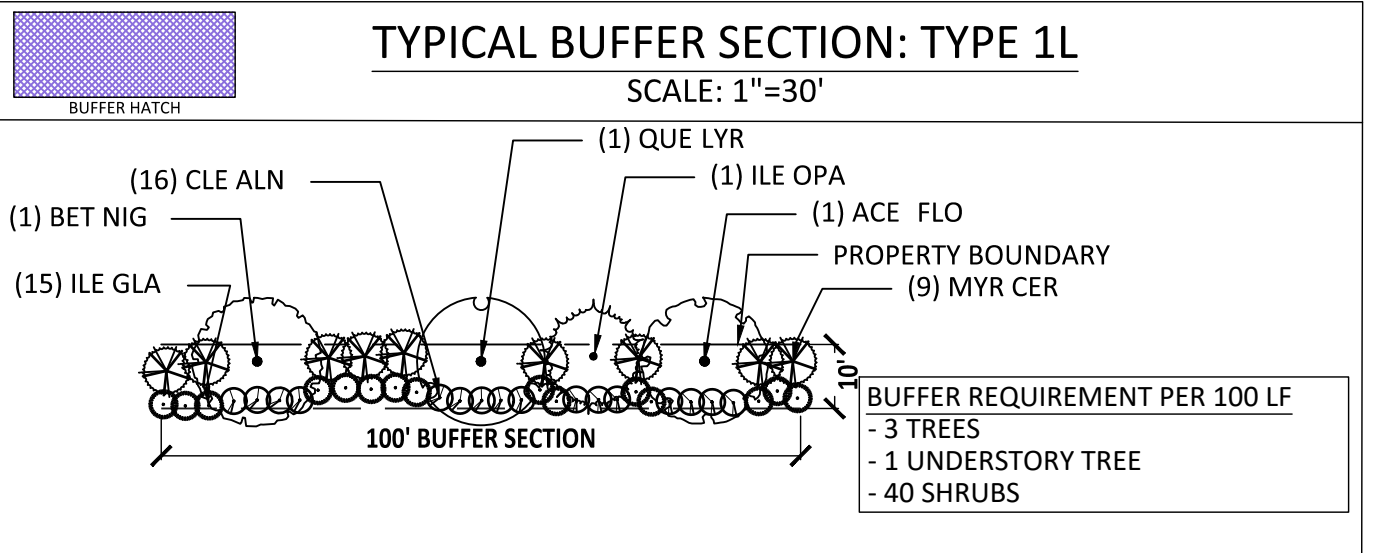

BUFFER PLANT SCHEDULE					
CODE	BOTANICAL / COMMON NAME	CAL	CONT	SIZE	REMARKS
TREES					
ACE FLO	Acer Floridanum / Southern Sugar Maple	3"	B&B	12' MIN	SINGLE STRAIGHT LEADER
QUE LYR	Quercus Lyrata / Overcup Oak	3"	B&B	12' MIN	SINGLE STRAIGHT LEADER
BET NIG	Betula nigra / Riverbirch	3"	B&B	12' MIN	SINGLE STRAIGHT LEADER
UNDERSTORY TREES					
ILE OPA	Ilex opaca 'Tinga' / Tinga American Holly	2"	B&B	8' MIN	SINGLE STRAIGHT LEADER
SHRUBS					
CLE ALN	Clethra Alnifolia 'Ruby Spice' / Ruby Spice Clethra	3 GAL		18" MIN	FULLY ROOTED
ILE GLA	Ilex Glabra / Inkberry	5 GAL		24" MIN	FULLY ROOTED
MYR CER	Myrica cerifera / Southern Wax Myrtle	5 GAL		24" MIN	FULLY ROOTED

PLANT SCHEDULE LP-104						
SYMBOL	CODE	BOTANICAL / COMMON NAME	CAL	CONT	SIZE	QTY
MITIGATION TREES						
	BET RIV	Betula nigra / River Birch	2" Cal.	B&B	8' Height Min.	19
	JUN BUR	Juniperus virginiana 'Burkii' / Burk Eastern Red Cedar	2" Cal.	B&B	8' Height Min.	3
	QUE VIR	Quercus virginiana / Southern Live Oak	2" Cal.	B&B	8' Height Min.	4
	TAX DIS	Taxodium distichum / Bald Cypress	2" Cal.	B&B	8' Height Min.	3

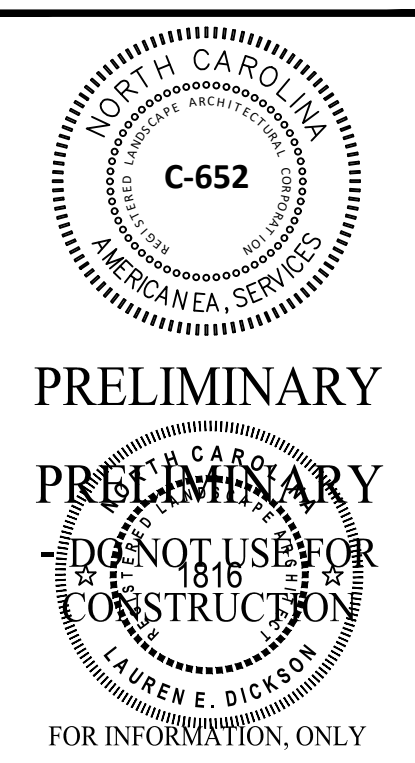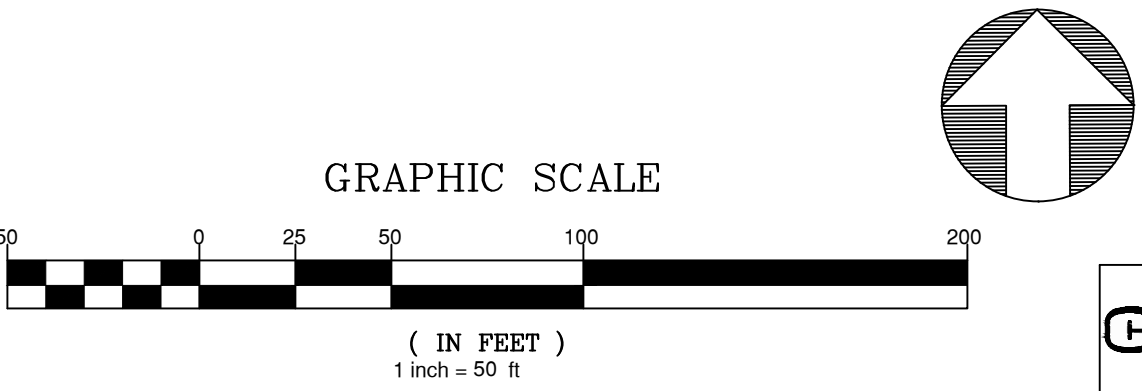

REVISION			
NO.	DATE	REVISION	BY
1	07/01/25	FIRST REVISION SET	

STIPULATION FOR REUSE

THIS DRAWING WAS PREPARED FOR USE ON THE SPECIFIC SITE, NAMED HEREON, CONTEMPORANEOUSLY WITH ITS ISSUE DATE AS LISTED, HEREON, AND IT IS NOT SUITABLE FOR USE ON A DIFFERENT PROJECT SITE OR AT A LATER TIME. USE OF THIS DRAWING FOR REFERENCE OR EXAMPLE ON ANOTHER PROJECT REQUIRES THE SERVICES OF PROPERLY LICENSED ARCHITECTS AND ENGINEERS. REPRODUCTION OF THIS DRAWING FOR REUSE ON ANOTHER PROJECT IS NOT AUTHORIZED AND MAY BE CONTRARY TO THE LAW.

MERRITT RESERVE

ROLESVILLE RD
WAKE COUNTY NC 27312

JOB NUMBER:	23-0004
CHECKED BY:	BH
DRAWN BY:	DH/RC/SM/GE/MA/LL/JB
DATE:	05/01/2025
SHEET TITLE:	
LANDSCAPE PLAN	
SHEET NO.:	LP-104

Z:\06\13-0004 Merritt Property (BIO)dwg\Working Drawg\Sheet\Construction Set\LP-105 Landscape Plan.rvt (5/1/2025) 10:50:00 AM

2025-07-02





STREETSCAPE BUFFER SCHEDULE LP-105

SYMBOL	CODE	BOTANICAL / COMMON NAME	CAL	CONT	SIZE	QTY	REMARKS
TREES							
	KOE PAN	Koelreuteria paniculata / Golden Rain Tree	2" Cal.	B&B	8' Height Min.	17	Single Straight Leader
	NYS SYL	Nyssa sylvatica / Tupelo	2" Cal.	B&B	8' Height Min.	15	Single Straight Leader
	QUE FAL	Quercus falcata / Southern Red Oak	2" Cal.	B&B	8' Height Min.	7	Single Straight Leader
	QUE NUT	Quercus nuttallii / Nuttall Oak	2" Cal.	B&B	8' Height Min.	23	Single Straight Leader
	ULM NEW	Ulmus americana 'New Harmony' / New Harmony American Elm	2" Cal.	B&B	8' Height Min.	23	Single Straight Leader

TREE REPLACEMENT PLANT SCHEDULE LP-105

SYMBOL	CODE	BOTANICAL / COMMON NAME	CAL	CONT	SIZE	QTY	DETAIL	REMARKS
MITIGATION TREES								
	QUE COC	Quercus coccinea / Scarlet Oak	2" Cal.	B&B	8' Height Min.	4		Single Straight Leader

- NOTES:
- REPLACEMENT TREES SHOWN IN COLOR.
 - SEE OVERALL LANDSCAPE PLAN FOR BUFFER PLANT QUANTITIES.
 - TOWN OF ROLESVILLE STAFF TO WALK SITE AFTER CLEARING OPERATIONS HAVE FINISHED TO DETERMINE IF EXISTING SITE VEGETATION MEETS BUFFER REQUIREMENTS OR IF SUPPLEMENTAL PLANTINGS ARE NEEDED TO MEET REQUIREMENTS.

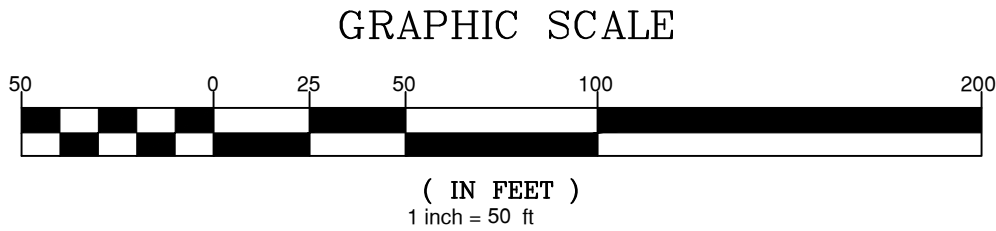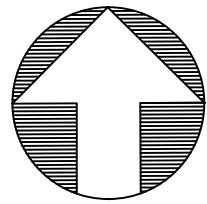

PRELIMINARY
PRELIMINARY
DO NOT USE FOR
CONSTRUCTION
FOR INFORMATION, ONLY

NO.	DATE	REVISION:
1	07/01/25	FIRST REVISION SET

STIPULATION FOR REUSE

THIS DRAWING WAS PREPARED FOR USE ON THE SPECIFIC SITE, NAMED HEREON, CONTEMPORANEOUSLY WITH ITS ISSUE DATE AS LISTED, HEREON, AND IT IS NOT SUITABLE FOR USE ON A DIFFERENT PROJECT SITE OR AT A LATER TIME. USE OF THIS DRAWING FOR REFERENCE OR EXAMPLE ON ANOTHER PROJECT REQUIRES THE SERVICES OF PROPERLY LICENSED ARCHITECTS AND ENGINEERS. REPRODUCTION OF THIS DRAWING FOR REUSE ON ANOTHER PROJECT IS NOT AUTHORIZED AND MAY BE CONTRARY TO THE LAW.

MERRITT RESERVE

ROLESVILLE RD
WAKE COUNTY NC 27312


JOB NUMBER: 23-0004
CHECKED BY: BH
DRAWN BY: DH/RC/SM/GE/MA/LL/JB
DATE: 05/01/2025

SHEET TITLE:

LANDSCAPE
PLAN

SHEET NO.:
LP-105



PROJECT NUMBER = CID-25-02

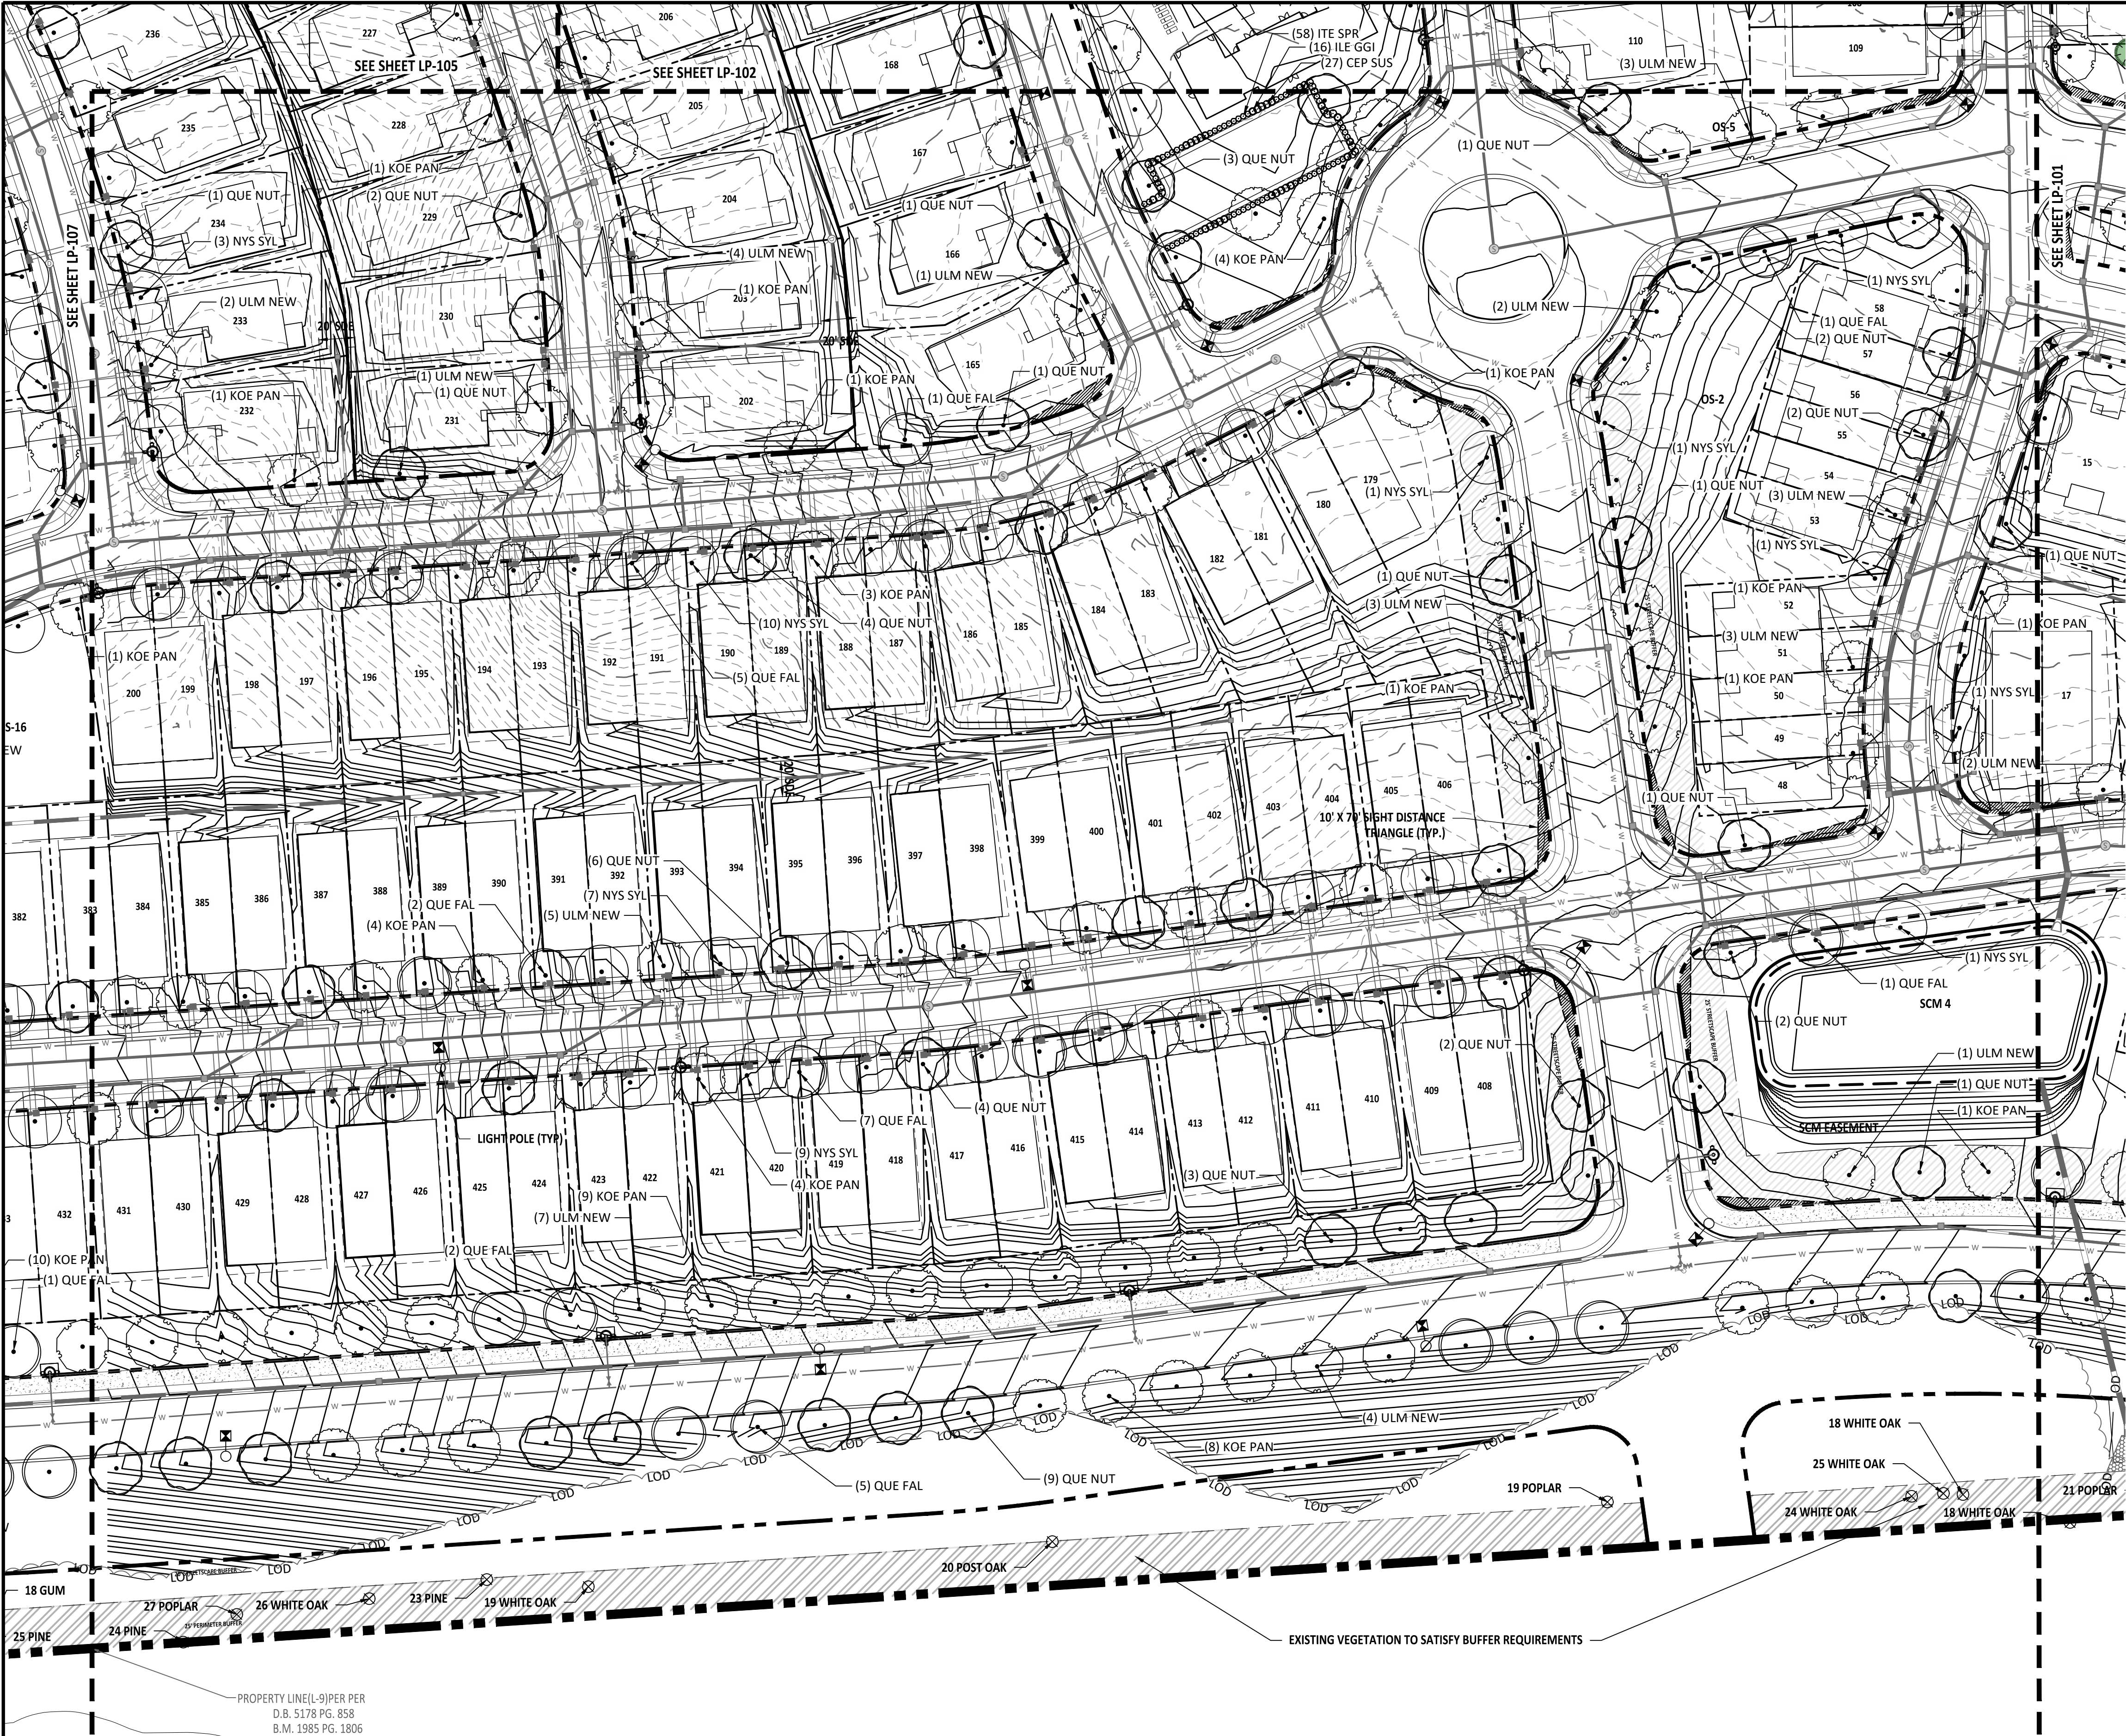


STREETSCAPE BUFFER SCHEDULE LP-105

SYMBOL	CODE	BOTANICAL / COMMON NAME	CAL	CONT	SIZE	QTY
	KOE PAN	Koeleruteria paniculata Golden Rain Tree Single Straight Leader	2" Cal.	B&B	8' Height Min.	17
	NYS SYL	Nyssa sylvatica Tupelo Single Straight Leader	2" Cal.	B&B	8' Height Min.	15
	QUE FAL	Quercus falcata Southern Red Oak Single Straight Leader	2" Cal.	B&B	8' Height Min.	7
	QUE NUT	Quercus nuttallii Nuttall Oak Single Straight Leader	2" Cal.	B&B	8' Height Min.	23
	ULM NEW	Ulmus americana 'New Harmony' New Harmony American Elm Single Straight Leader	2" Cal.	B&B	8' Height Min.	23

- NOTES:
- REPLACEMENT TREES SHOWN IN COLOR.
 - SEE OVERALL LANDSCAPE PLAN FOR BUFFER PLANT QUANTITIES.
 - TOWN OF ROLESVILLE STAFF TO WALK SITE AFTER CLEARING OPERATIONS HAVE FINISHED TO DETERMINE IF EXISTING SITE VEGETATION MEETS BUFFER REQUIREMENTS OR IF SUPPLEMENTAL PLANTINGS ARE NEEDED TO MEET REQUIREMENTS.

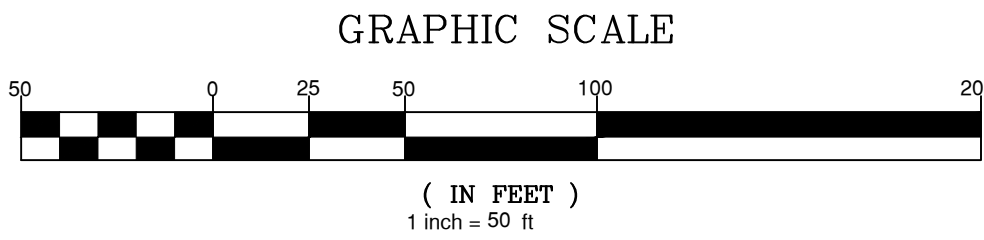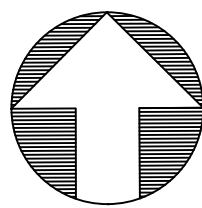

PRELIMINARY

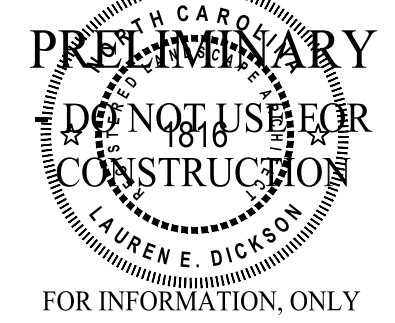

FOR INFORMATION, ONLY

NO.	DATE	REVISION
1	07/01/25	FIRST REVISION SET

STIPULATION FOR REUSE

THIS DRAWING WAS PREPARED FOR USE ON THE SPECIFIC SITE, NAMED HEREON, CONTEMPORANEOUSLY WITH ITS ISSUE DATE AS LISTED, HEREON, AND IT IS NOT SUITABLE FOR USE ON A DIFFERENT PROJECT SITE OR AT A LATER TIME. USE OF THIS DRAWING FOR REFERENCE OR EXAMPLE ON ANOTHER PROJECT REQUIRES THE SERVICES OF PROPERLY LICENSED ARCHITECTS AND ENGINEERS. REPRODUCTION OF THIS DRAWING FOR REUSE ON ANOTHER PROJECT IS NOT AUTHORIZED AND MAY BE CONTRARY TO THE LAW.

MERRITT RESERVE

ROLESVILLE RD
WAKE COUNTY NC 27312


JOB NUMBER: 23-0004
CHECKED BY: BH
DRAWN BY: DH/RC/SM/GE/MA/LL/JB
DATE: 05/01/2025
SHEET TITLE:

LANDSCAPE
PLAN

SHEET NO.:
LP-106



PROJECT NUMBER = CID-25-02

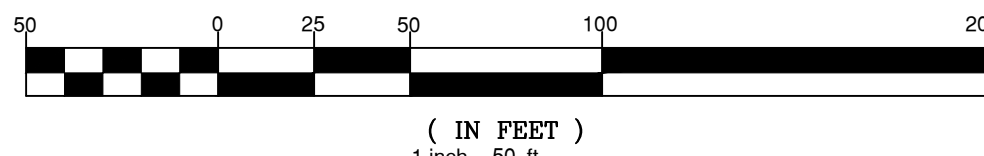

(IN FEET)
1 inch = 50 ft


(IN FEET)
1 inch = 50 ft

(IN FEET)
1 inch = 50 ft

PROJECT NUMBER = CID-25-02



Z:\0613-0004-Merritt Property (BIO)dwg\Working Drawg(Sheet)Construction Set\LP-108 Landscape Plan.rvt (5/24/2022)

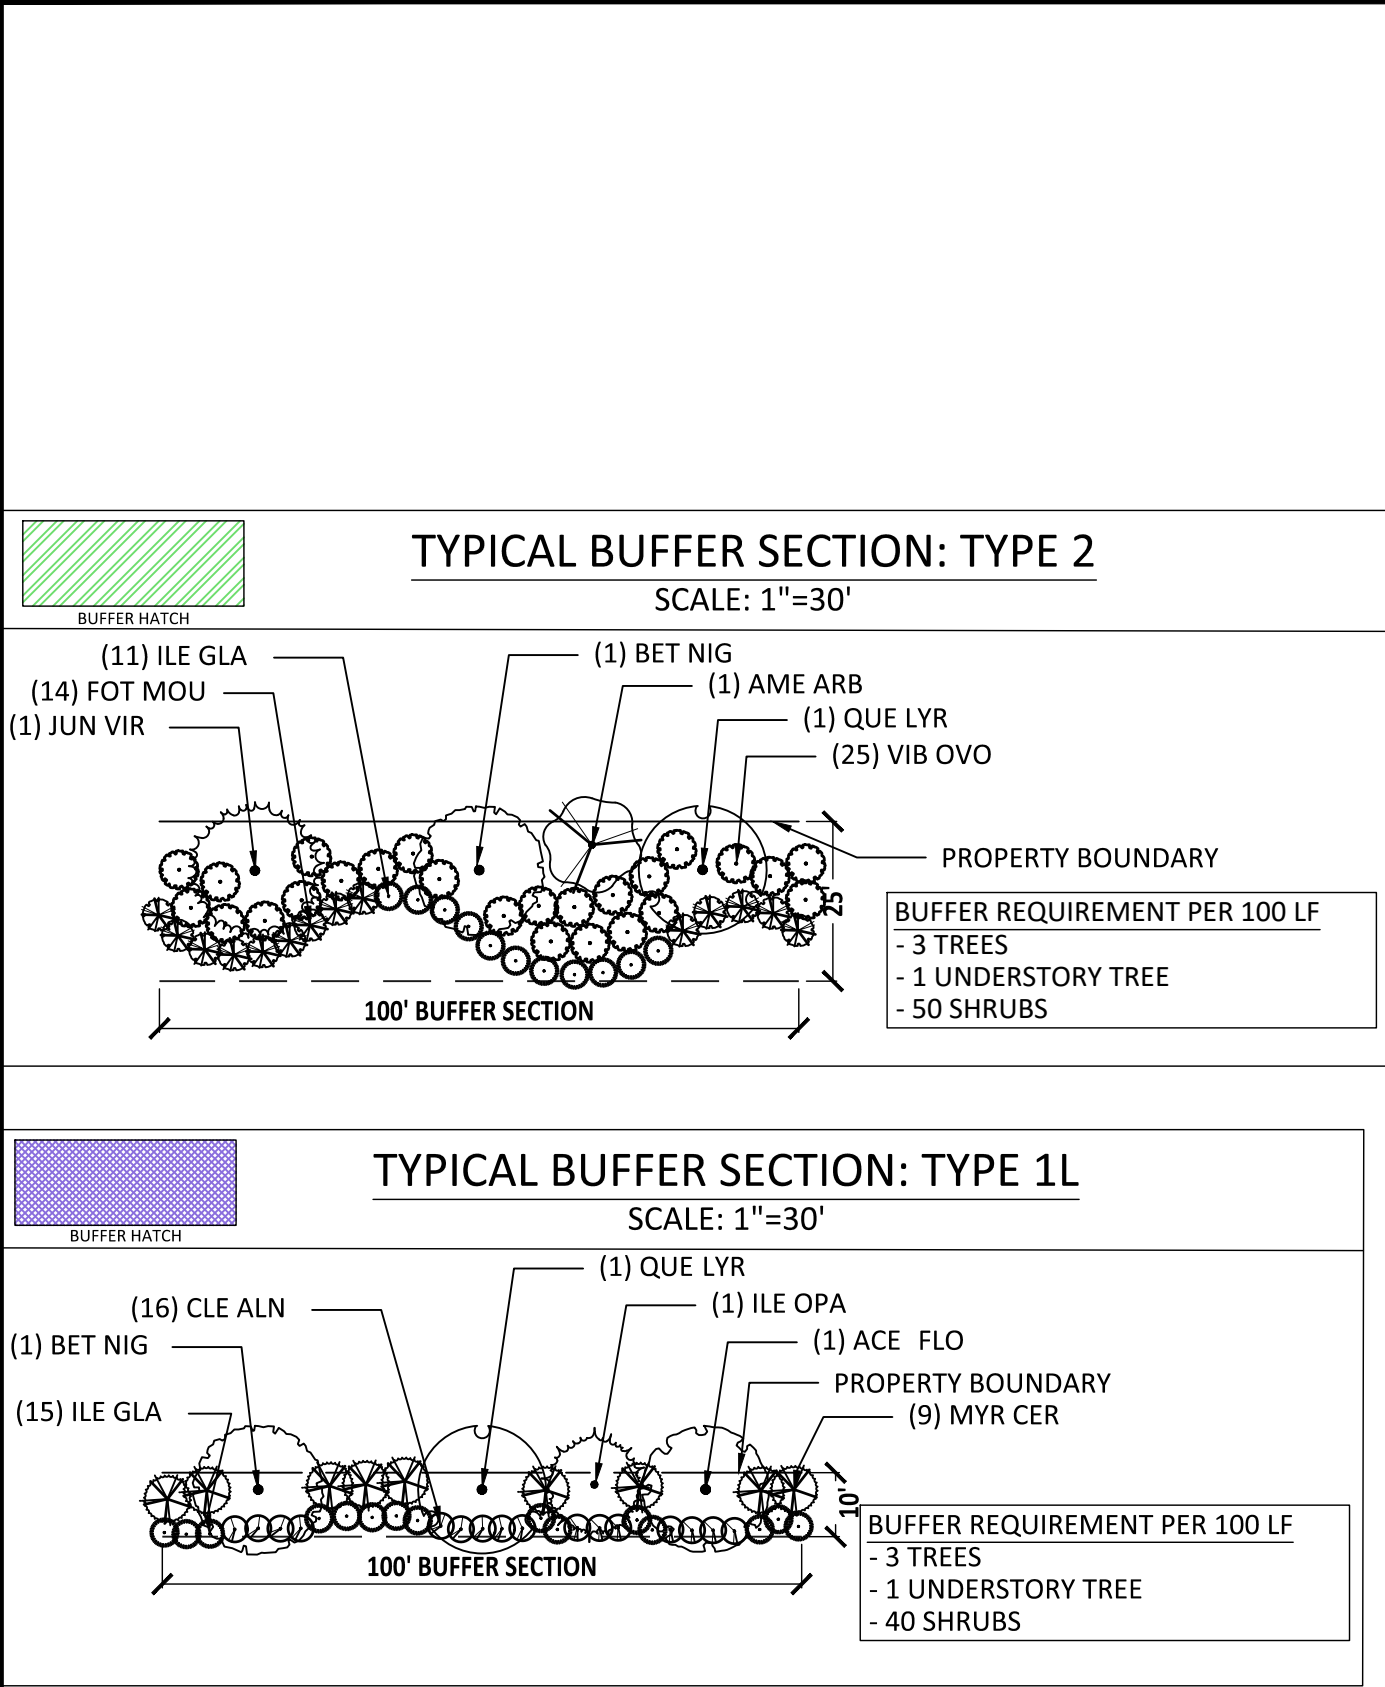

STREETSCAPE BUFFER SCHEDULE LP-108						
SYMBOL	CODE	BOTANICAL / COMMON NAME	CAL	CONT	SIZE	QTY
TREES						
	KOE PAN	Koelreuteria paniculata Golden Rain Tree Single Straight Leader	2" Cal.	B&B	8' Height Min.	17
	QUE FAL	Quercus falcata Southern Red Oak Single Straight Leader	2" Cal.	B&B	8' Height Min.	22
	QUE NUT	Quercus nuttallii Nuttall Oak Single Straight Leader	2" Cal.	B&B	8' Height Min.	29
	ULM NEW	Ulmus americana 'New Harmony' New Harmony American Elm Single Straight Leader	2" Cal.	B&B	8' Height Min.	26



NOTES:
1. REPLACEMENT TREES SHOWN IN COLOR.
2. SEE OVERALL LANDSCAPE PLAN FOR BUFFER PLANT QUANTITIES.
3. TOWN OF ROLESVILLE STAFF TO WALK SITE AFTER CLEARING OPERATIONS HAVE FINISHED TO DETERMINE IF EXISTING SITE VEGETATION MEETS BUFFER REQUIREMENTS OR IF SUPPLEMENTAL PLANTINGS ARE NEEDED TO MEET REQUIREMENTS.

REPLACEMENT TREE SCHEDULE LP-108

SYMBOL	CODE	BOTANICAL / COMMON NAME	CAL	CONT	SIZE	QTY	REMARKS
MITIGATION TREES							
	BET RIV	Betula nigra / River Birch	2" Cal.	B&B	8' Height Min.	9	Single Straight Leader
	ILE SAT	Ilex opaca 'Satyr Hill' / Satyr Hill American Holly	2" Cal.	B&B	8' Height Min.	3	Single Straight Leader
	JUN BUR	Juniperus virginiana 'Burkii' / Burk Eastern Red Cedar	2" Cal.	B&B	8' Height Min.	9	Single Straight Leader
	QUE COC	Quercus coccinea / Scarlet Oak	2" Cal.	B&B	8' Height Min.	4	Single Straight Leader
	QUE VIR	Quercus virginiana / Southern Live Oak	2" Cal.	B&B	8' Height Min.	6	Single Straight Leader
	TAX DIS	Taxodium distichum / Bald Cypress	2" Cal.	B&B	8' Height Min.	3	Single Straight Leader

BUFFER PLANT SCHEDULE

CODE	BOTANICAL / COMMON NAME	CAL	CONT	SIZE	REMARKS
TREES					
ACE FLO	Acer Floridanum / Southern Sugar Maple	3"	B&B	12" MIN	SINGLE STRAIGHT LEADER
QUE LYR	Quercus Lyrata / Overcup Oak	3"	B&B	12" MIN	SINGLE STRAIGHT LEADER
JUN VIR	Juniperus virginiana 'Brodie' / Brodie Eastern Red Cedar	3"	B&B	12" MIN	SINGLE STRAIGHT LEADER
BET NIG	Betula nigra / Riverbirch	3"	B&B	12" MIN	SINGLE STRAIGHT LEADER
UNDERSTORY TREES					
AME ARB	Amelanchier x Grandiflora 'Autumn Brilliance' / Autumn Brilliance Serviceberry	2"	B&B	8" MIN	SINGLE STRAIGHT LEADER
ILE OPA	Ilex opaca 'Tinga' / Tinga American Holly	2"	B&B	8" MIN	SINGLE STRAIGHT LEADER
SHRUBS					
CLE ALN	Clethra Alnifolia 'Ruby Spice' / Ruby Spice Clethra	3 GAL		18" MIN	FULLY ROOTED
ILE GLA	Ilex Glabra / Inkberry	5 GAL		24" MIN	FULLY ROOTED
VIB OBO	Viburnum Obovatum 'Mrs Schiller's Delight' / Mrs Schillers Delight Viburnum	5 GAL		24" MIN	FULLY ROOTED
MYR CER	Myrica cerifera / Southern Wax Myrtle	5 GAL		24" MIN	FULLY ROOTED
FOT MOU	Fothergilla 'Mount Airy' / MT Airy Fothergilla	3 GAL		18" MIN	FULLY ROOTED

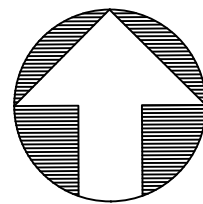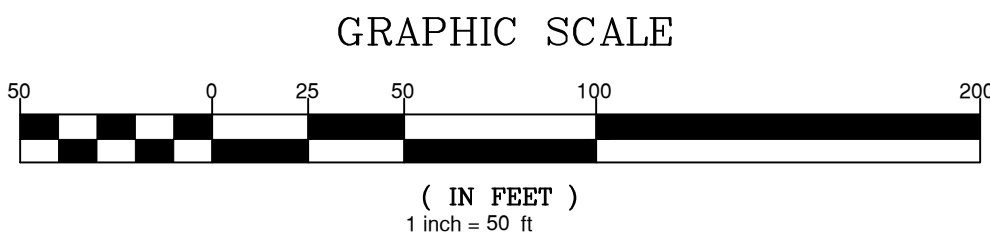

NO.	DATE	REVISION:
1	07/01/25	FIRST REVISION SET


STIPULATION FOR REUSE
THIS DRAWING WAS PREPARED FOR USE ON THE SPECIFIC SITE, NAMED HEREON, CONTEMPORANEOUSLY WITH ITS ISSUE DATE AS LISTED, HEREON, AND IT IS NOT SUITABLE FOR USE ON A DIFFERENT PROJECT SITE OR AT A LATER TIME. USE OF THIS DRAWING FOR REFERENCE OR EXAMPLE ON ANOTHER PROJECT REQUIRES THE SERVICES OF PROPERLY LICENSED ARCHITECTS AND ENGINEERS. REPRODUCTION OF THIS DRAWING FOR REUSE ON ANOTHER PROJECT IS NOT AUTHORIZED AND MAY BE CONTRARY TO THE LAW.

MERRITT RESERVE
ROLESVILLE RD
WAKE COUNTY NC 27312

JOB NUMBER: 23-0004
CHECKED BY: BH
DRAWN BY: DH/RC/SM/GE/MA/LL/JB
DATE: 05/01/2025
SHEET TITLE:


LANDSCAPE
PLAN
SHEET NO.:
LP-108

1. All plant material shall conform with the standards set forth by the American Association of Nurserymen, American Standard for Nursery Stock, ANSI Z60.1.
2. Locate all existing utilities prior to installation of plant material. Notify owner of any discrepancies between field conditions and those shown on the plan.
3. Contractor engaged in landscape installation shall be a landscape contractor registered in the state of North Carolina.
4. Tree protection fence shall be maintained on site until all site work and the final site inspection is completed. The fencing shall be removed prior to the certificate of occupancy (CO) inspection is scheduled.
5. Verification of total quantities as shown on the plant list shall be the responsibility of the contractor.
6. All plant groupings shall be mulched as one bed. 3" of triple shredded hardwood mulch shall be used around all plantings.
7. Apply pre-emergent herbicide to all new planting beds at manufacturer's recommended rate prior to installation of mulch.
8. Establish positive drainage in all planting beds and away from buildings.
9. Do not install plant material in impervious soils, (i.e. holes which, when filled with water, do not completely drain within two hours.)
10. Lawn areas shall be seeded with Riviera or Sunstar Bermuda grass 95% coverage (based on a per square yard sample) shall be attained prior to final inspection. All 3:1 slopes shall be stabilized with biodegradable erosion control matting. See detail sheet seeding schedule.
11. General contractor shall be responsible for keeping all equipment & subcontractors away from seeded areas. If damage occurs, including but not limited to erosion, areas shall be regraded and reseeded immediately at no additional cost to the owner. Contractor shall water and maintain those areas until they are at 95% coverage at final completion.
12. Install permanent seeding along all roadside ditches and channels within construction limits of project. See erosion control plans for additional information.
13. Areas damaged from plant relocation or other activities of landscape contractor to be reseeded and established at no additional cost to the owner.
14. Mulch and no-mow mixes shall be replenished as needed, especially after heavy rain events. If no-mow mix germinates at a rate of less than 90%, other species shall be removed and the area re-seeded.
15. Contractor is responsible for importing, testing, and preparing the soil on site per the recommendations of a soil test.
16. Plants shall be watered at least 2 times per week unless soil is moist based on core sample or moisture meter reading. Water more frequently during establishment.
17. Remove (either manually or with pesticide treatment) all weeds in mulch areas, plant beds, tree rings, and landscaped areas, including but not limited to nutcase, grasses, invasive plants, and any non-desirable plant material. This treatment shall occur monthly until the end of the warranty / maintenance period.
18. Mulch line smooth continuous curves.
19. All trees not within a plant bed to be treated with a 6-ft diameter mulch ring (typ).
20. All foundation trees are to be planted a minimum of 8' away from building wall. Notify Landscape Architect of any discrepancies.
21. When possible, planting shall be installed between September 1 - June 30th and in favorable weather conditions. When planting must be performed outside of specified date, plants must be watered on a regular basis to ensure viability.

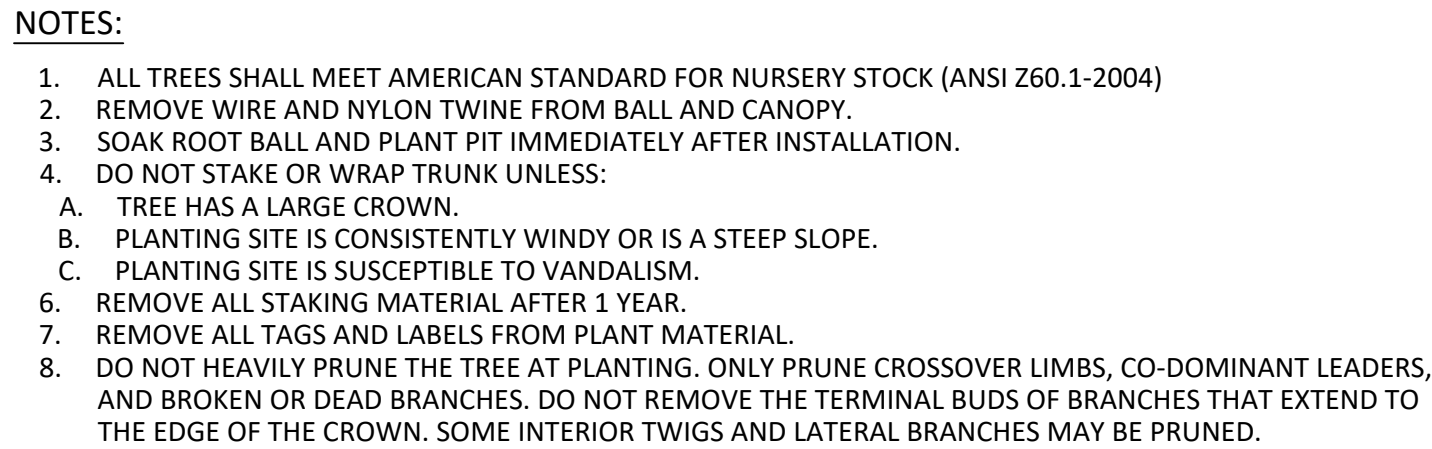

NOT TO SCALE

P-RE-R-R230004-01

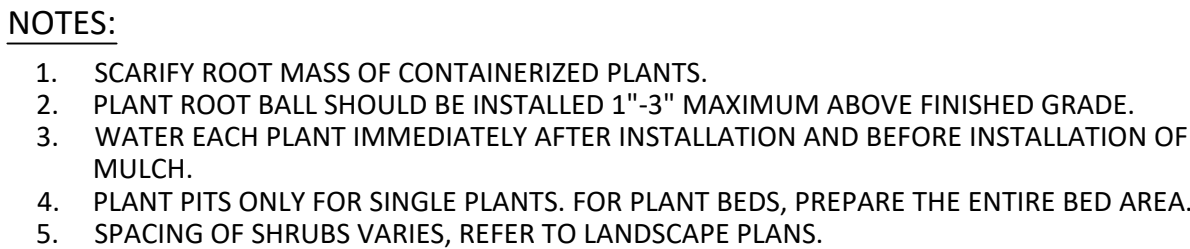

NOT TO SCALE

P-RE-R-R230004-02



PRELIMINARY

DO NOT USE FOR



FOR INFORMATION, ONLY

[illegible]

STIPULATION FOR REUSE

THIS DRAWING WAS PREPARED FOR USE ON THE SPECIFIC SITE, NAMED HEREON, CONTEMPORANEOUSLY WITH ITS ISSUE DATE AS LISTED, HEREON, AND IT IS NOT SUITABLE FOR USE ON A DIFFERENT PROJECT SITE OR AT A LATER TIME. USE OF THIS DRAWING FOR REFERENCE OR EXAMPLE ON ANOTHER PROJECT REQUIRES THE SERVICES OF PROPERLY LICENSED ARCHITECTS AND ENGINEERS. REPRODUCTION OF THIS DRAWING FOR REUSE ON ANOTHER PROJECT IS NOT AUTHORIZED AND MAY BE CONTRARY TO THE LAW.

MERRITT RESERVE

ROLESVILLE RD
WAKE COUNTY NC 27312

JOB NUMBER: 23-0004

CHECKED BY: BH

DRAWN BY: DH/RC/SM/GE/MA/LL/JB

DATE: 05/01/2025

SHEET TITLE:


SHEET NO.:



MATCHLINE TO SHEET 2

NO.	DATE	REVISION	BY

LIGHTING DESIGN TOLERANCE
The calculated footcandle light levels in this lighting design are predicted values and are based on specific information that has been supplied to Duke Energy. Any inaccuracies in the supplied information, differences in luminaire installation, lighted area geometry including elevation differences, reflective properties of surrounding surfaces, obstructions (foliage or otherwise) in the lighted area, or lighting from sources other than listed in this design may produce different results from the predicted values. Normal tolerances of voltage, lamp output, and ballast and luminaire manufacture will also affect results.

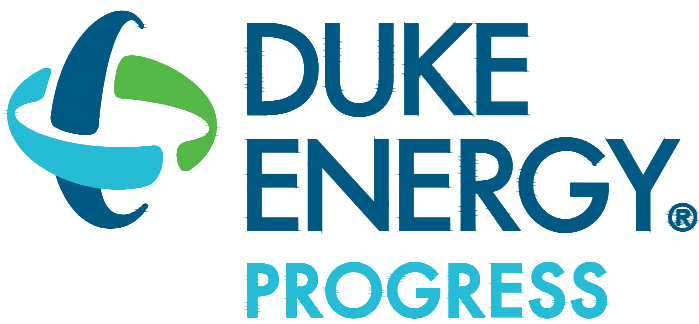


PROPRIETARY & CONFIDENTIAL
This document together with the concepts and designs presented herein, presented as an instrument of service, is the sole property of Duke Energy, and is intended only for the specific purpose and prospective client as stated in the title block of this drawing. Any use, copying, reproduction or disclosure of the drawing, design or any information contained herein by the prospective customer or other entities, including without limitation, architects, engineers, or equipment manufacturers is hereby expressly prohibited and shall not be permitted absent prior written consent from, and payment of compensation to Duke Energy. Duke Energy disclaims any liability or responsibility for any unauthorized use of or reliance on this document.

MERRITT SUBDIVISION			
ROLESVILLE, NC			
STREET LIGHTING ARRANGEMENT			
Designed by	DUKE ENERGY PROGRESS LIGHTING SOLUTIONS		
Reviewed by	A. Herrera	Scale	1" = 100'
Date	4/16/2025	Size	Drawing size "D"
Description	LED Roadway		
Drawing No.	25-0160	Sht.	1 OF 3


MATCHLINE TO SHEET 1

MATCHLINE TO SHEET 3

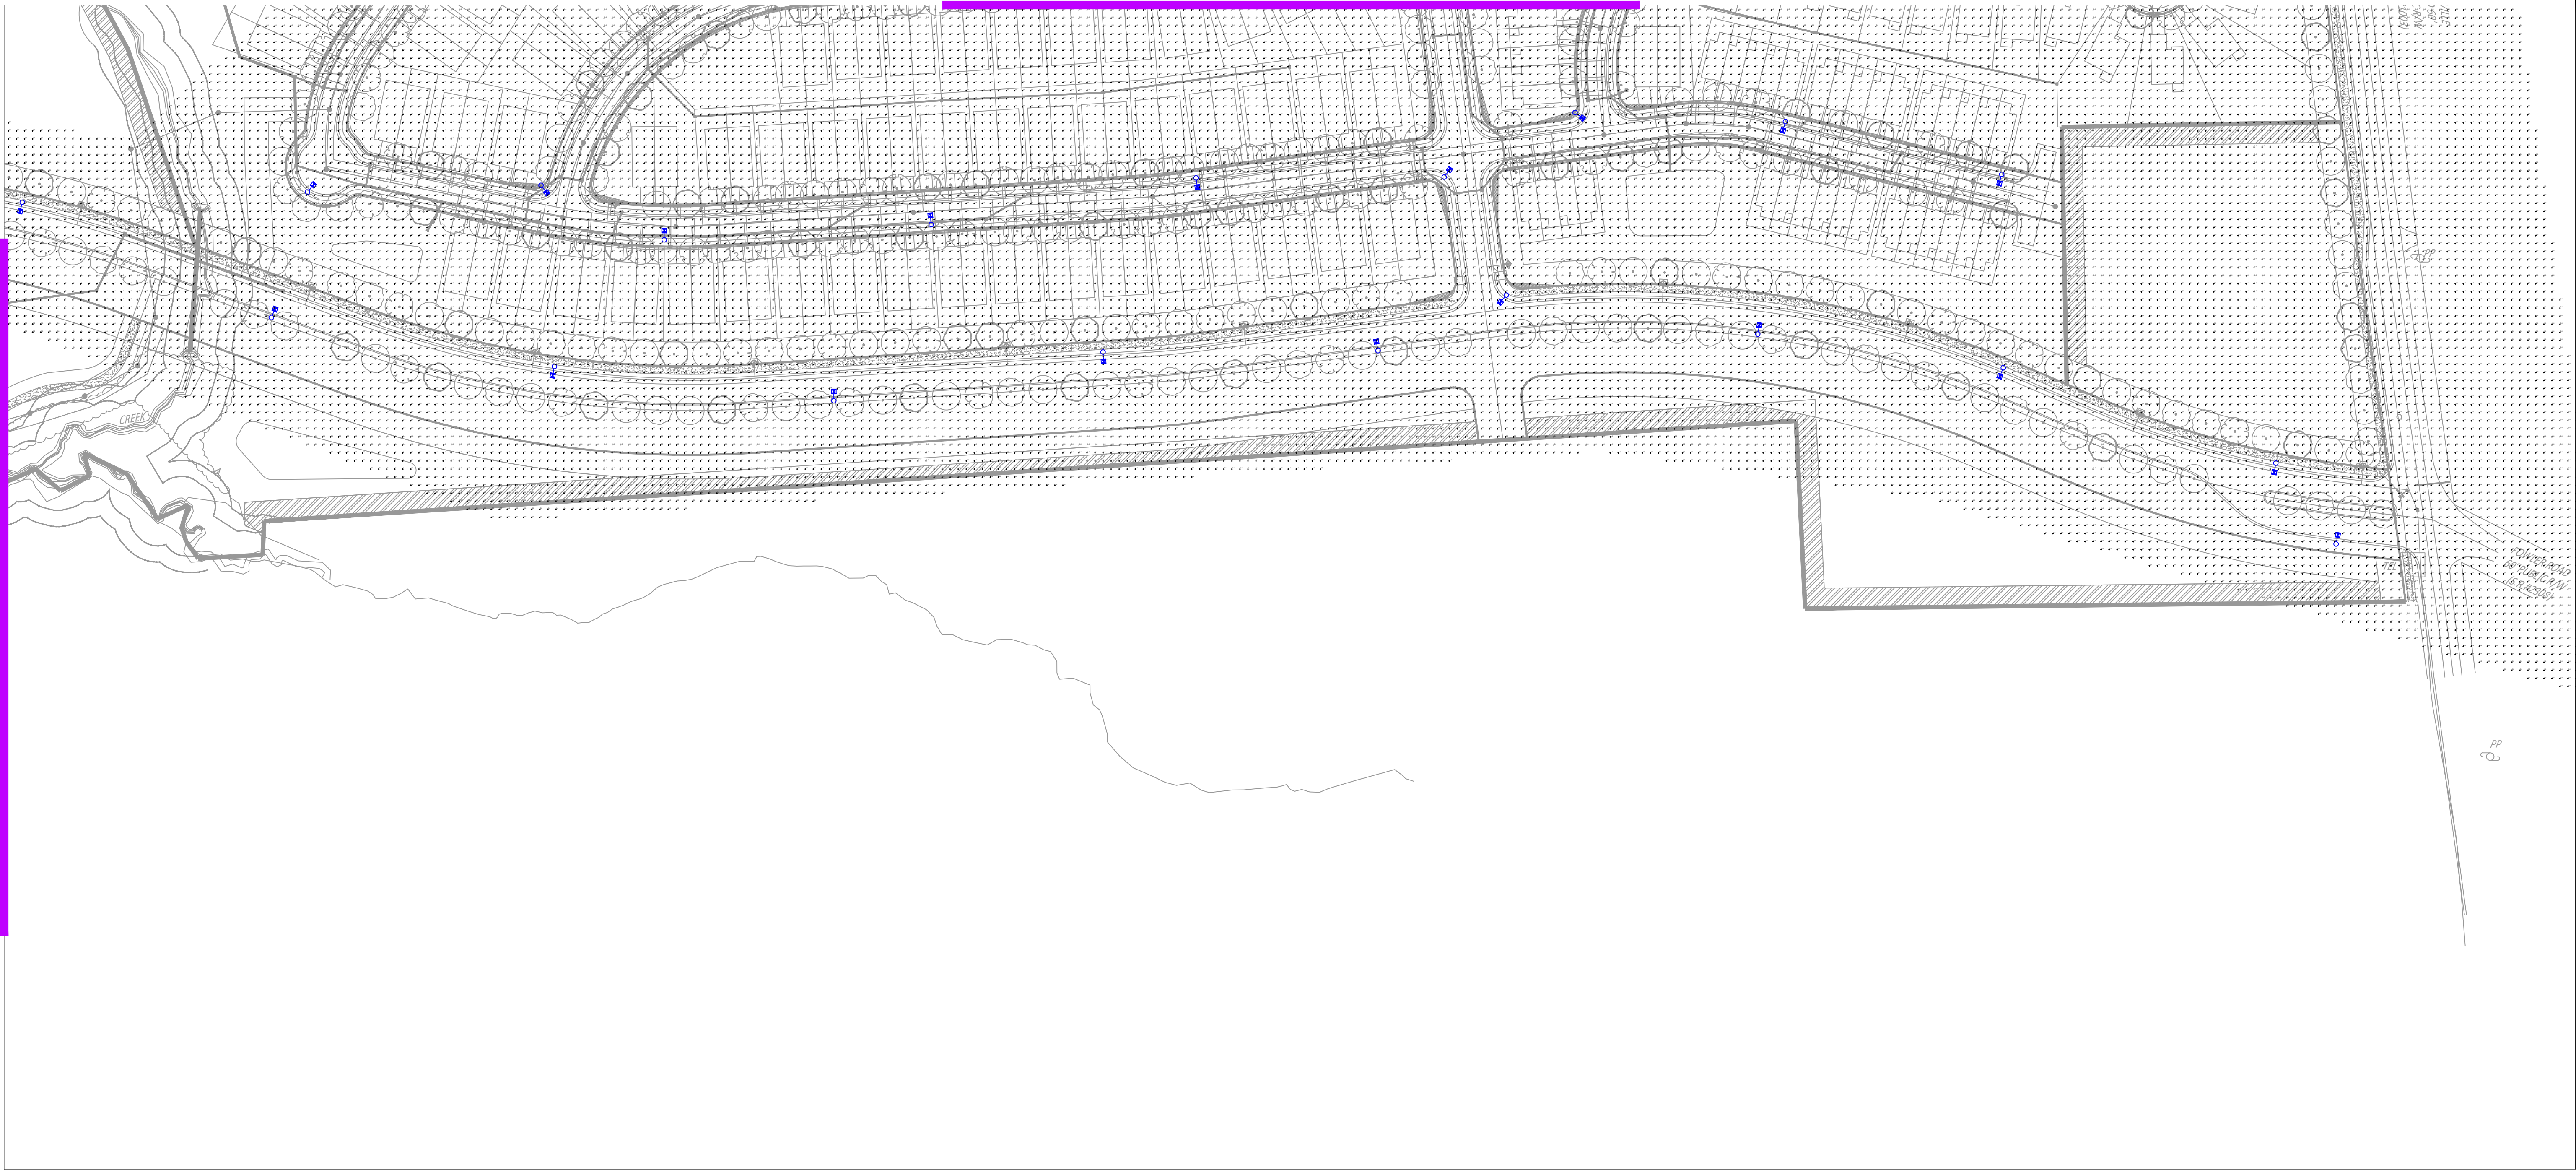


NO.	DATE	REVISION	BY

LIGHTING DESIGN TOLERANCE
The calculated footcandle light levels in this lighting design are predicted values and are based on specific information that has been supplied to Duke Energy. Any inaccuracies in the supplied information, differences in luminaire installation, lighted area geometry including elevation differences, reflective properties of surrounding surfaces, obstructions (foliage or otherwise) in the lighted area, or lighting from sources other than listed in this design may produce different results from the predicted values. Normal tolerances of voltage, lamp output, and ballast and luminaire manufacture will also affect results.

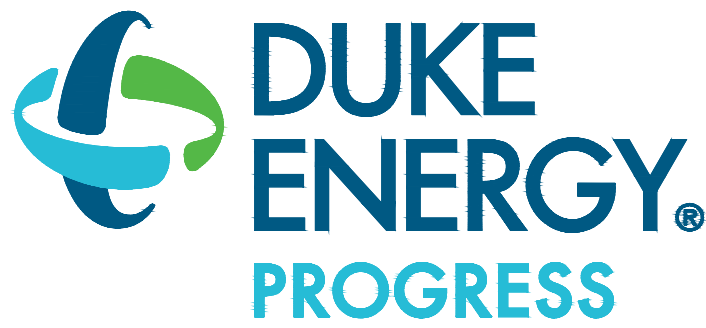

PROPRIETARY & CONFIDENTIAL
This document together with the concepts and designs presented herein, presented as an instrument of service, is the sole property of Duke Energy, and is intended only for the specific purpose and prospective client as stated in the title block of this drawing. Any use, copying, reproduction or disclosure of the drawing, design or any information contained herein by the prospective customer or other entities, including without limitation, architects, engineers, or equipment manufacturers is hereby expressly prohibited and shall not be permitted absent prior written consent from, and payment of compensation to Duke Energy. Duke Energy disclaims any liability or responsibility for any unauthorized use of or reliance on this document.

MERRITT SUBDIVISION			
ROLESVILLE, NC			
STREET LIGHTING ARRANGEMENT			
Designed by	DUKE ENERGY PROGRESS LIGHTING SOLUTIONS		
Reviewed by	A. Herrera	Scale	1" = 100'
Date	4/16/2025	Size	Drawing size "D"
Description	LED Roadway		
Drawing No.	25-0160	Sht.	2 OF 3

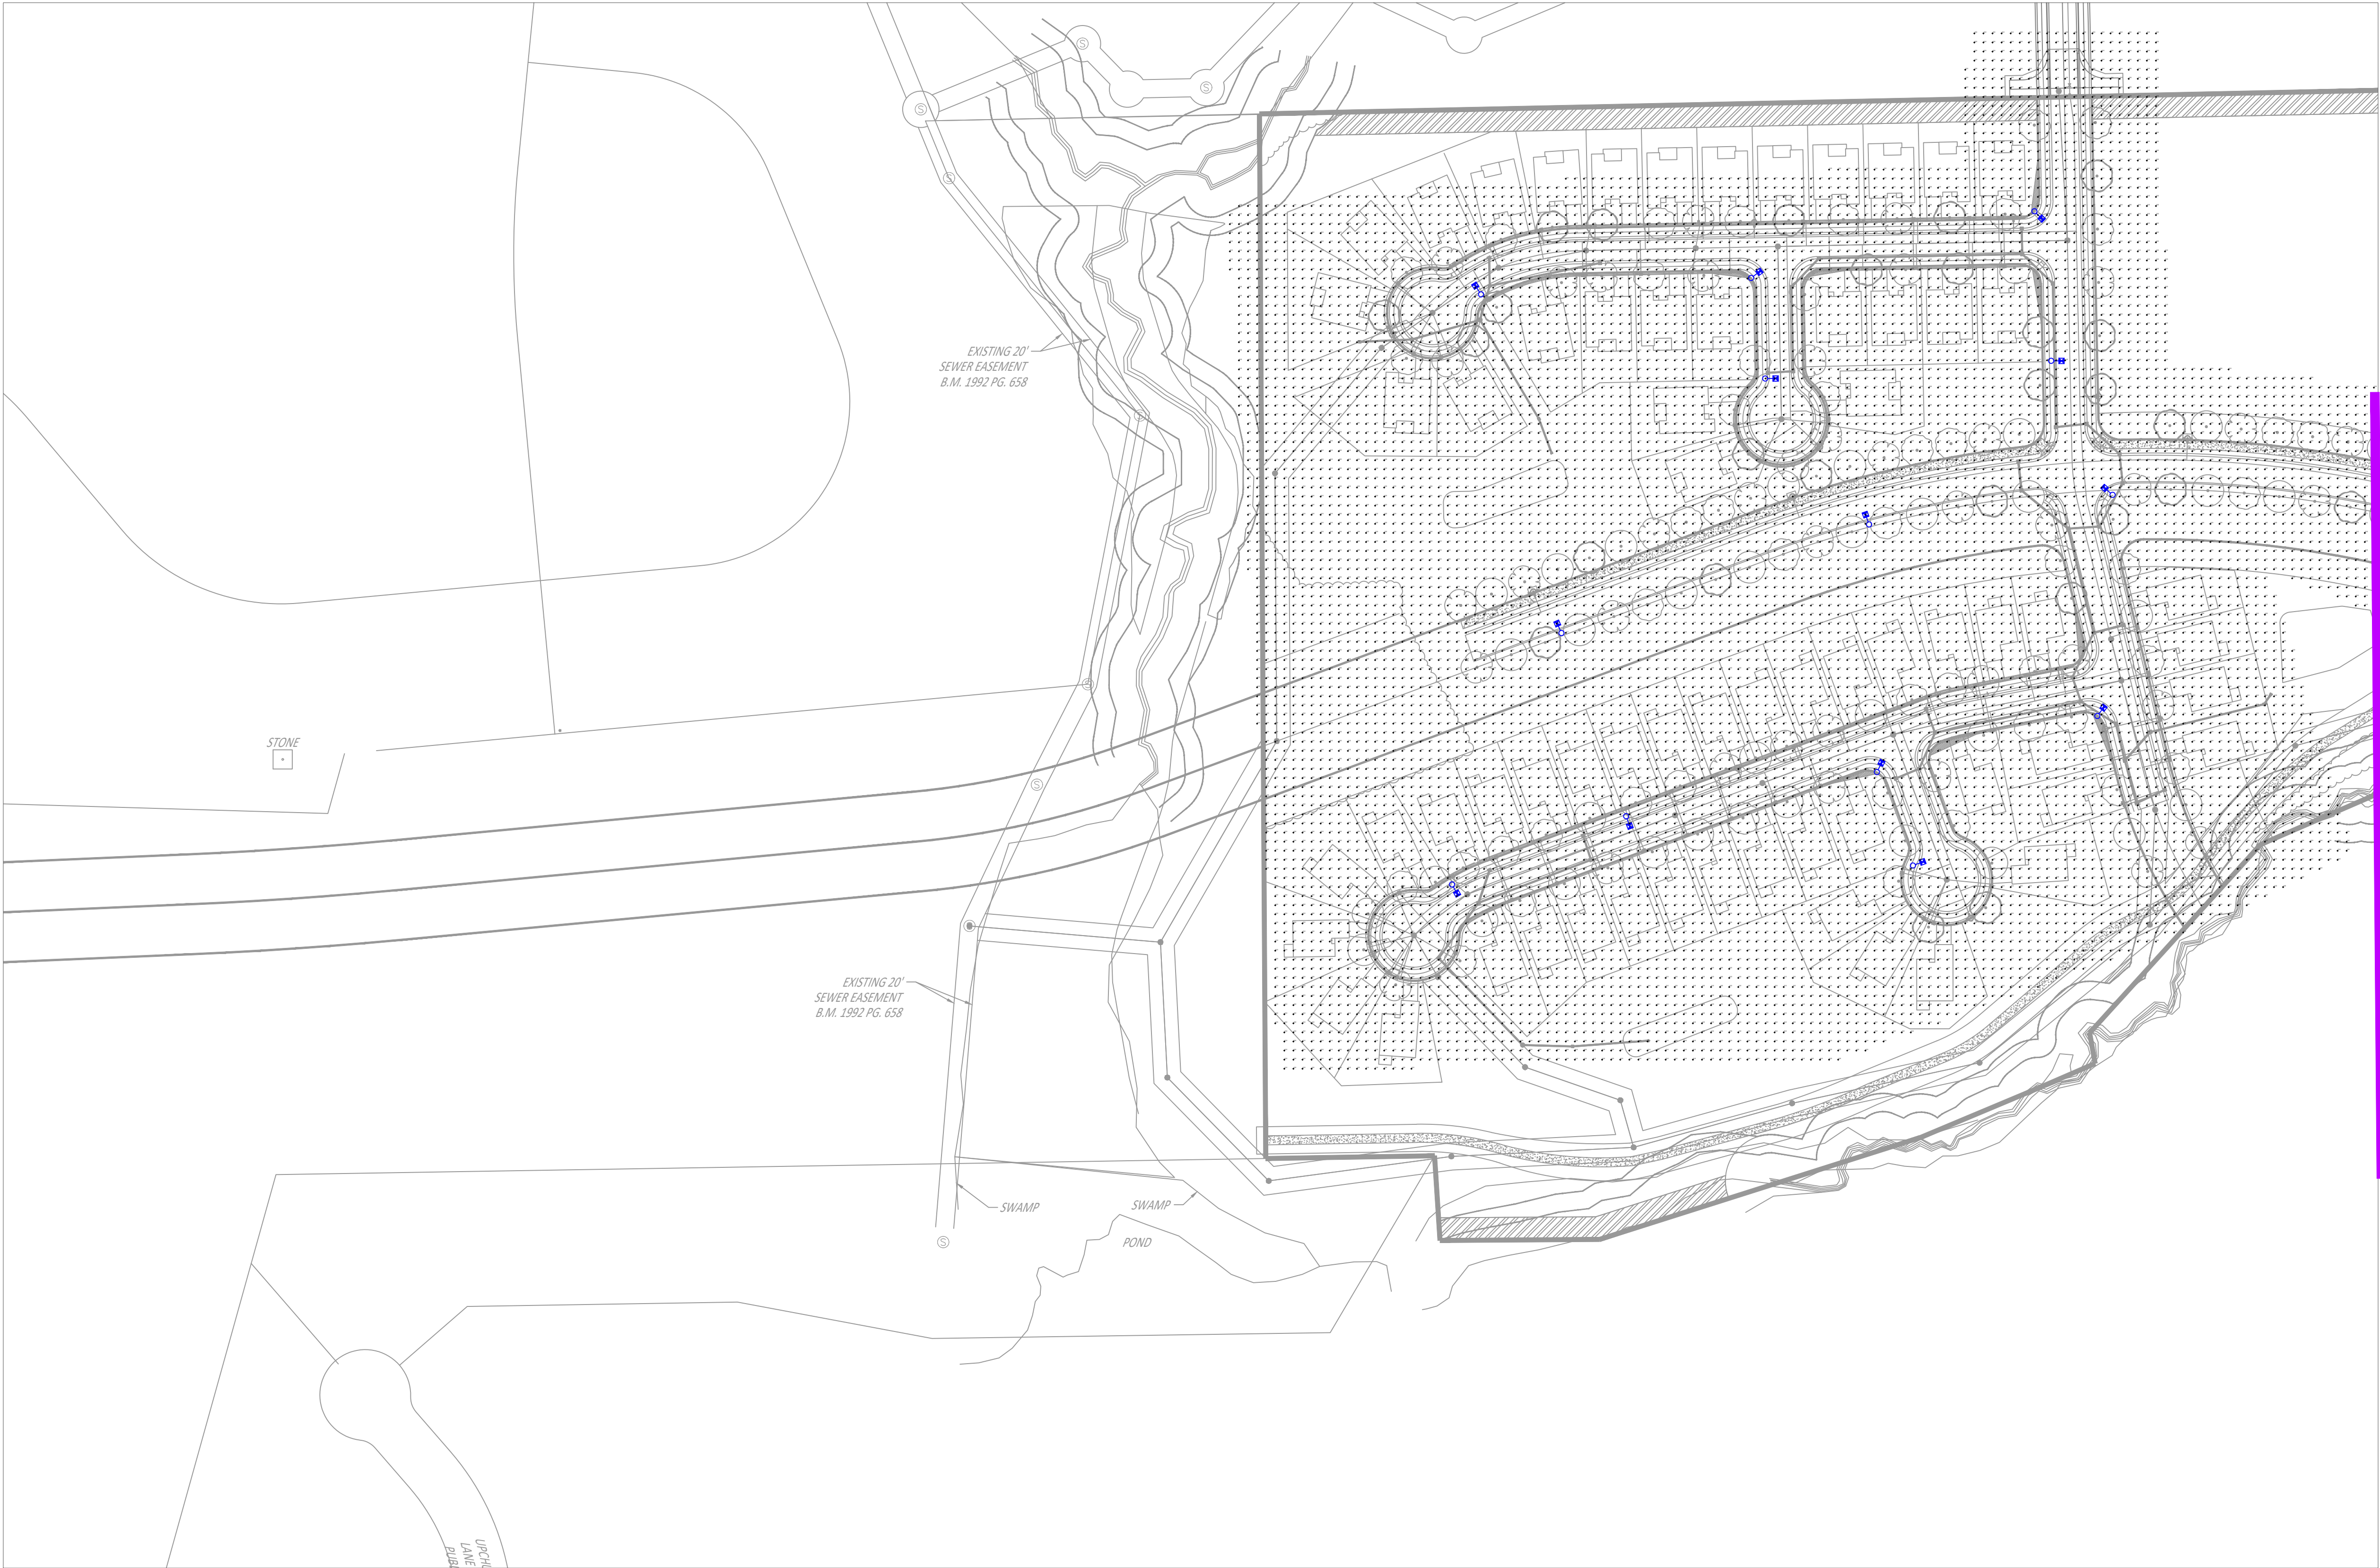

MATCHLINE TO SHEET 2



MICRO LED ROADWAY
(Meets Dark Sky Criteria)

Outdoor Lighting

LED (Light-emitting diode)	53 lumens
Mounting height	20', 25', 35'
Color	3000K Black
Pole	Standard Metal Wood
Applications	Neighborhoods Parks Streets

Light source: LED (white)
Wattage: 50 watts 70 watts
Lumens: 5,232 ~ 8,170
Light pattern:IESNA Type II, V
IESNA cutoff classification: Full cutoff
BULB rating: Type II = B1U002 (50w) B1U002 (70w)
Type II = B1U001
Type V = B1U001 (50w only)
Color temperature: 3,000K


POLE AVAILABLE	MOUNTING HEIGHT	COLOR
Fiberpost	20', 30', 35'	Black (additional cost)
Wood	25', 30', 35'	Standard
Metal (Special conditions)	25', 30', 35'	Galvanized

FEATURES	BENEFITS
Turnkey operation	Provides hassle-free installation and service
Little or no installation cost	Frees up capital for other projects
Design services by lighting professionals included	Meets industry standards and lighting ordinances
Maintenance, electricity & warranty included	Eliminates high and unexpected repair bills
One low monthly cost on your electric bill	Convenience and savings for you

For additional information, contact us at ODL.Carelines@duke-energy.com.

DUKE ENERGY
PROGRESS
BUILDING A SUSTAINABLE ENERGY FUTURE™

©2022 Duke Energy Corporation. 220286 SEP 1902

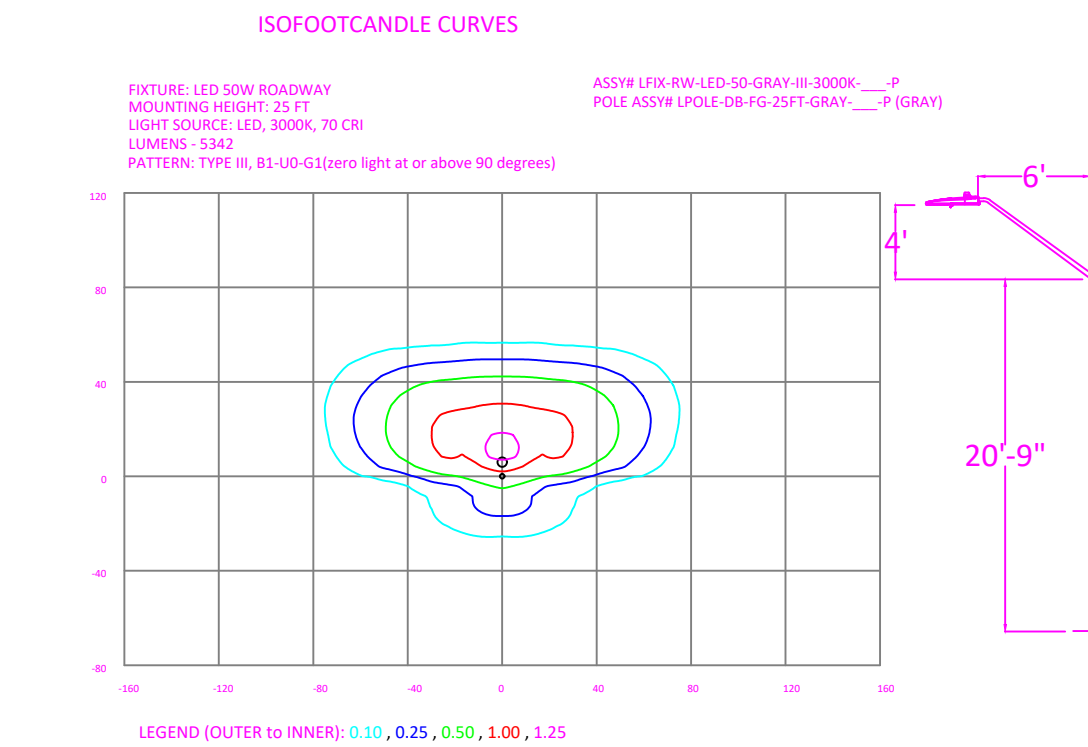


Schedule						
Symbol	Label	Quantity	Description	Number Lamps	Lumens Per Lamp	Light Loss Factor
	A	71	LED 50w Roadway - Type III - 3000K	1	5312	0.85

NO.	DATE	REVISION	BY

LIGHTING DESIGN TOLERANCE

The calculated footcandle light levels in this lighting design are predicted values and are based on specific information that has been supplied to Duke Energy. Any inaccuracies in the supplied information, differences in luminaire installation, lighted area geometry including elevation differences, reflective properties of surrounding surfaces, obstructions (foliage or otherwise) in the lighted area, or lighting from sources other than listed in this design may produce different results from the predicted values. Normal tolerances of voltage, lamp output, and ballast and luminaire manufacture will also affect results.

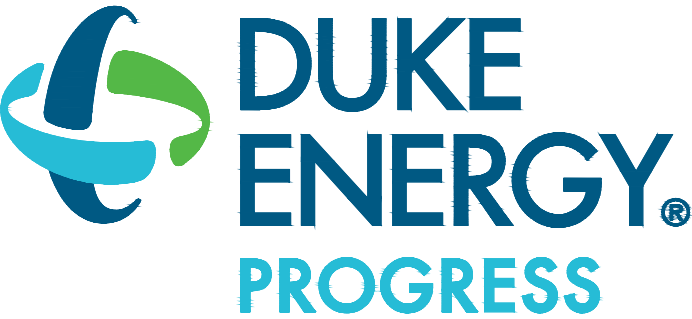

PROPRIETARY & CONFIDENTIAL

This document together with the concepts and designs presented herein, presented as an instrument of service, is the sole property of Duke Energy, and is intended only for the specific purpose and prospective client as stated in the title block of this drawing. Any use, copying, reproduction or disclosure of the drawing, design or any information contained herein by the prospective customer or other entities, including without limitation, architects, engineers, or equipment manufacturers is hereby expressly prohibited and shall not be permitted absent prior written consent from, and payment of compensation to Duke Energy. Duke Energy disclaims any liability or responsibility for any unauthorized use of or reliance on this document.

MERRITT SUBDIVISION		
ROLESVILLE, NC		
STREET LIGHTING ARRANGEMENT		
Designed by	DUKE ENERGY PROGRESS LIGHTING SOLUTIONS	
Reviewed by	A. Herrera	Scale 1" = 100'
Date	4/16/2025	Size Drawing size "D"
Description	LED Roadway	
Drawing No.	25-0160	Sht. 3 OF 3