

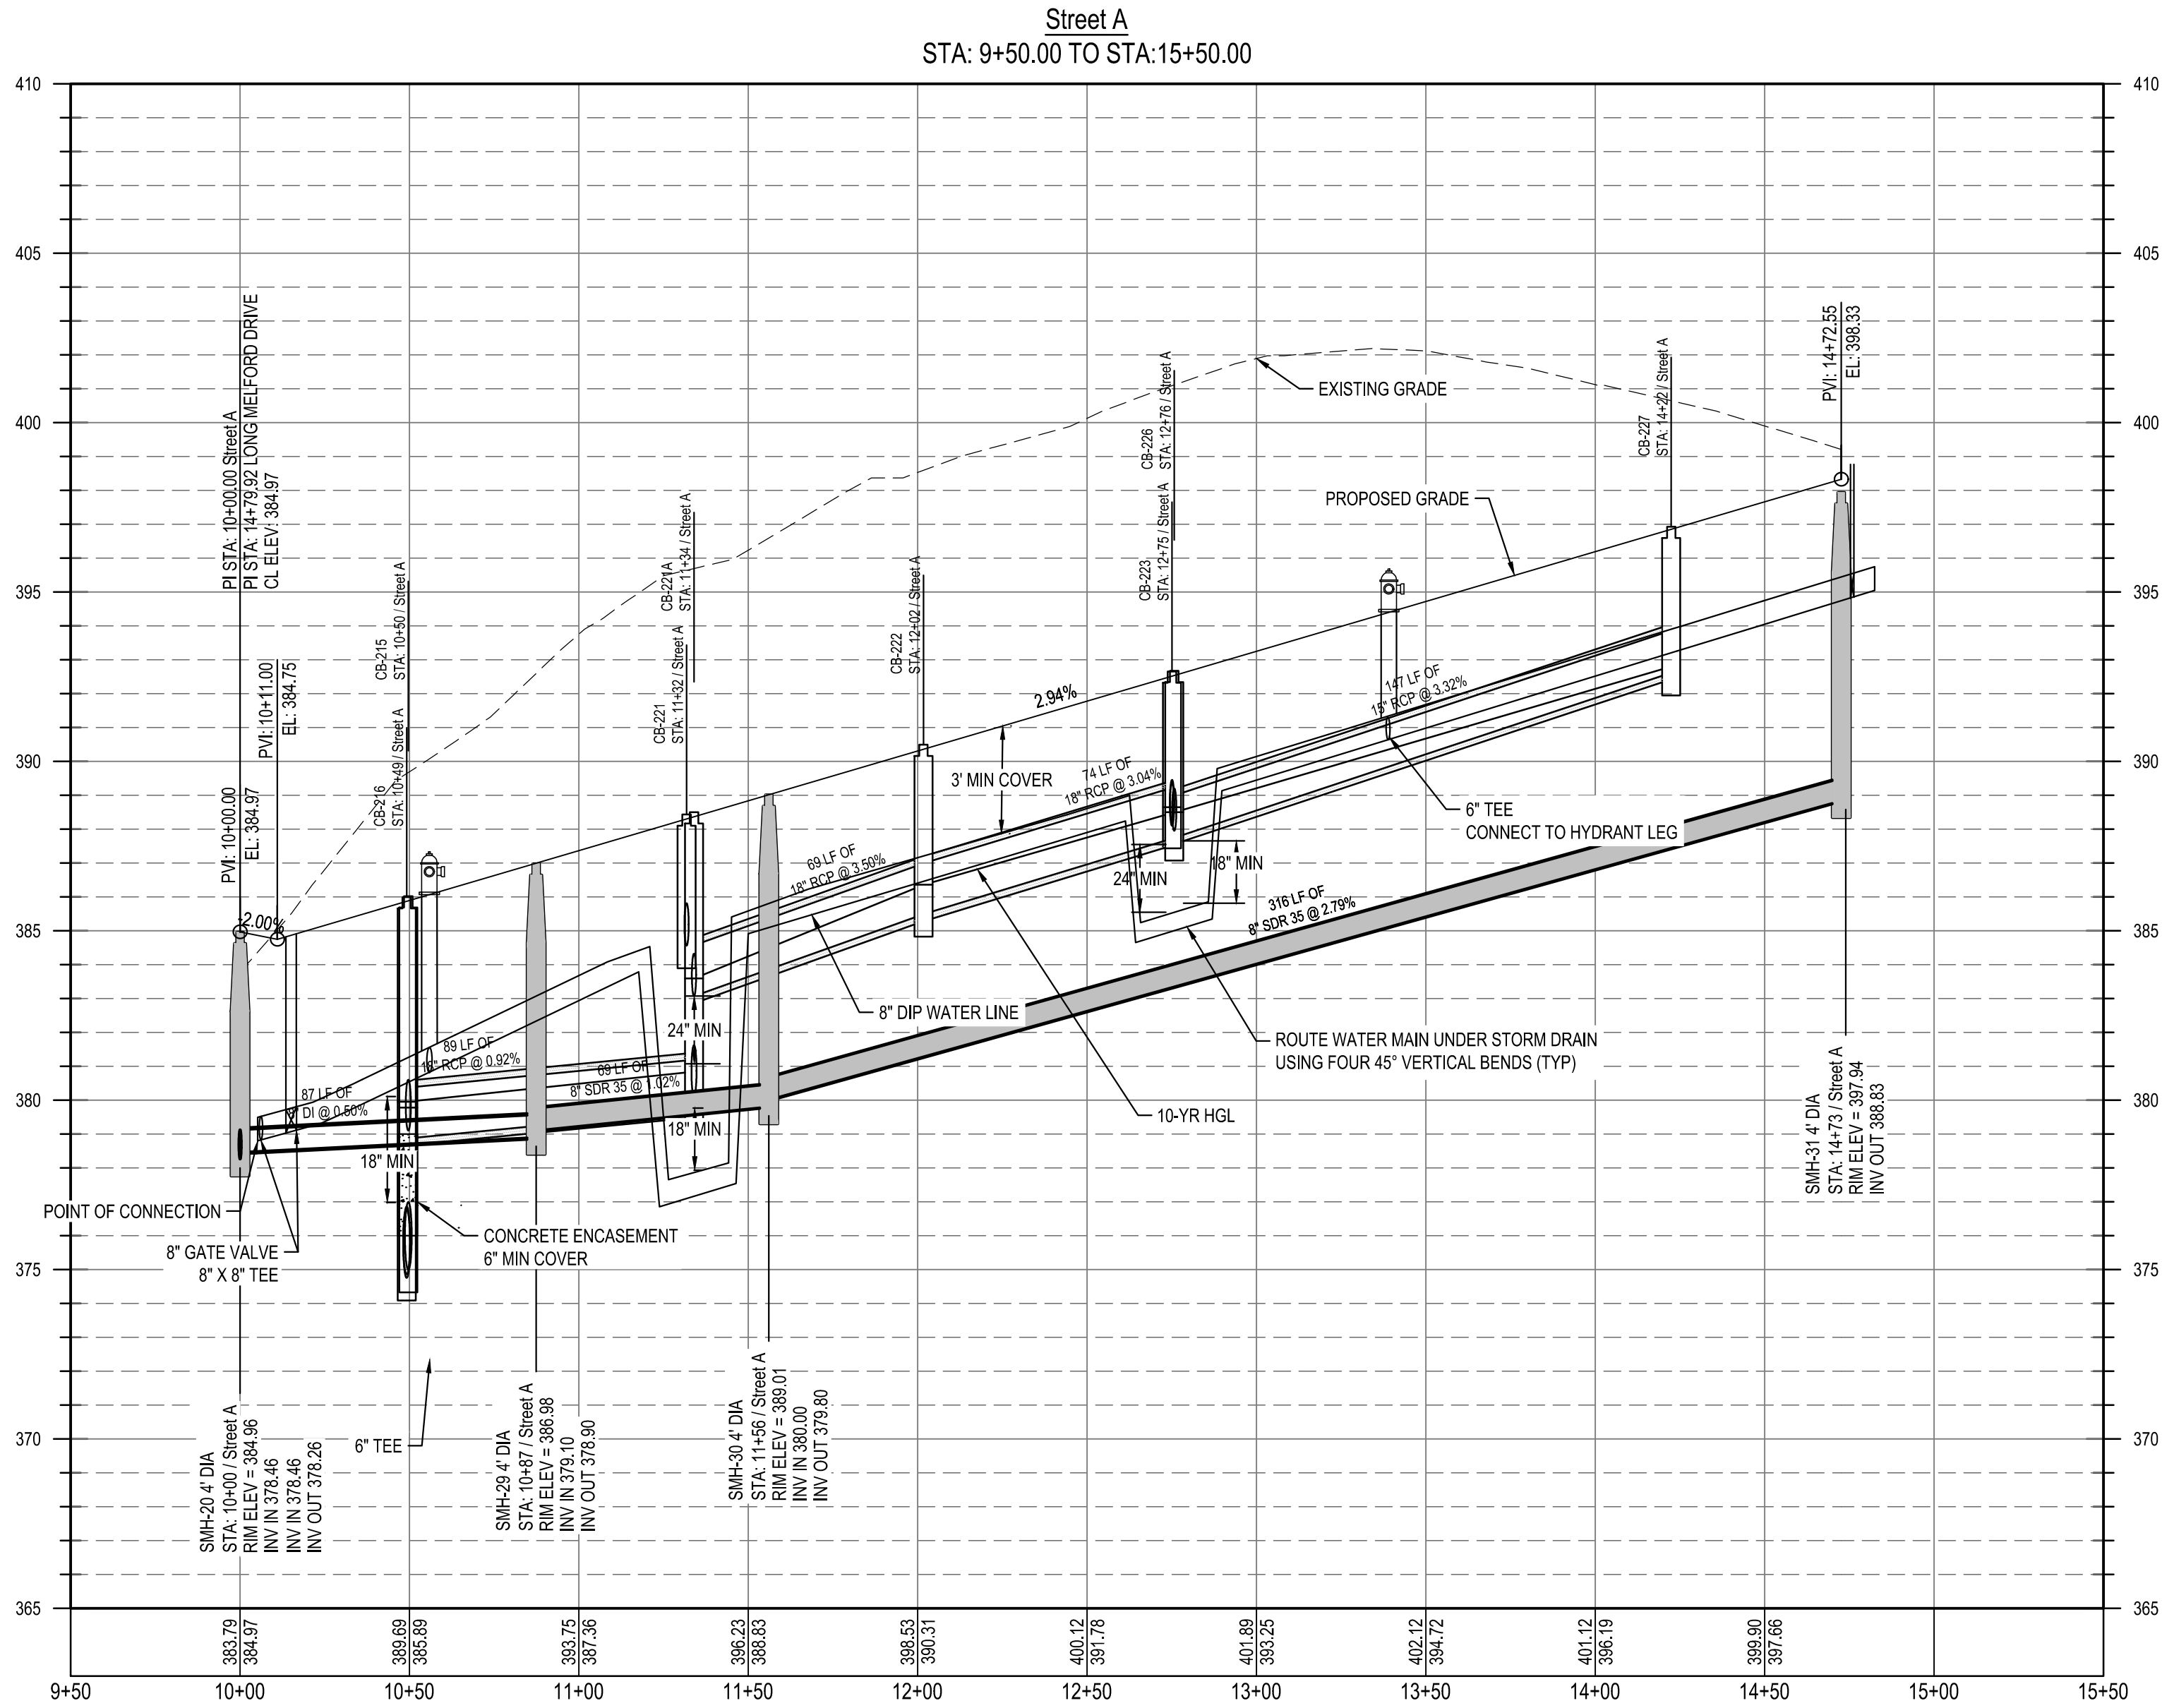


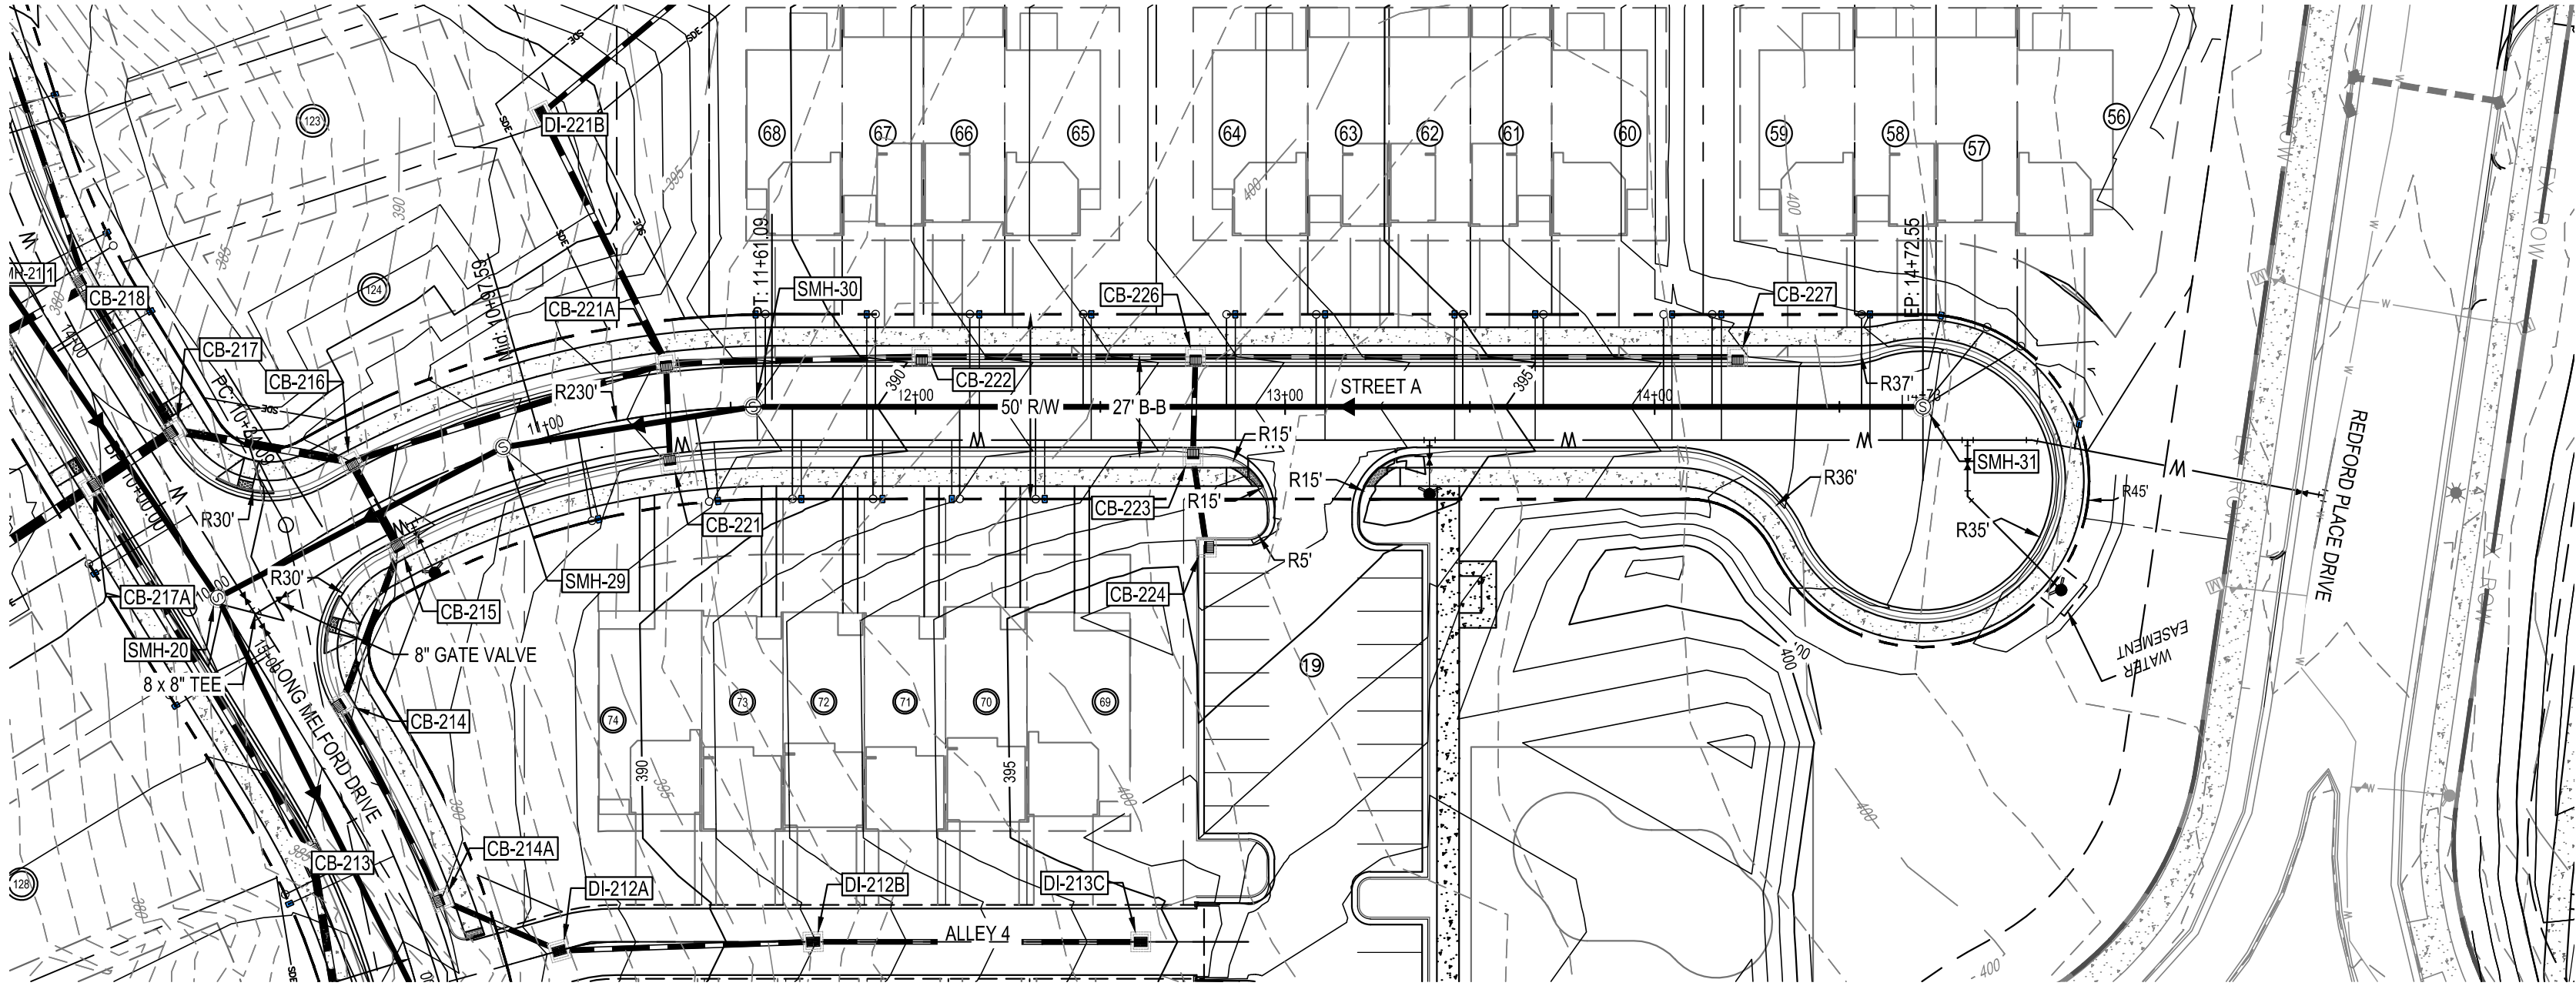

Know what's below.
Call before you dig.

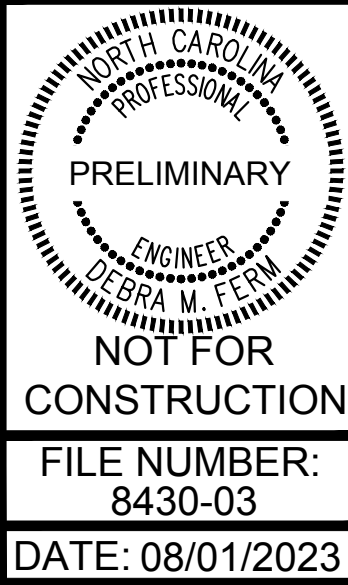

DATE: 08/01/2023


C6-0

STREET A PLAN AND
PROFILE

PARKER RIDGE
82 SCHOOL STREET
ROLESVILLE / NORTH CAROLINA / 27571

LENNAR
CORPORAION

1100 PERIMETER PARK DRIVE, SUITE 112
MORRISVILLE / NORTH CAROLINA / 27560

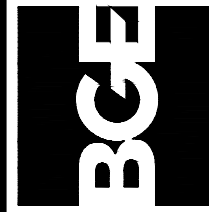

5440 WADE PARK BLVD, SUITE 102
RALEIGH NC 27607
WWW.BCEINC.COM
NC LICENSE #C-4397

DESIGNED BY: DF/CD

DRAWN BY: DF/JWM

REVIEWED BY: DF




REV

08/01/2023


PER TOWN OF ROLESVILLE COMMENT





INITIAL SUBMITTAL

06/01/2023

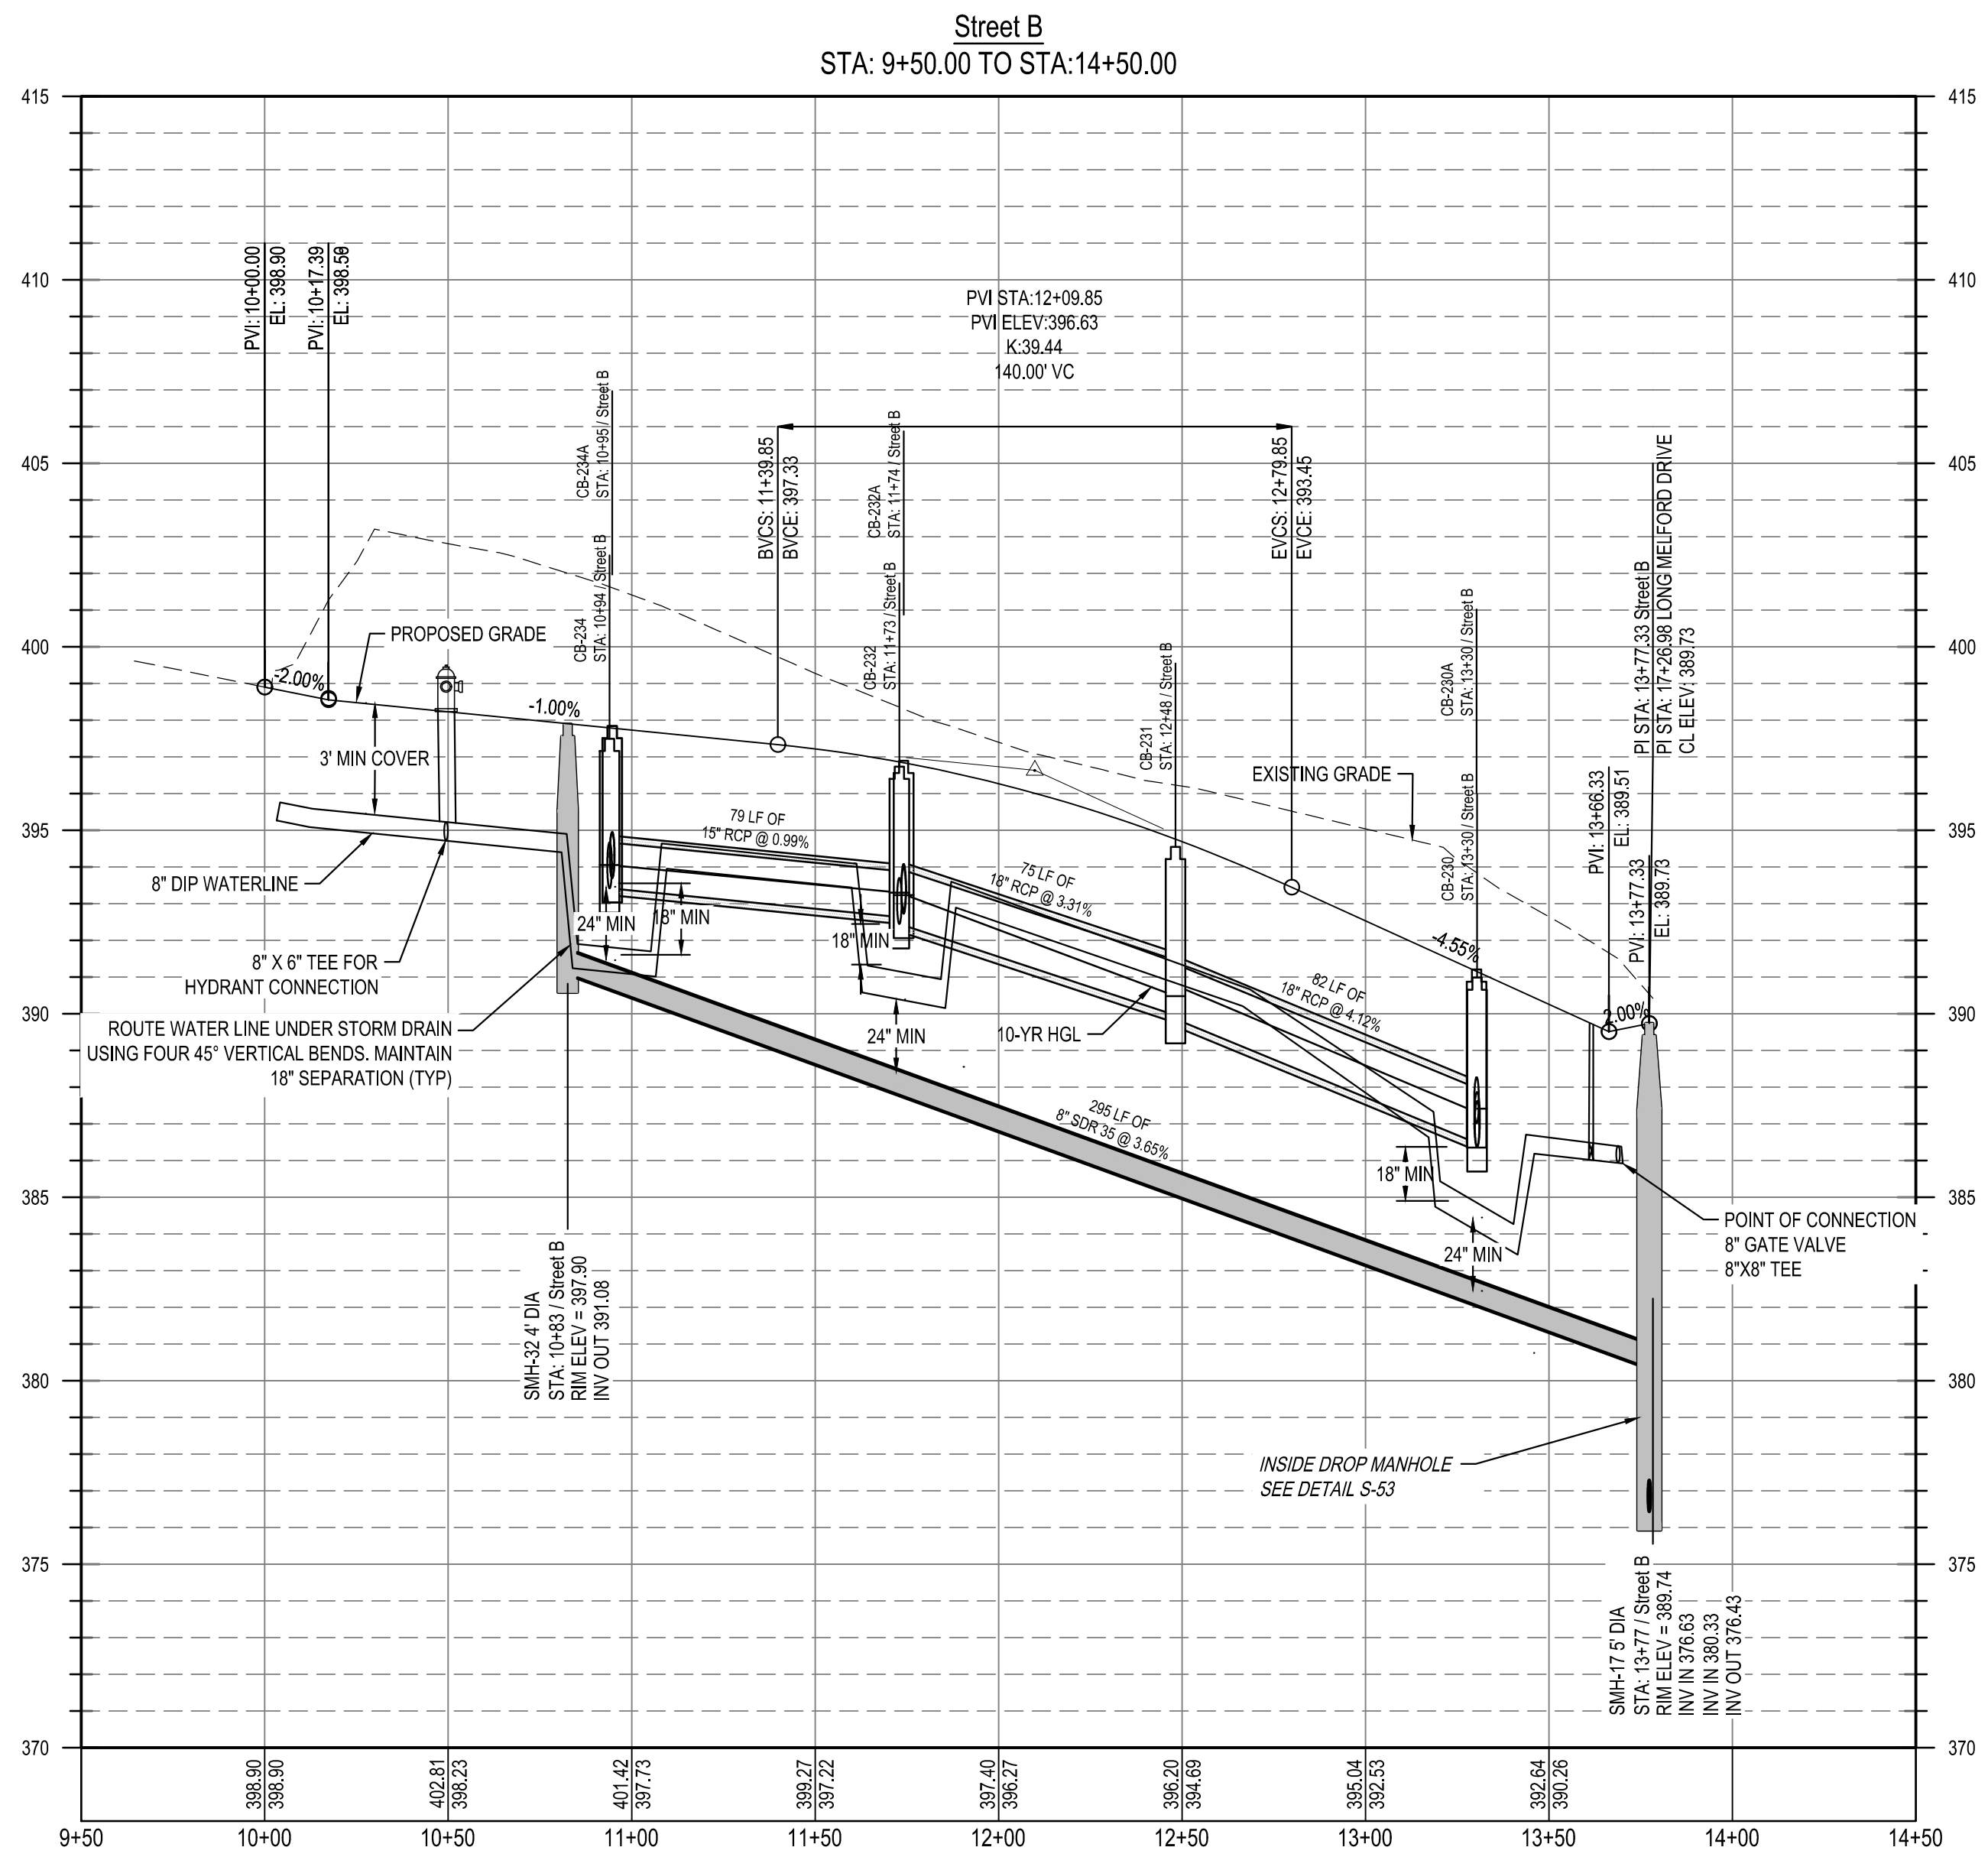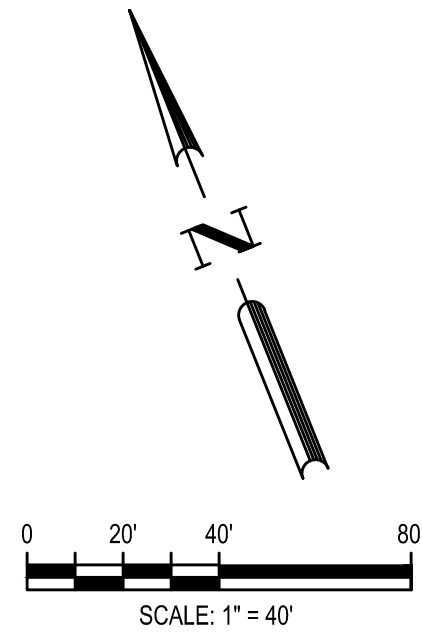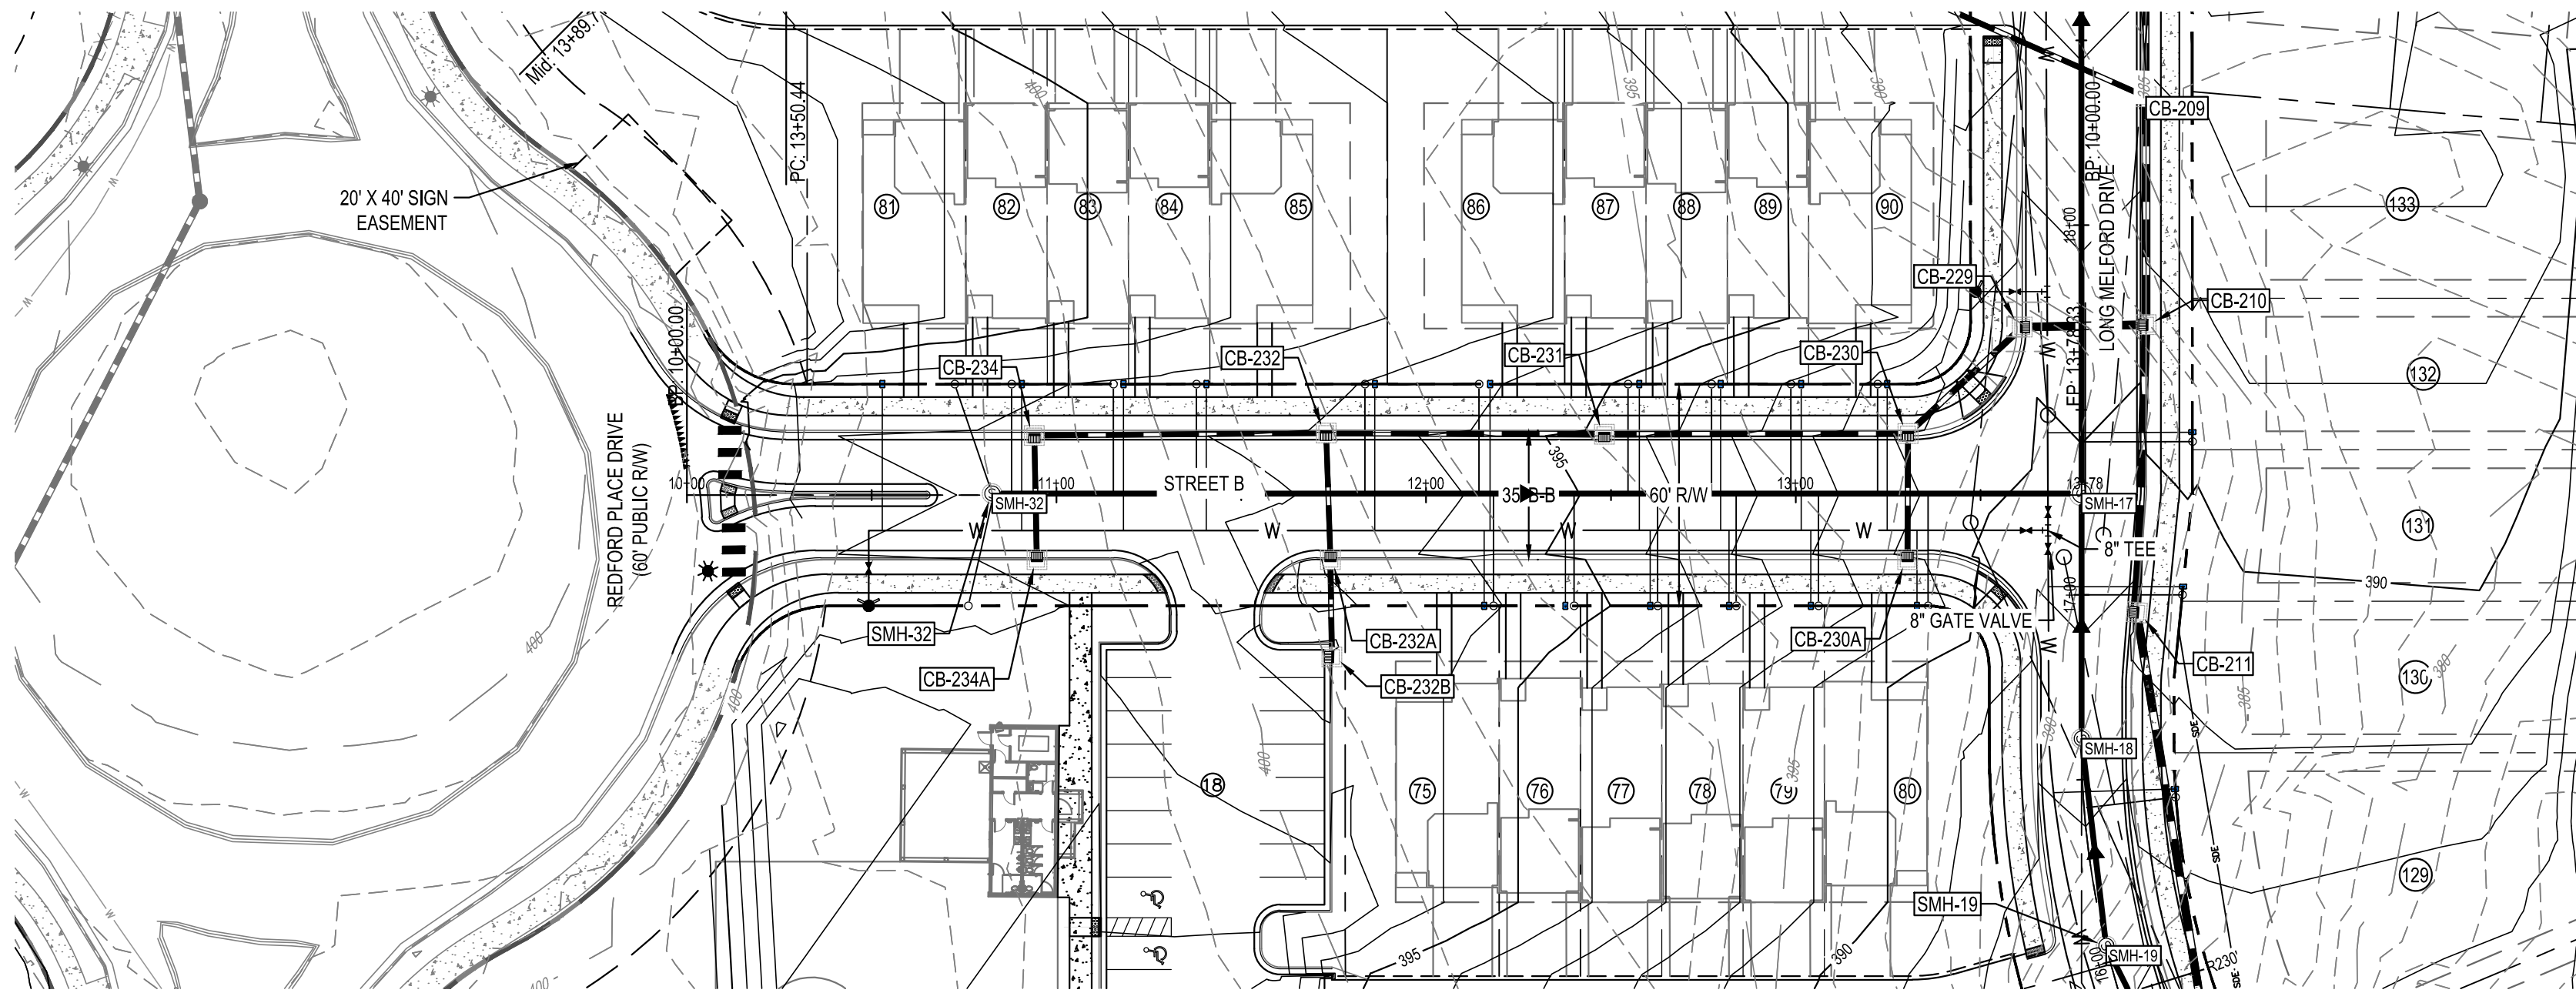

Know what's below.
Call before you dig.

 	STREET B PLAN AND PROFILE		PARKER RIDGE 82 SCHOOL STREET ROLESVILLE / NORTH CAROLINA / 27571		LENNAR CORPORAION 1100 PERIMETER PARK DRIVE, SUITE 112 MORRISVILLE / NORTH CAROLINA / 27560		 5440 WADE PARK BLVD, SUITE 102 RALEIGH NC 27607 WWW.BGE.NC.COM NC LICENSE PC-4387 ©2023		DESIGNED BY: DF/CD		
									DRAWN BY: DF/JWM		
									REVIEWED BY: DF		
											
											
FILE NUMBER: 8430-03		DATE: 08/01/2023		C6-1						08/01/2023	PER TOWN OF ROLESVILLE COMMENT
										REV	INITIAL SUBMITTAL

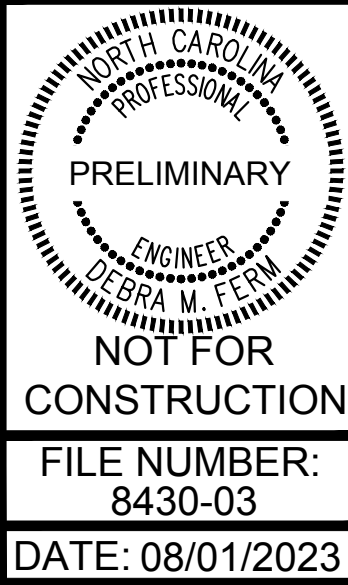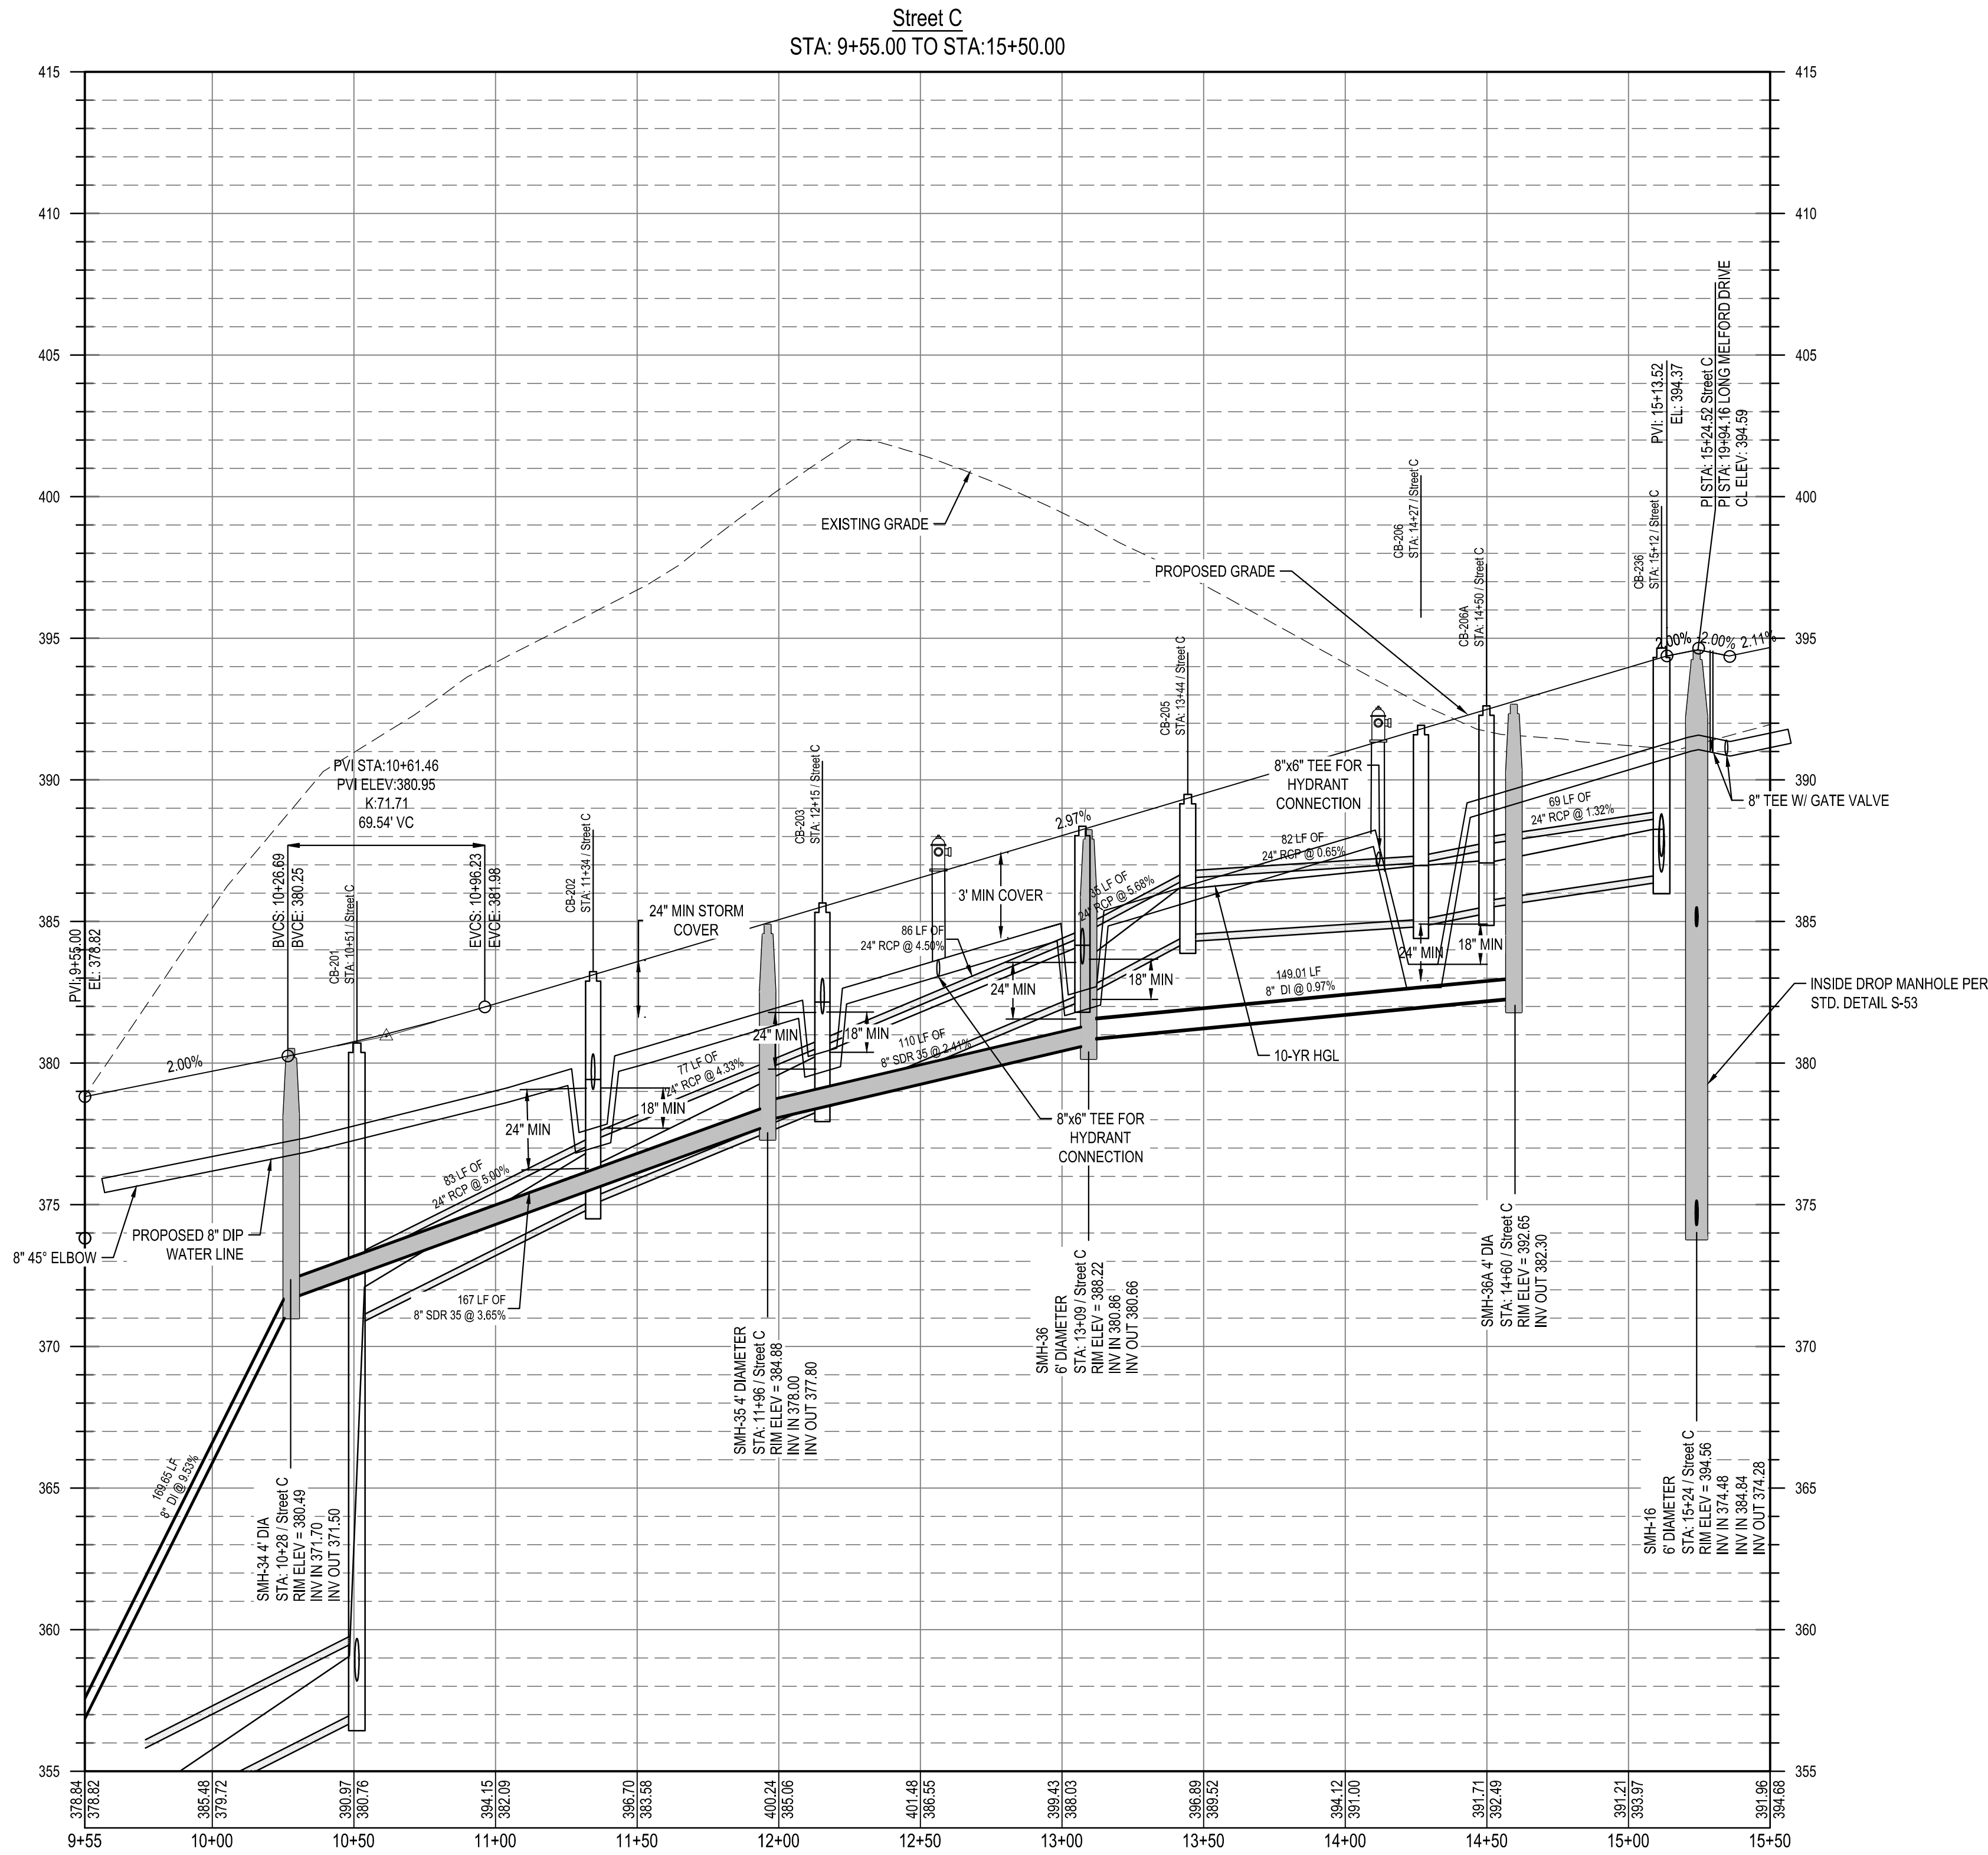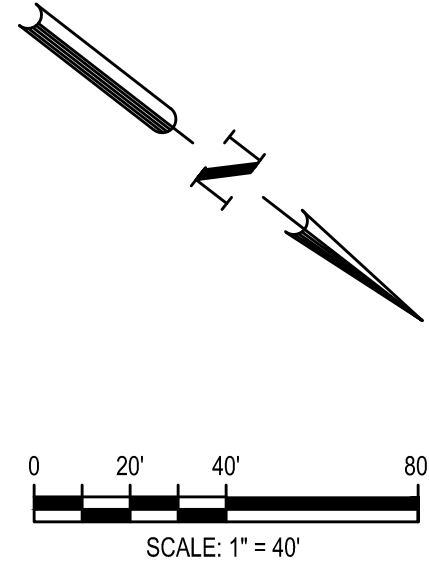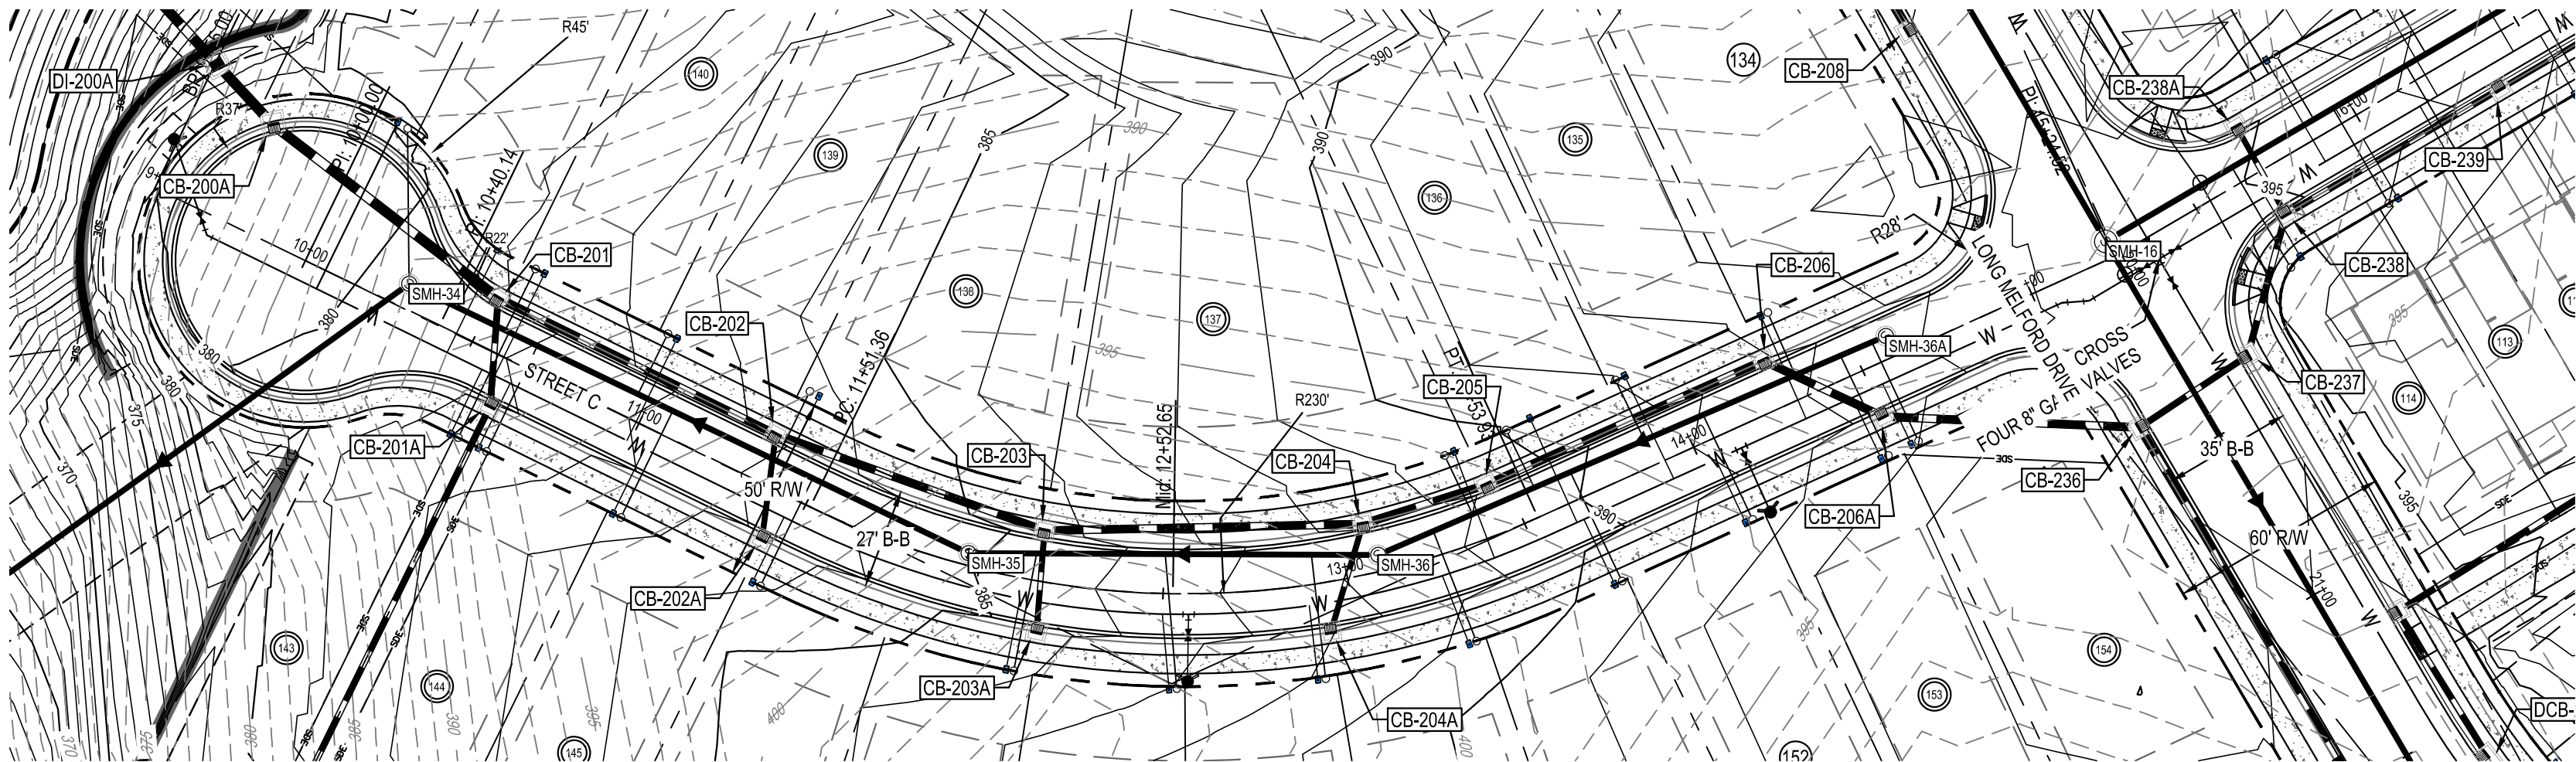





STREET C PLAN AND
PROFILE (1 OF 2)

PARKER RIDGE
82 SCHOOL STREET
ROLESVILLE / NORTH CAROLINA / 27571

LENNAR
CORPORAION
1100 PERMETER PARK DRIVE, SUITE 112
MORRISVILLE / NORTH CAROLINA / 27560



C6-2

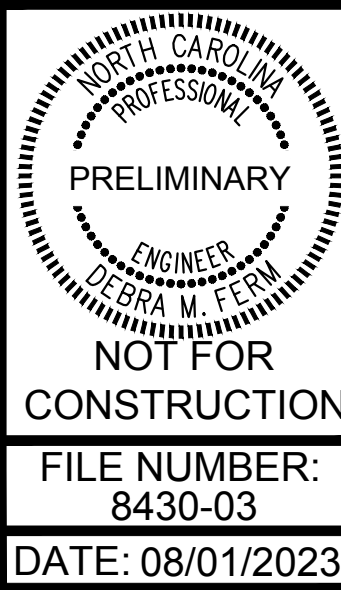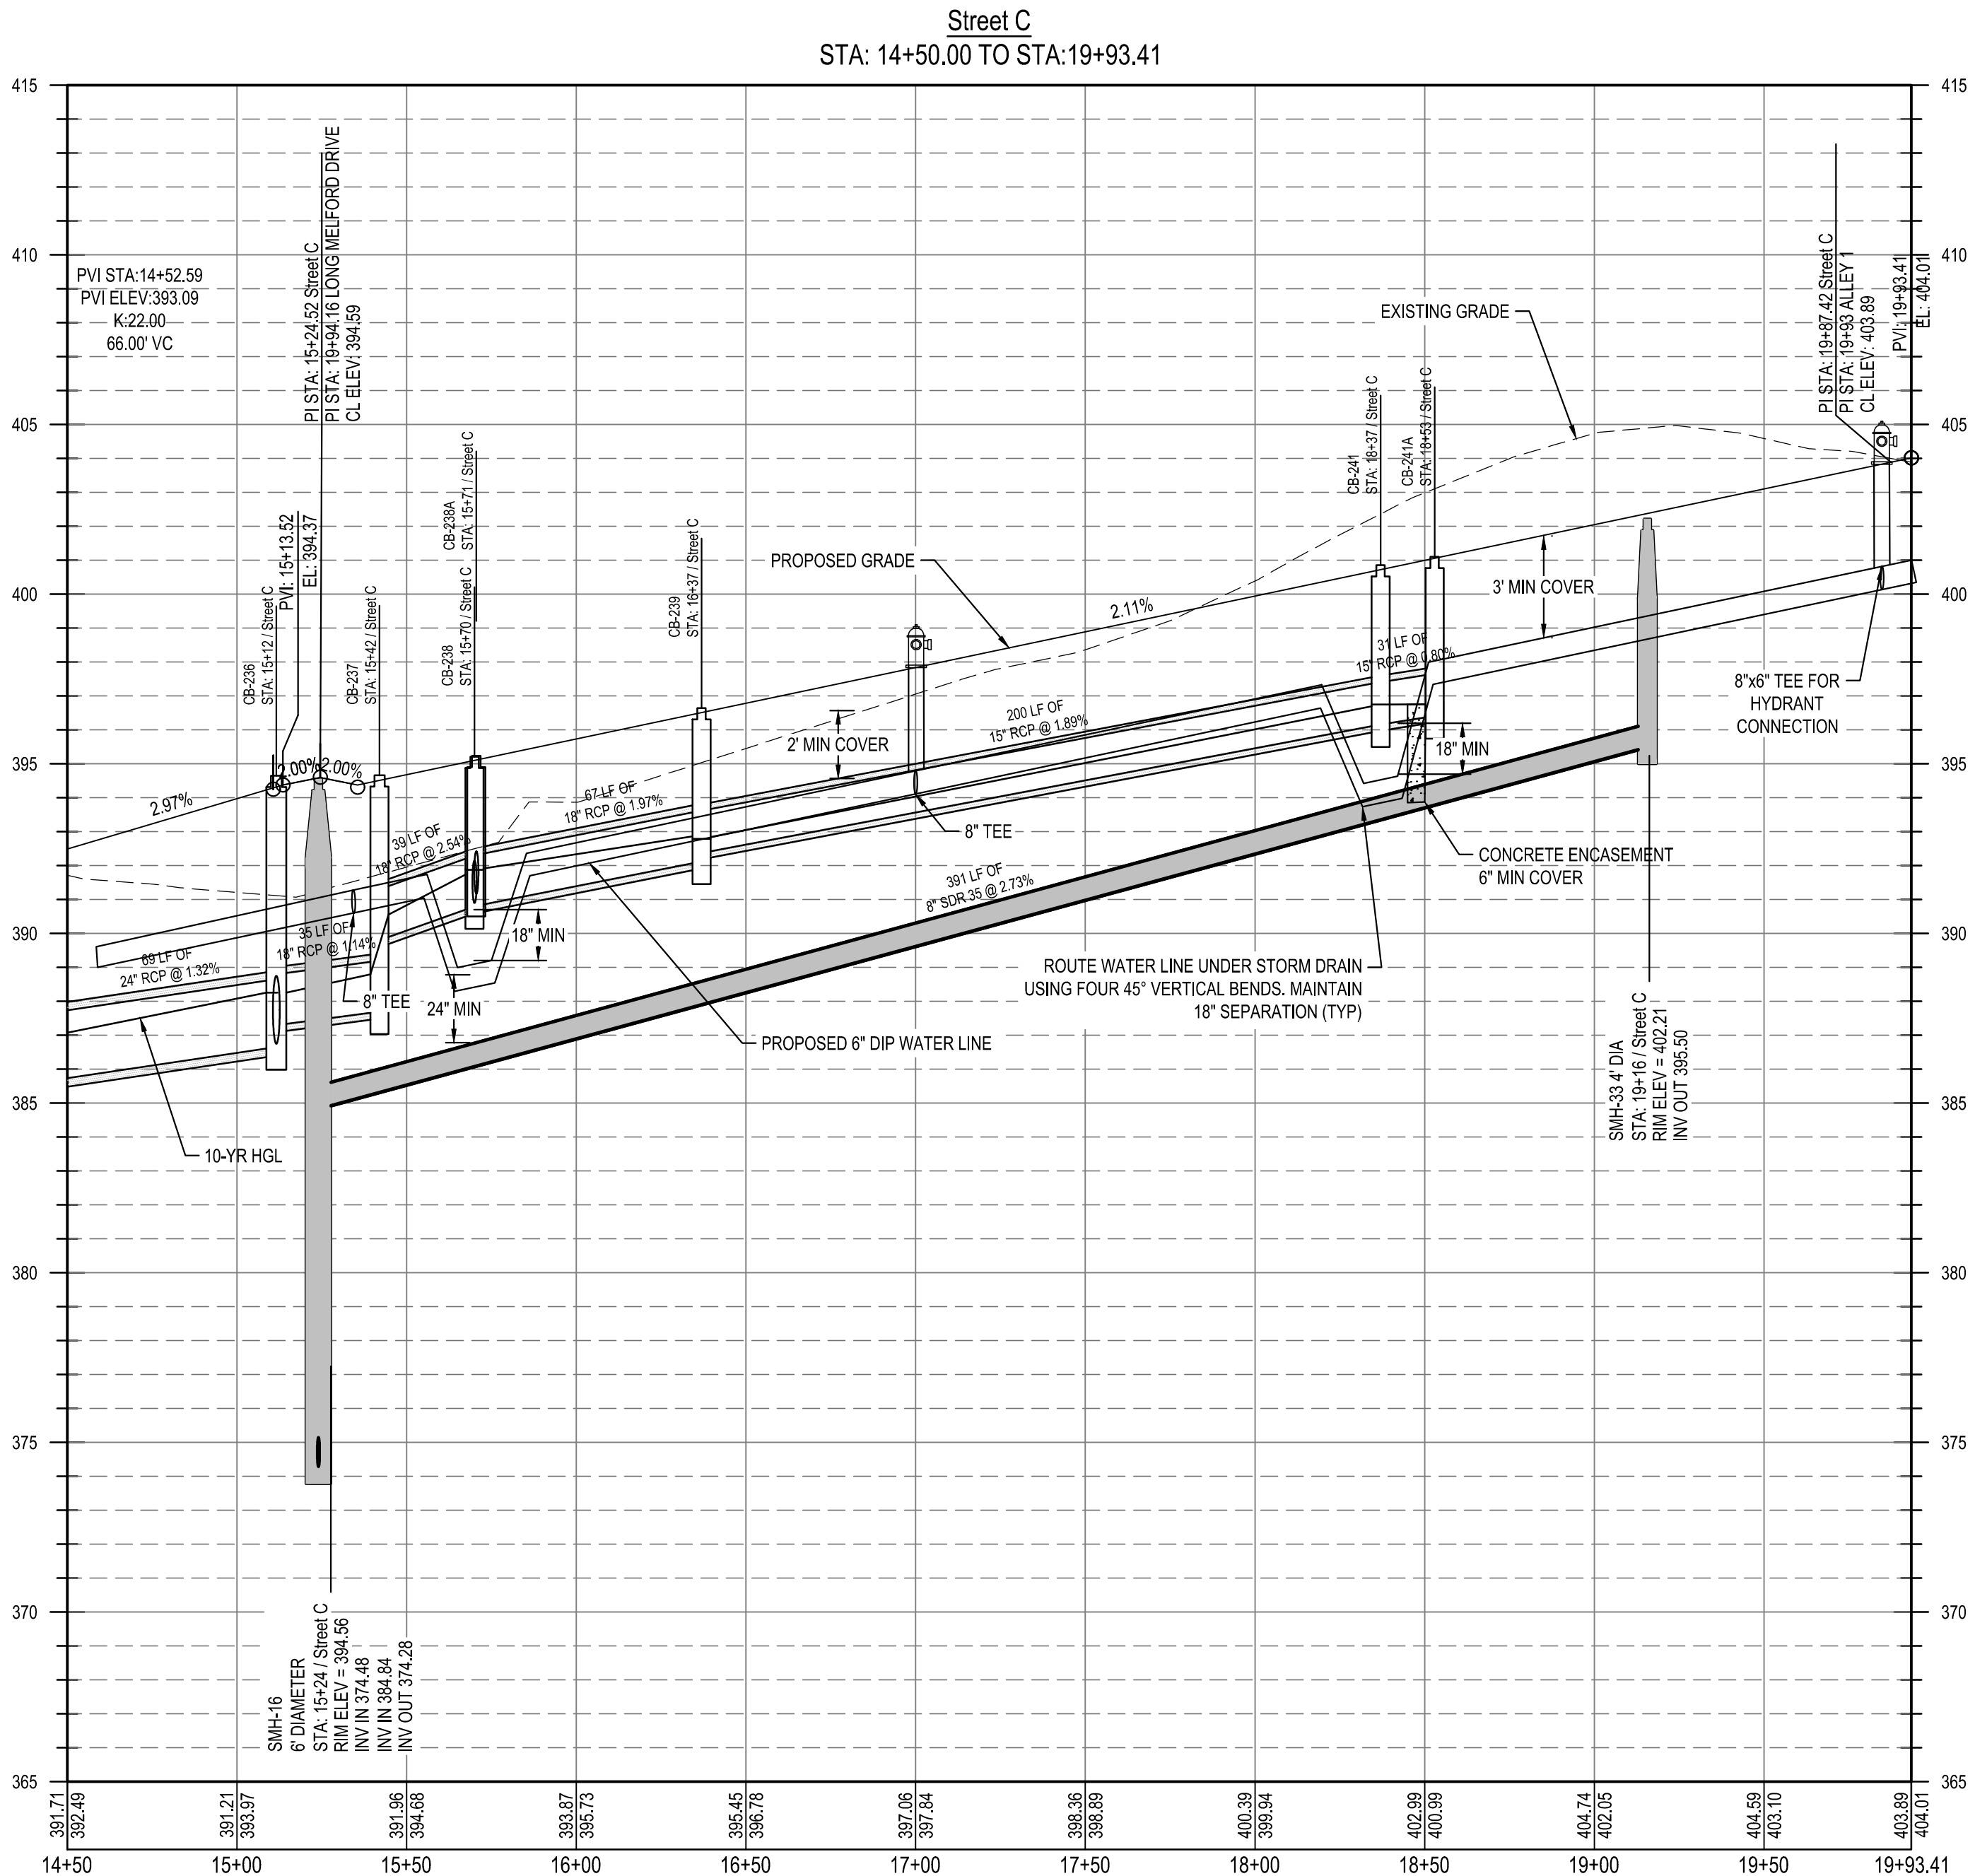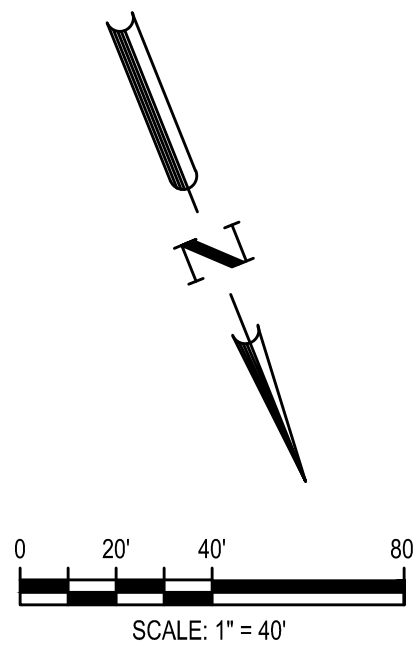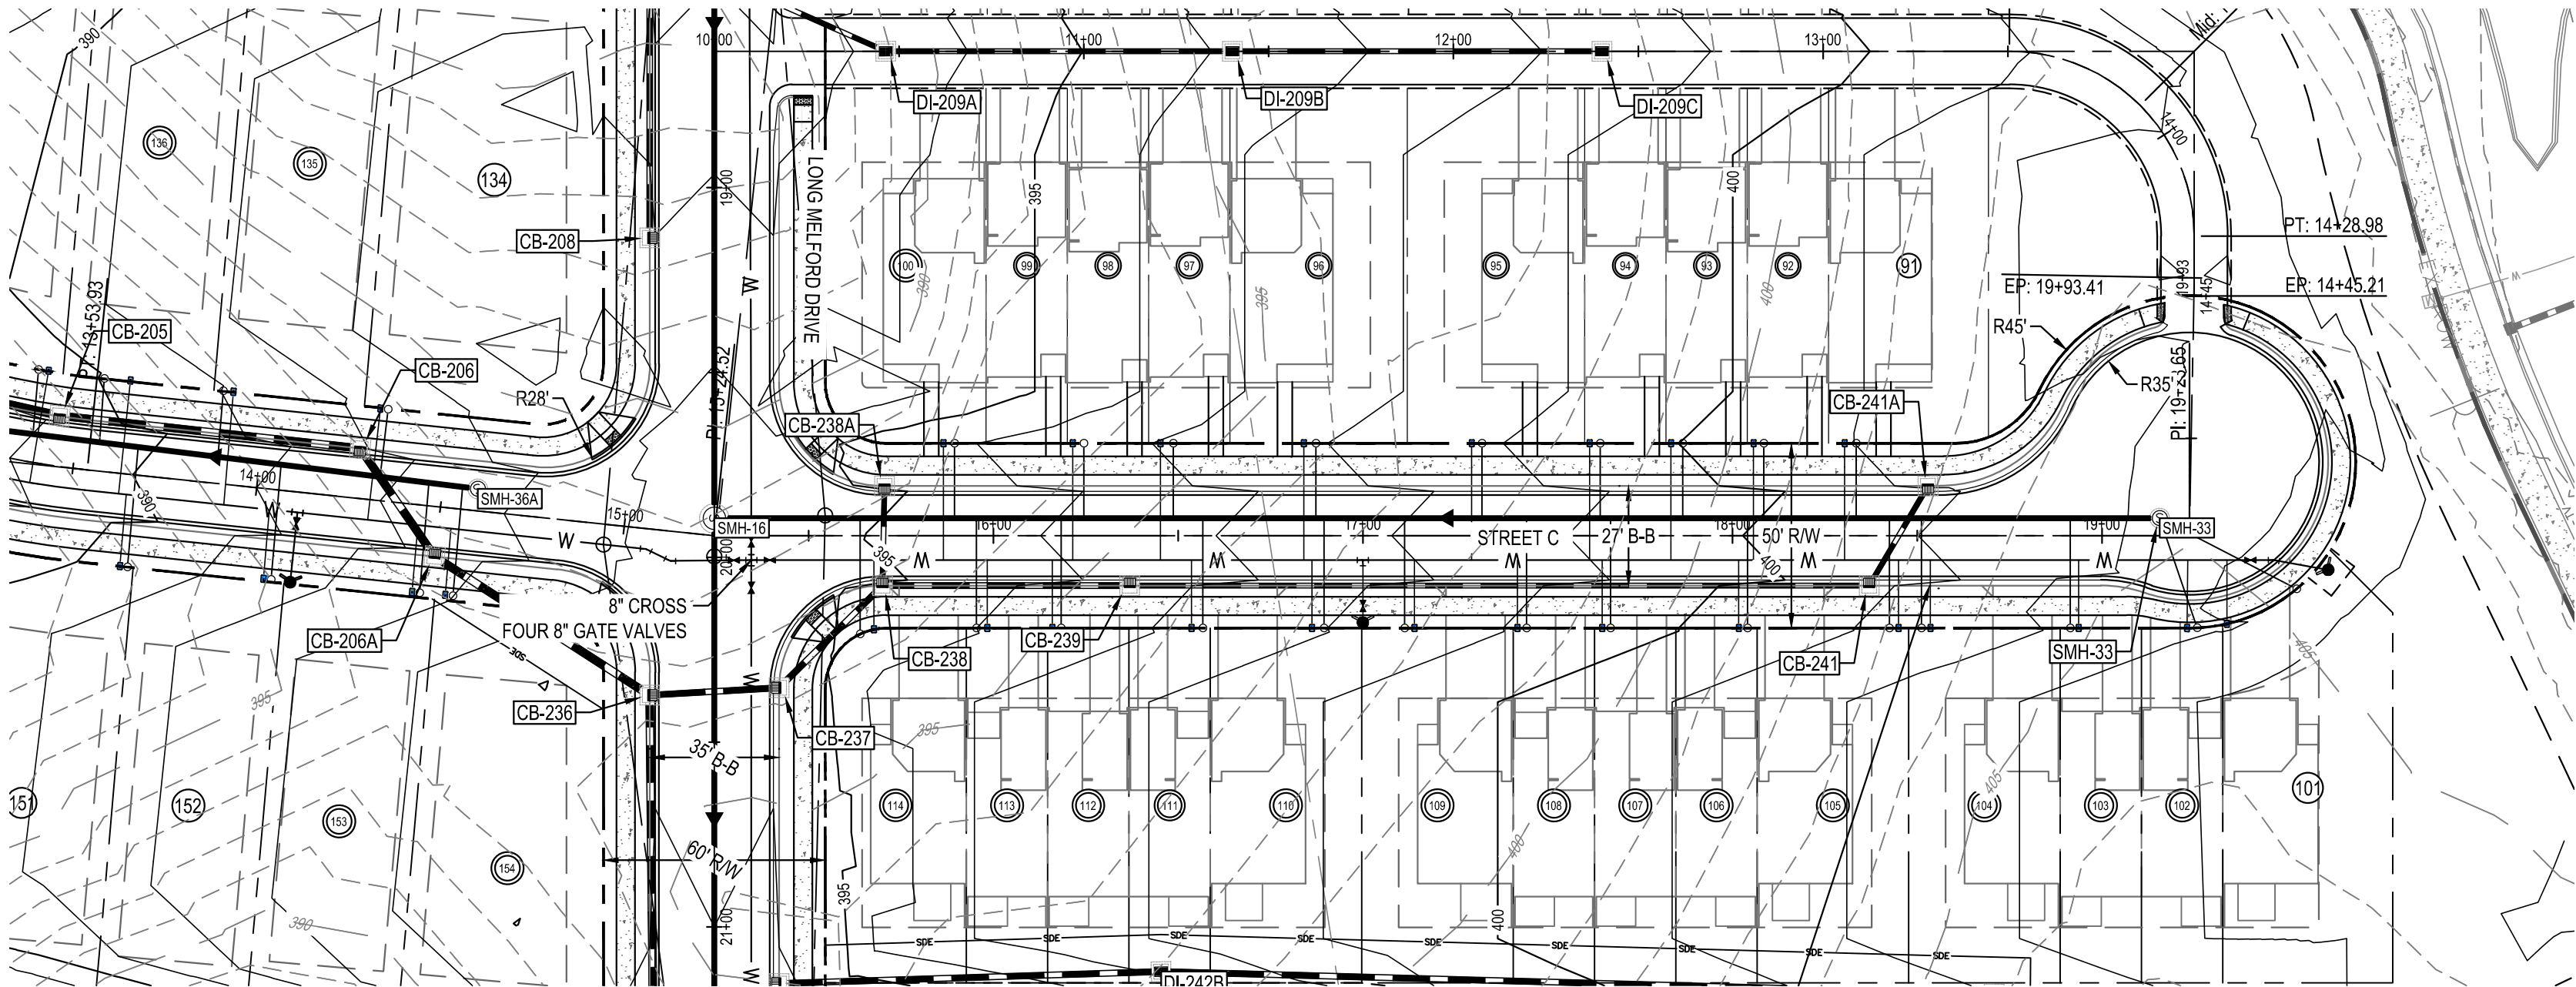



STREET C PLAN AND
PROFILE (2 OF 2)

PARKER RIDGE
82 SCHOOL STREET
ROLESVILLE / NORTH CAROLINA / 27571


LENNAR
CORPORAION
1100 PERIMETER PARK DRIVE, SUITE 112
MORRISVILLE / NORTH CAROLINA / 27560

BCE
5440 WADE PARK BLVD, SUITE 102
RALEIGH NC 27607
WWW.BCEINC.COM
NC LICENSE #C-4397

			</	

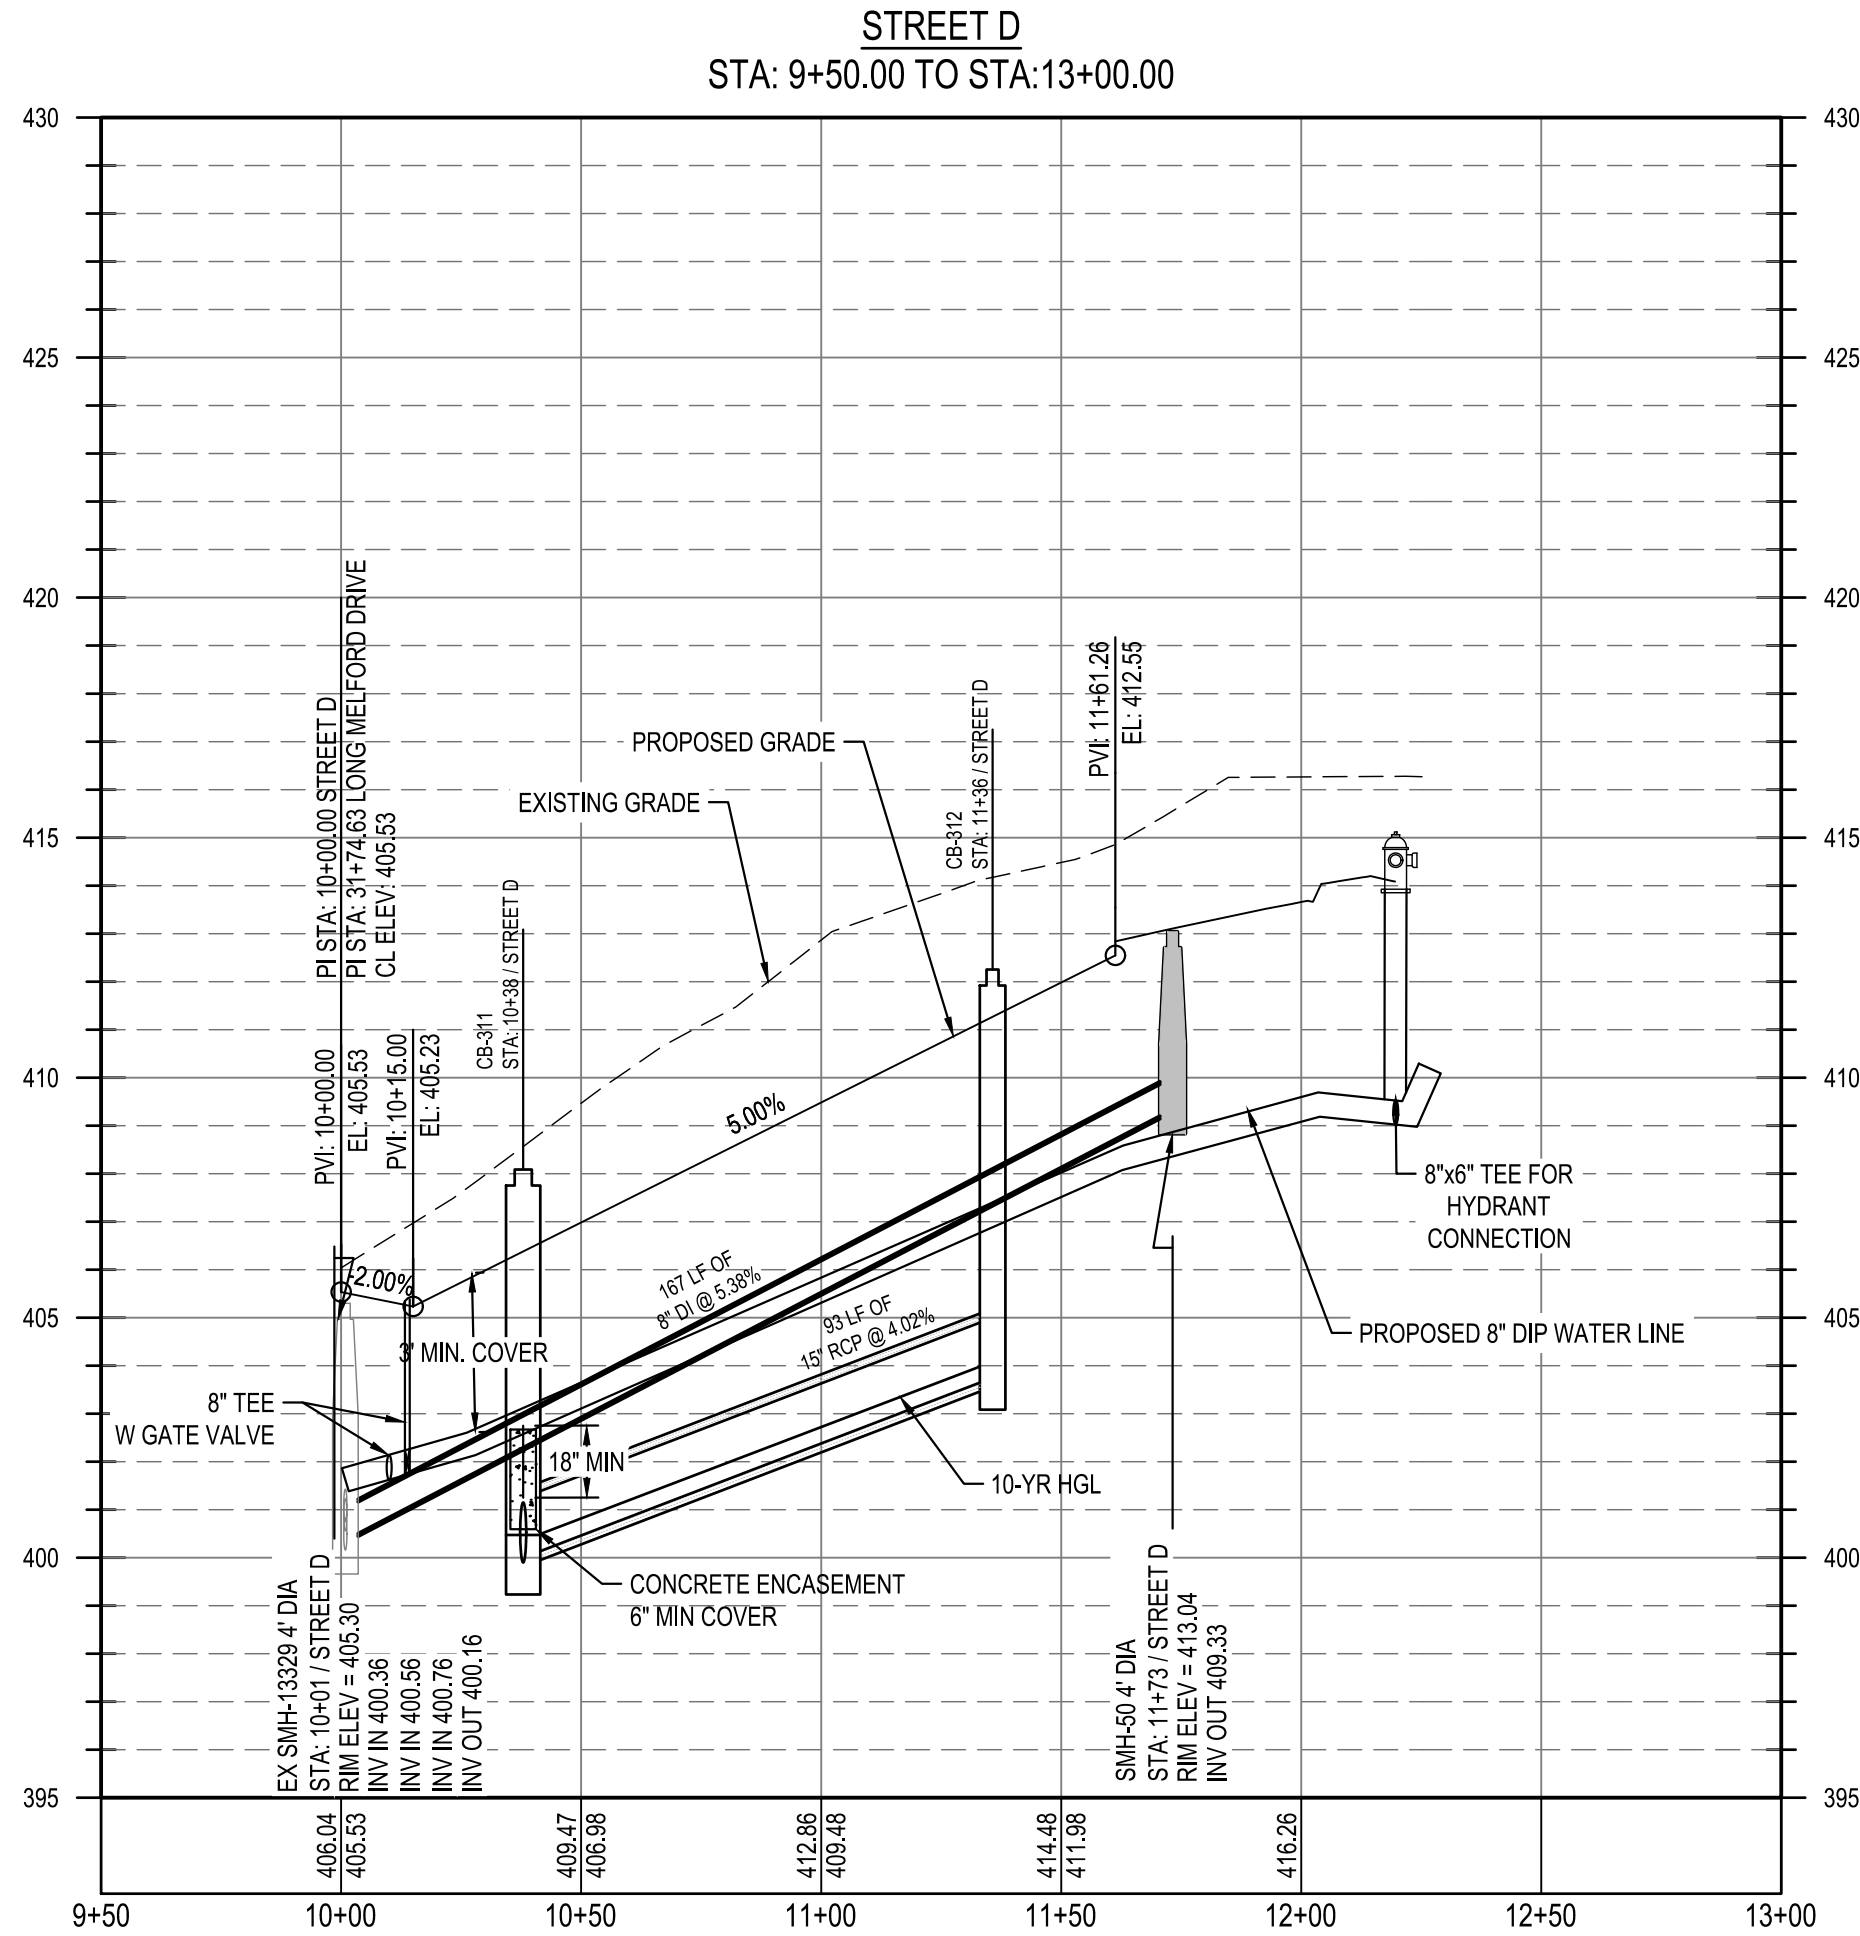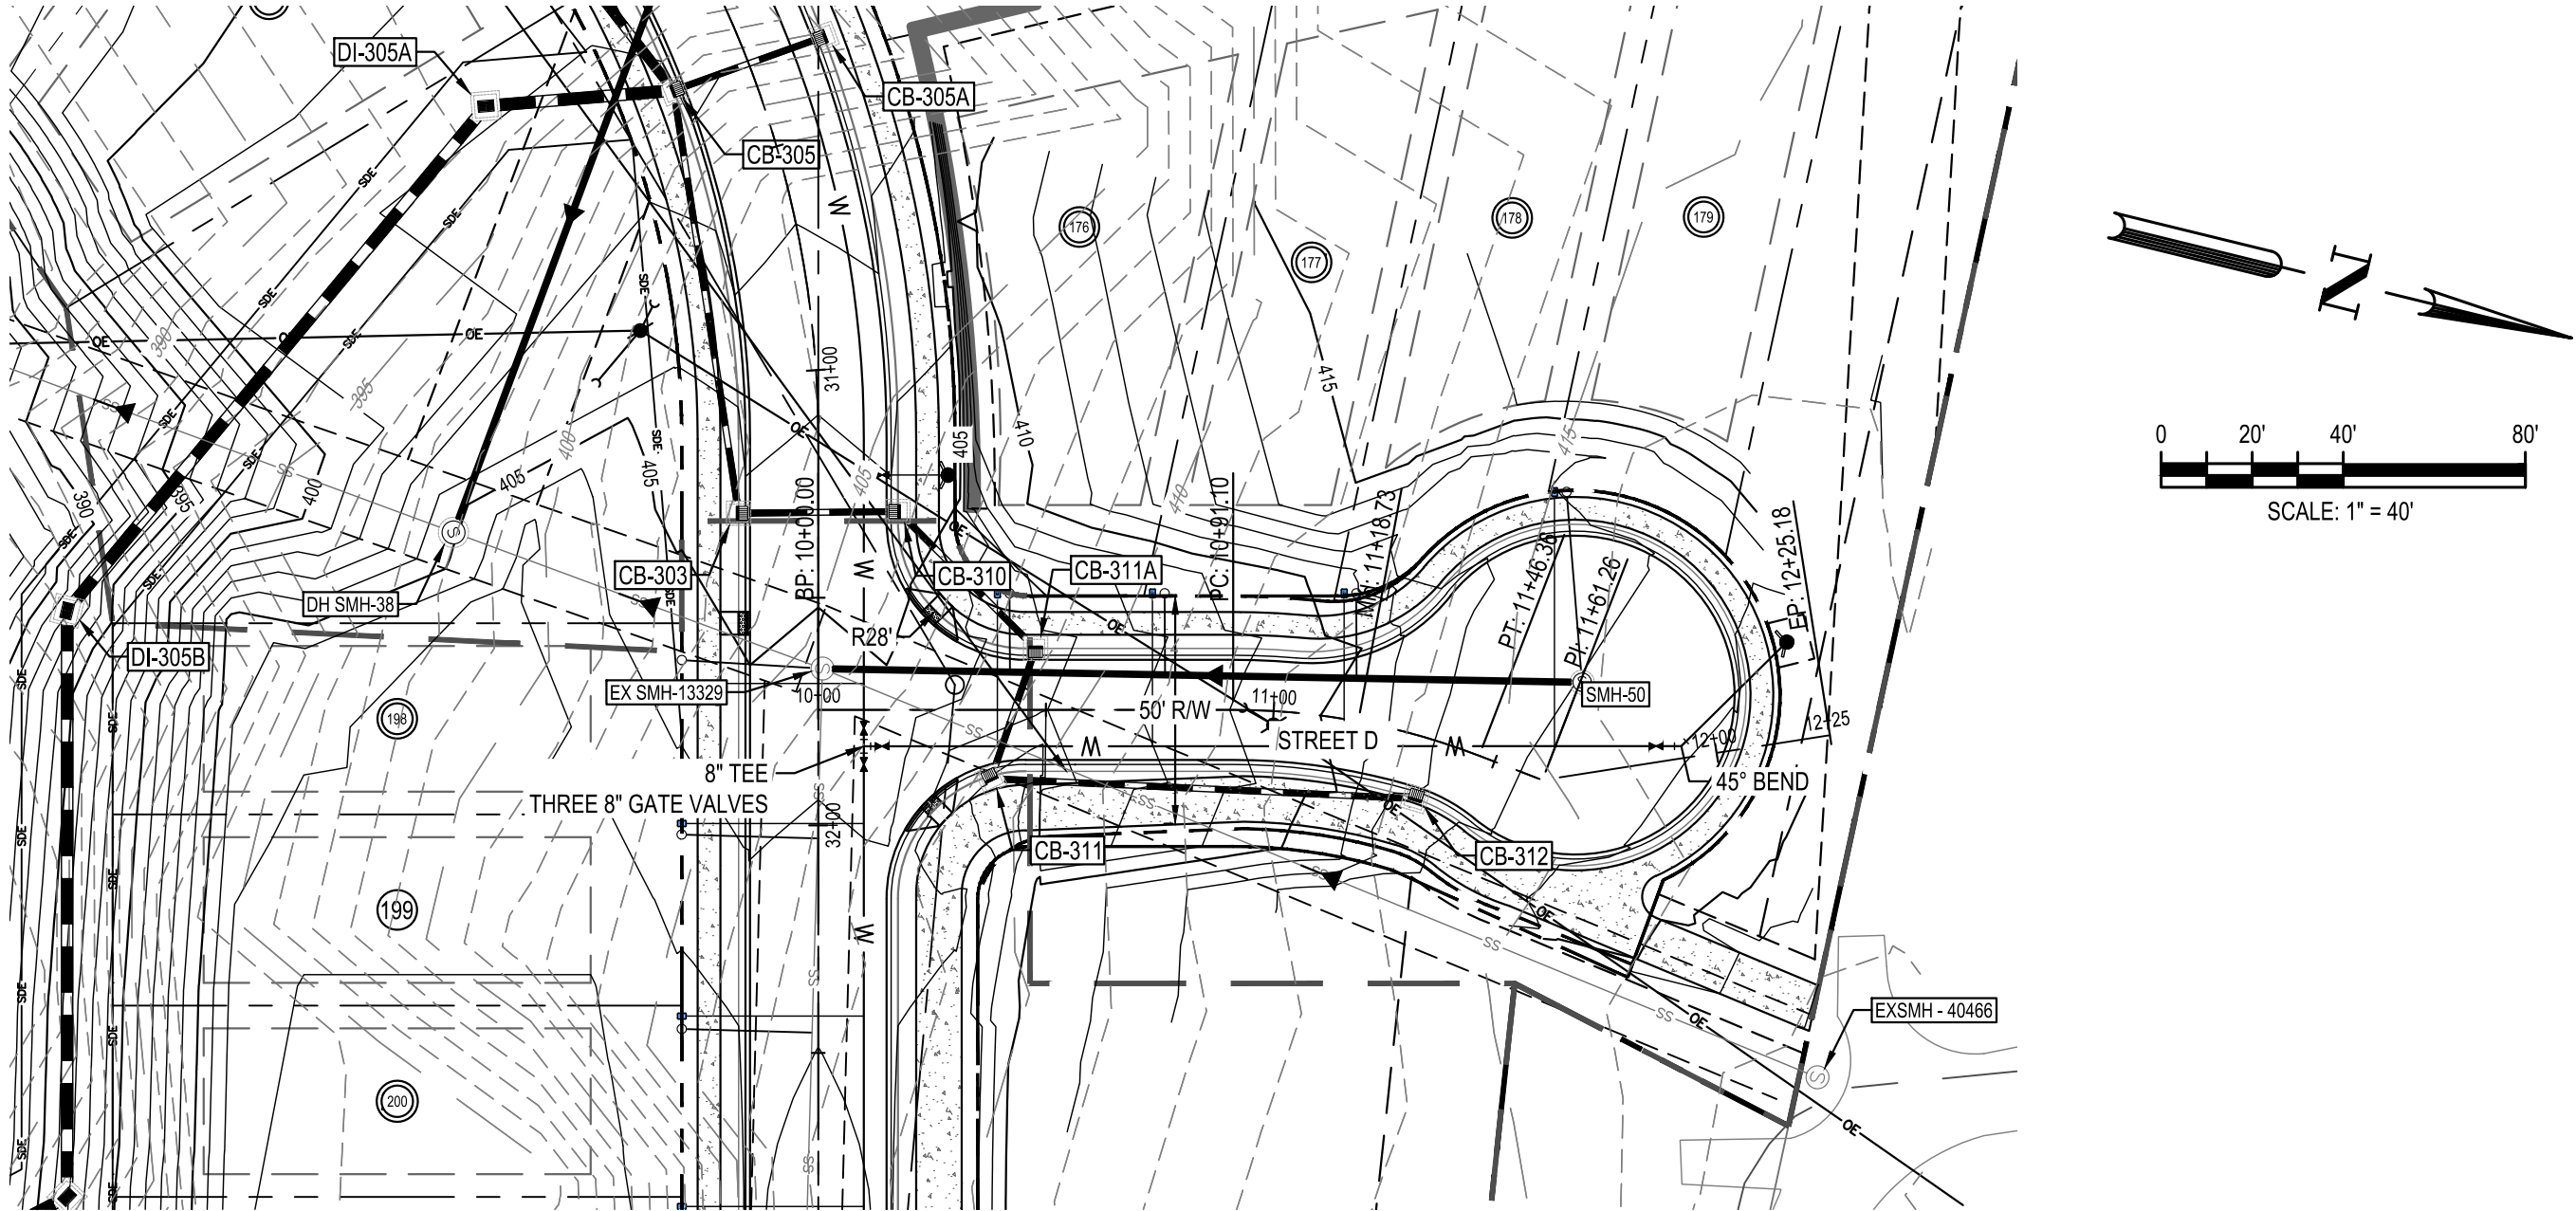

Know what's below.
Call before you dig.

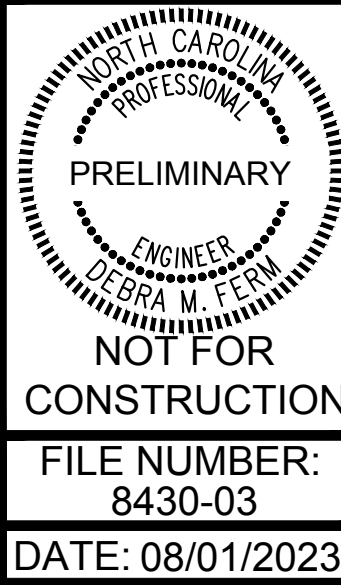

C6-4

STREET D PLAN AND
PROFILE



PARKER RIDGE
82 SCHOOL STREET
ROLESVILLE / NORTH CAROLINA / 27571

LENNAR
CORPORAION
1100 PERIMETER PARK DRIVE, SUITE 112
MORRISVILLE / NORTH CAROLINA / 27560


BCE
5440 WADE PARK BLVD, SUITE 102
RALEIGH NC 27607
WWW.BCEINC.COM
NC LICENSE #C-4397

DESIGNED BY: DF/CD
DRAWN BY: DF/JWM
REVIEWED BY: DF

REV	08/01/2023	PER TOWN OF ROLESVILLE COMMENT
0	08/01/2023	INITIAL SUBMITTAL

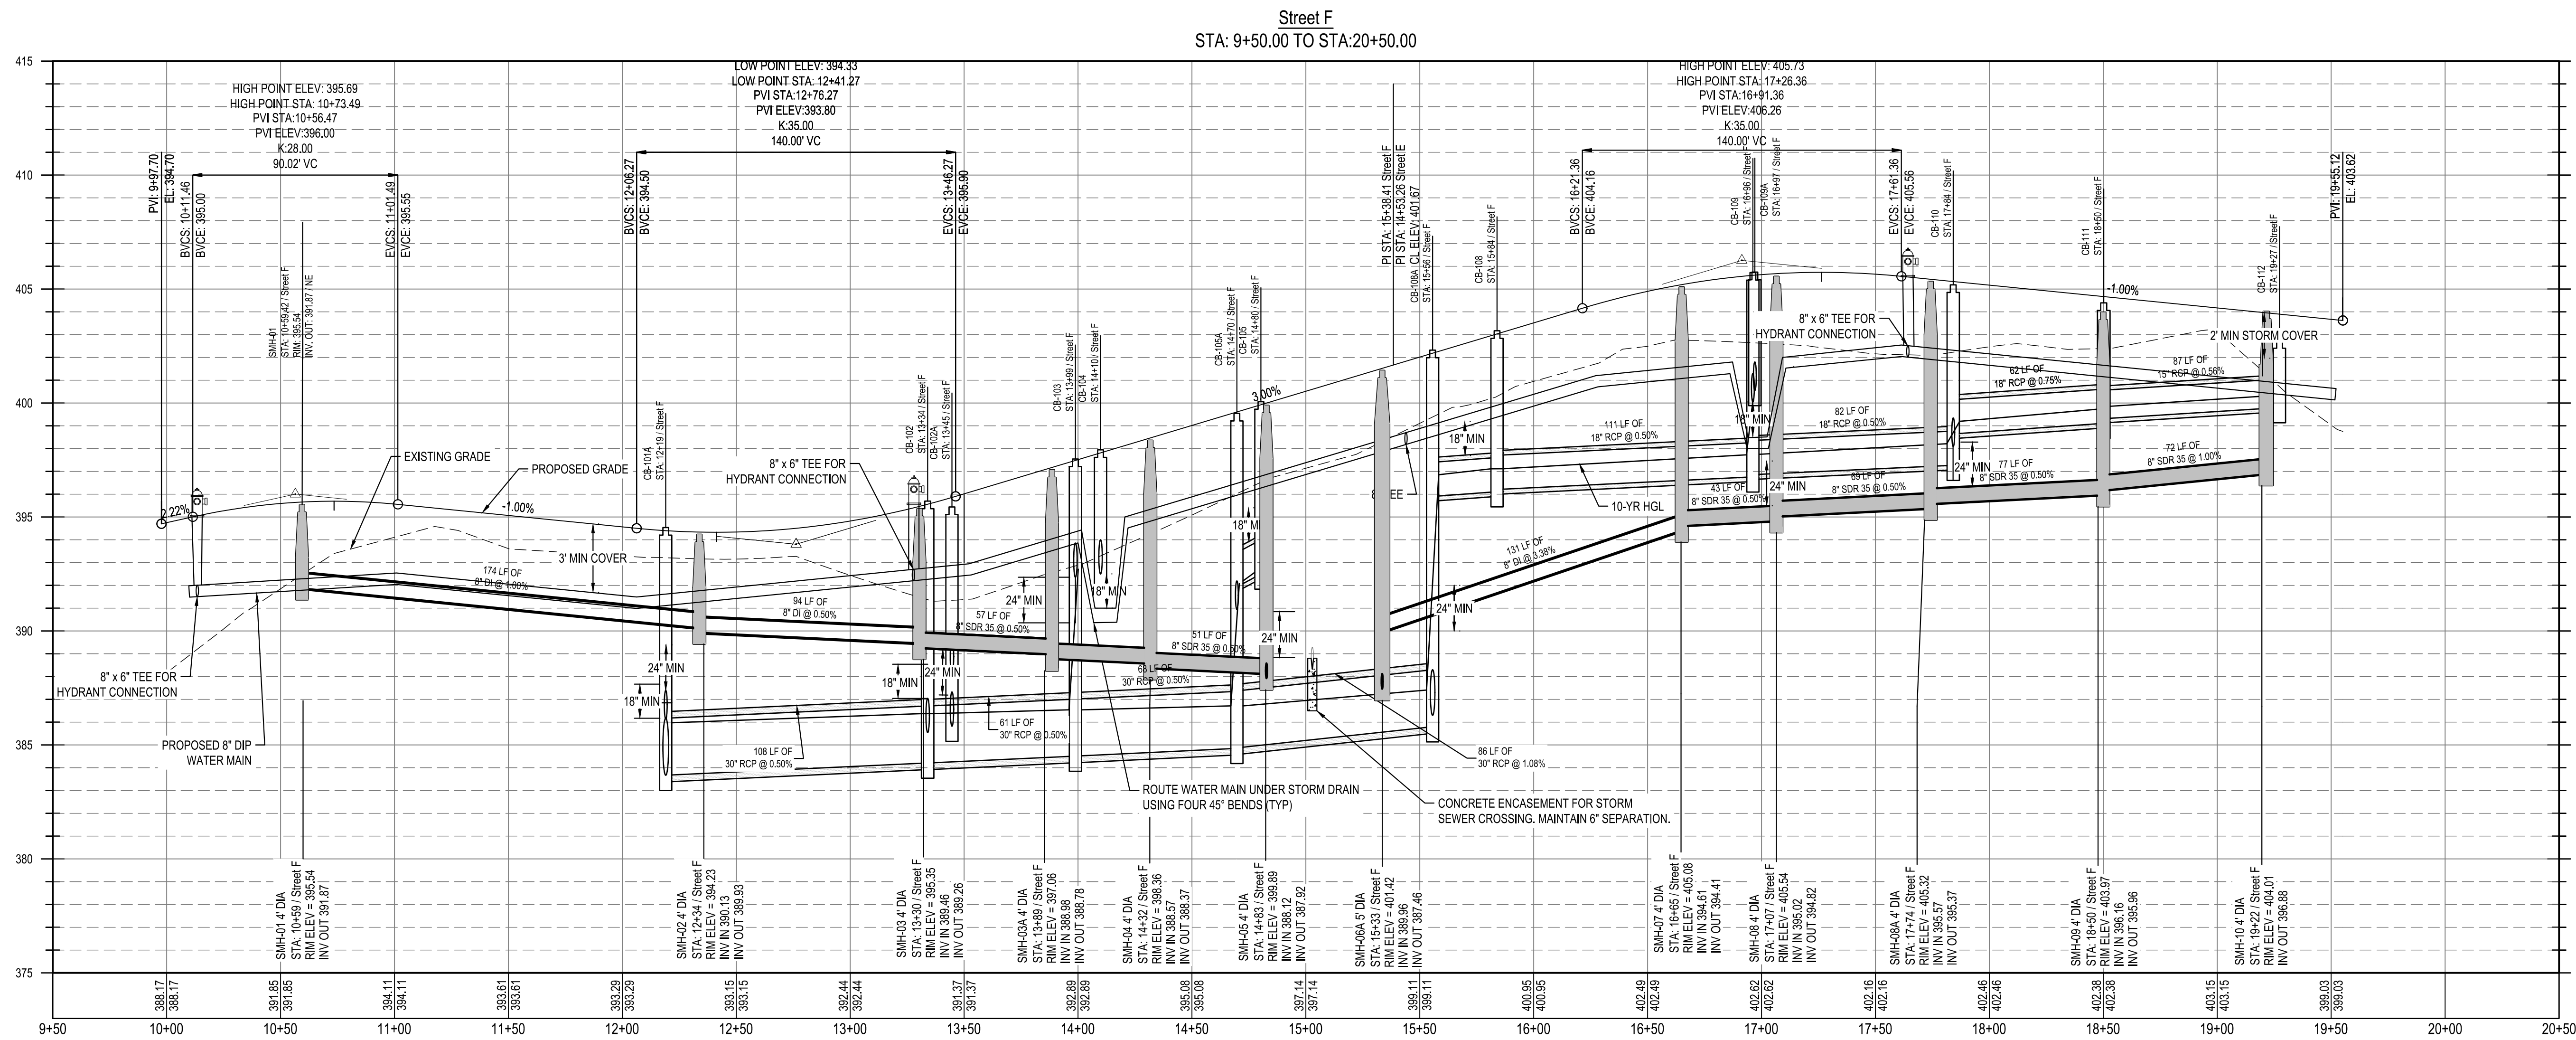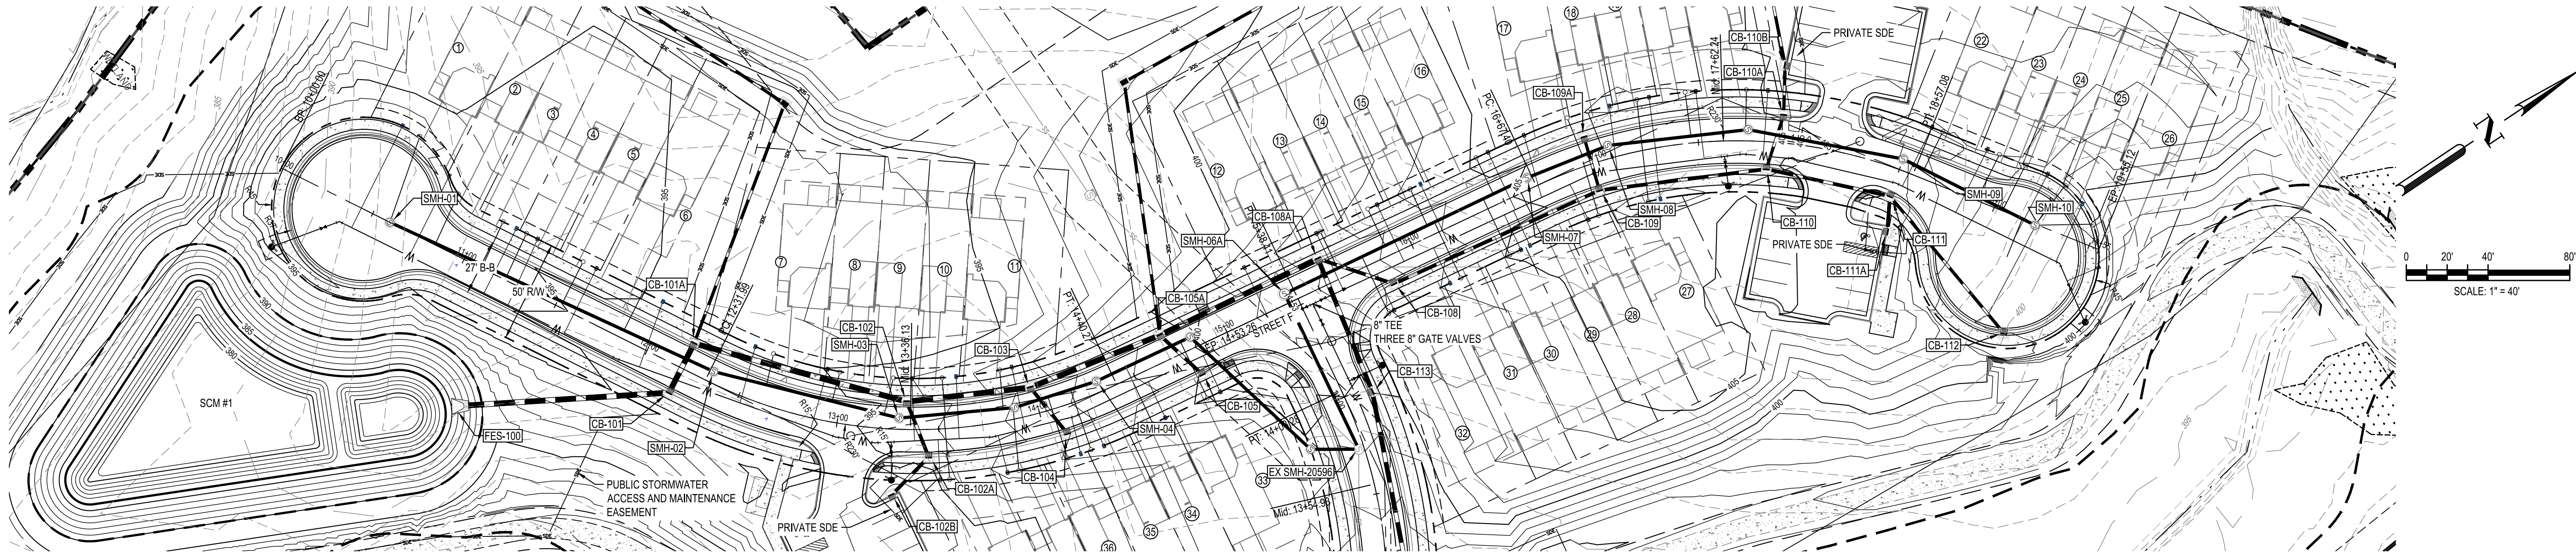

Know what's below.
Call before you dig.

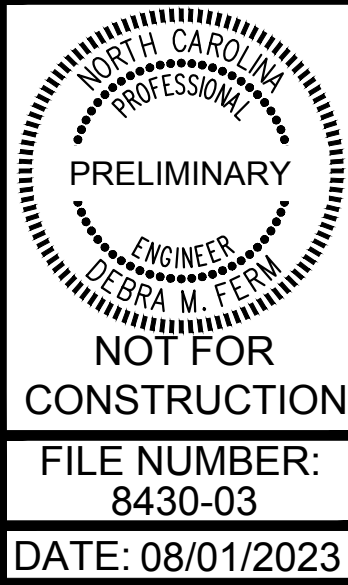

NOT FOR
CONSTRUCTION

FILE NUMBER:
8430-03

DATE: 08/01/2023

STREET F PLAN AND
PROFILE




PARKER RIDGE
82 SCHOOL STREET
ROLESVILLE / NORTH CAROLINA / 27571

LENNAR
CORPORATION
1100 PERIMETER PARK DRIVE, SUITE 112
MORRISVILLE / NORTH CAROLINA / 27560

BCE
5440 WADE PARK BLVD, SUITE 102
RALEIGH NC 27607
WWW.BCEINC.COM
NC LICENSE #C-4397

DESIGNED BY: DFC/CD
DRAWN BY: DFC/JWM
REVIEWED BY: DFC

REV 06/01/2023 INITIAL SUBMITTAL
08/01/2023 PER TOWN OF ROLESVILLE COMMENT

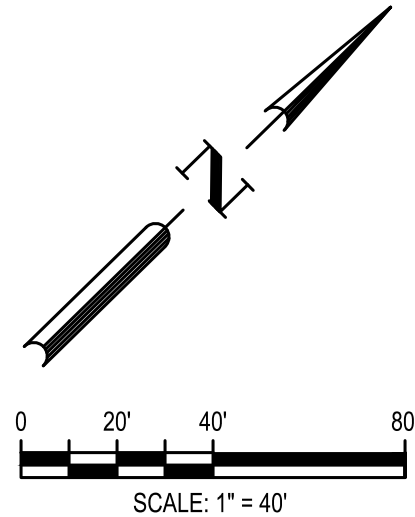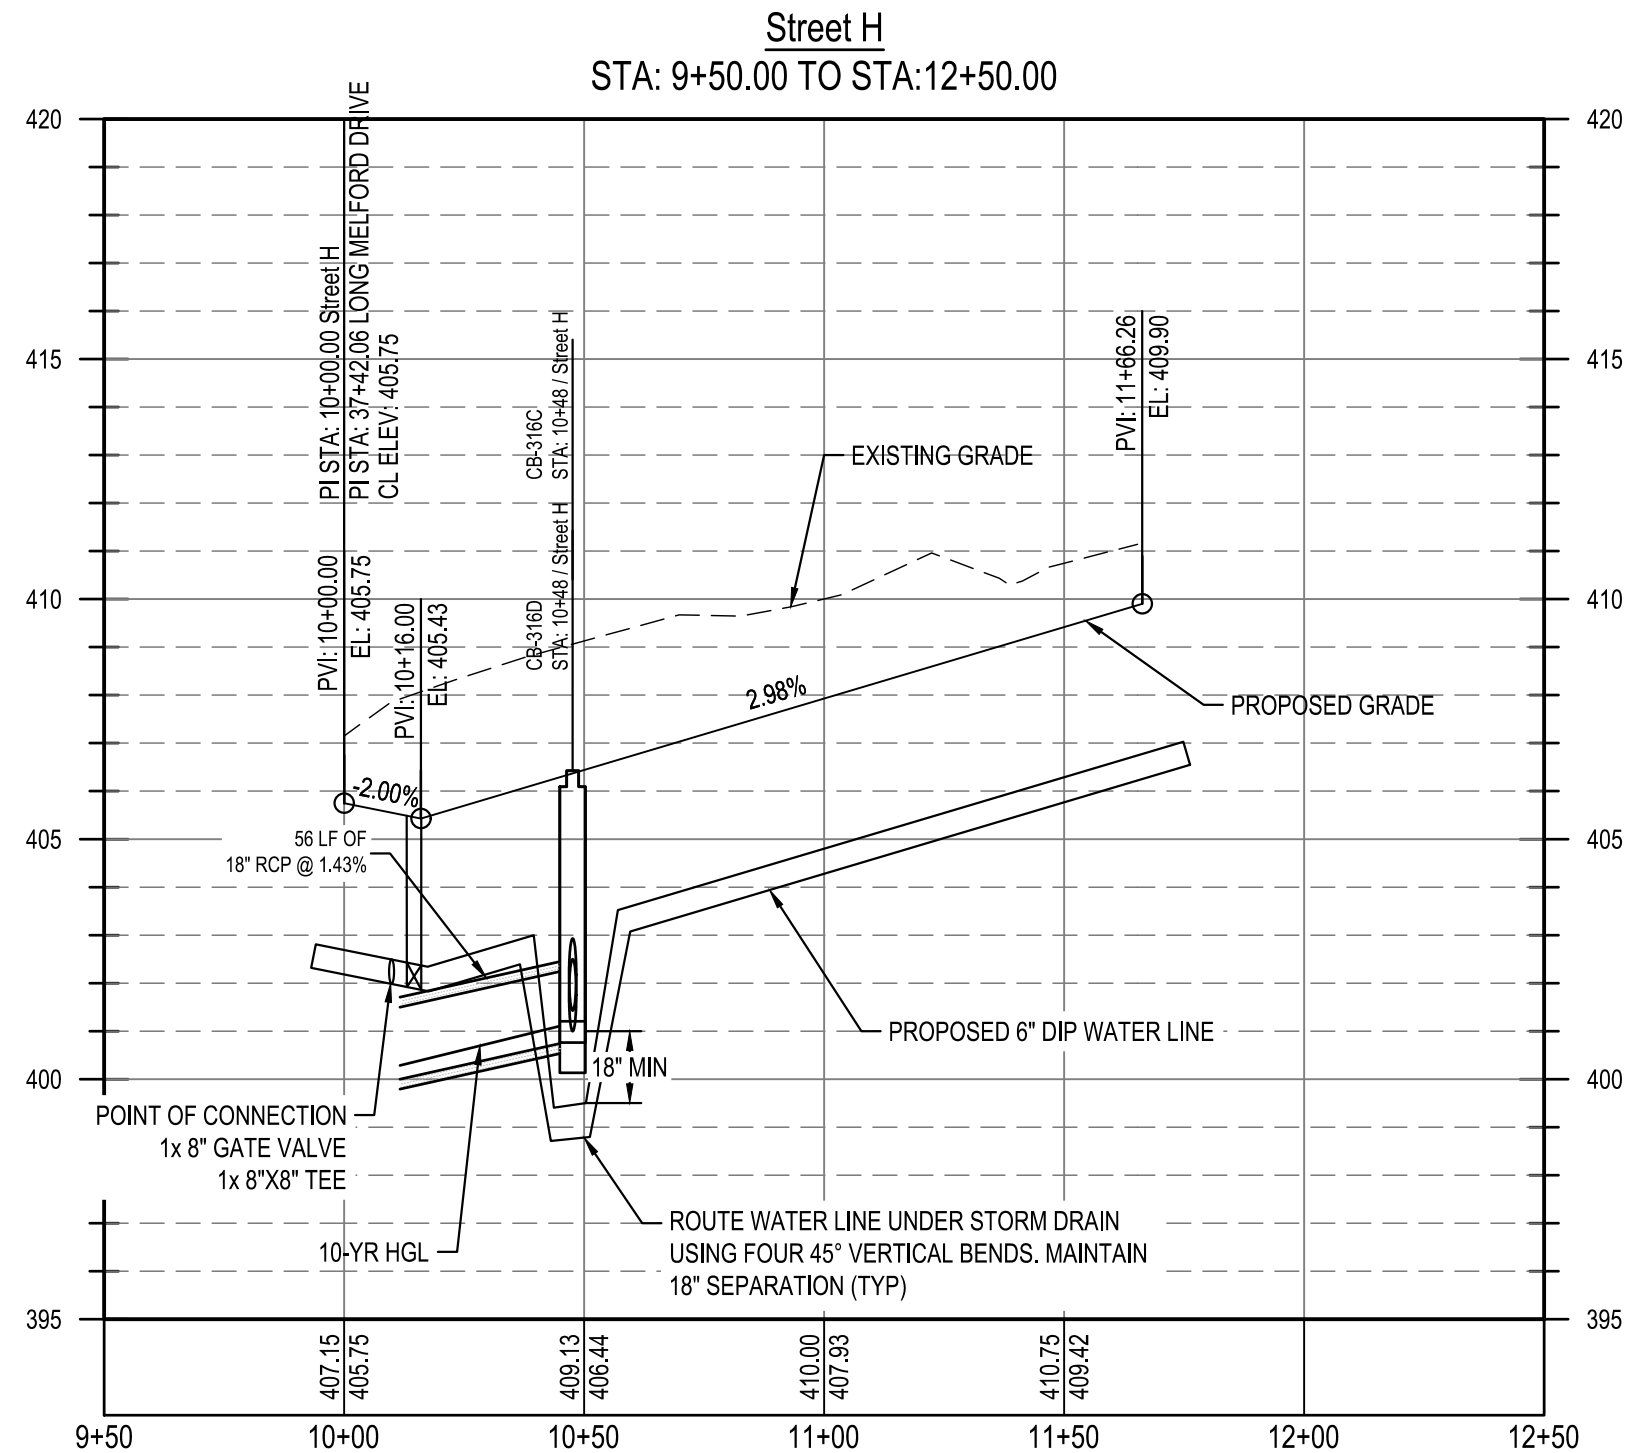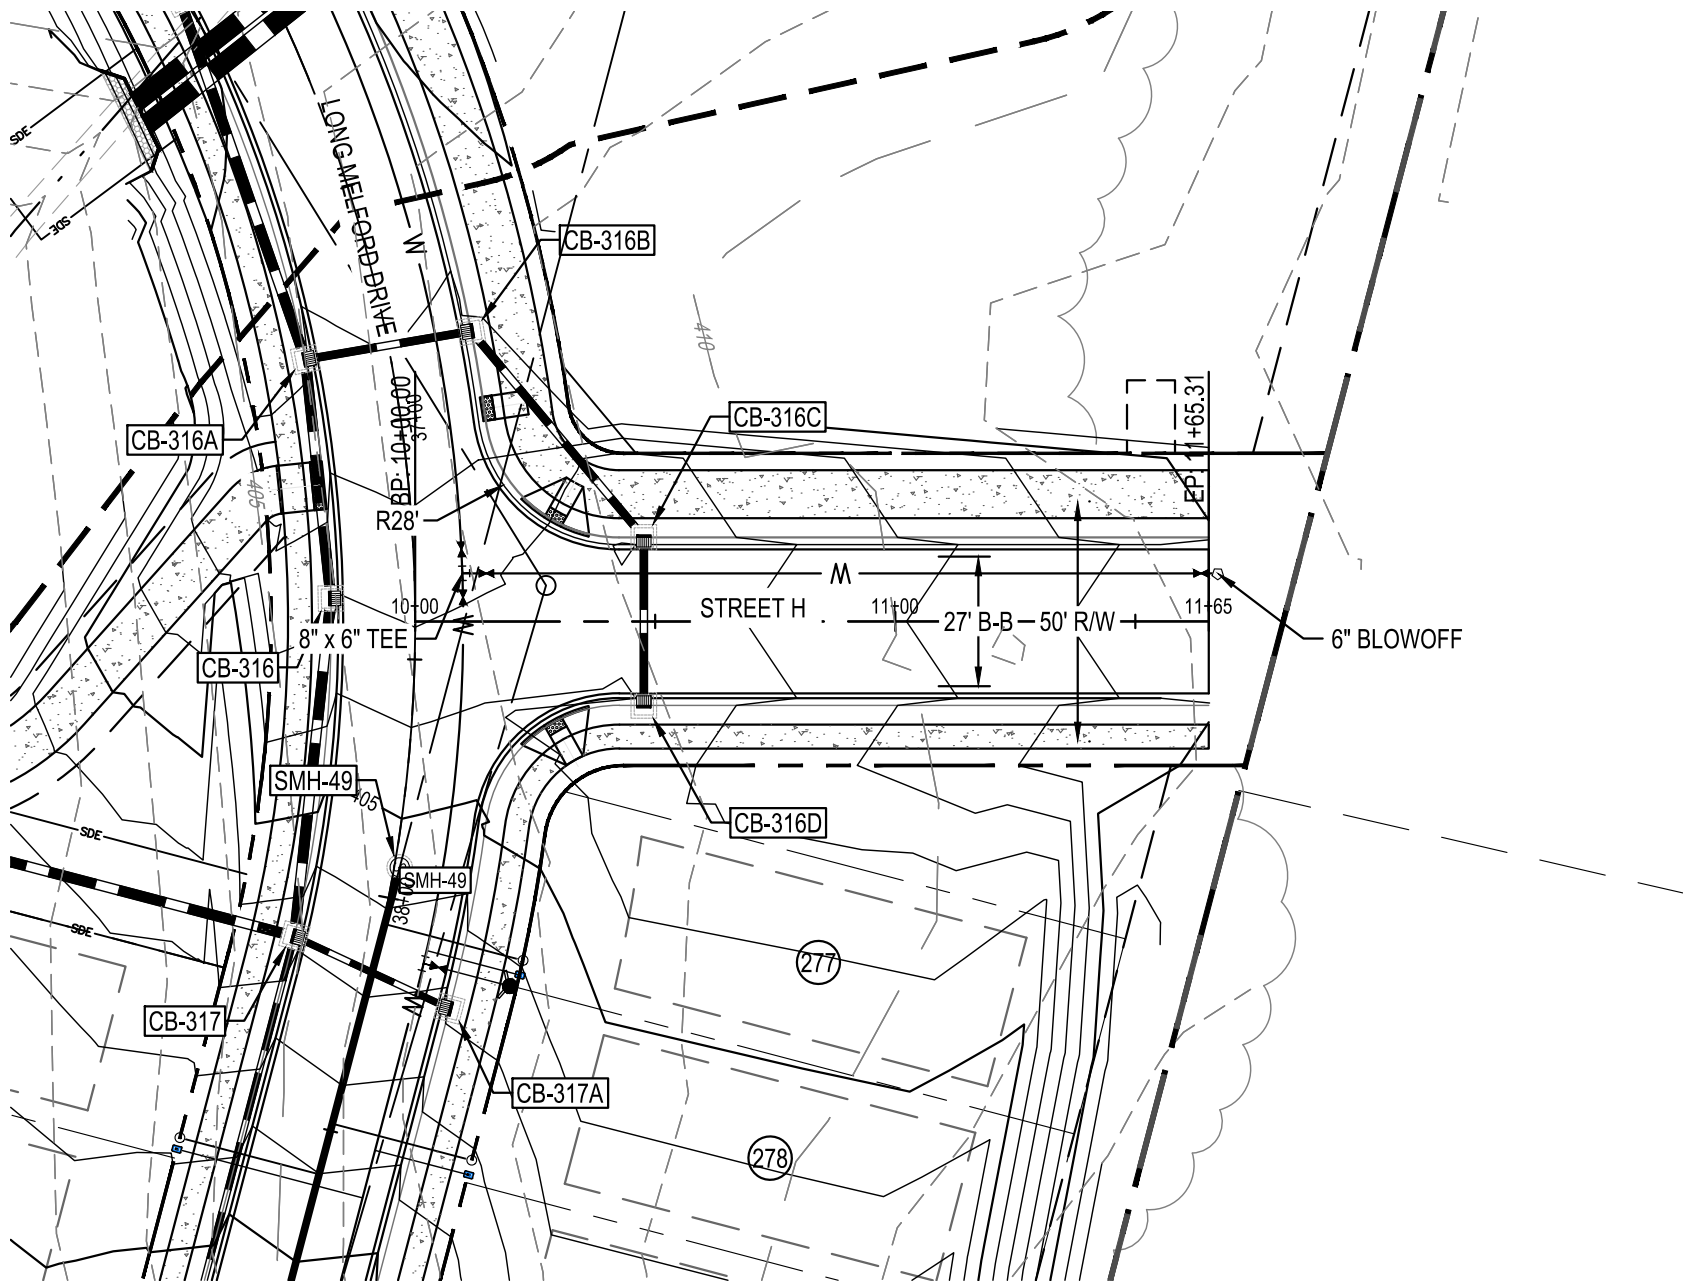

Know what's below.
Call before you dig.

811
PRELIMINARY
ENGINEER
DEBRA M. FENN
NOT FOR
CONSTRUCTION
FILE NUMBER:
8430-03
DATE: 08/01/2023

STREET H PLAN AND
PROFILE

PARKER RIDGE
82 SCHOOL STREET
ROLESVILLE / NORTH CAROLINA / 27571



LENNAR
CORPORAION
1100 PERIMETER PARK DRIVE, SUITE 112
MORRISVILLE / NORTH CAROLINA / 27560

BCE
5440 WADE PARK BLVD, SUITE 102
RALEIGH NC 27607
WWW.BCEINC.COM
NC LICENSE #C-4397 ©2023



DESIGNED BY: DF/CD
DRAWN BY: DF/JWM
REVIEWED BY: DF

REV 06/01/2023 INITIAL SUBMITTAL


08/01/2023 PER TOWN OF ROLESVILLE COMMENT

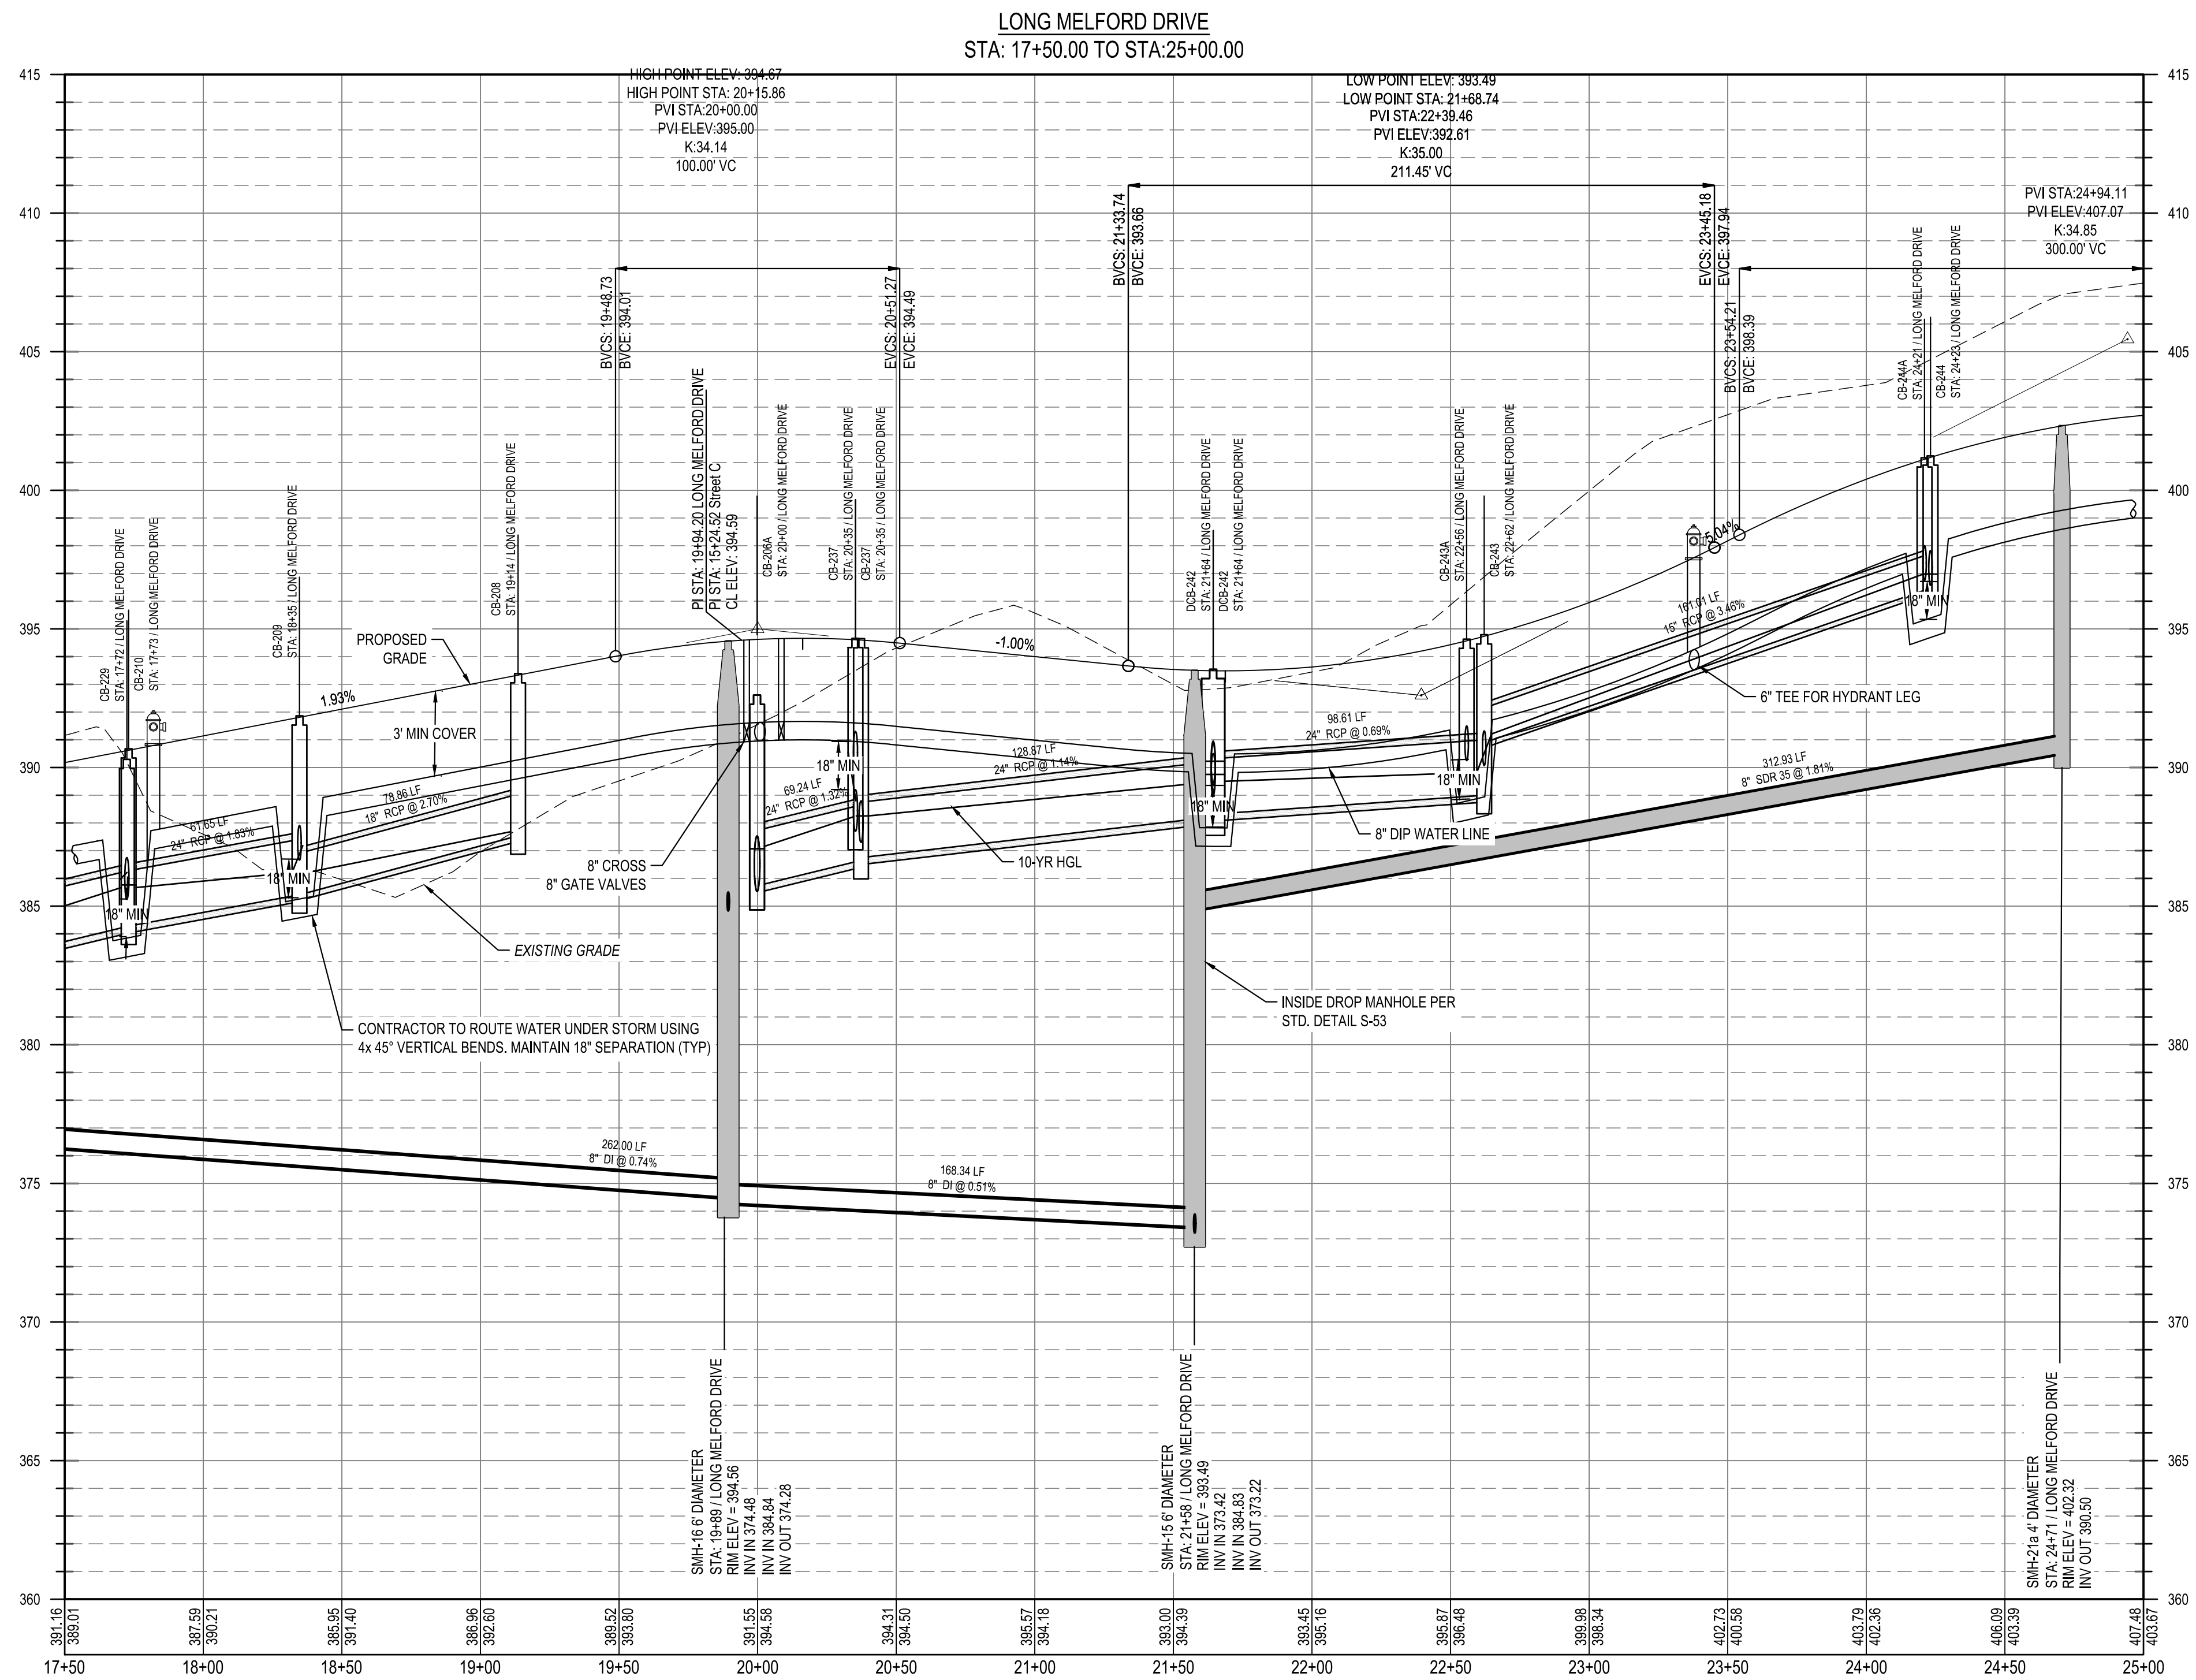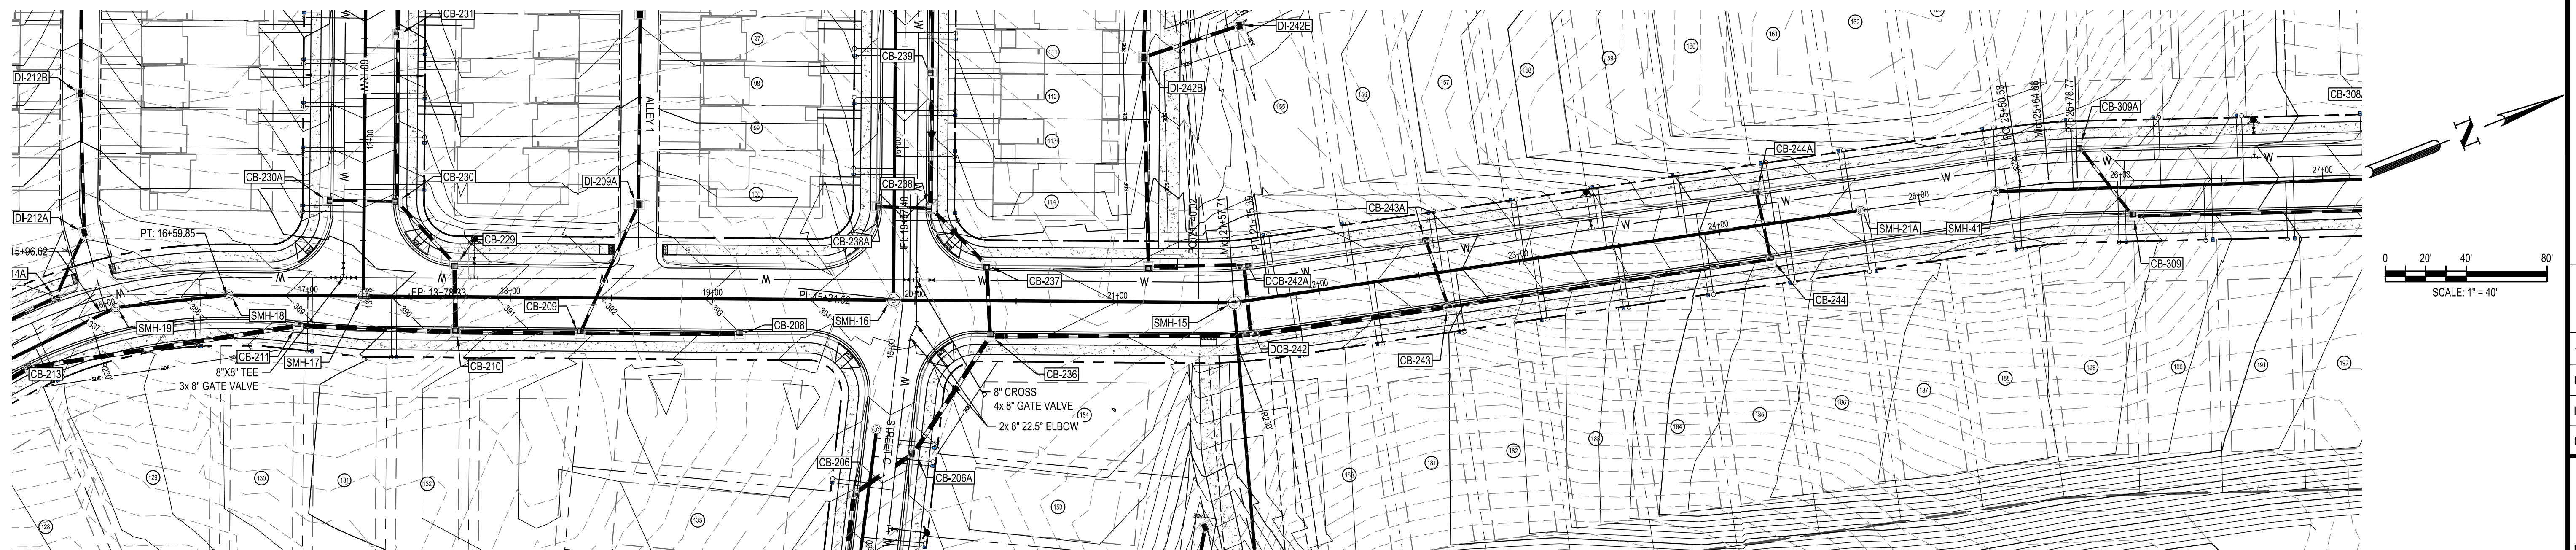

Know what's below.
Call before you dig.

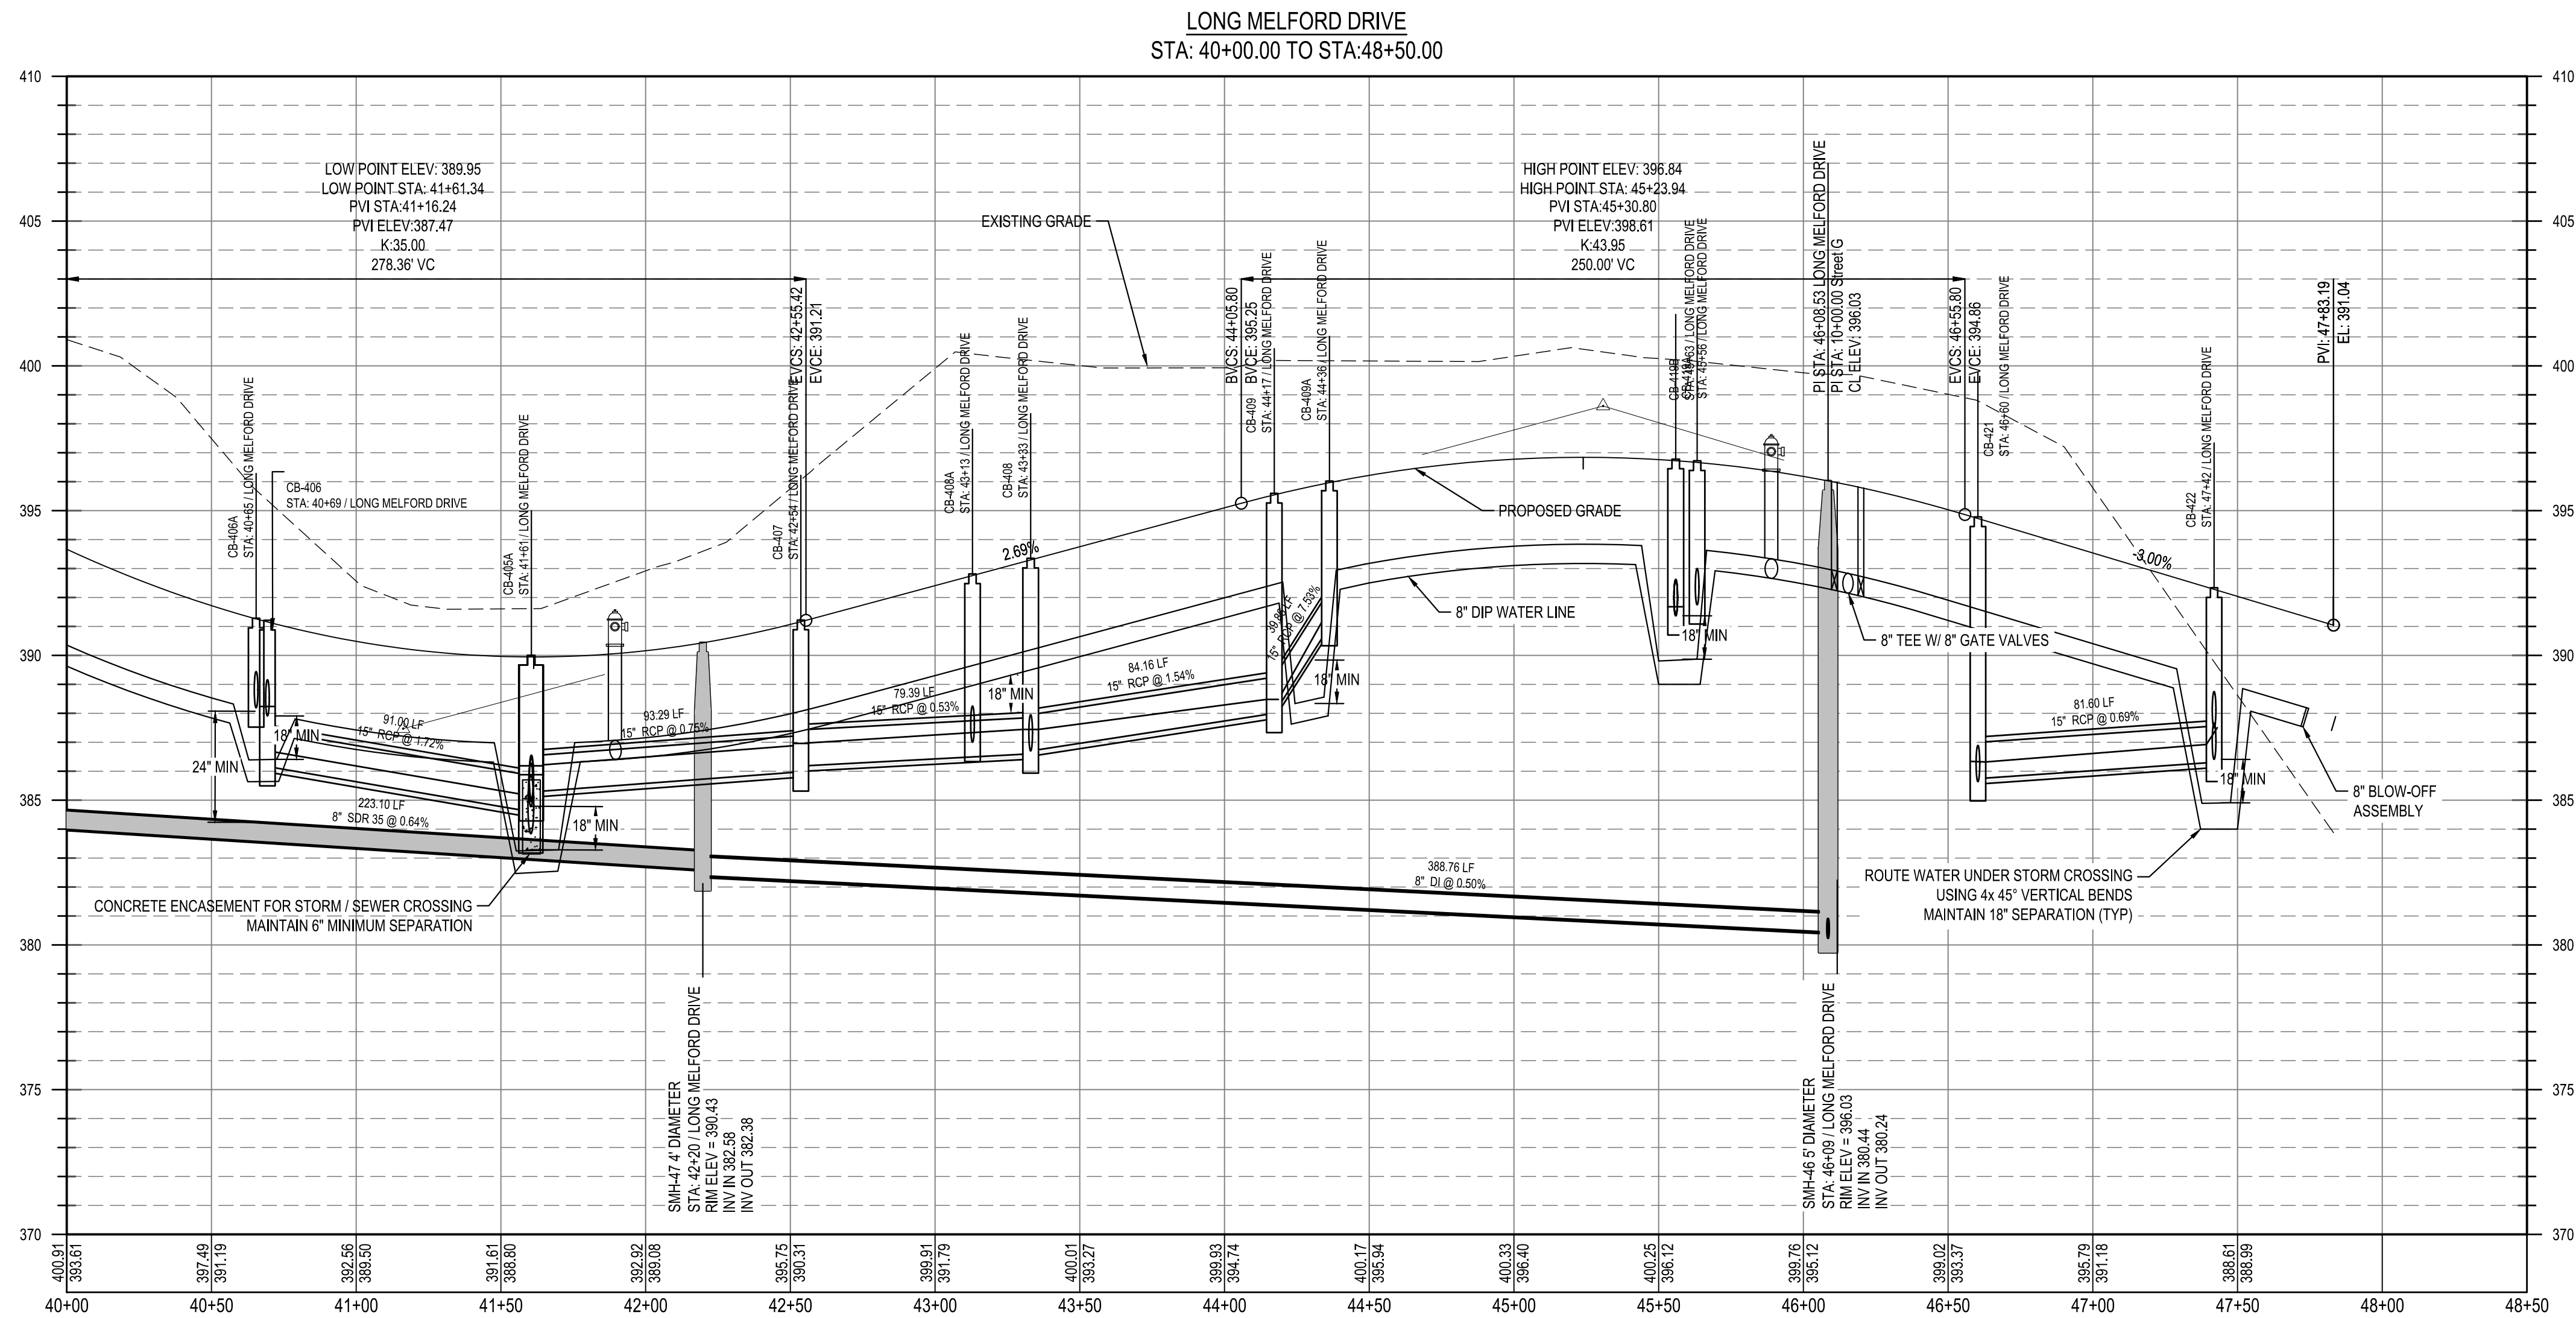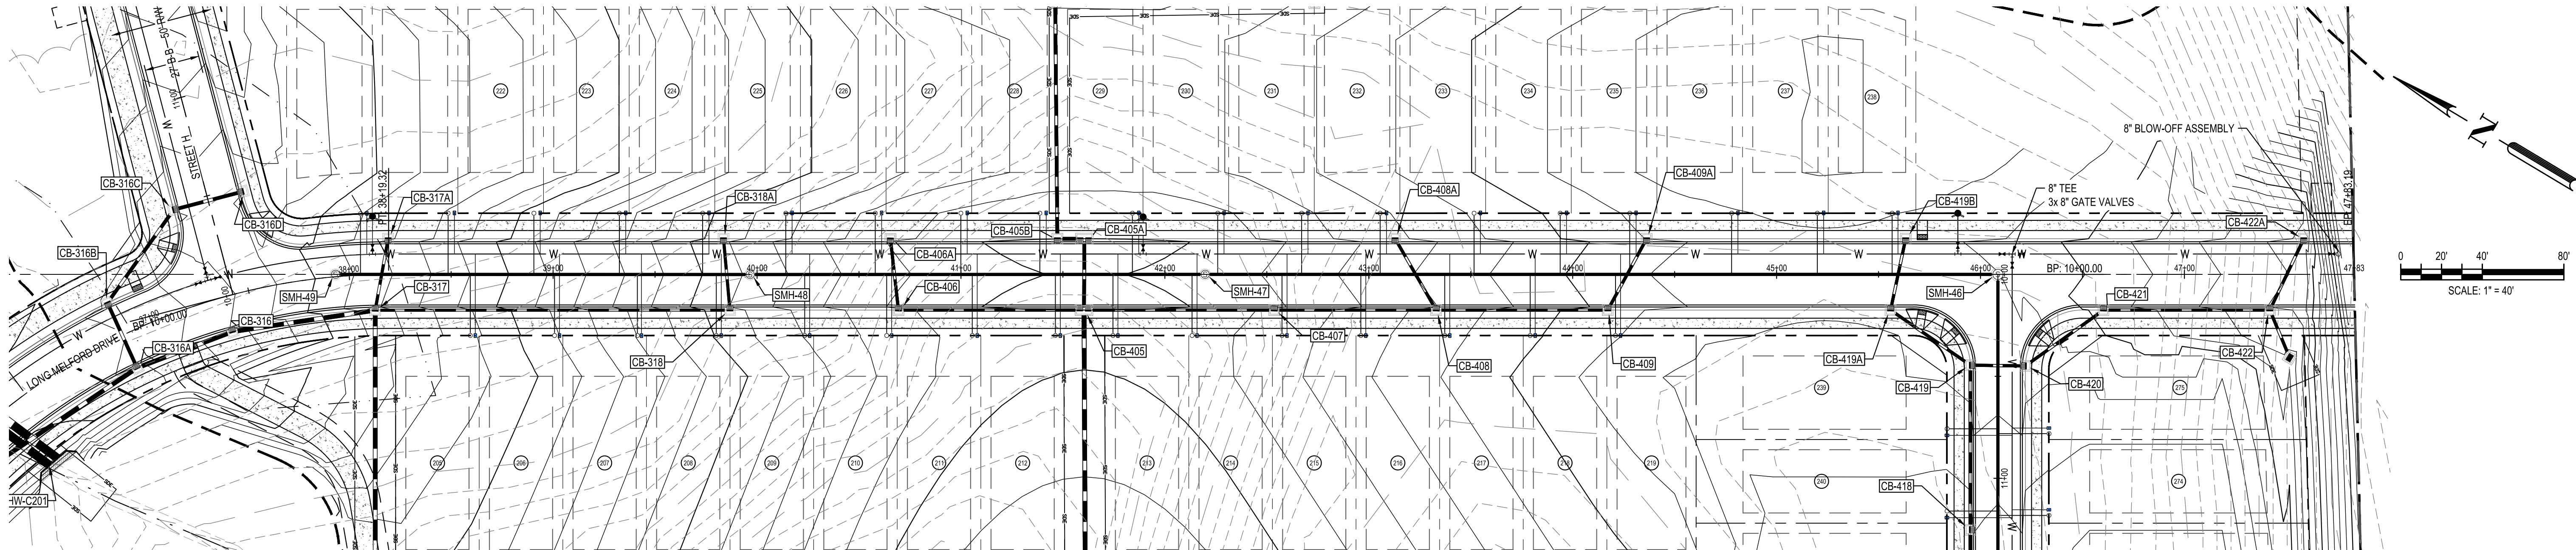

Know what's below.
Call before you dig.

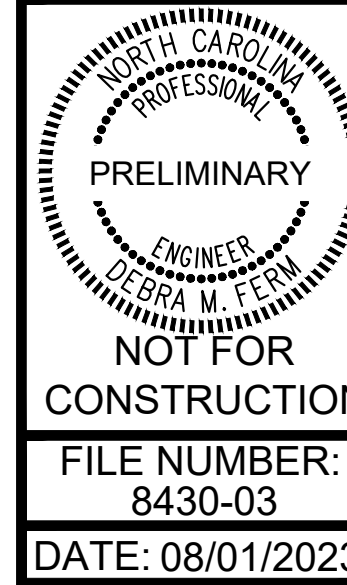

**LONG MELFORD DRIVE PLAN
AND PROFILE (5 OF 5)**

PARKER RIDGE
82 SCHOOL STREET
ROLESVILLE / NORTH CAROLINA / 27571




**LENNAR
CORPORAION**
1100 PERIMETER PARK DRIVE, SUITE 112
MORRISVILLE / NORTH CAROLINA / 27560




DESIGNED BY: DF/CD
DRAWN BY: DF/JWM
REVIEWED BY: DF

08/01/2023 PER TOWN OF ROLESVILLE COMMENT
REV 06/01/2023 INITIAL SUBMITTAL

C6-13

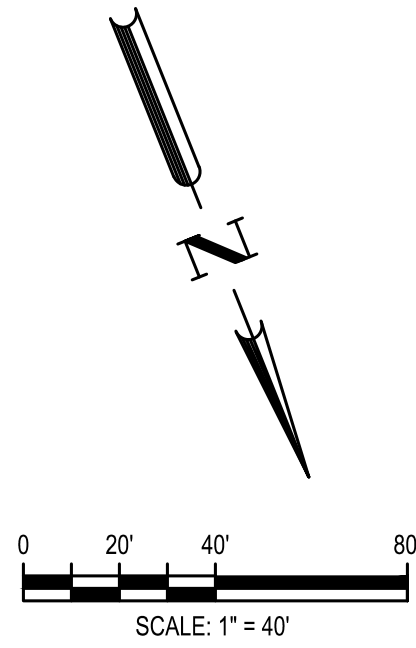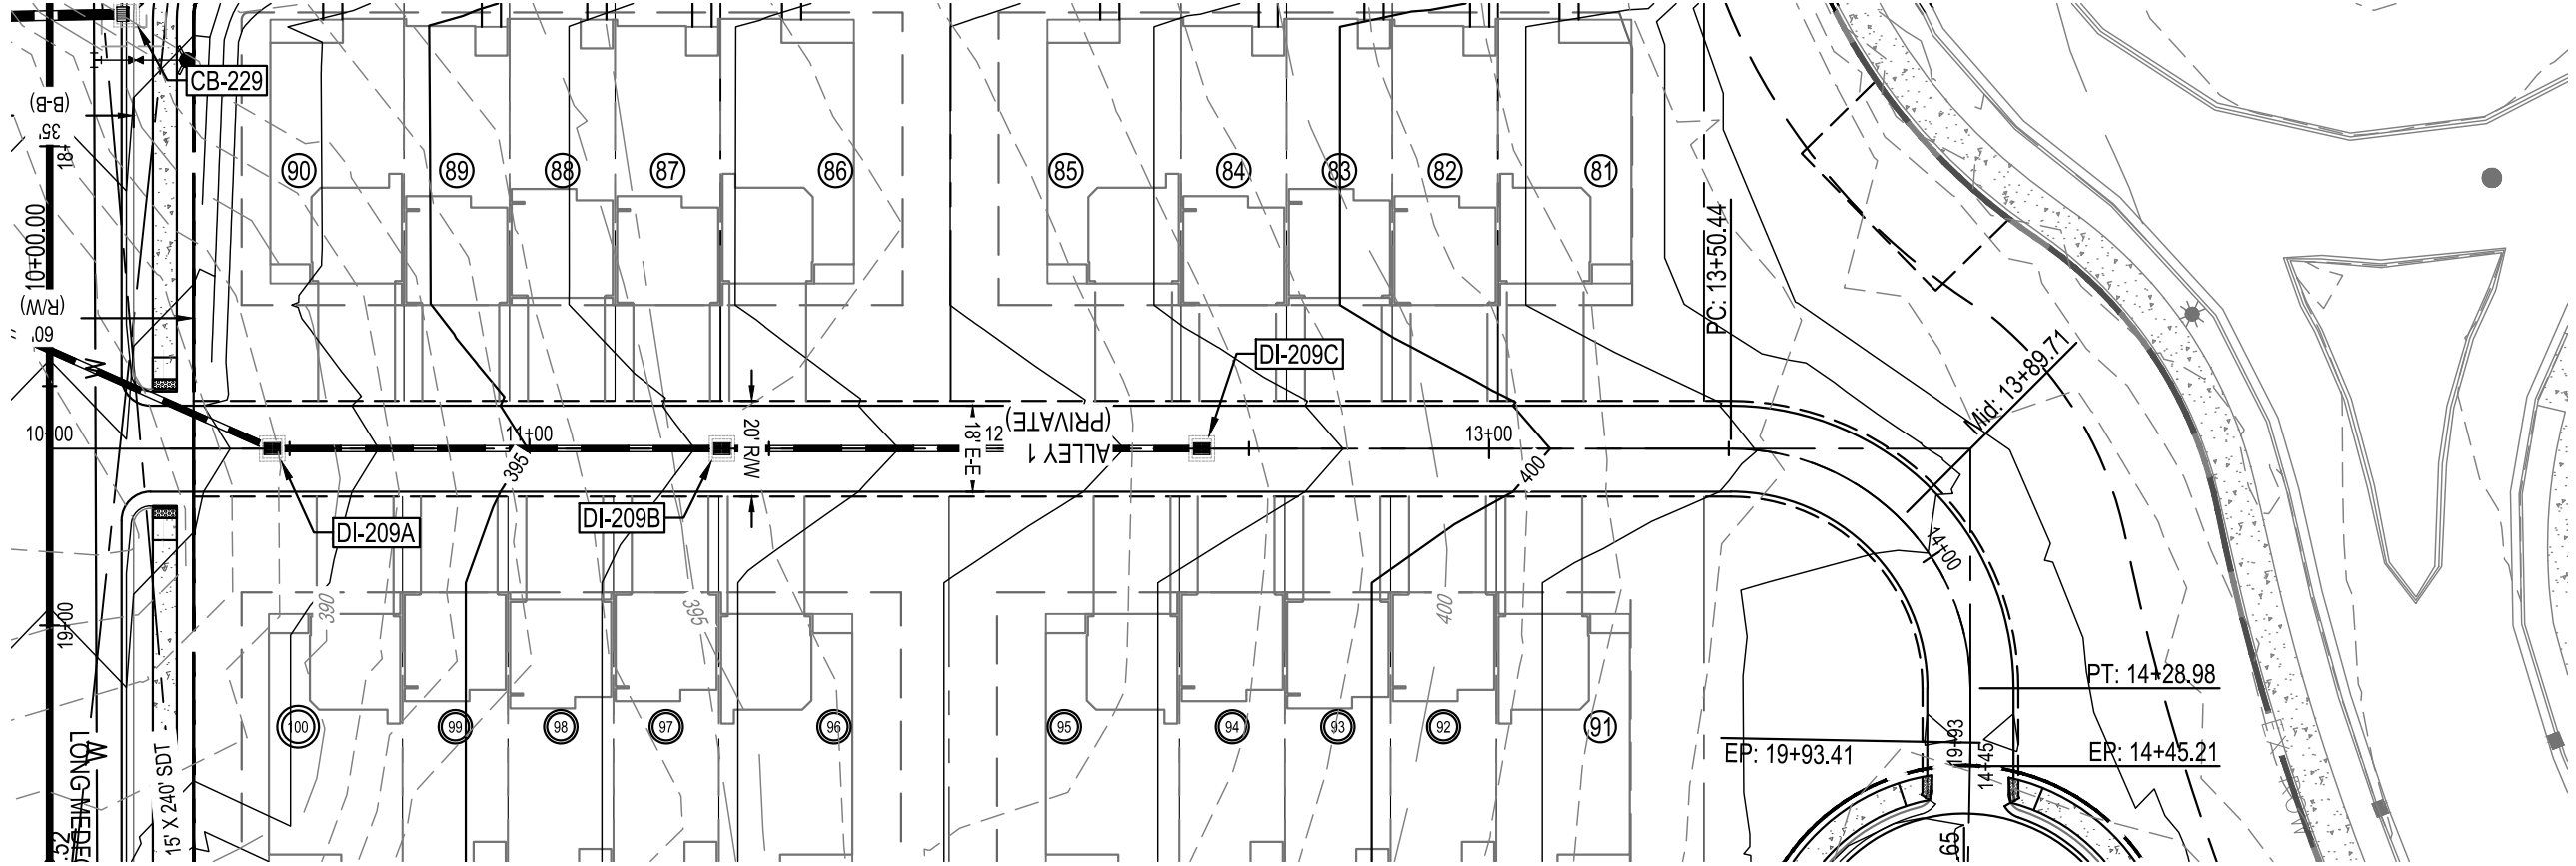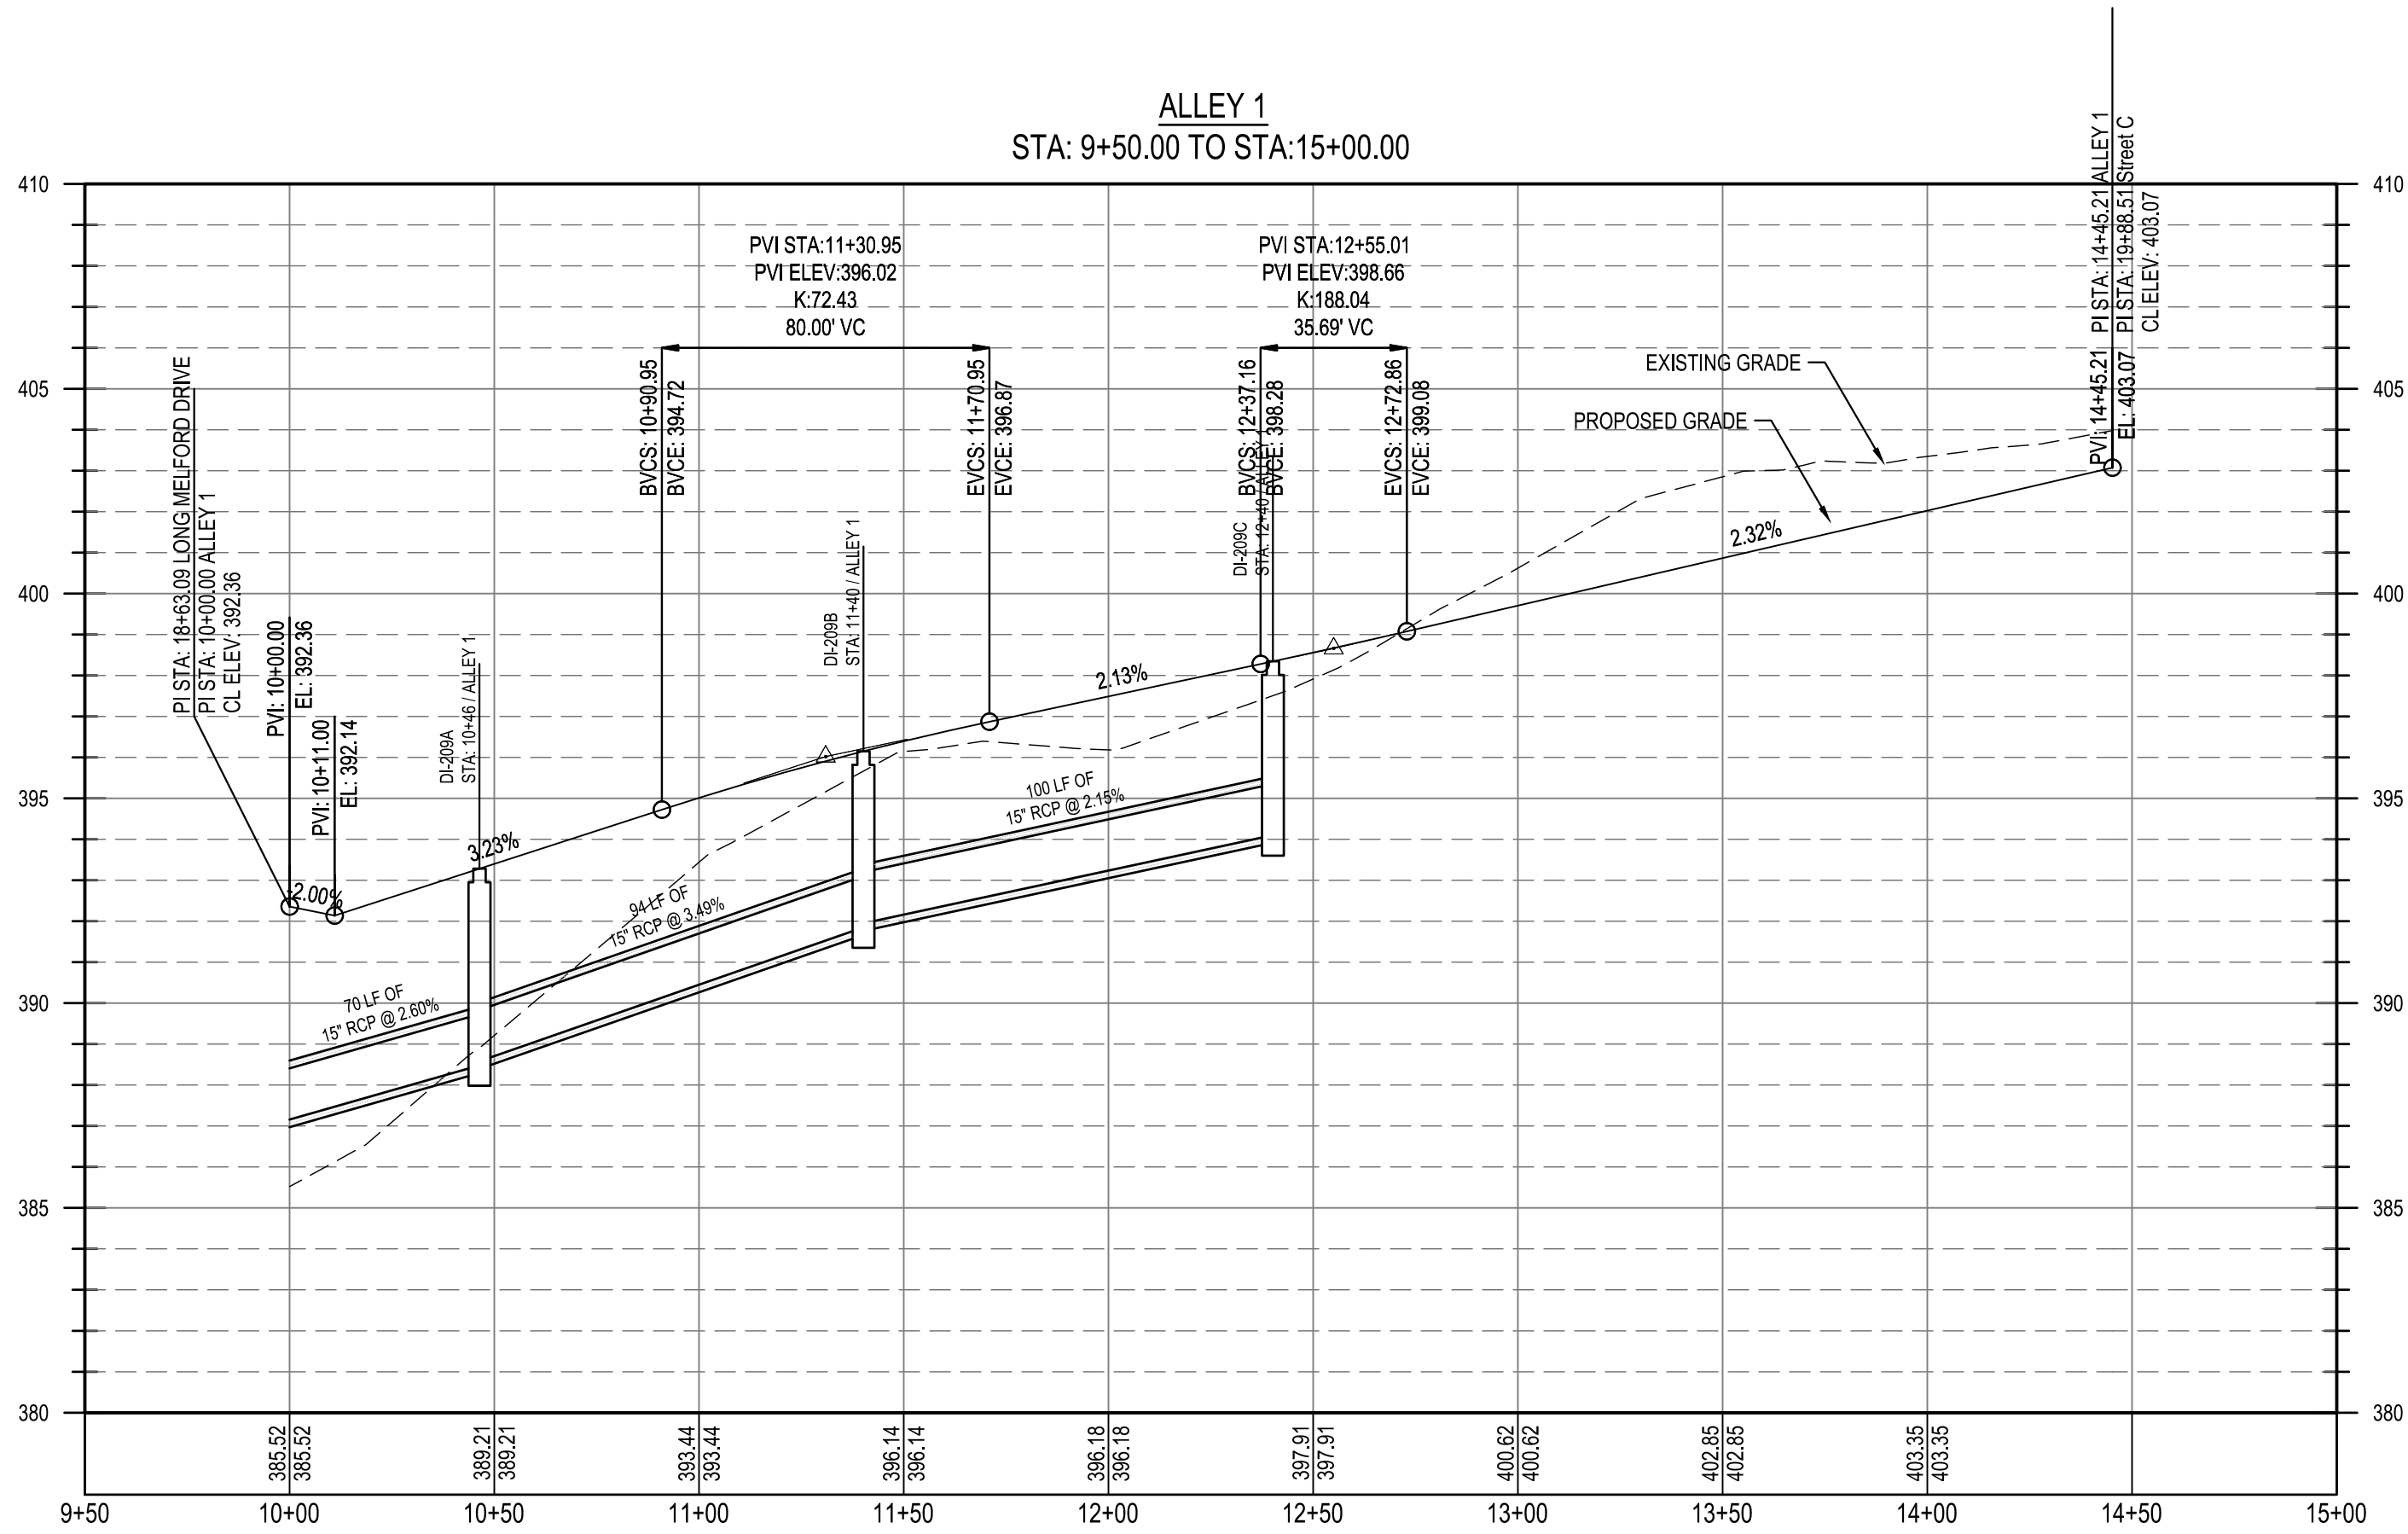

Know what's below.
Call before you dig.

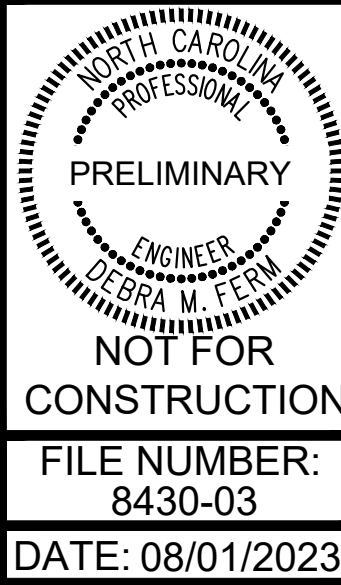

DATE: 08/01/2023

C6-14

PARKER RIDGE

82 SCHOOL STREET
ROLESVILLE / NORTH CAROLINA / 27571

LENNAR
CORPORAION

1100 PERIMETER PARK DRIVE, SUITE 112
MORRISVILLE / NORTH CAROLINA / 27560





5440 WADE PARK BLVD, SUITE 102
RALEIGH NC 27607
WWW.BCEINC.COM
NC LICENSE #C-4397


DESIGNED BY: DF/CD
DRAWN BY: DF/JWM
REVIEWED BY: DF

REV 06/01/2023 INITIAL SUBMITTAL

08/01/2023 PER TOWN OF ROLESVILLE COMMENT

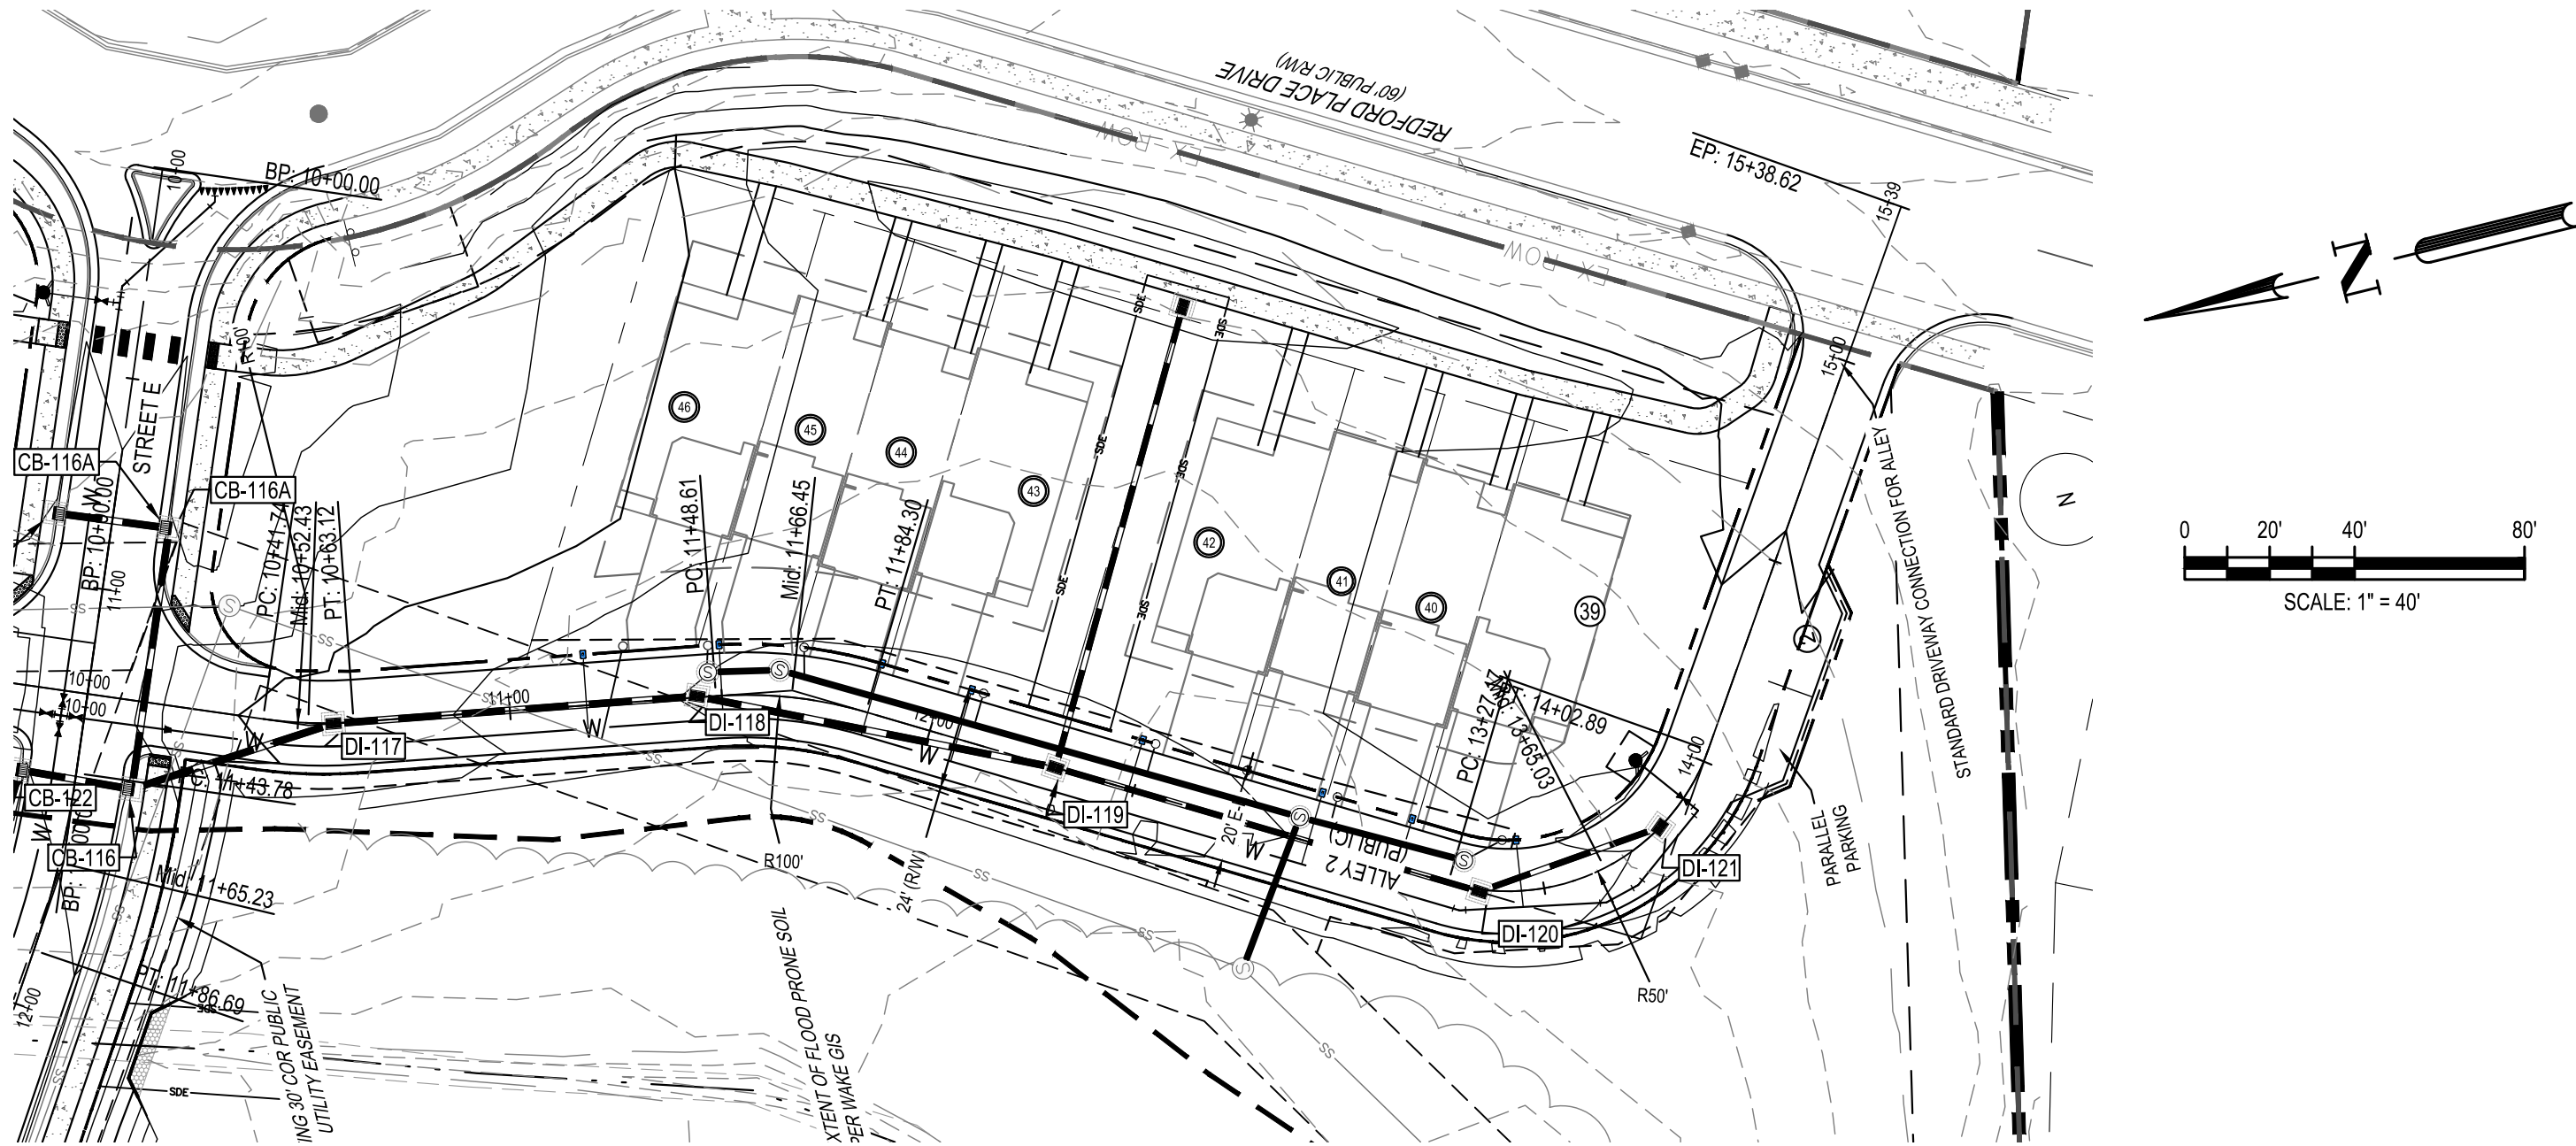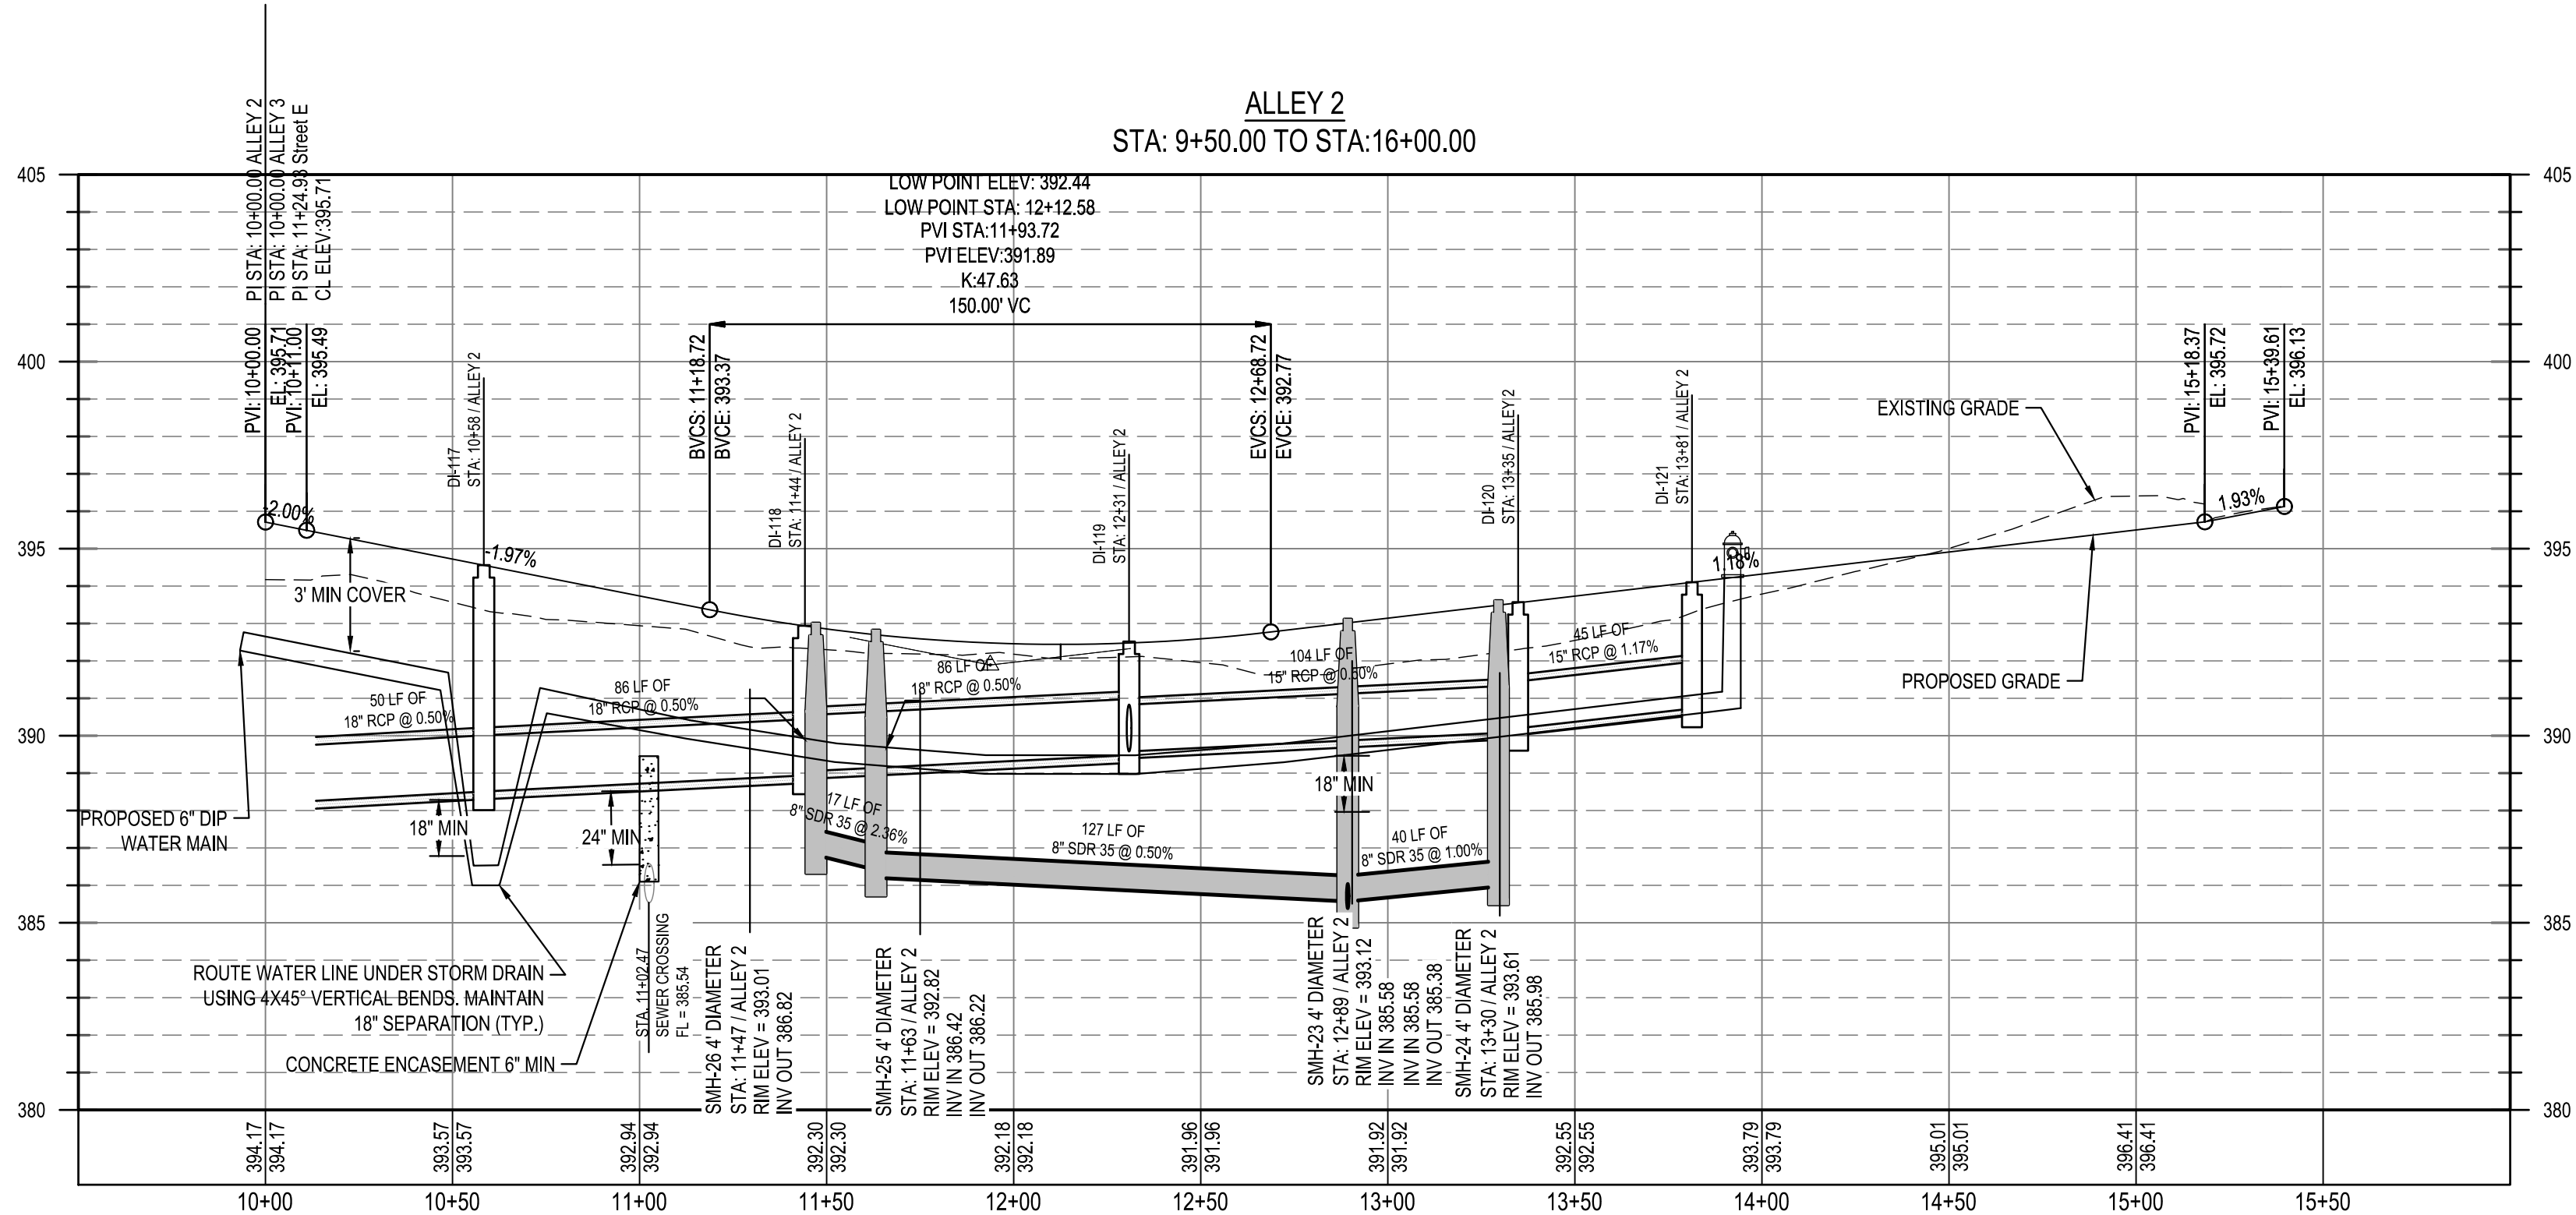

Know what's below.
Call before you dig.

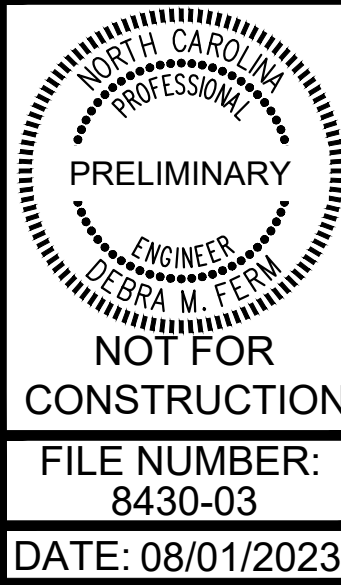

ALLEY 2 PLAN AND PROFILE

PARKER RIDGE
82 SCHOOL STREET
ROLESVILLE / NORTH CAROLINA / 27571

LENNAR
CORPORAION
1100 PERIMETER PARK DRIVE, SUITE 112
MORRISVILLE / NORTH CAROLINA / 27560

BCE
5440 WADE PARK BLVD, SUITE 102
RALEIGH NC 27607
WWW.BCEINC.COM
NC LICENSE #C-4397



DESIGNED BY: DF/CD
DRAWN BY: DF/JWM
REVIEWED BY: DF

△	△	△	△	△
△	△	△	△	△
△	△	△	△	△
△	△	△	△	△
REV	08/01/2023	06/01/2023	PER TOWN OF ROLESVILLE COMMENT	INITIAL SUBMITTAL


C6-15

FILE NUMBER:
8430-03
DATE: 08/01/2023

NOT FOR
CONSTRUCTION

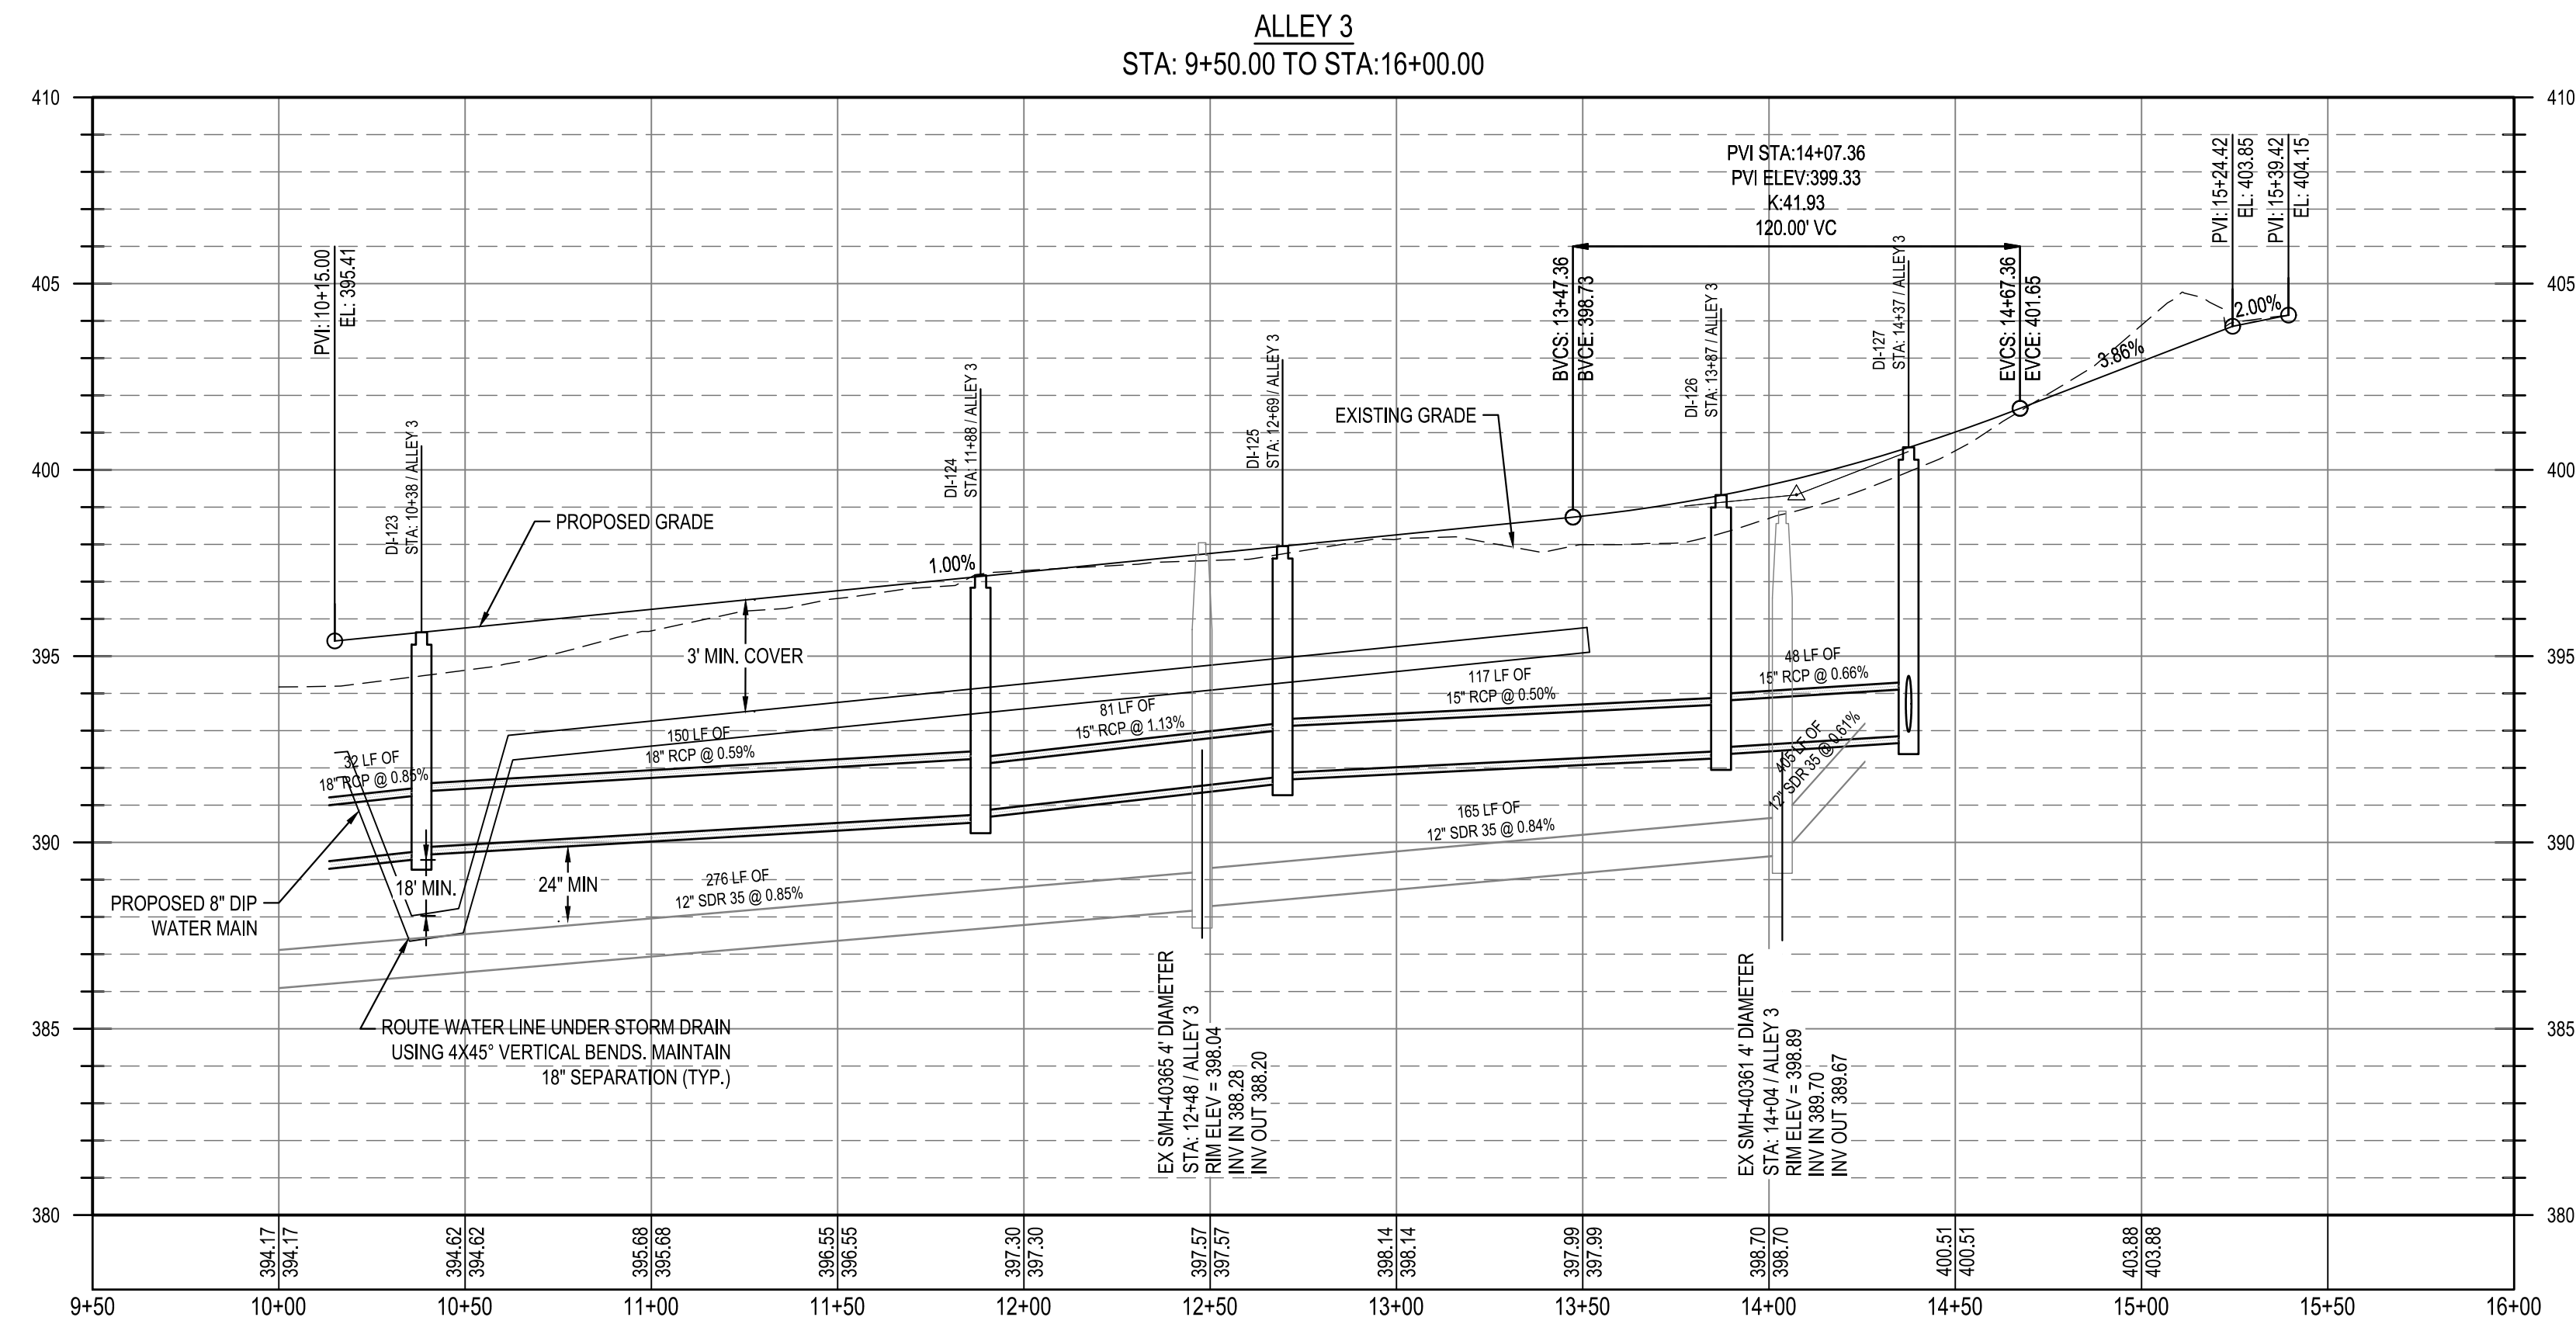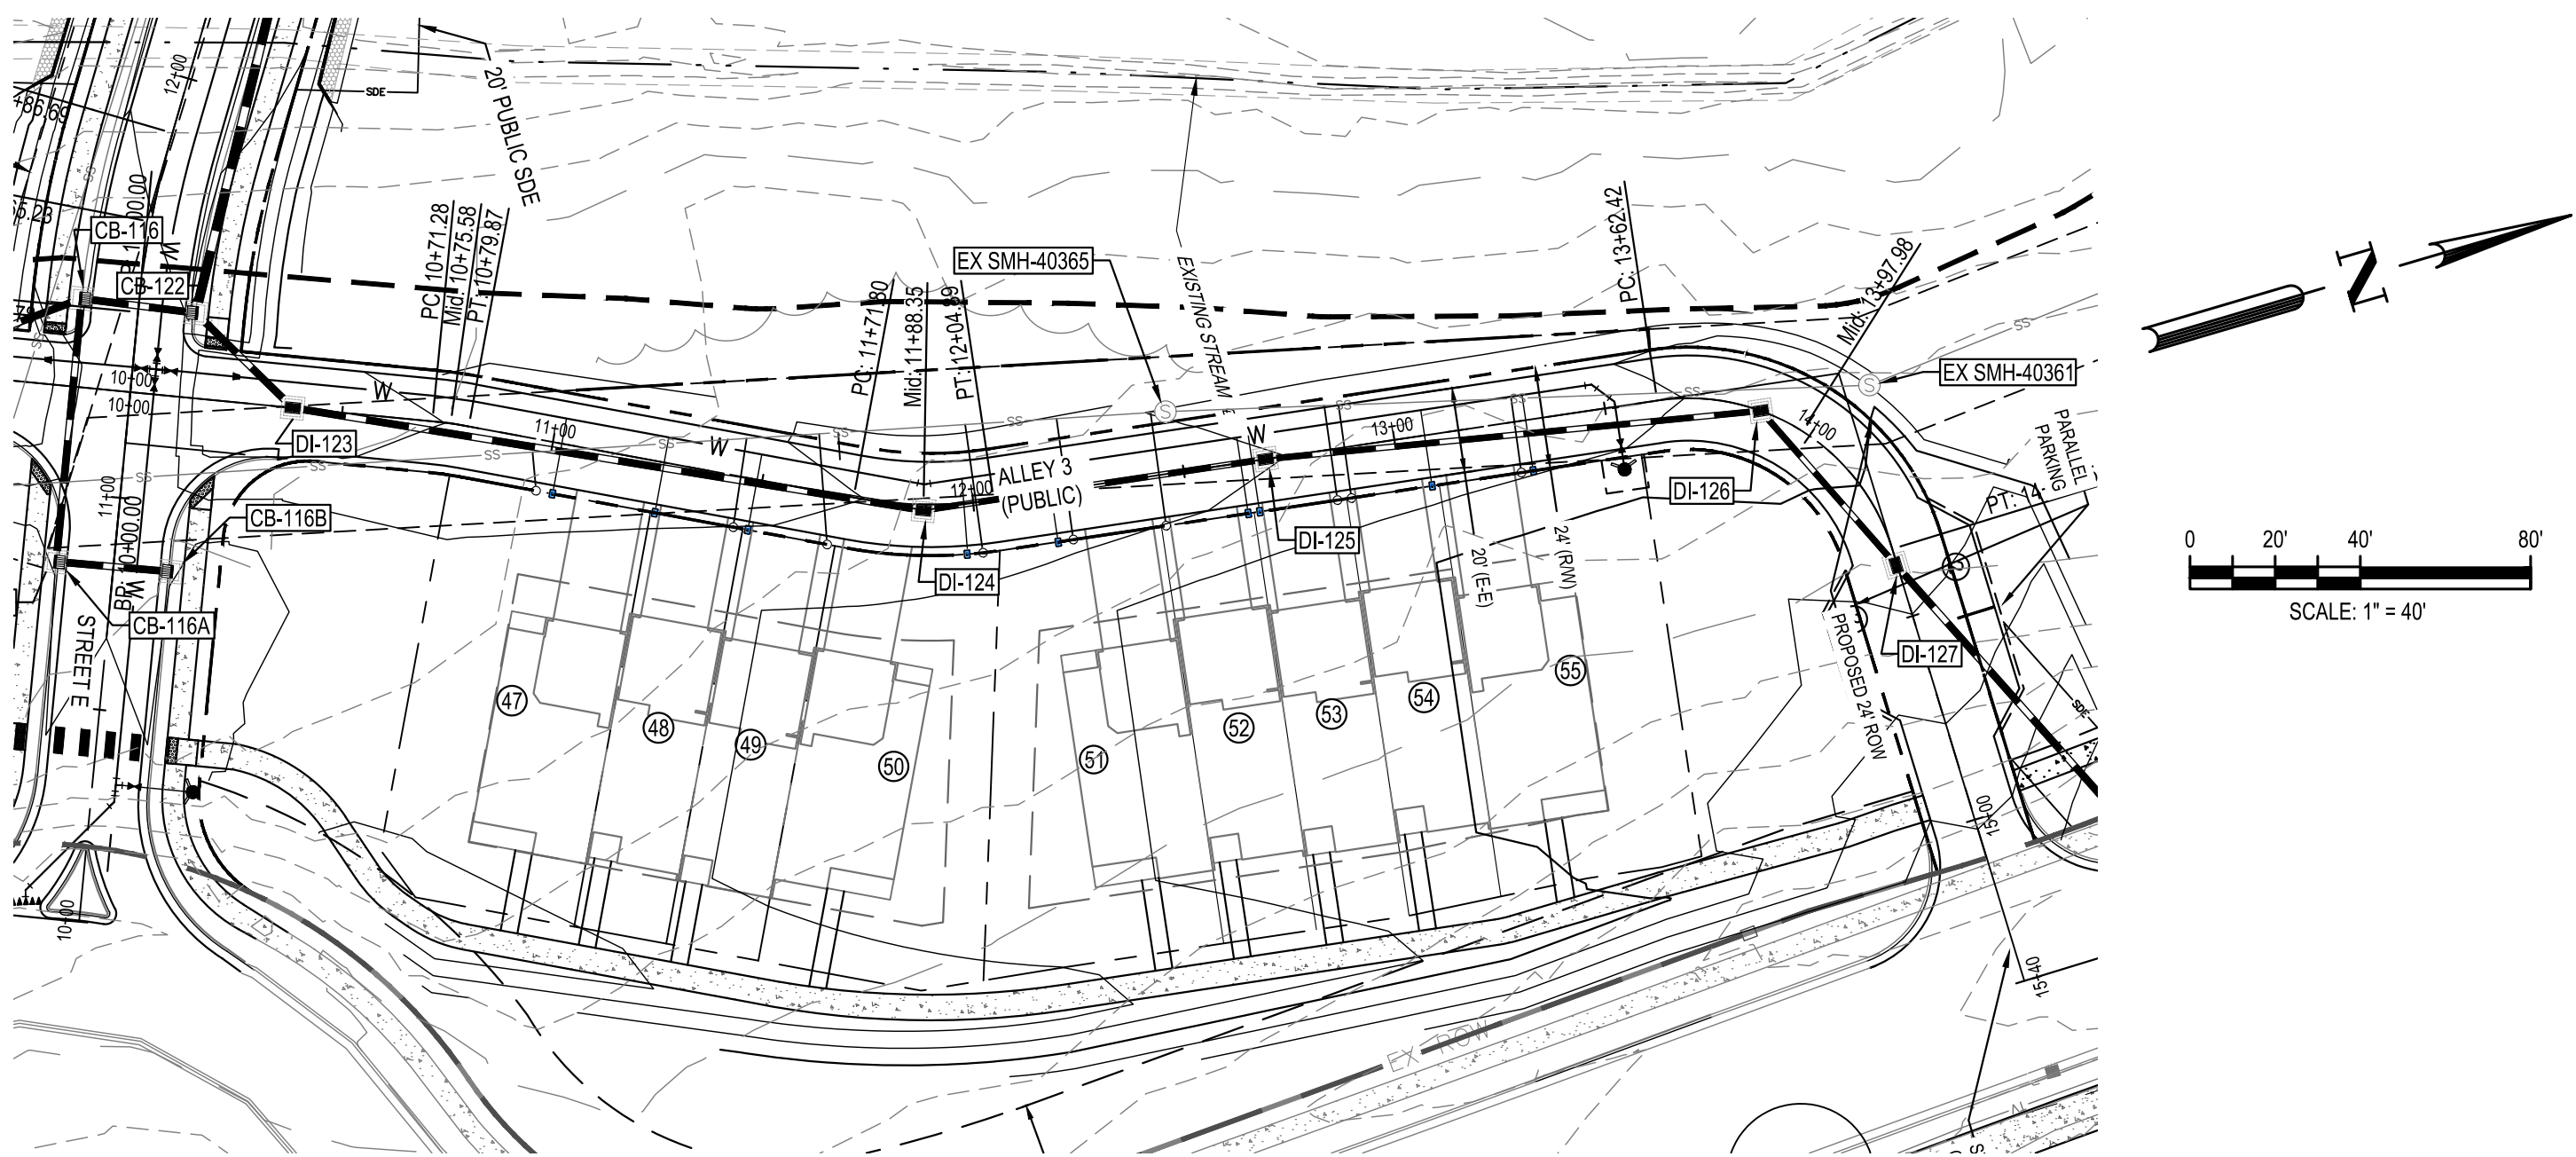

Know what's below.
Call before you dig.

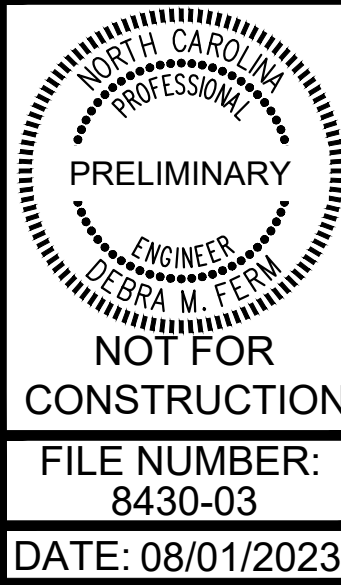

ALLEY 3 PLAN AND PROFILE



PARKER RIDGE
82 SCHOOL STREET
ROLESVILLE / NORTH CAROLINA / 27571

LENNAR
CORPORAION
1100 PERIMETER PARK DRIVE, SUITE 112
MORRISVILLE / NORTH CAROLINA / 27560


BCE
5440 WADE PARK BLVD, SUITE 102
RALEIGH NC 27607
WWW.BCEINC.COM
NC LICENSE #C-4397

DESIGNED BY: DF/CD
DRAWN BY: DF/JWM
REVIEWED BY: DF

REV	DATE	DESCRIPTION
01	08/01/2023	PER TOWN OF ROLESVILLE COMMENT
02	08/01/2023	INITIAL SUBMITTAL

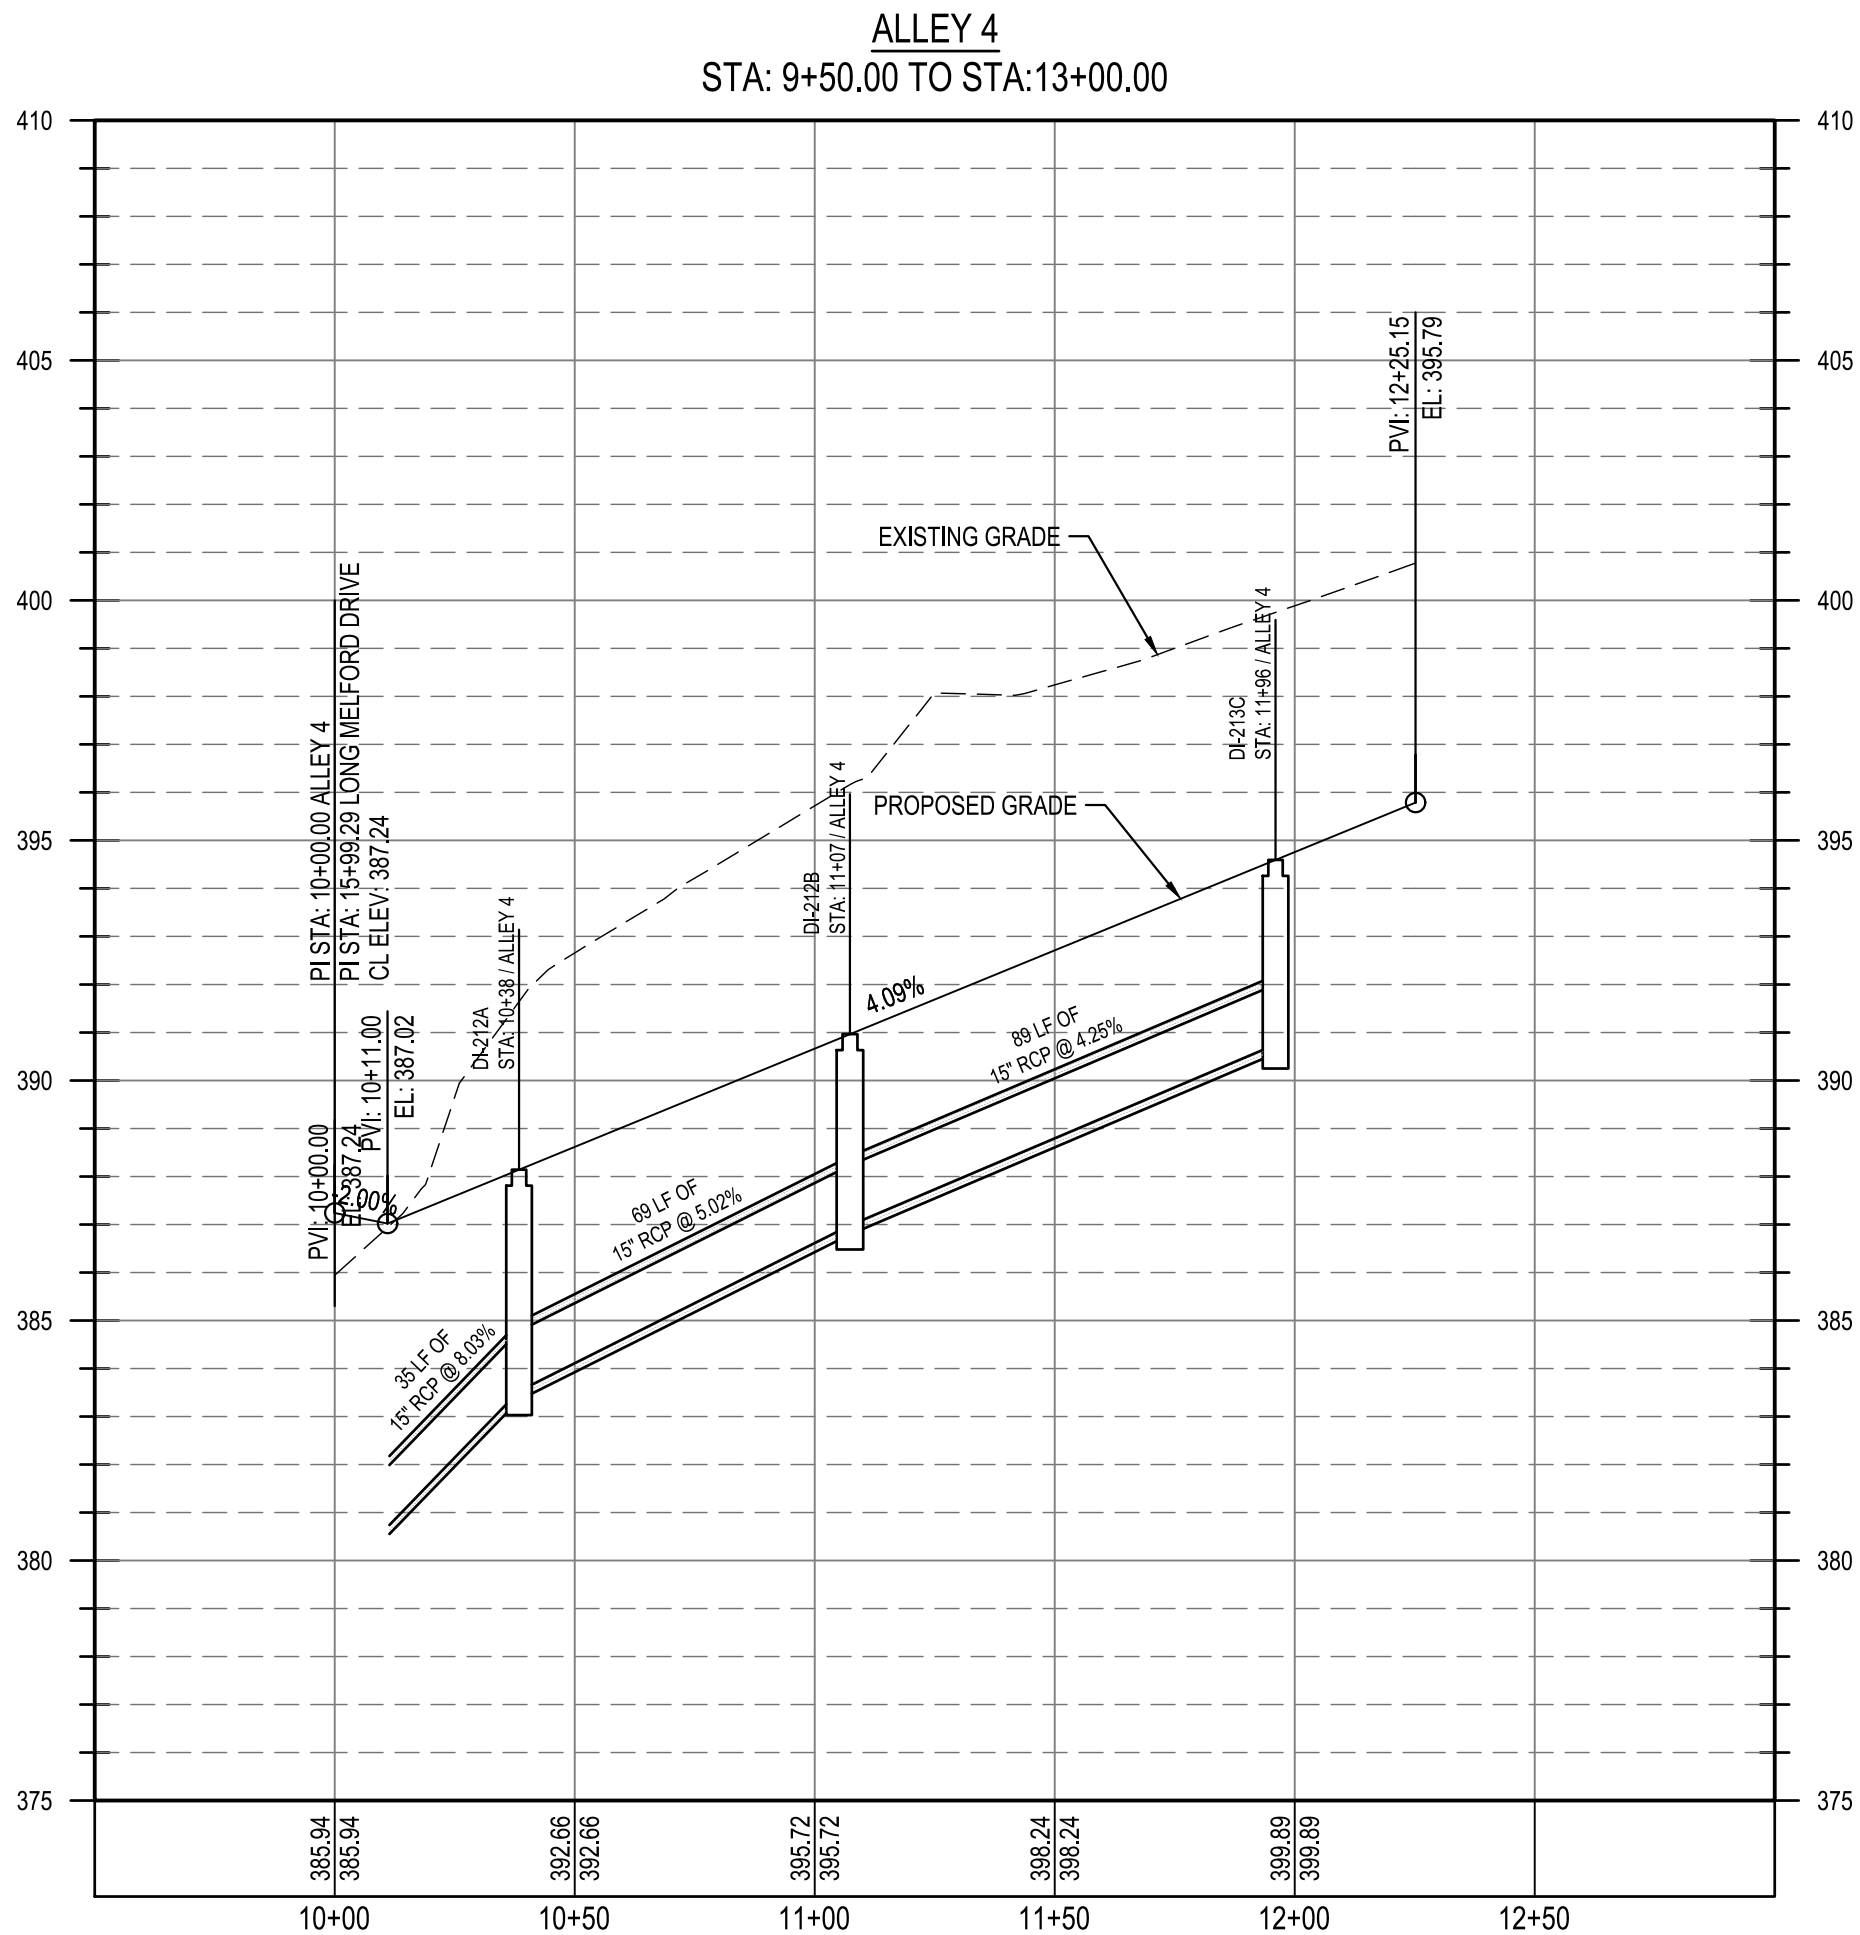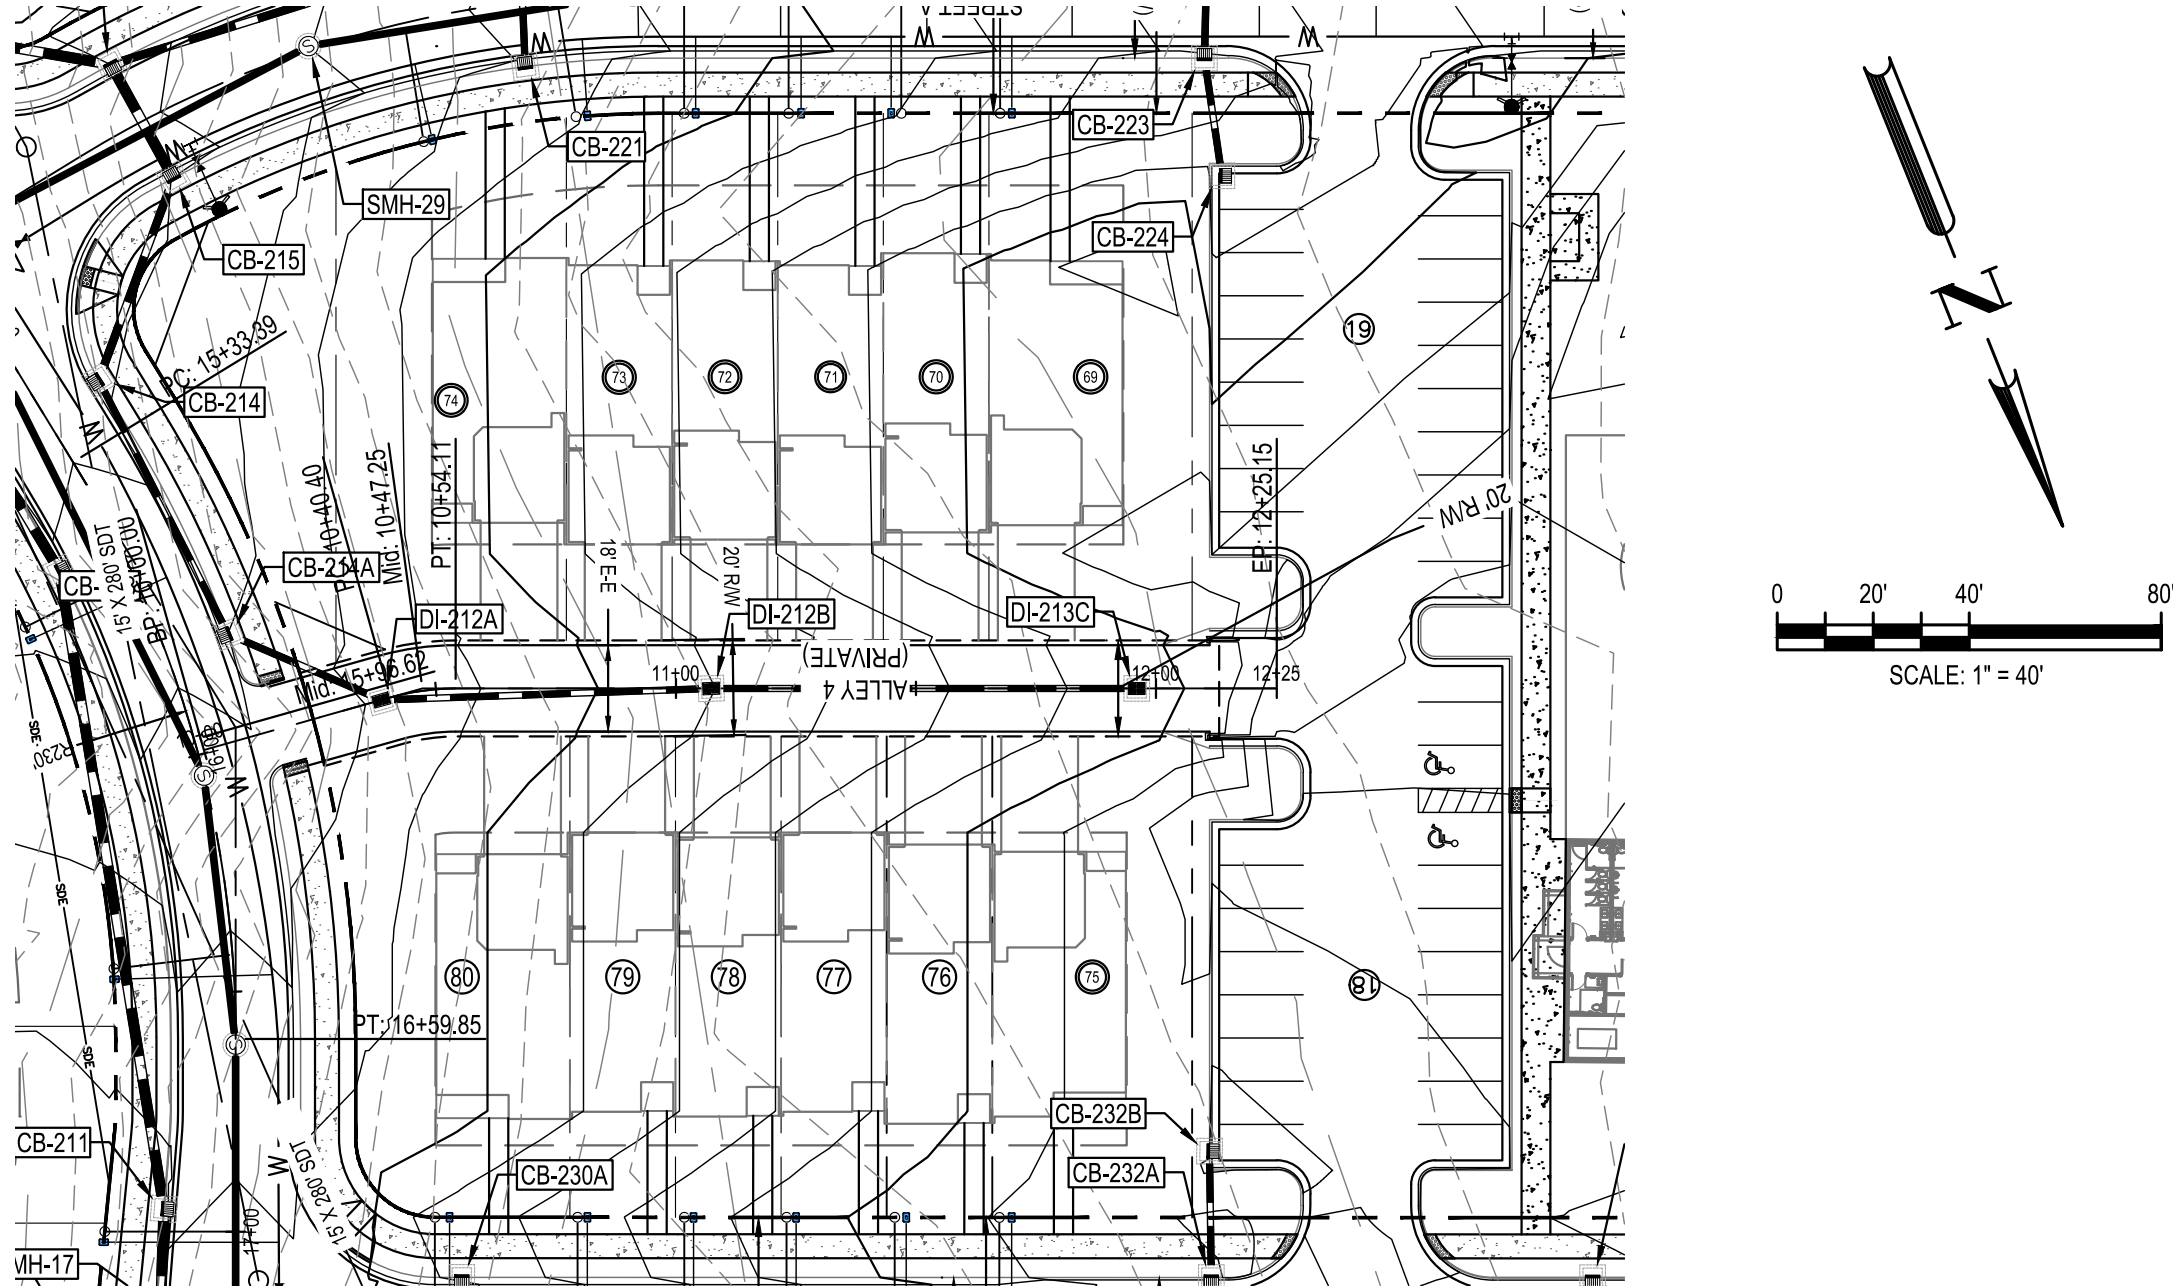

Know what's below.
Call before you dig.

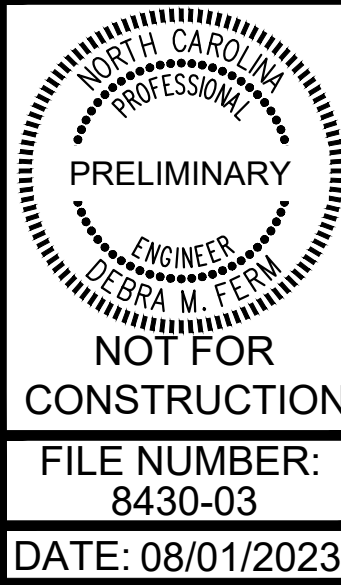

ALLEY 4 PLAN AND PROFILE




PARKER RIDGE
82 SCHOOL STREET
ROLESVILLE / NORTH CAROLINA / 27571

LENNAR
CORPORAION
1100 PERIMETER PARK DRIVE, SUITE 112
MORRISVILLE / NORTH CAROLINA / 27560


BCE
5440 WADE PARK BLVD, SUITE 102
RALEIGH NC 27607
WWW.BCEINC.COM
NC LICENSE #C-4397

DESIGNED BY: DF/CD
DRAWN BY: DF/JWM
REVIEWED BY: DF

REV	06/01/2023	08/01/2023	PER TOWN OF ROLESVILLE COMMENT
1			
2			
3			
4			
5			

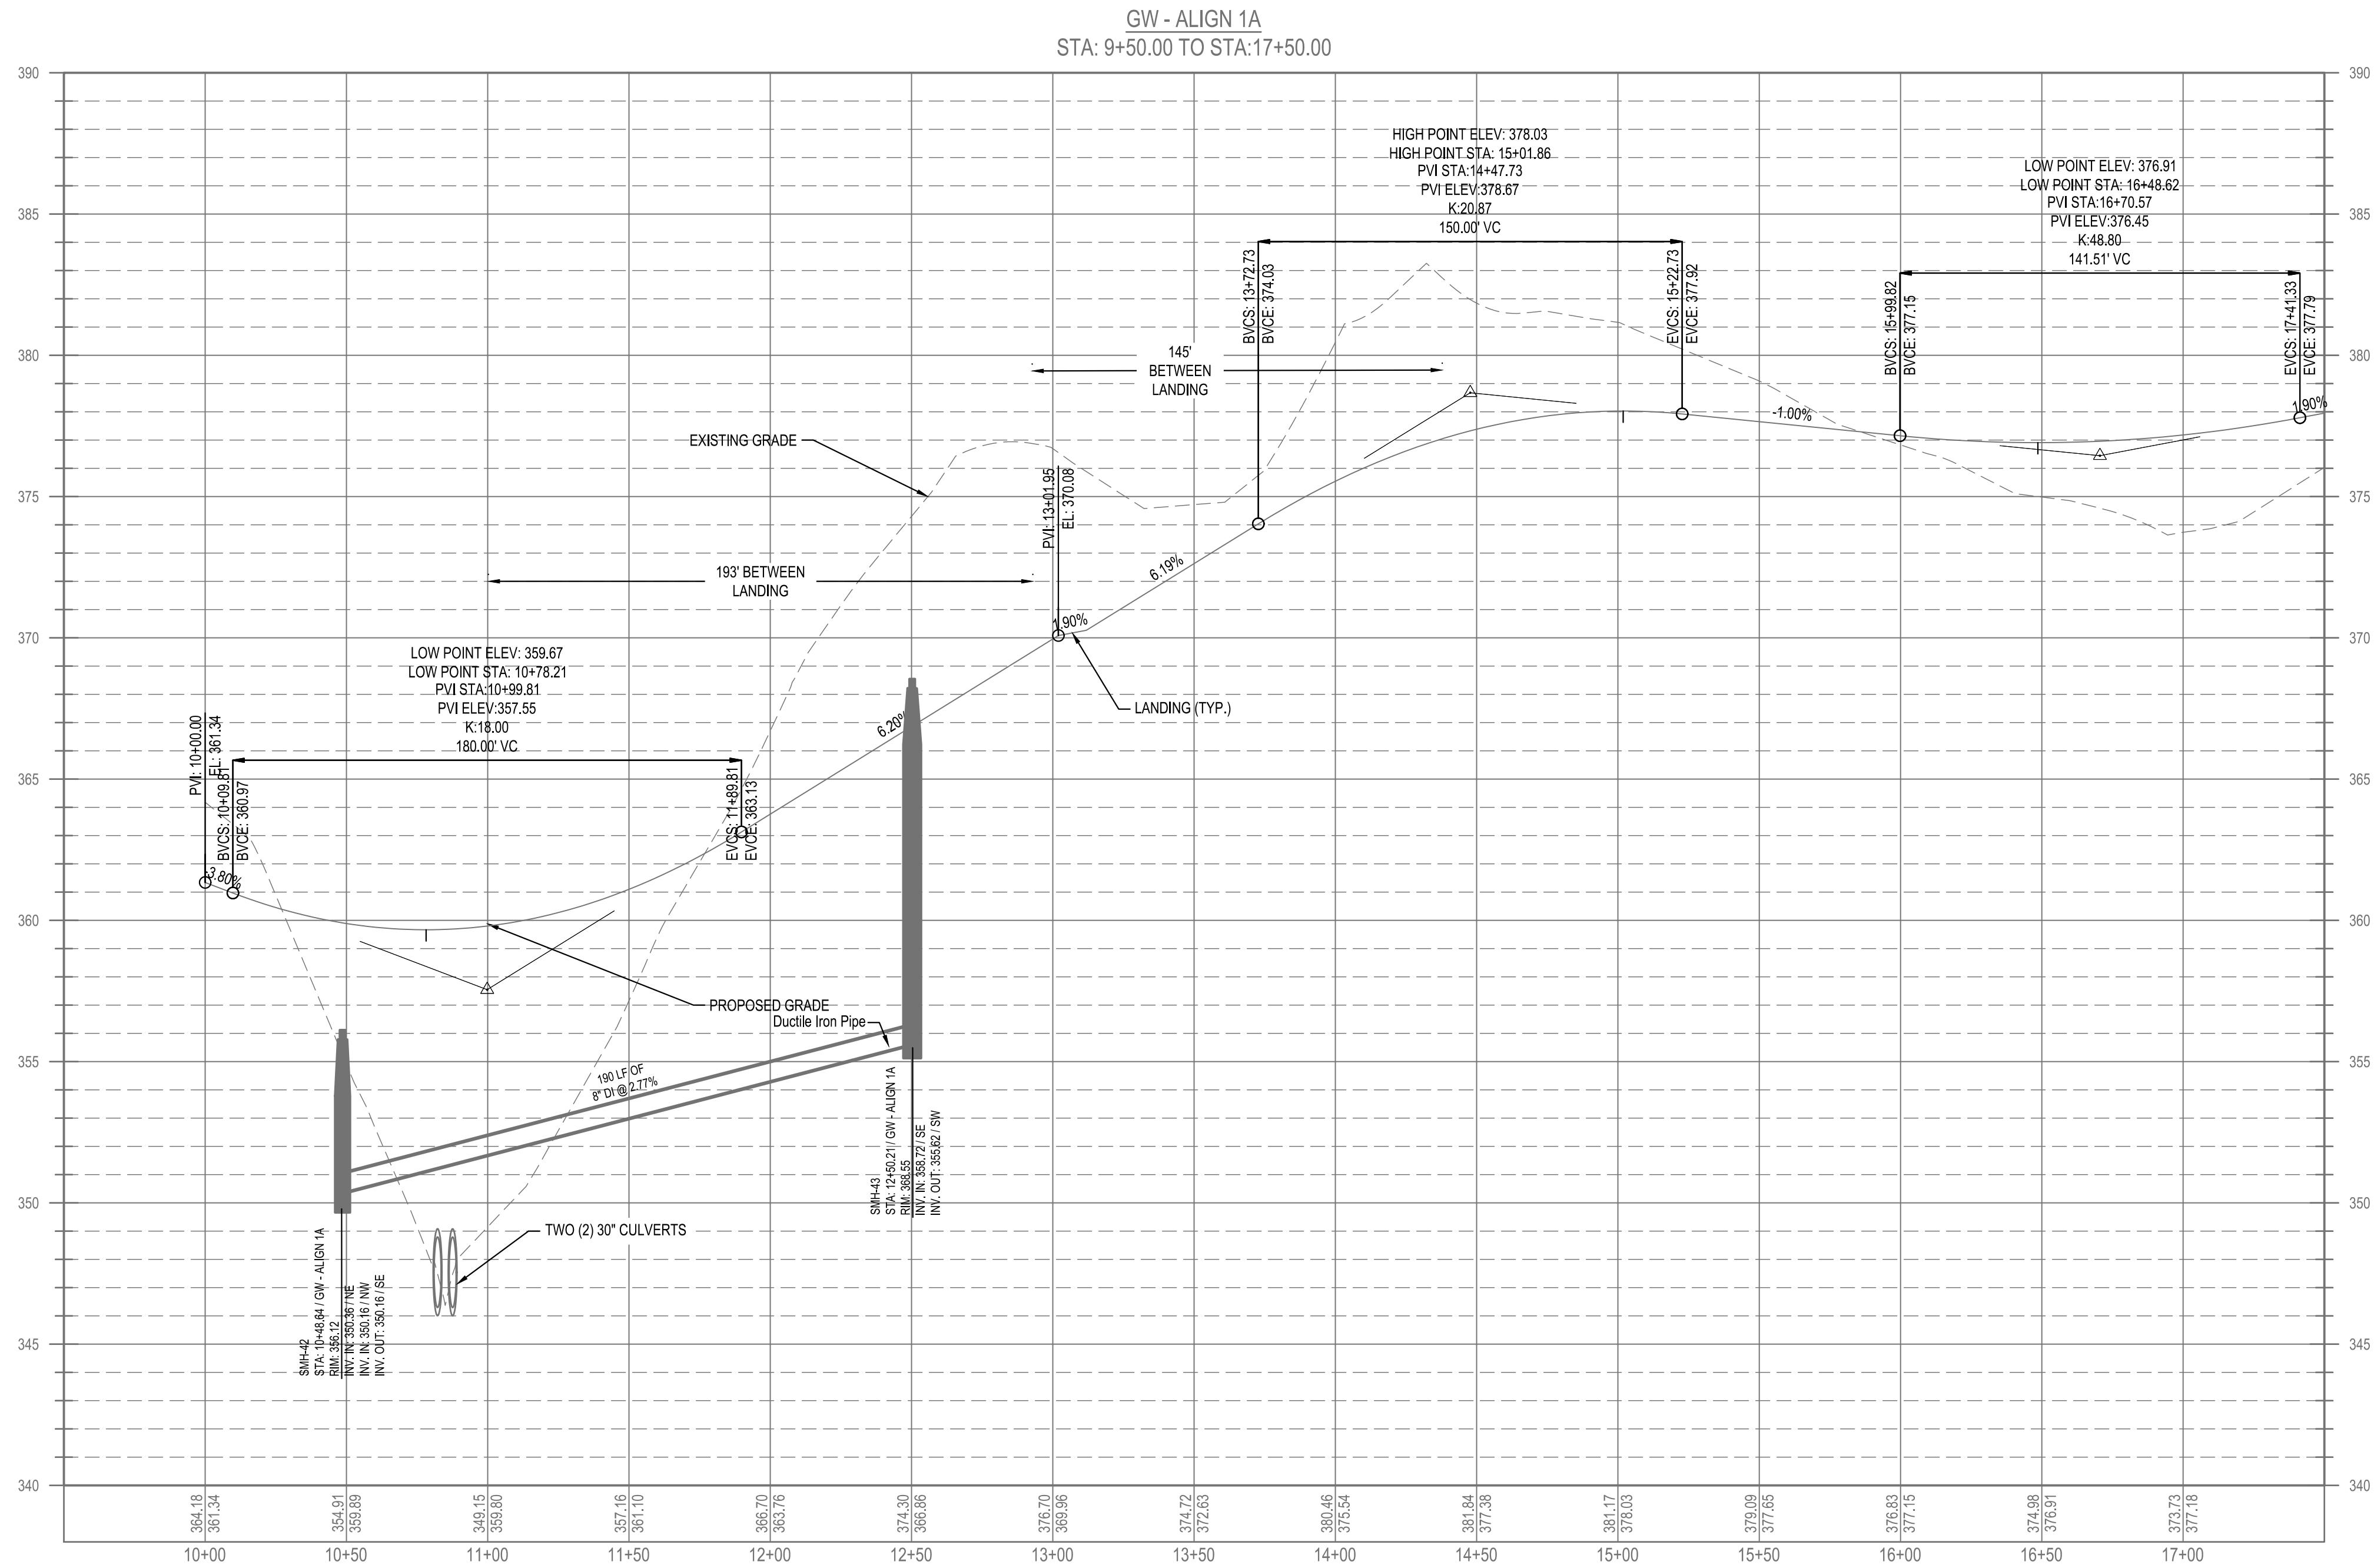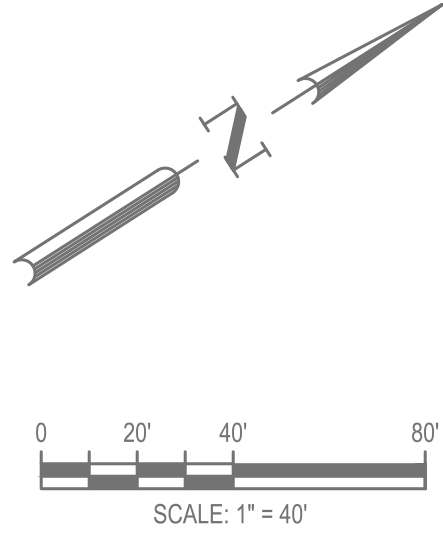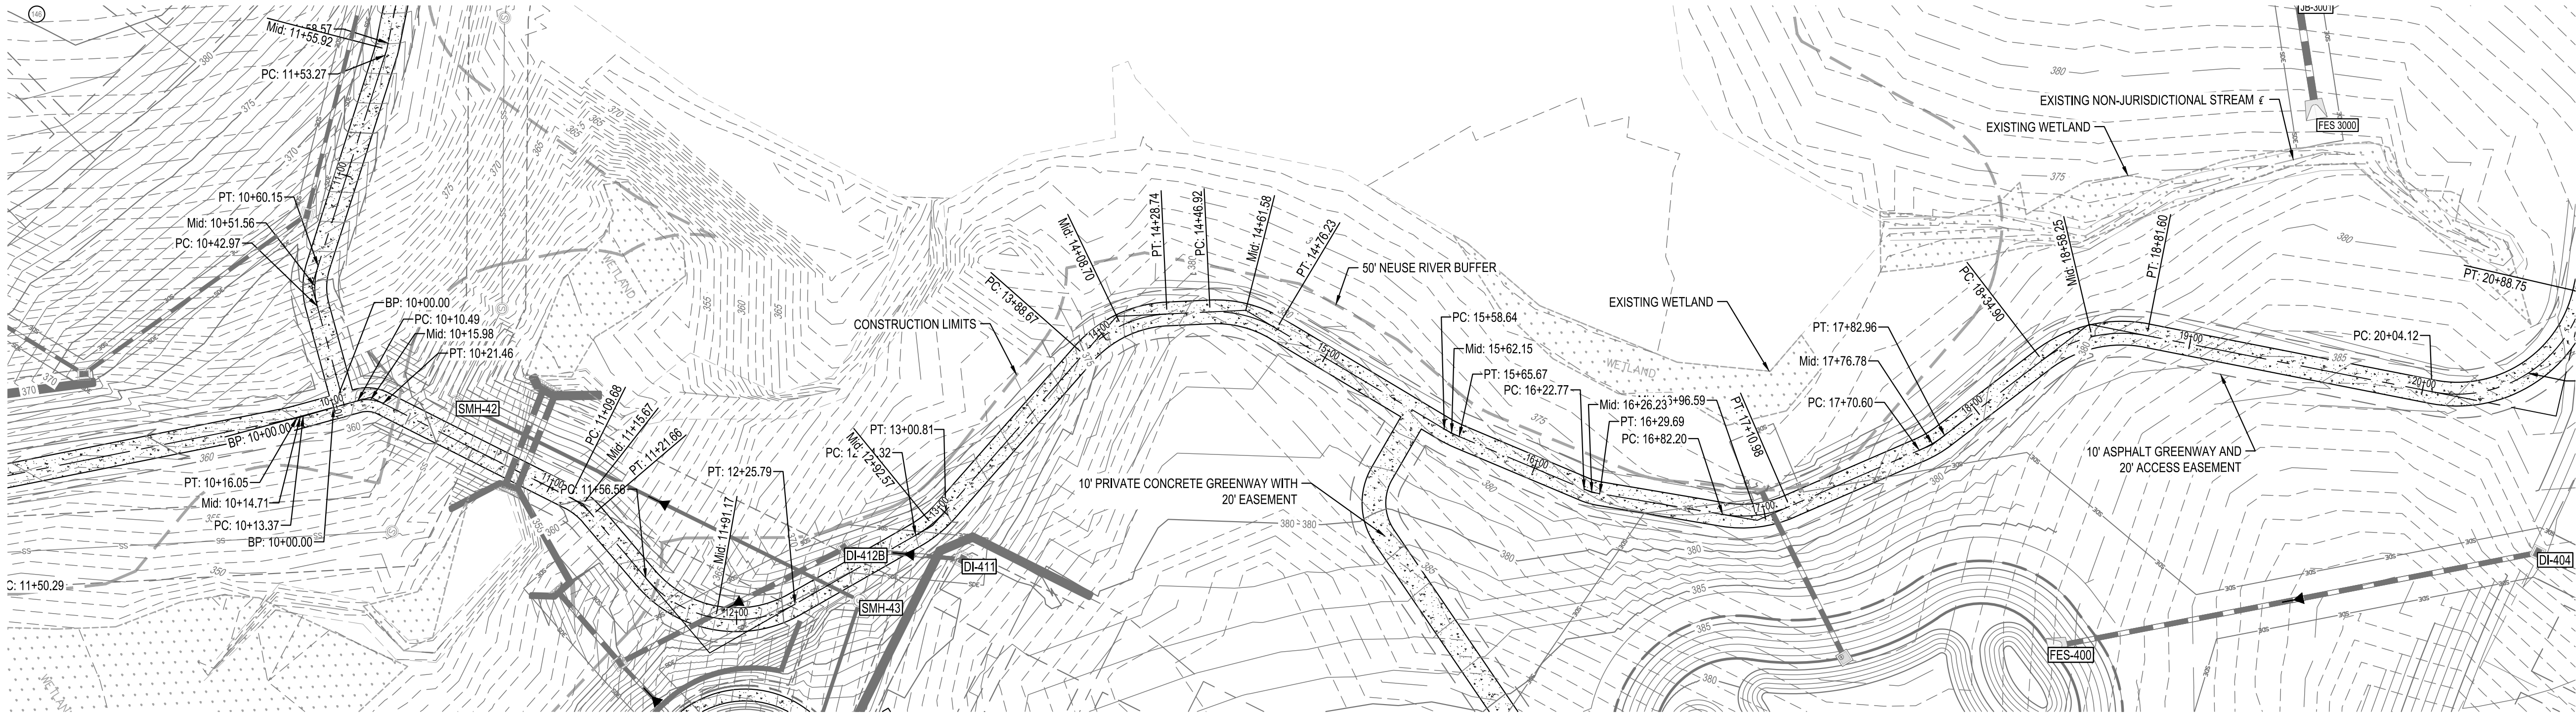

Know what's below.
Call before you dig.

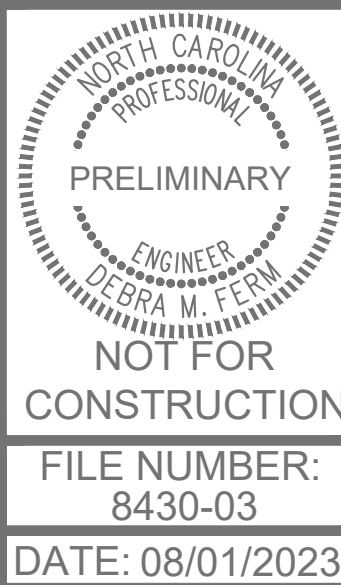

GW1A GREENWAY PLAN
AND PROFILE (1 OF 2)

PARKER RIDGE

82 SCHOOL STREET
ROLESVILLE / NORTH CAROLINA / 27571

LENNAR
CORPORAION

1100 PERIMETER PARK DRIVE, SUITE 112
MORRISVILLE / NORTH CAROLINA / 27560



5440 WADE PARK BLVD, SUITE 102
RALEIGH NC 27607
WWW.BCEINC.COM
NC LICENSE #C-4397

DESIGNED BY: DF/CD

DRAWN BY: DF/JWM

REVIEWED BY: DF

REV

08/01/2023



PER TOWN OF ROLESVILLE COMMENT

INITIAL SUBMITTAL

08/01/2023



INITIAL SUBMITTAL

G:\NCA\Projects\Lennar\8430-03 - Lennar - School Street - Rolesville\03 - DWG\PlanSheets\On-Site\C6-18 GREENWAY PLAN AND PROFILE.dwg Layout: C6-20 GW2 GREENWAY PLAN AND PROFILE (1 OF 2) Plotted: 8/1/2023 11:48:13 AM

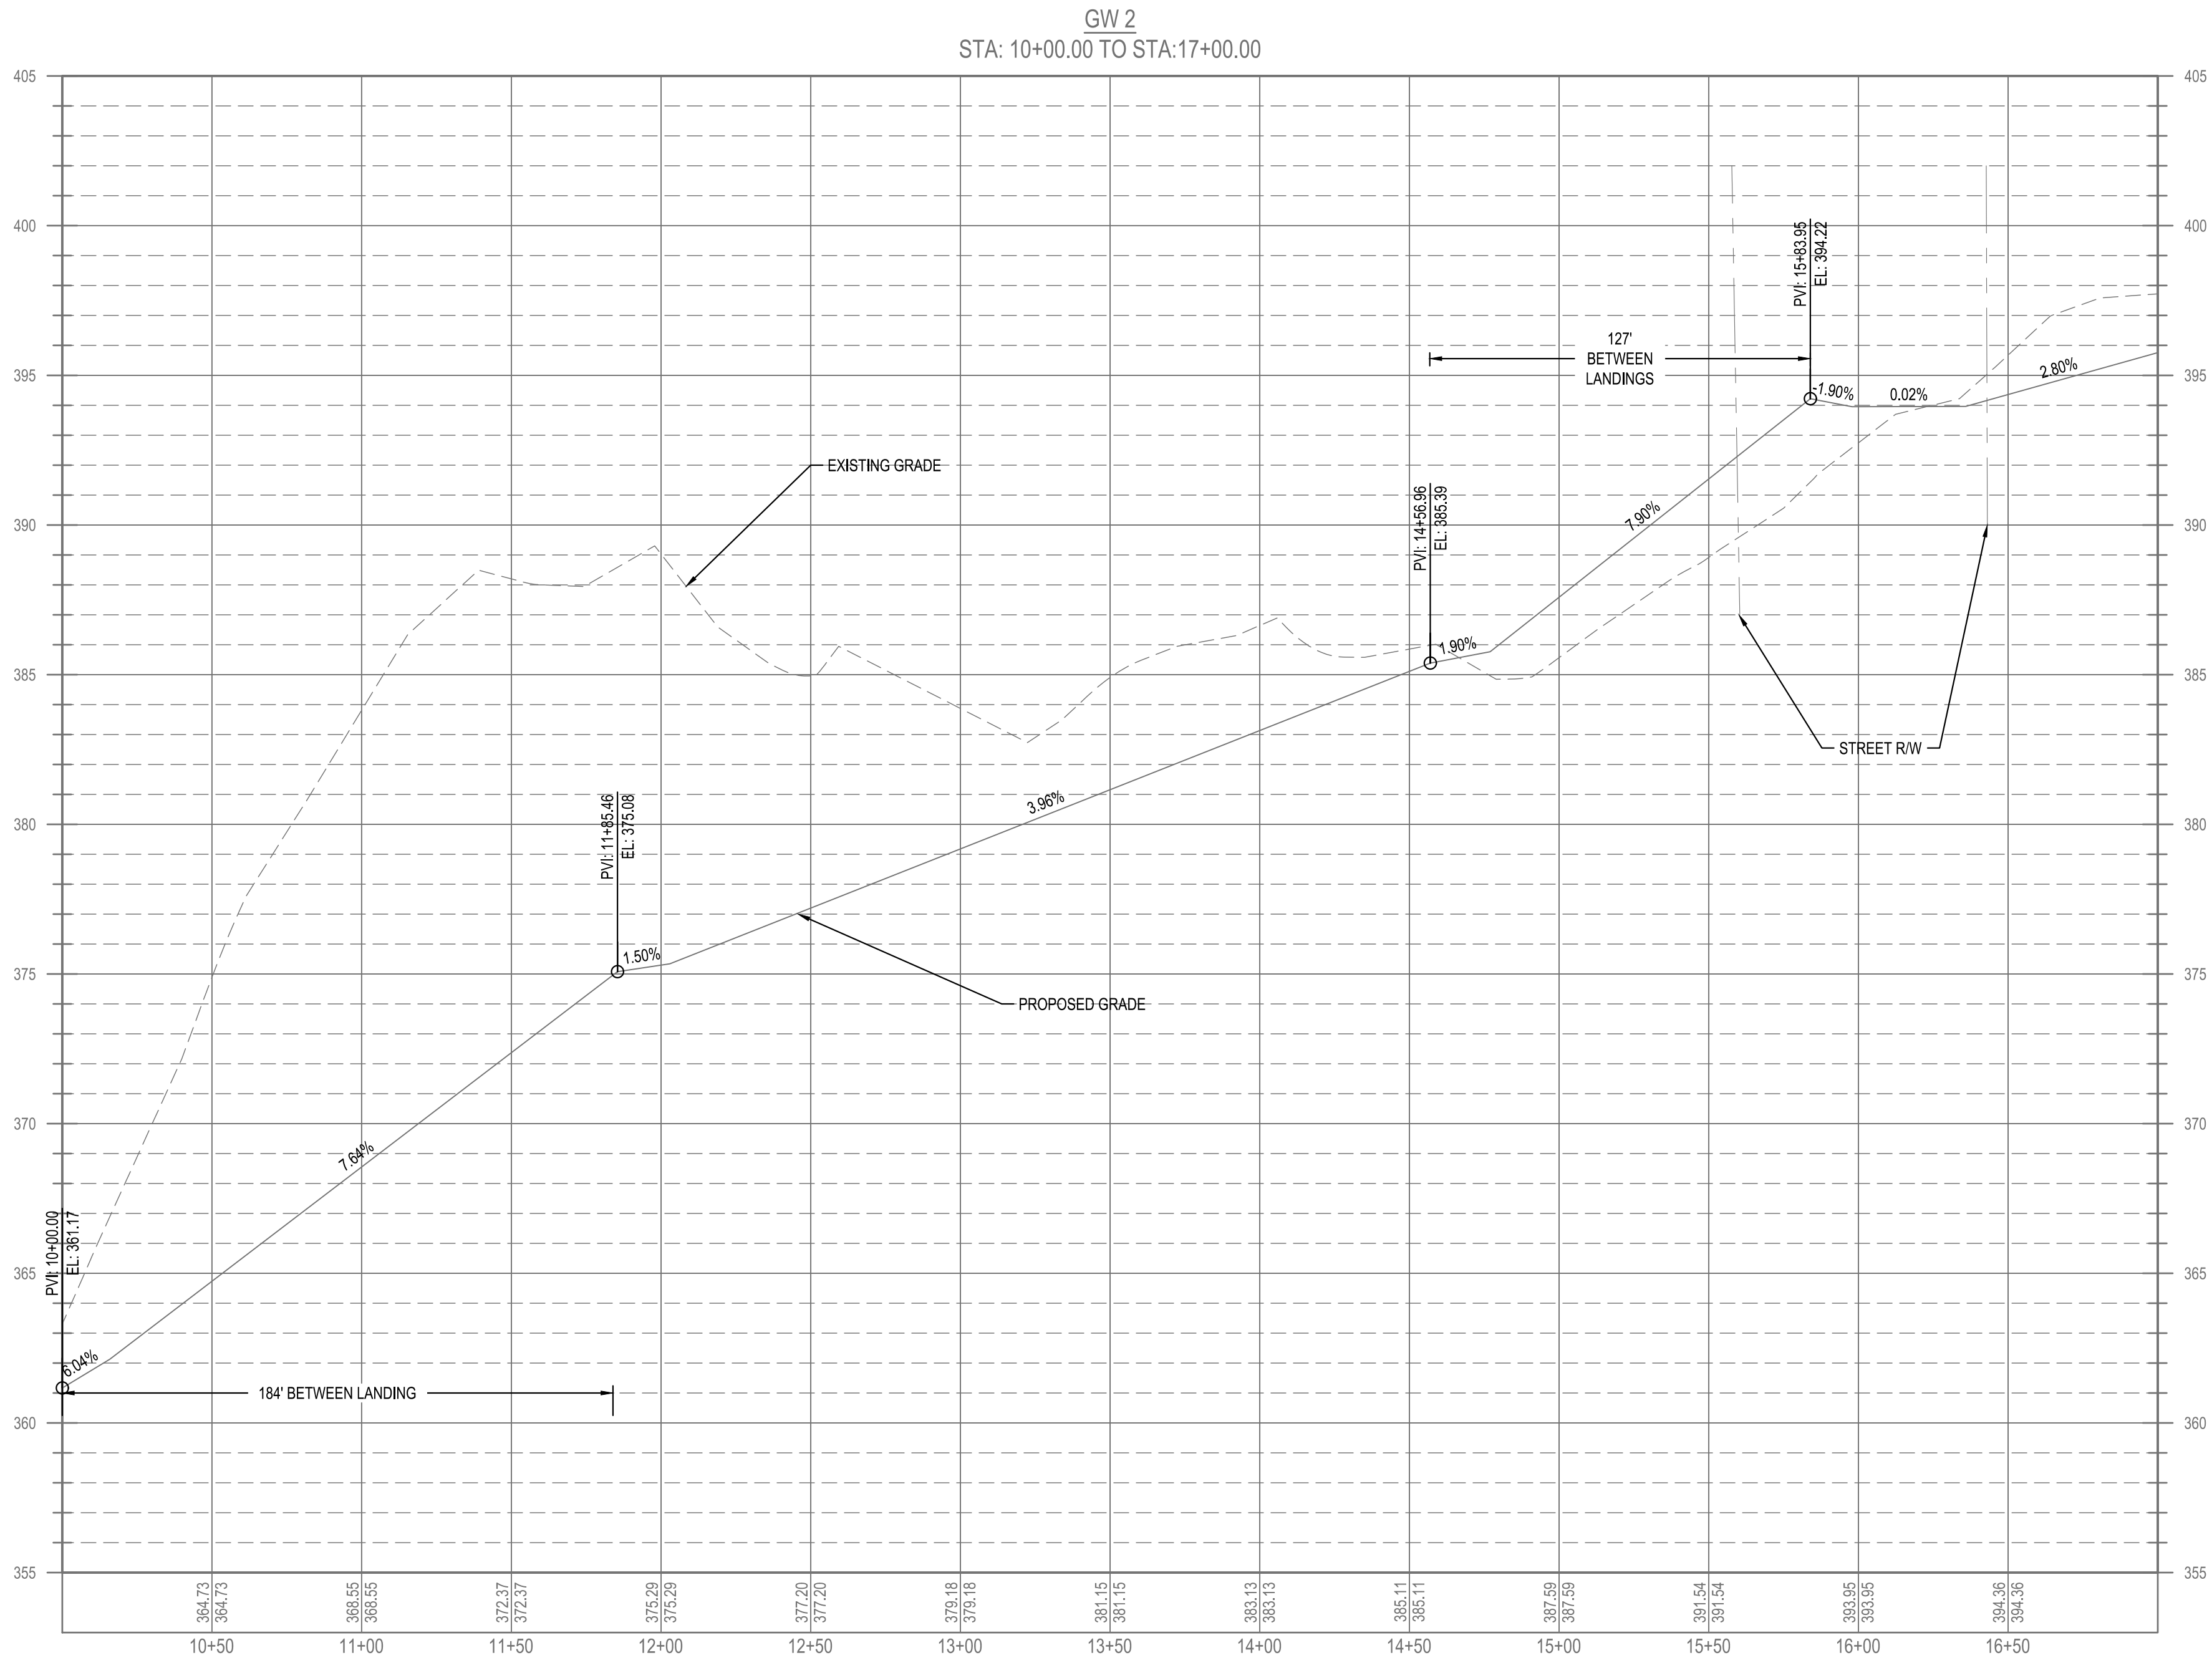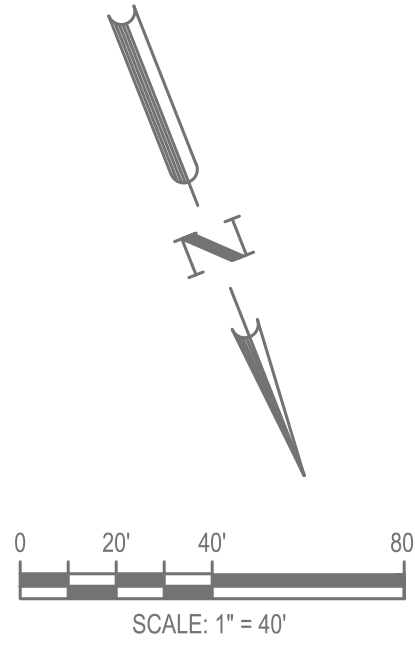

Know what's below.
Call before you dig.

DESIGNED BY: DF/CD		REV		08/01/2023		PER TOWN OF ROLESVILLE COMMENT		INITIAL SUBMITTAL	
DRAWN BY: DF/JWM		REV		08/01/2023		PER TOWN OF ROLESVILLE COMMENT		INITIAL SUBMITTAL	
REVIEWED BY: DF		REV		08/01/2023		PER TOWN OF ROLESVILLE COMMENT		INITIAL SUBMITTAL	
BCE		BCE		BCE		BCE		BCE	
5440 WADE PARK BLVD, SUITE 102		5440 WADE PARK BLVD, SUITE 102		5440 WADE PARK BLVD, SUITE 102		5440 WADE PARK BLVD, SUITE 102		5440 WADE PARK BLVD, SUITE 102	
RALEIGH NC 27607		RALEIGH NC 27607		RALEIGH NC 27607		RALEIGH NC 27607		RALEIGH NC 27607	
WWW.BCEINC.COM		WWW.BCEINC.COM		WWW.BCEINC.COM		WWW.BCEINC.COM		WWW.BCEINC.COM	
NC LICENSE #C-4397		NC LICENSE #C-4397		NC LICENSE #C-4397		NC LICENSE #C-4397		NC LICENSE #C-4397	
LENNAR		LENNAR		LENNAR		LENNAR		LENNAR	
CORPORAION		CORPORAION		CORPORAION		CORPORAION		CORPORAION	
1100 PERIMETER PARK DRIVE, SUITE 112		1100 PERIMETER PARK DRIVE, SUITE 112		1100 PERIMETER PARK DRIVE, SUITE 112		1100 PERIMETER PARK DRIVE, SUITE 112		1100 PERIMETER PARK DRIVE, SUITE 112	
MORRISVILLE / NORTH CAROLINA / 27560		MORRISVILLE / NORTH CAROLINA / 27560		MORRISVILLE / NORTH CAROLINA / 27560		MORRISVILLE / NORTH CAROLINA / 27560		MORRISVILLE / NORTH CAROLINA / 27560	
PARKER RIDGE		PARKER RIDGE		PARKER RIDGE		PARKER RIDGE		PARKER RIDGE	
82 SCHOOL STREET		82 SCHOOL STREET		82 SCHOOL STREET		82 SCHOOL STREET		82 SCHOOL STREET	
ROLESVILLE / NORTH CAROLINA / 27571		ROLESVILLE / NORTH CAROLINA / 27571		ROLESVILLE / NORTH CAROLINA / 27571		ROLESVILLE / NORTH CAROLINA / 27571		ROLESVILLE / NORTH CAROLINA / 27571	
GW2 GREENWAY PLAN AND		GW2 GREENWAY PLAN AND		GW2 GREENWAY PLAN AND		GW2 GREENWAY PLAN AND		GW2 GREENWAY PLAN AND	
PROFILE (1 OF 2)		PROFILE (1 OF 2)		PROFILE (1 OF 2)		PROFILE (1 OF 2)		PROFILE (1 OF 2)	
PRELIMINARY		PRELIMINARY		PRELIMINARY		PRELIMINARY		PRELIMINARY	
NOT FOR		NOT FOR		NOT FOR		NOT FOR		NOT FOR	
CONSTRUCTION		CONSTRUCTION		CONSTRUCTION		CONSTRUCTION		CONSTRUCTION	
FILE NUMBER:		FILE NUMBER:		FILE NUMBER:		FILE NUMBER:		FILE NUMBER:	
8430-03		8430-03		8430-03		8430-03		8430-03	
DATE: 08/01/2023		DATE: 08/01/2023		DATE: 08/01/2023		DATE: 08/01/2023		DATE: 08/01/2023	
C6-20		C6-20		C6-20		C6-20		C6-20	

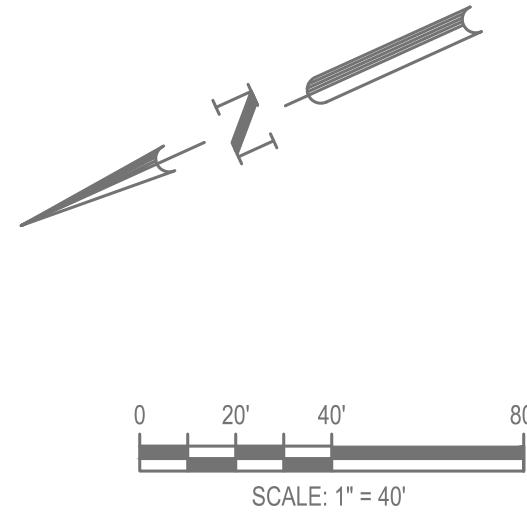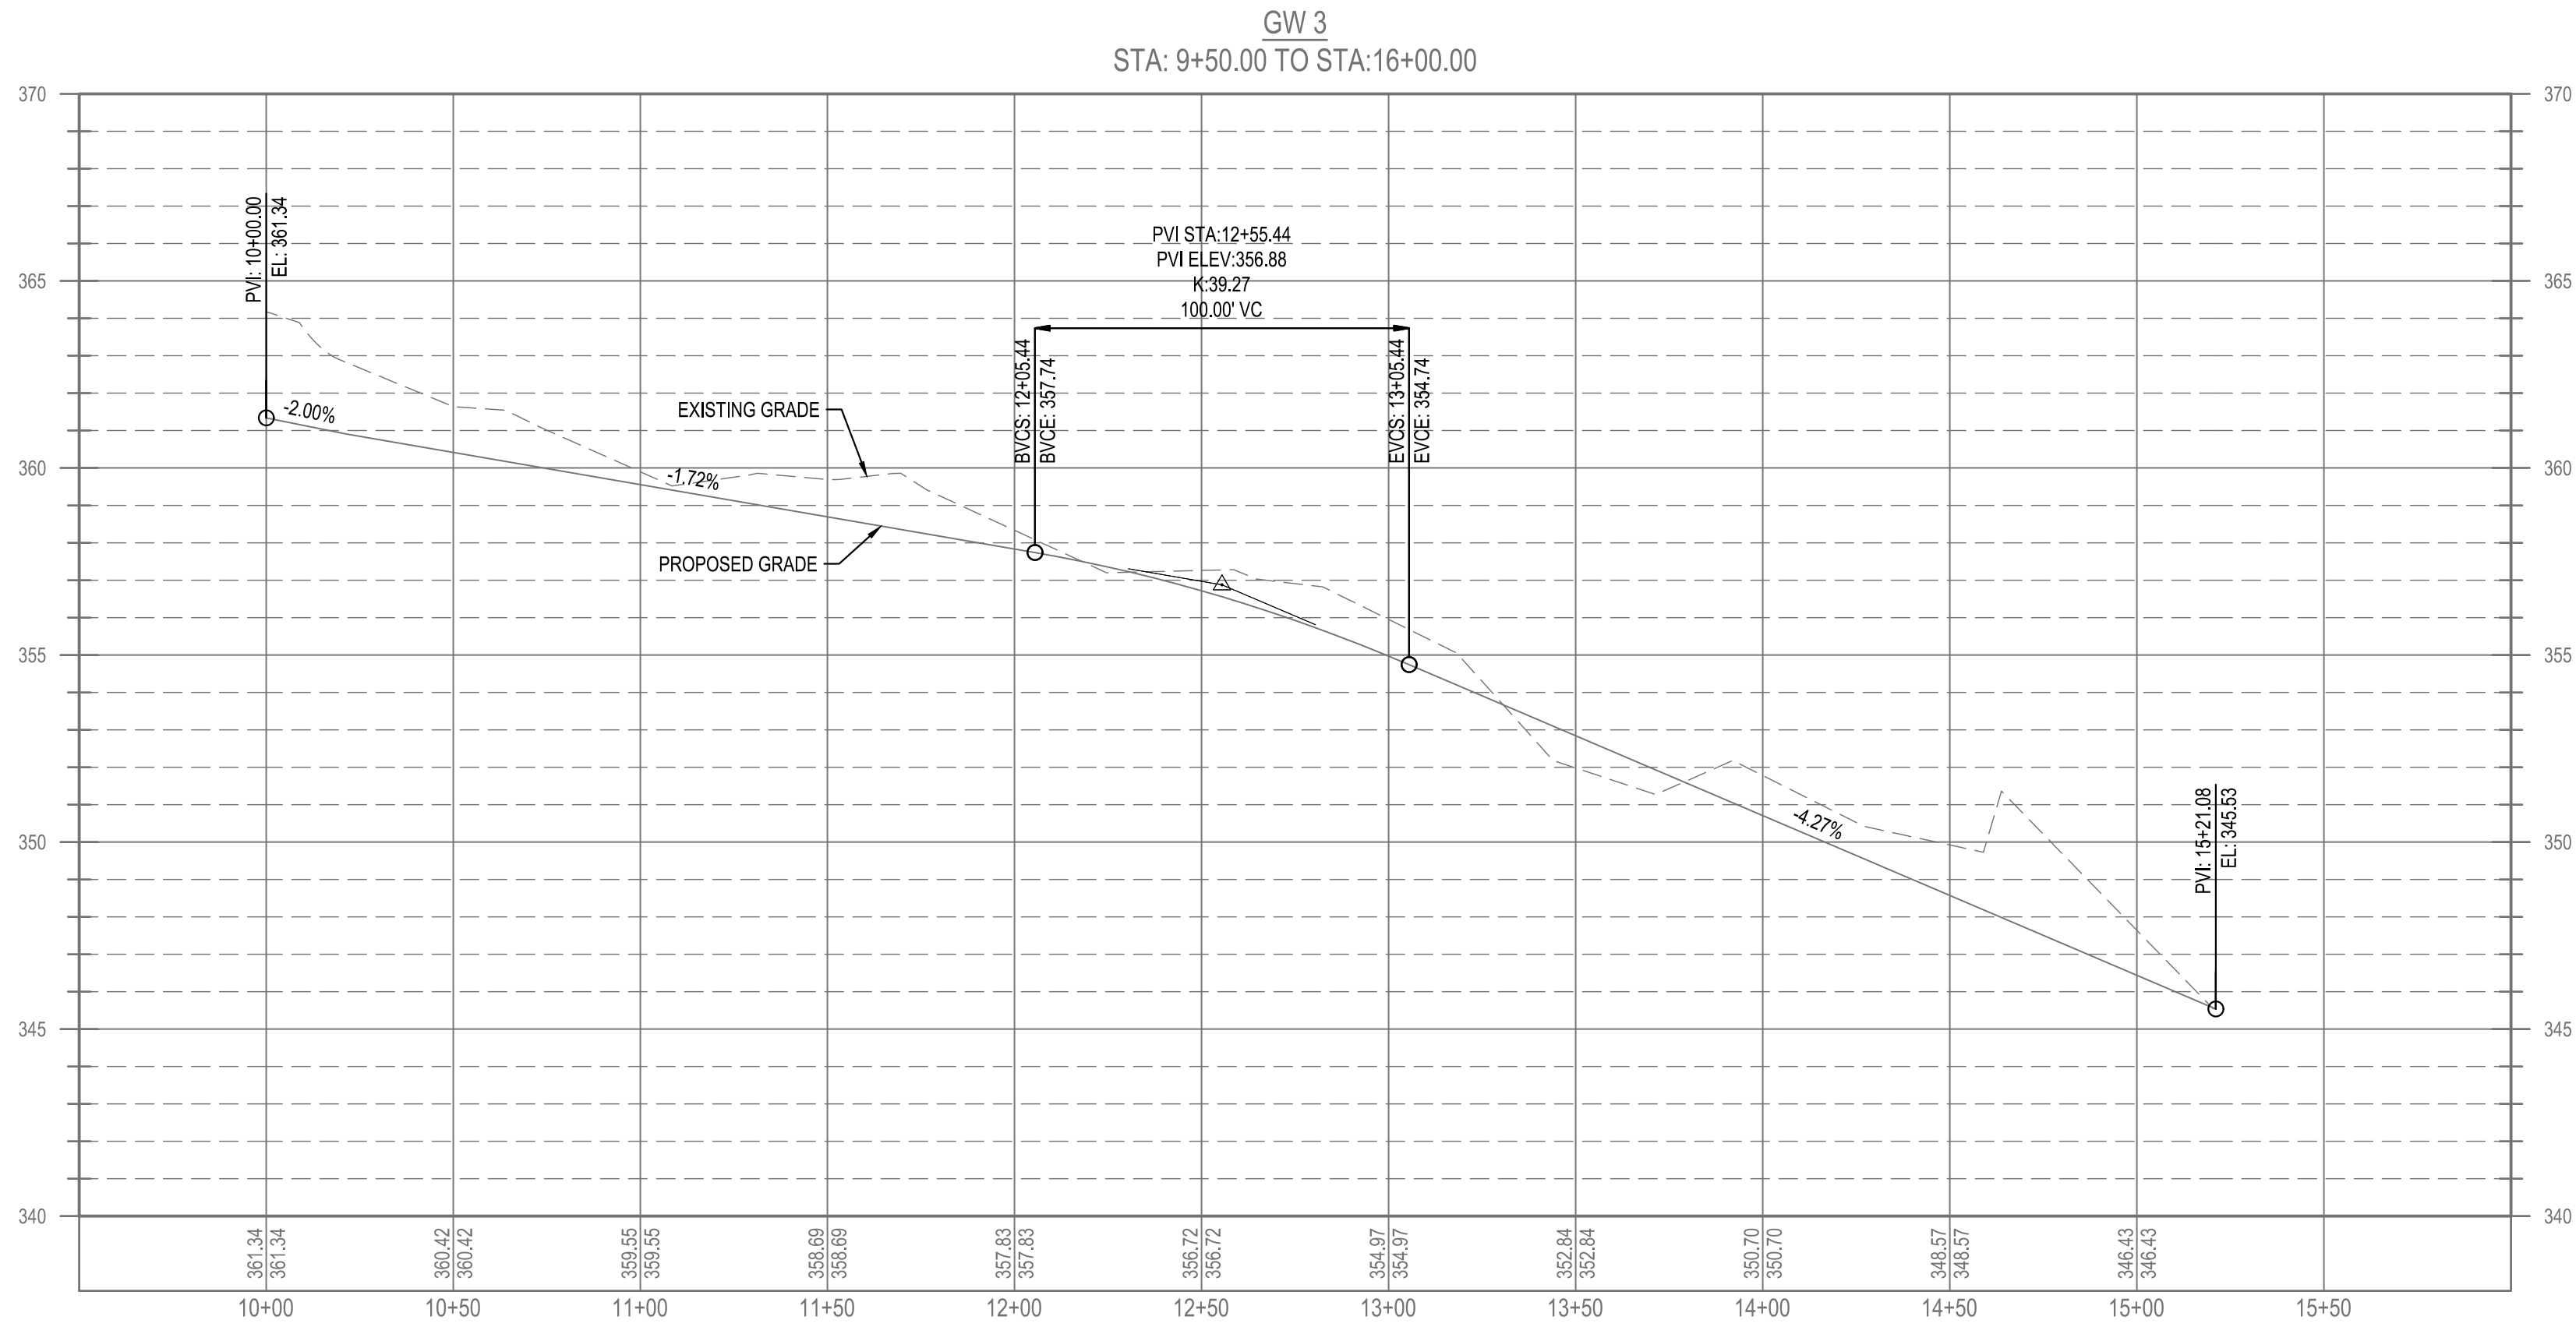

Know what's below.
Call before you dig.



GW3 GREENWAY PLAN AND
PROFILE (1 OF 1)




PARKER RIDGE
82 SCHOOL STREET
ROLESVILLE / NORTH CAROLINA / 27571

LENNAR
CORPORAION
1100 PERIMETER PARK DRIVE, SUITE 112
MORRISVILLE / NORTH CAROLINA / 27560



DESIGNED BY: DF/CD
DRAWN BY: DF/JWM
REVIEWED BY: DF

REV	DATE	DESCRIPTION
01	08/01/2023	PER TOWN OF ROLESVILLE COMMENT
02	08/01/2023	INITIAL SUBMITTAL

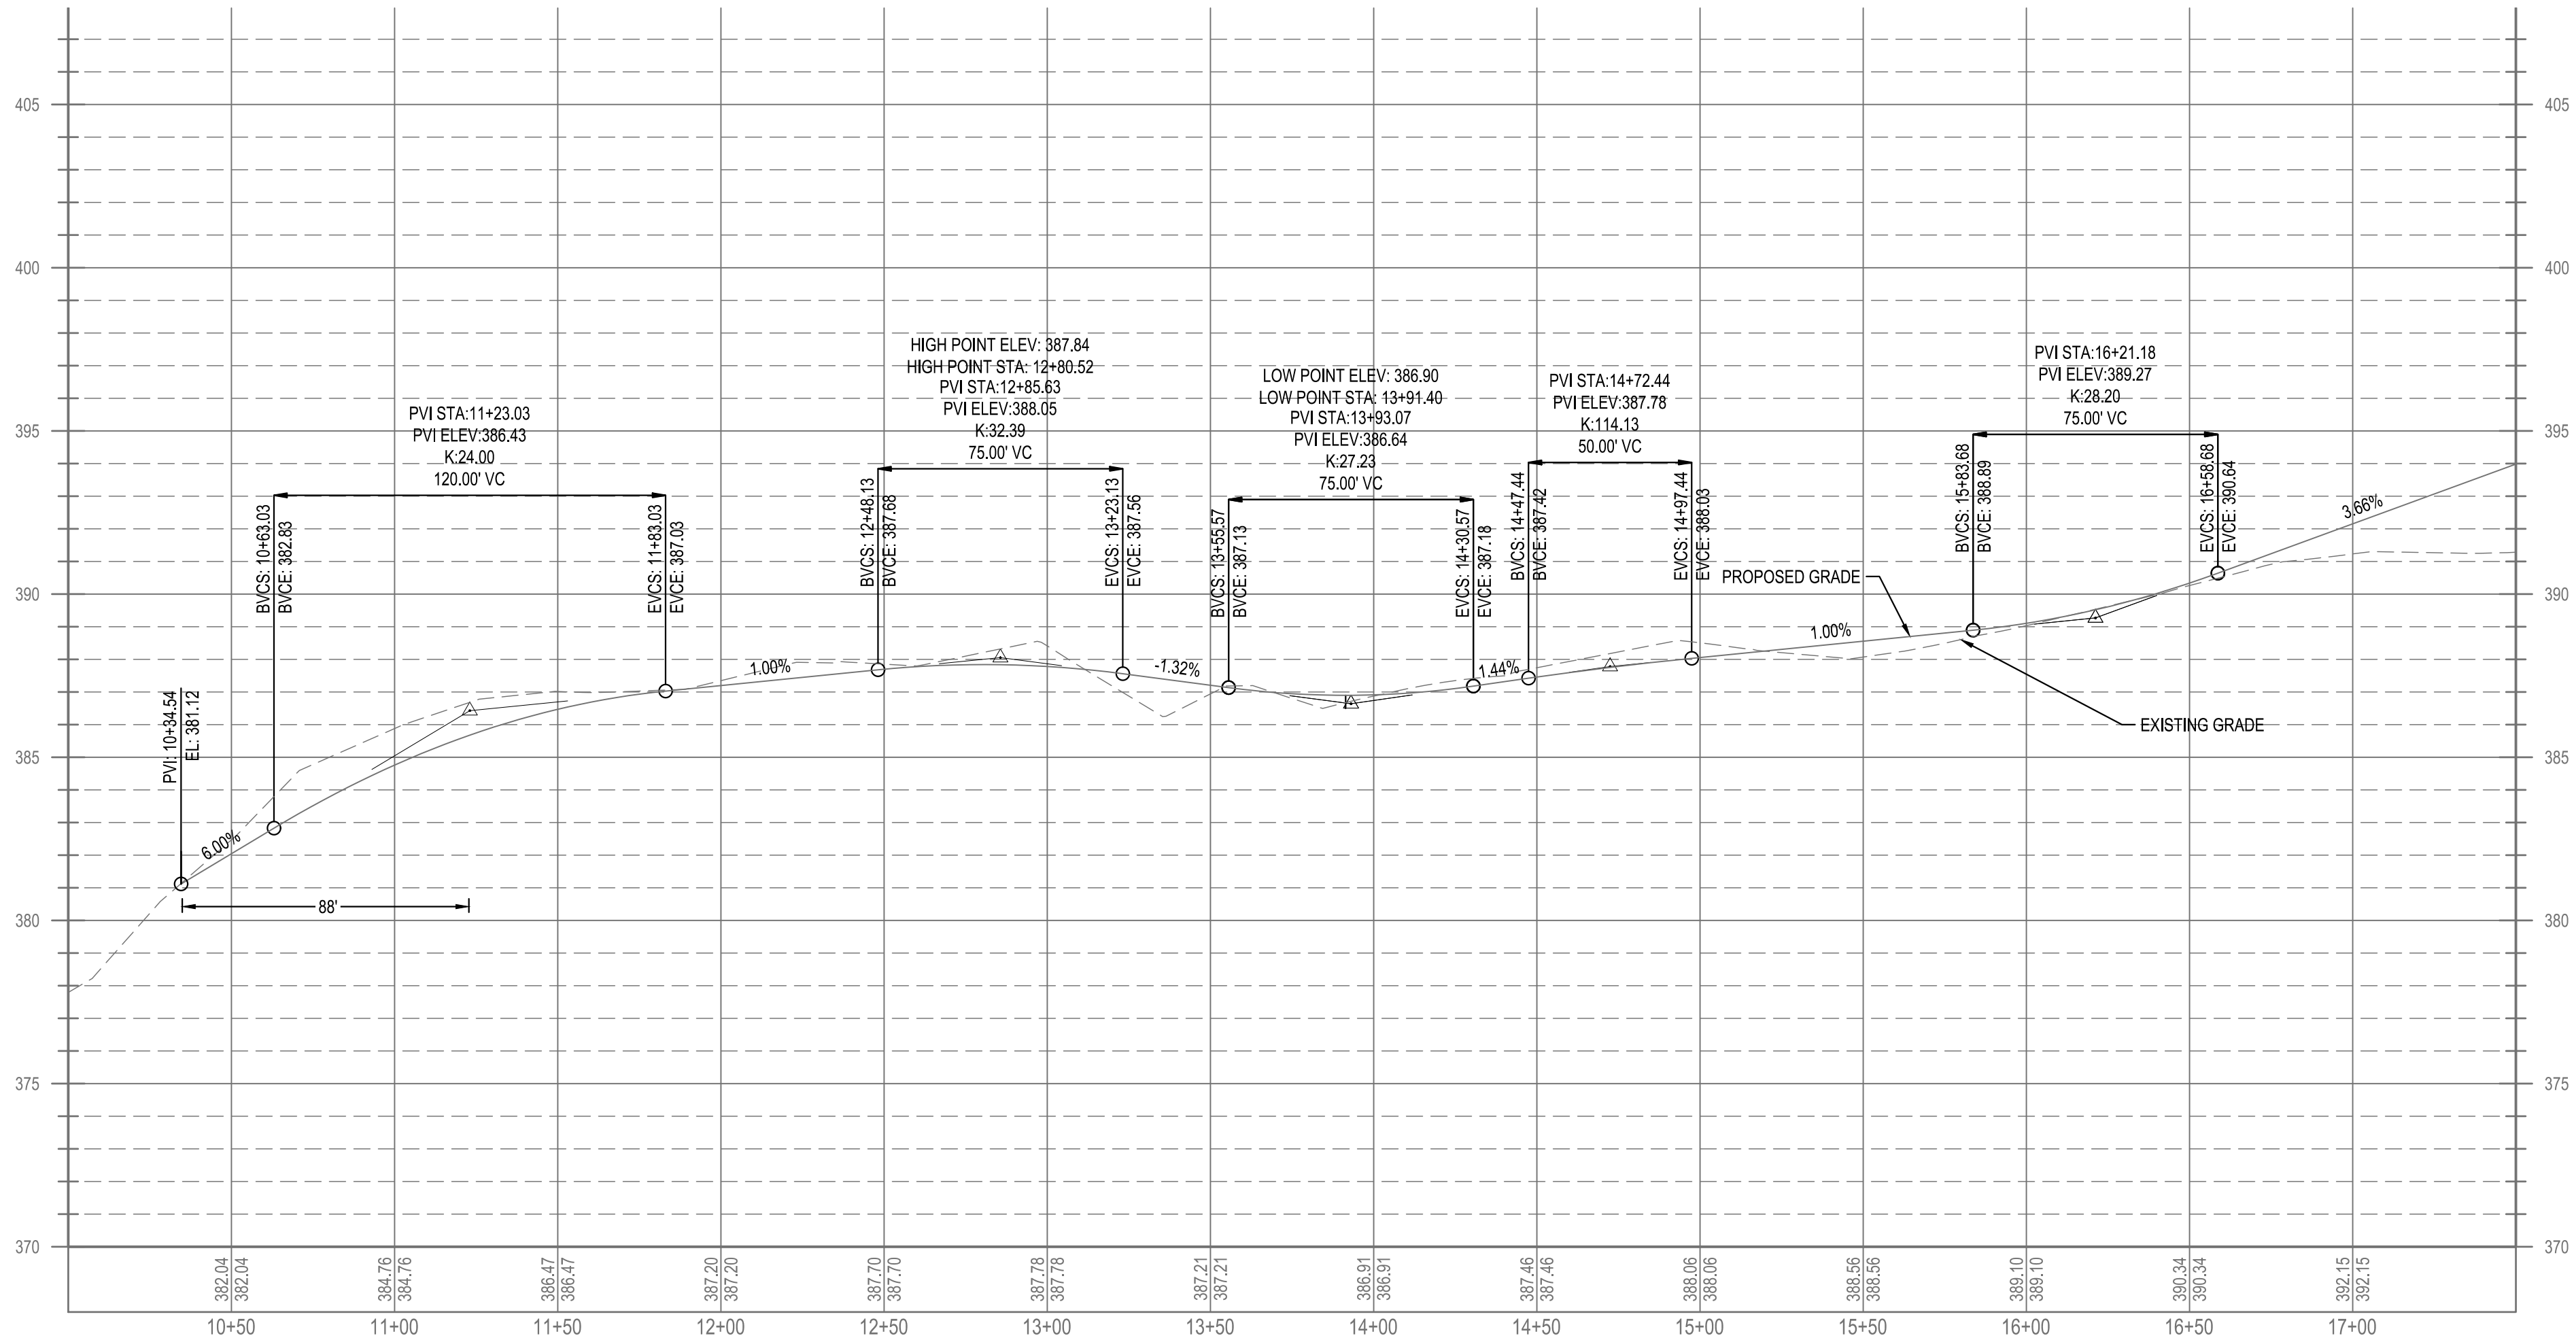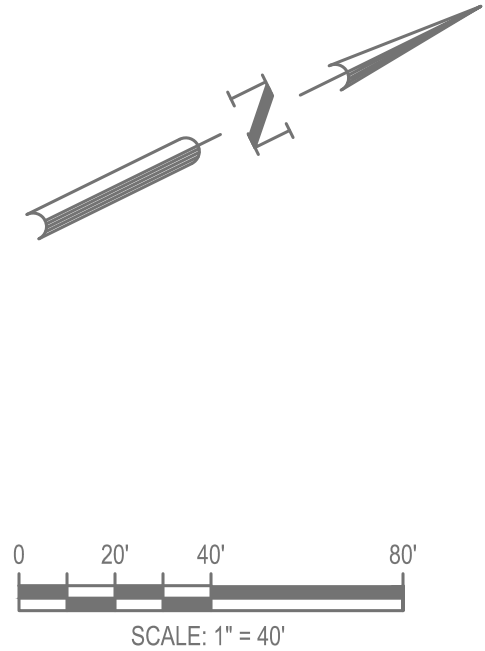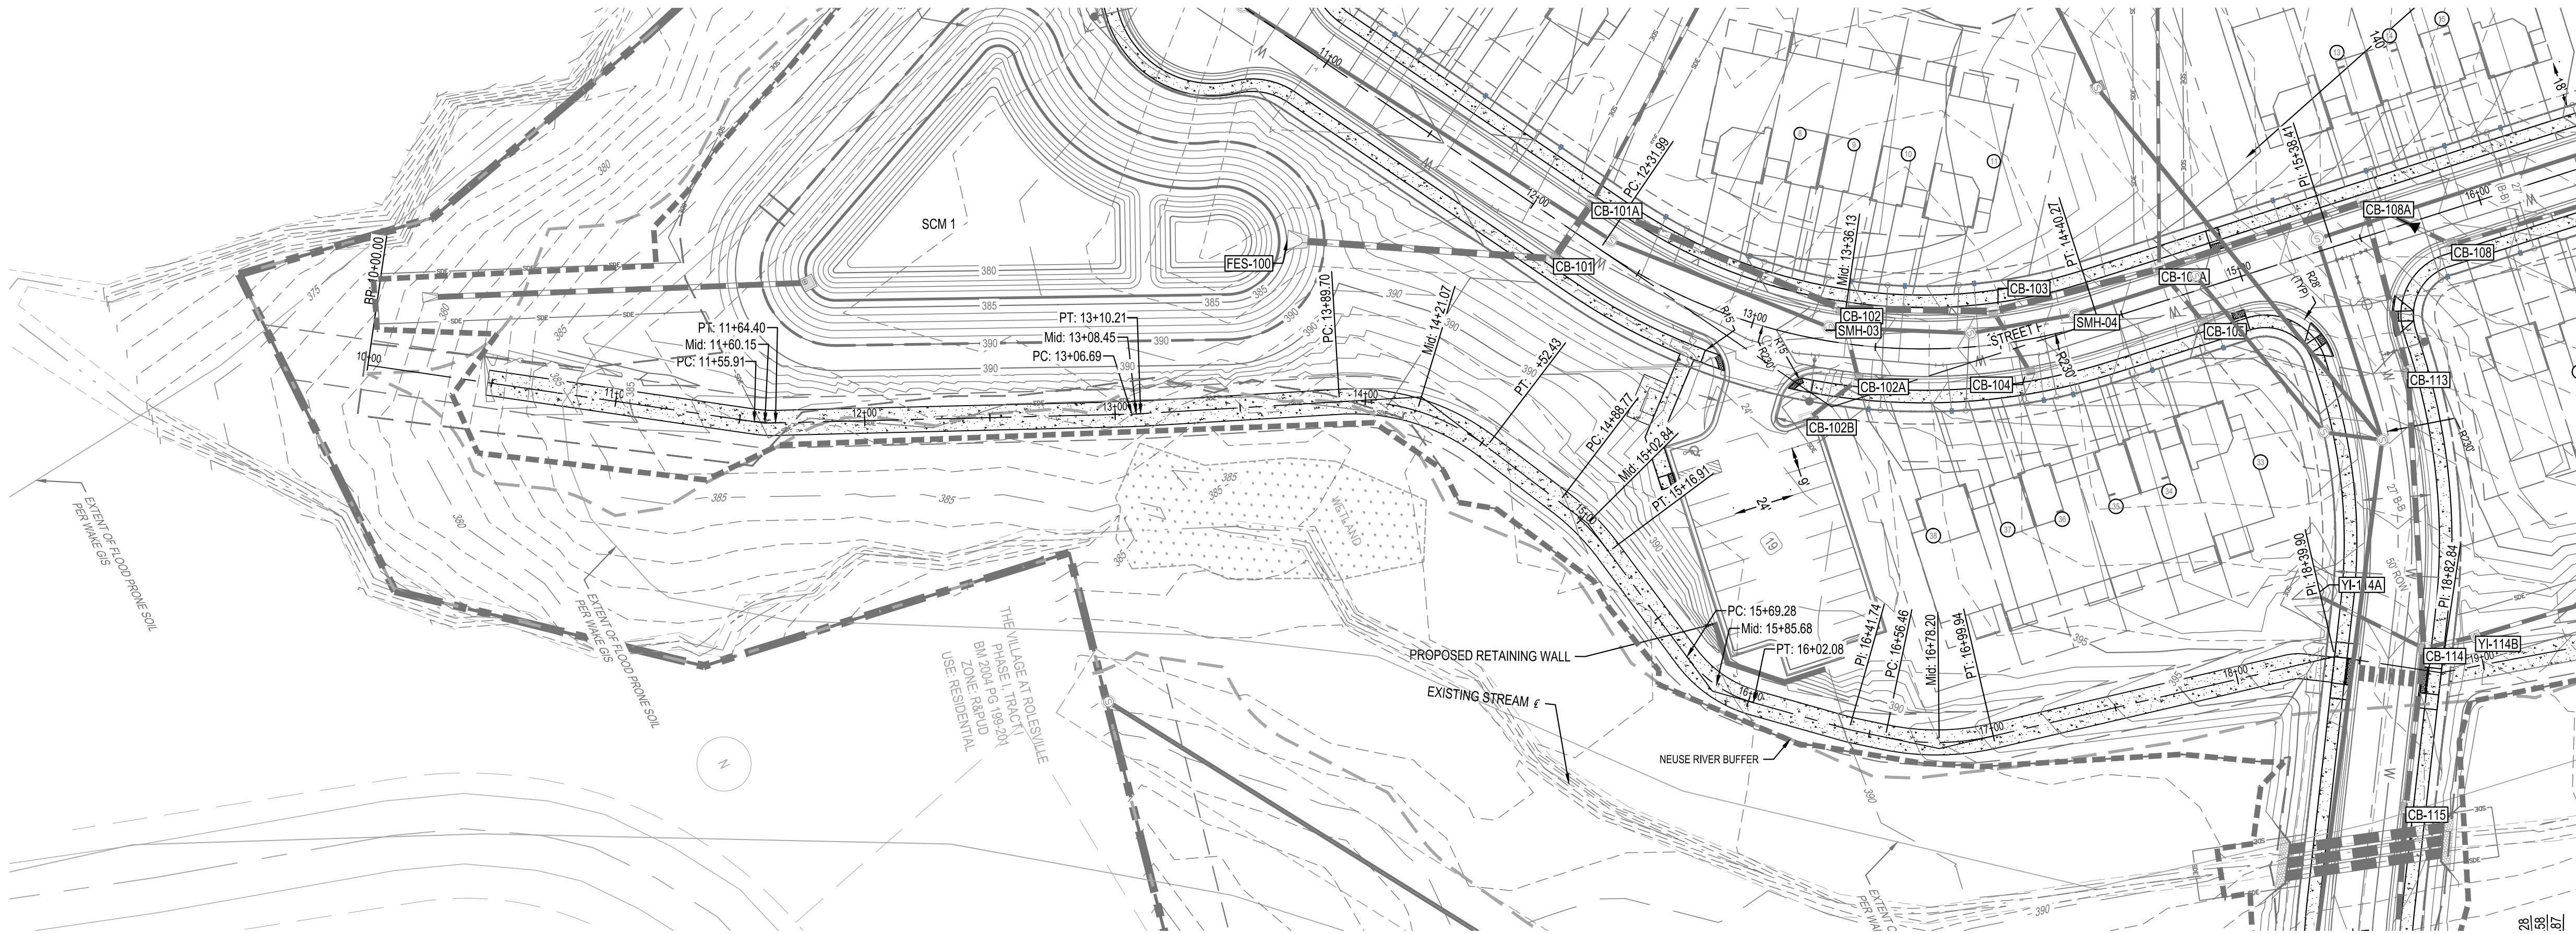

GW4 GREENWAY PLAN AND
PROFILE (1 OF 2)



PARKER RIDGE
82 SCHOOL STREET
ROLESVILLE / NORTH CAROLINA / 27571

LENNAR
CORPORAION
1100 PERIMETER PARK DRIVE, SUITE 112
MORRISVILLE / NORTH CAROLINA / 27560

BCE
5440 WADE PARK BLVD, SUITE 102
RALEIGH NC 27607
WWW.BCEINC.COM
NC LICENSE #C-4397

DESIGNED BY: DF/CD
DRAWN BY: DF/JWM
REVIEWED BY: DF

08/01/2023 PER TOWN OF ROLESVILLE COMMENT
REV 06/01/2023 INITIAL SUBMITTAL

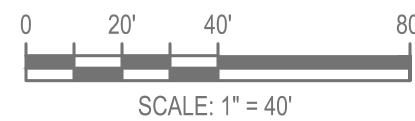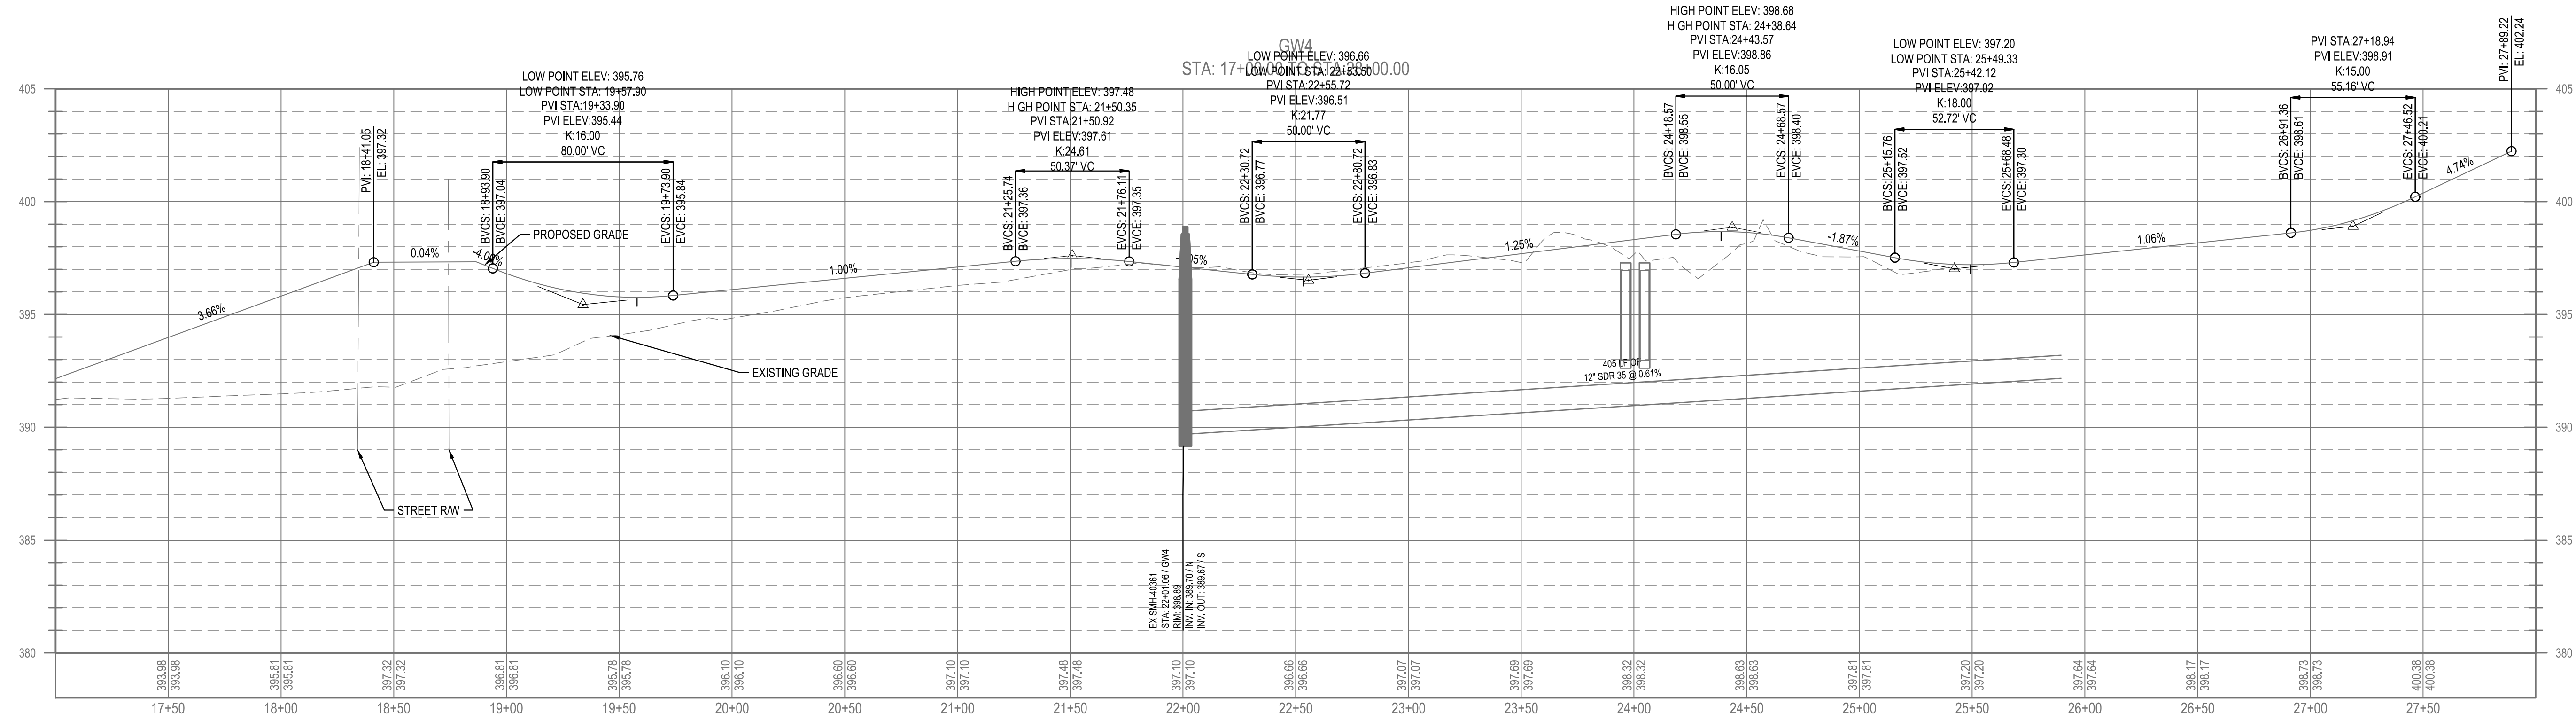

811
Know what's below.
Call before you dig.

**GW4 GREENWAY PLAN AND
PROFILE (2 OF 2)**






PARKER RIDGE
82 SCHOOL STREET
ROLESVILLE / NORTH CAROLINA / 27571

**LENNAR
CORPORAION**
1100 PERIMETER PARK DRIVE, SUITE 112
MORRISVILLE / NORTH CAROLINA / 27560

BCE
5440 WADE PARK BLVD, SUITE 102
RALEIGH NC 27607
WWW.BCEINC.COM
NC LICENSE #C-4397

DESIGNED BY:	DF/CD
DRAWN BY:	DF/JWM
REVIEWED BY:	DF


REV	06/01/2023	INITIAL SUBMITTAL
08/01/2023	PER TOWN OF ROLESVILLE COMMENT	

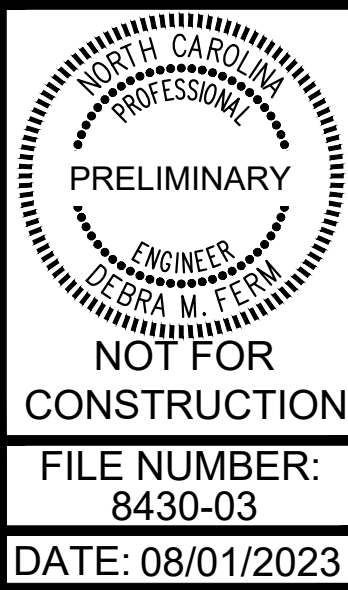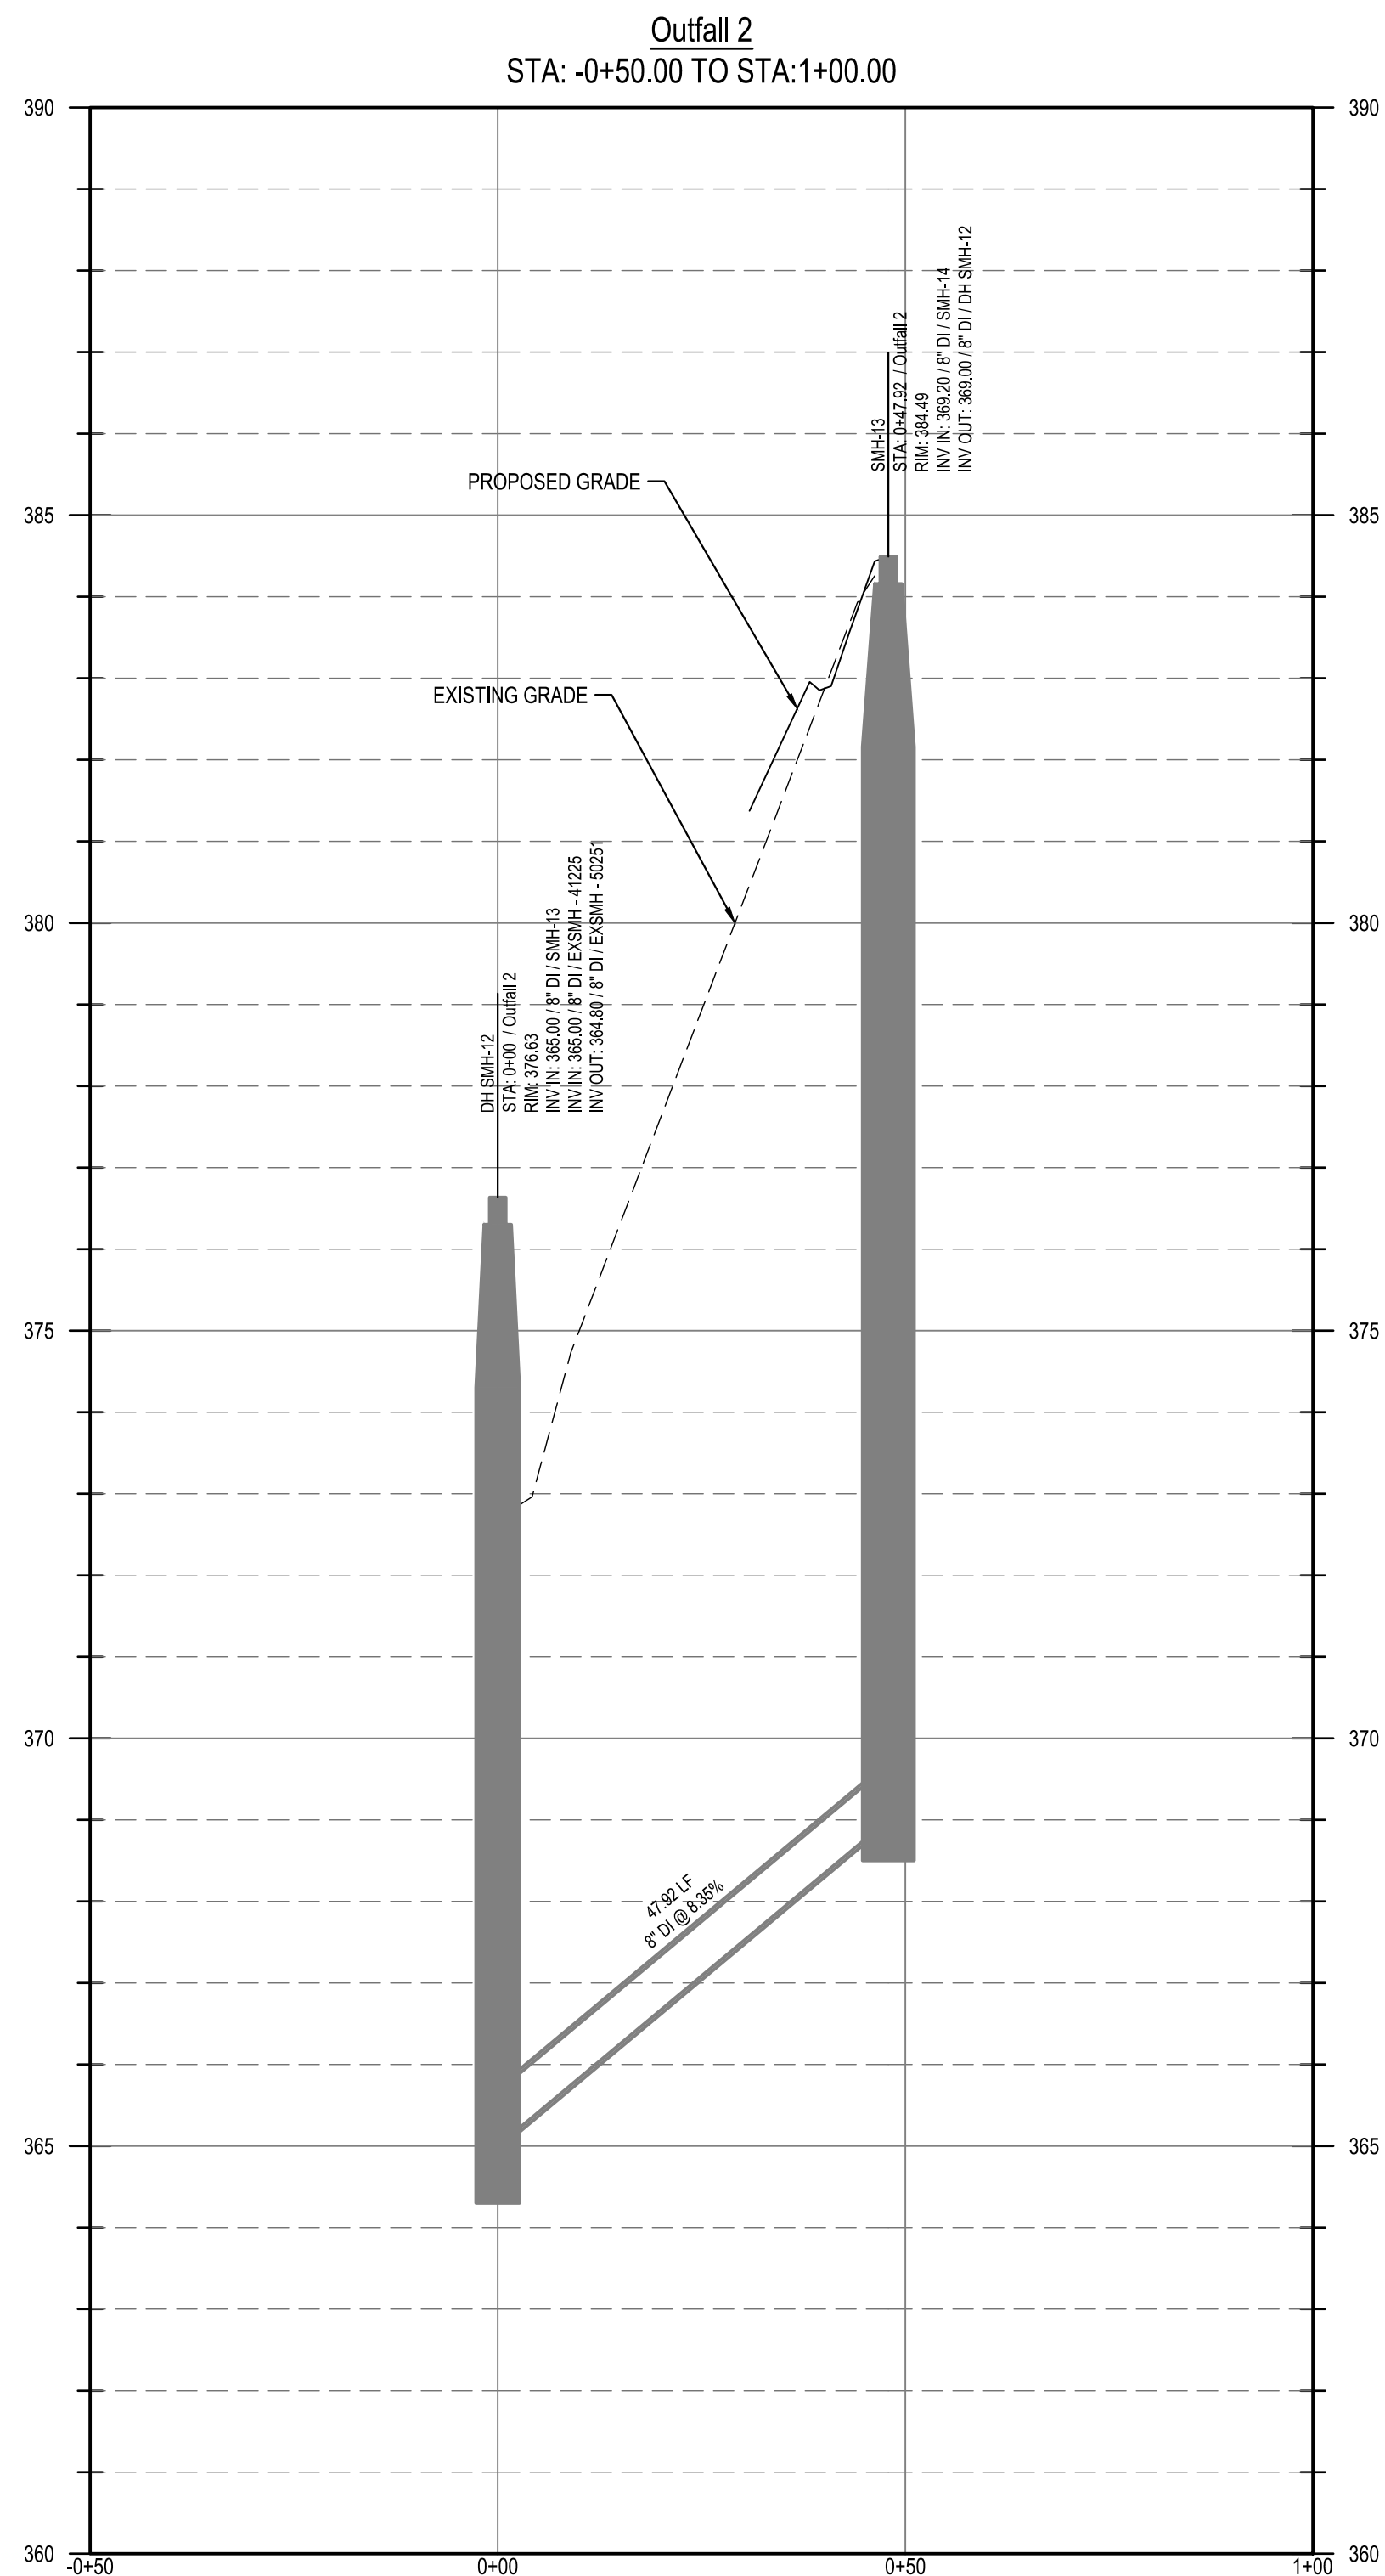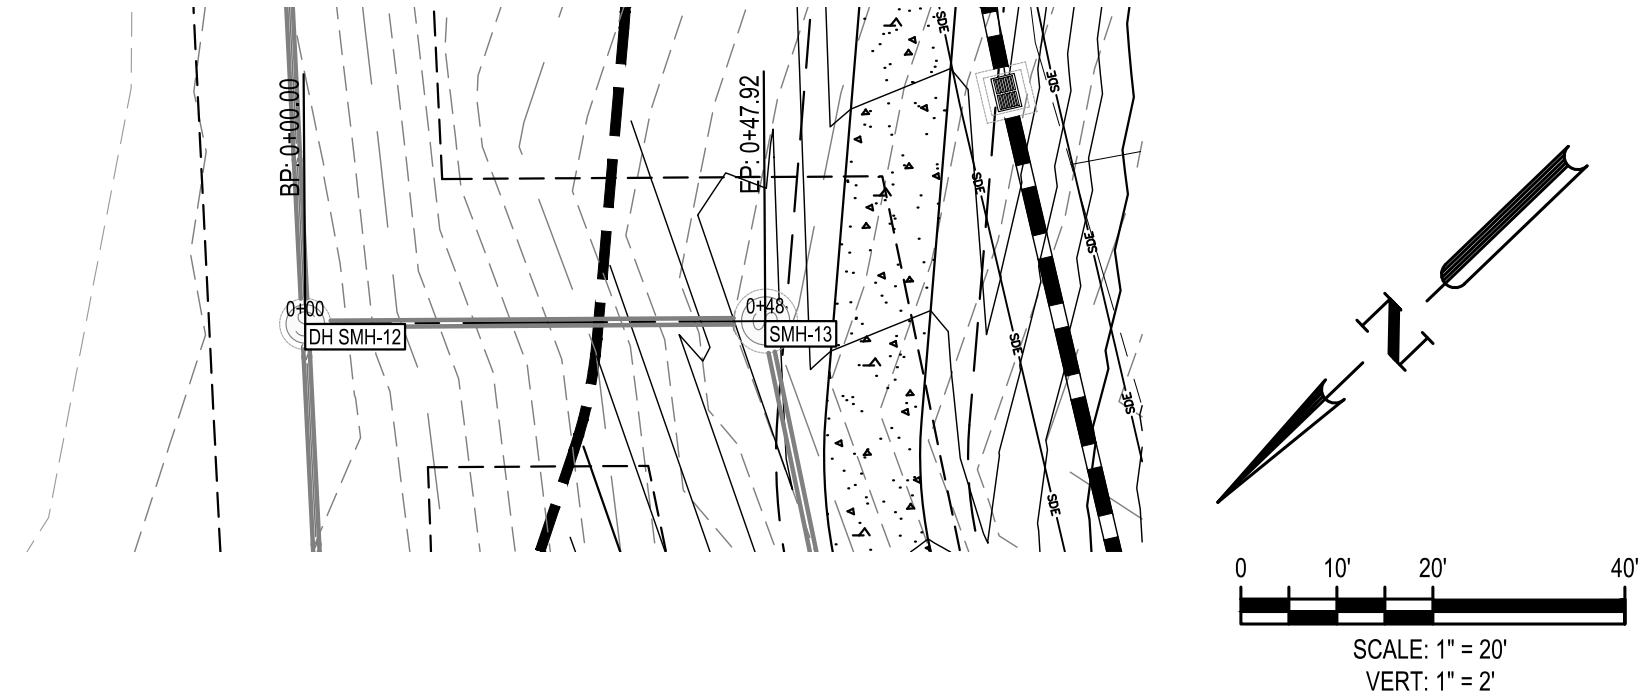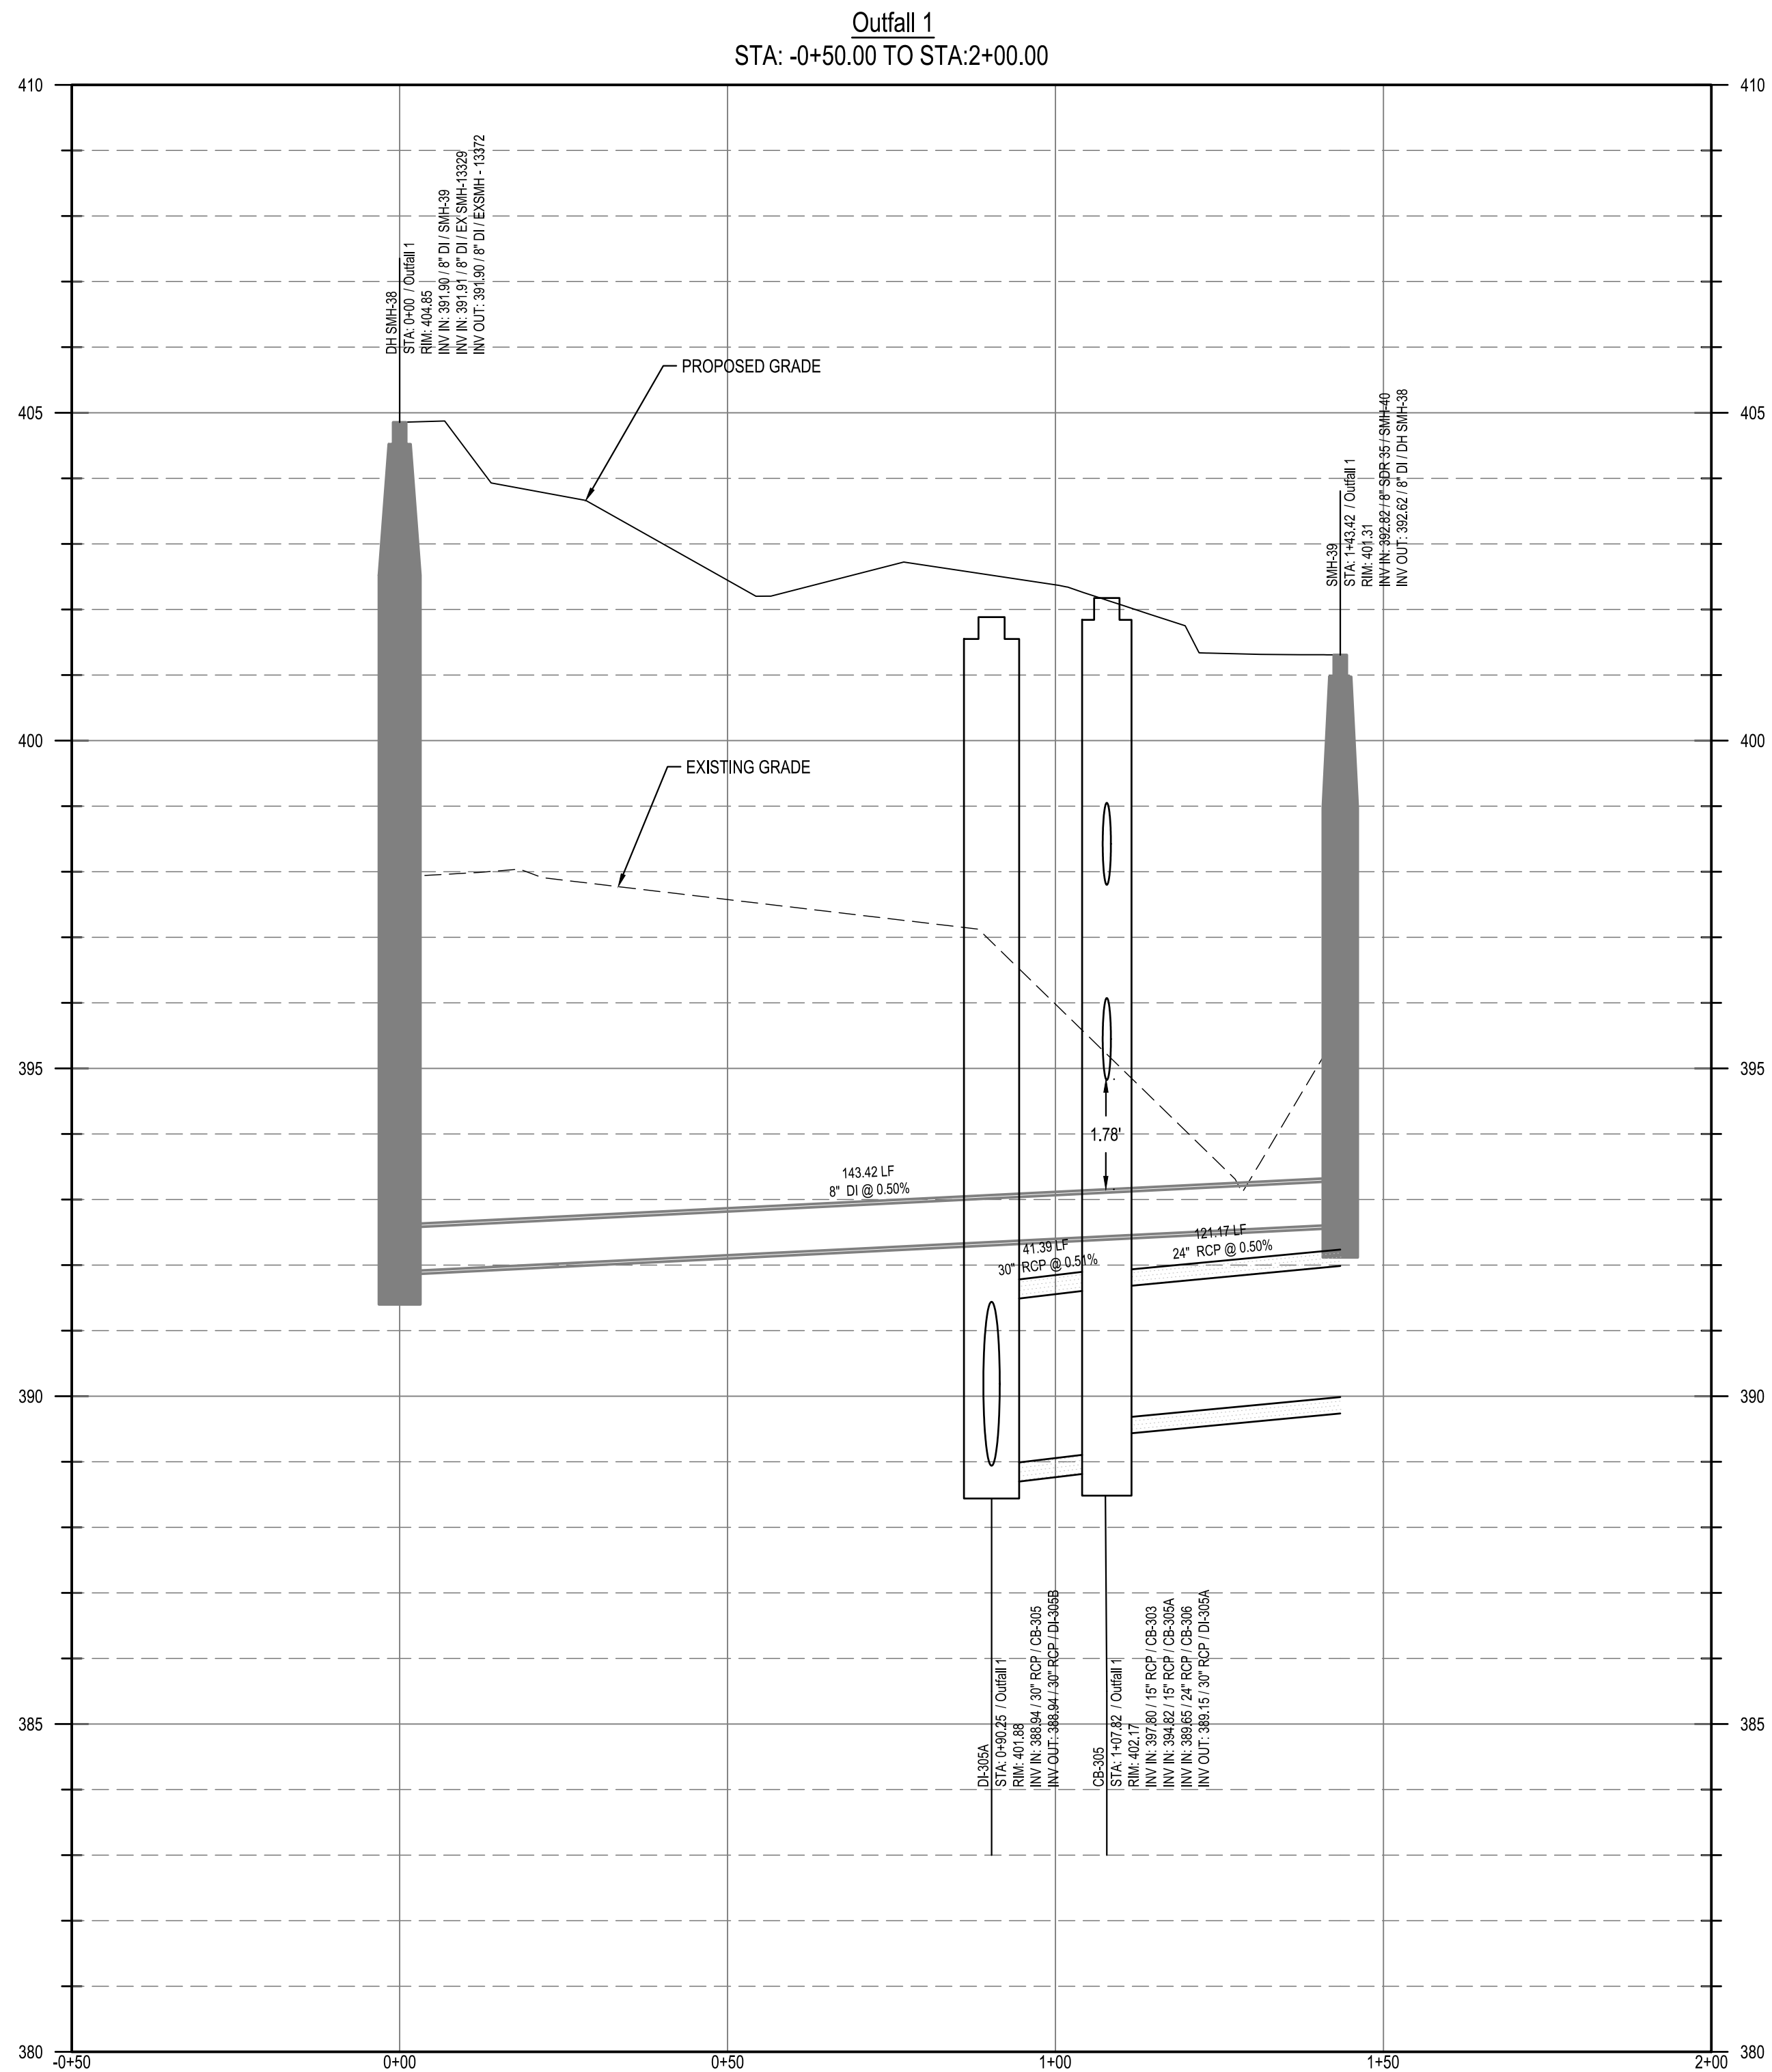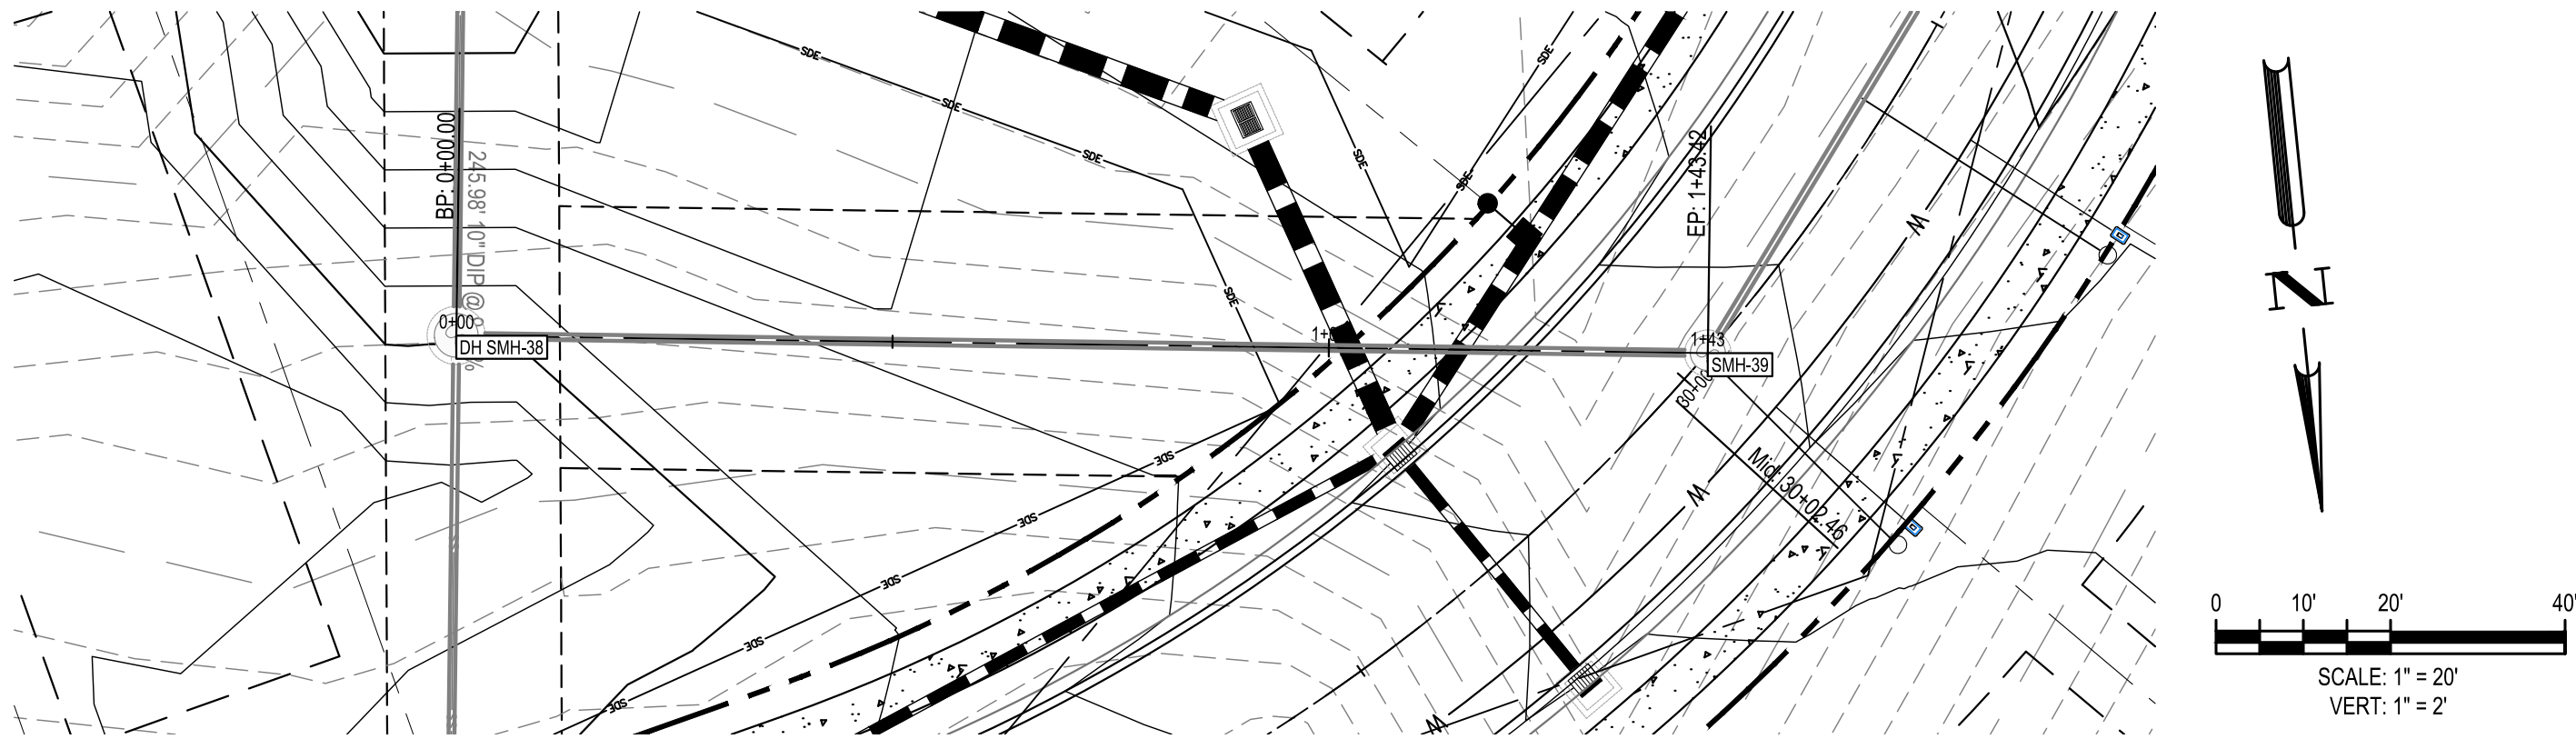

SEWER OUTFALL 1 AND 2
PLAN AND PROFILE








PARKER RIDGE
82 SCHOOL STREET
ROLESVILLE / NORTH CAROLINA / 27571

LENNAR
CORPORAION
1100 PERIMETER PARK DRIVE, SUITE 112
MORRISVILLE / NORTH CAROLINA / 27560

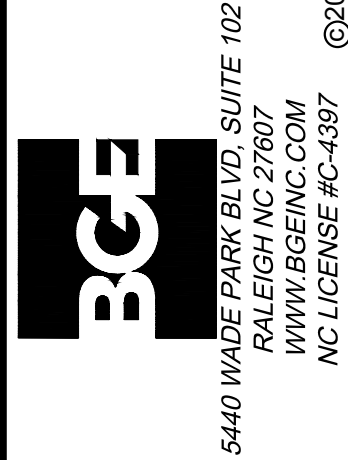

DESIGNED BY: DF/CD
DRAWN BY: DF/JWM
REVIEWED BY: DF

REV	06/01/2023	INITIAL SUBMITTAL
REV	08/01/2023	PER TOWN OF ROLESVILLE COMMENT

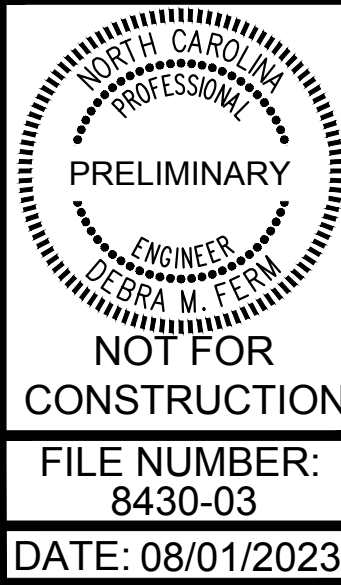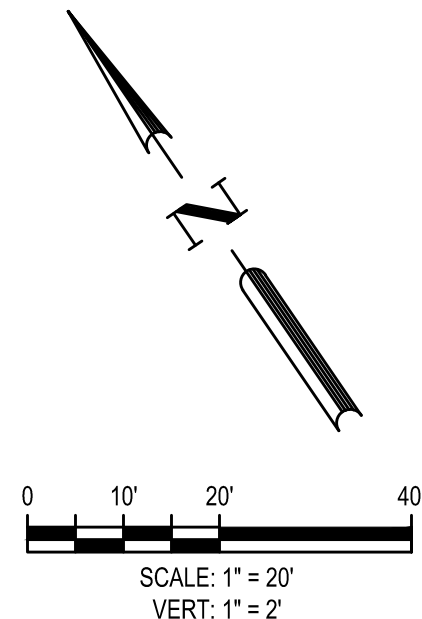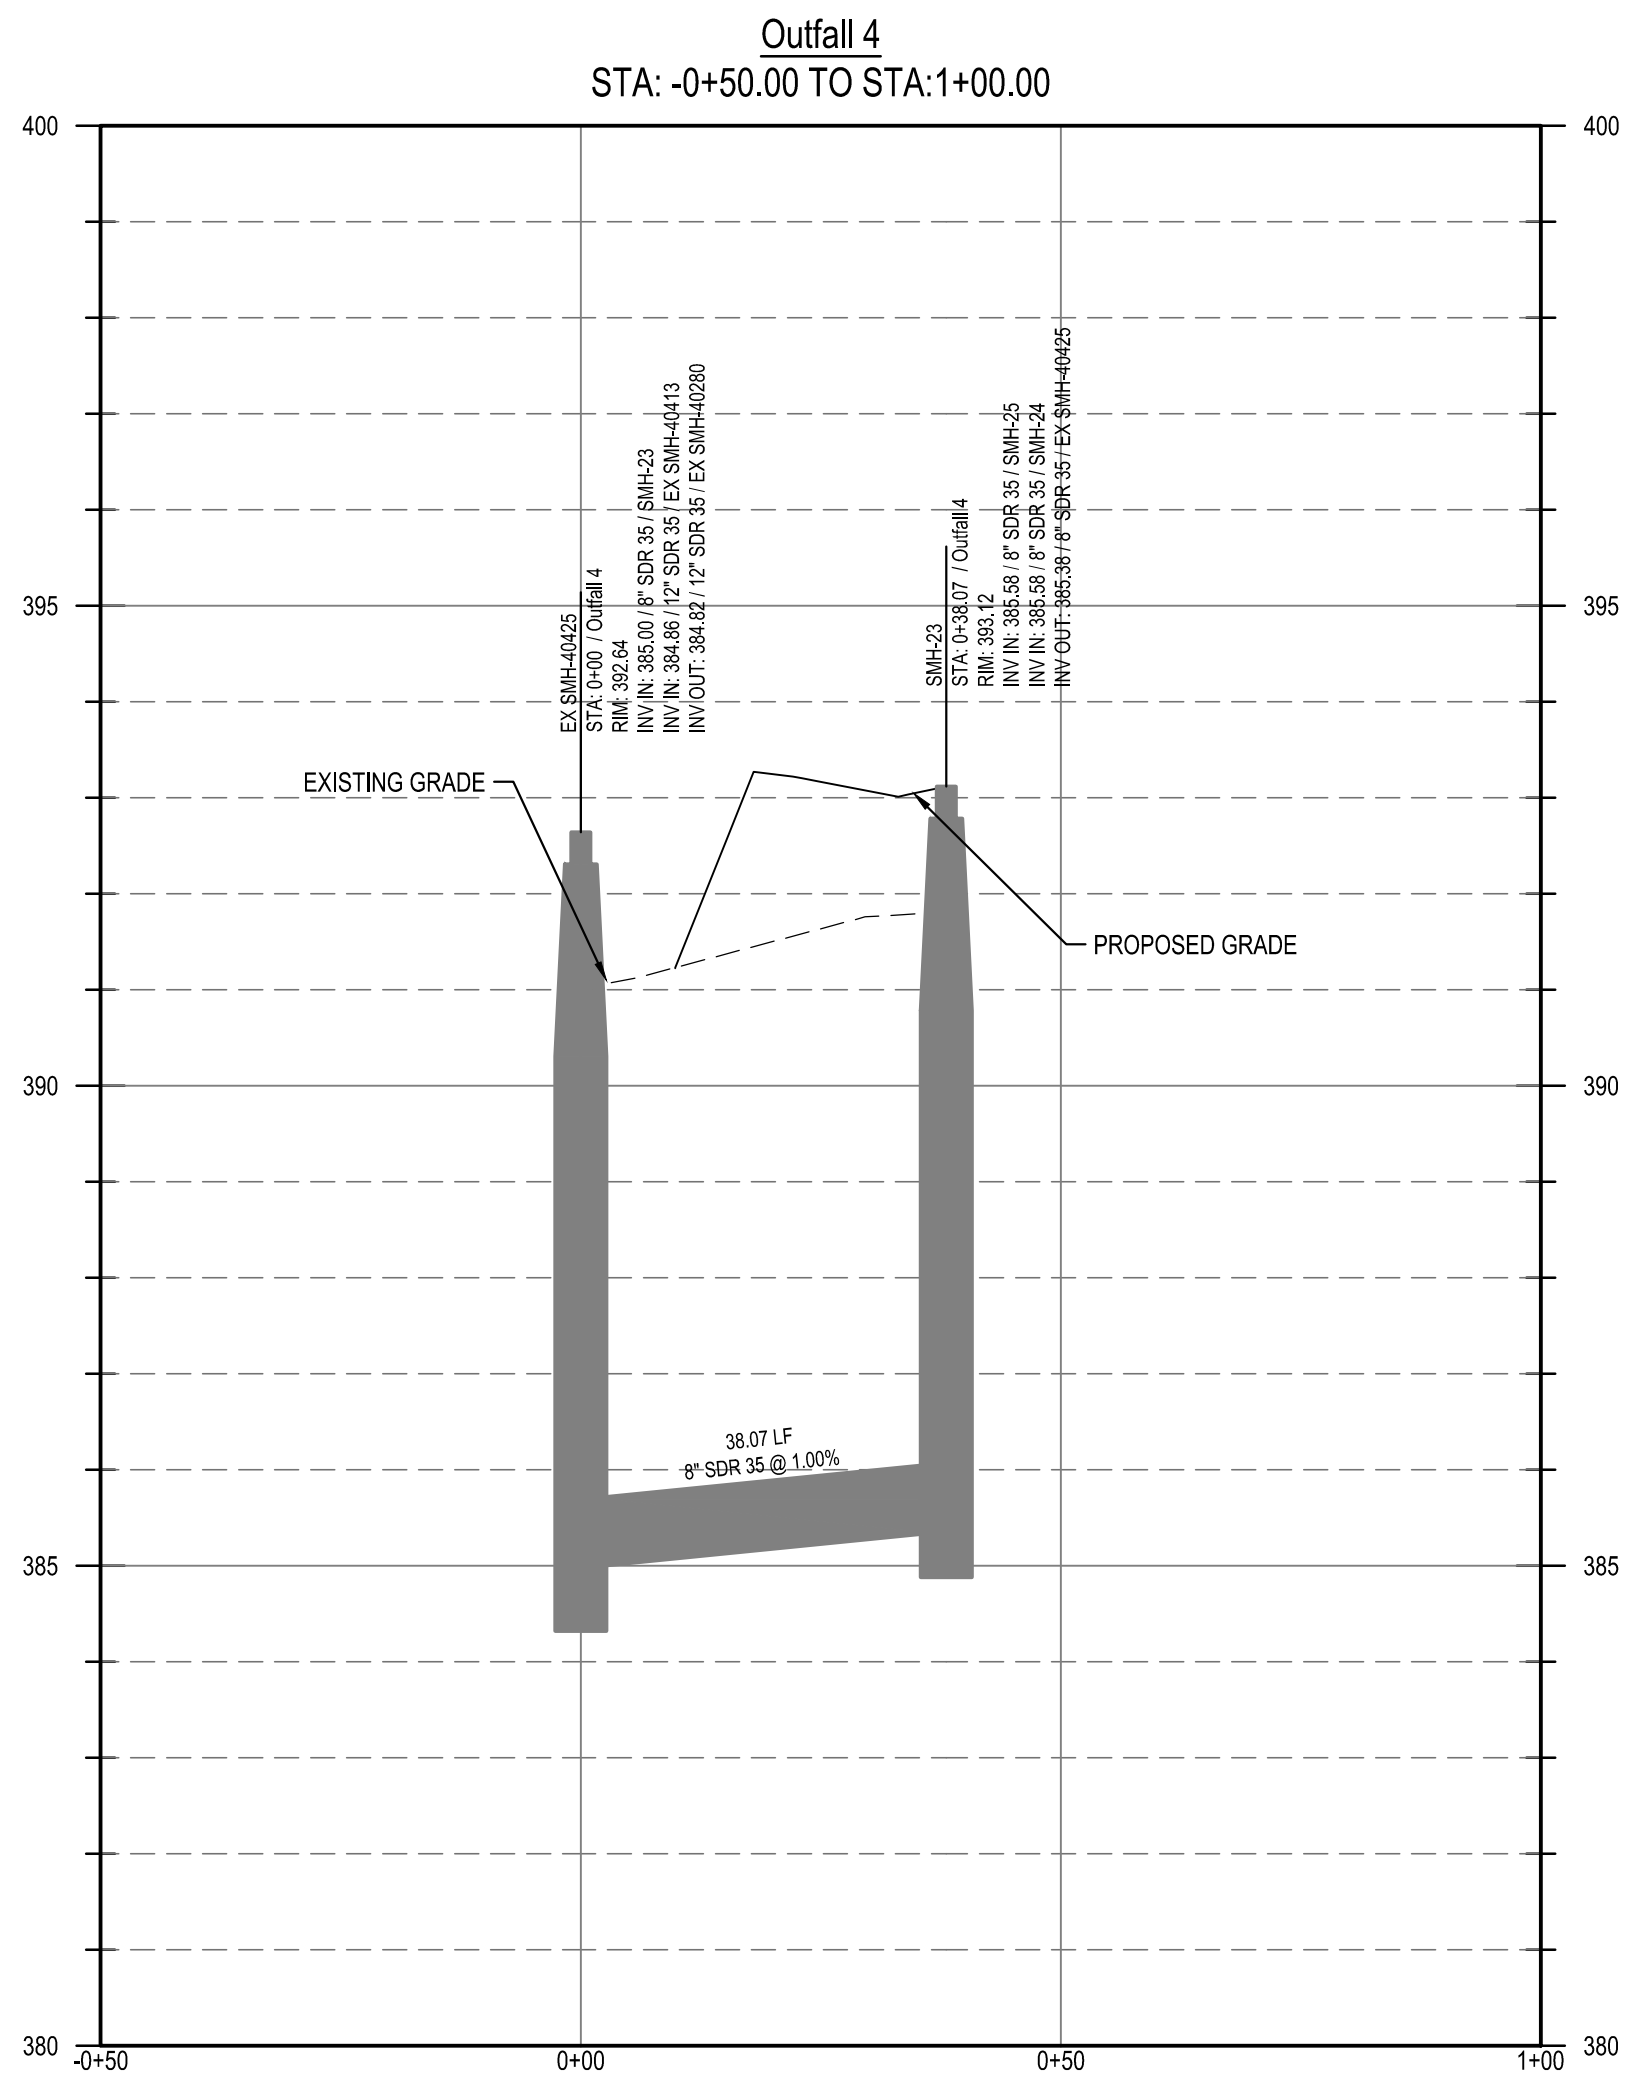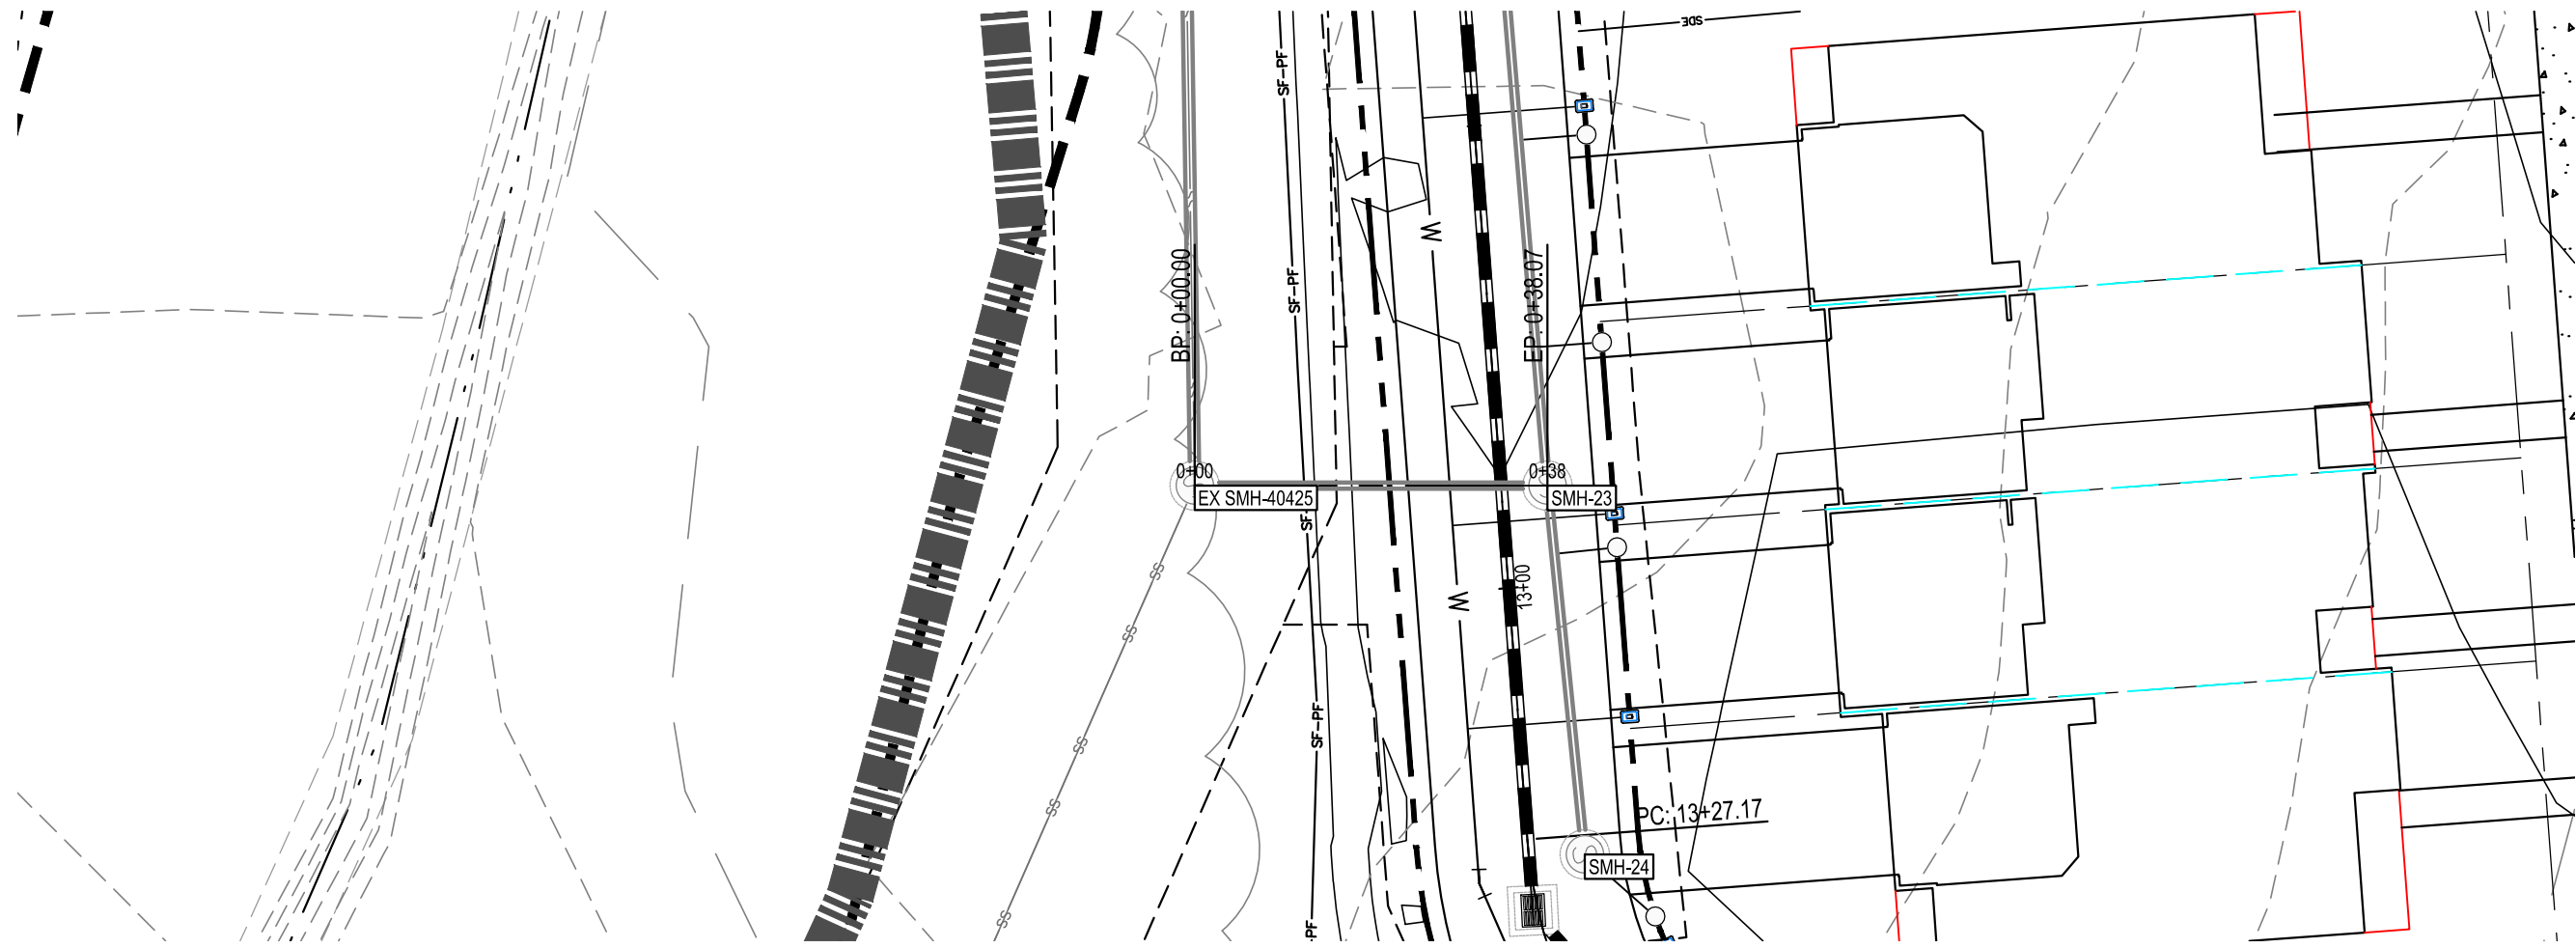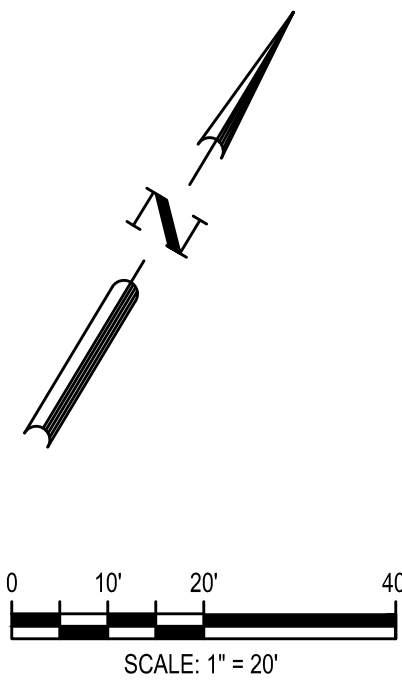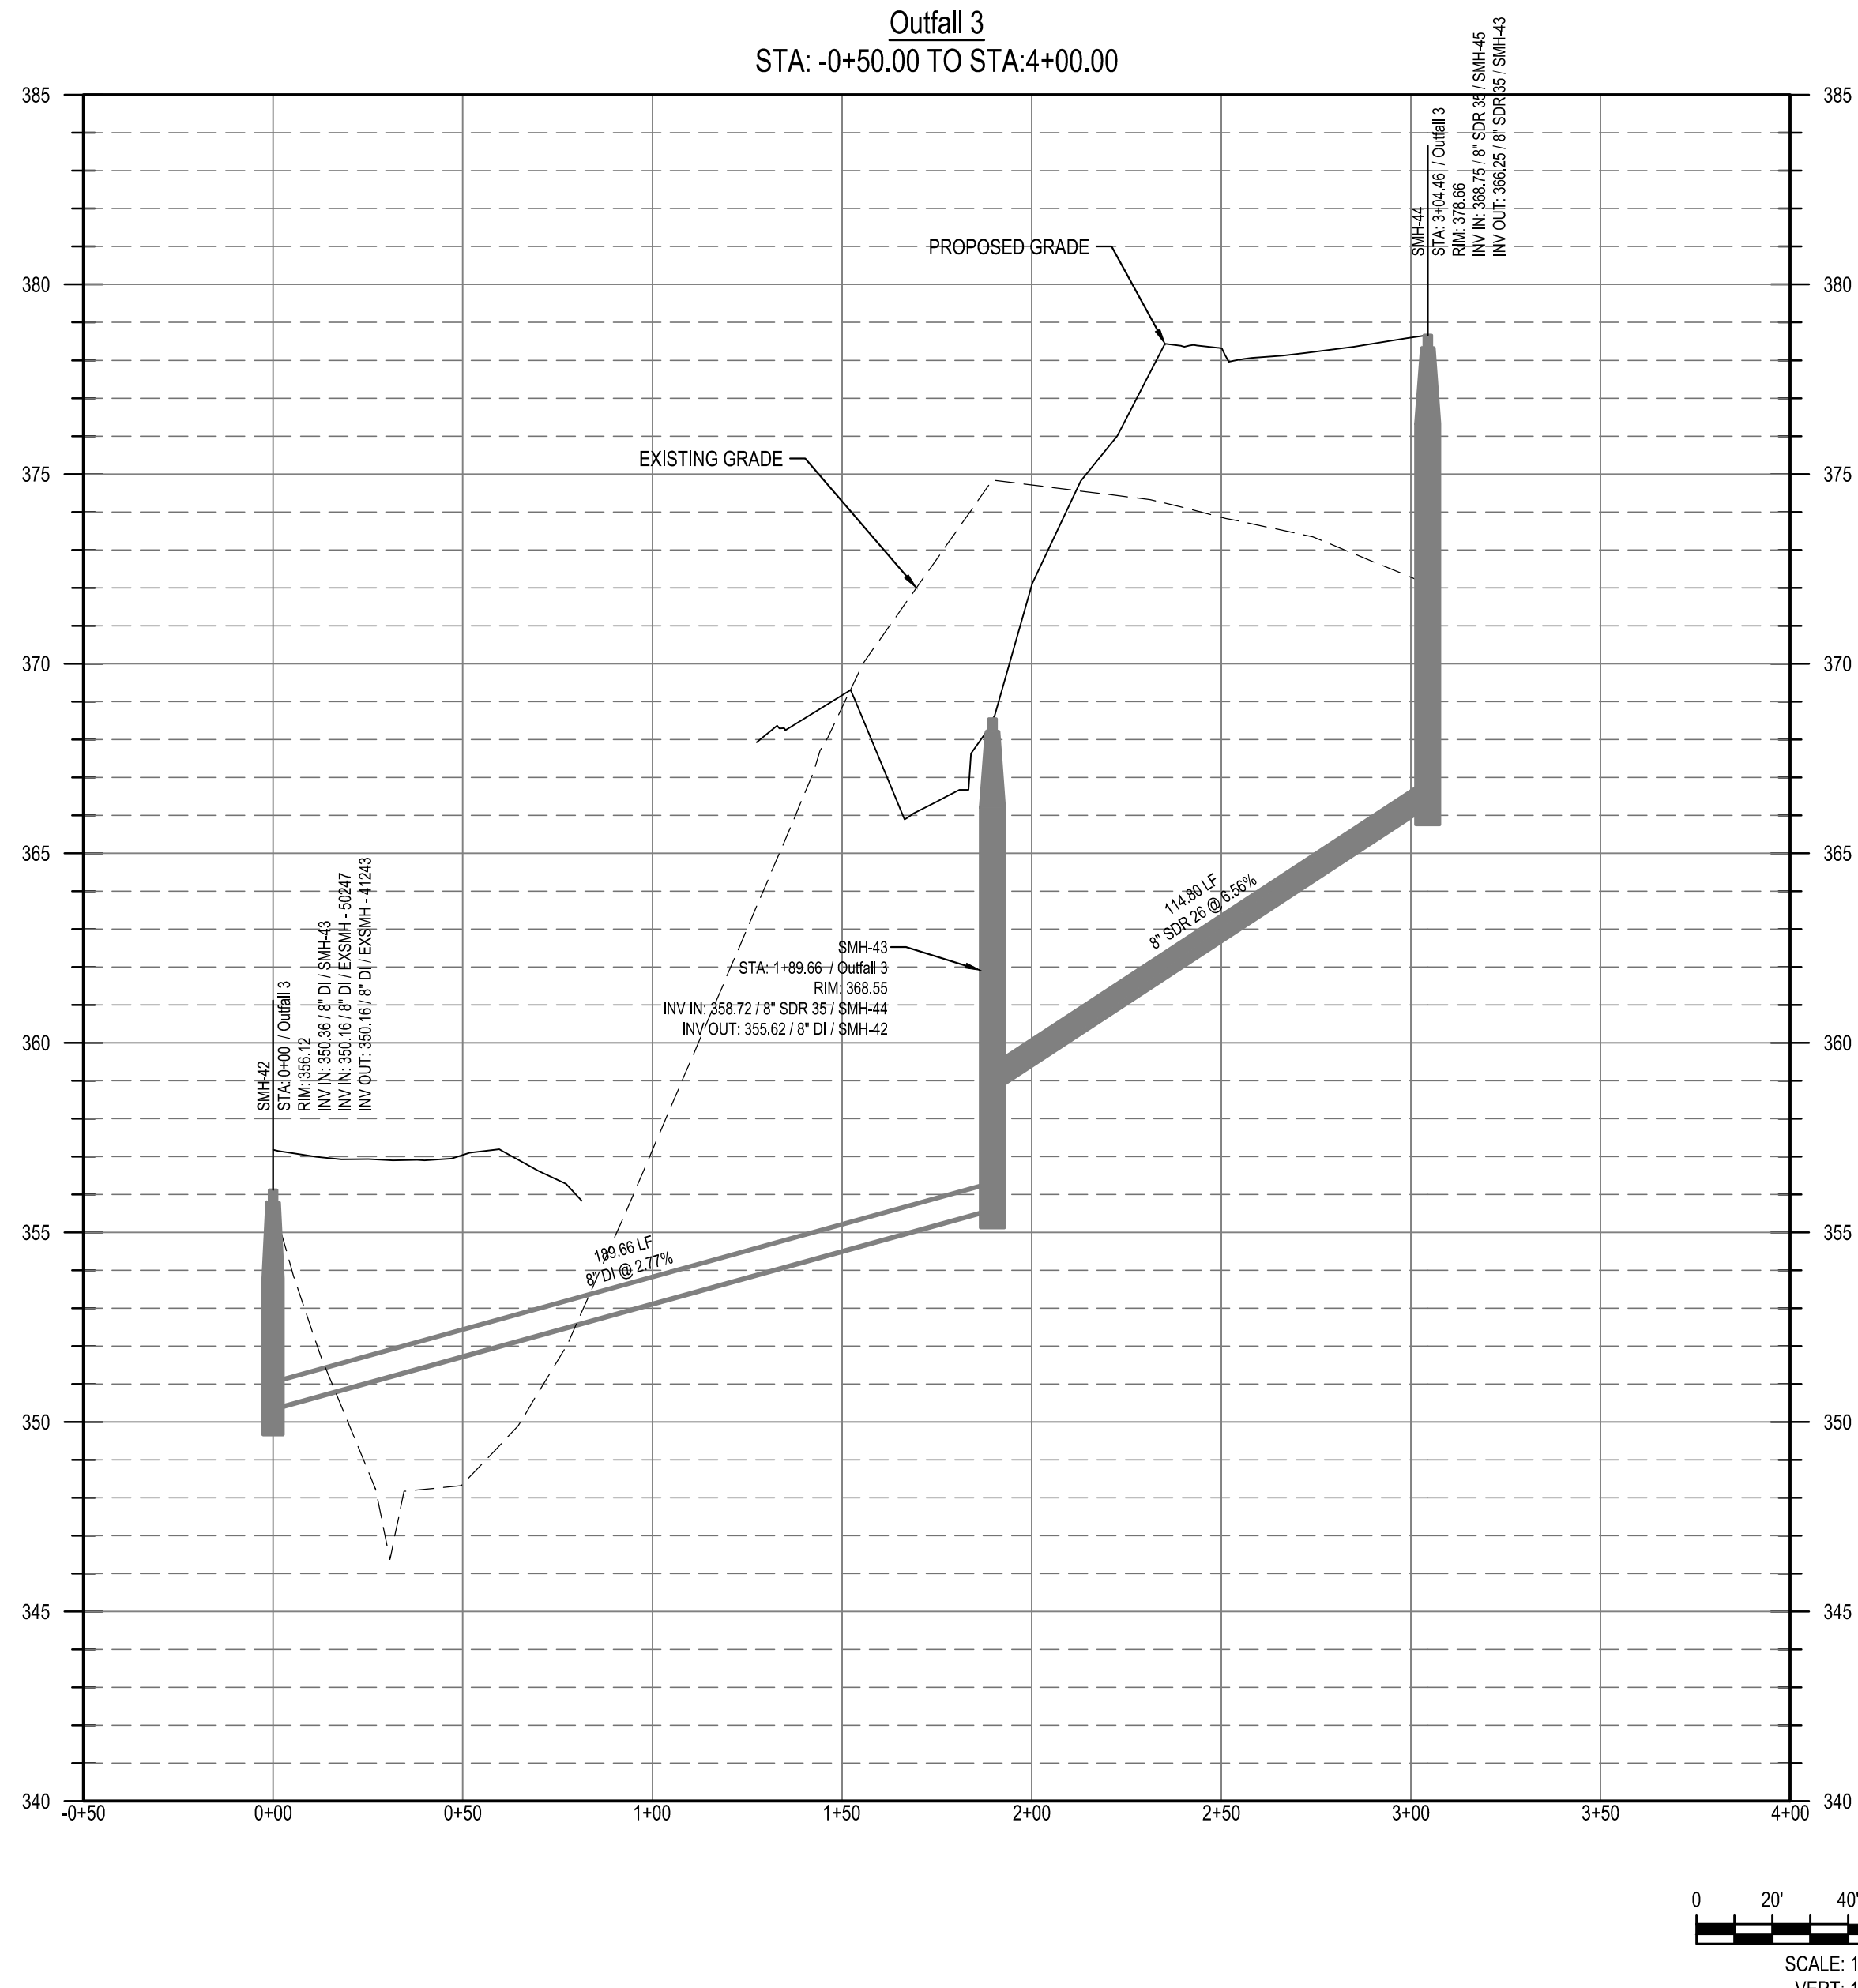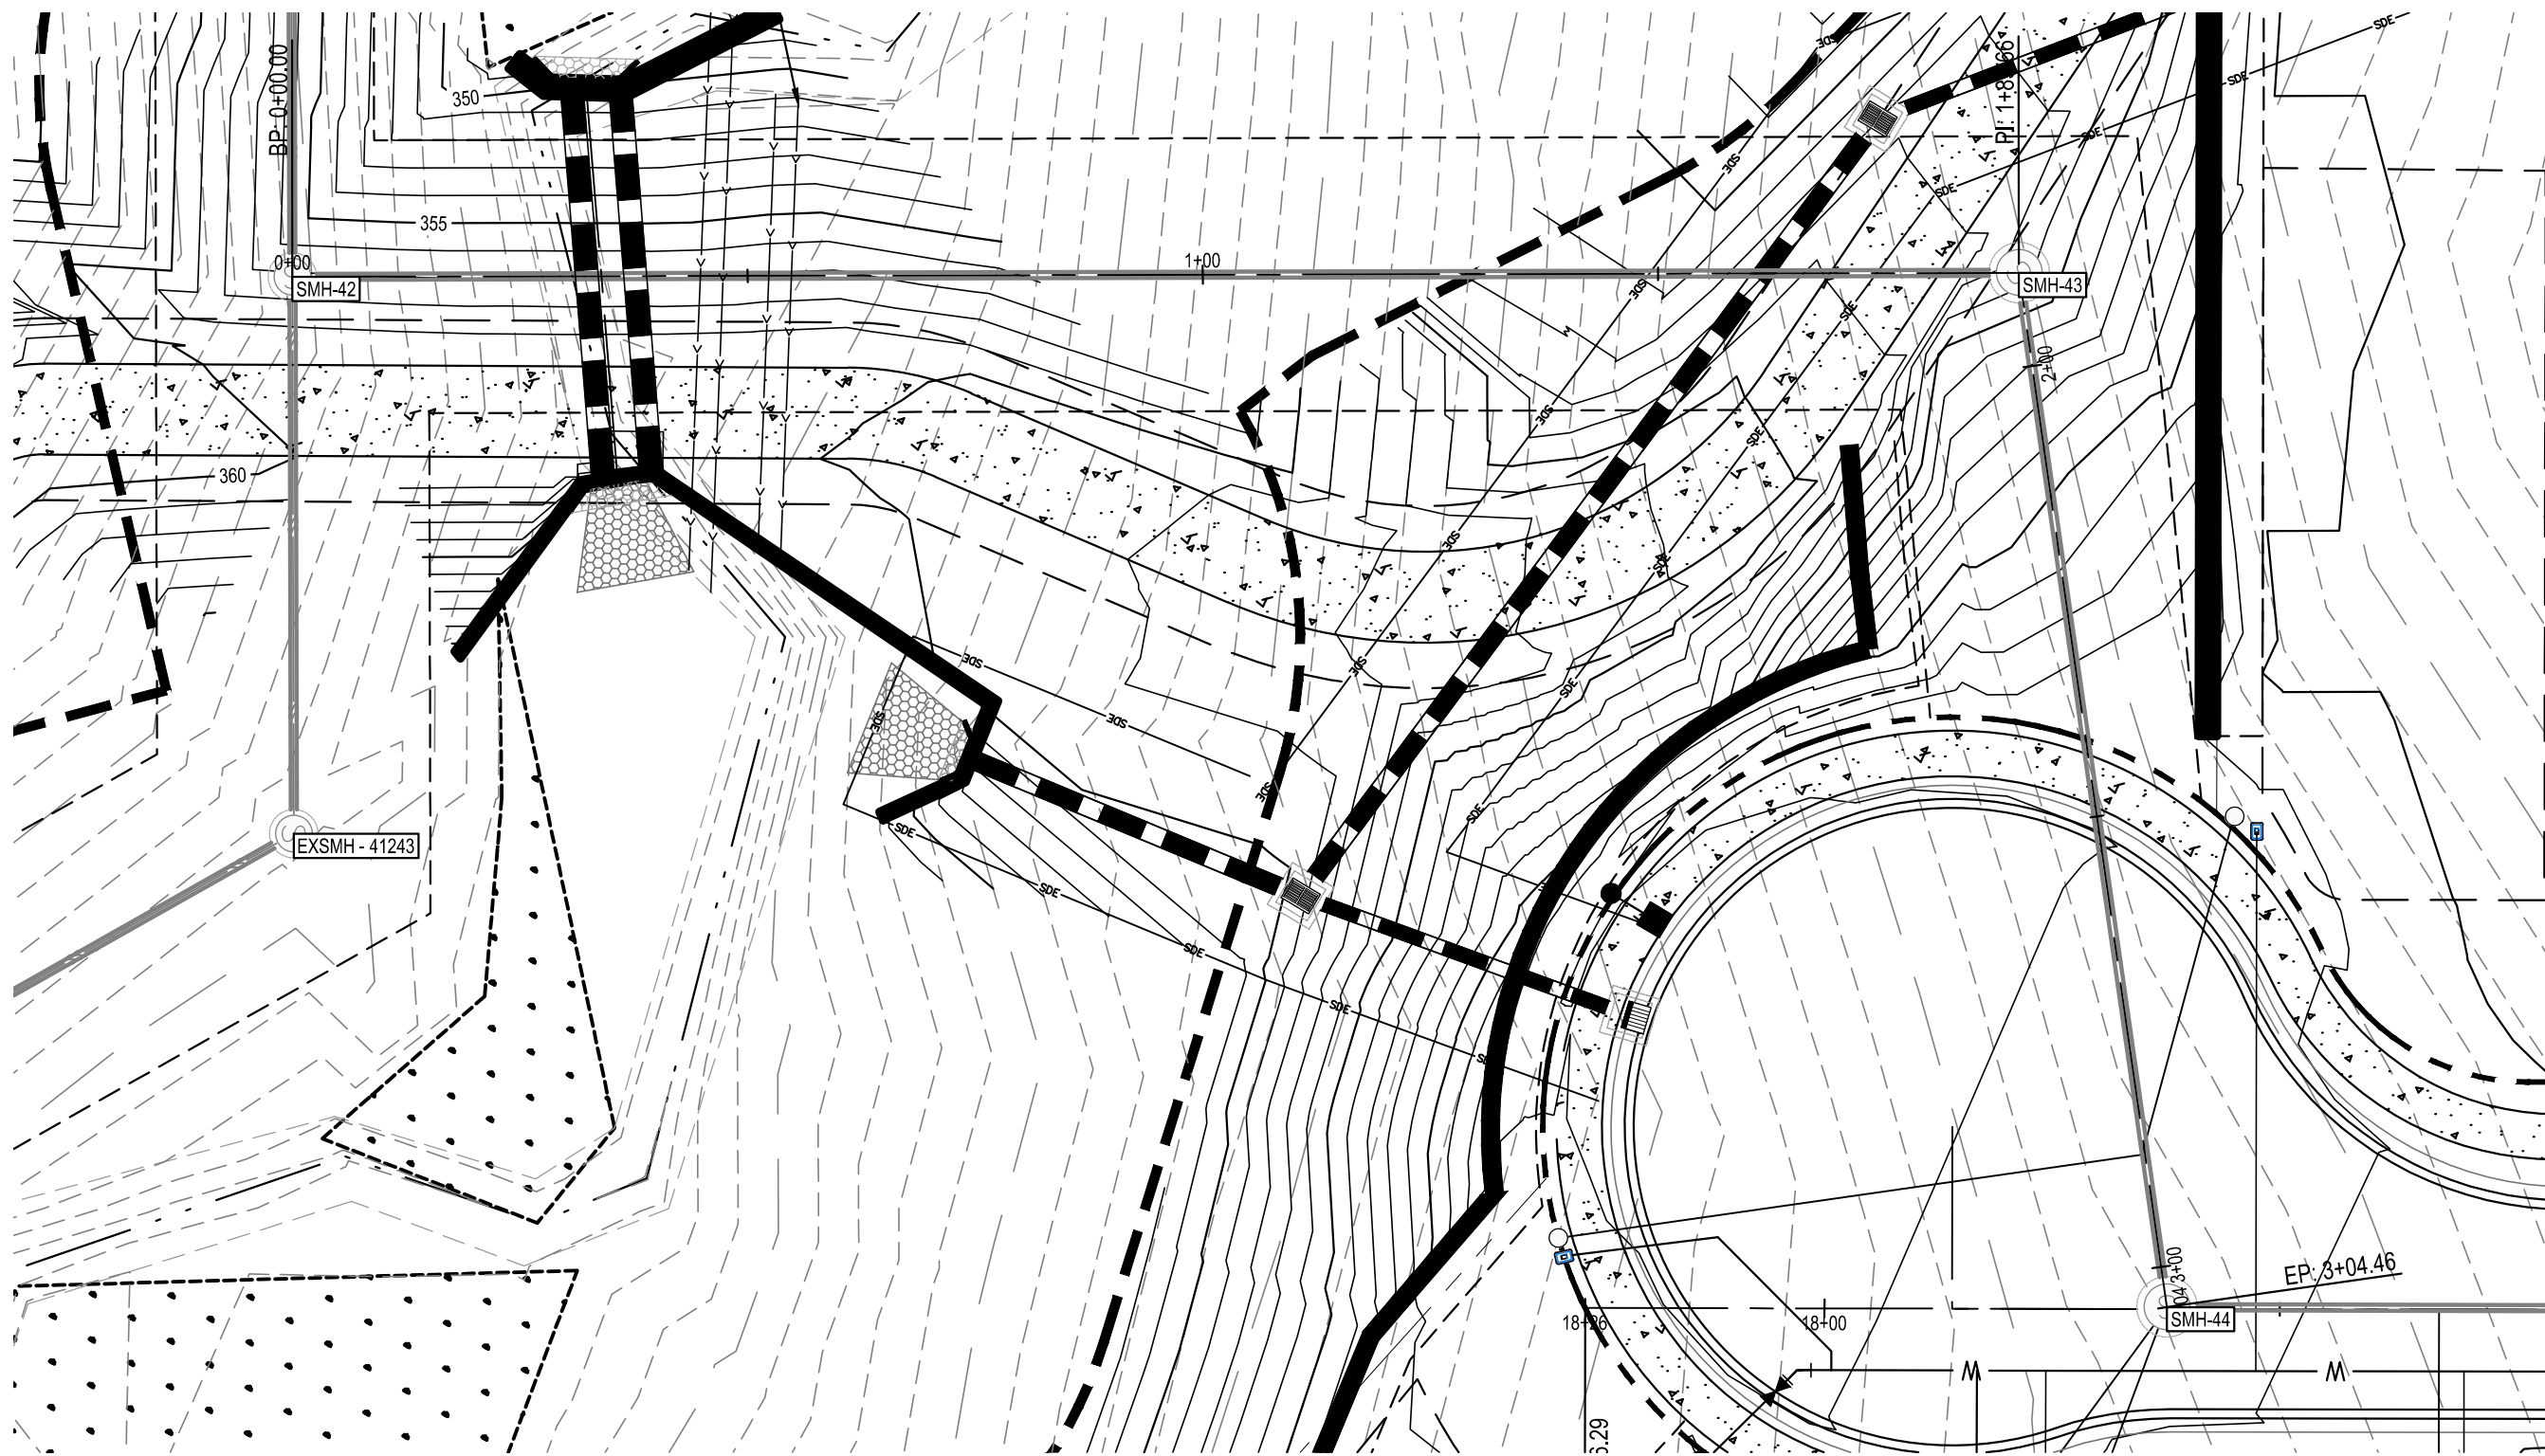

SEWER OUTFALL 3 AND 4
PLAN AND PROFILE

PARKER RIDGE
82 SCHOOL STREET
ROLESVILLE / NORTH CAROLINA / 27571

LENNAR
CORPORAION
1100 PERIMETER PARK DRIVE, SUITE 112
MORRISVILLE / NORTH CAROLINA / 27560



DESIGNED BY:	DF/CD
DRAWN BY:	DF/JWM
REVIEWED BY:	DF

REV	08/01/2023	PER TOWN OF ROLESVILLE COMMENT
REV	06/01/2023	INITIAL SUBMITTAL