

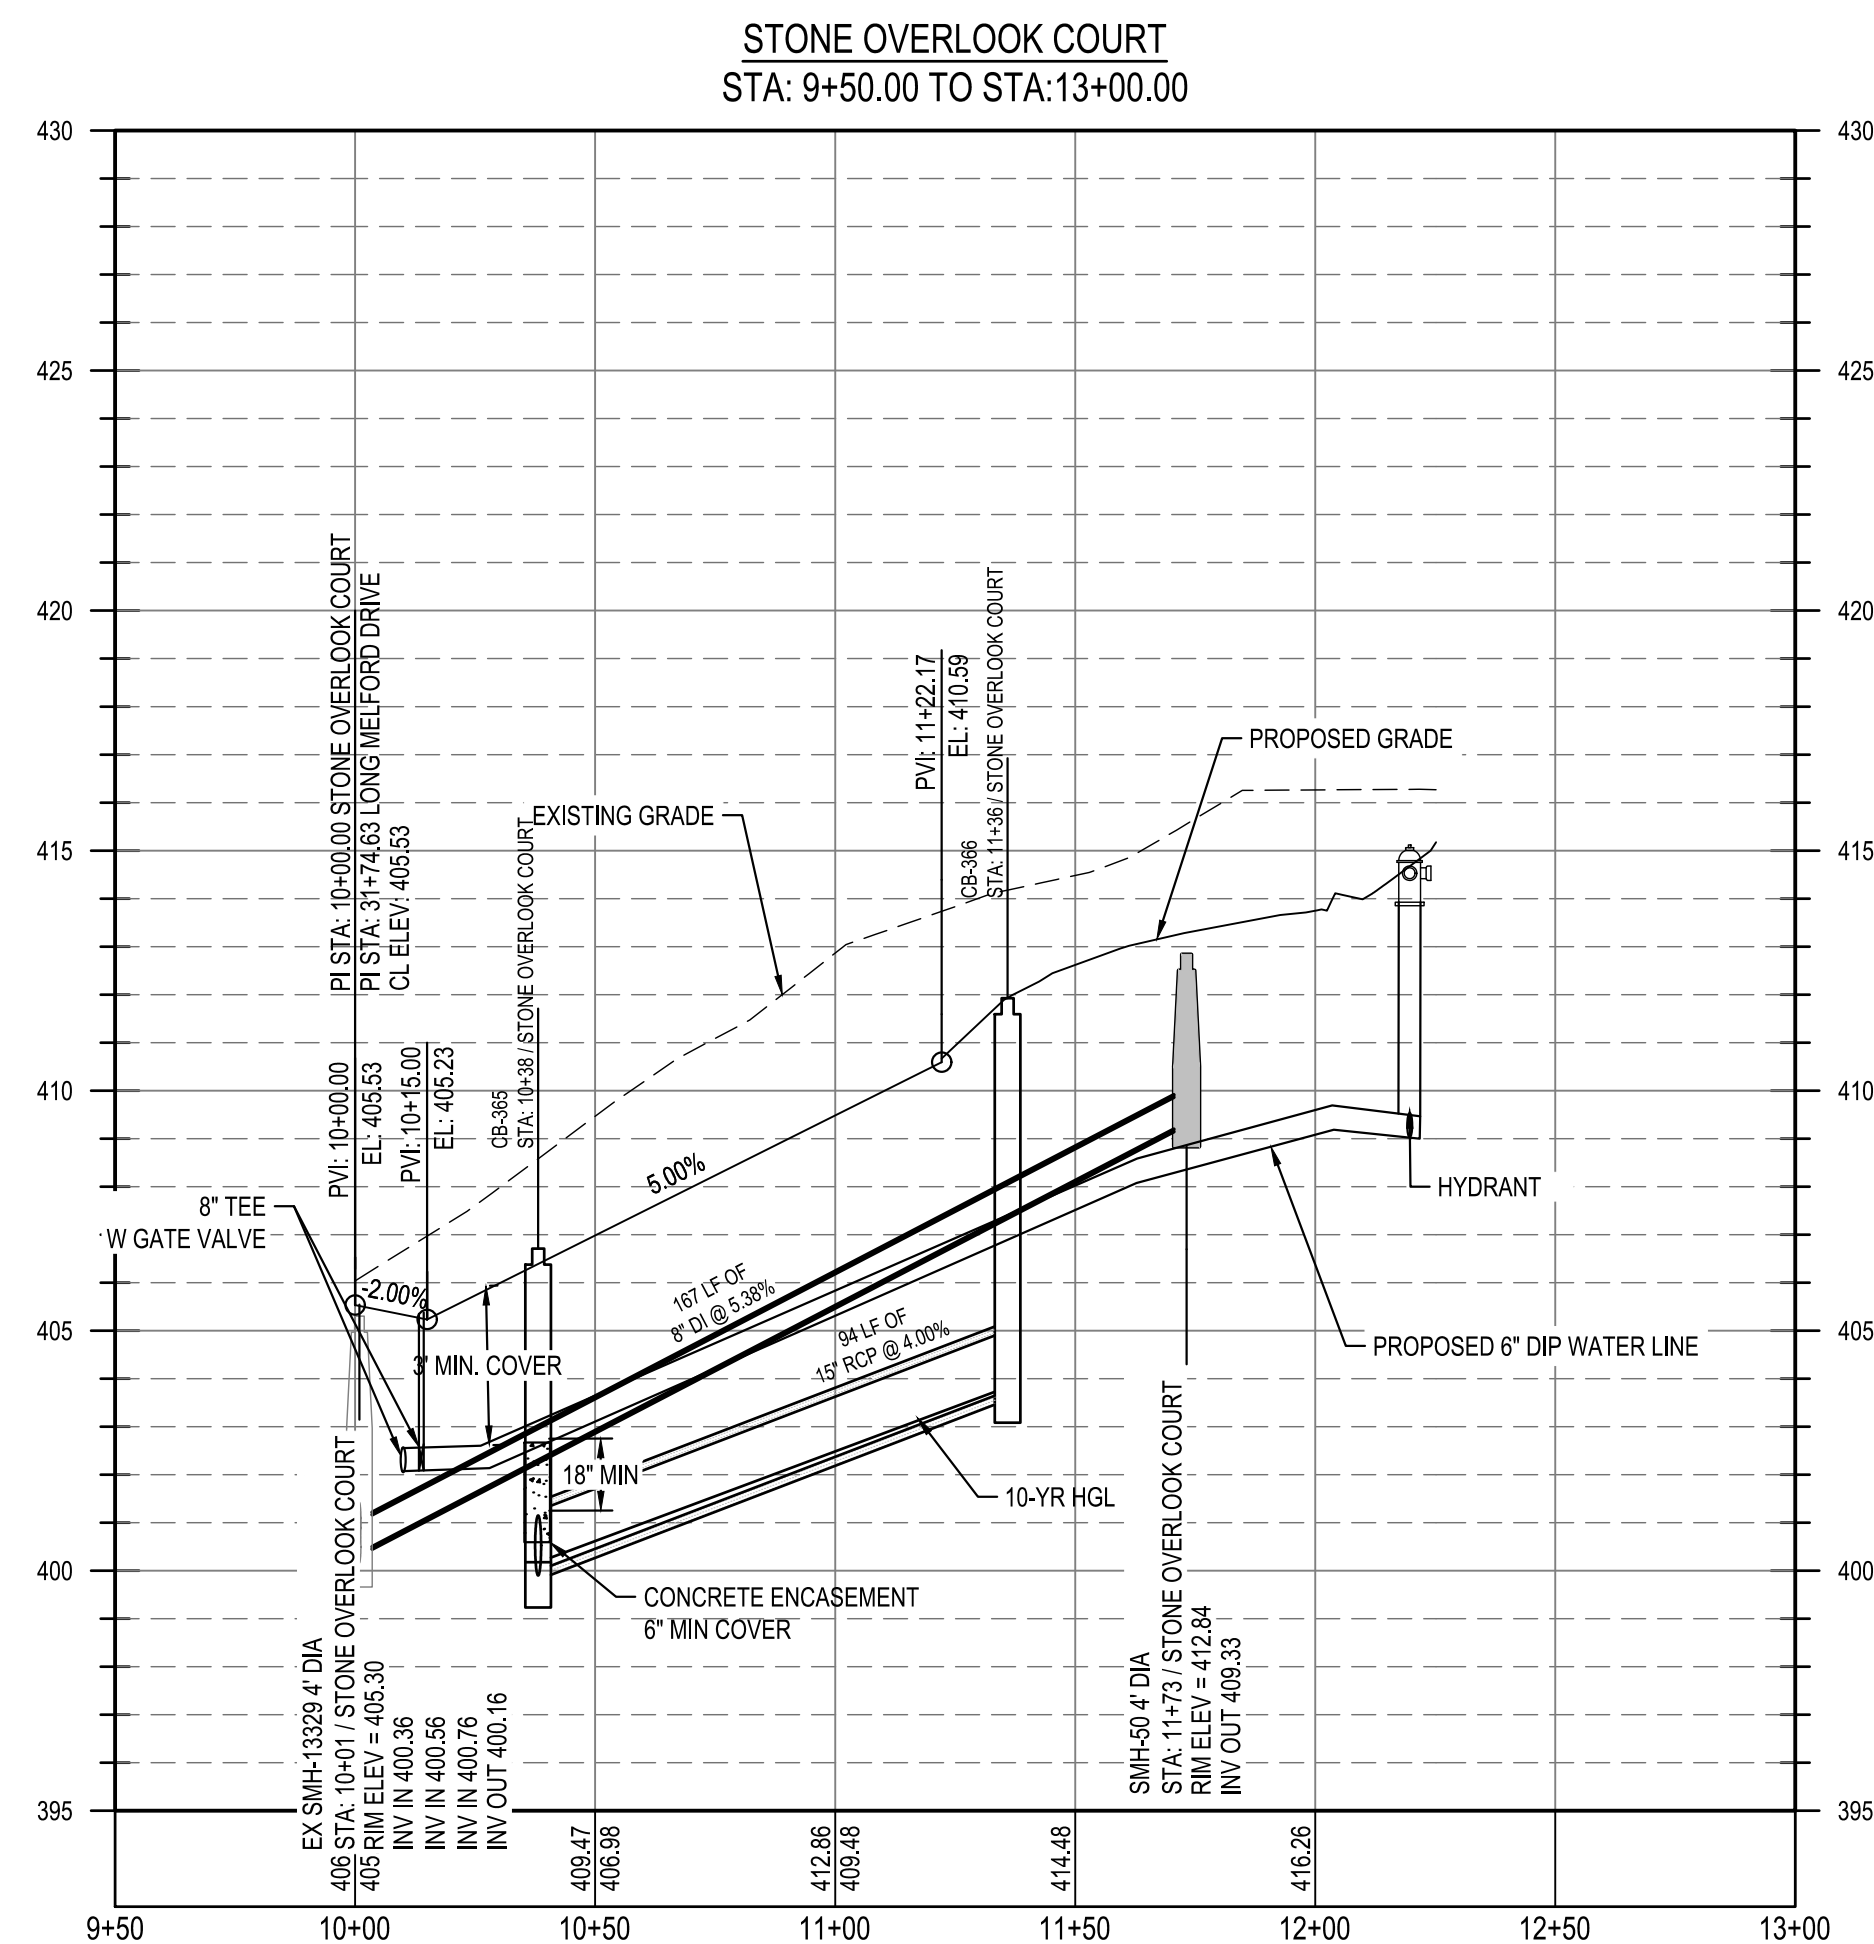


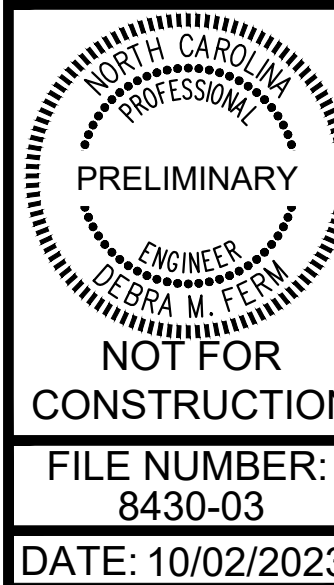

BGE
5440 WADE PARK BLVD, SUITE 102
RALEIGH NC 27607
WWW.BGEINC.COM
NC LICENSE #C-4397

[illegible]

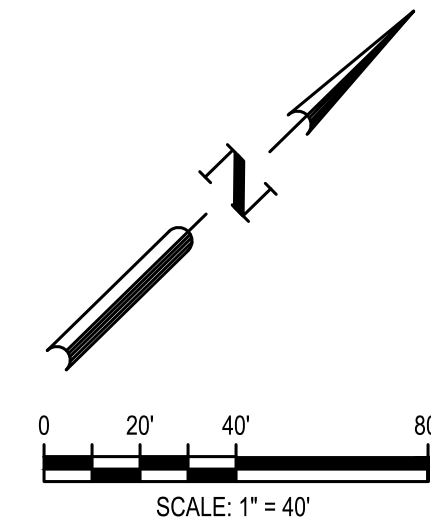



PARKER RIDGE
82 SCHOOL STREET
ROLESVILLE / NORTH CAROLINA / 27571

**LENNAR
CORPORAION**
1100 PERIMETER PARK DRIVE, SUITE 112
MORRISVILLE / NORTH CAROLINA / 27560


BGE
5440 WADE PARK BLVD, SUITE 102
RALEIGH NC 27607
WWW.BGEINC.COM
NC LICENSE #C-4397

[illegible]

C6-8

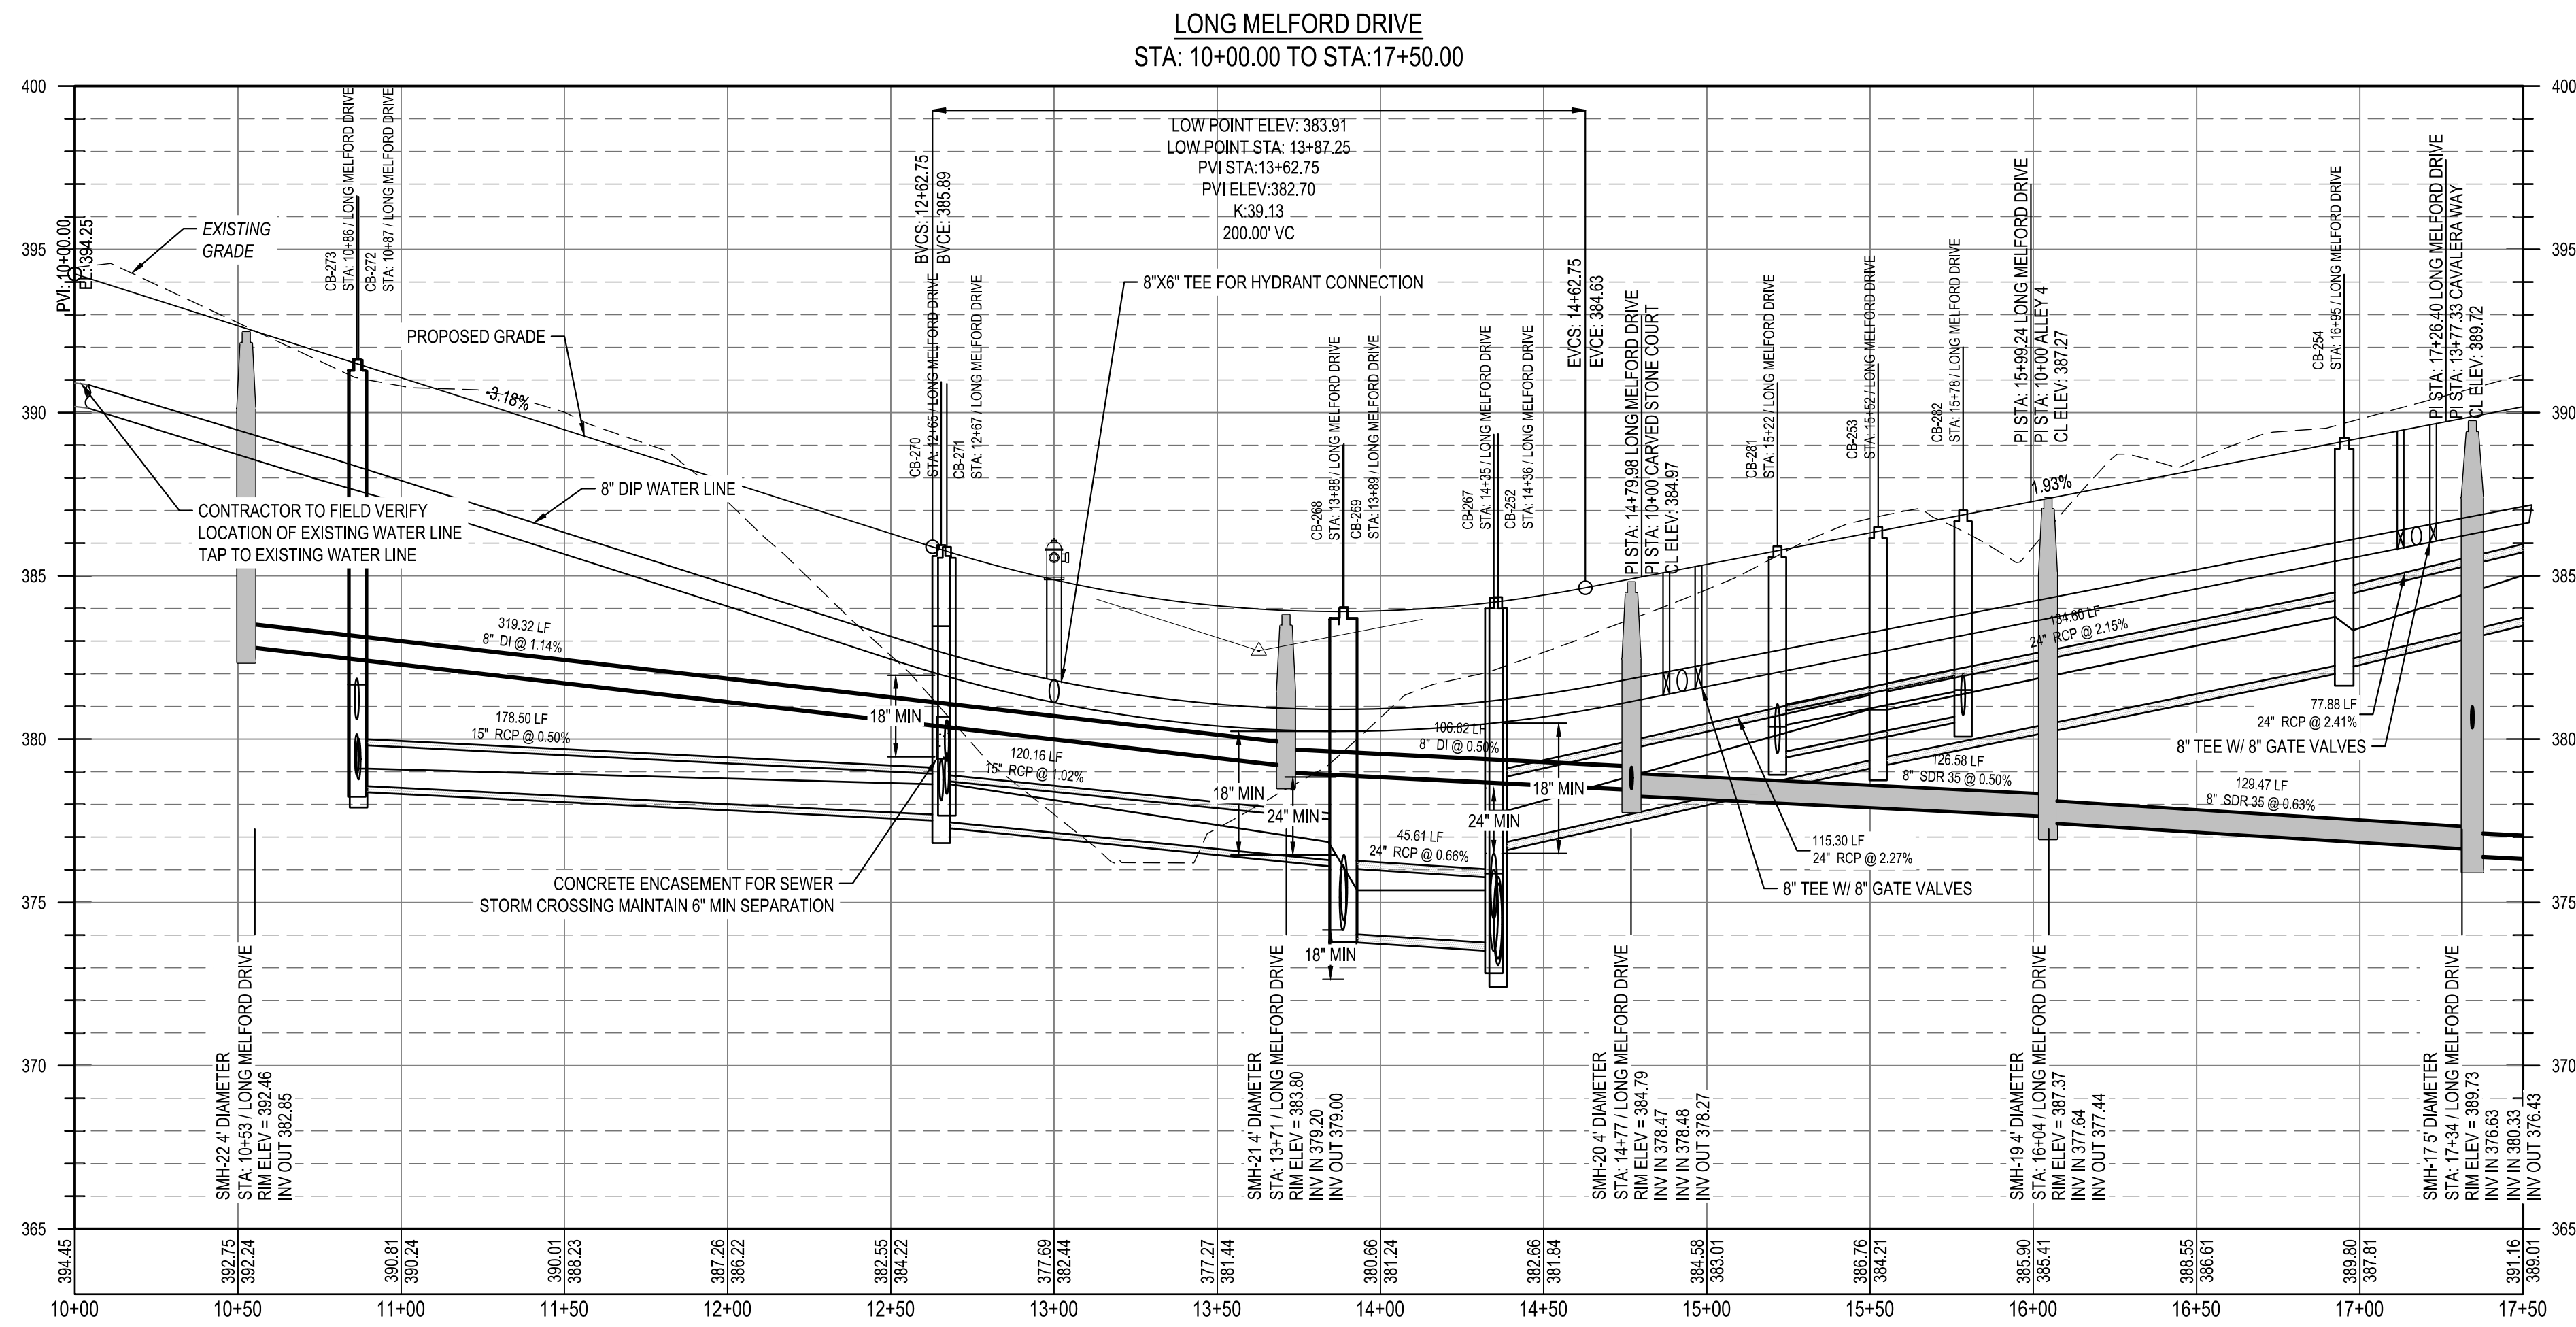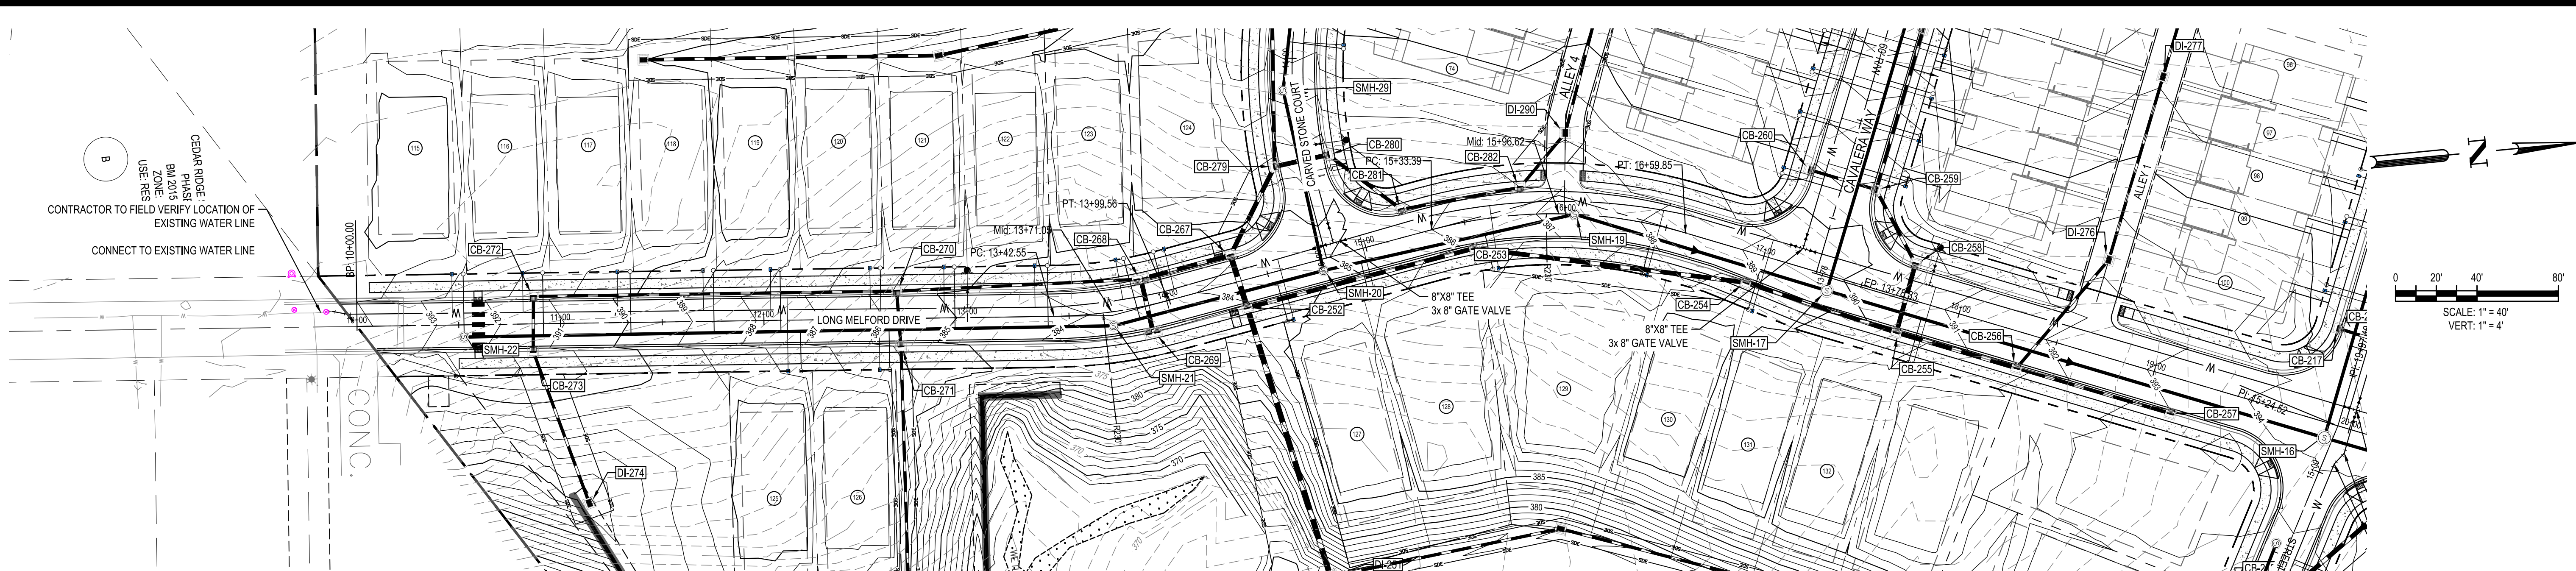

Know what's below.
Call before you dig.

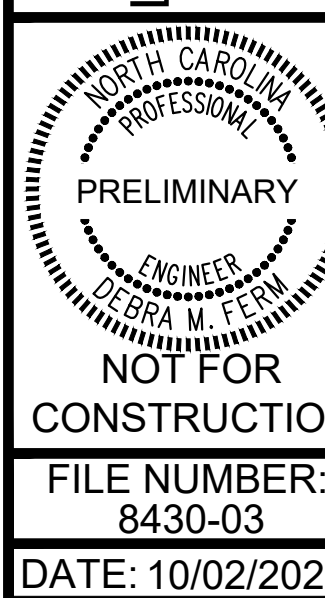

DATE: 10/02/2023

C6-9

PARKER RIDGE
82 SCHOOL STREET
ROLESVILLE / NORTH CAROLINA / 27571



LENNAR
CORPORAION
1100 PERIMETER PARK DRIVE, SUITE 112
MORRISVILLE / NORTH CAROLINA / 27560

BCE
5440 WADE PARK BLVD, SUITE 102
RALEIGH NC 27607
WWW.BCEINC.COM
NC LICENSE #C-4397


DESIGNED BY: DF/CD
DRAWN BY: DF/JWM
REVIEWED BY: DF

REV	DATE	DESCRIPTION	INITIALS
1	10/02/2023	PER TOWN OF ROLESVILLE COMMENT	
2	08/01/2023	PER TOWN OF ROLESVILLE COMMENT	
3	06/01/2023	INITIAL SUBMITTAL	

\\browngay.net\panzura\Regions\NCA\Projects\Lennar\8430-03 - DWG\PlanSheets\On-Site\CB-9 LONG MELFORD DRIVE PLAN AND PROFILE.dwg Layout: C6-12 LONG MELFORD DRIVE PLAN AND PROFILE (4 OF 5) Plotted: 10/2/2023 4:43:54 PM

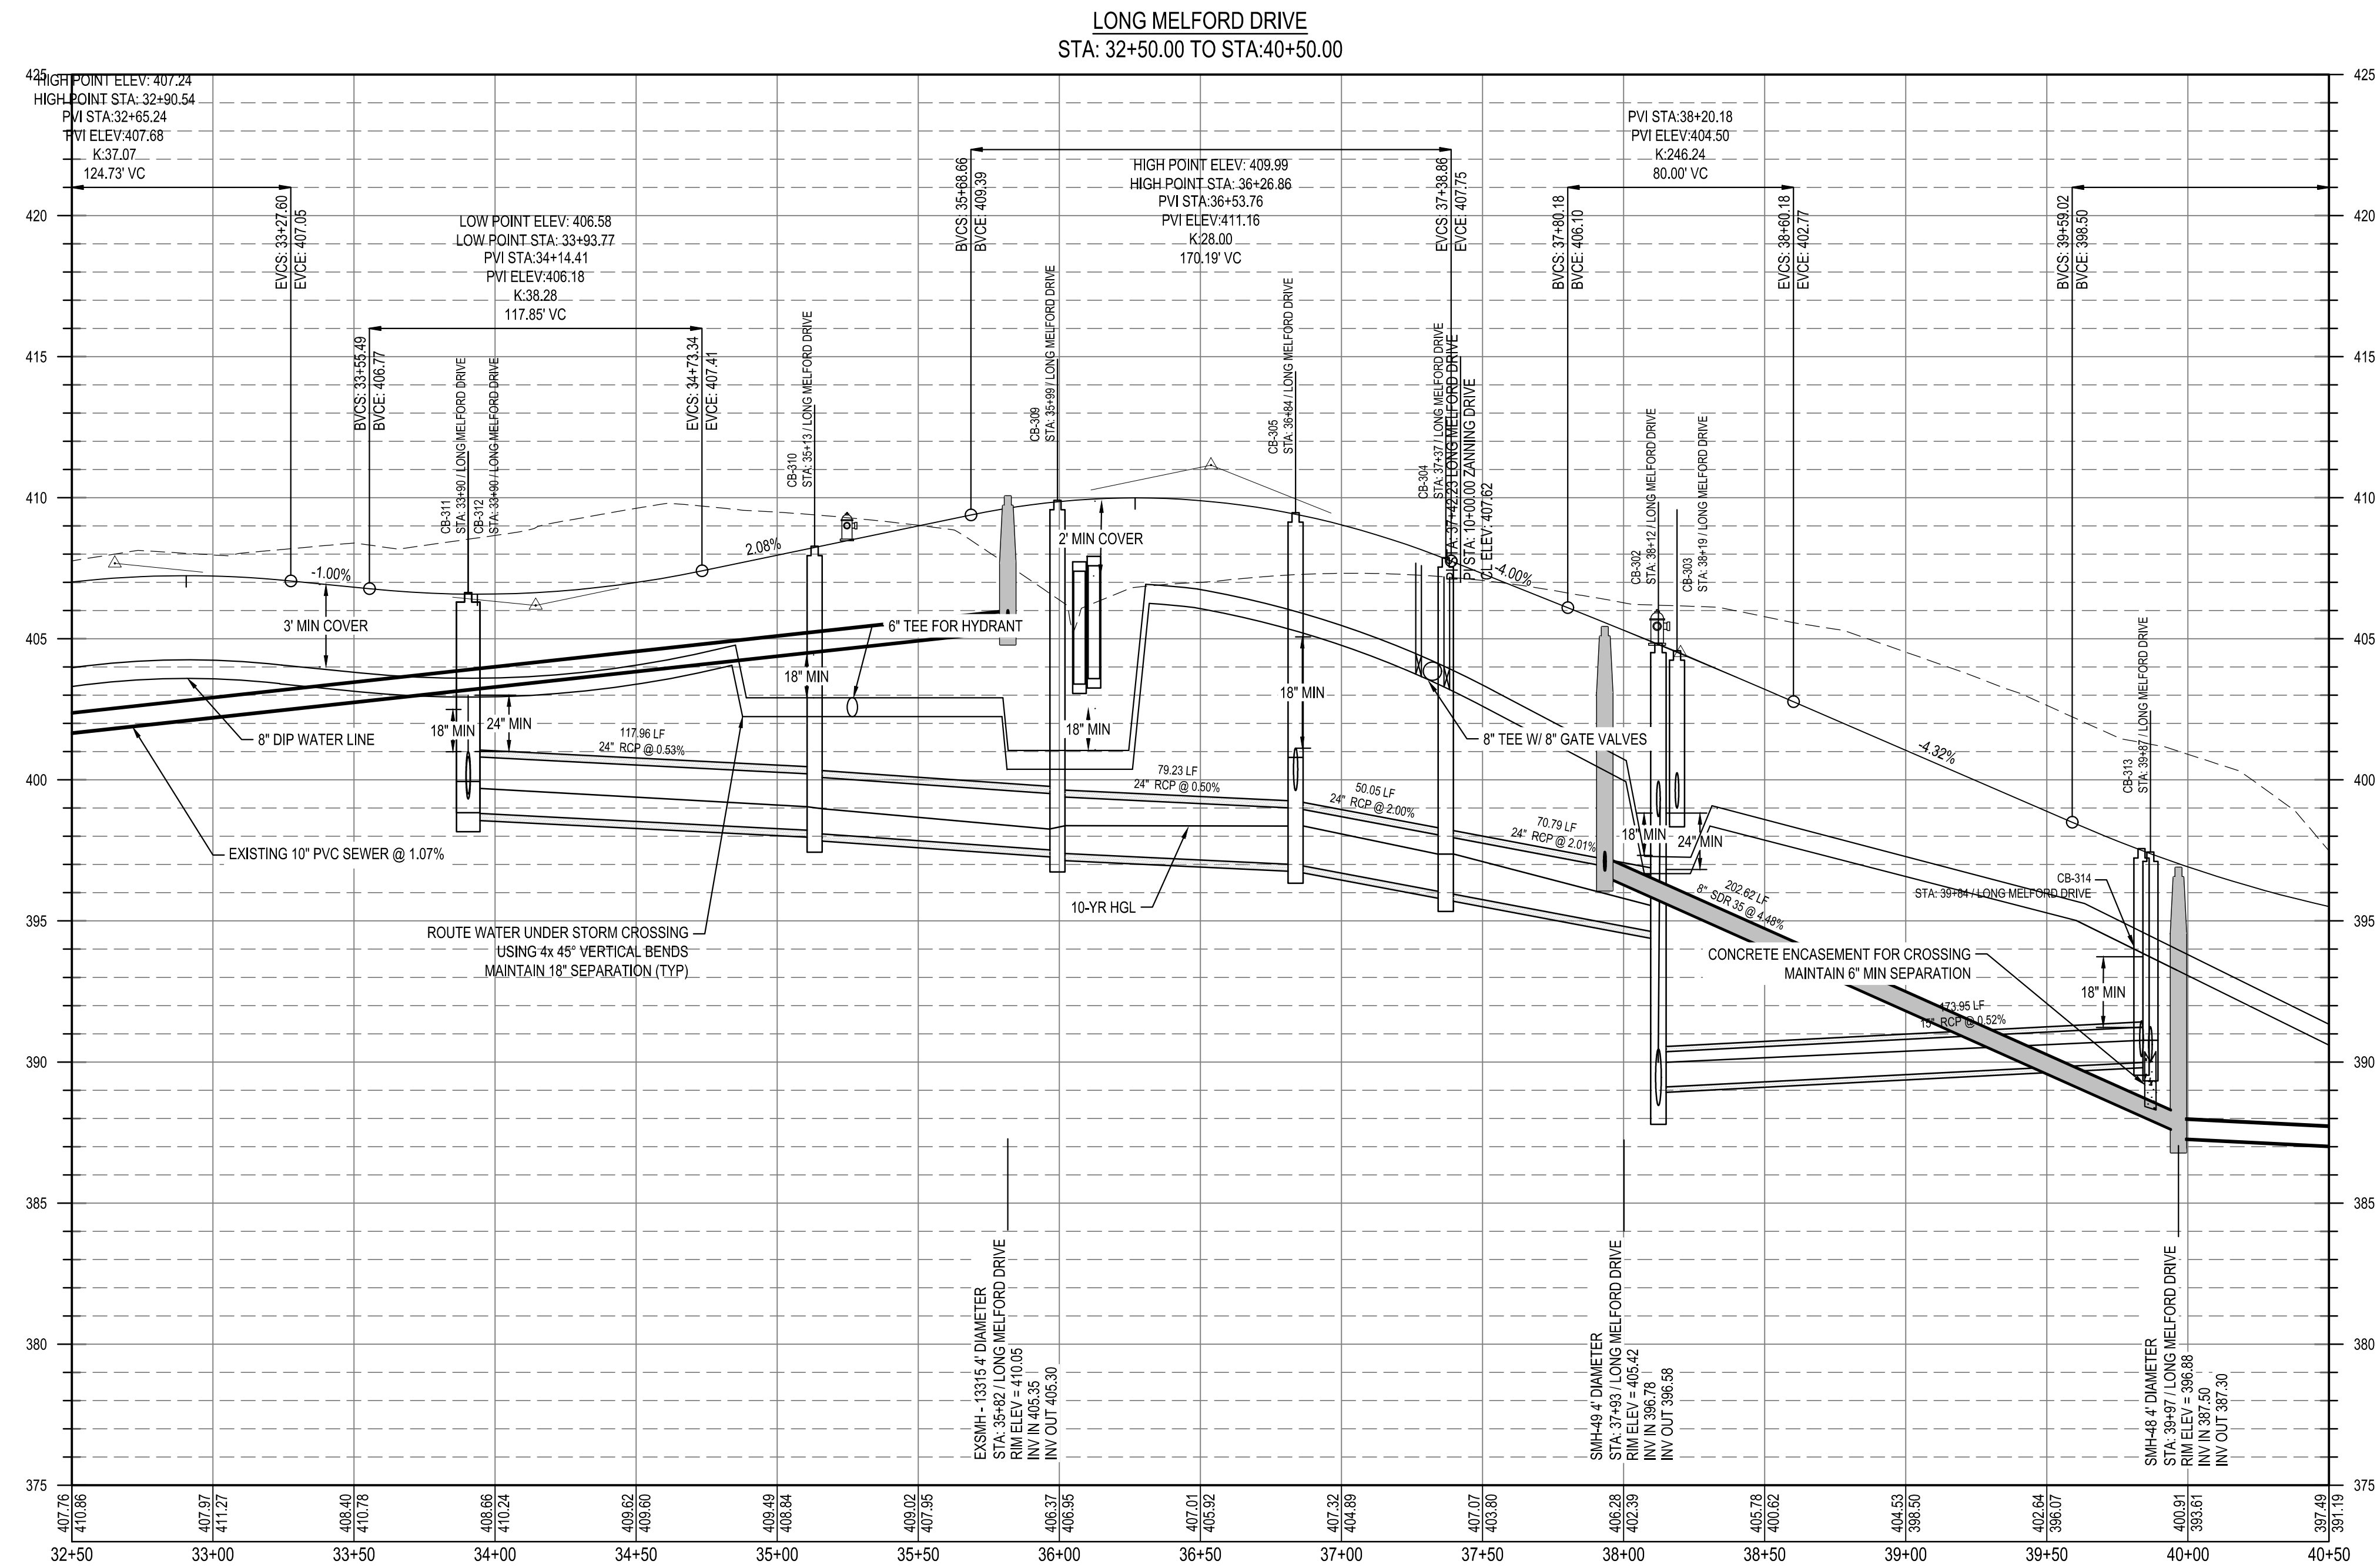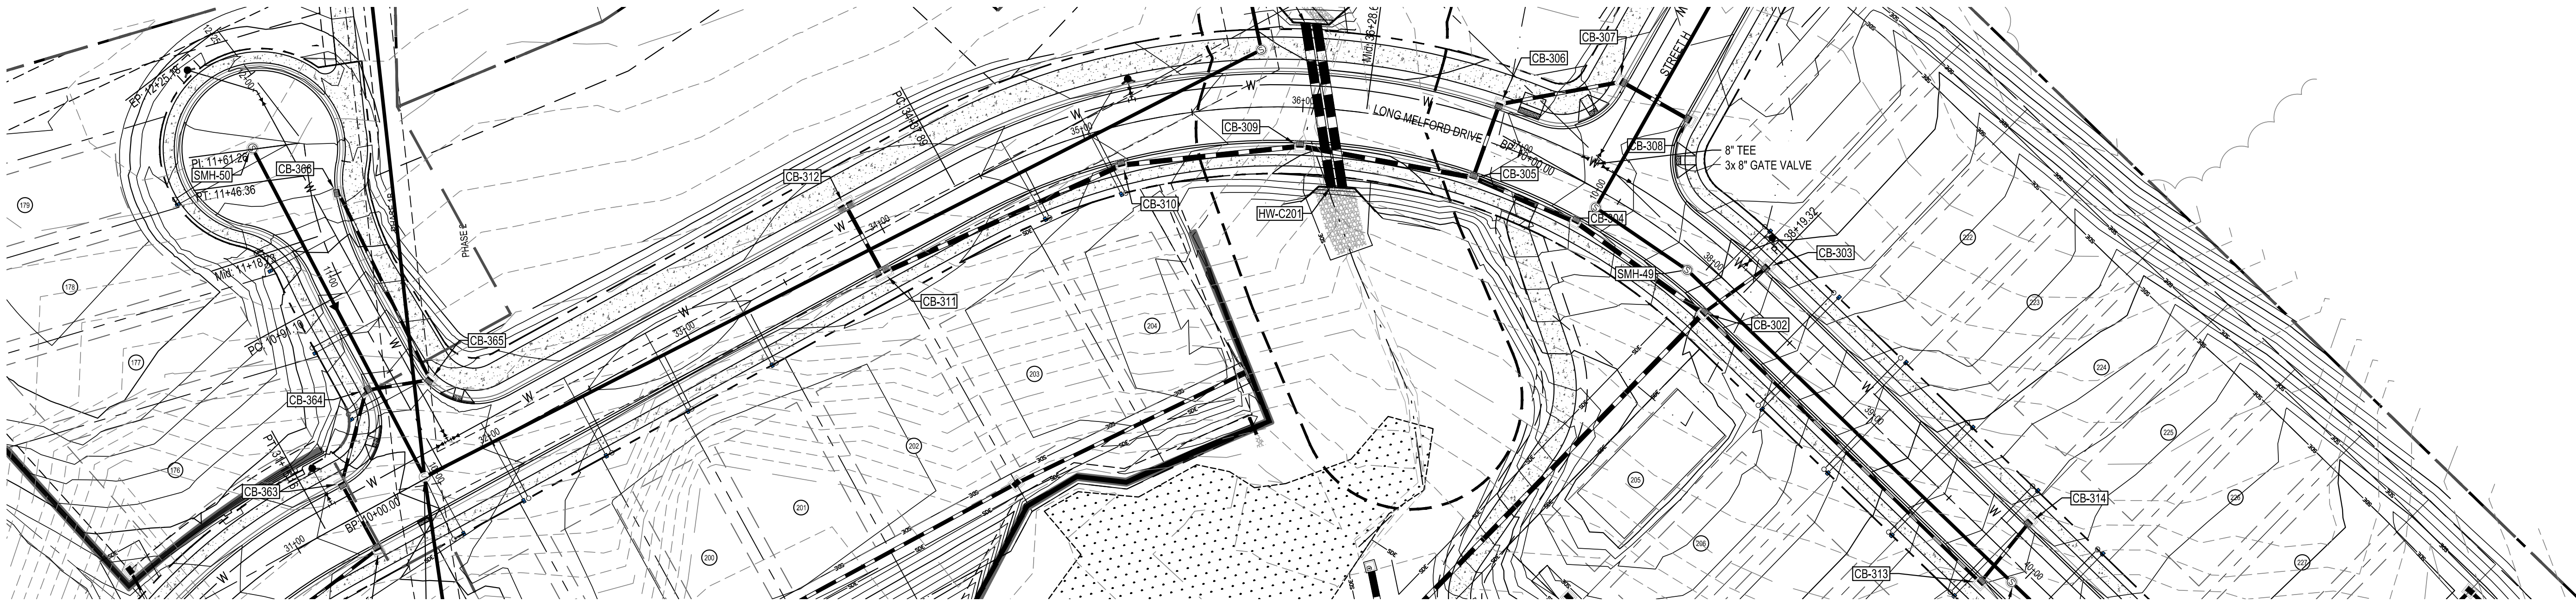

Know what's below.
Call before you dig.

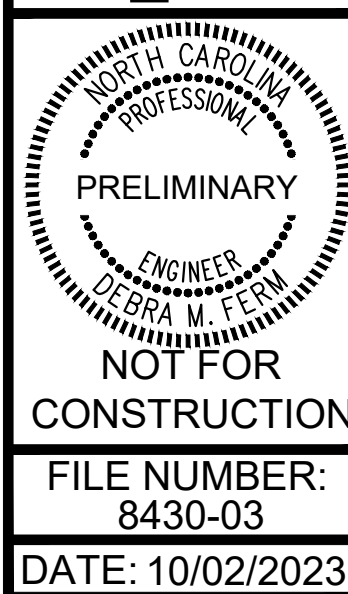

LONG MELFORD DRIVE PLAN
AND PROFILE (4 OF 5)

PARKER RIDGE

82 SCHOOL STREET
ROLESVILLE / NORTH CAROLINA / 27571

LENNAR
CORPORAION

1100 PERIMETER PARK DRIVE, SUITE 112
MORRISVILLE / NORTH CAROLINA / 27560







5440 WADE PARK BLVD, SUITE 102
RALEIGH NC 27607
WWW.BCEINC.COM
NC LICENSE #C-4397

DESIGNED BY: DFI/CD
DRAWN BY: DFI/JWM
REVIEWED BY: DFI

10/02/2023 PER TOWN OF ROLESVILLE COMMENT
08/01/2023 PER TOWN OF ROLESVILLE COMMENT
06/01/2023 INITIAL SUBMITTAL

REV
10/02/2023 PER TOWN OF ROLESVILLE COMMENT
08/01/2023 PER TOWN OF ROLESVILLE COMMENT
06/01/2023 INITIAL SUBMITTAL

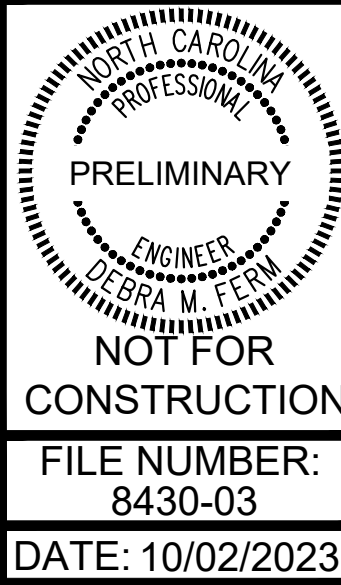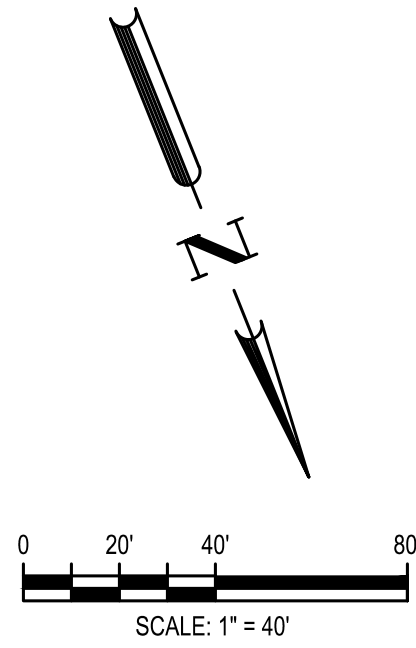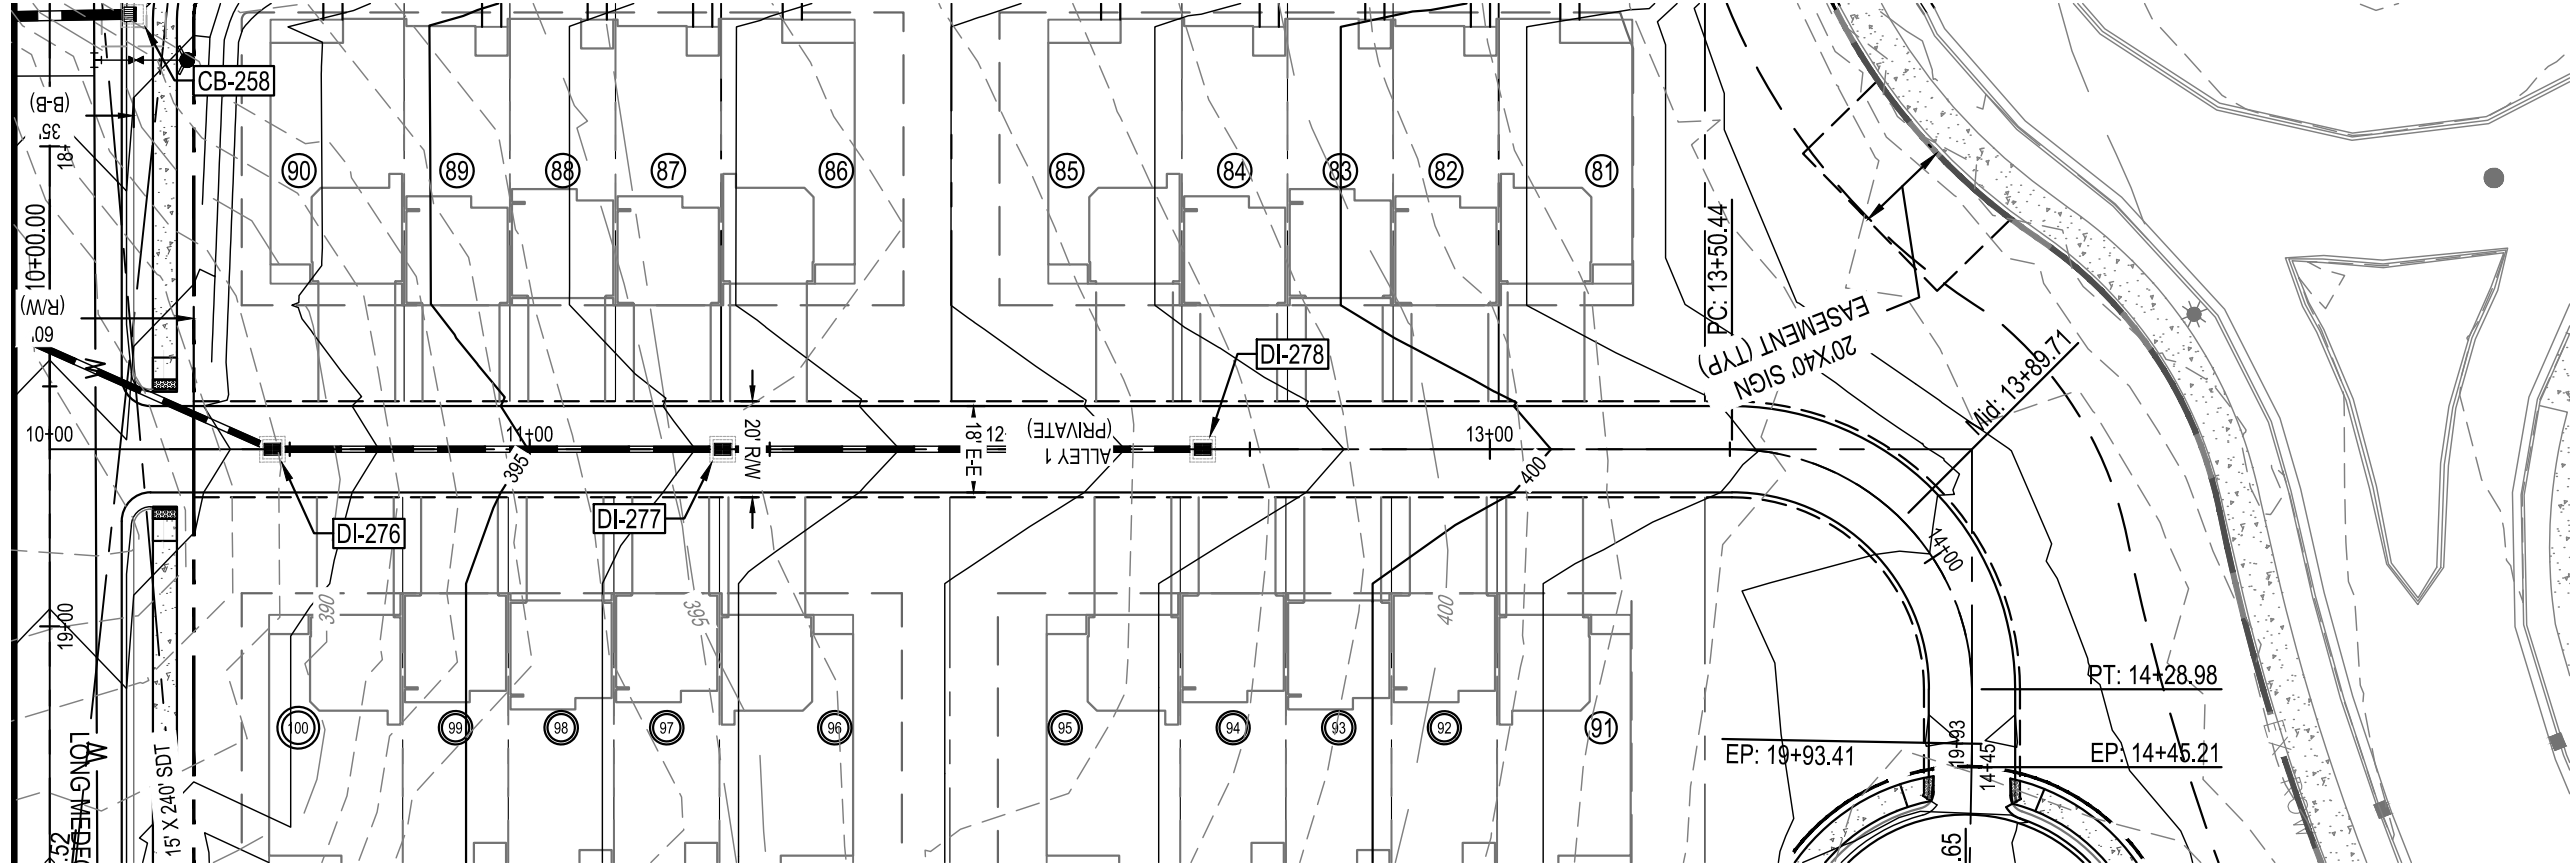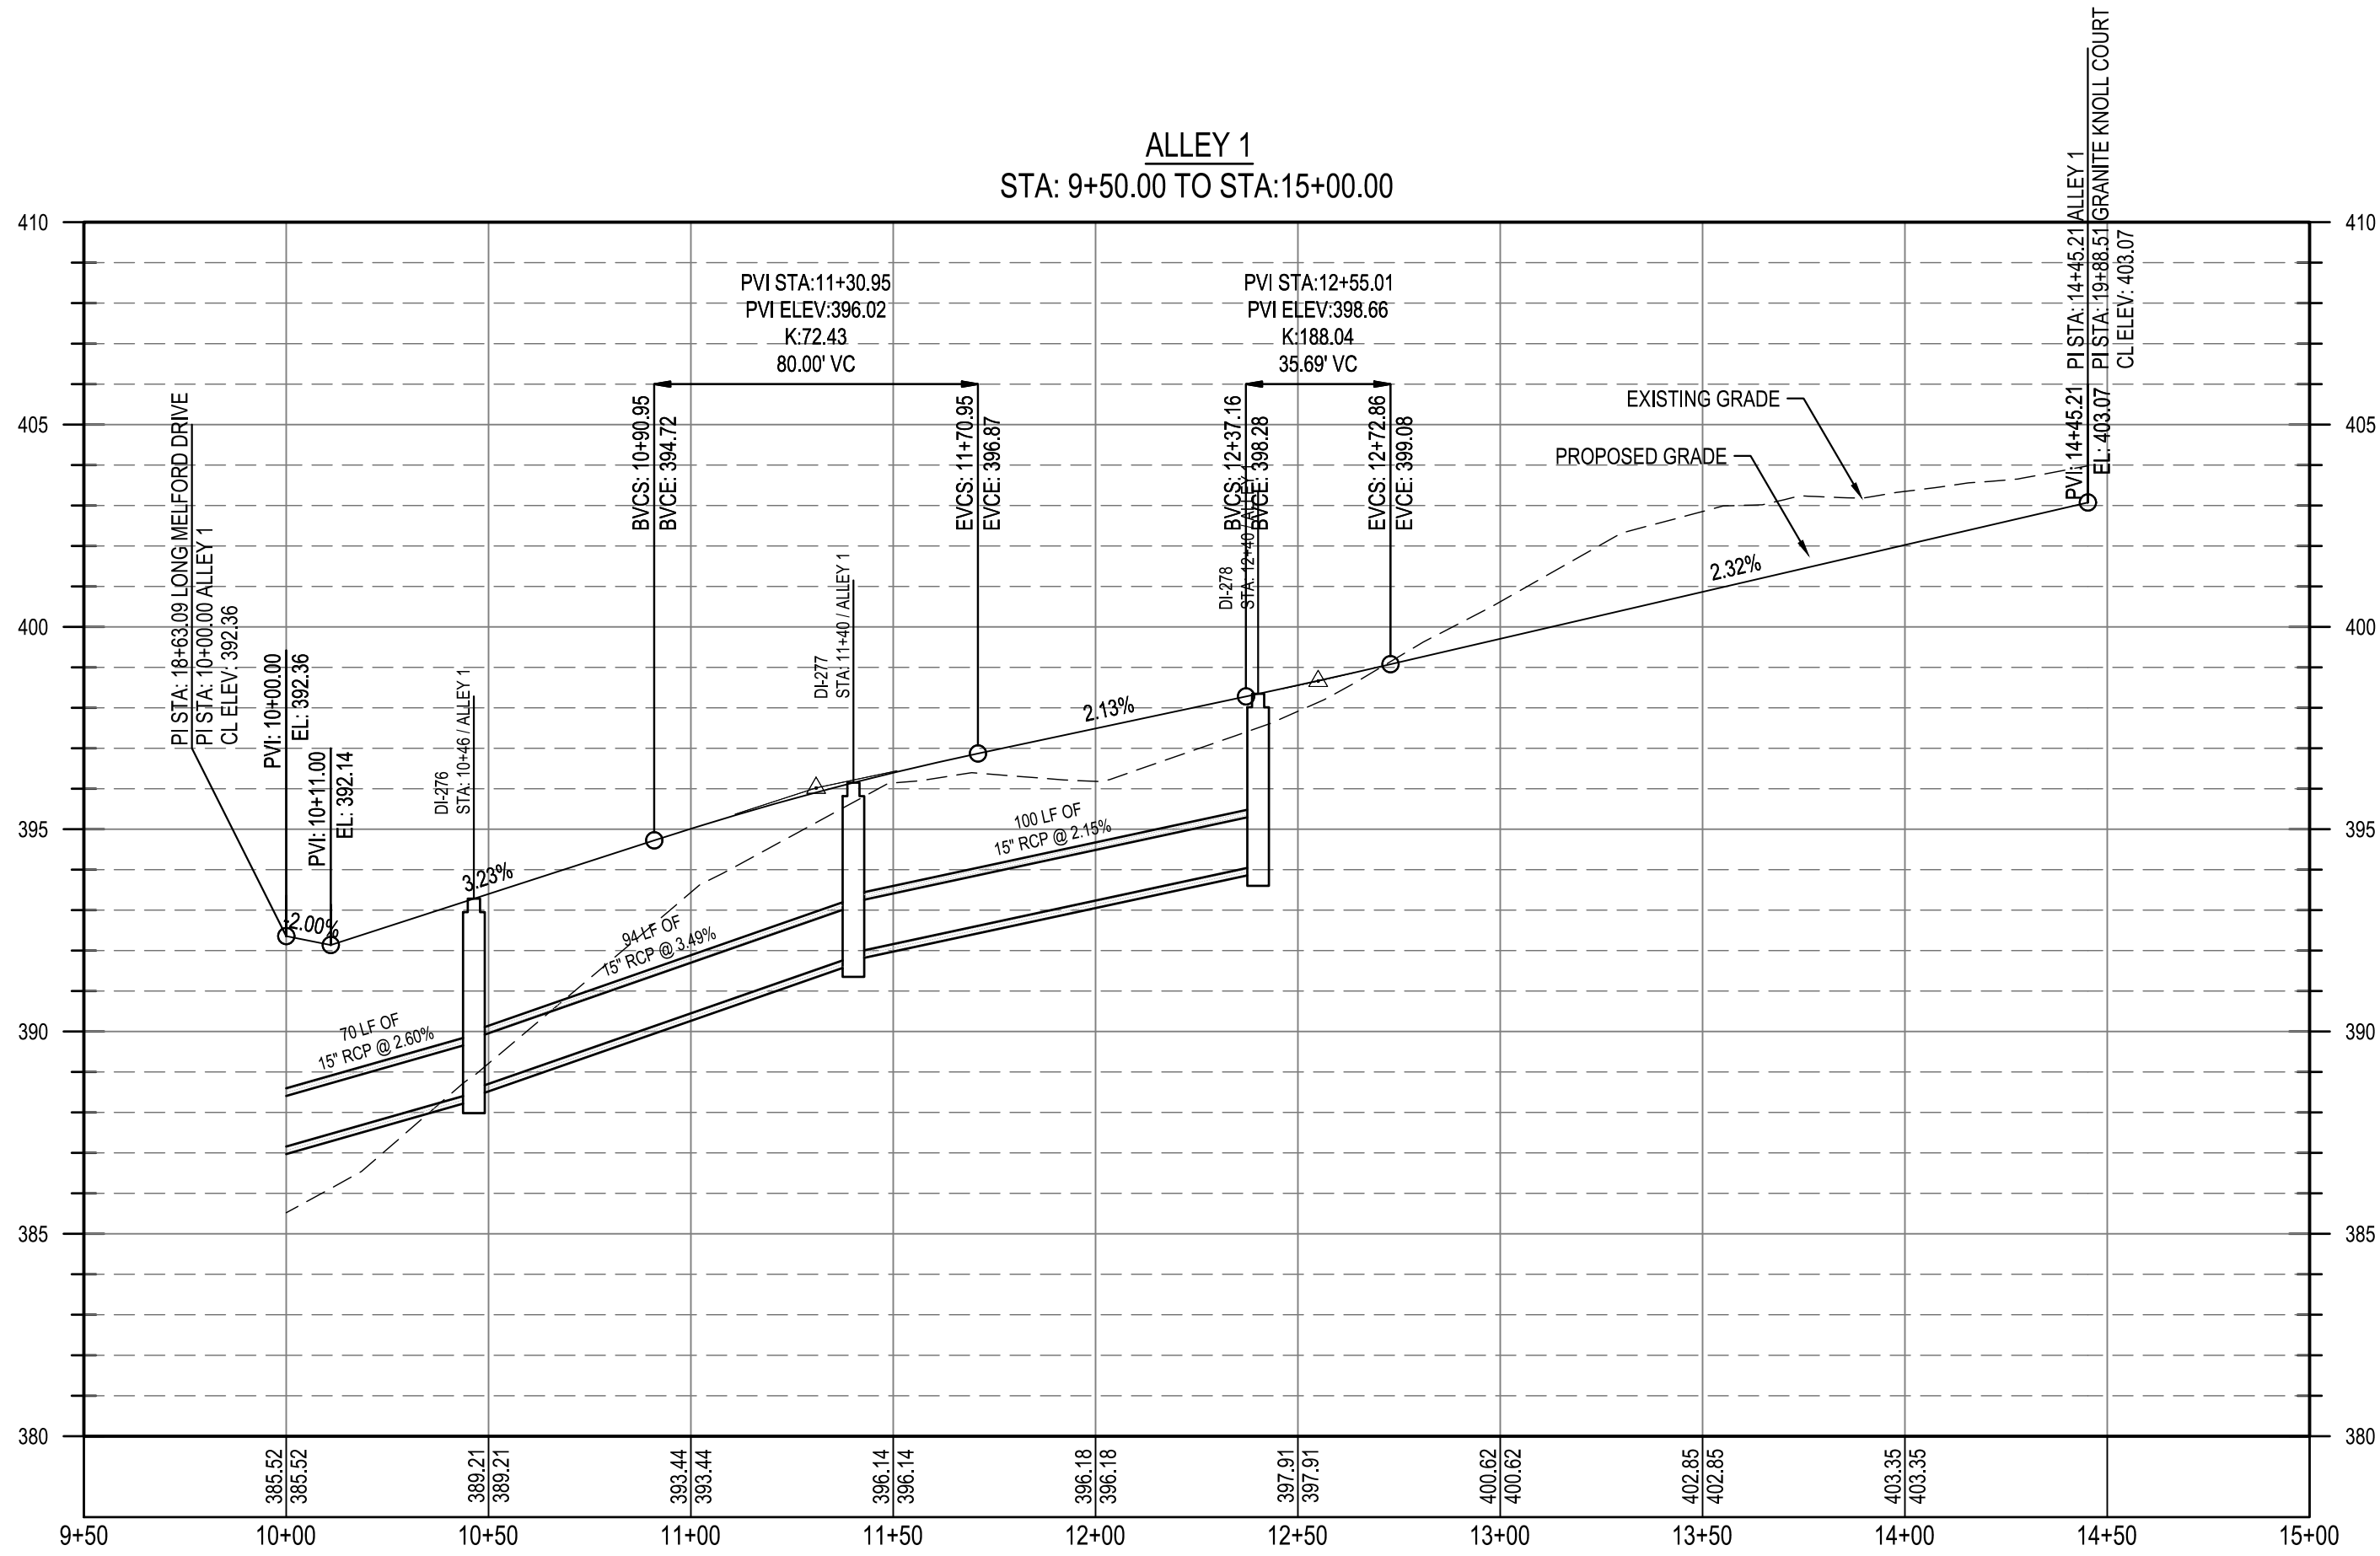

ALLEY 1 PLAN AND PROFILE



PARKER RIDGE
82 SCHOOL STREET
ROLESVILLE / NORTH CAROLINA / 27571

LENNAR
CORPORAION
1100 PERIMETER PARK DRIVE, SUITE 112
MORRISVILLE / NORTH CAROLINA / 27560




DESIGNED BY: DF/CD
DRAWN BY: DF/JWM
REVIEWED BY: DF

△	△	△	△	△	△
REV	06/01/2023	08/01/2023	10/02/2023	PER TOWN OF ROLESVILLE COMMENT	PER TOWN OF ROLESVILLE COMMENT
INITIAL SUBMITTAL					

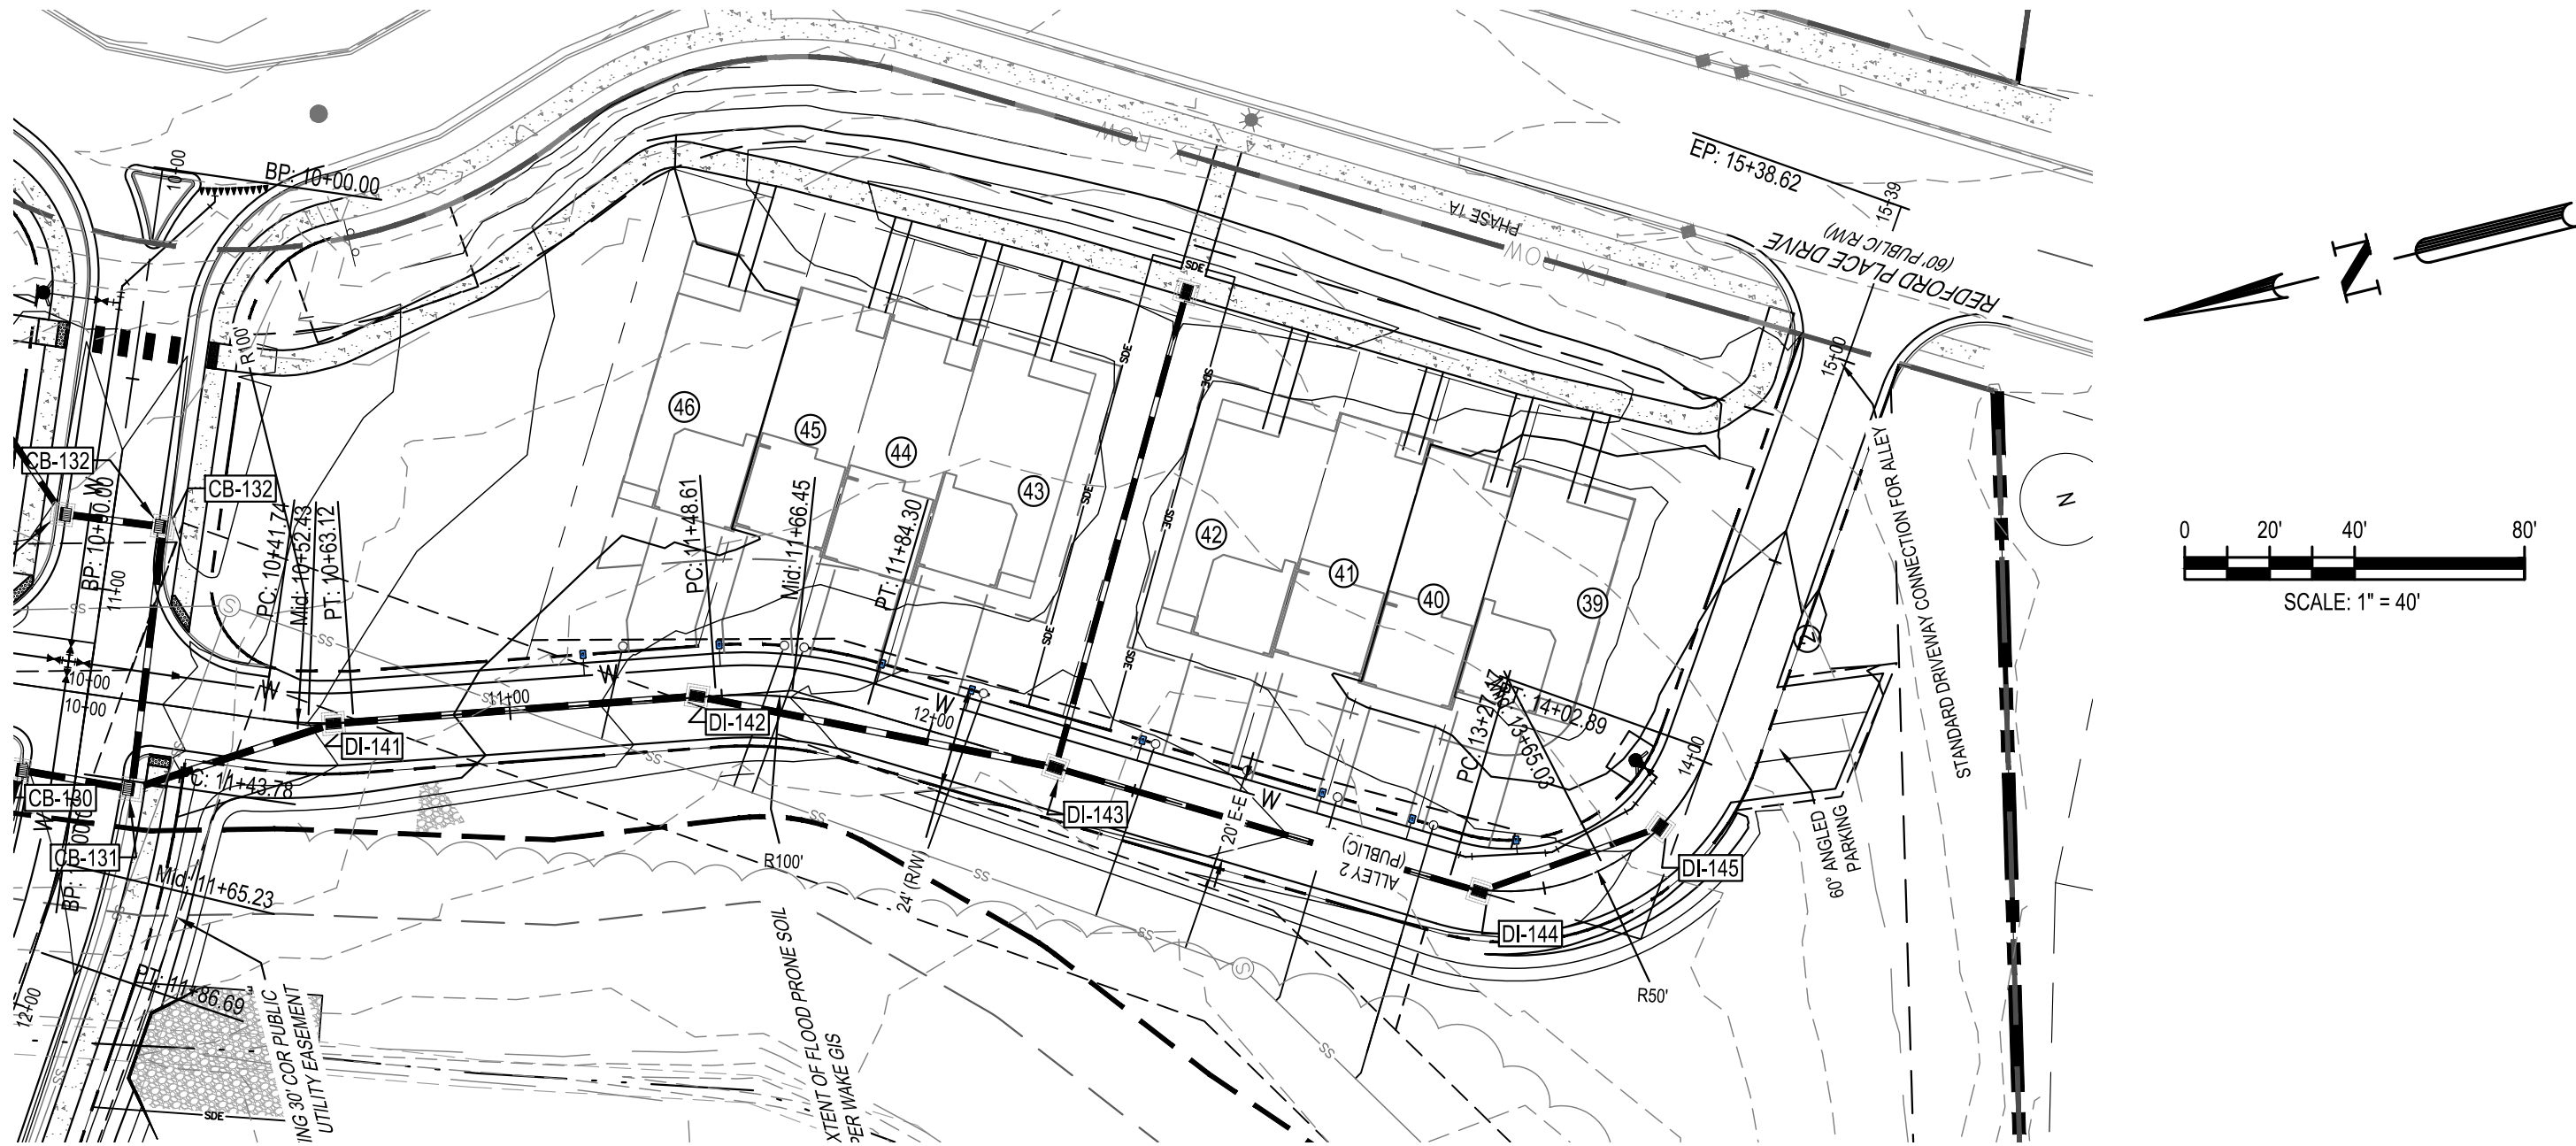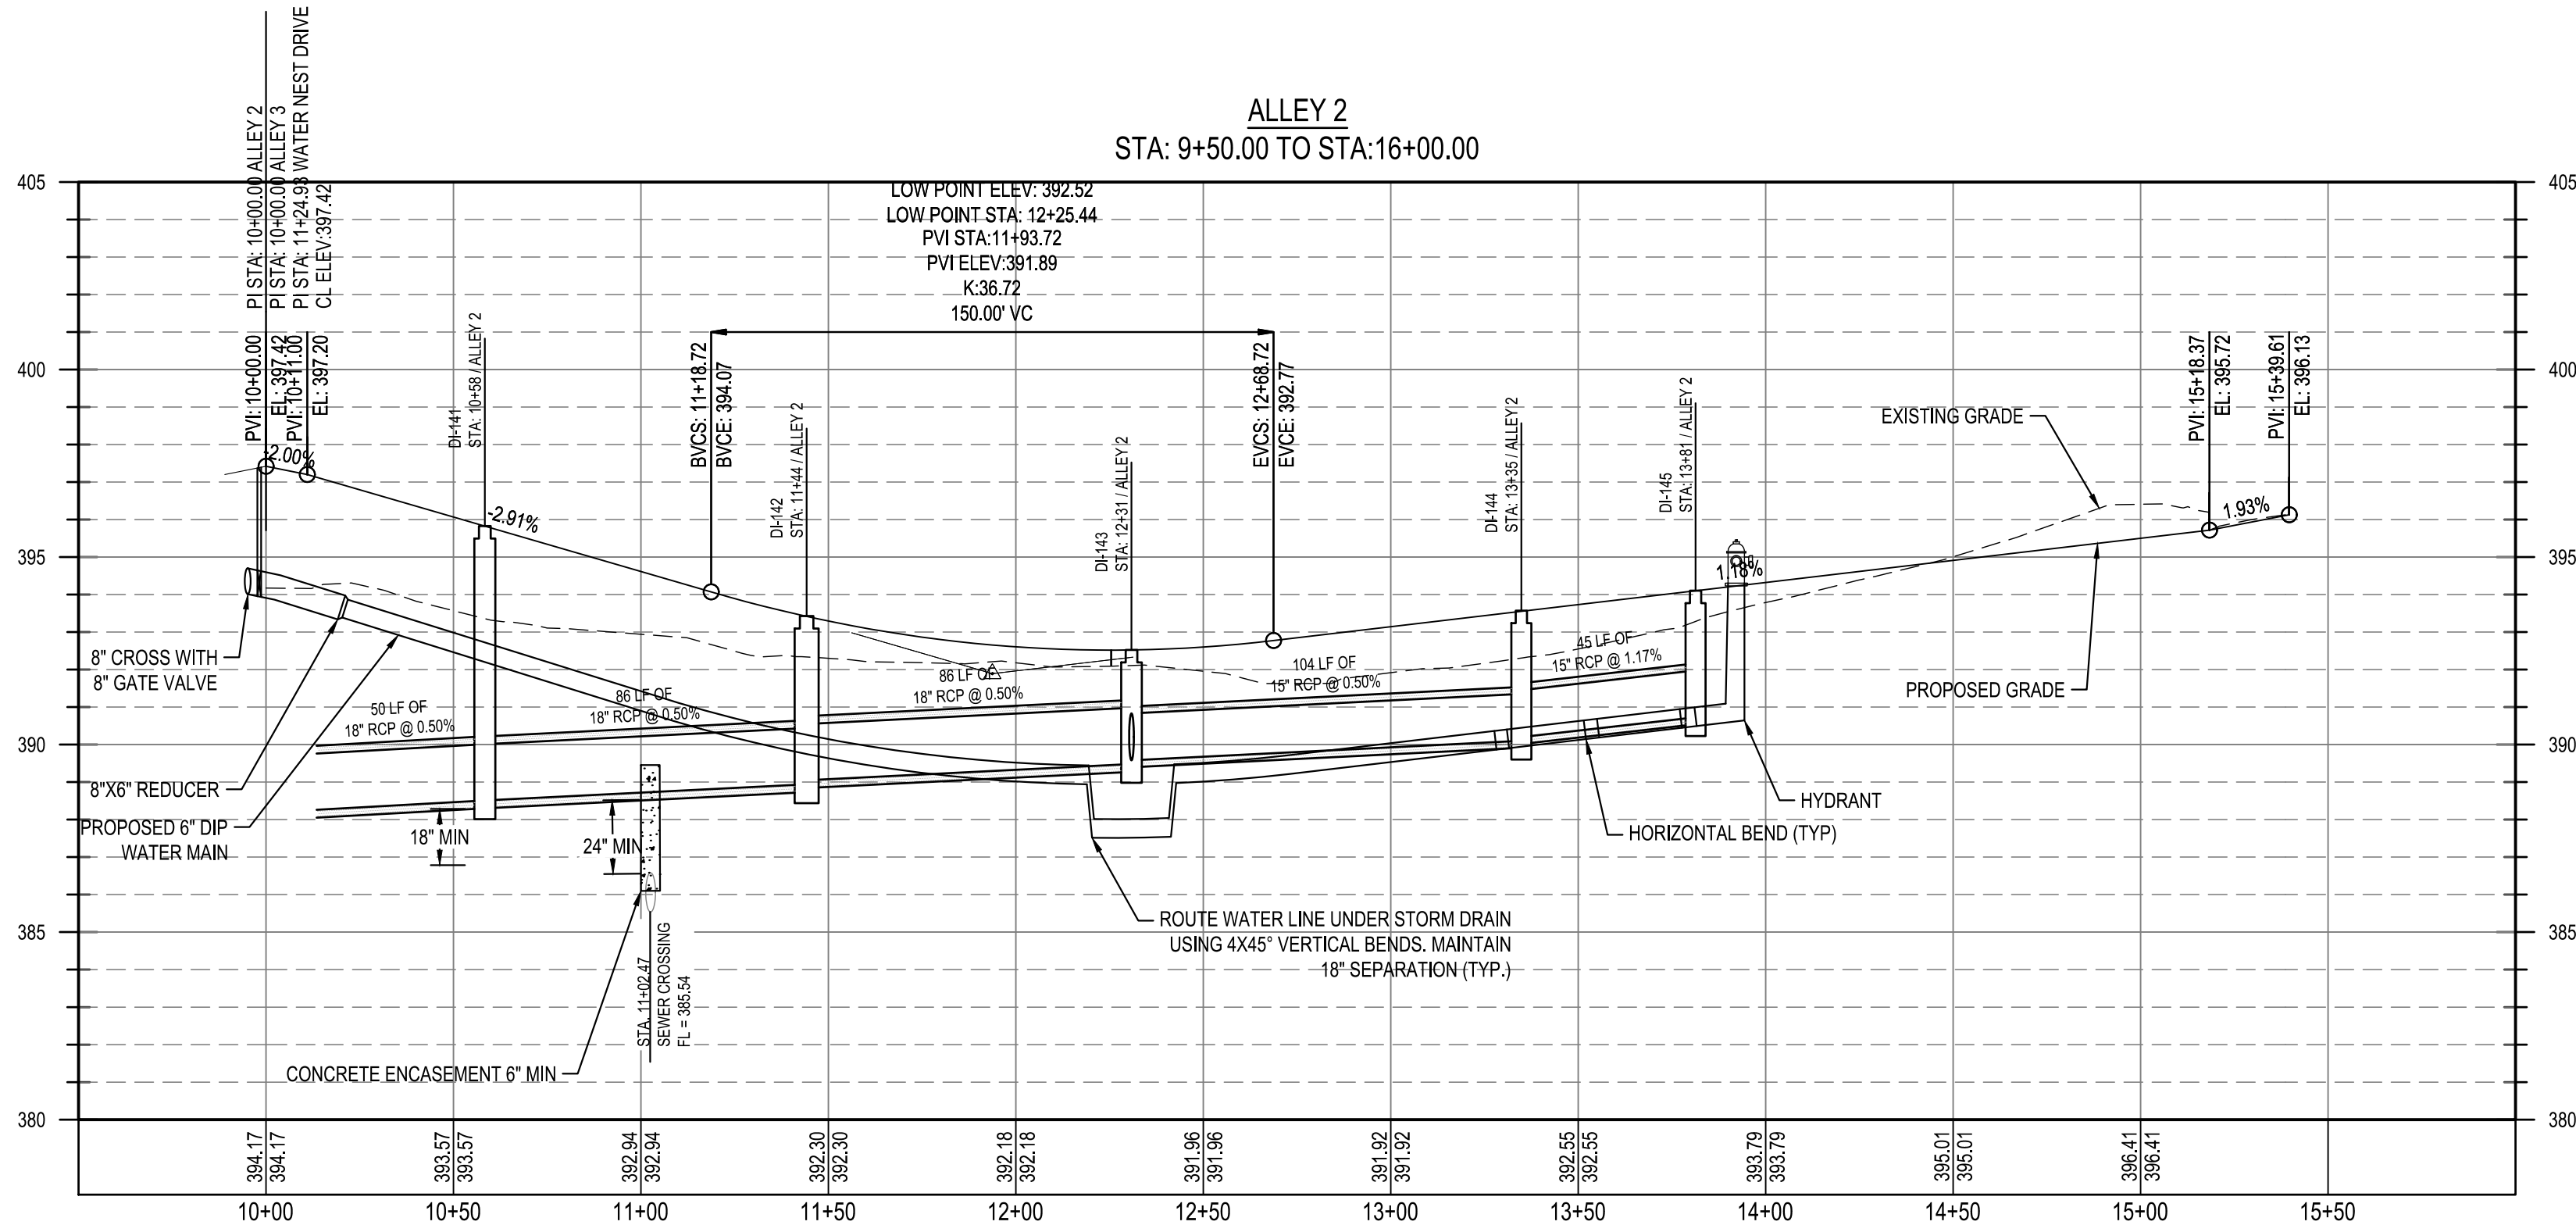

Know what's below.
Call before you dig.

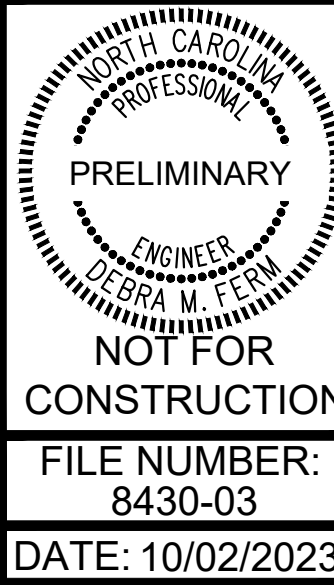

ALLEY 2 PLAN AND PROFILE


PARKER RIDGE
82 SCHOOL STREET
ROLESVILLE / NORTH CAROLINA / 27571

LENNAR
CORPORAION
1100 PERIMETER PARK DRIVE, SUITE 112
MORRISVILLE / NORTH CAROLINA / 27560




DESIGNED BY: DF/CD
DRAWN BY: DF/JWM
REVIEWED BY: DF

△				
△				
△				
△				
REV	06/01/2023	INITIAL	SUBMITTAL	
	08/01/2023	PER TOWN OF ROLESVILLE	COMMENT	
	10/02/2023	PER TOWN OF ROLESVILLE	COMMENT	

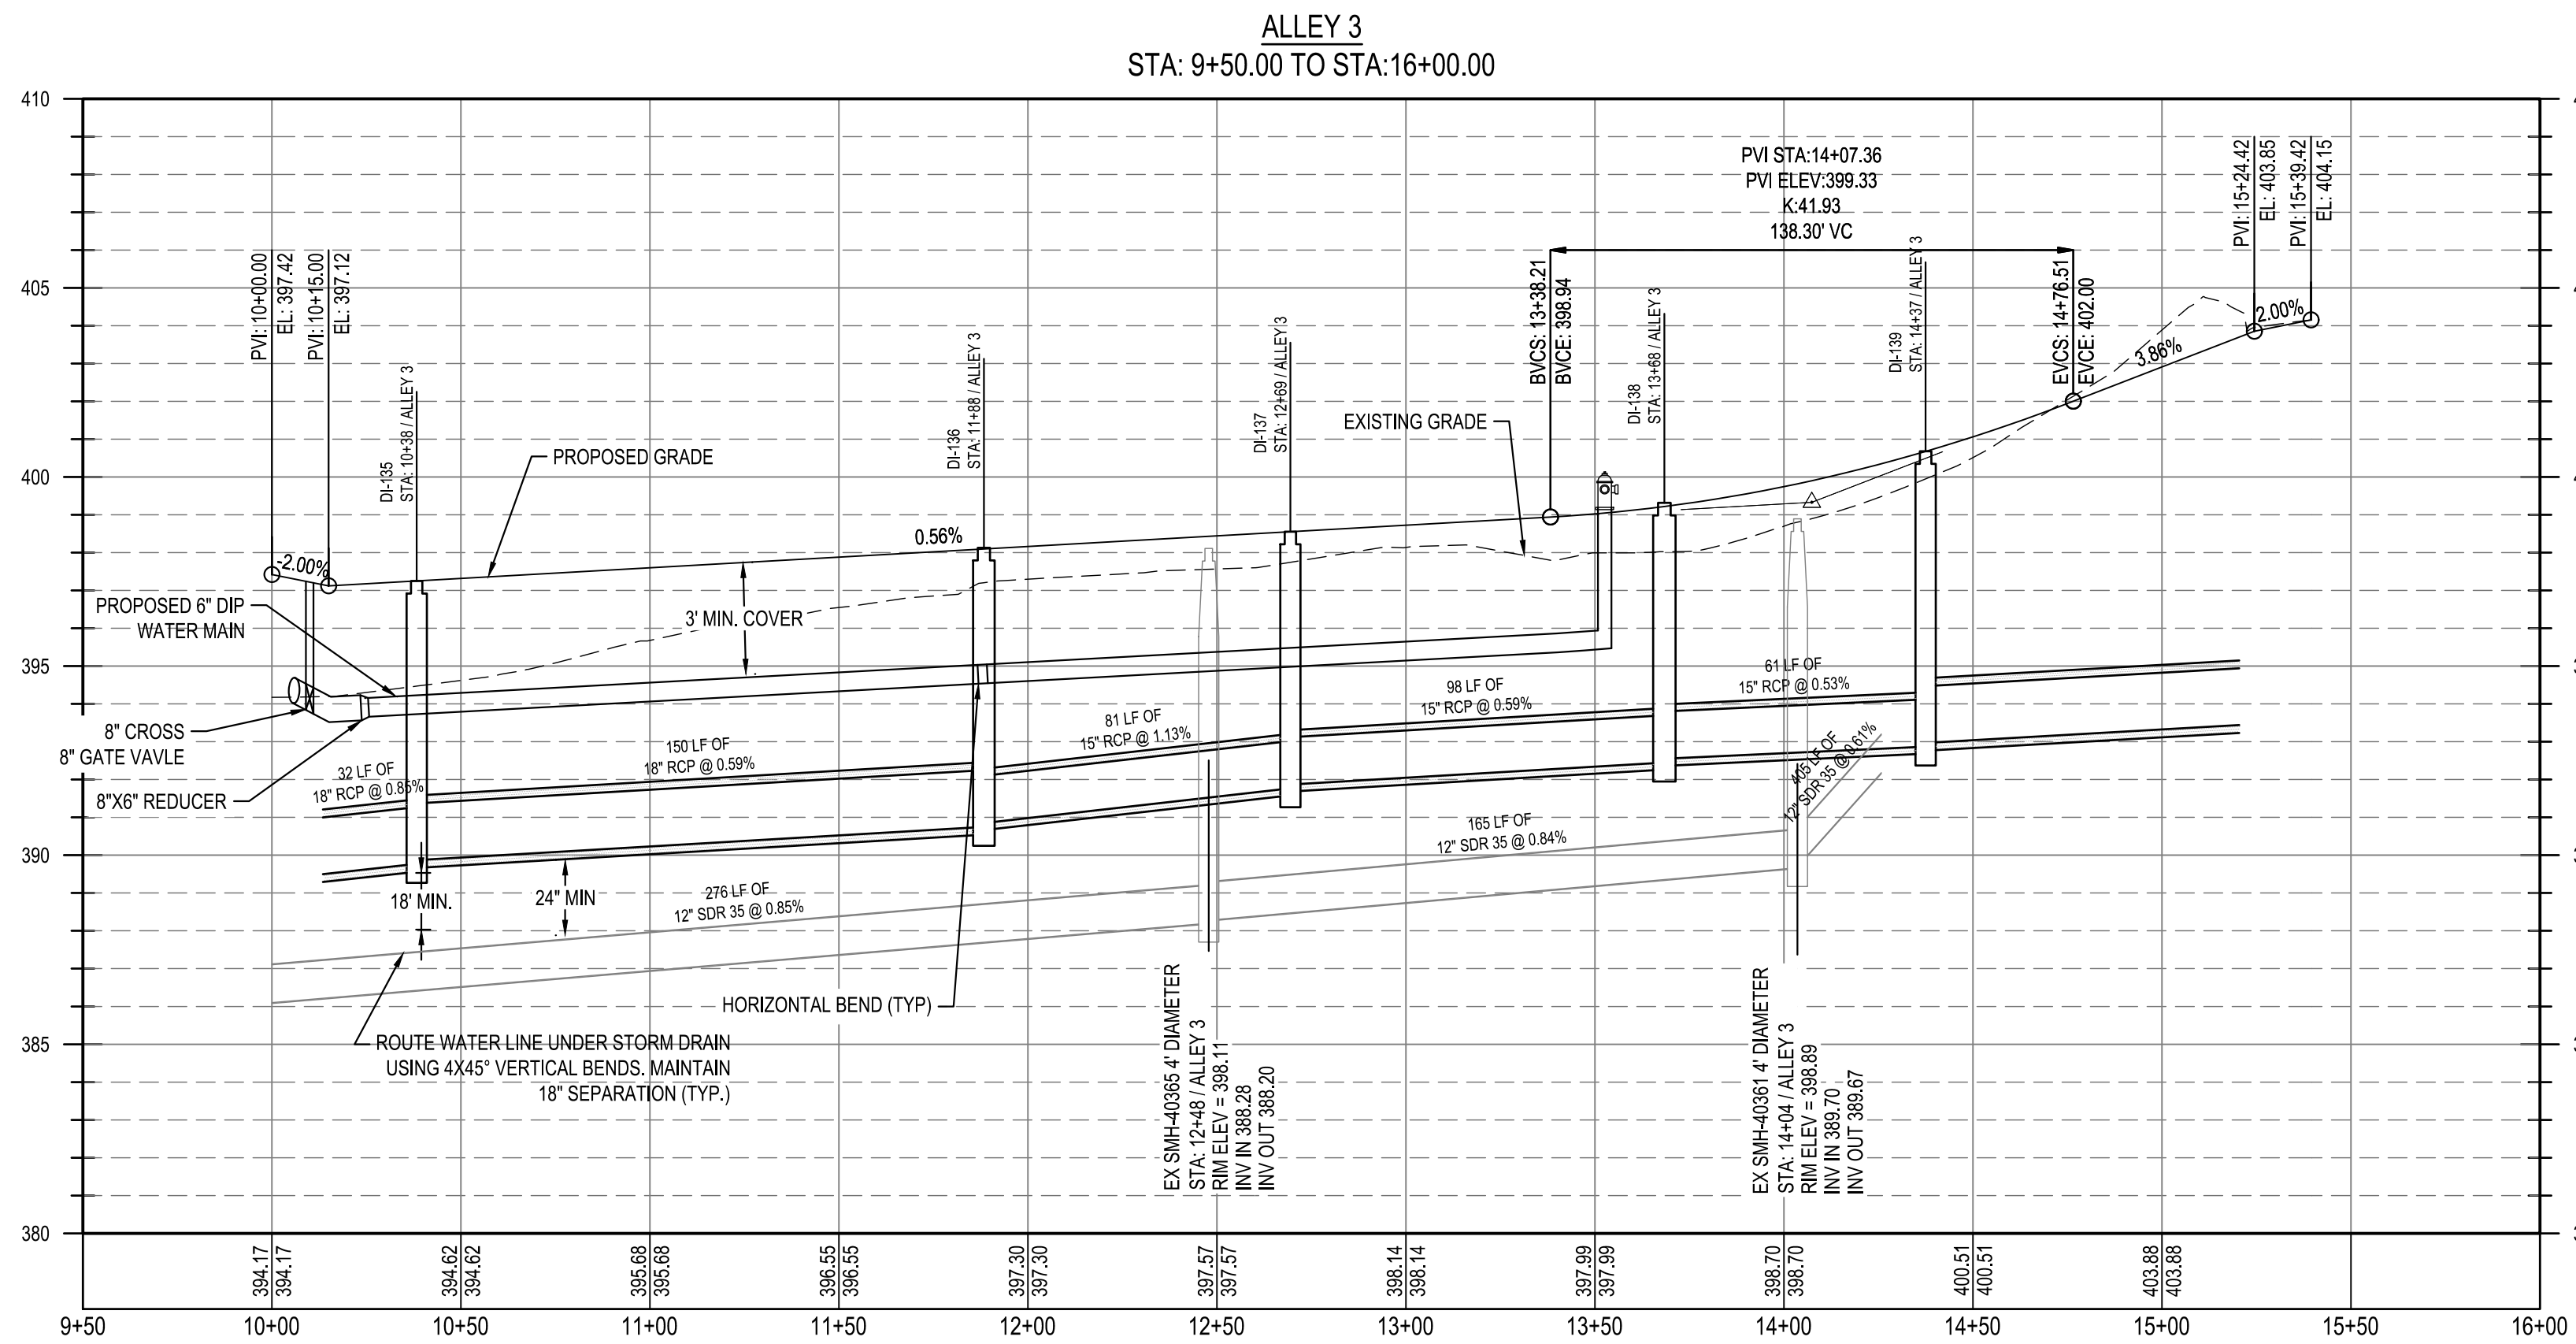

Know what's below.
Call before you dig.

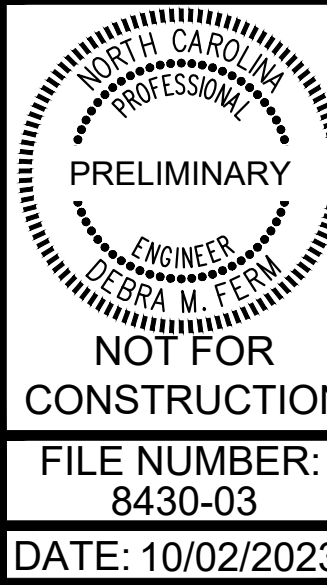



ALLEY 3 PLAN AND PROFILE

PARKER RIDGE
82 SCHOOL STREET
ROLESVILLE / NORTH CAROLINA / 27571


LENNAR
CORPORAION
1100 PERIMETER PARK DRIVE, SUITE 112
MORRISVILLE / NORTH CAROLINA / 27560

BCE
5440 WADE PARK BLVD, SUITE 102
RALEIGH NC 27607
WWW.BCEINC.COM
NC LICENSE #C-4397

DESIGNED BY:	DF/CD				
DRAWN BY:	DF/JWM				
REVIEWED BY:	DF				

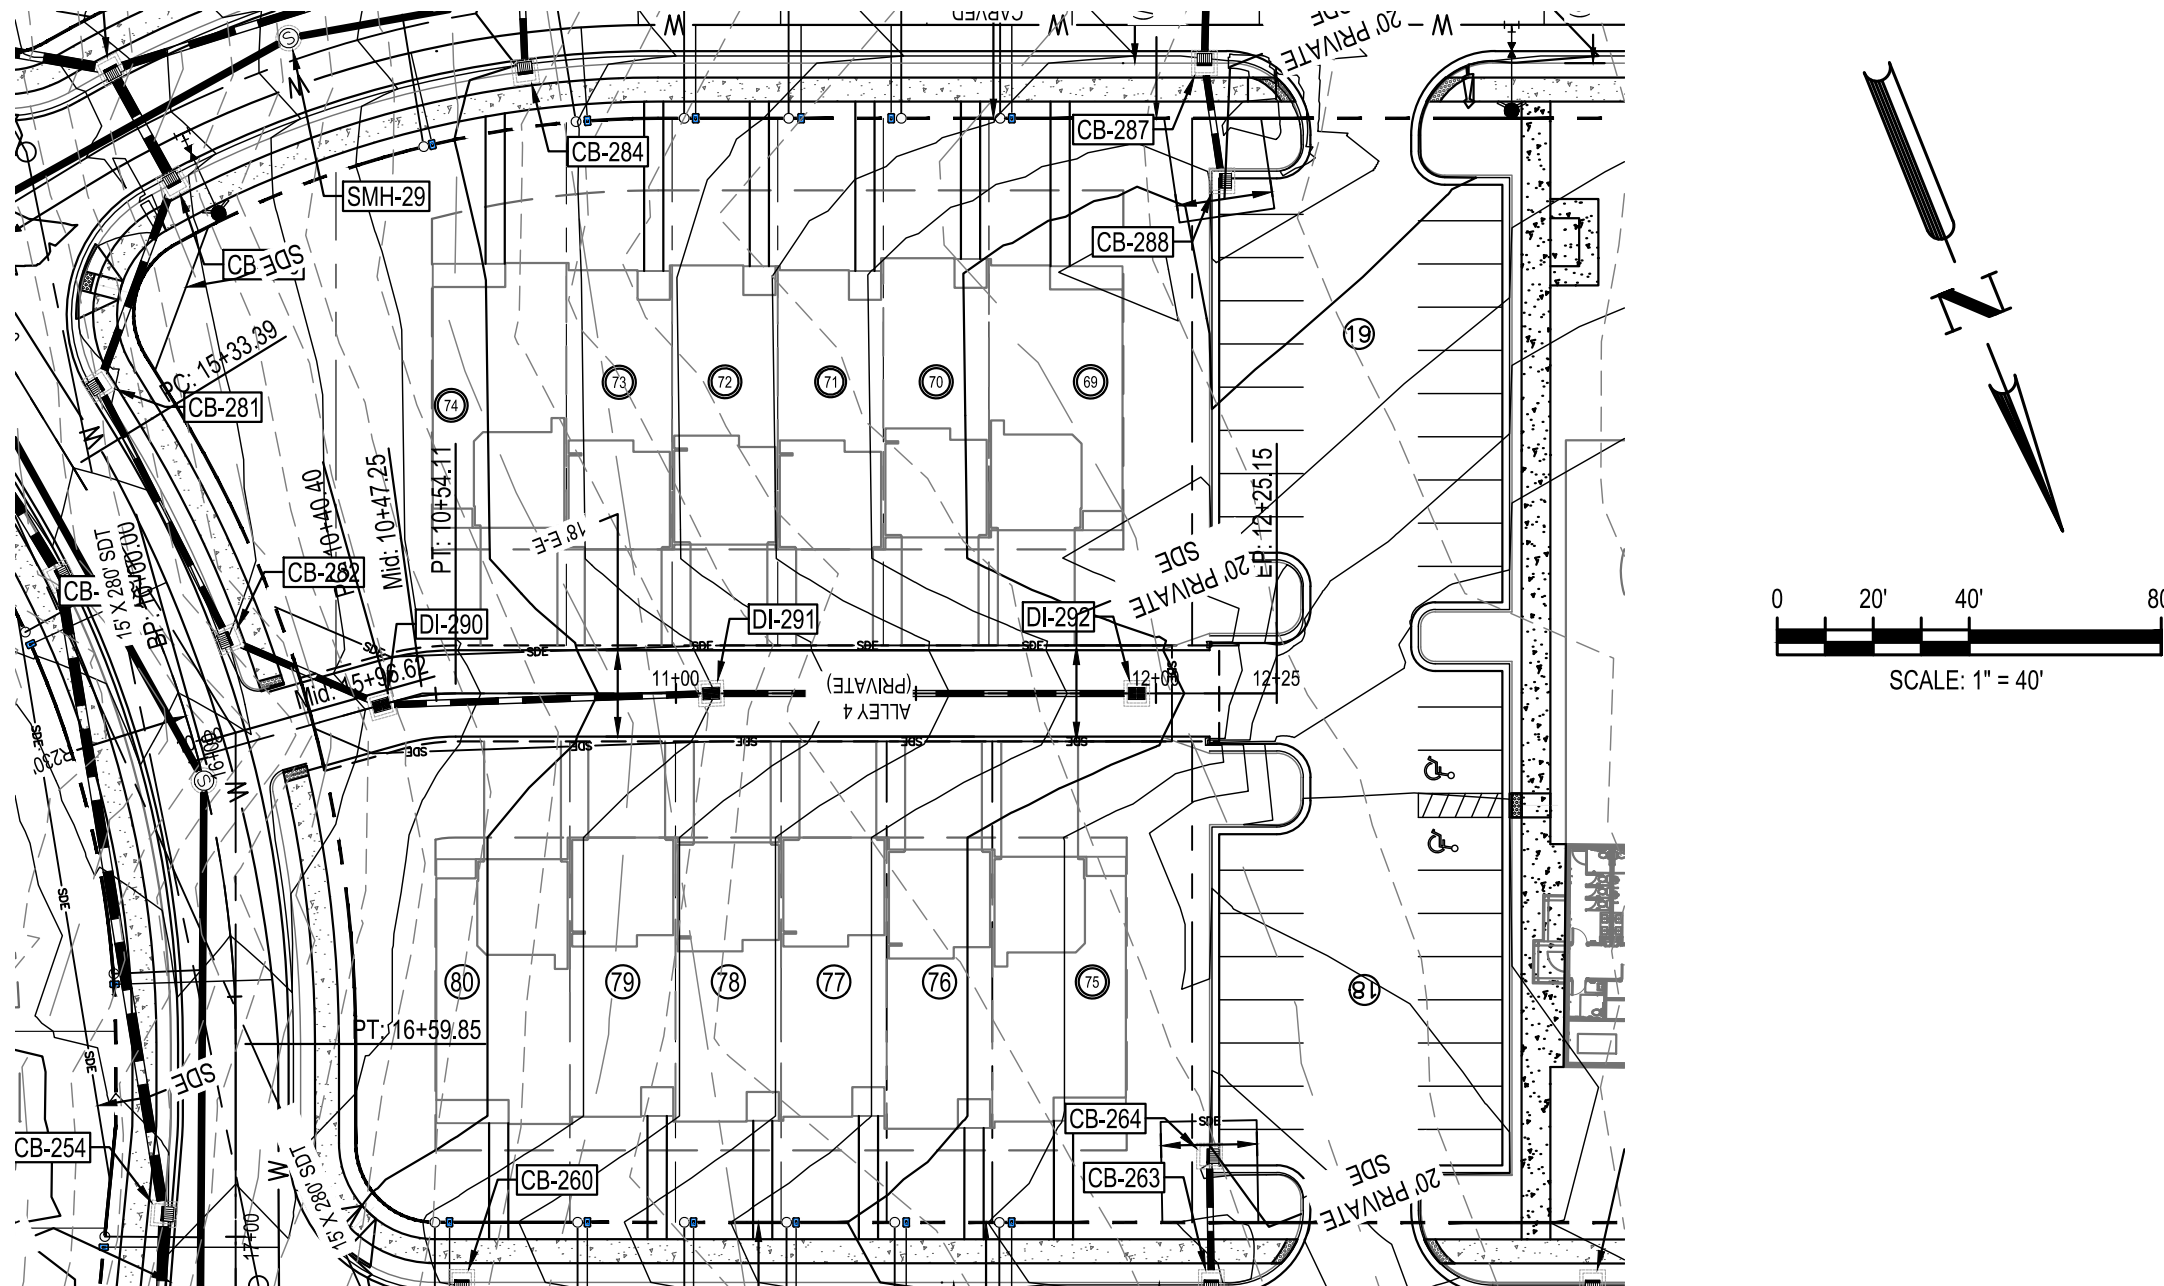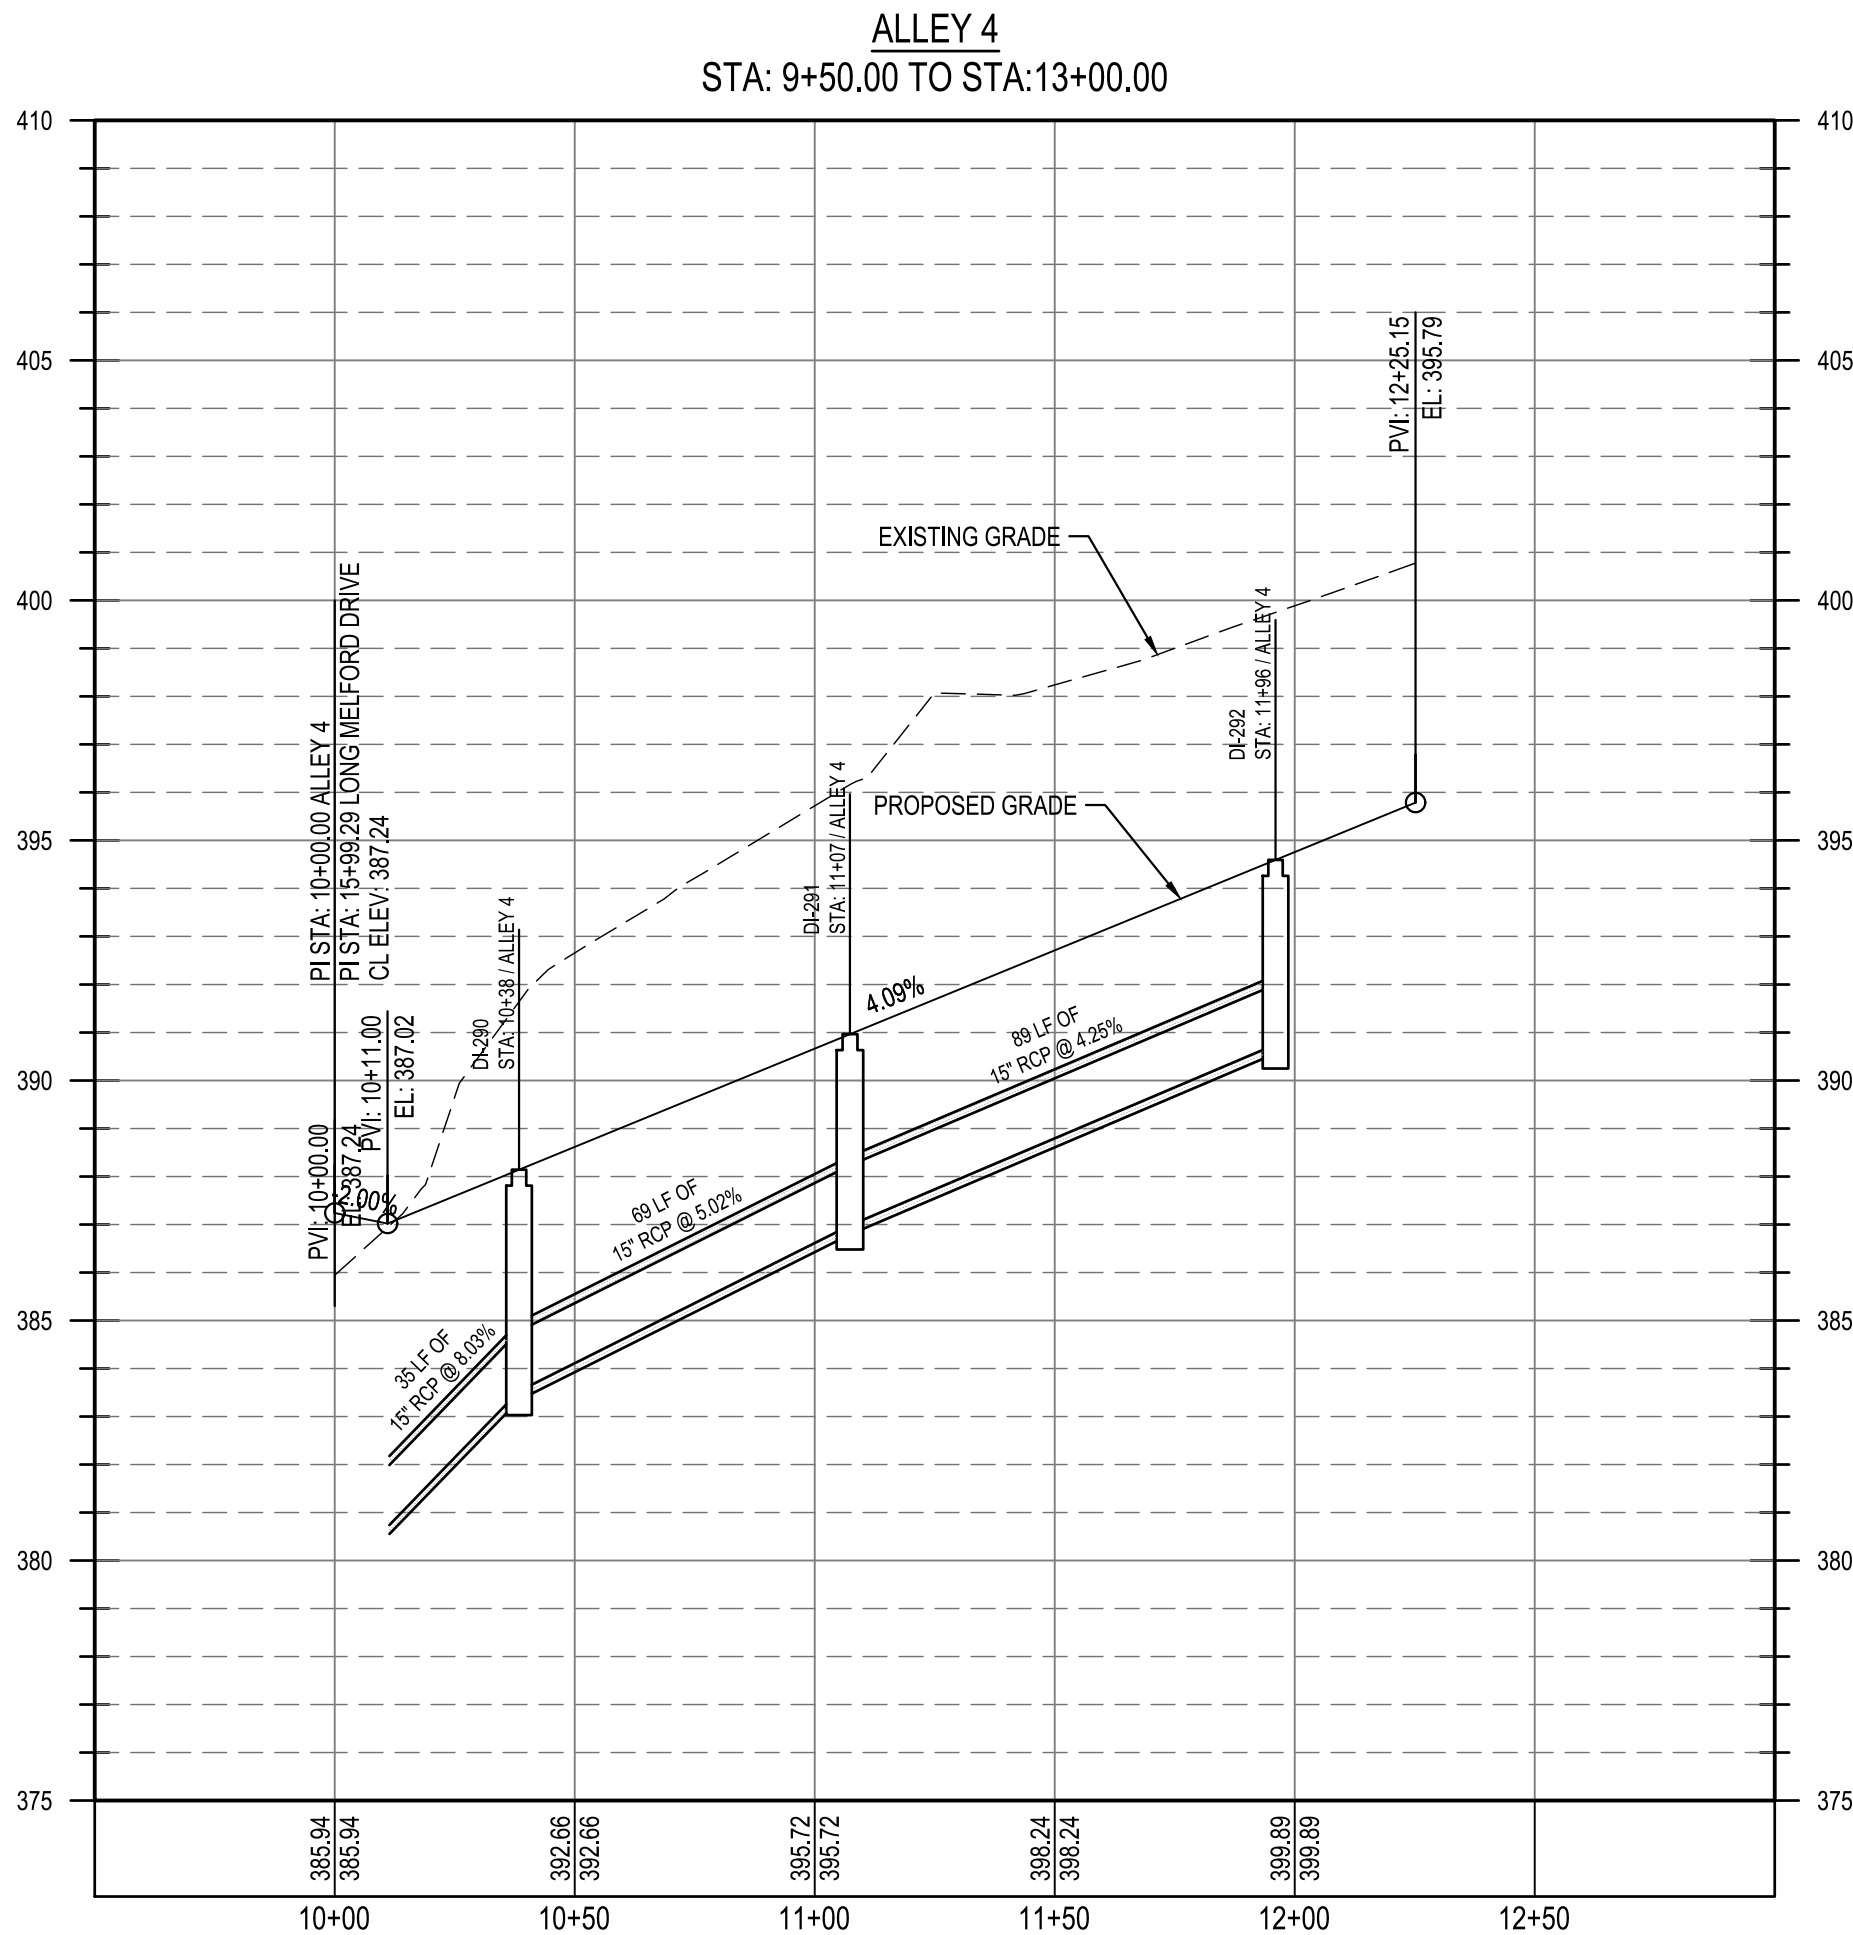

Know what's below.
Call before you dig.

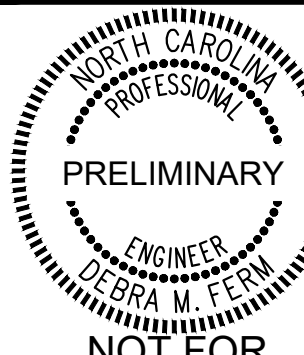

NOT FOR
CONSTRUCTION

FILE NUMBER:
8430-03

DATE: 10/02/2023

C6-17

△ ₉			
△ ₄			
△ ₃			
△ ₂	10/02/2023	PER TOWN OF ROLESVILLE COMMENT	
△ ₁	08/01/2023	PER TOWN OF ROLESVILLE COMMENT	
REV	06/01/2023	INITIAL SUBMITTAL	

DESIGNED BY: DF/CD

DRAWN BY: DF/JWM

REVIEWED BY: DF



5440 WADE PARK BLVD, SUITE 102
RALEIGH NC 27607
WWW.BGEINC.COM
NC LICENSE #C-4397 ©200




**LENNAR
CORPORAION**
1100 PERIMETER PARK DRIVE, SUITE 112
MORRISVILLE / NORTH CAROLINA / 27560

PARKER RIDGE


82 SCHOOL STREET
ROLESVILLE / NORTH CAROLINA / 27571

ALLEY 4 PLAN AND PROFILE

\\browgway.net\panzura\Regions\NCA\Projects\Lennar\8430-03 - Lennar - School Street - Rolesville\03 - DWG\PlanSheets\On-Site\C6-18 GREENWAY PLAN AND PROFILE.dwg Layout: 10/2/2023 4:03:11 PM

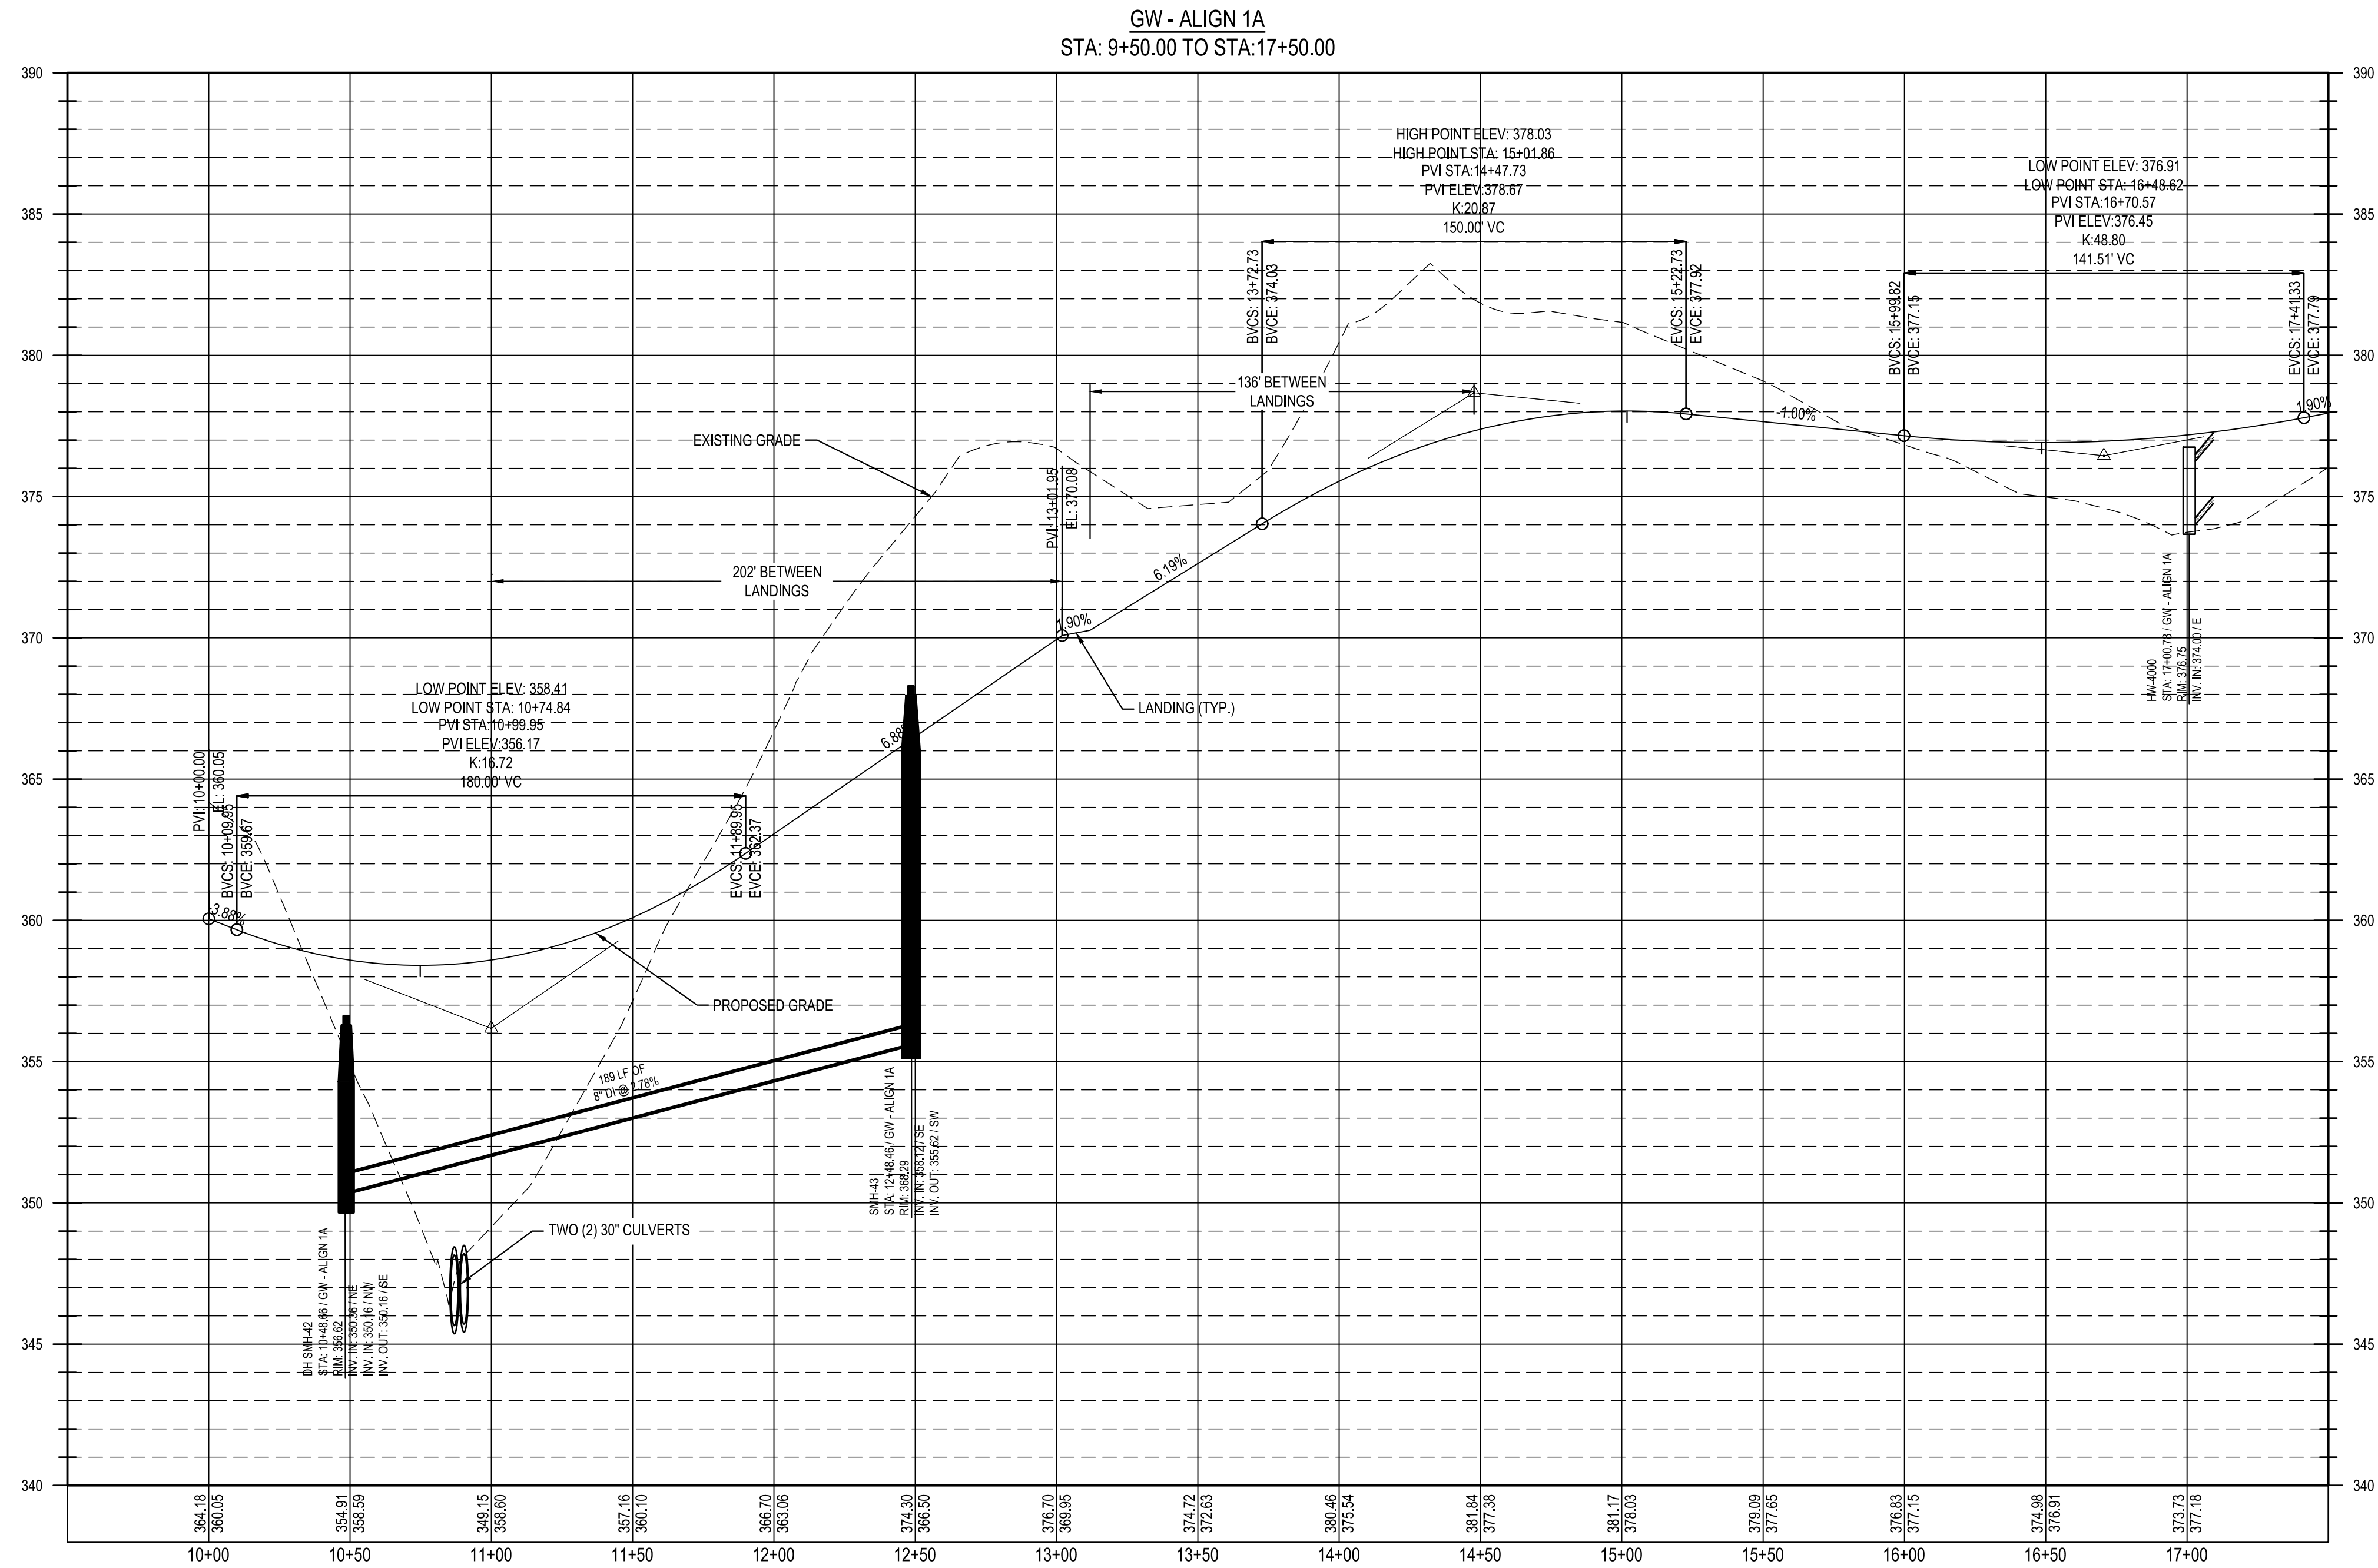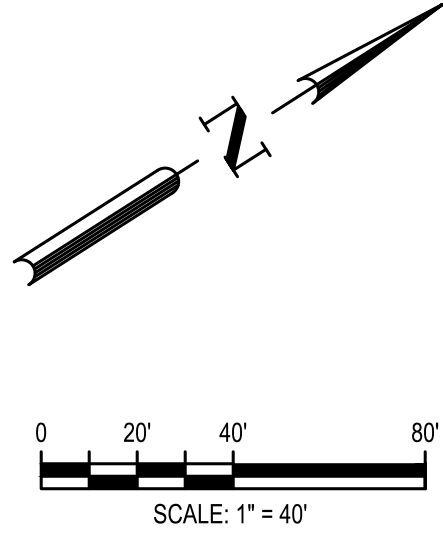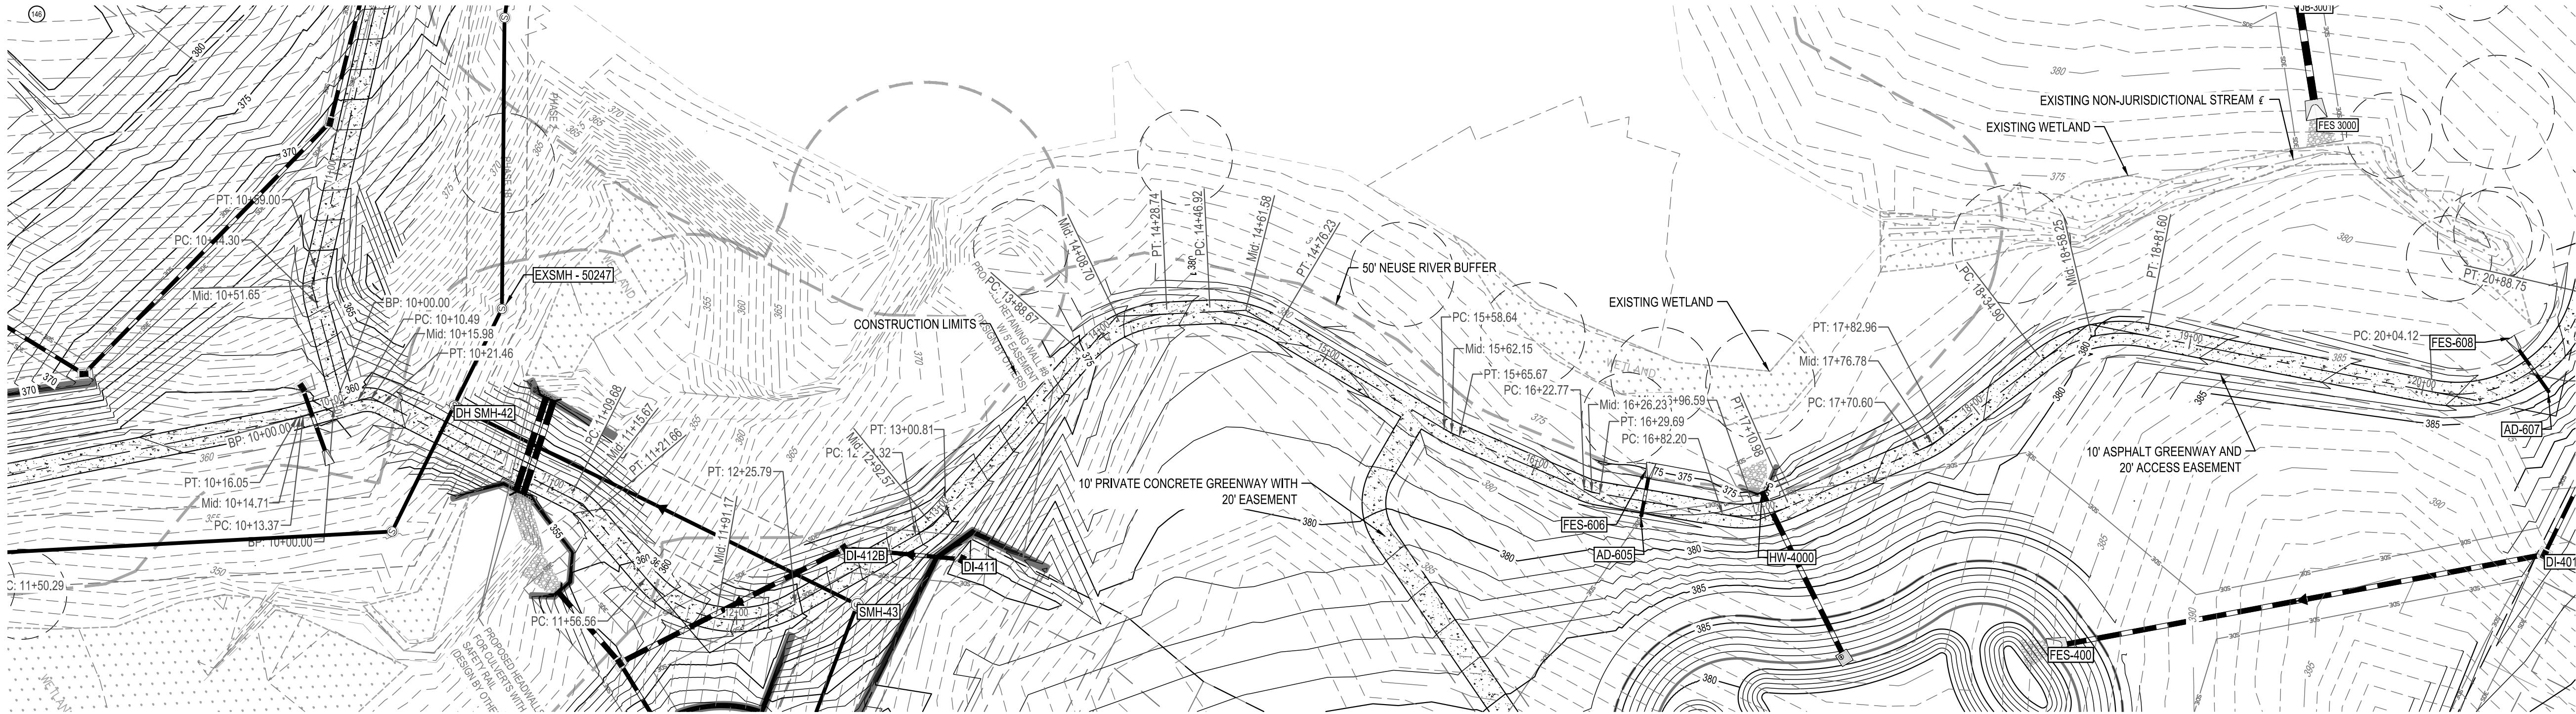

Know what's below.
Call before you dig.

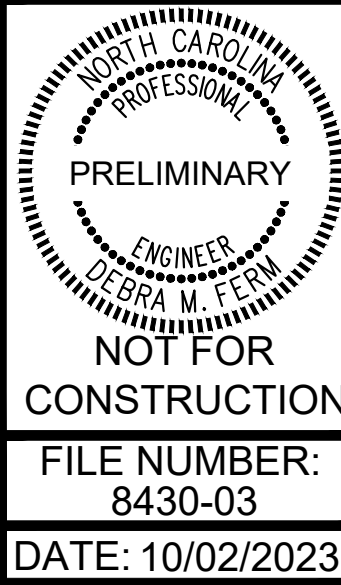

GW1A GREENWAY PLAN
AND PROFILE (1 OF 2)

PARKER RIDGE
82 SCHOOL STREET
ROLESVILLE / NORTH CAROLINA / 27571

LENNAR
CORPORAION
1100 PERIMETER PARK DRIVE, SUITE 112
MORRISVILLE / NORTH CAROLINA / 27560

BCE
5440 WADE PARK BLVD, SUITE 102
RALEIGH NC 27607
WWW.BCEINC.COM
NC LICENSE #C-4397




DESIGNED BY: DFC/D
DRAWN BY: DFC/JWM
REVIEWED BY: DFC

REV	DATE	DESCRIPTION
01	10/02/2023	PER TOWN OF ROLESVILLE COMMENT
02	08/01/2023	PER TOWN OF ROLESVILLE COMMENT
03	06/01/2023	INITIAL SUBMITTAL

\\browngay.net\panzura\Regions\NCA\Projects\Lennar\8430-03 - Lennar - School Street - Rolesville\On-Site\C6-18 GREENWAY PLAN AND PROFILE.dwg Layout: C6-20 GW2 GREENWAY PLAN AND PROFILE (1 OF 2) Plotted: 10/2/2023 4:03:26 PM



\\browngay.net\panzura\Regions\NCA\Projects\Lennar\8430-03 - Lennar - School Street - Rolesville\03 - DWG\PlanSheets\On-Site\C6-18 GREENWAY PLAN AND PROFILE.dwg Layout: C6-22 GW3 GREENWAY PLAN AND PROFILE (1 OF 1) Plotted: 10/2/2023 4:03:41 PM

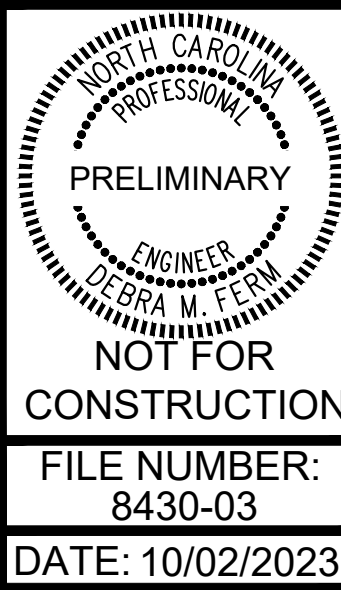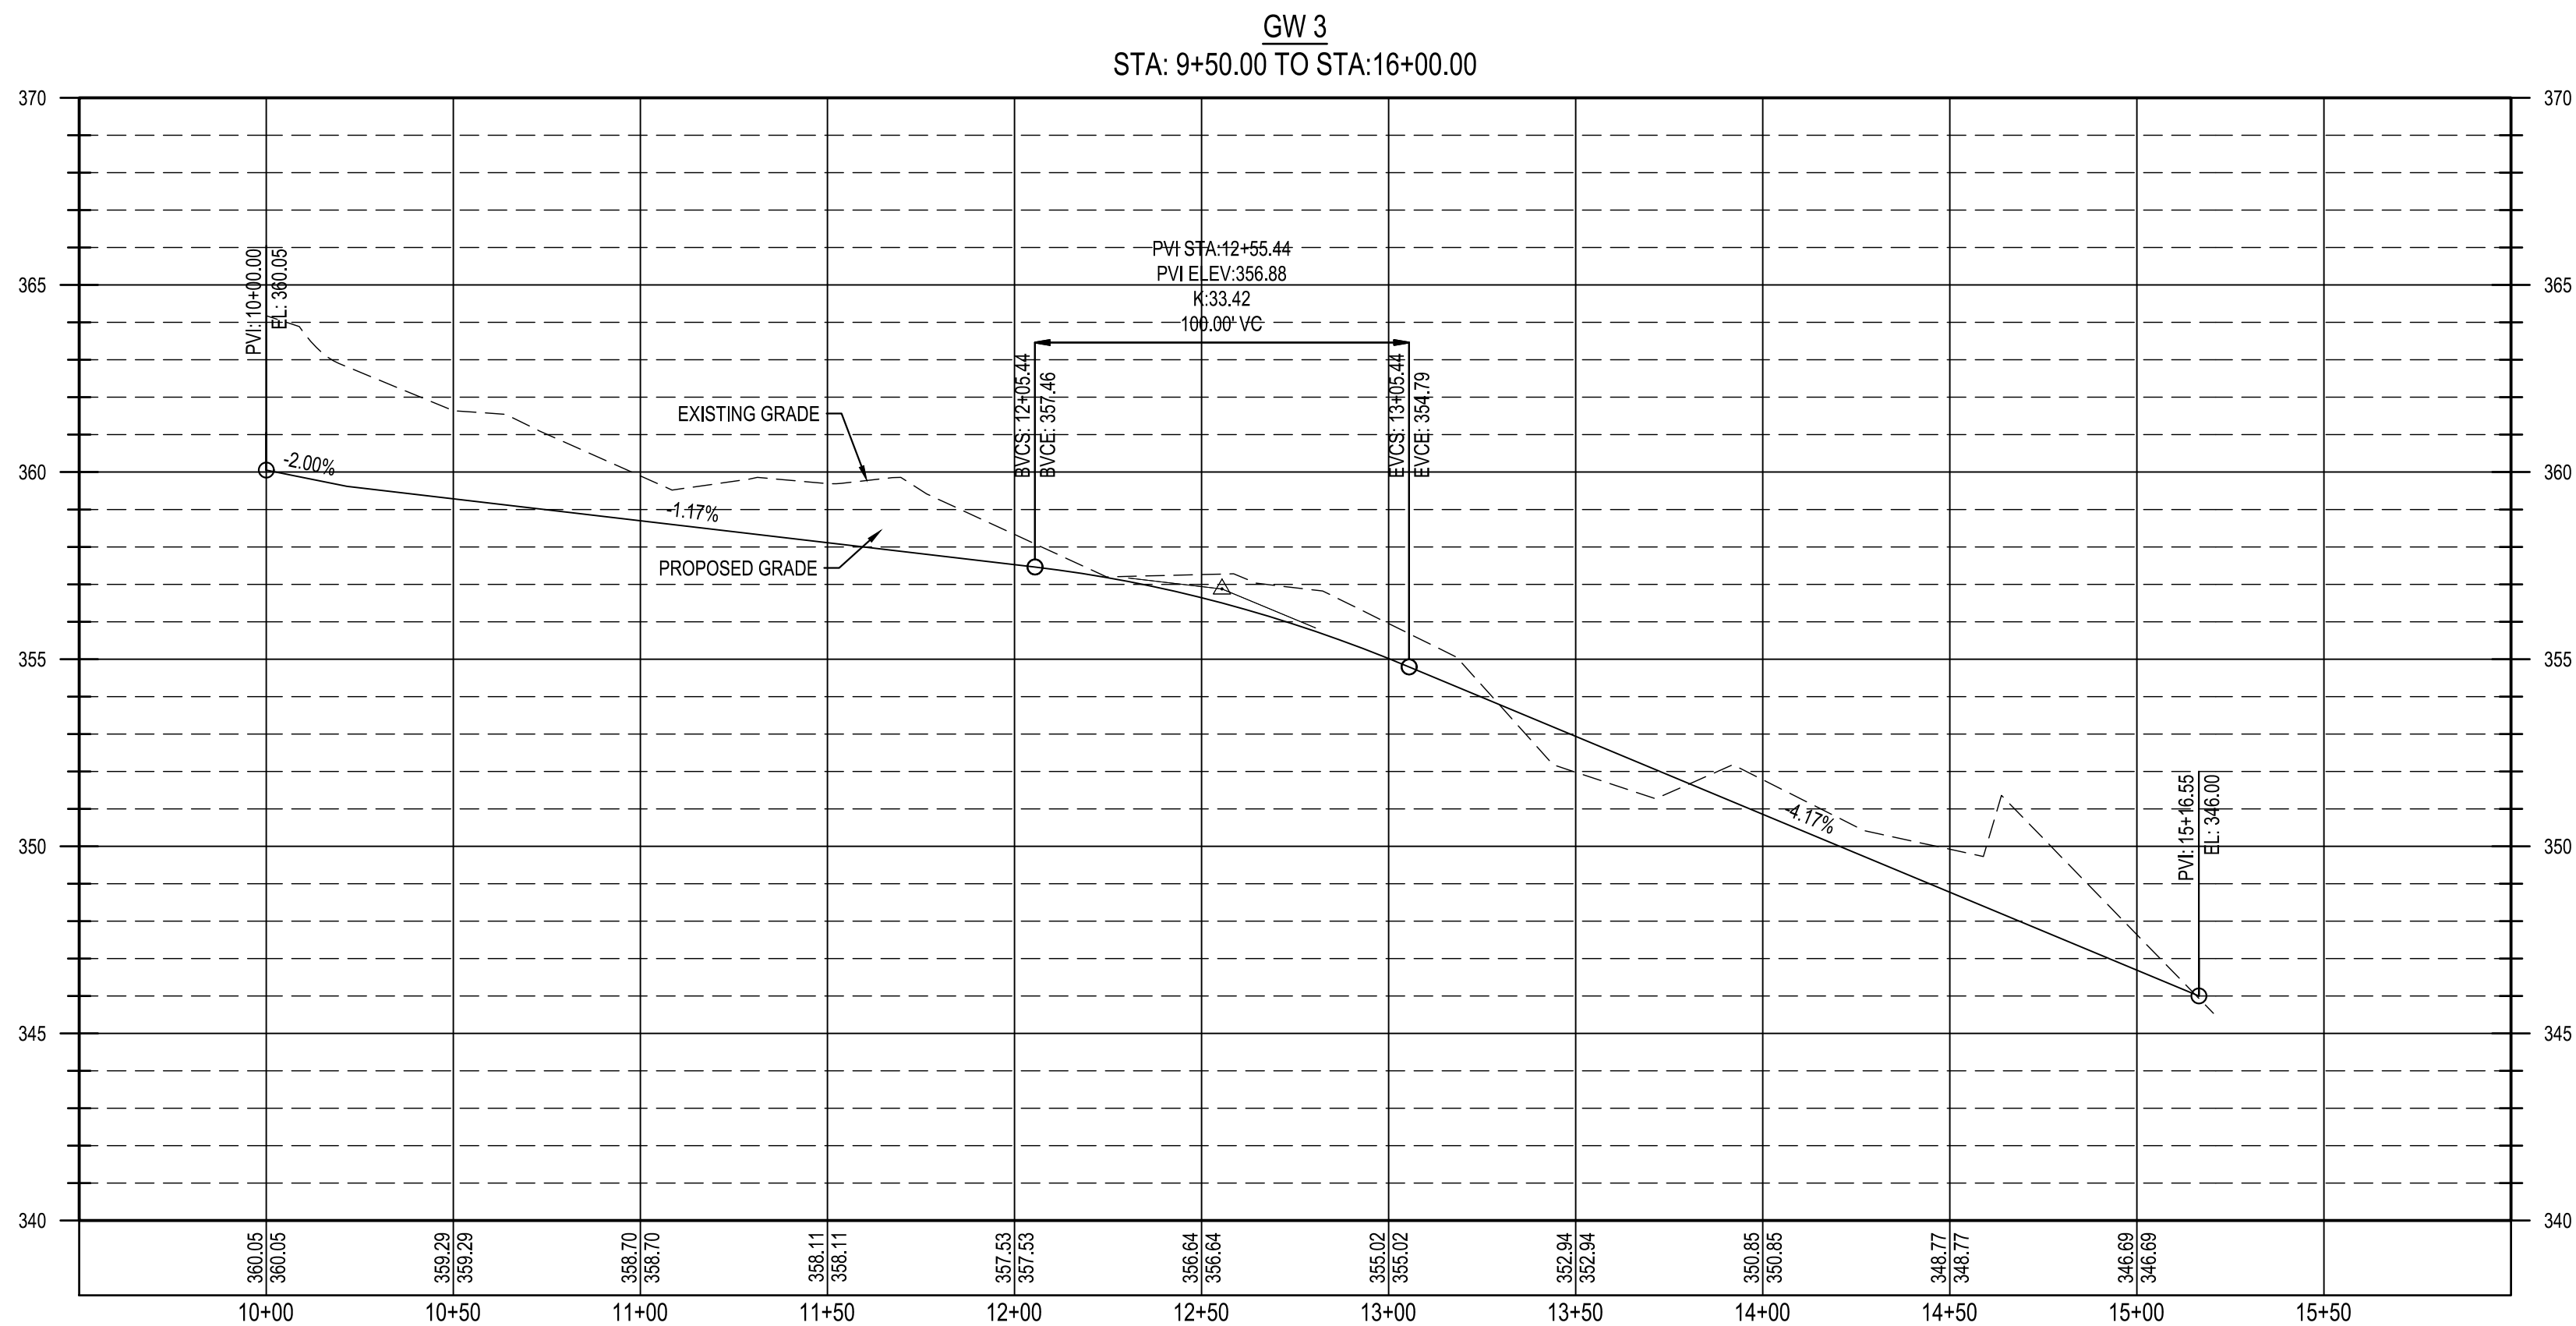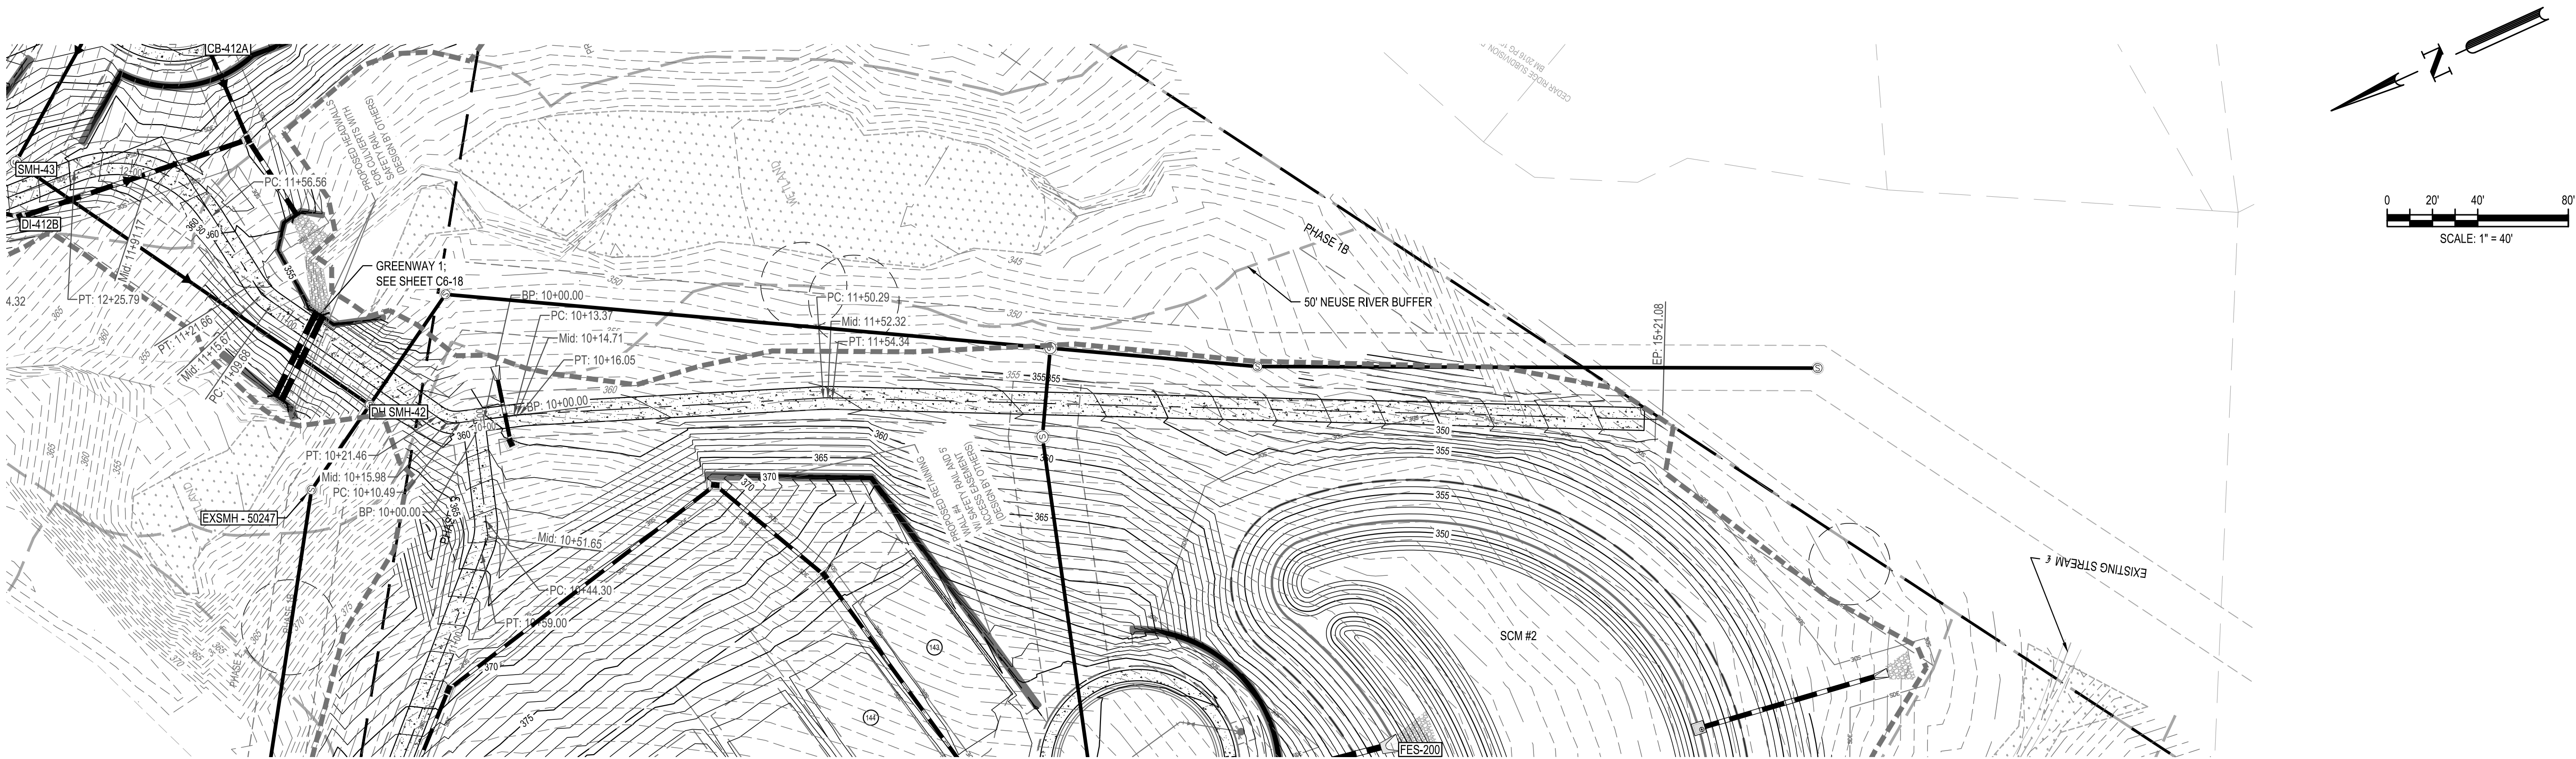

GW3 GREENWAY PLAN AND
PROFILE (1 OF 1)

PARKER RIDGE
82 SCHOOL STREET
ROLESVILLE / NORTH CAROLINA / 27571





LENNAR
CORPORAION
1100 PERIMETER PARK DRIVE, SUITE 112
MORRISVILLE / NORTH CAROLINA / 27560

BCE
5440 WADE PARK BLVD, SUITE 102
RALEIGH NC 27607
WWW.BCEINC.COM
NC LICENSE #C-4397
©2023

DESIGNED BY: DF/CD
DRAWN BY: DF/JWM
REVIEWED BY: DF

10/02/2023 PER TOWN OF ROLESVILLE COMMENT
08/01/2023 PER TOWN OF ROLESVILLE COMMENT
REV 06/01/2023 INITIAL SUBMITTAL

\\browgway.net\panzura\Regions\NCA\Projects\Lennar\8430-03 - Lennar - School Street - DWG\PlanSheets\On-Site\C6-18 GREENWAY PLAN AND PROFILE.dwg Layout: C6-23 GW4 GREENWAY PLAN AND PROFILE (1 OF 2) Plotted: 10/2/2023 4:03:48 PM

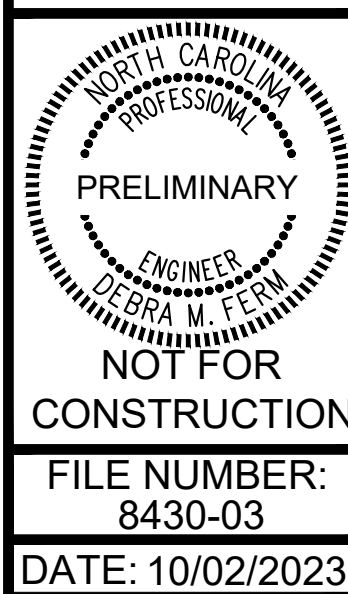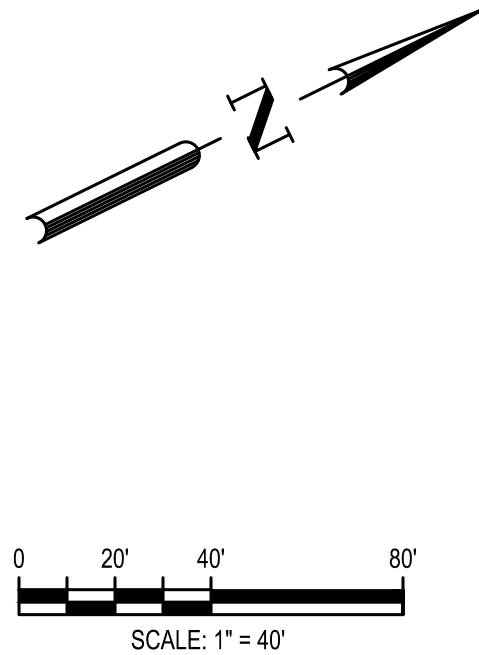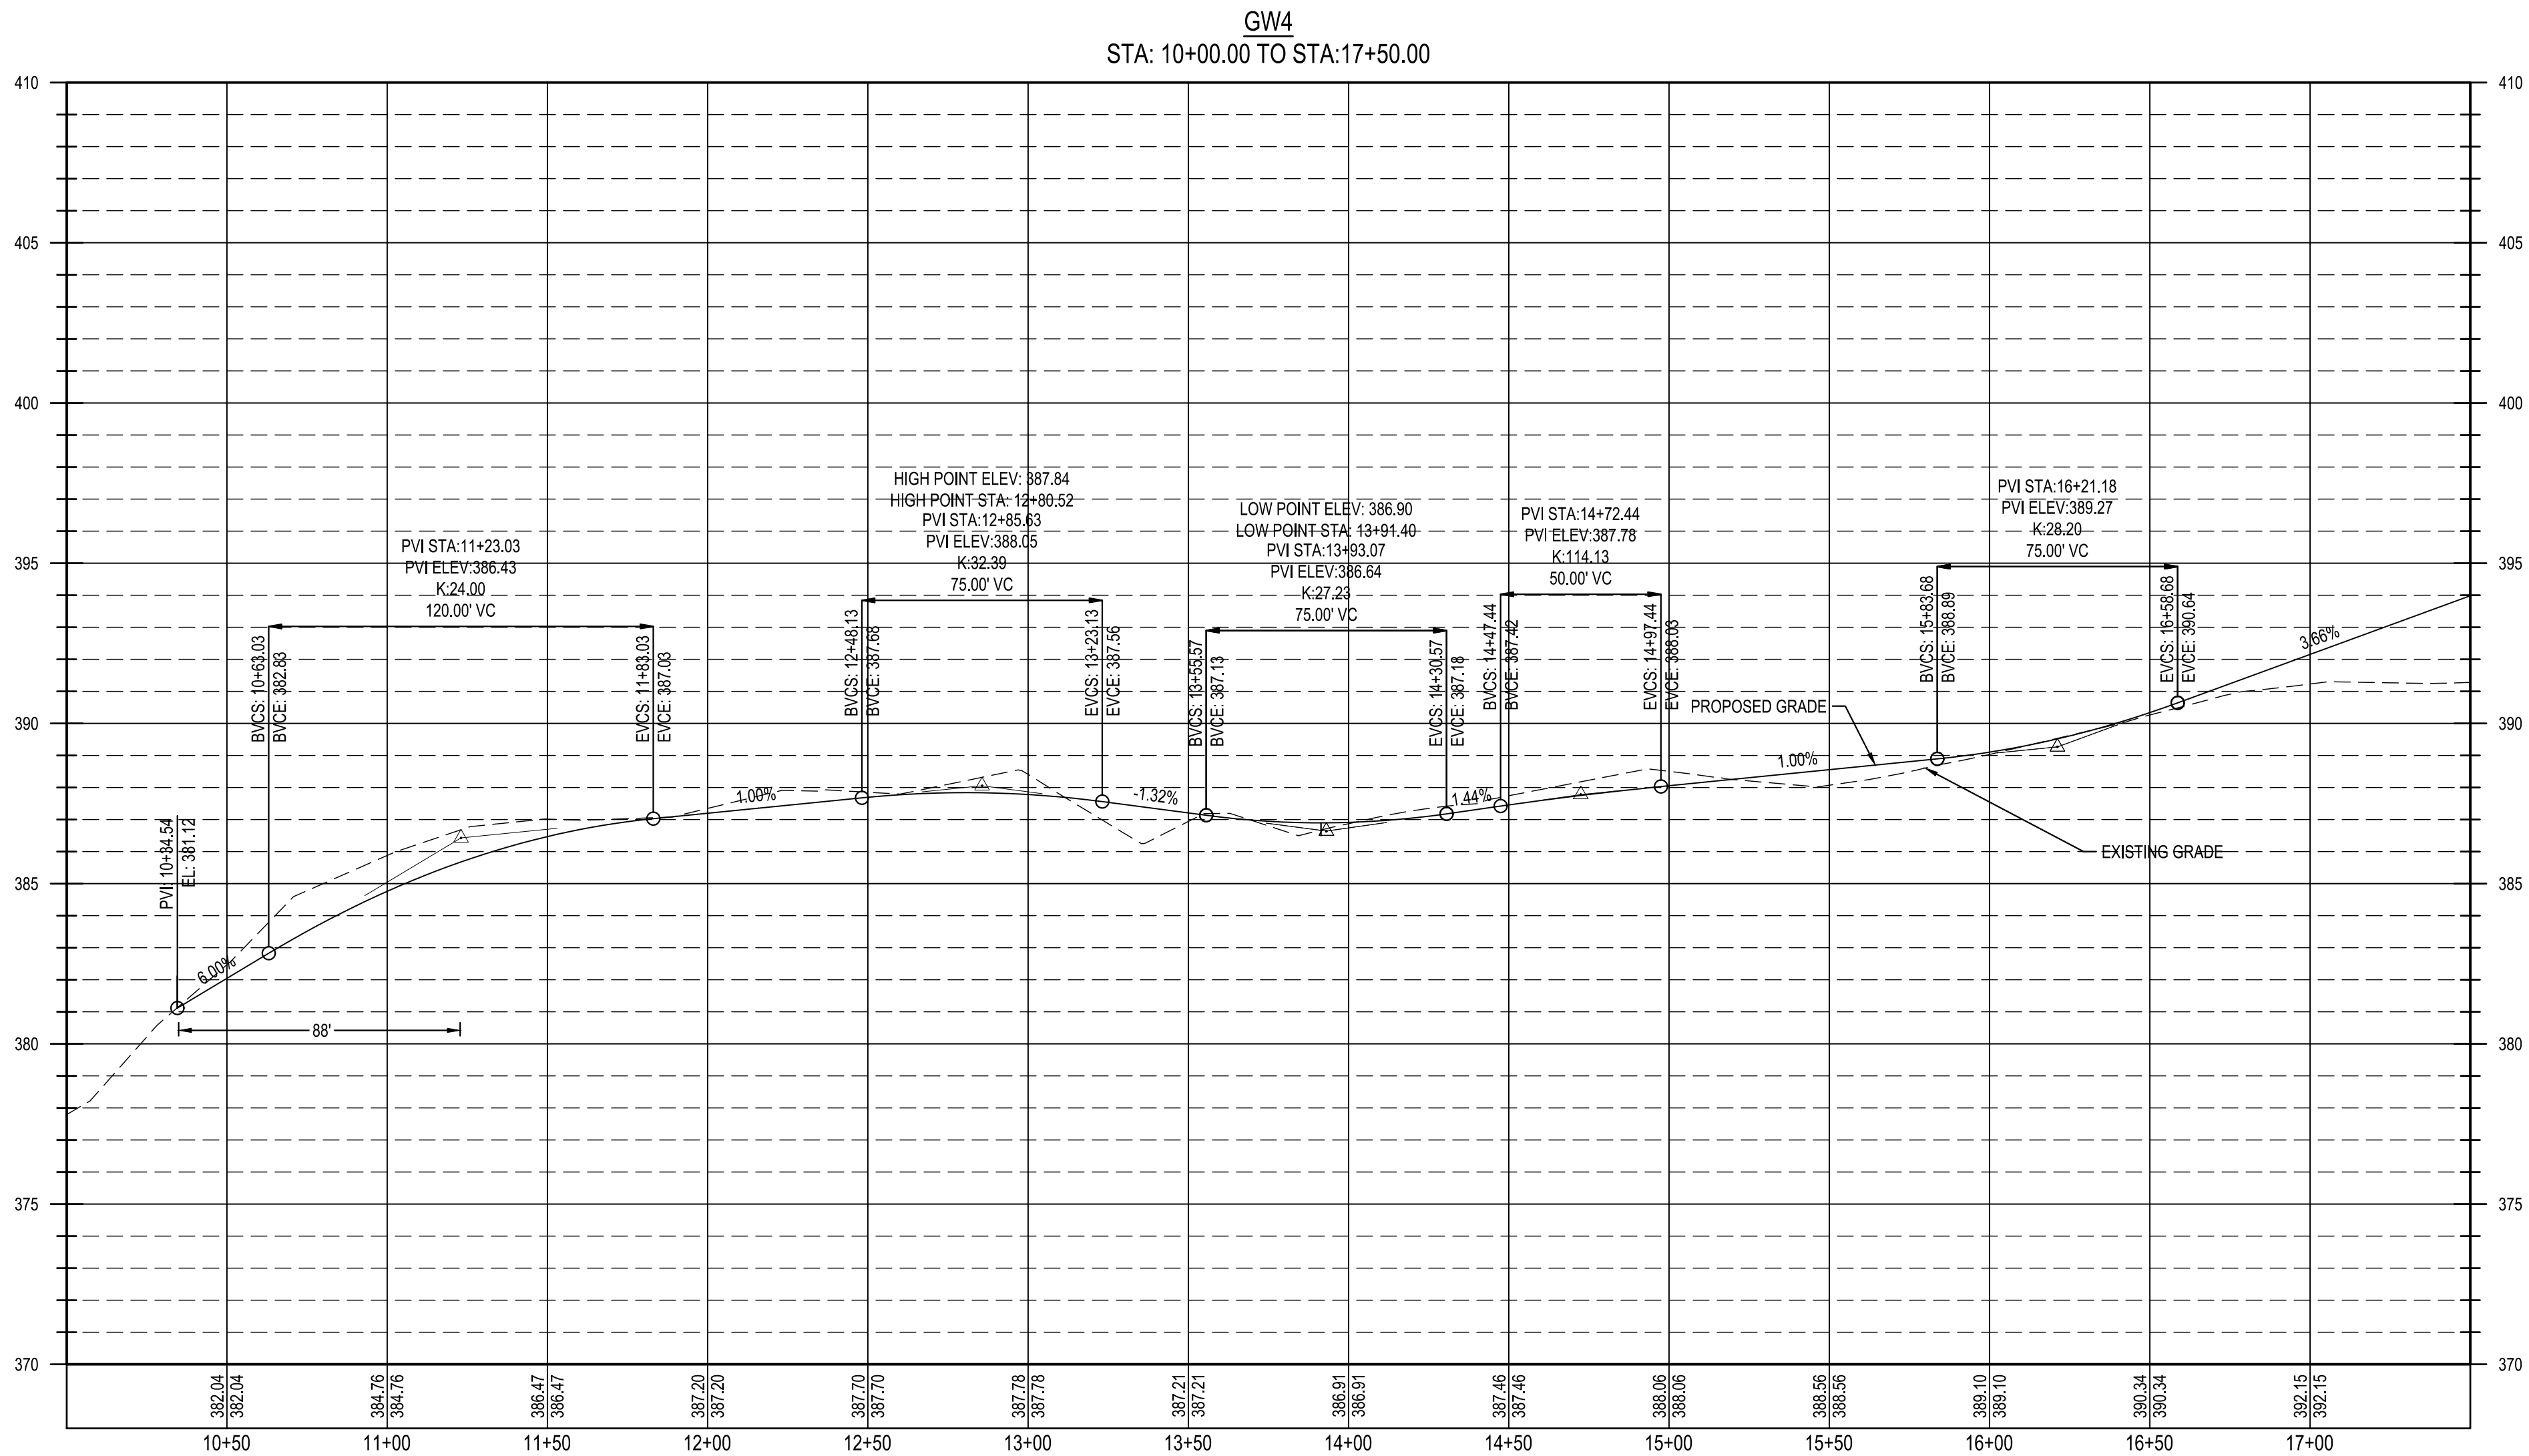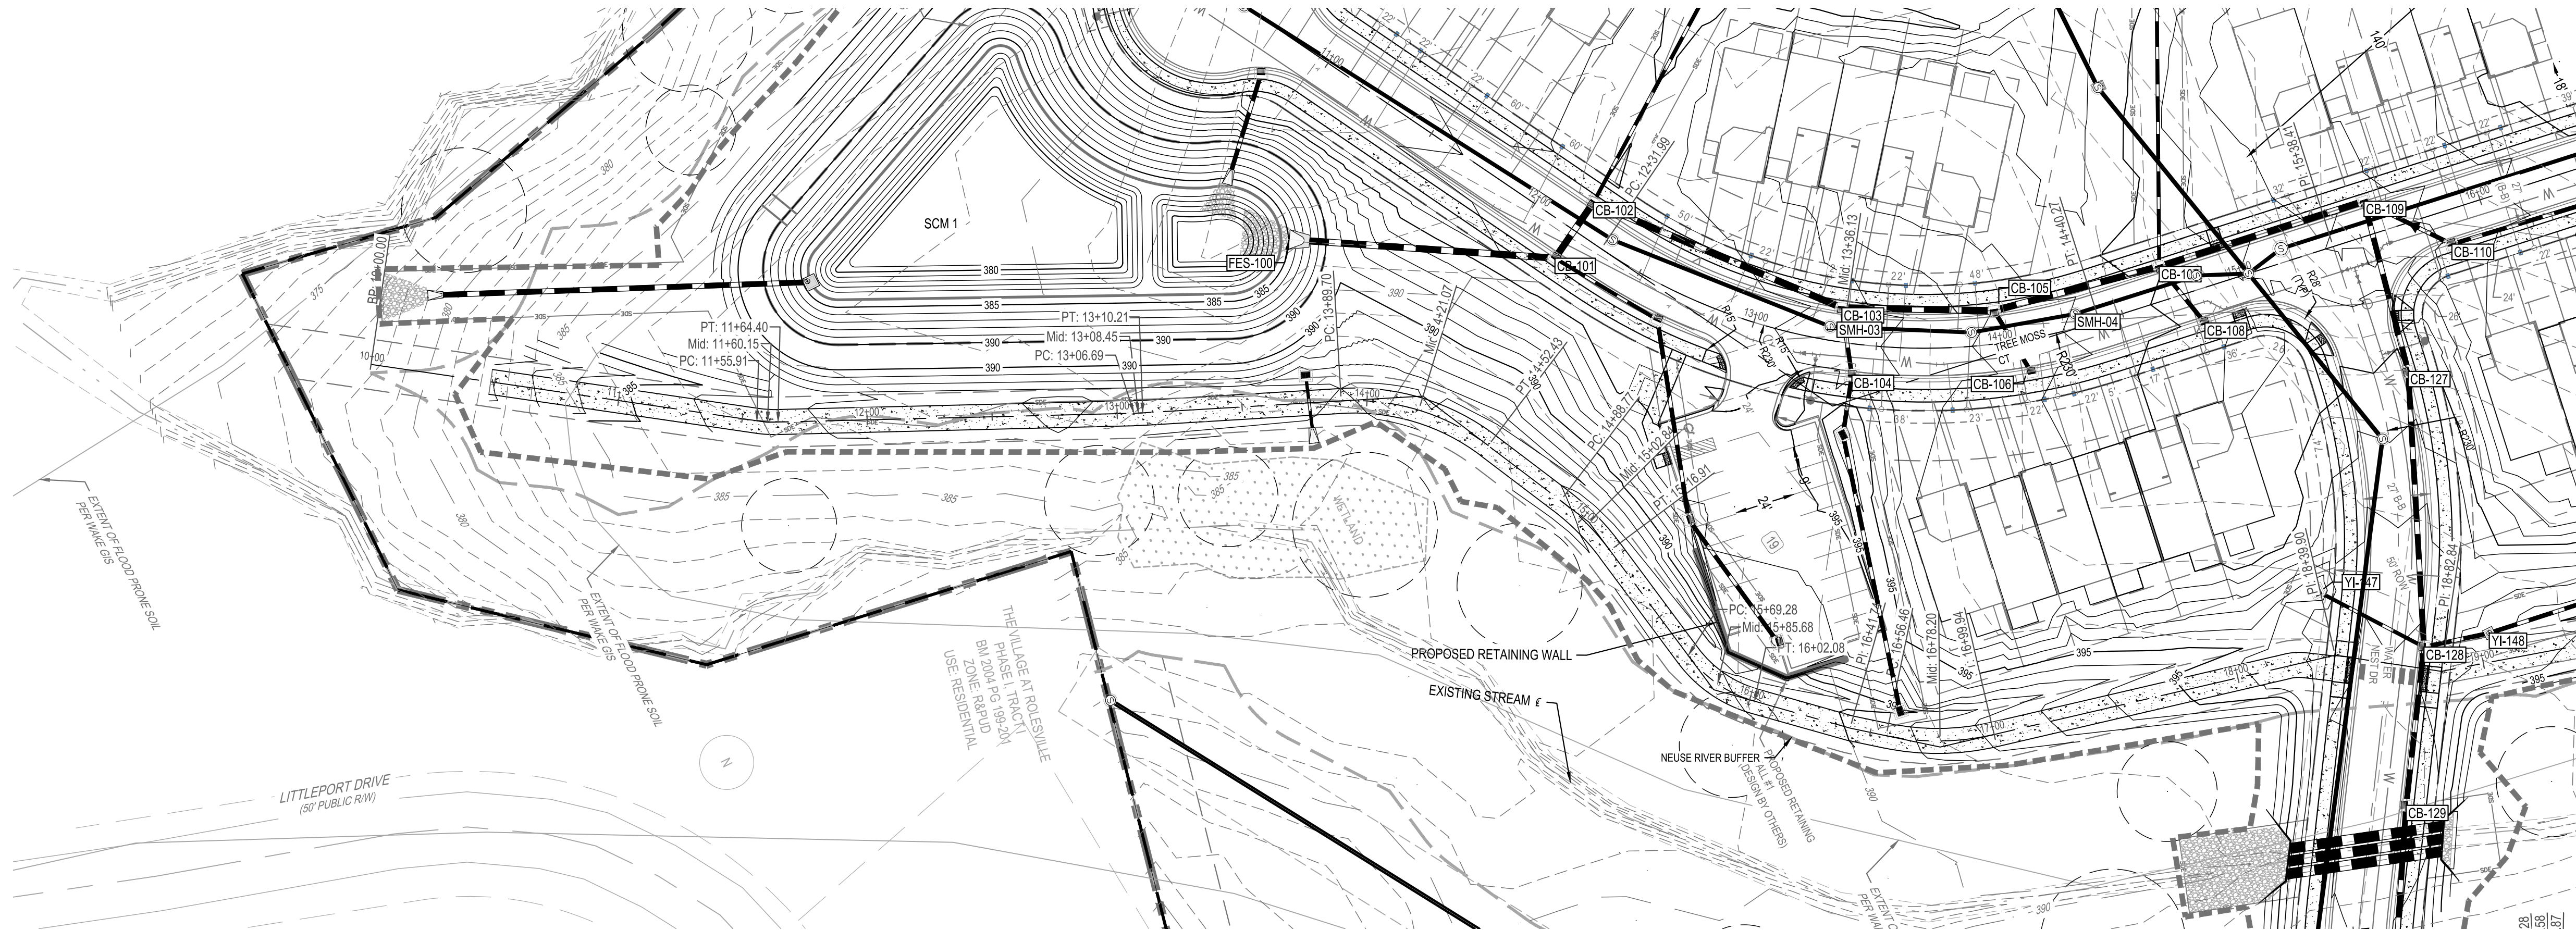


FILE NUMBER:
8430-03
DATE: 10/02/2023

C6-23





PARKER RIDGE
82 SCHOOL STREET
ROLESVILLE / NORTH CAROLINA / 27571

LENNAR
CORPORAION
1100 PERIMETER PARK DRIVE, SUITE 112
MORRISVILLE / NORTH CAROLINA / 27560

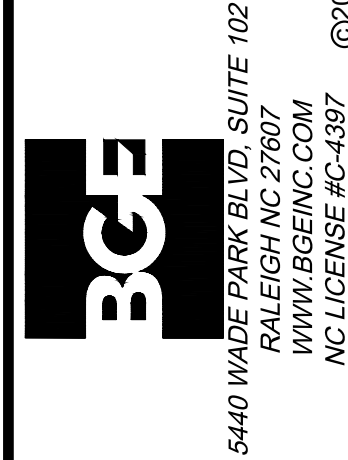

DESIGNED BY: DF/CD
DRAWN BY: DF/JWM
REVIEWED BY: DF

10/02/2023	PER TOWN OF ROLESVILLE COMMENT
08/01/2023	PER TOWN OF ROLESVILLE COMMENT
06/01/2023	INITIAL SUBMITTAL

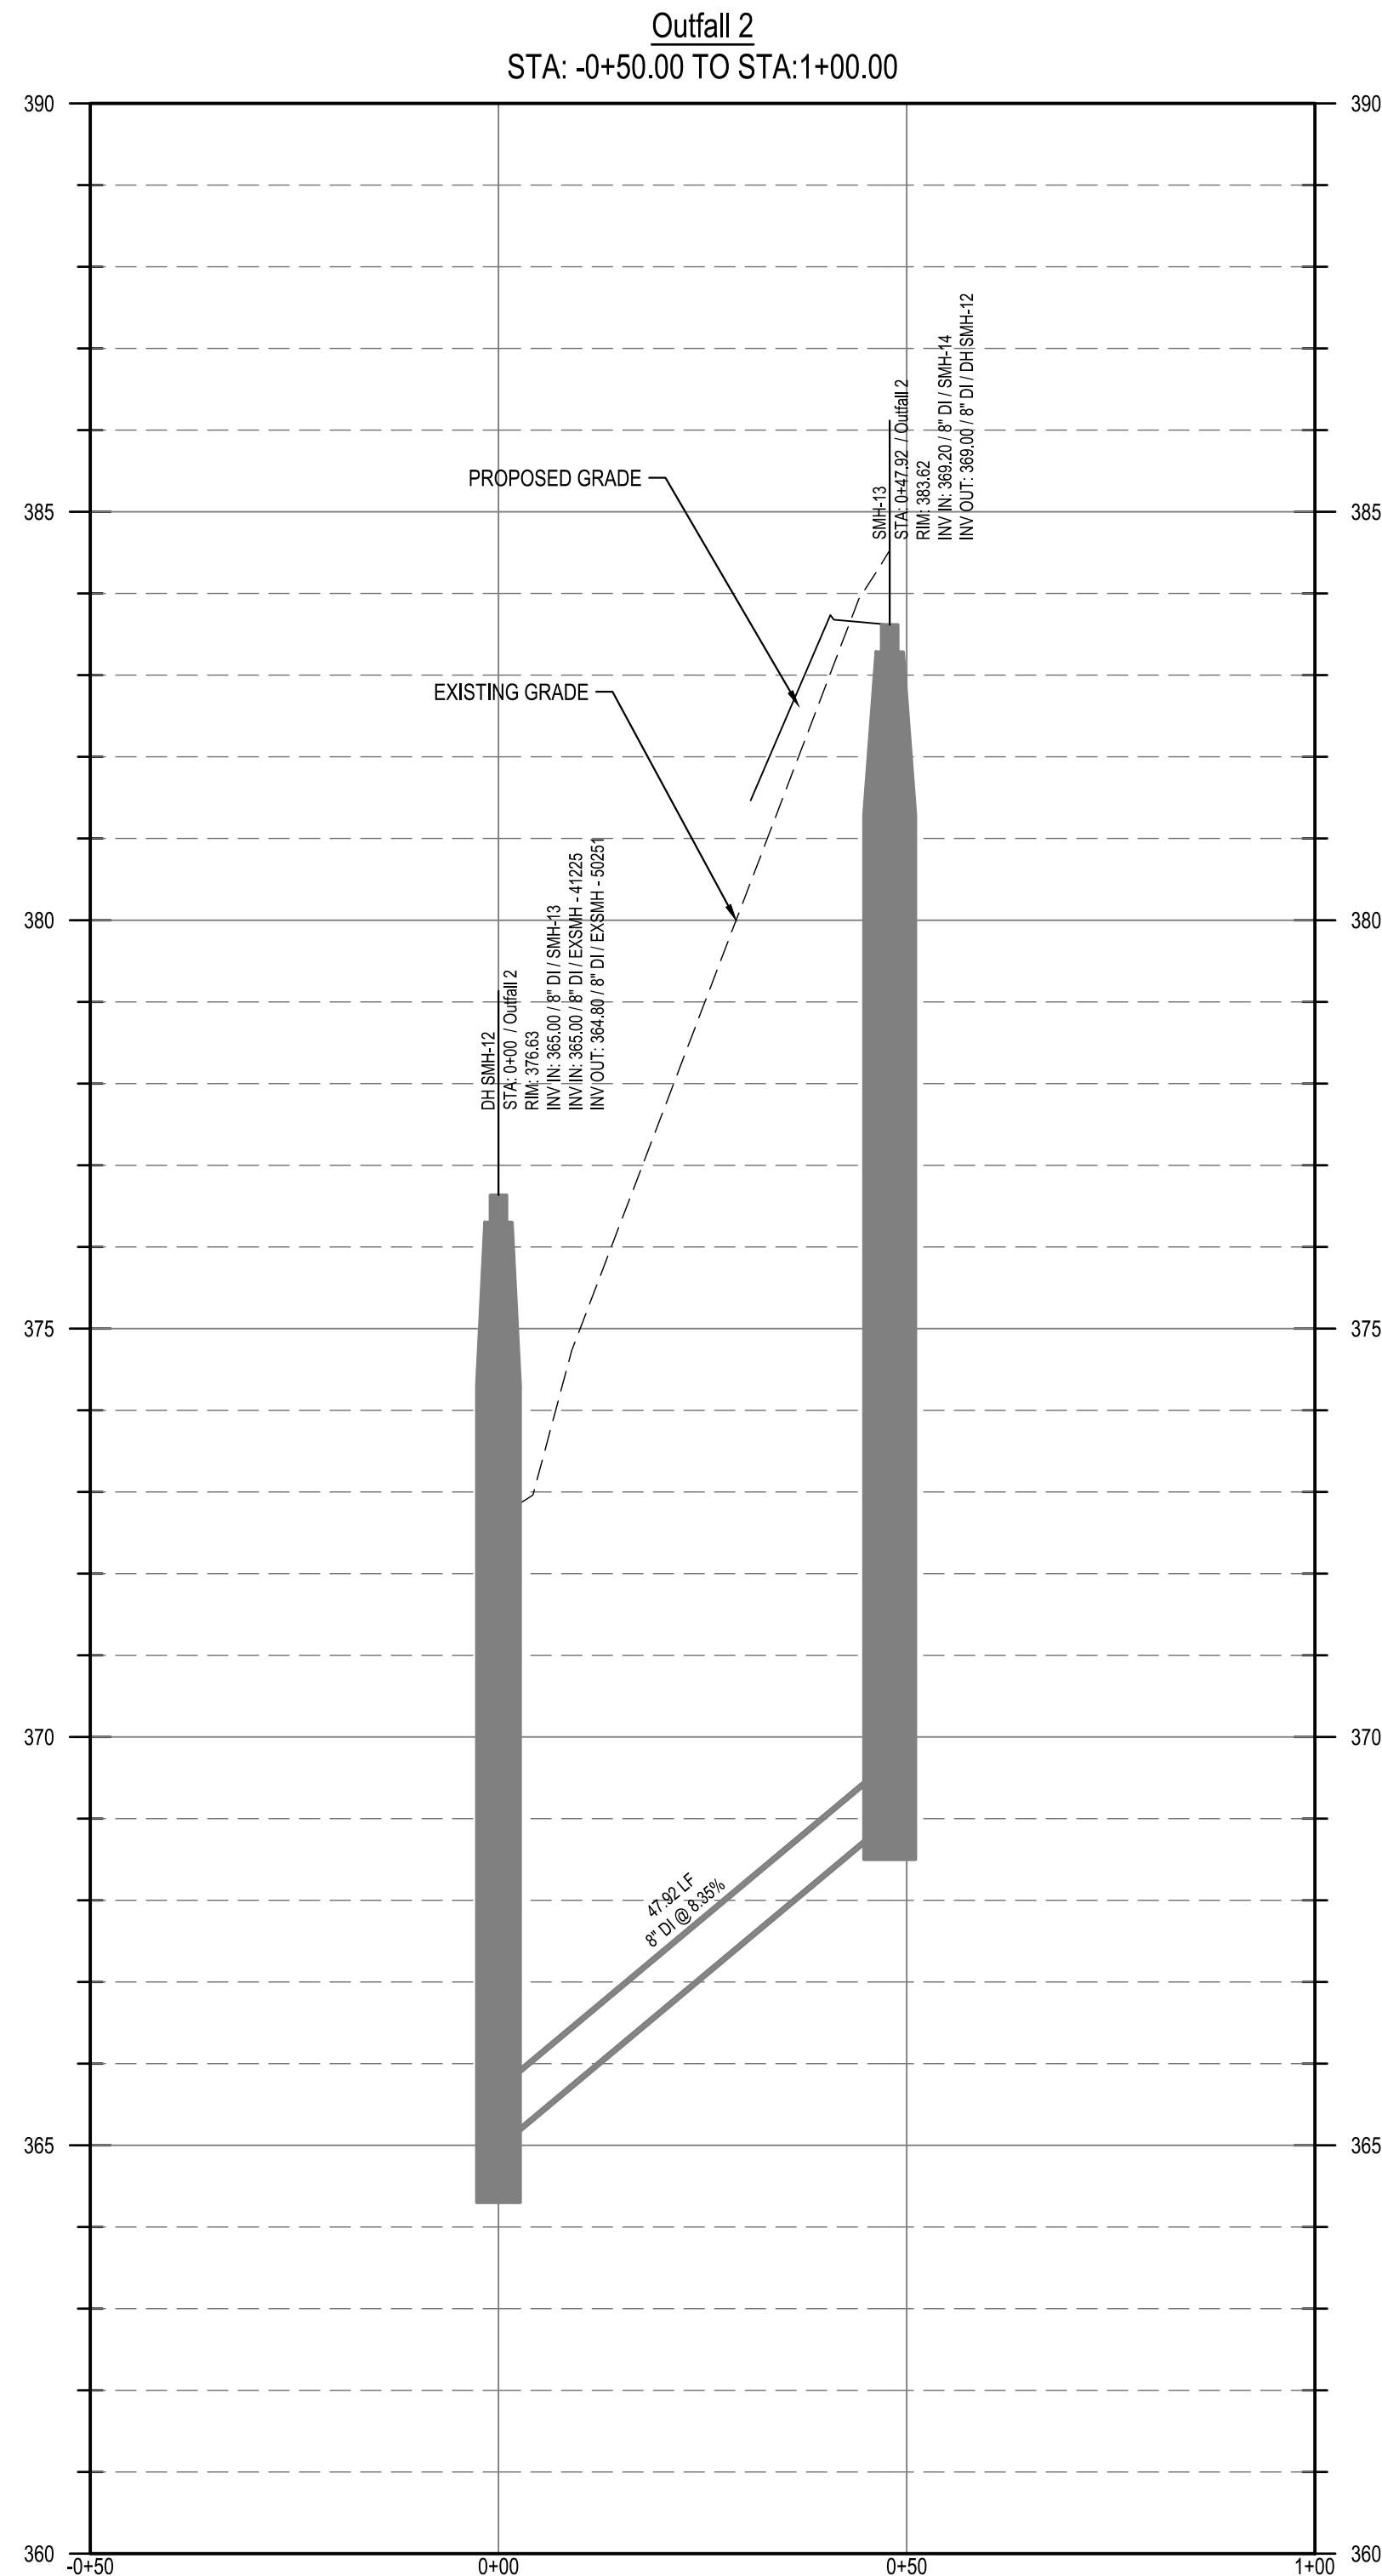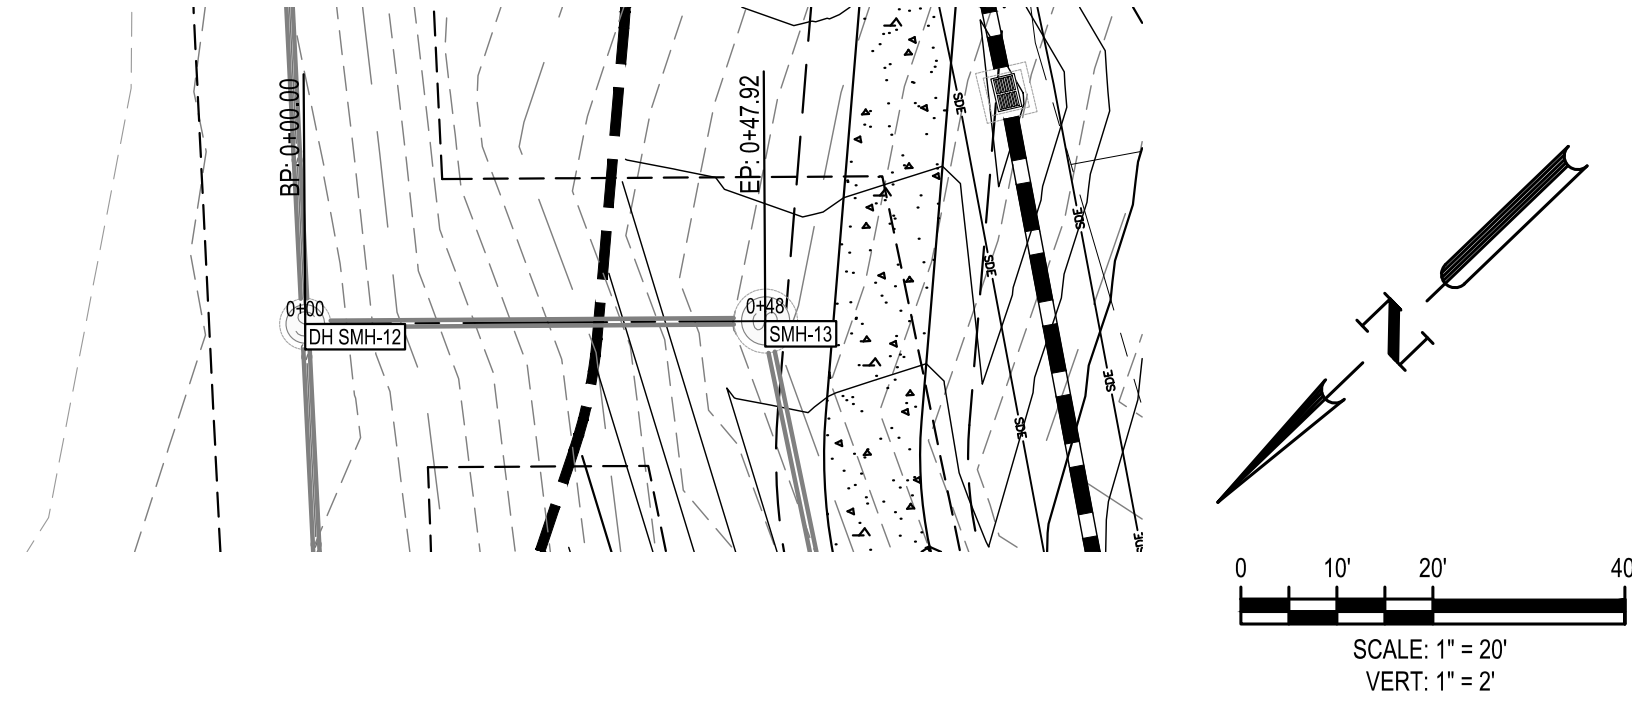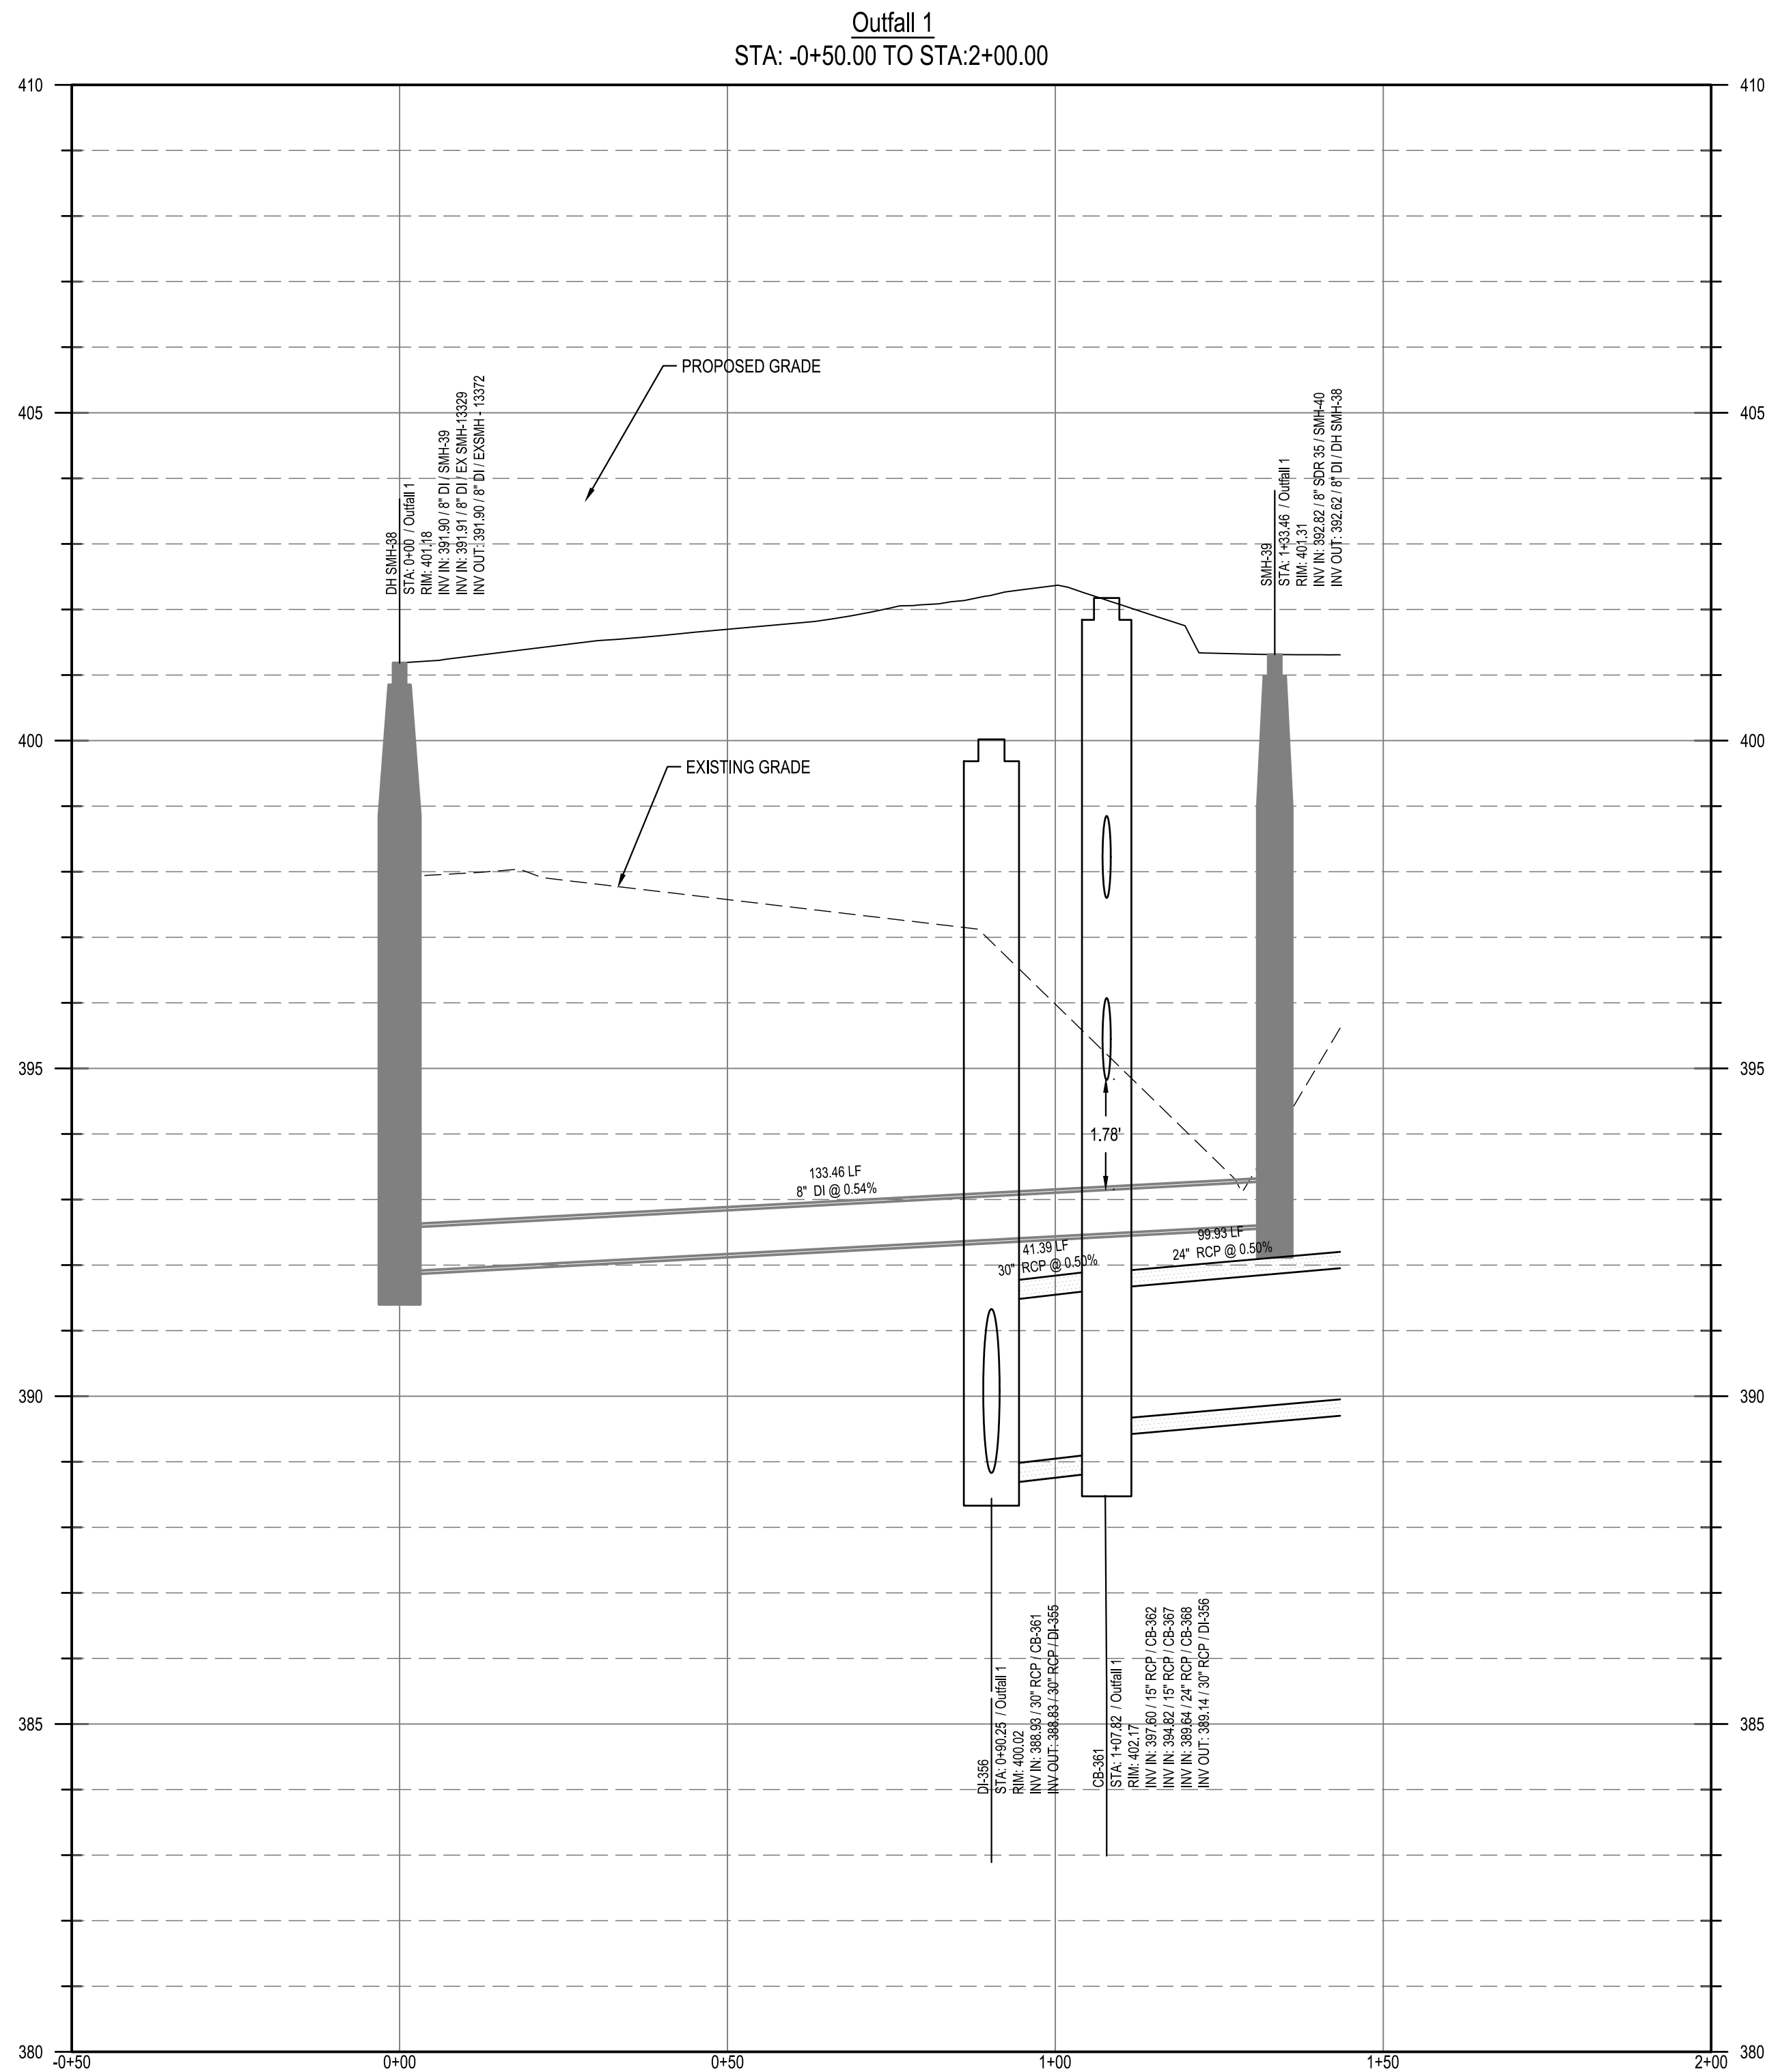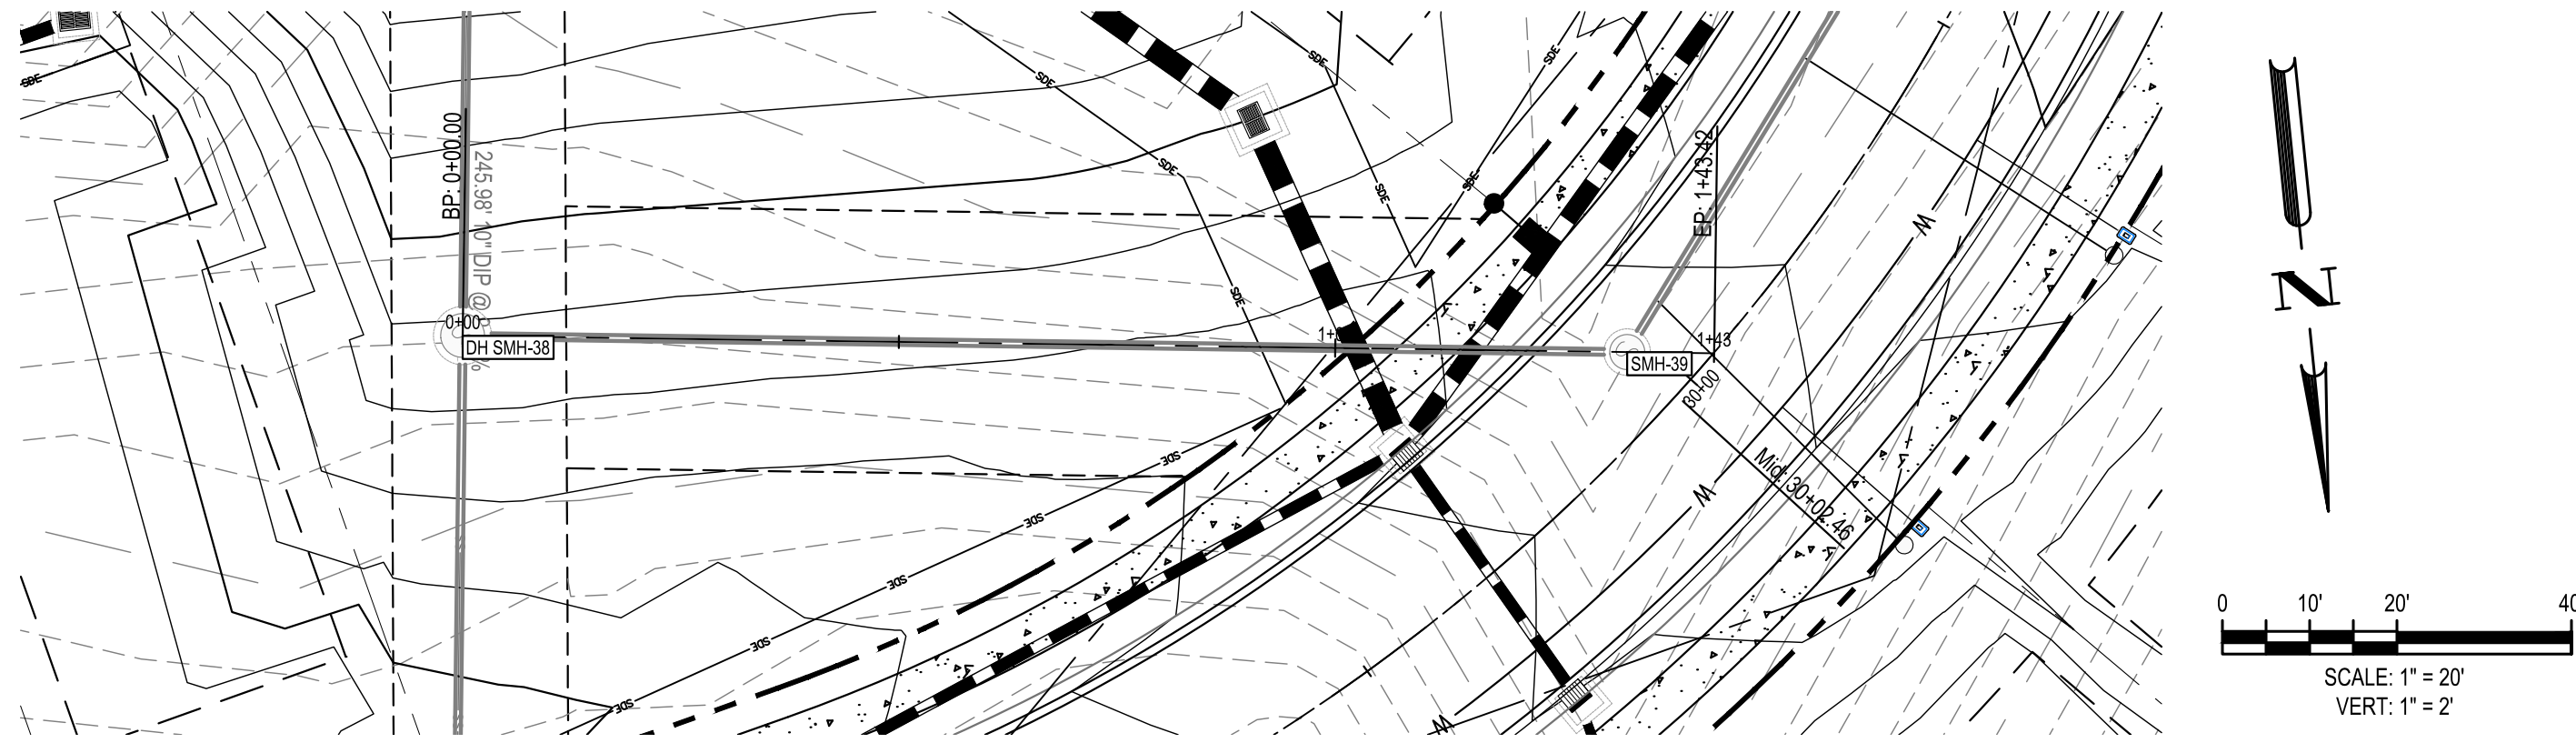

811
Know what's below.
Call before you dig.

PRELIMINARY
ENGINEER
FEDRA M. FERNANDEZ
NOT FOR
CONSTRUCTION
FILE NUMBER:
8430-03
DATE: 10/02/2023

SEWER OUTFALL 1 AND 2
PLAN AND PROFILE



PARKER RIDGE
82 SCHOOL STREET
ROLESVILLE / NORTH CAROLINA / 271571

LENNAR
CORPORAION
1100 PERIMETER PARK DRIVE, SUITE 112
MORRISVILLE / NORTH CAROLINA / 27560


BCE
5440 WADE PARK BLVD, SUITE 102
RALEIGH NC 27607
WWW.BCEINC.COM
NC LICENSE #C-4397

DESIGNED BY:	DF/CD	
--------------	-------	---

\\browngay.net\panzura\Regions\NCA\Projects\Lennar\8430-03 - Lennar - School Street - Rolesville\03 - DWG\PlanSheets\On-Site\SSWR OUTFALL 3 AND 4 PLAN AND PROFILE Plotted: 10/2/2023 4:04:49 PM

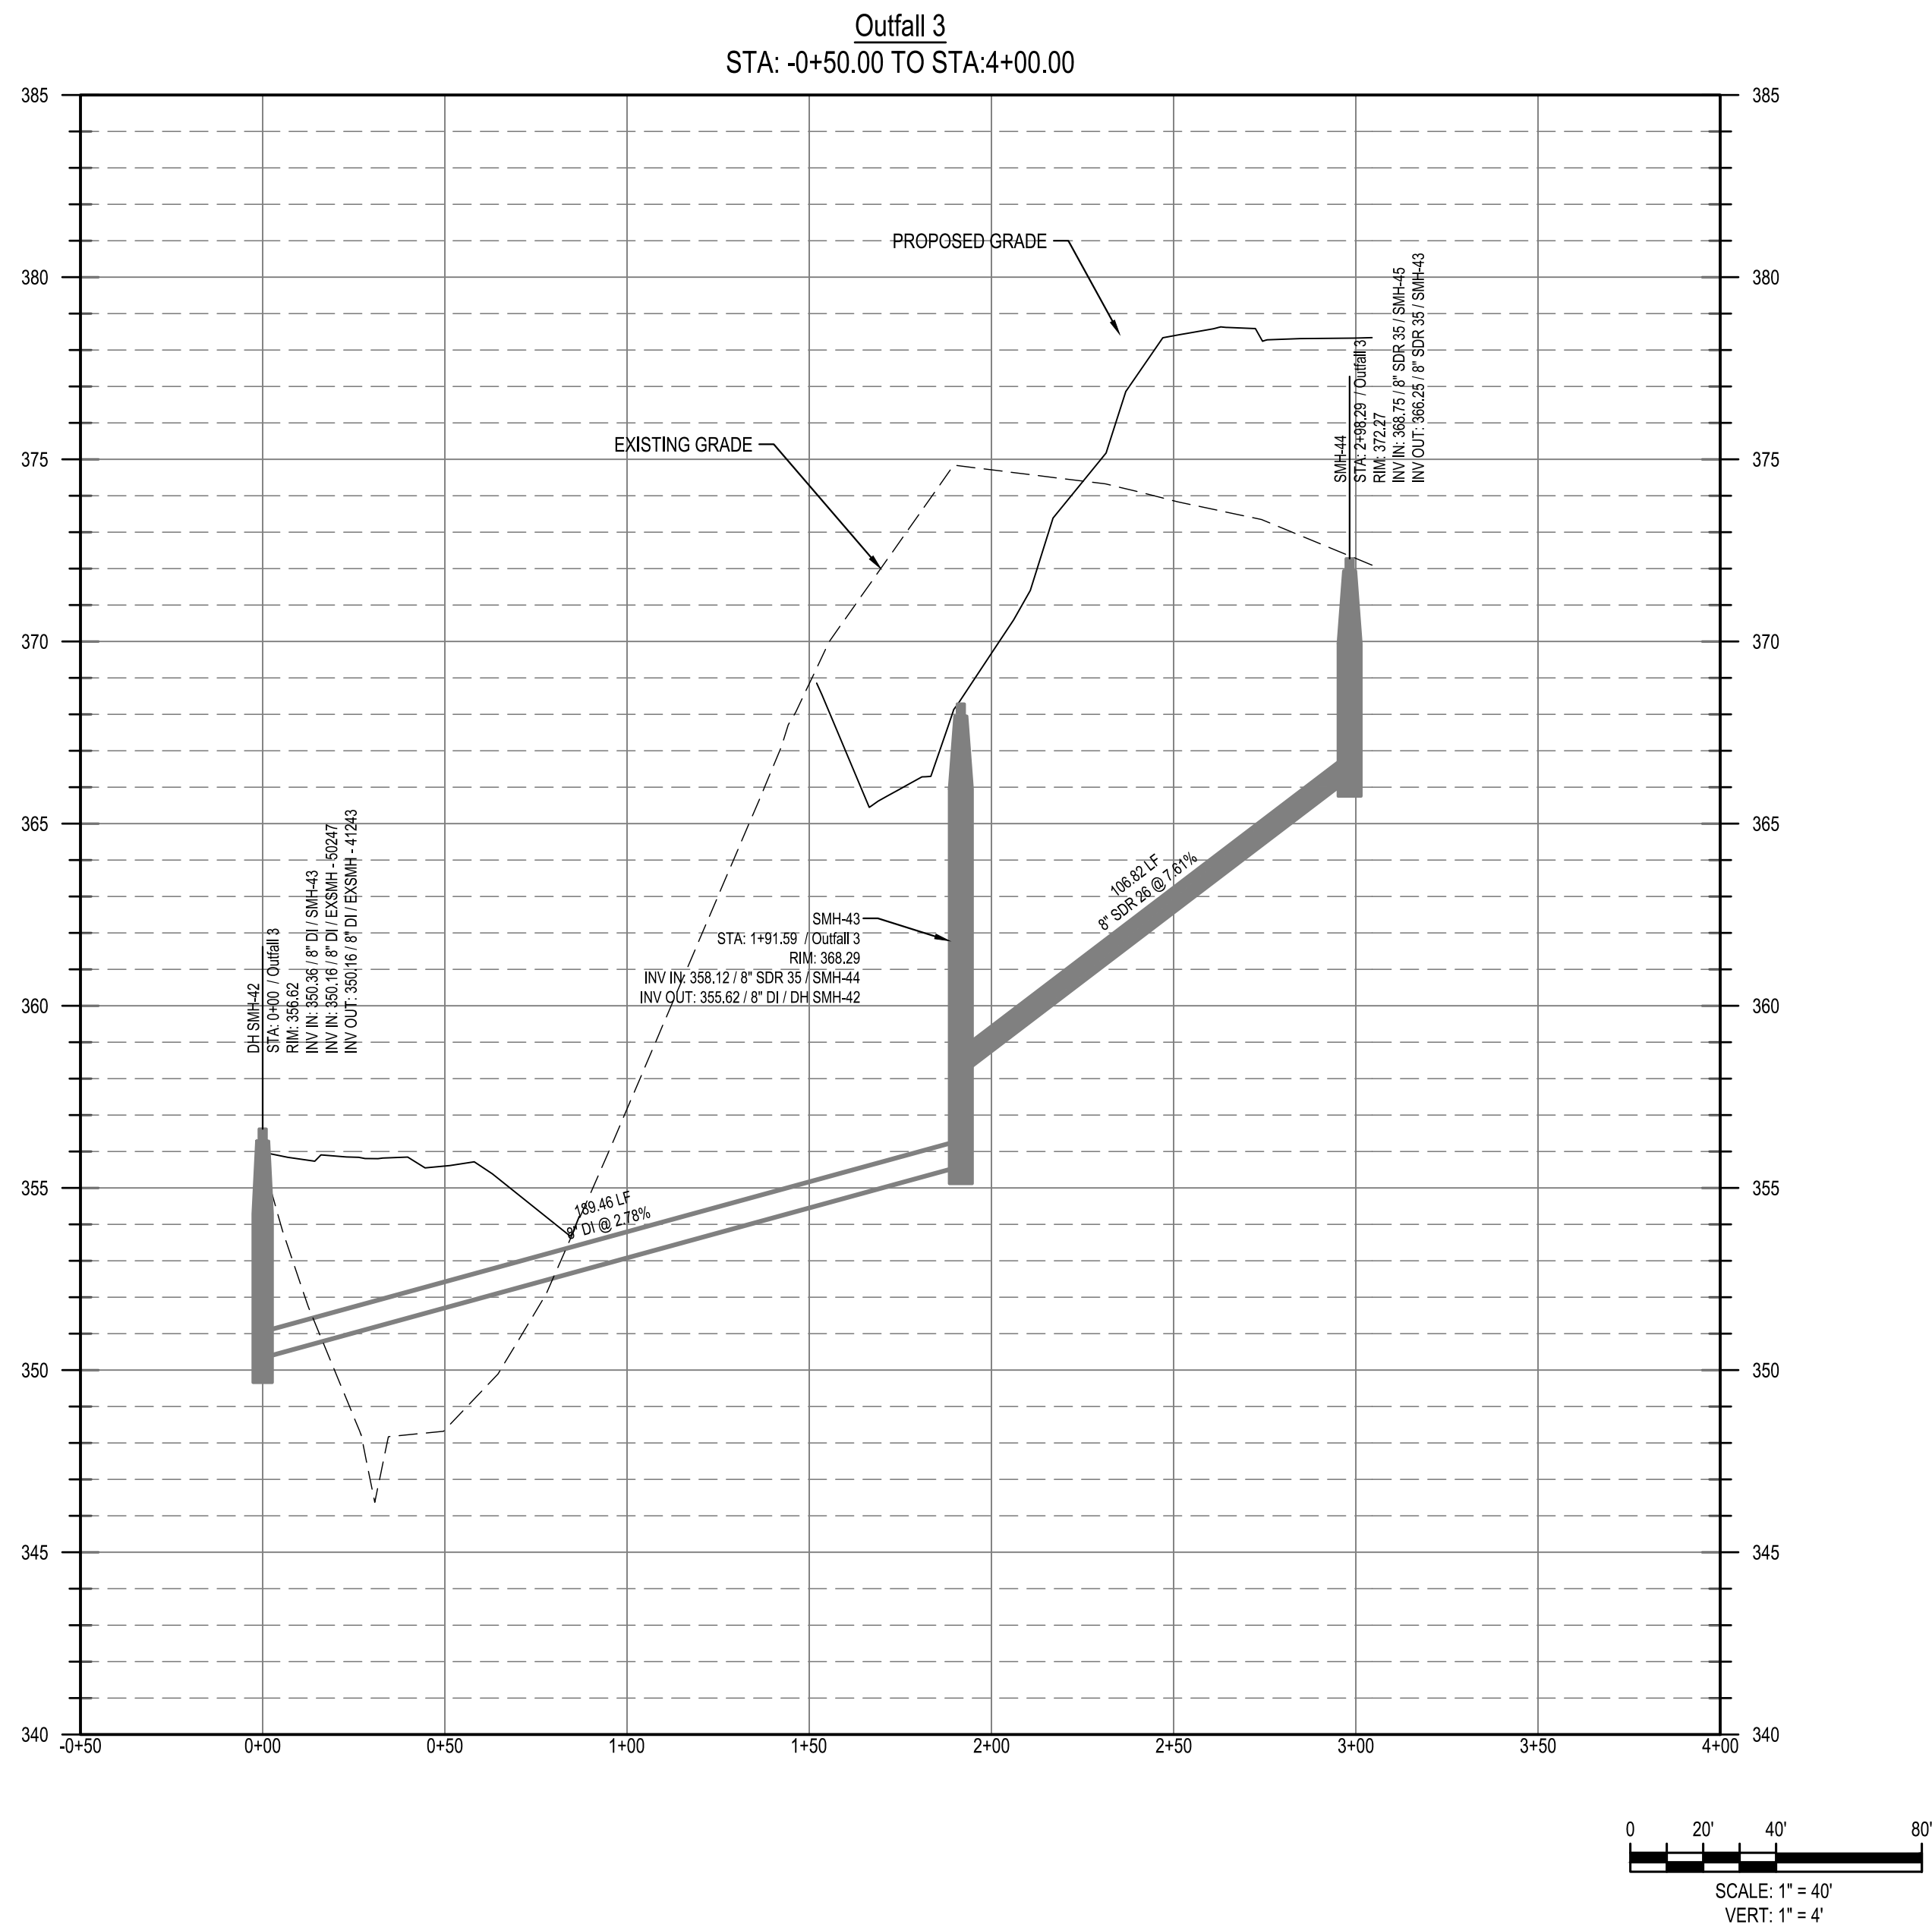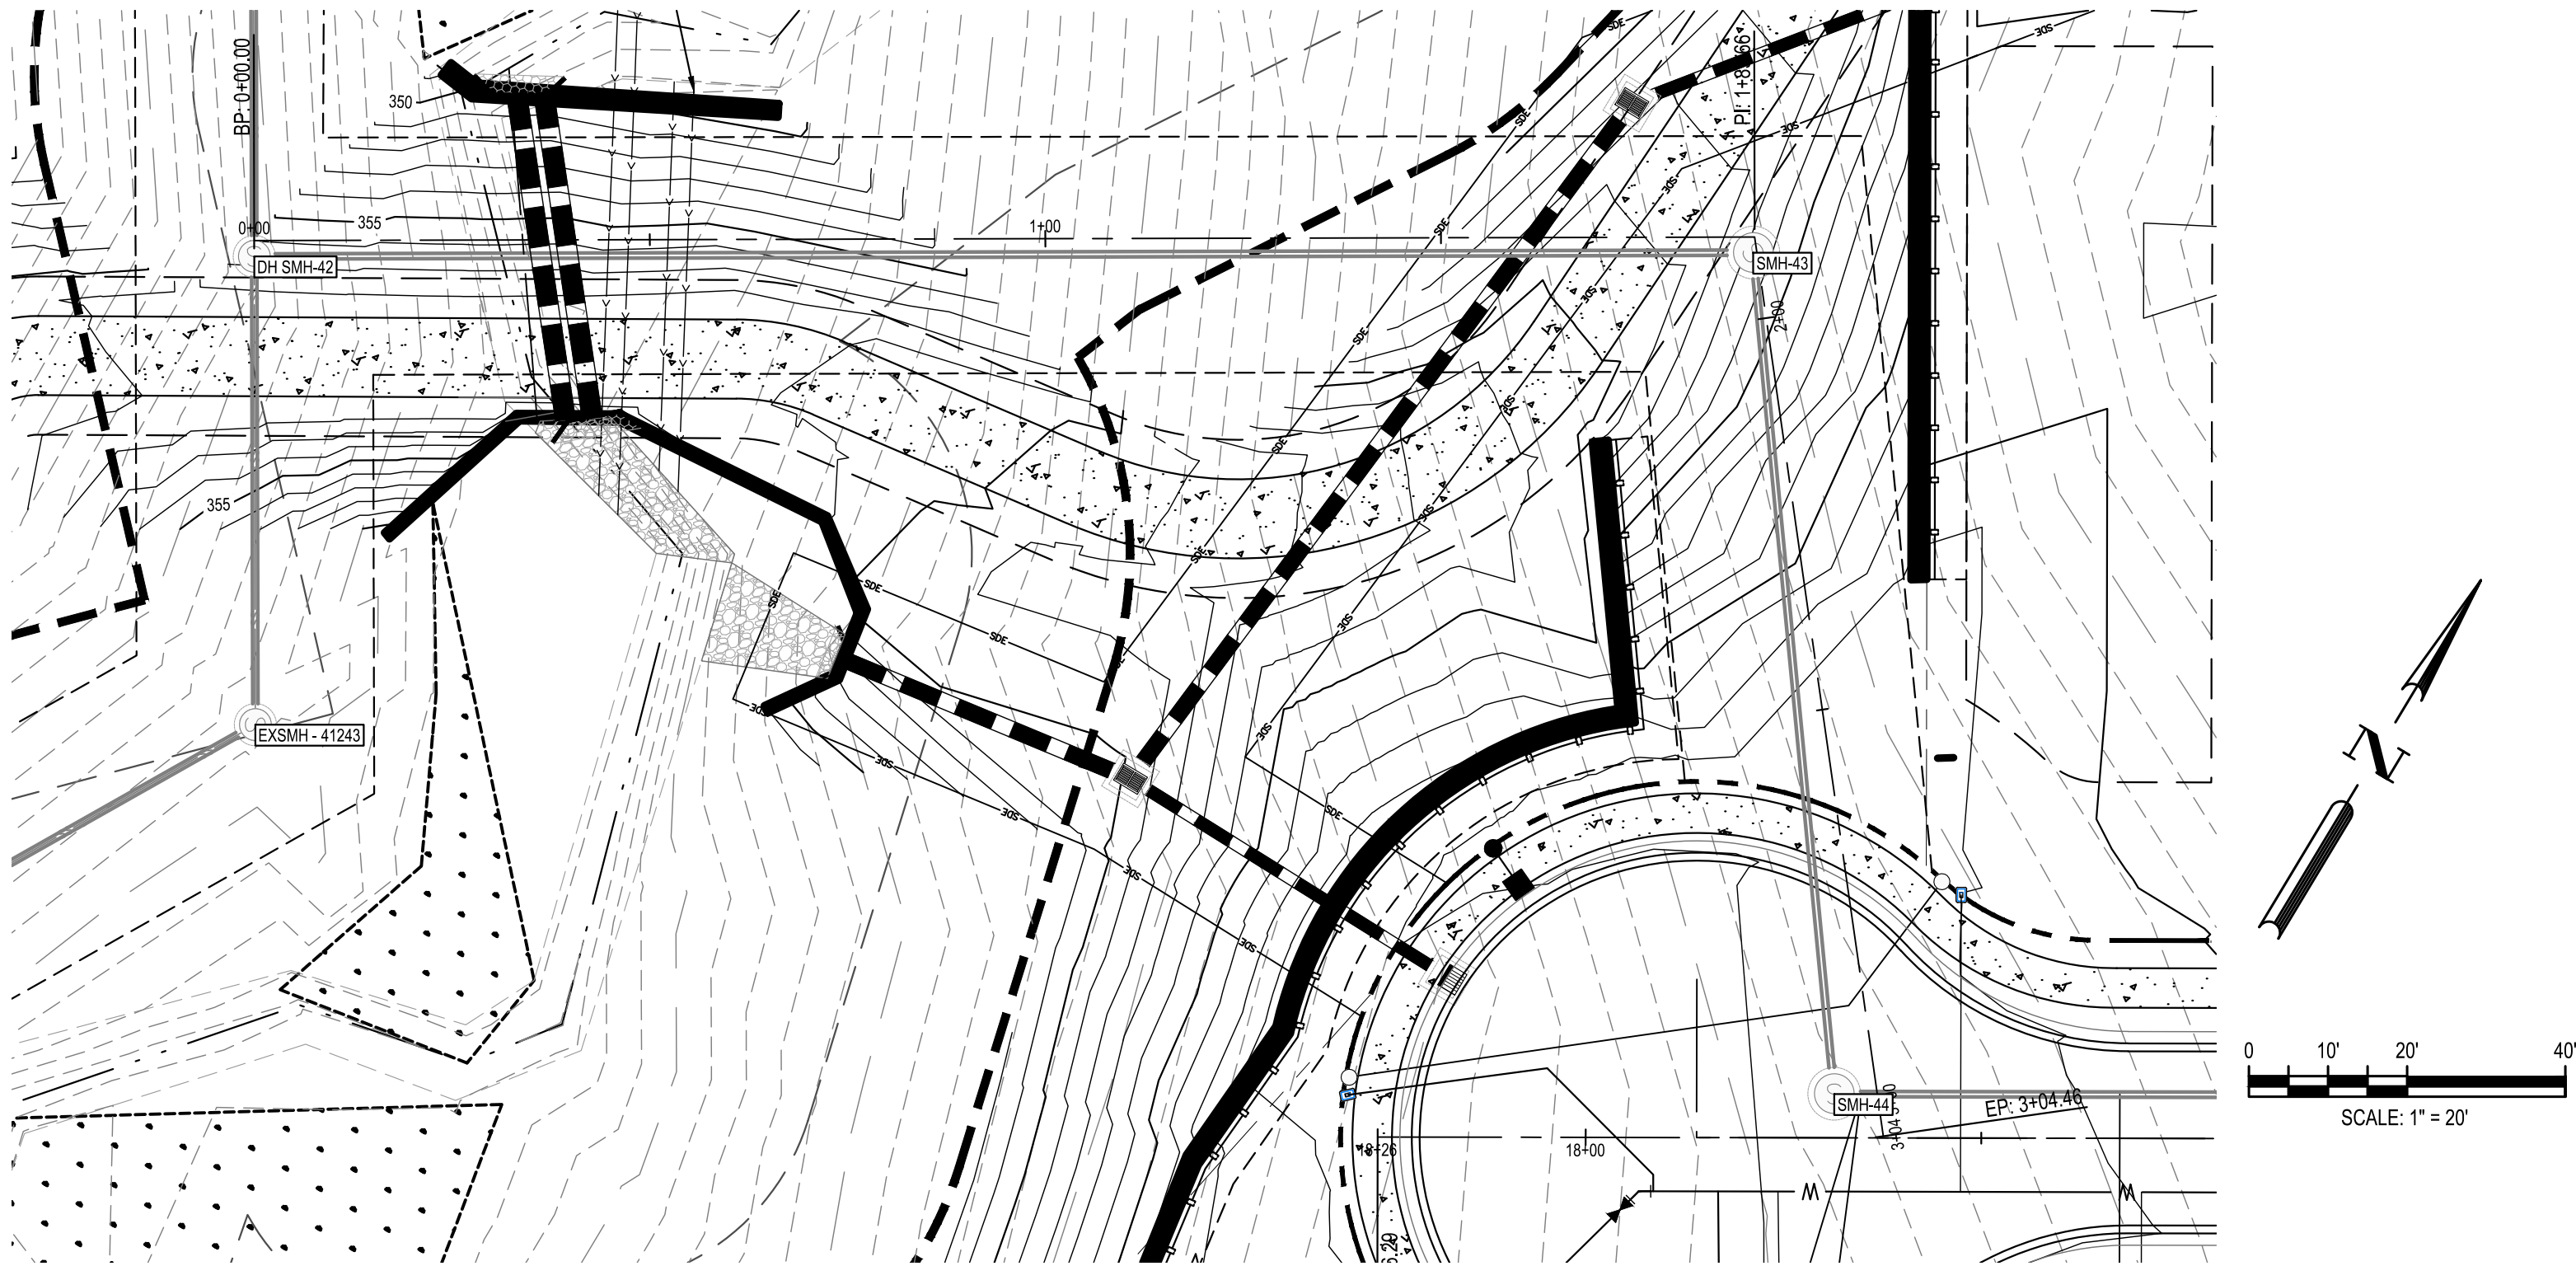

Know what's below.
Call before you dig.

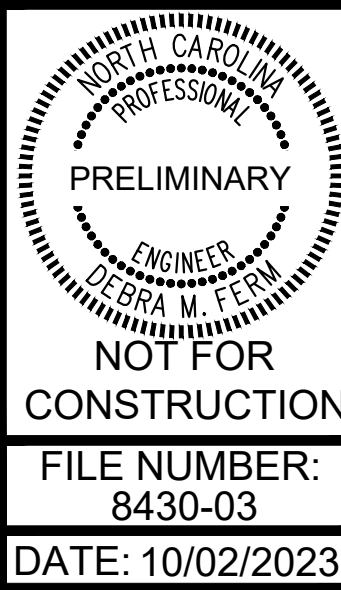

SEWER OUTFALL 3
PLAN AND PROFILE

PARKER RIDGE
82 SCHOOL STREET
ROLESVILLE / NORTH CAROLINA / 27571




LENNAR
CORPORAION
1100 PERIMETER PARK DRIVE, SUITE 112
MORRISVILLE / NORTH CAROLINA / 27560






DESIGNED BY: DF/CD
DRAWN BY: DF/JWM
REVIEWED BY: DF


△			
△			
△	10/02/2023	PER TOWN OF ROLESVILLE COMMENT	
△	08/01/2023	PER TOWN OF ROLESVILLE COMMENT	
REV	06/01/2023	INITIAL SUBMITTAL	

C6-26

 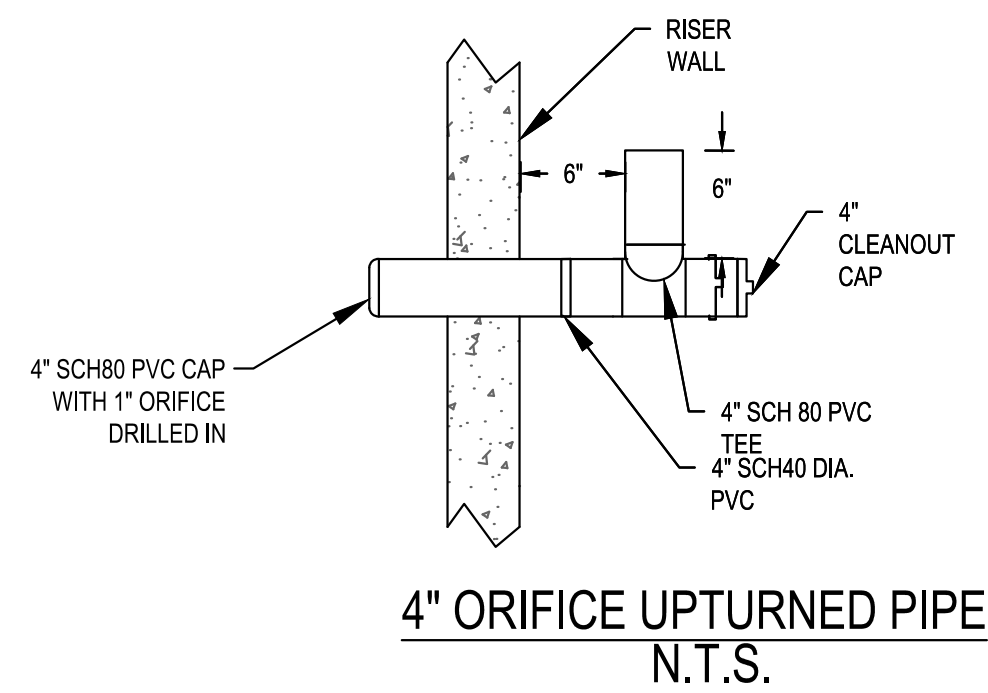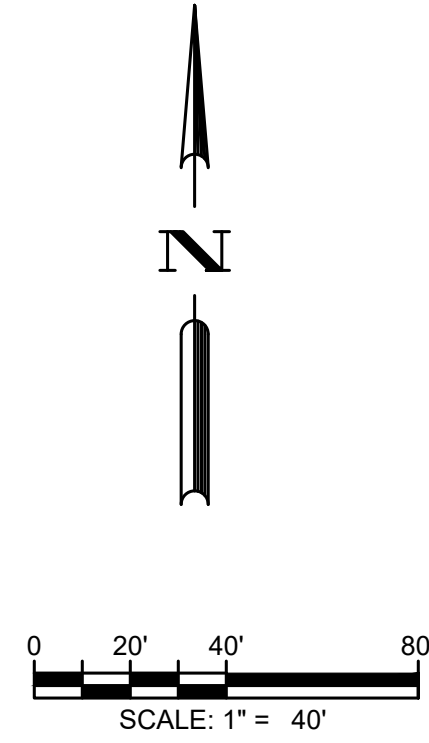


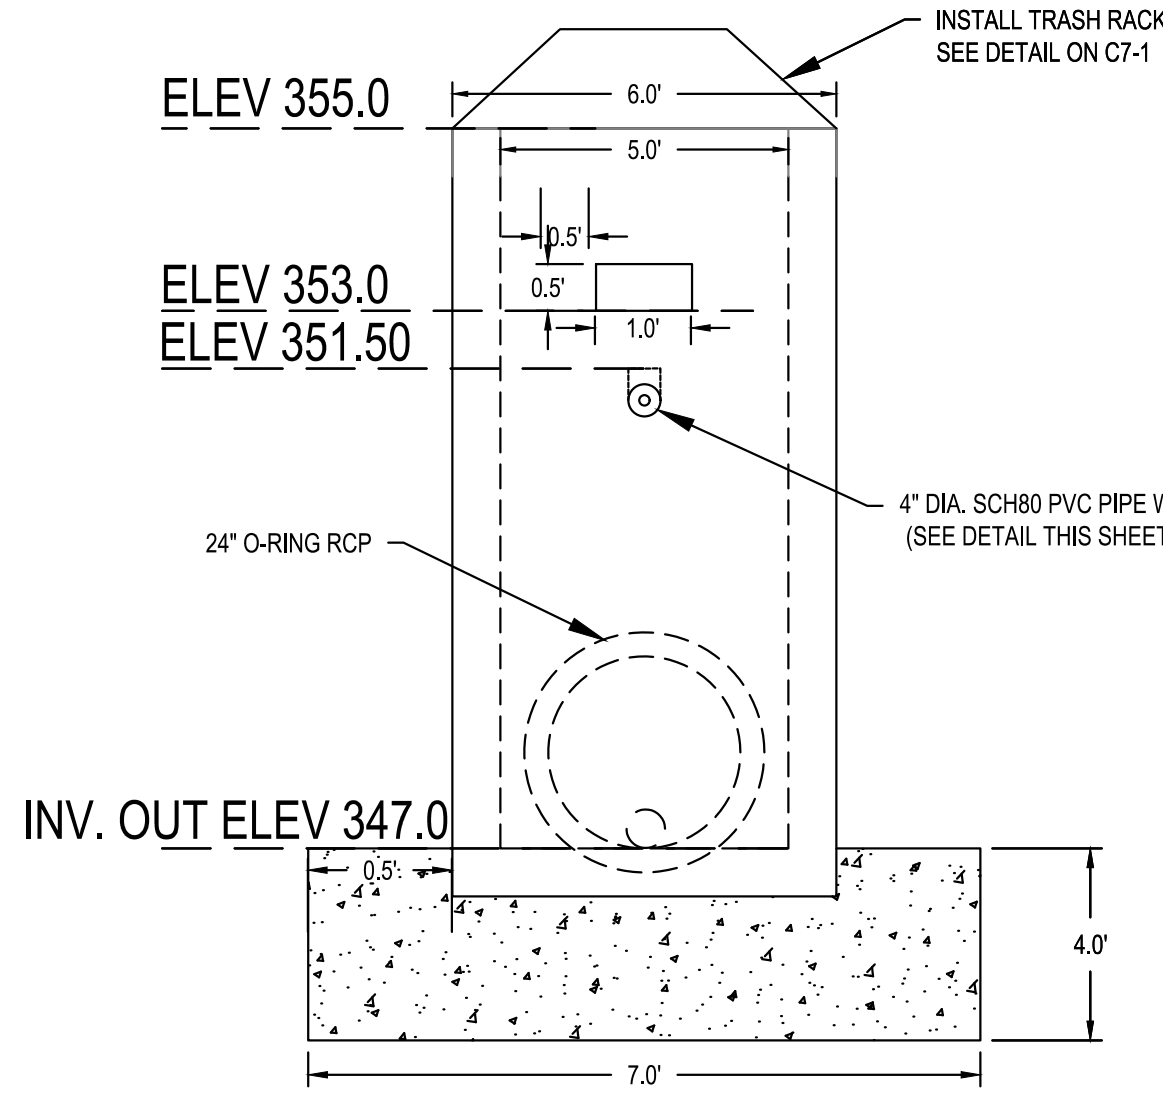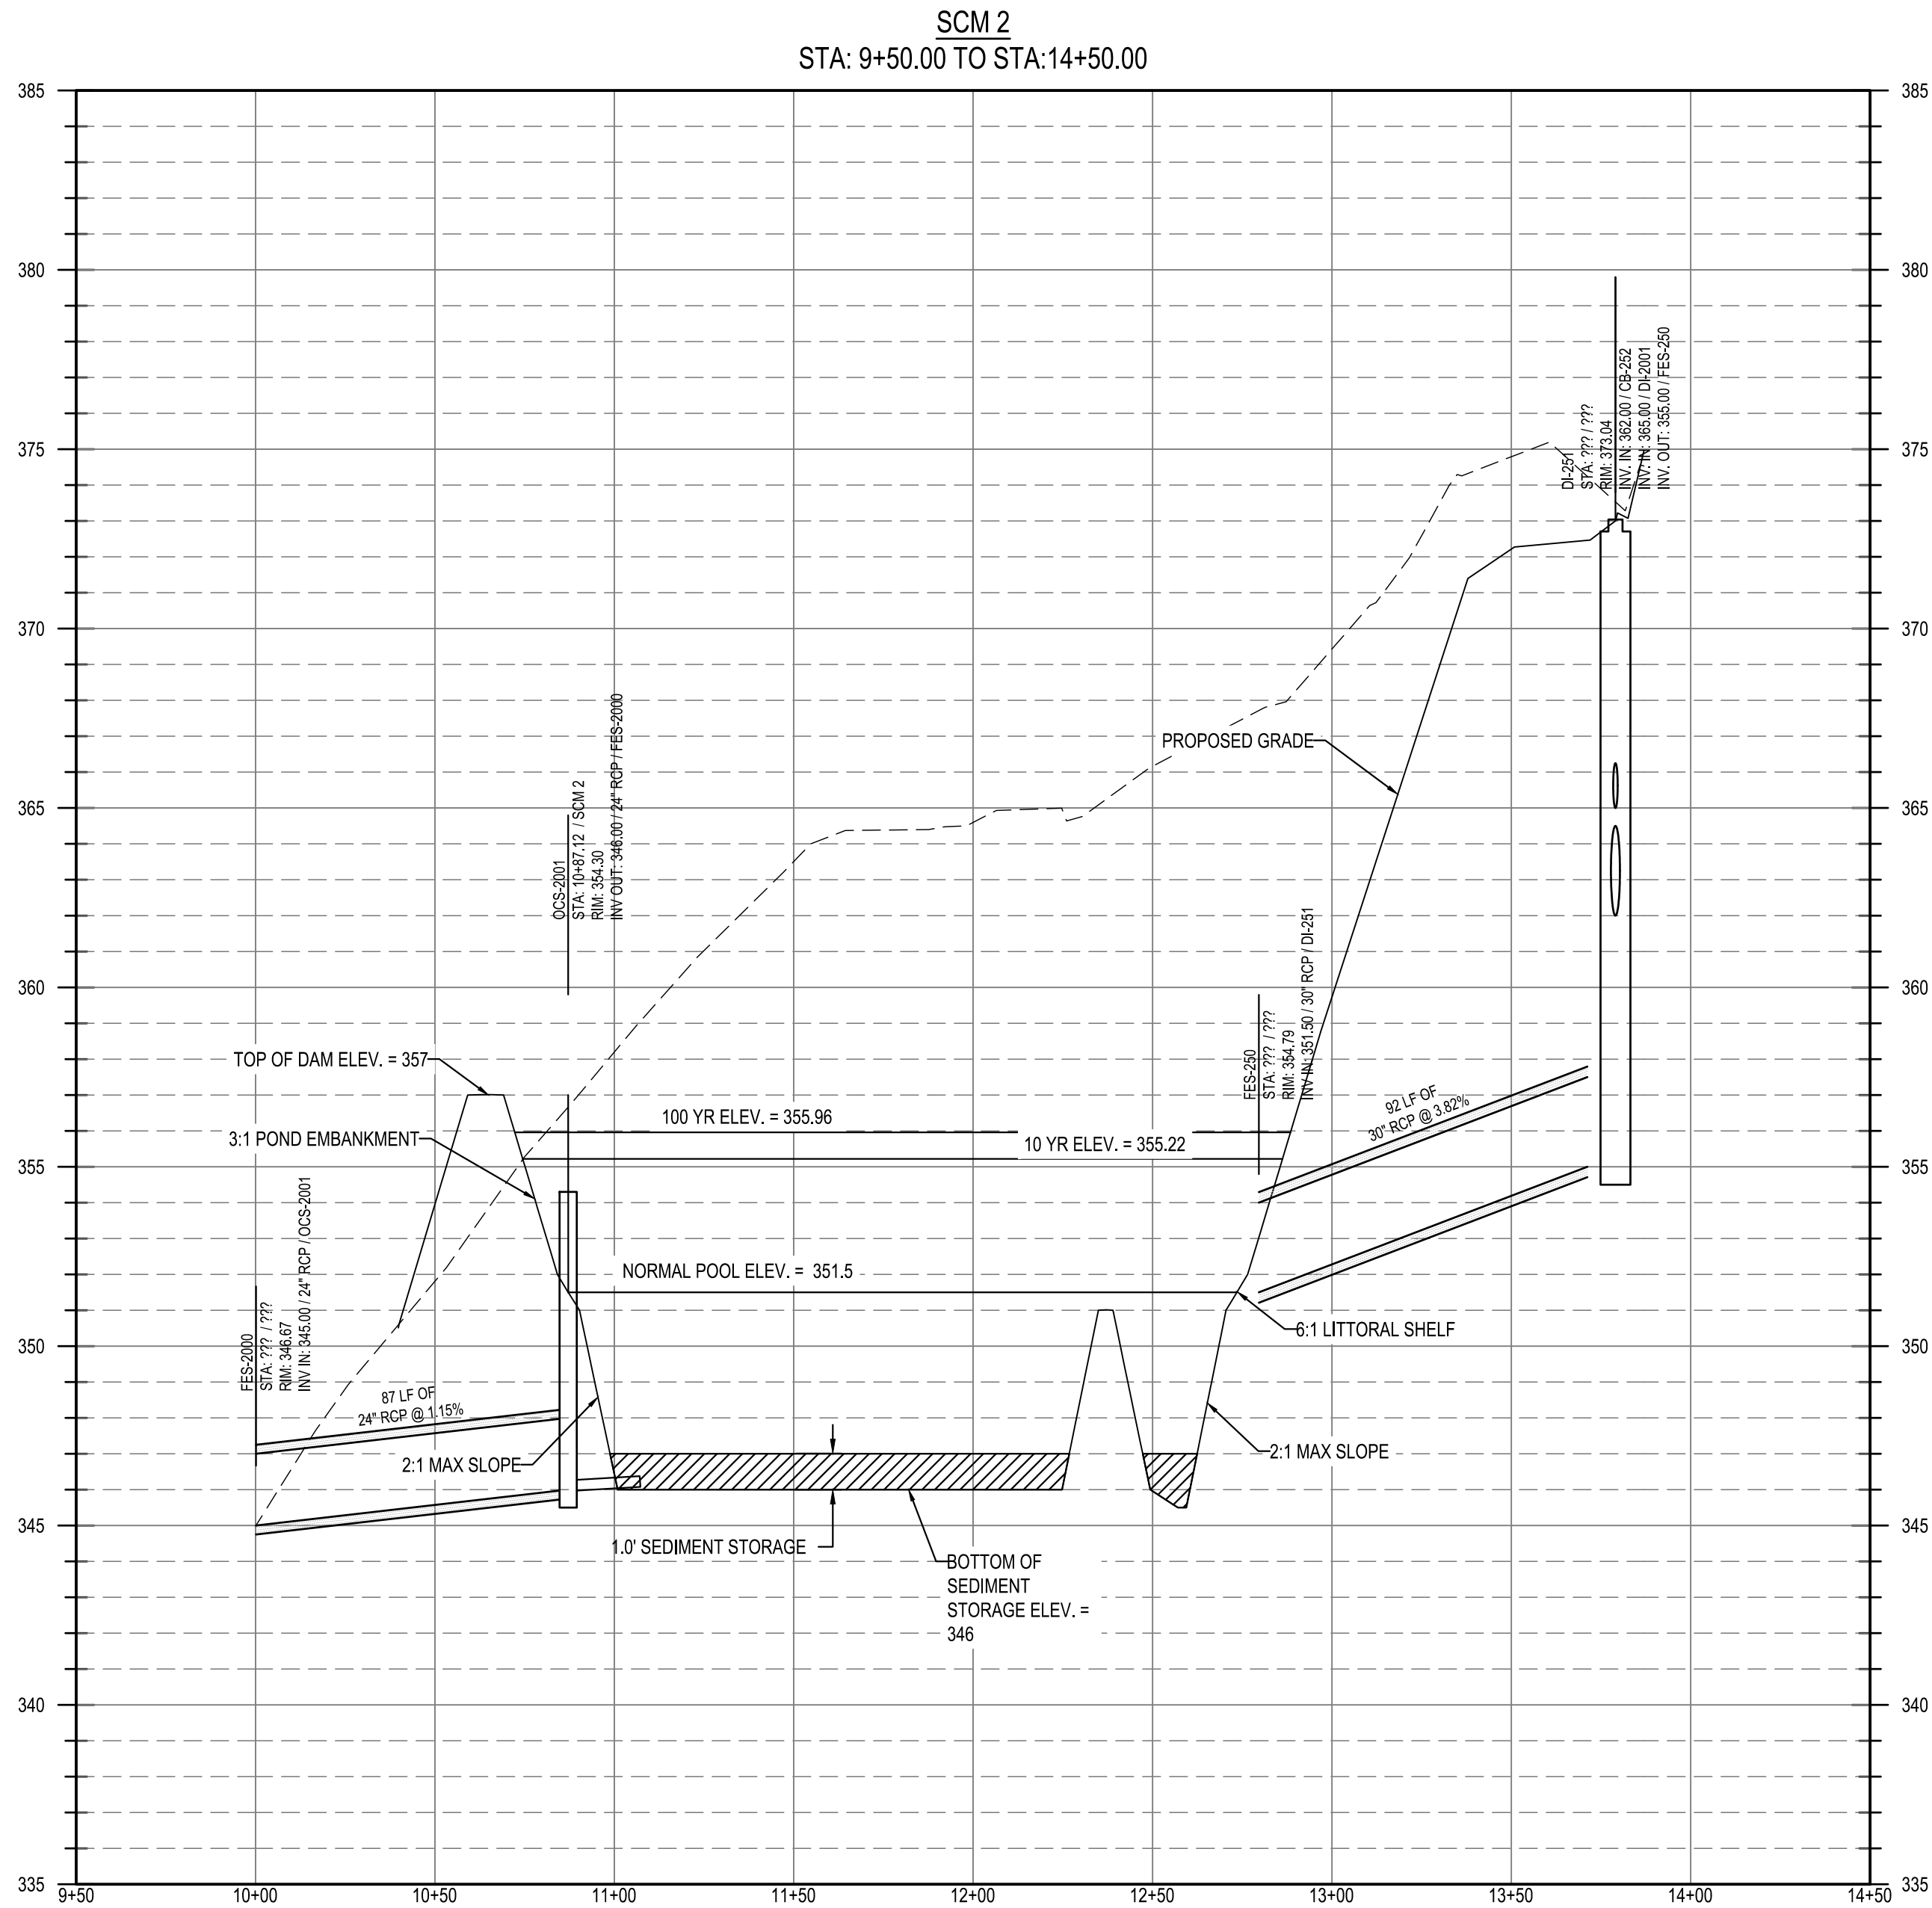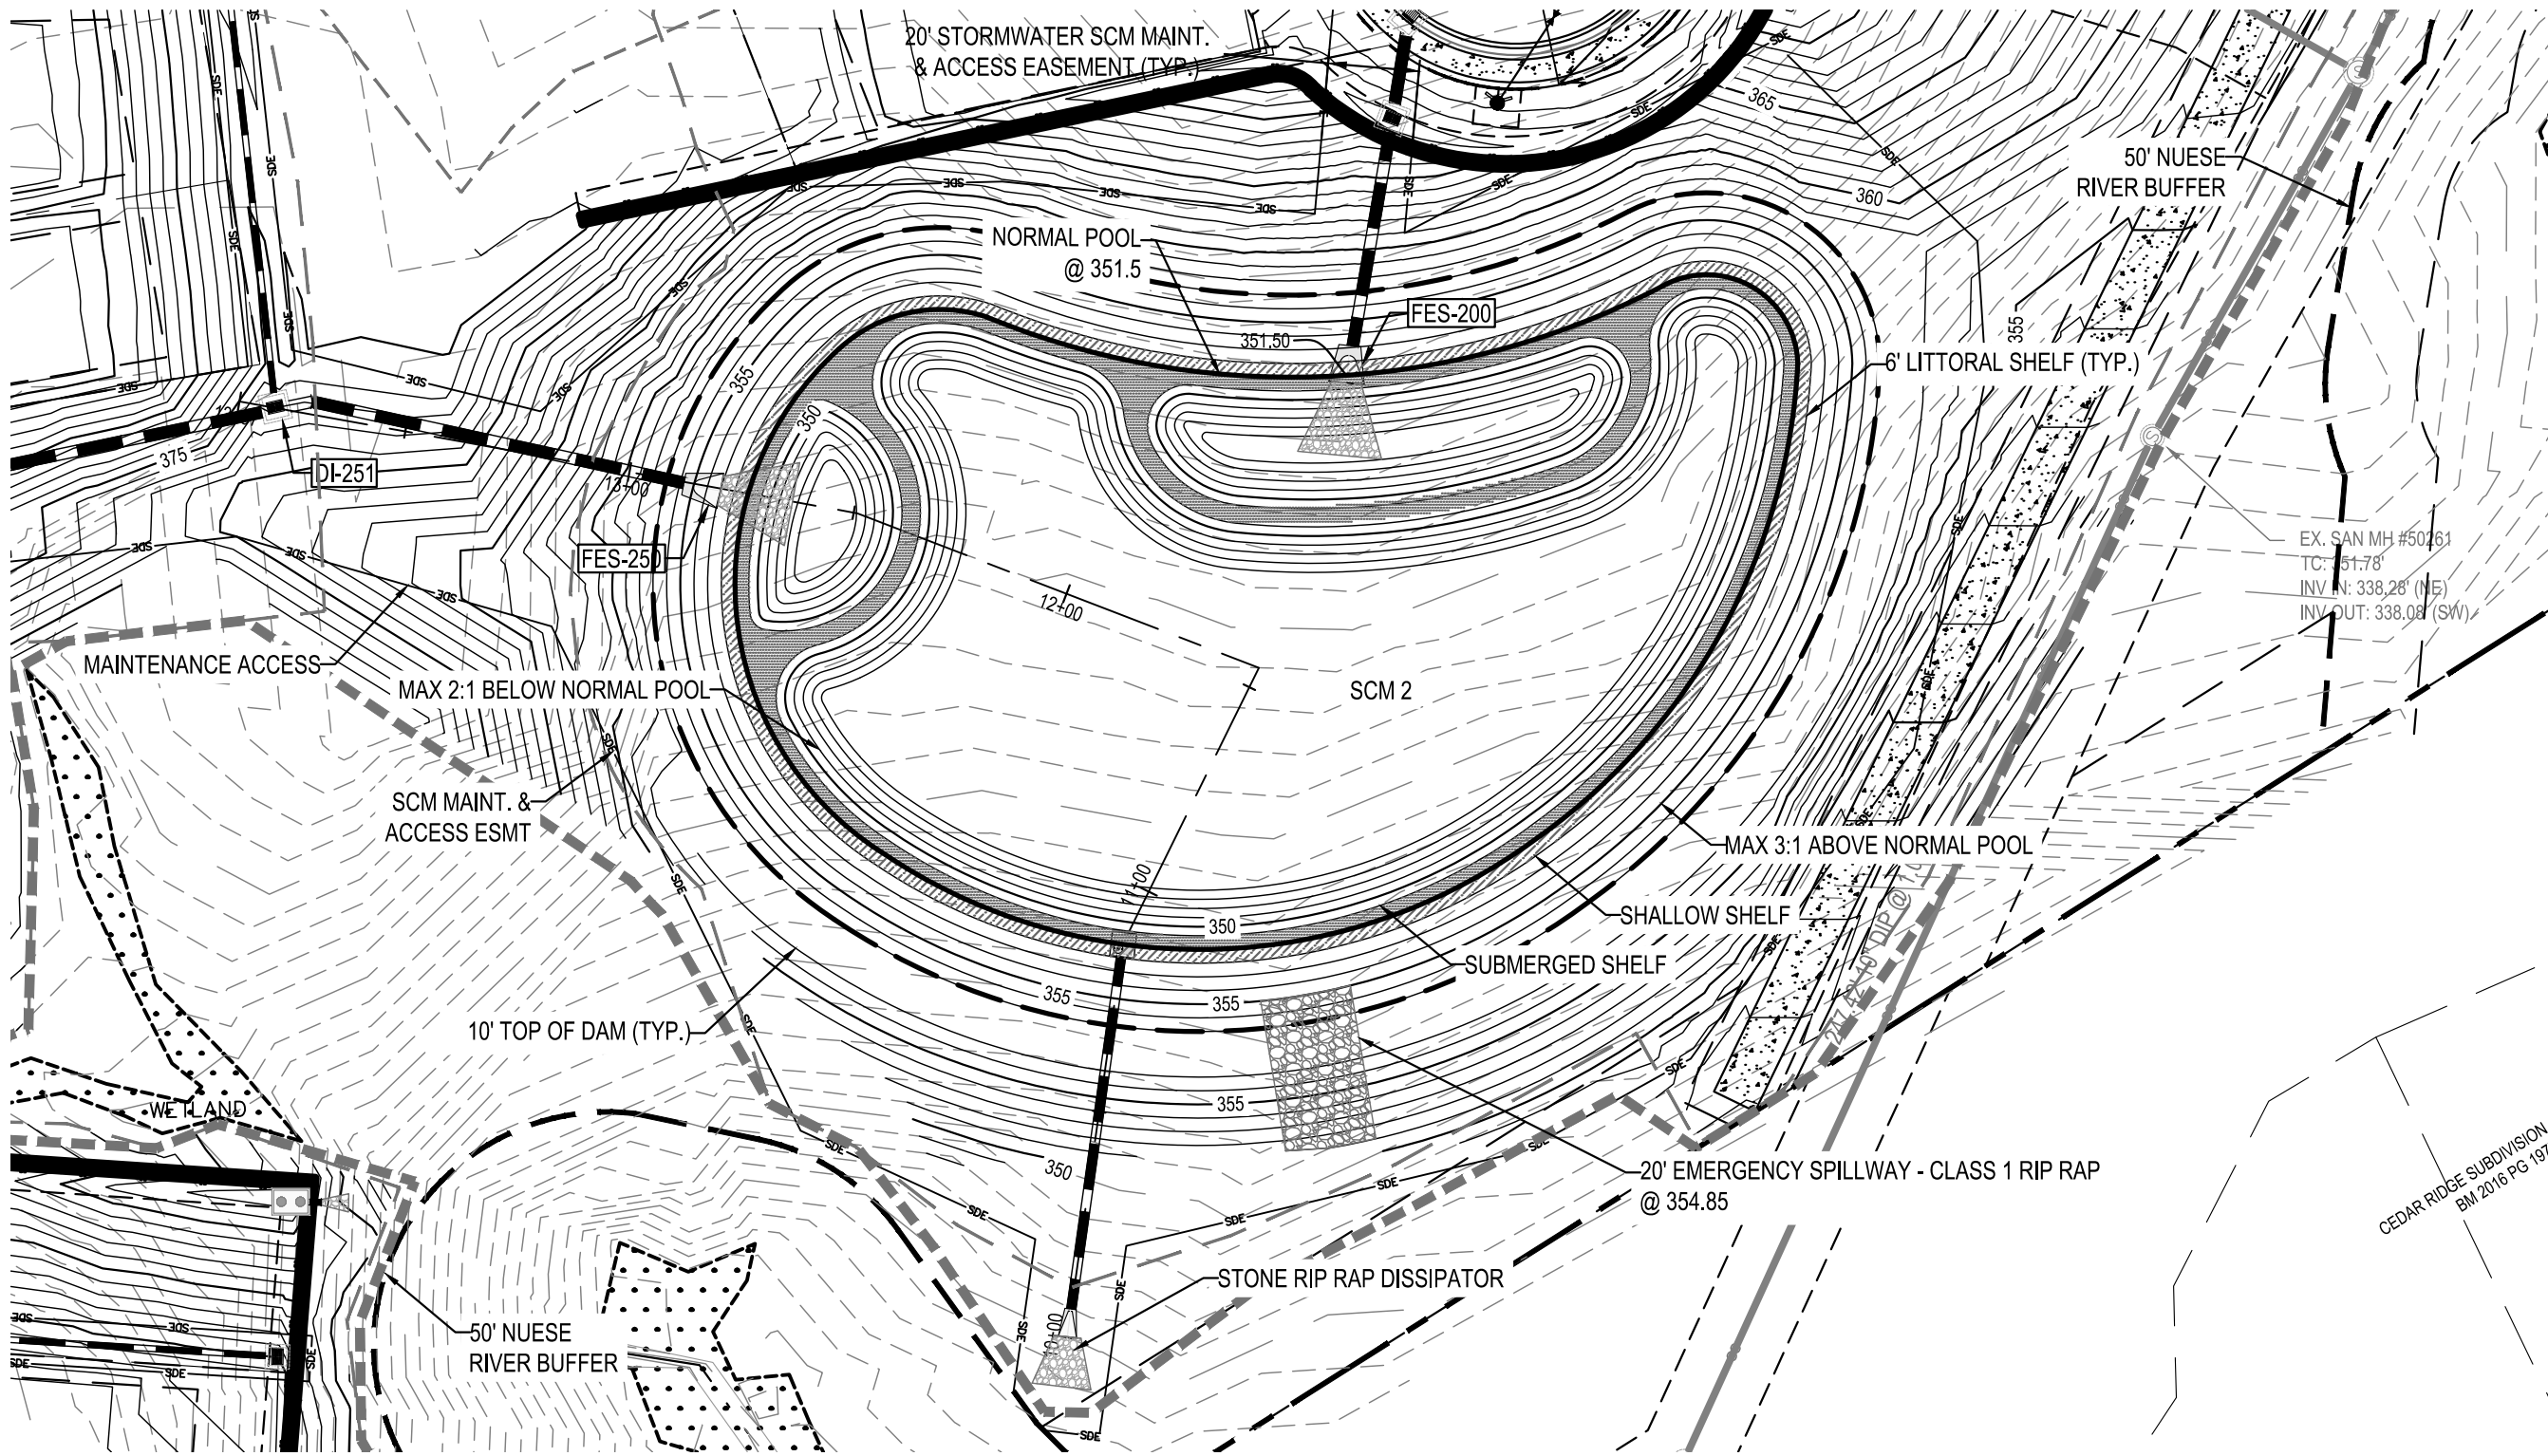


RISER STRUCTURE - WEST
N.T.S.

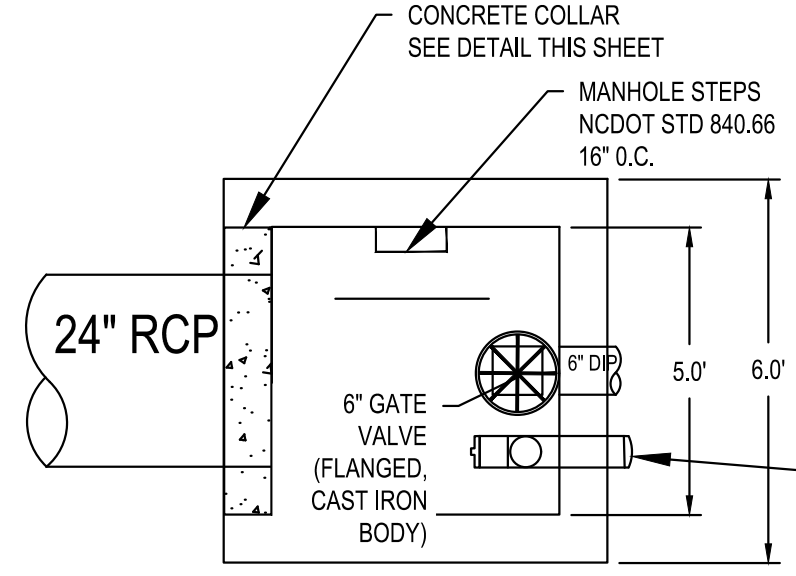


RISER STRUCTURE - TOP
N.T.S.

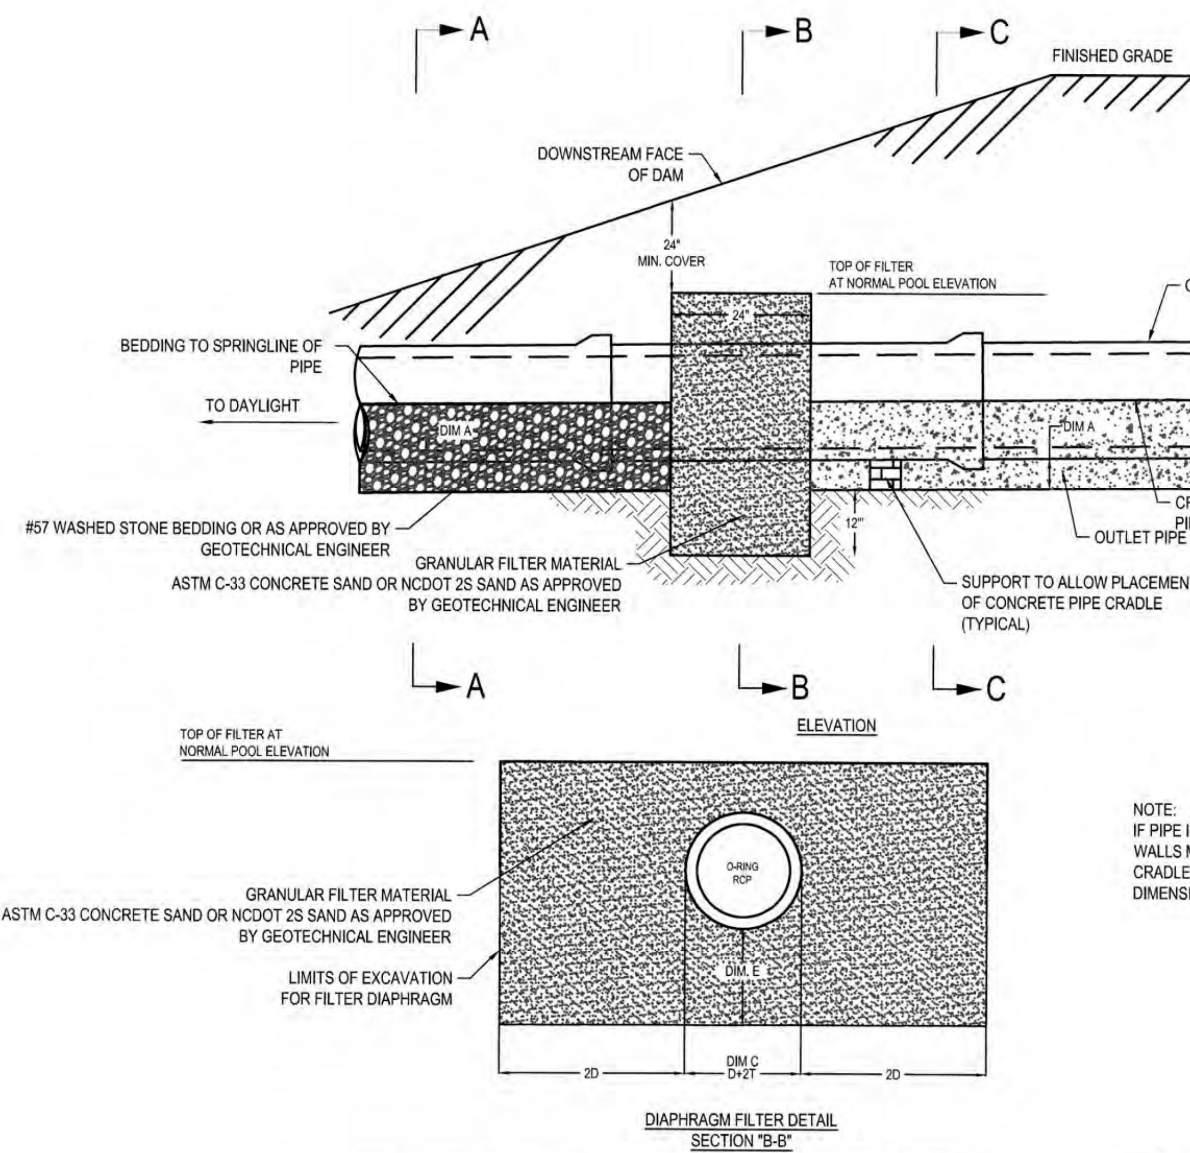


OUTLET PIPE FILTER DIAPHRAGM
& CONCRETE CRADLE DETAIL
NOT TO SCALE

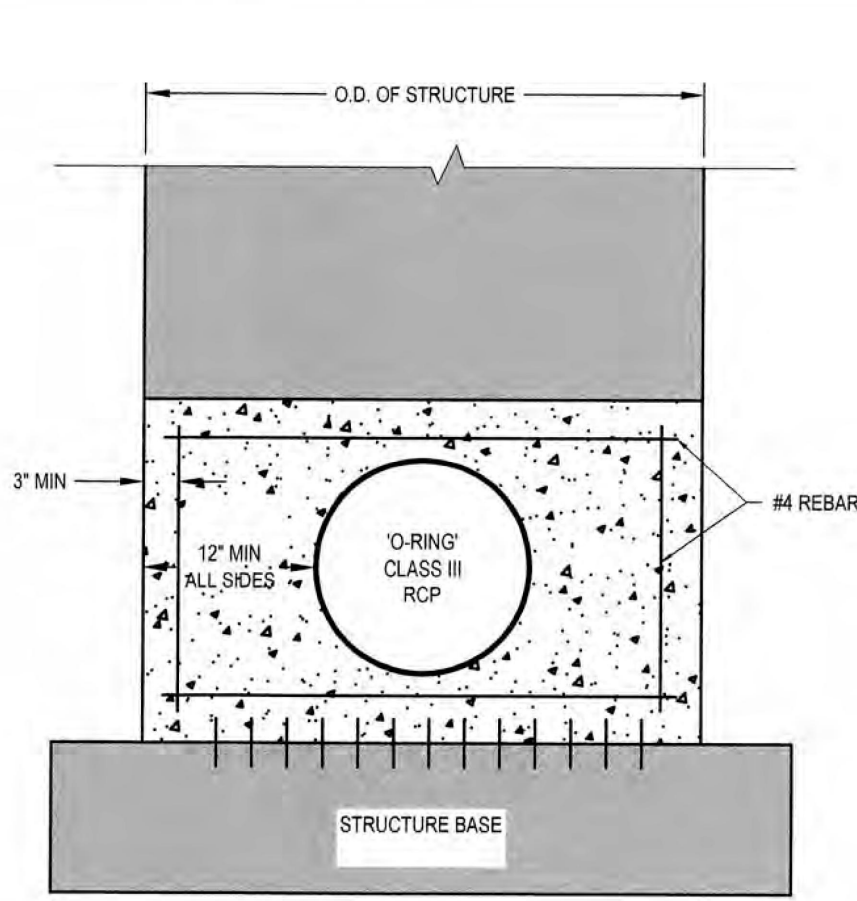

CONCRETE COLLAR DETAIL
N.T.S.

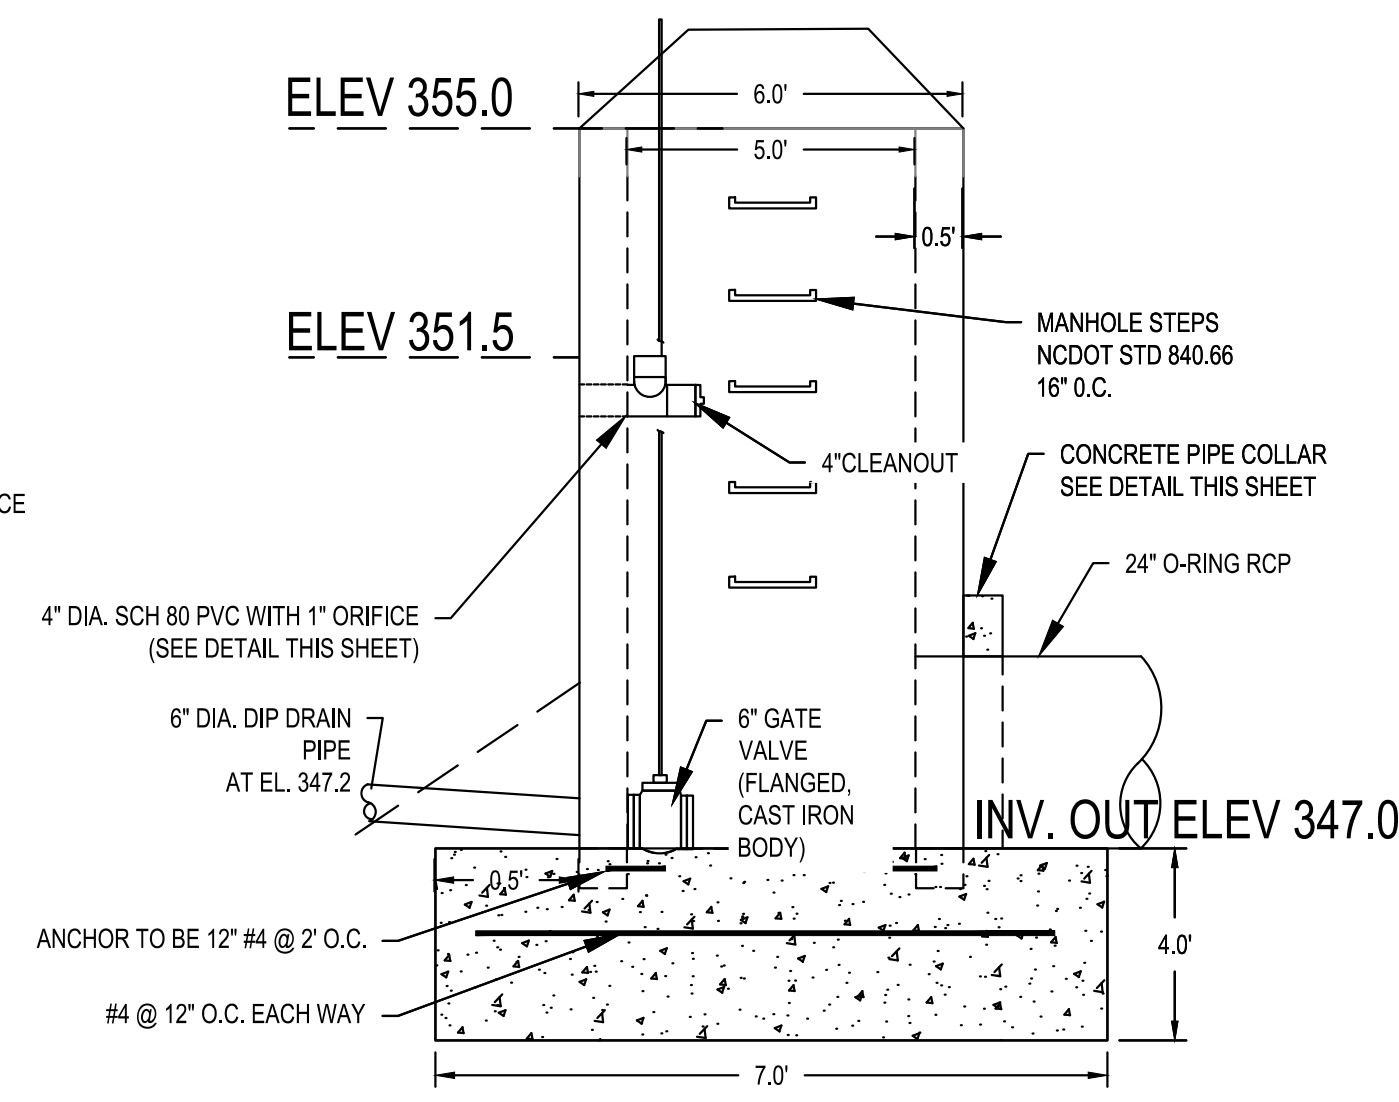

RISER STRUCTURE - SOUTH
N.T.S.

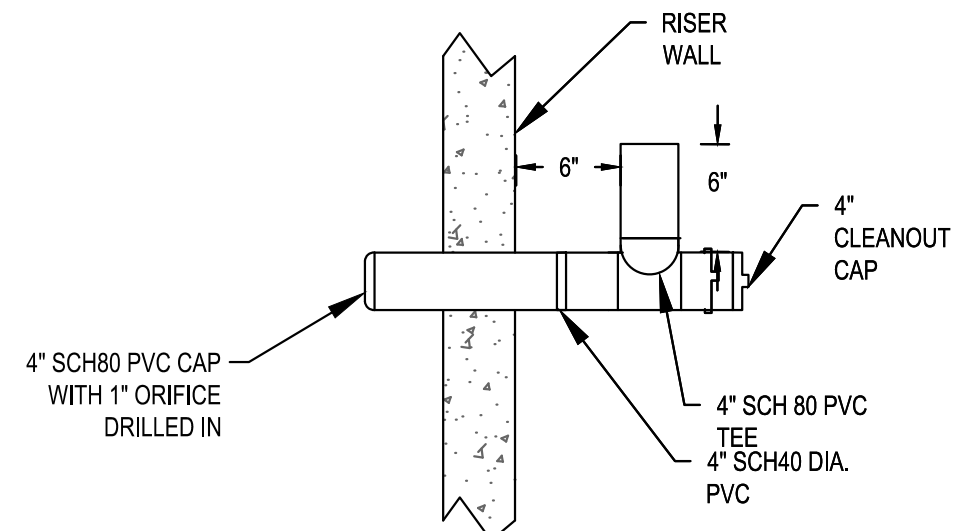

4" ORIFICE UPTURNED PIPE
N.T.S.



Know what's below.
Call before you dig.

PER TOWN OF ROLESVILLE COMMENT

10/02/2023

DF/CD

PER TOWN OF ROLESVILLE COMMENT

08/01/2023

DF/JWM

INITIAL SUBMITTAL

06/01/2023

DF

DESIGNED BY:

DF/CD

DRAWN BY:

DF/JWM

REVIEWED BY:

DF

BCE

5440 WADE PARK BLVD, SUITE 102
RALEIGH NC 27607
WWW.BCEINC.COM
NC LICENSE #C-4397

LENNAR

CORPORAION

1100 PERIMETER PARK DRIVE, SUITE 112
MORRISVILLE / NORTH CAROLINA / 27560

PARKER RIDGE

82 SCHOOL STREET
ROLESVILLE / NORTH CAROLINA / 27571

SCM 2 PLAN AND PROFILE



PRELIMINARY

NOT FOR CONSTRUCTION


FILE NUMBER:
8430-03

DATE: 10/02/2023


C7-1

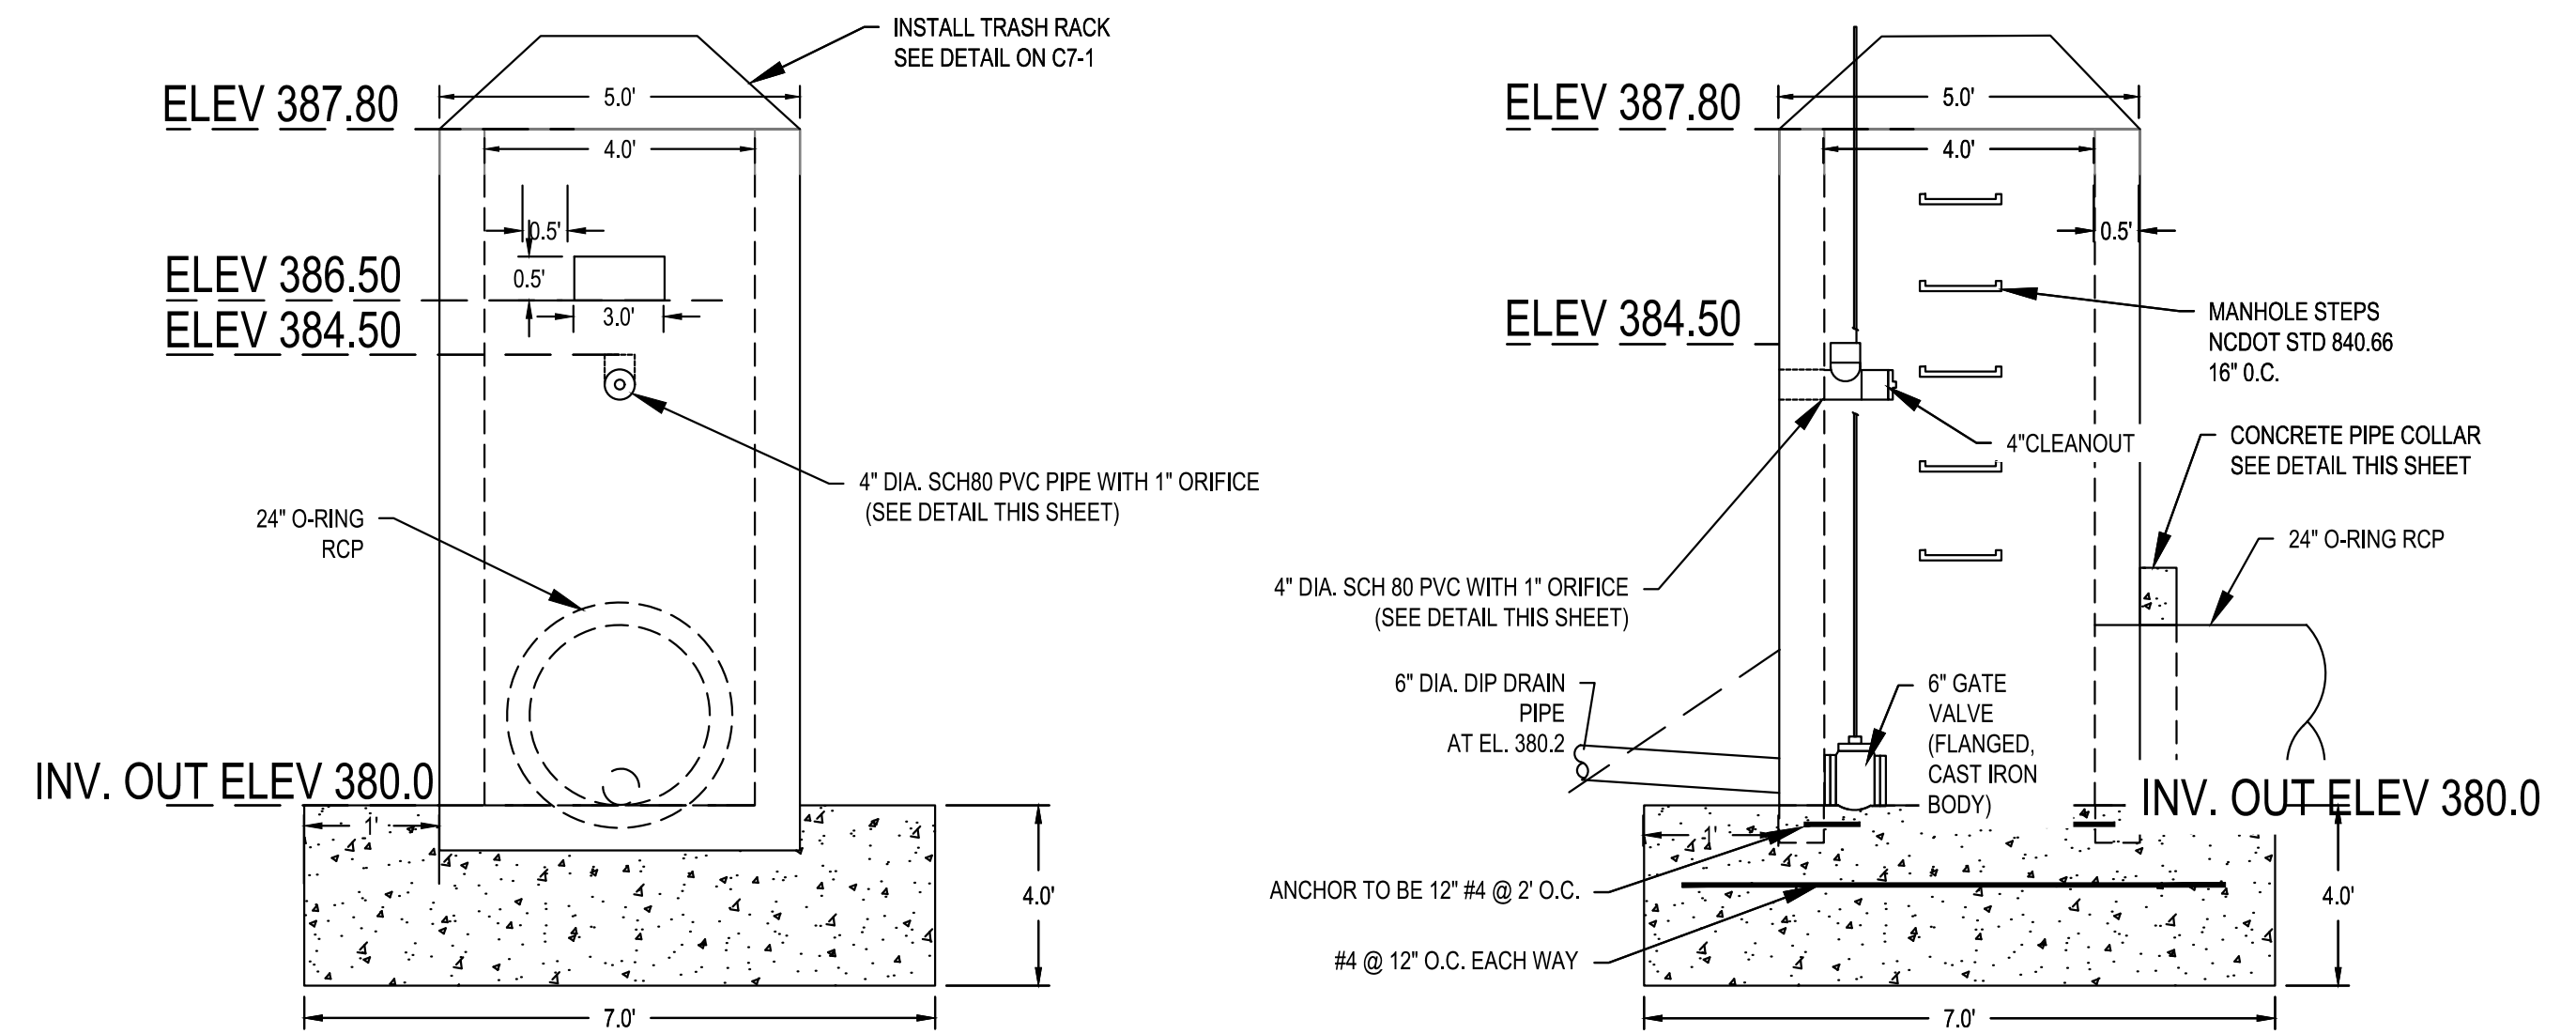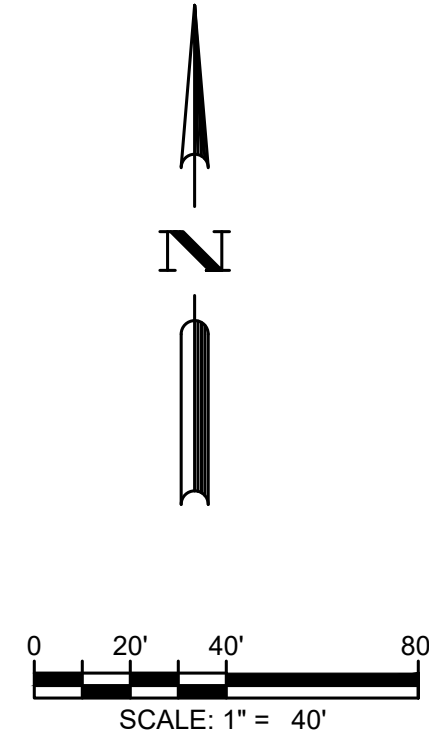

RISER STRUCTURE - SOUTH
N.T.S.

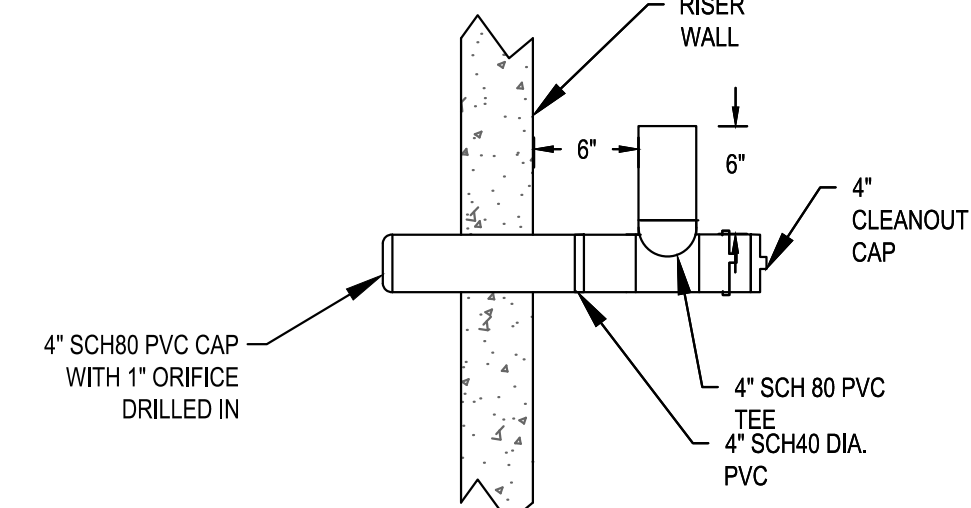

4" ORIFICE UPTURNED PIPE
N.T.S.

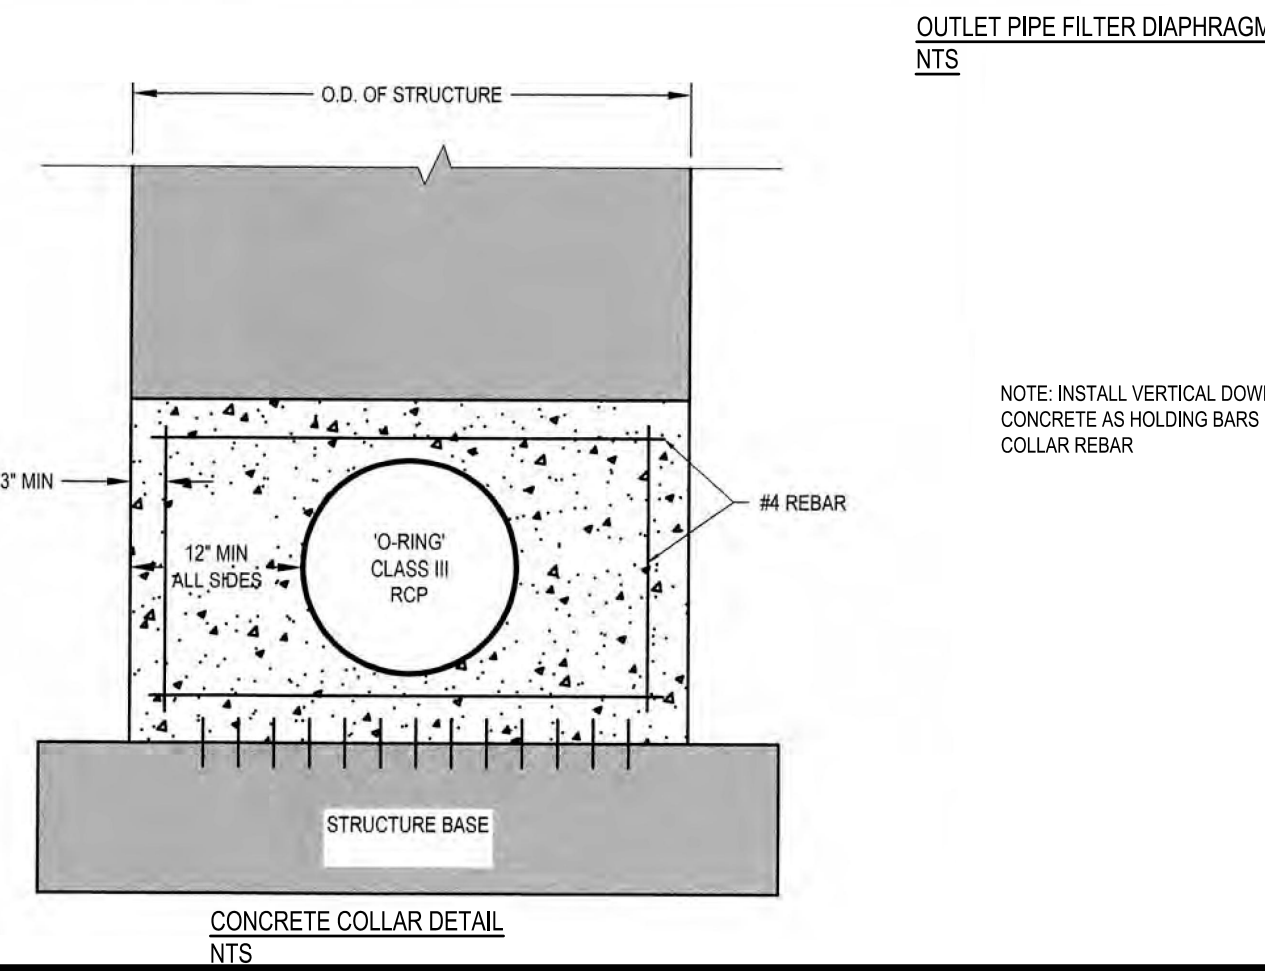

OUTLET PIPE FILTER DIAPHRAGM
& CONCRETE CRADLE DETAIL
NOT TO SCALE

NOTE: INSTALL VERTICAL DOWELS IN FOUNDATION CONCRETE AS HOLDING BARS FOR CONCRETE COLLAR REBAR