
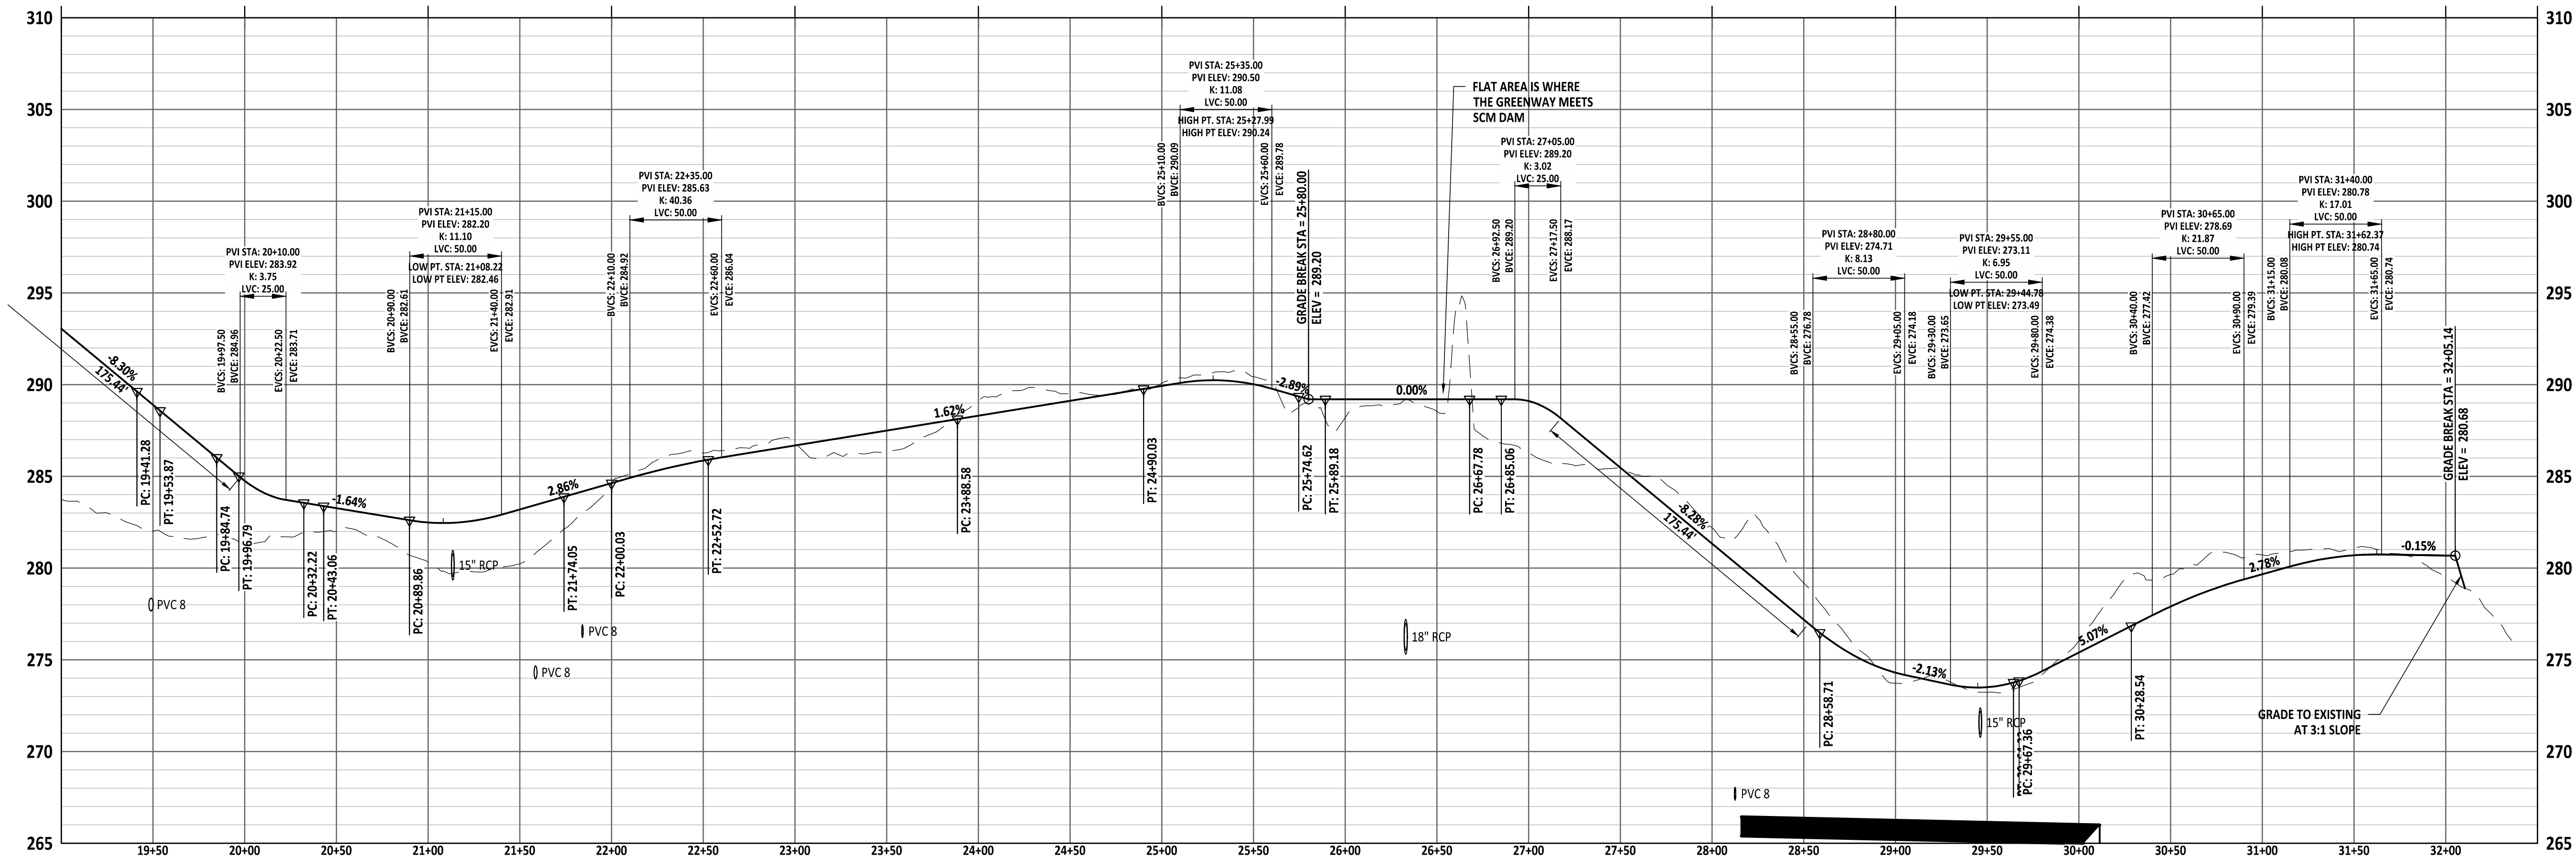
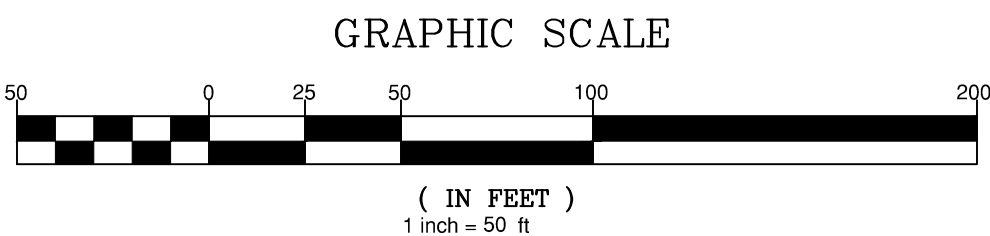
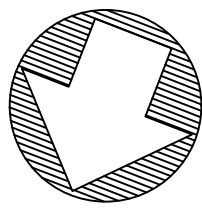


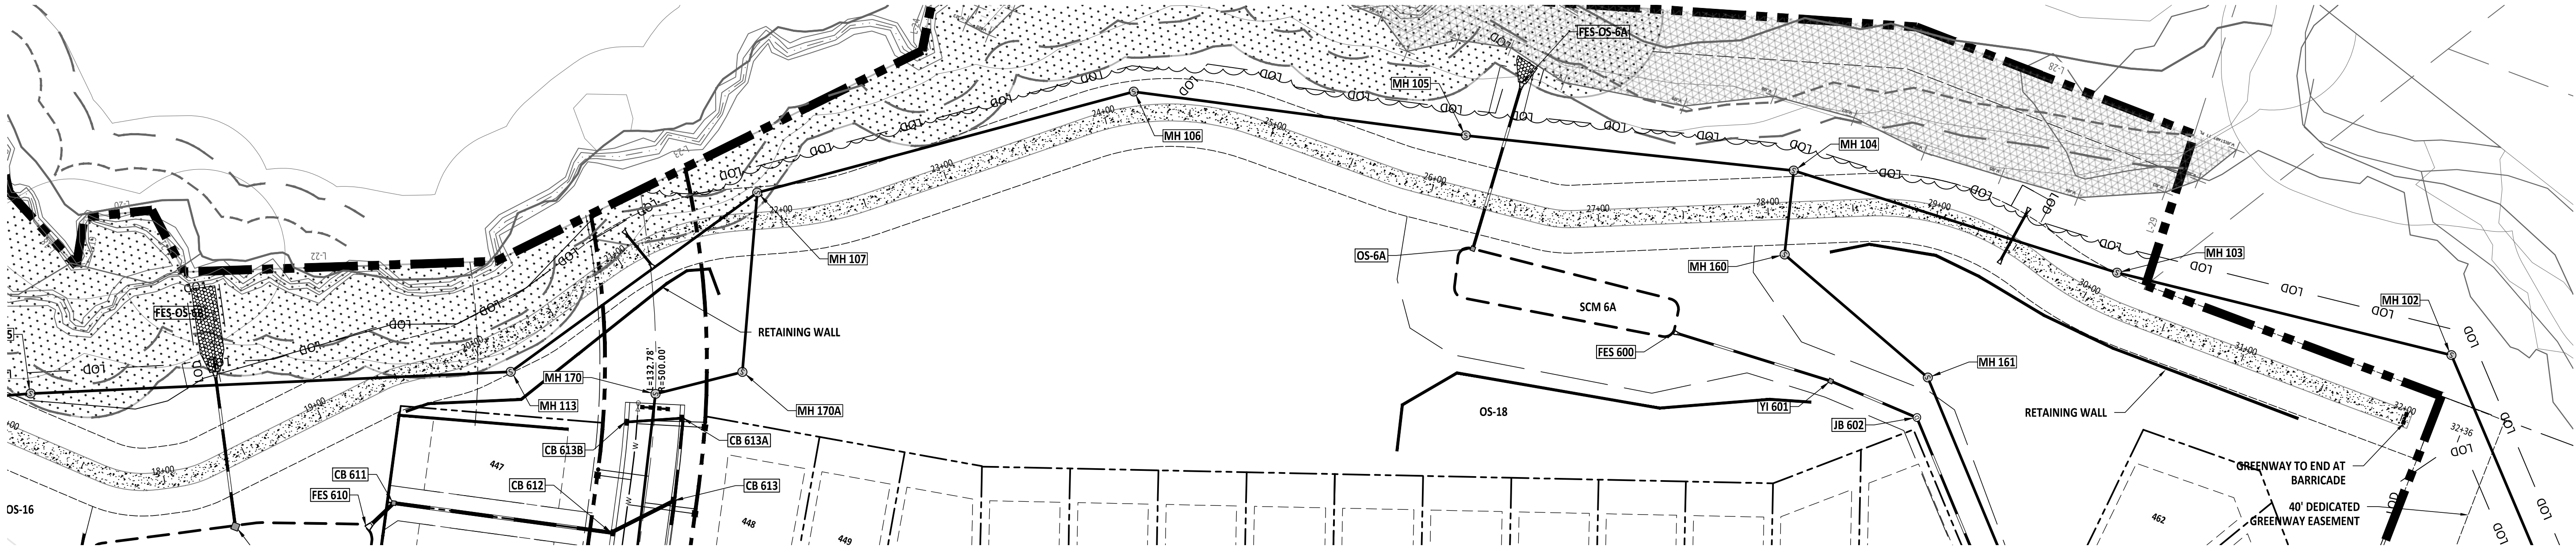

Public Sewer Collection / Extension System

The City of Raleigh consents to the connection and extension of the City's public sewer system as shown on this plan. The material and construction methods used for this project shall conform to the standards and specifications of the City's Public Utilities Handbook.

City of Raleigh
Public Utilities Department Permit # _____

Public Water Distribution / Extension System

The City of Raleigh consents to the connection and extension of the City's public water system as shown on this plan. The material and construction methods used for this project shall conform to the standards and specifications of the City's Public Utilities Handbook.

City of Raleigh
Public Utilities Department Permit # _____

North 811

*** 3 Days Before Digging ***

North Carolina 811
811 or 1-800-632-4949
Remote Ticket Entry
<http://nc811.org/remoteticketentry.htm>

MERRITT RESERVE

GREENWAY PLAN & PROFILE

ROLESVILLE RD

WAKE COUNTY NC 27312

JOB NUMBER: 23-0004

CHECKED BY: BH

DRAWN BY: DH/RC/SM/GE/MA/LL/JB

DATE: 05/01/2025

SHEET TITLE:

GREENWAY PLAN & PROFILE

SHEET NO.: **CS-301**

PRELIMINARY

PRELIMINARY









DO NOT USE FOR CONSTRUCTION

FOR INFORMATION, ONLY

AMERICAN Engineering

American Engineering Associates - Southeast, P.A.
4020 Westchase Boulevard, Suite 450
Raleigh, NC 27607
919-469-1101

Z:\bids\2024\2024 Merritt Property\BIDDing\Working Drawings\Construction Set\CS-500-502.CNV.DETAILS.dwg

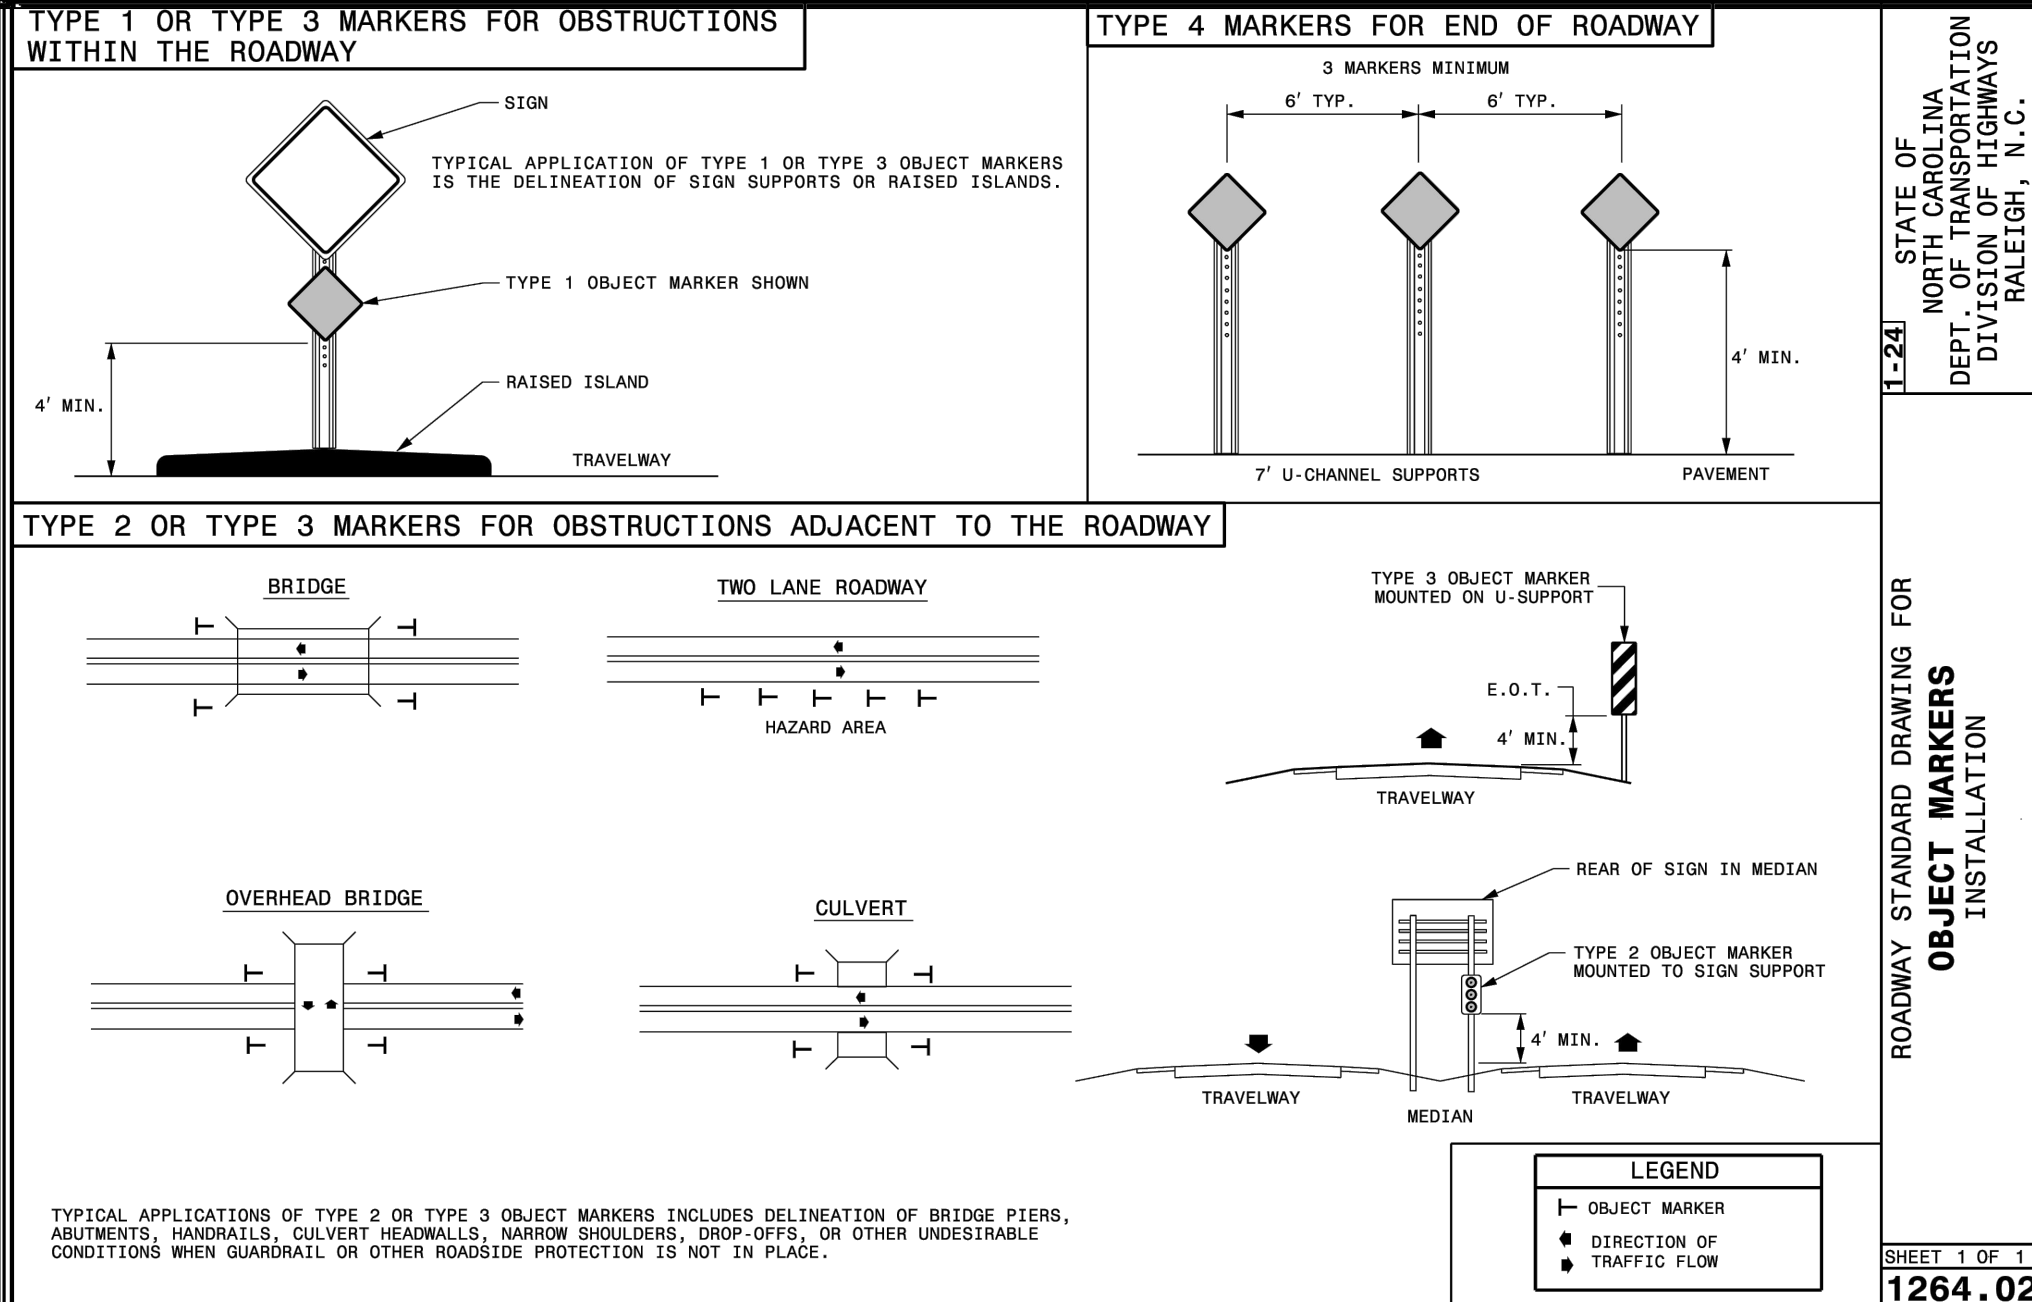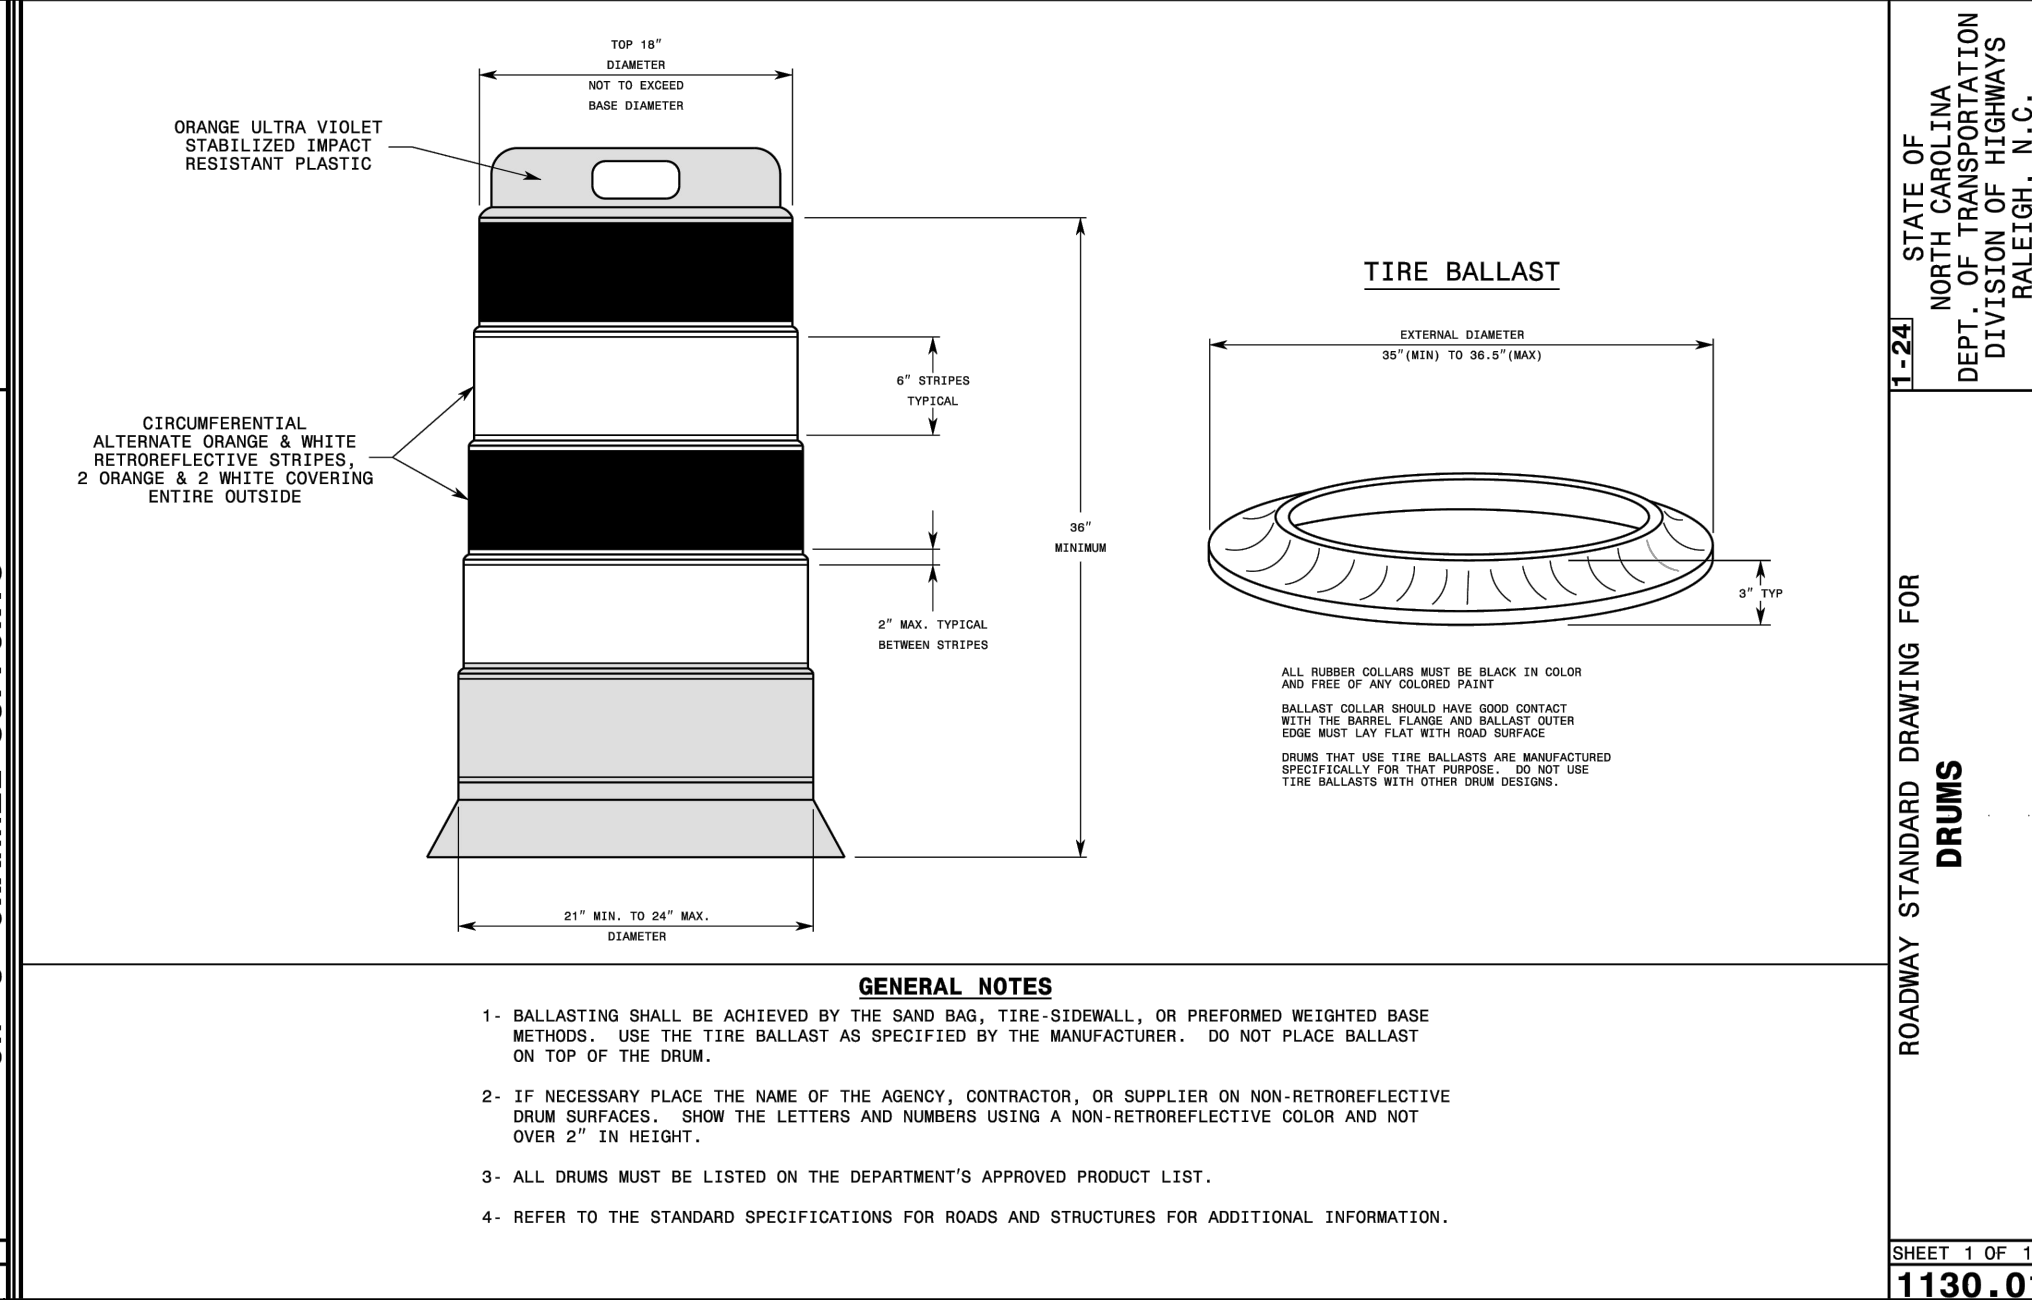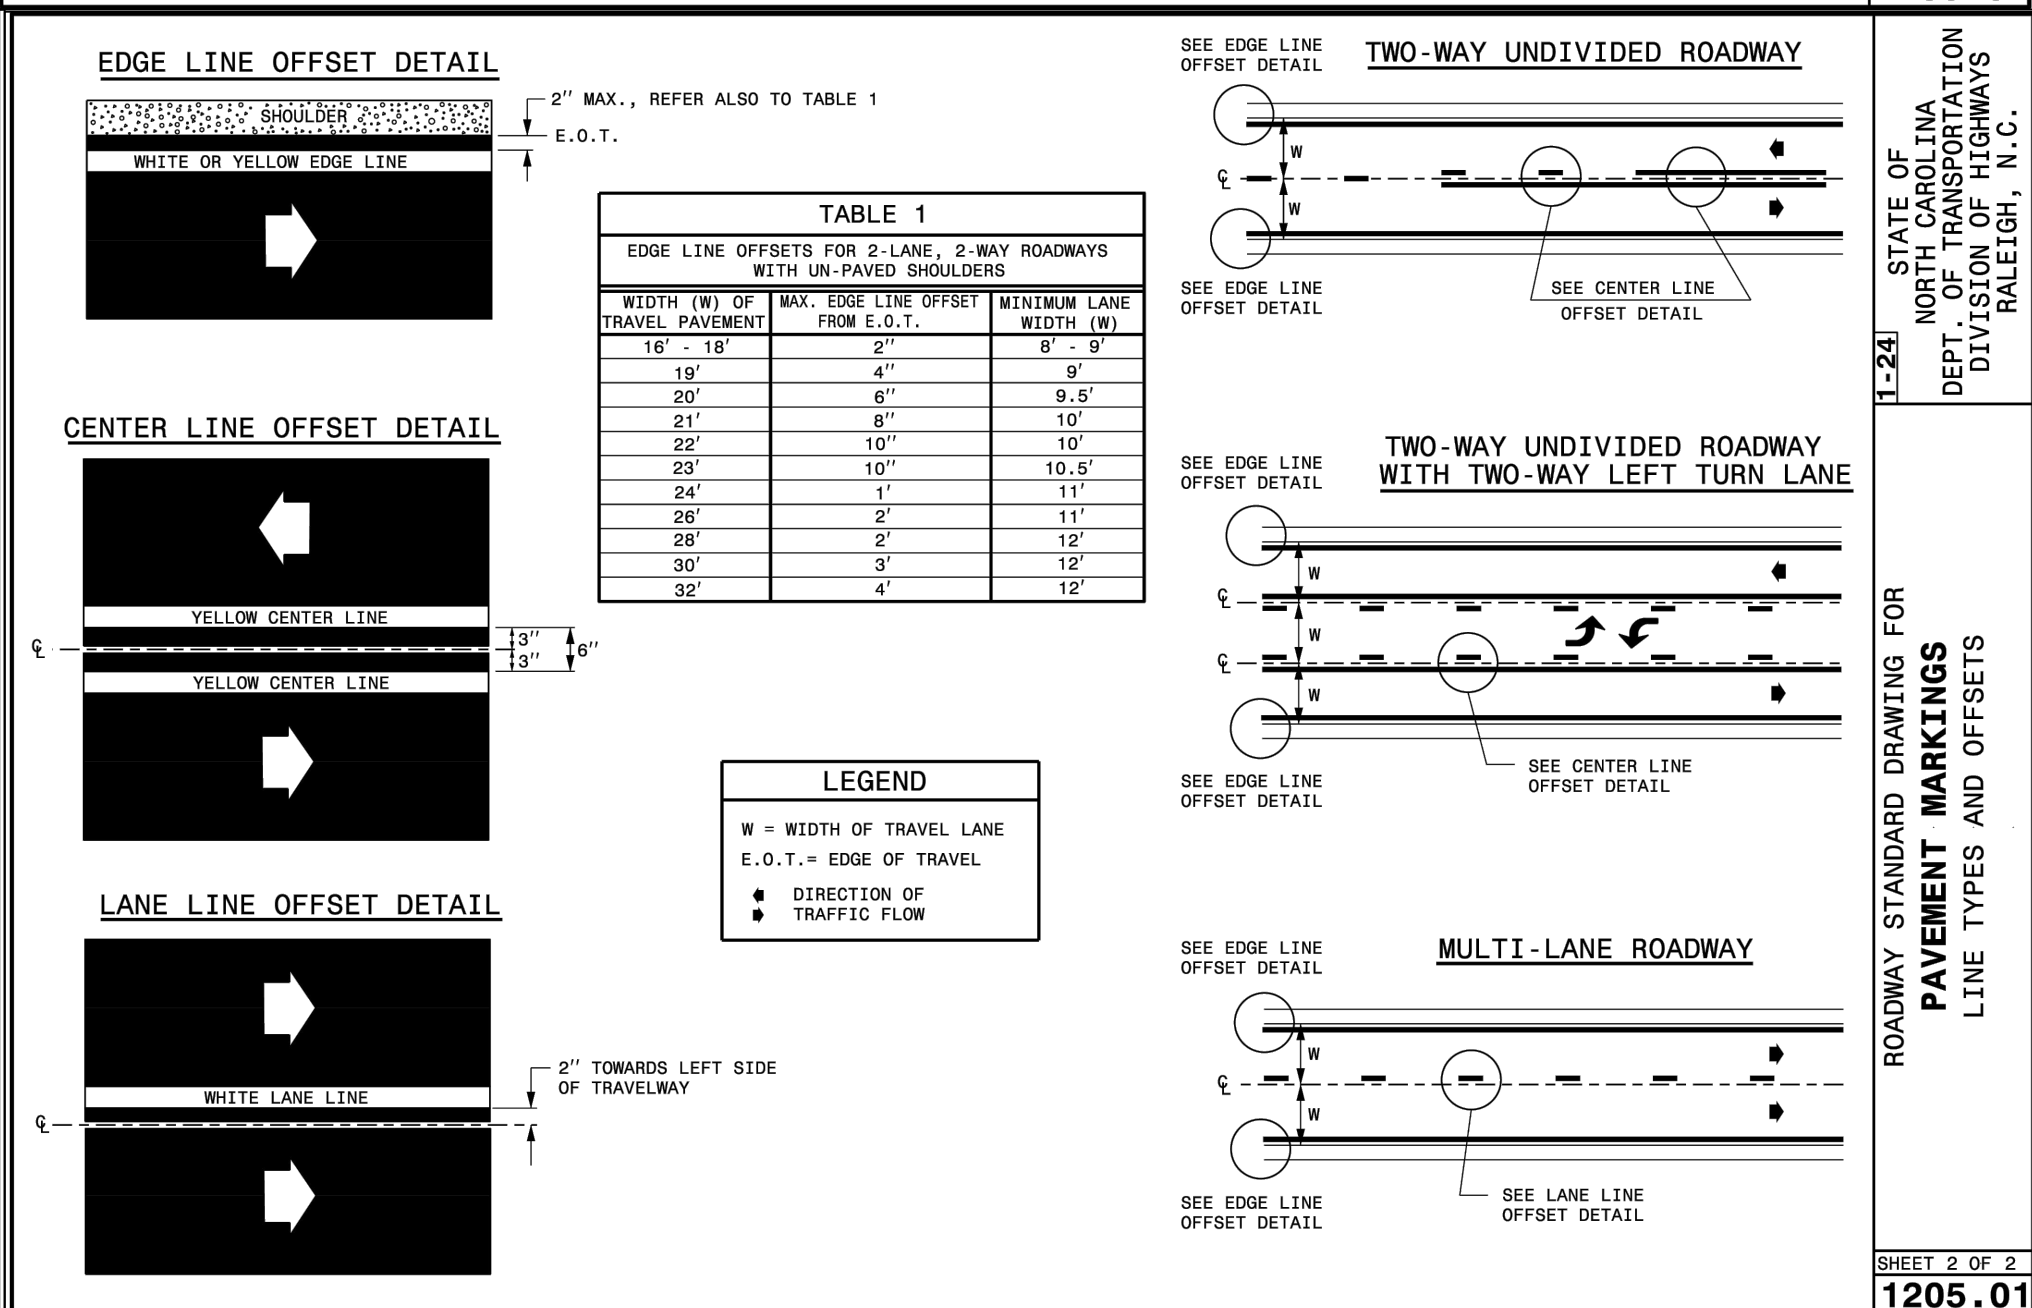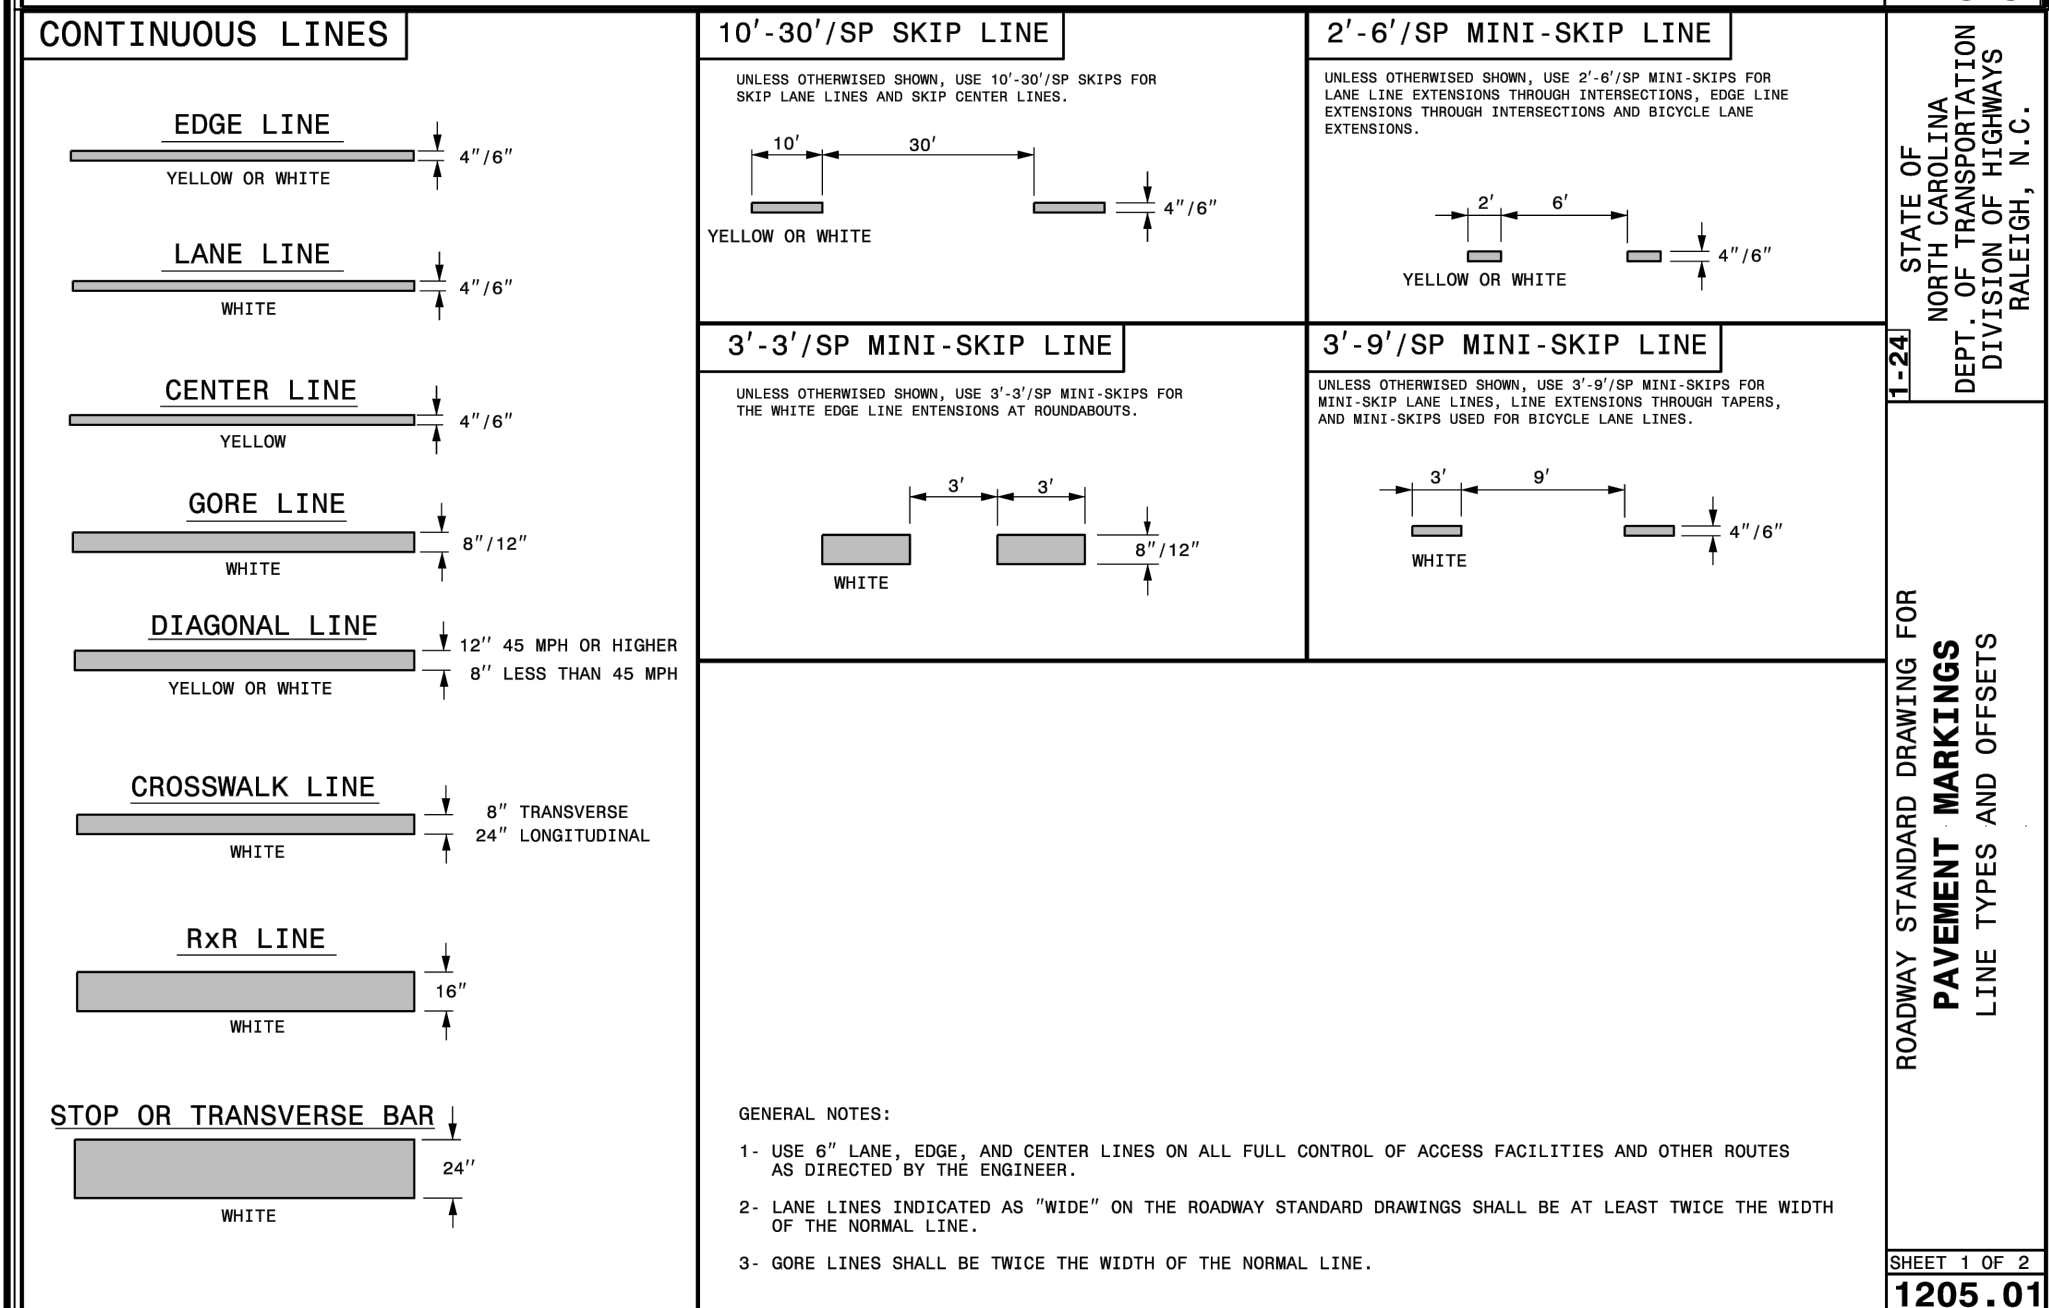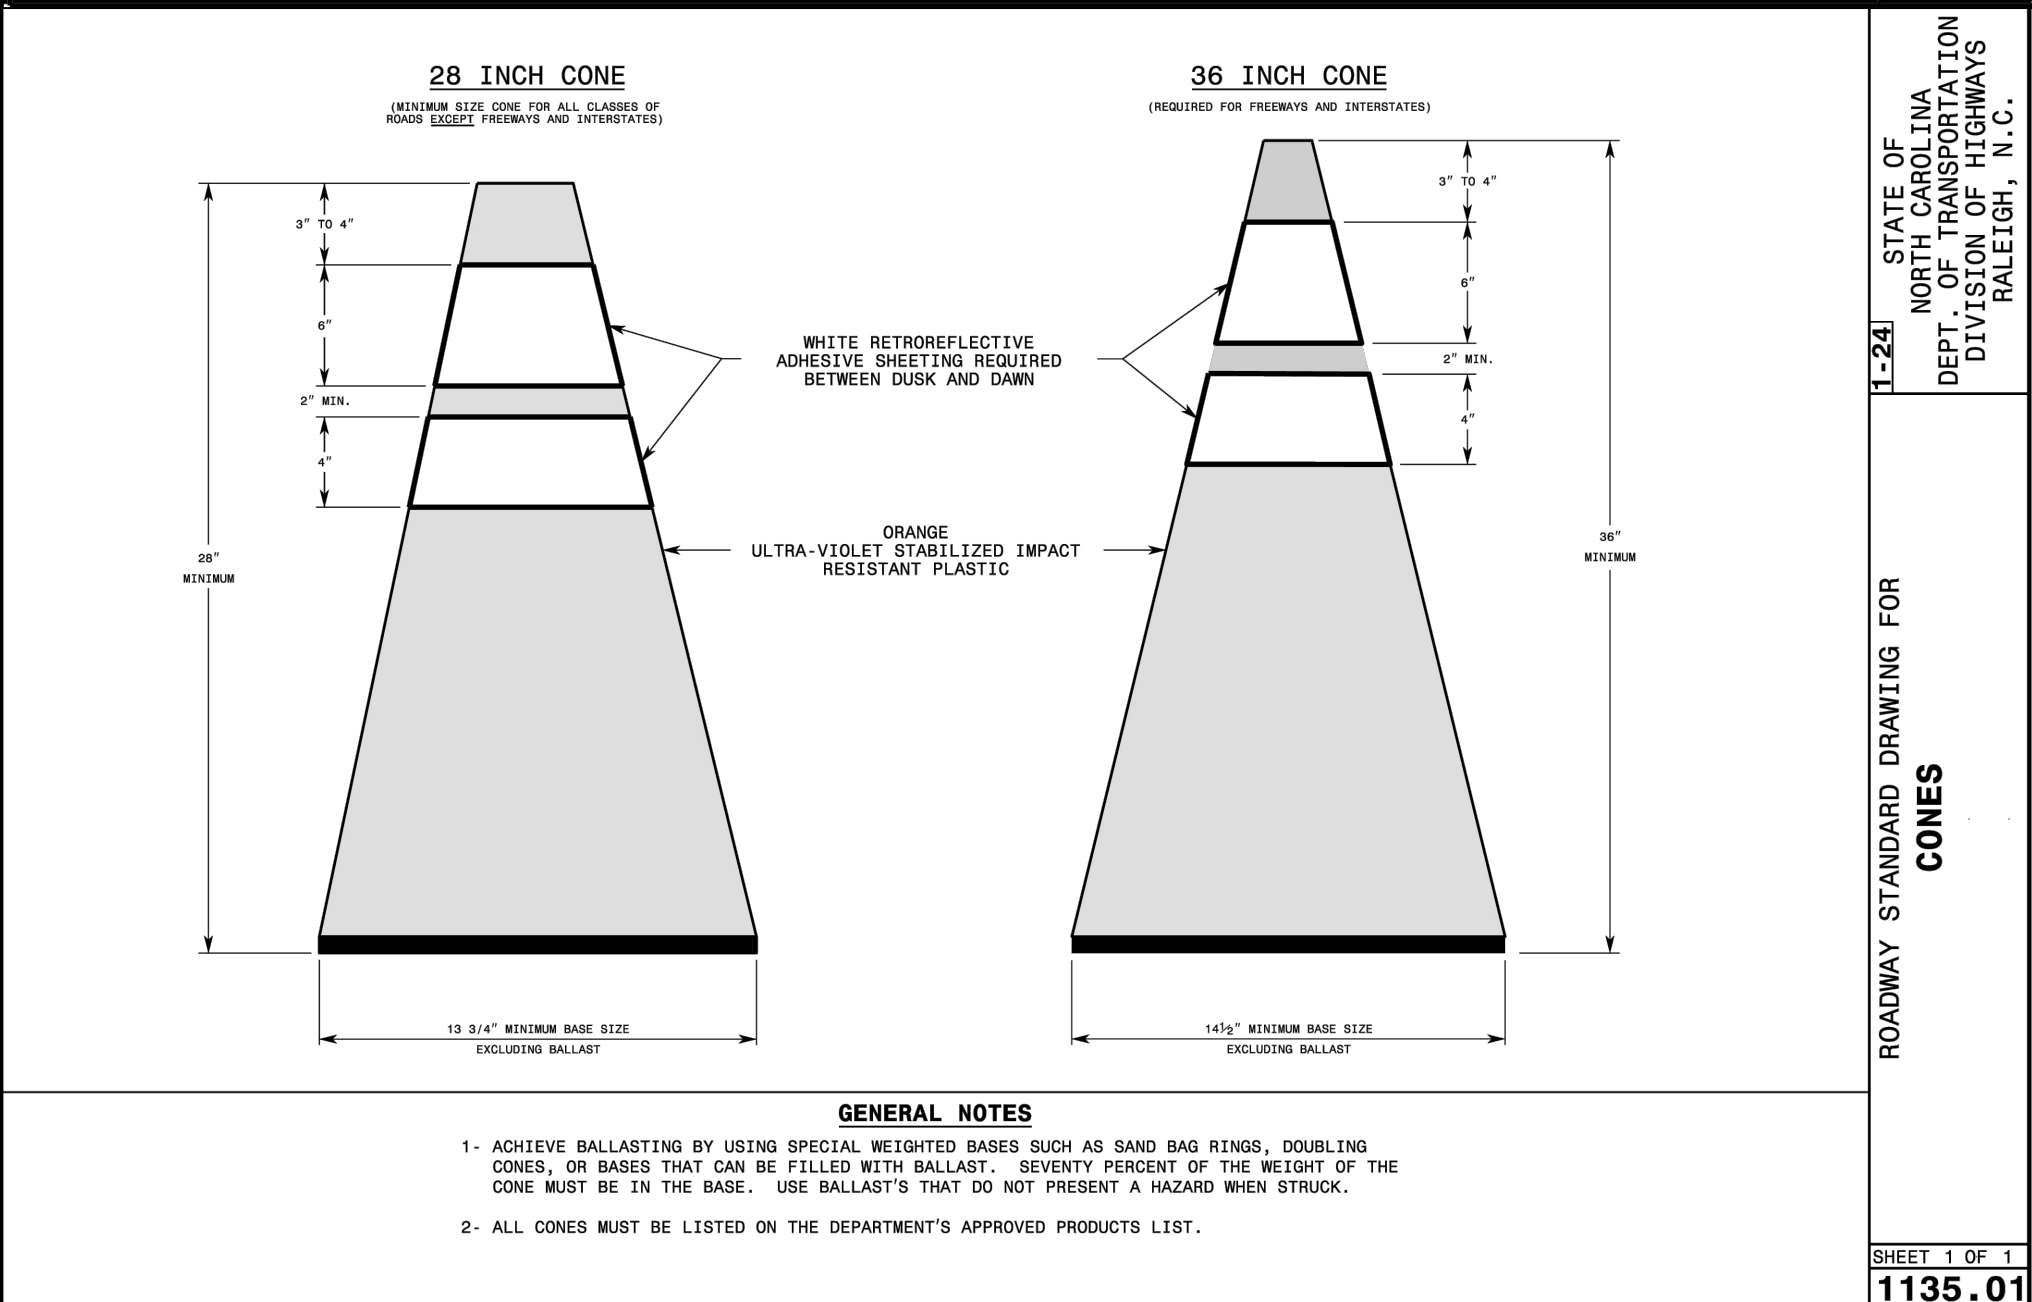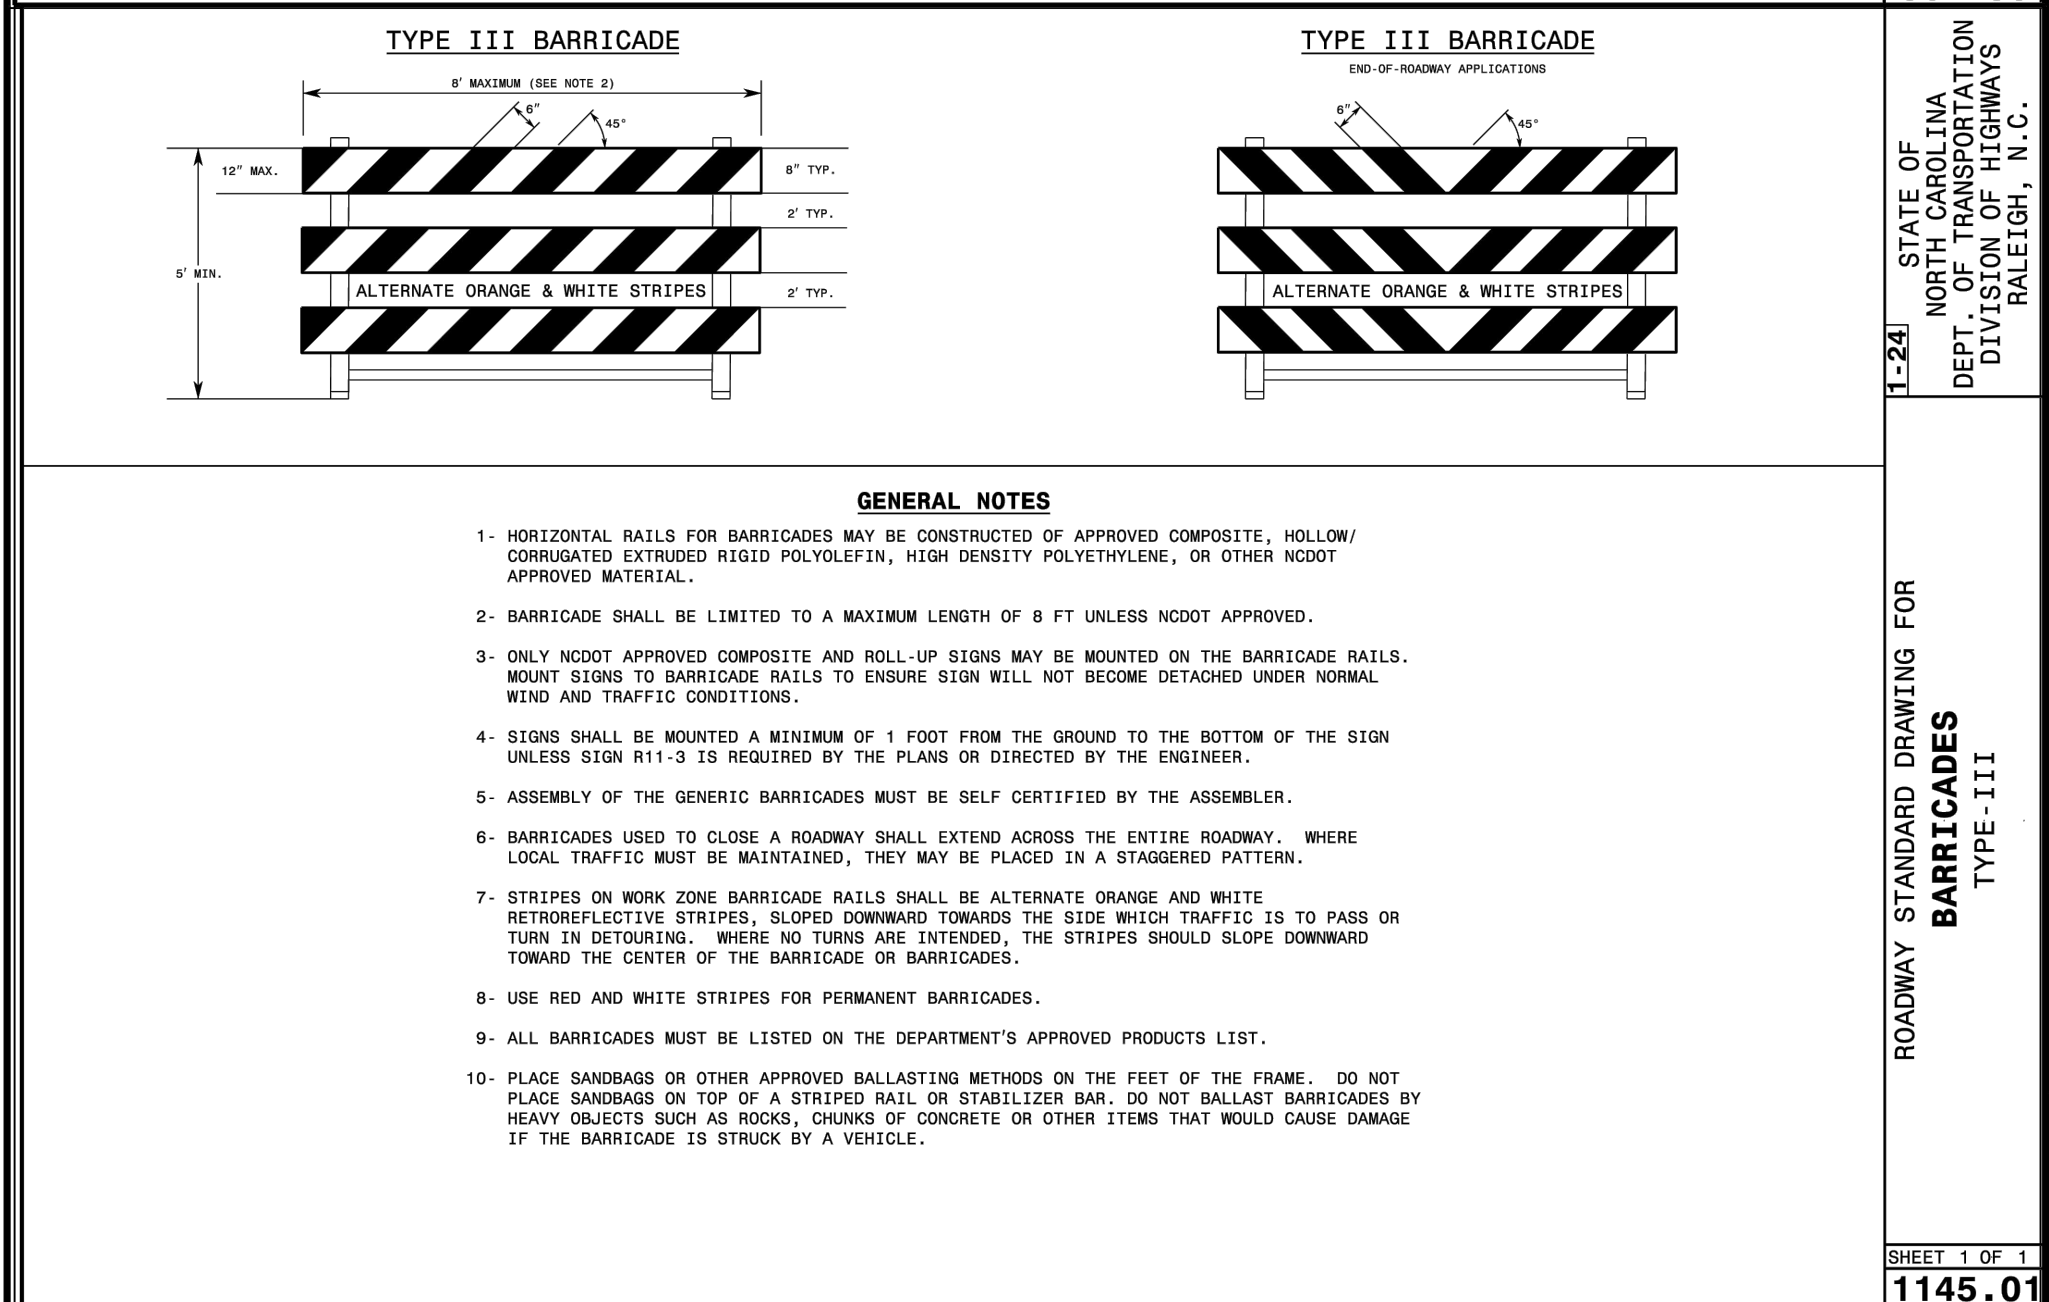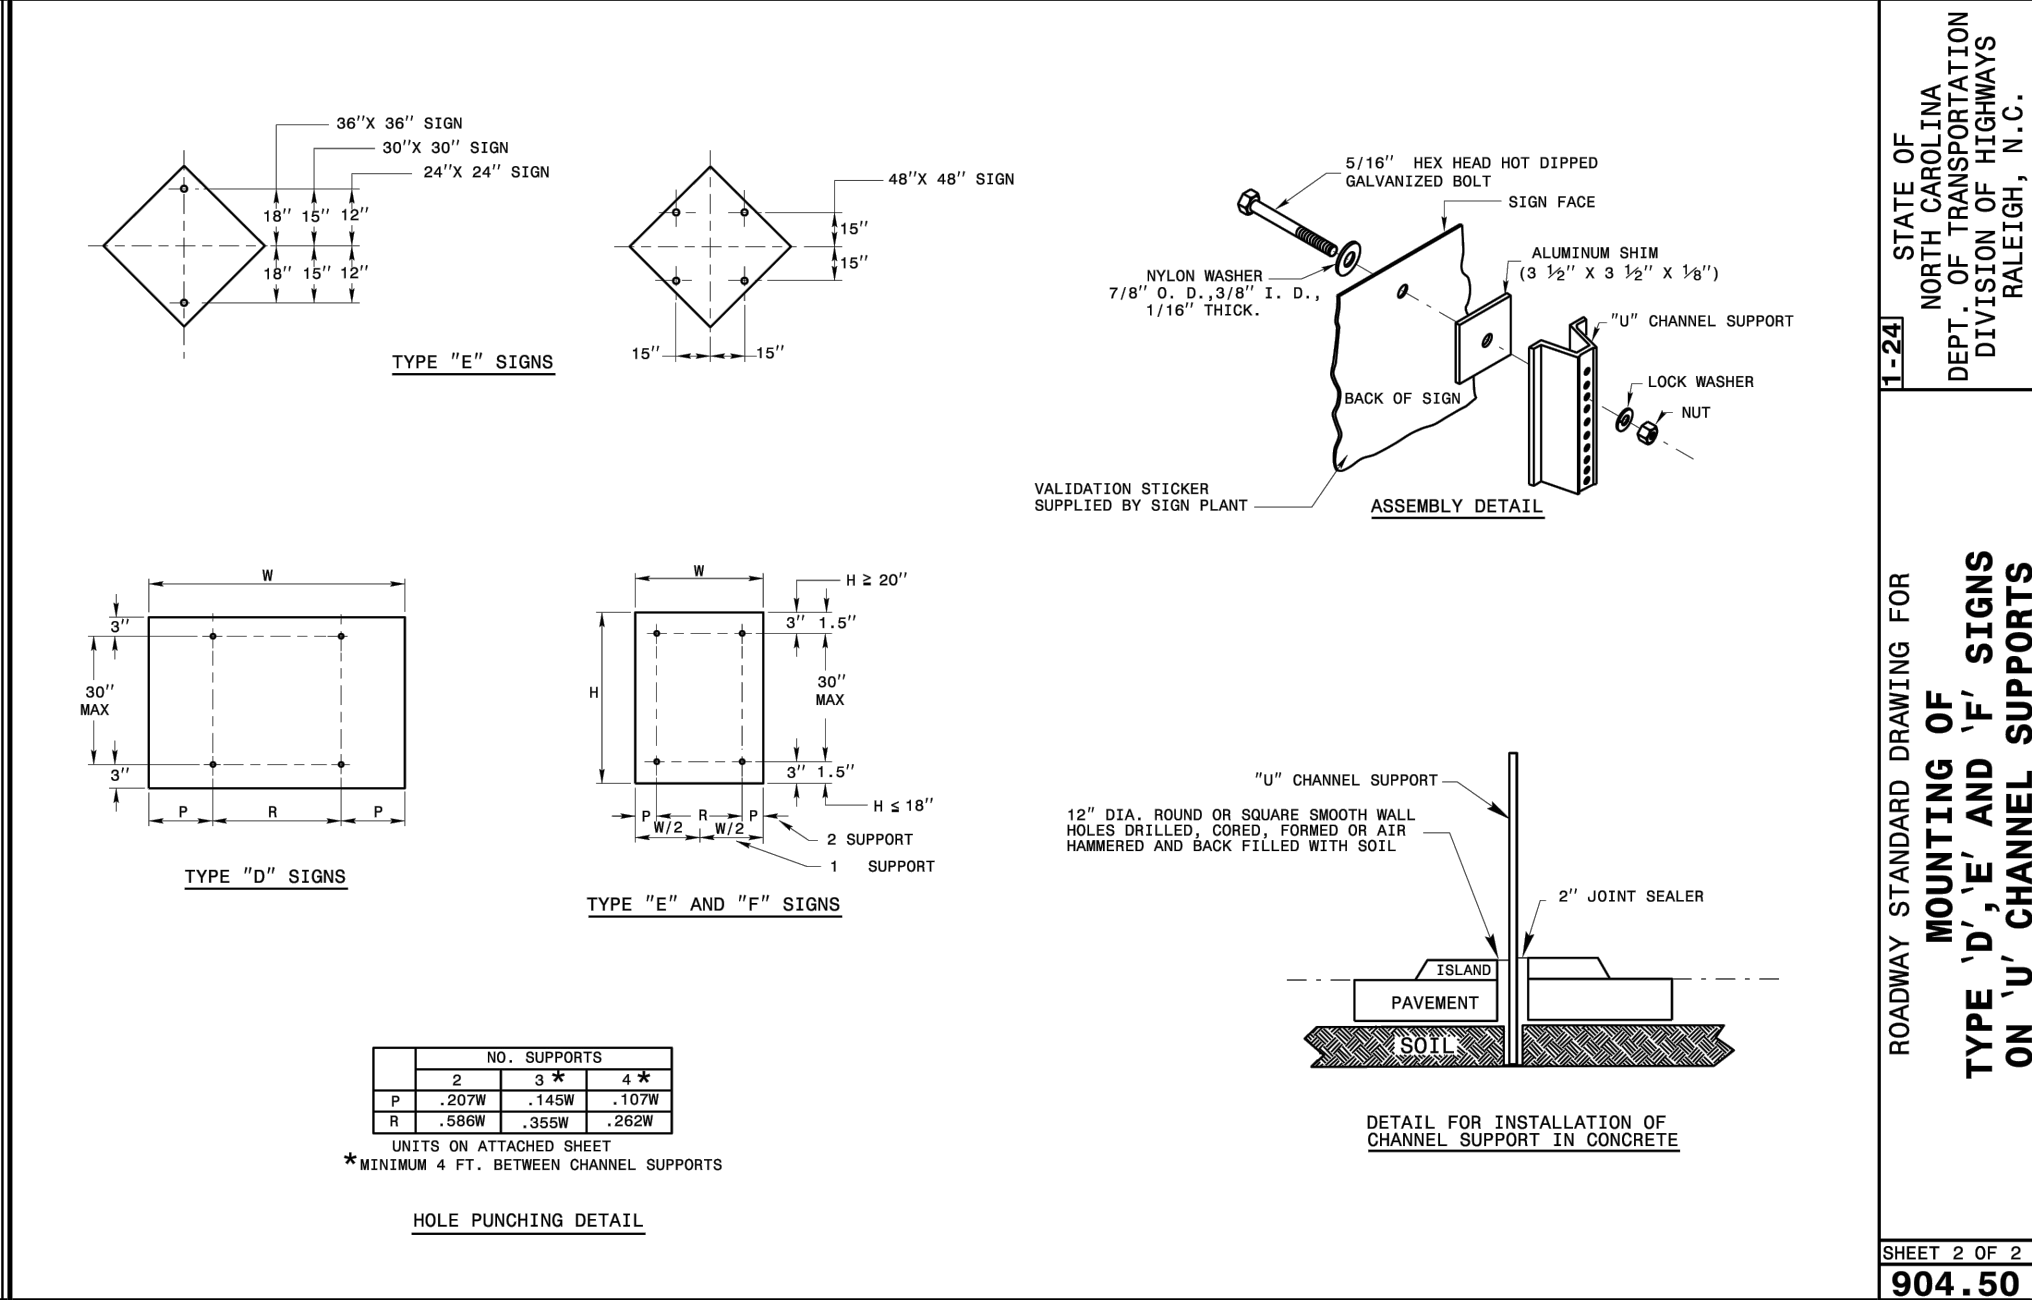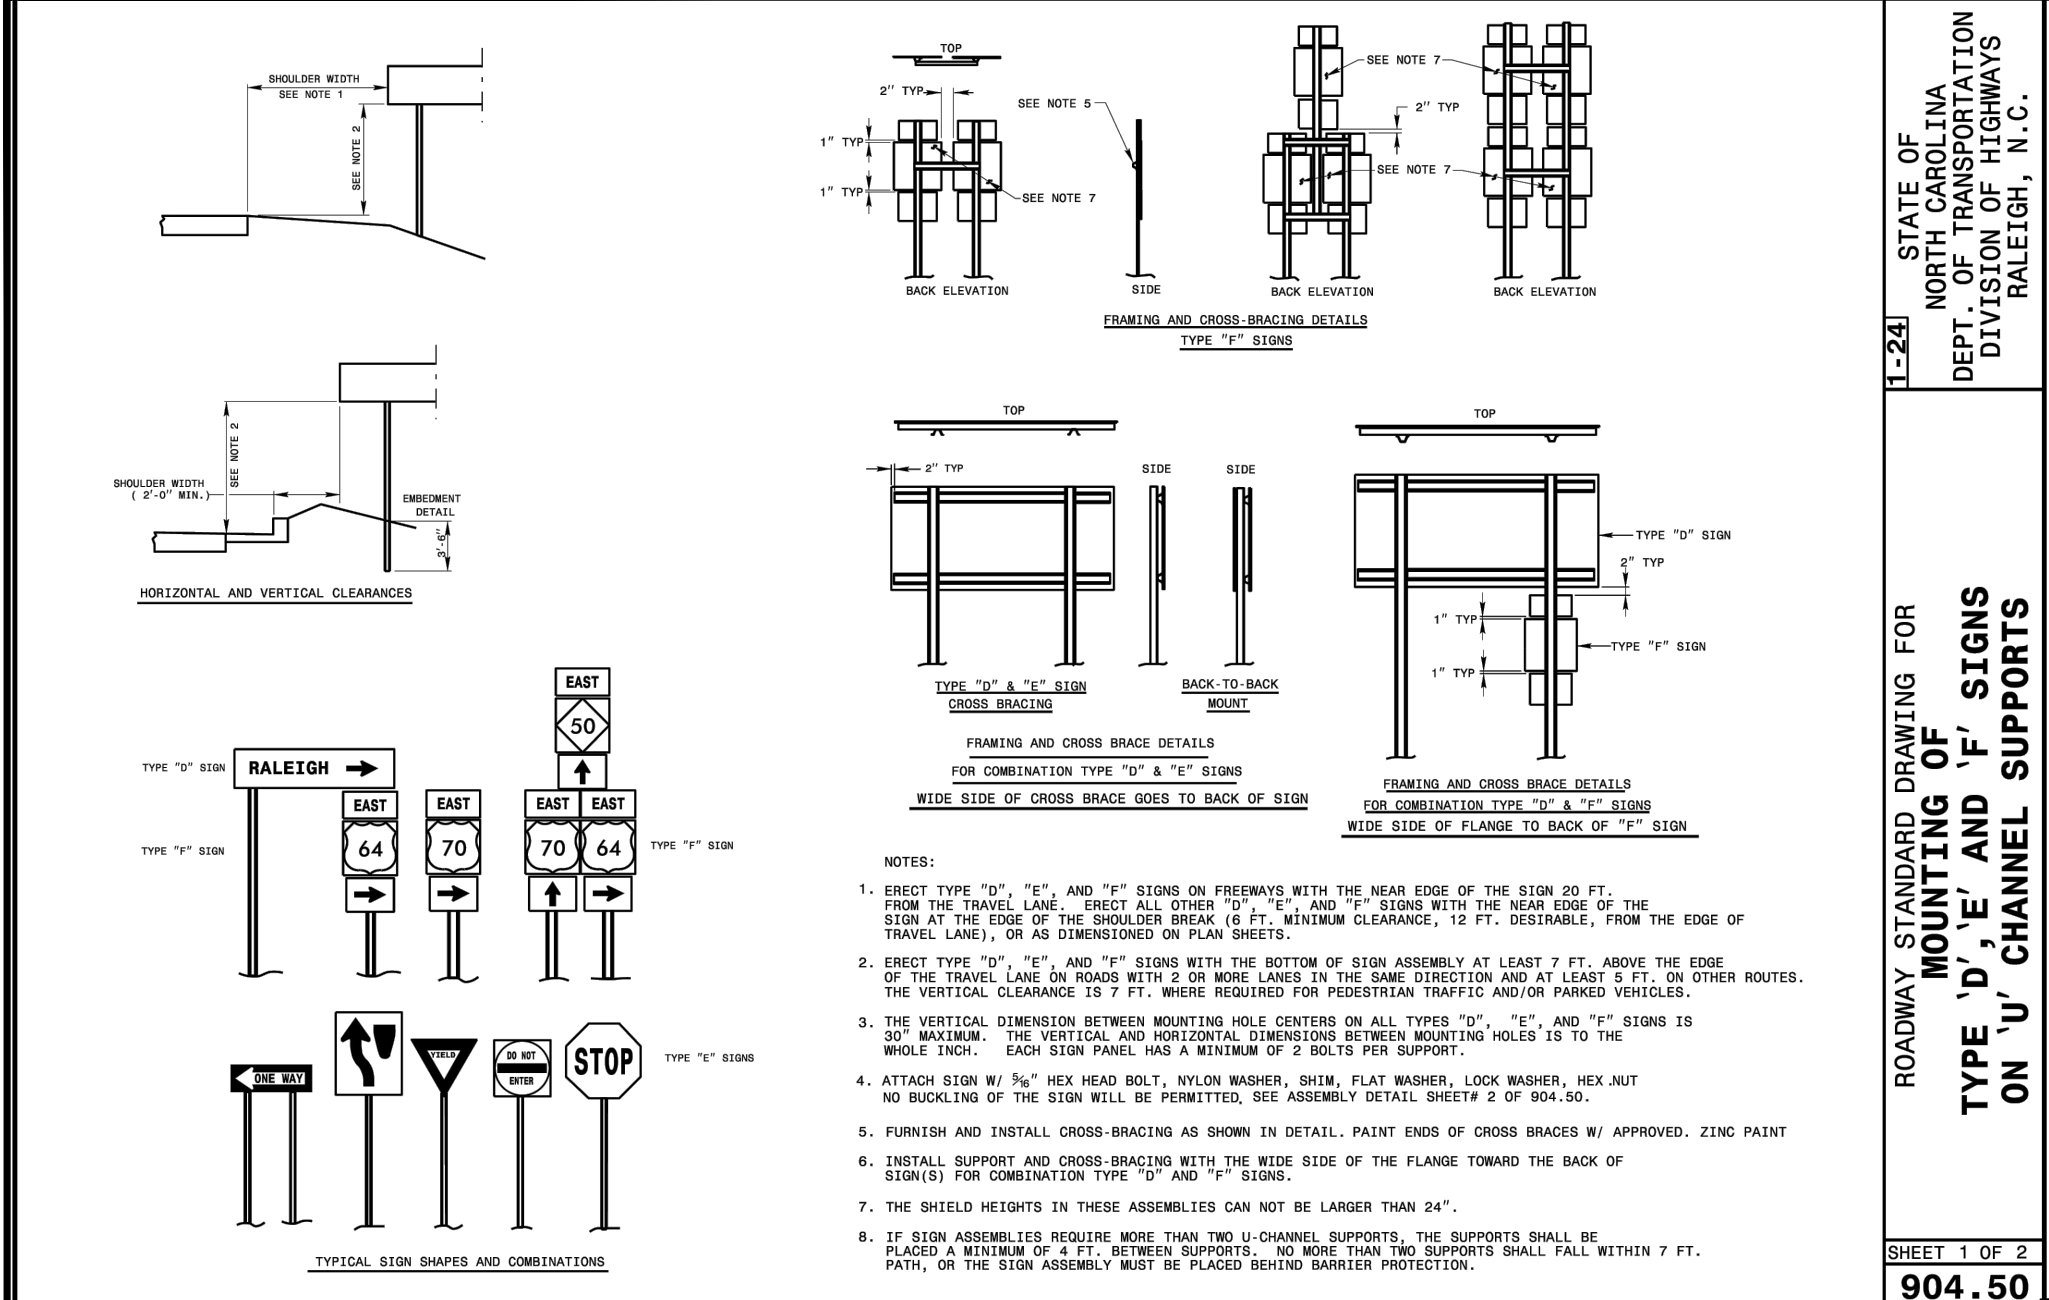

AMERICAN Engineering
American Engineering Associates - Southeast, P.A.
4020 Westchase Boulevard, Suite 450
Raleigh, NC 27607
919-469-1101

PRELIMINARY
FOR INFORMATION, ONLY

STIPULATION FOR REUSE

THIS DRAWING WAS PREPARED FOR USE ON THE SPECIFIC SITE, NAMED HEREON, CONTEMPORANEOUSLY WITH ITS ISSUE DATE AS LISTED, HEREON, AND IT IS NOT SUITABLE FOR USE ON A DIFFERENT PROJECT SITE OR AT A LATER TIME. USE OF THIS DRAWING FOR REFERENCE OR EXAMPLE ON ANOTHER PROJECT REQUIRES THE SERVICES OF PROPERLY LICENSED ARCHITECTS AND ENGINEERS. REPRODUCTION OF THIS DRAWING FOR REUSE ON ANOTHER PROJECT IS NOT AUTHORIZED AND MAY BE CONTRARY TO THE LAW.

MERRITT RESERVE
NCDOT DETAILS
ROLESVILLE RD
WAKE COUNTY NC 27312










JOB NUMBER: 23-0004
CHECKED BY: BH
DRAWN BY: DH/RC/SM/GE/MA/LU/B
DATE: 05/01/2025
SHEET TITLE:
NCDOT DETAILS
SHEET NO.: **CS-500**



PROJECT NUMBER = CID-25-02

Z:\bldg\2008 Merritt Reserve\Bldg\Draw\Sheet\Construction Set\CS-500-502.CNV\DETAILS.dwg

2025-07-02

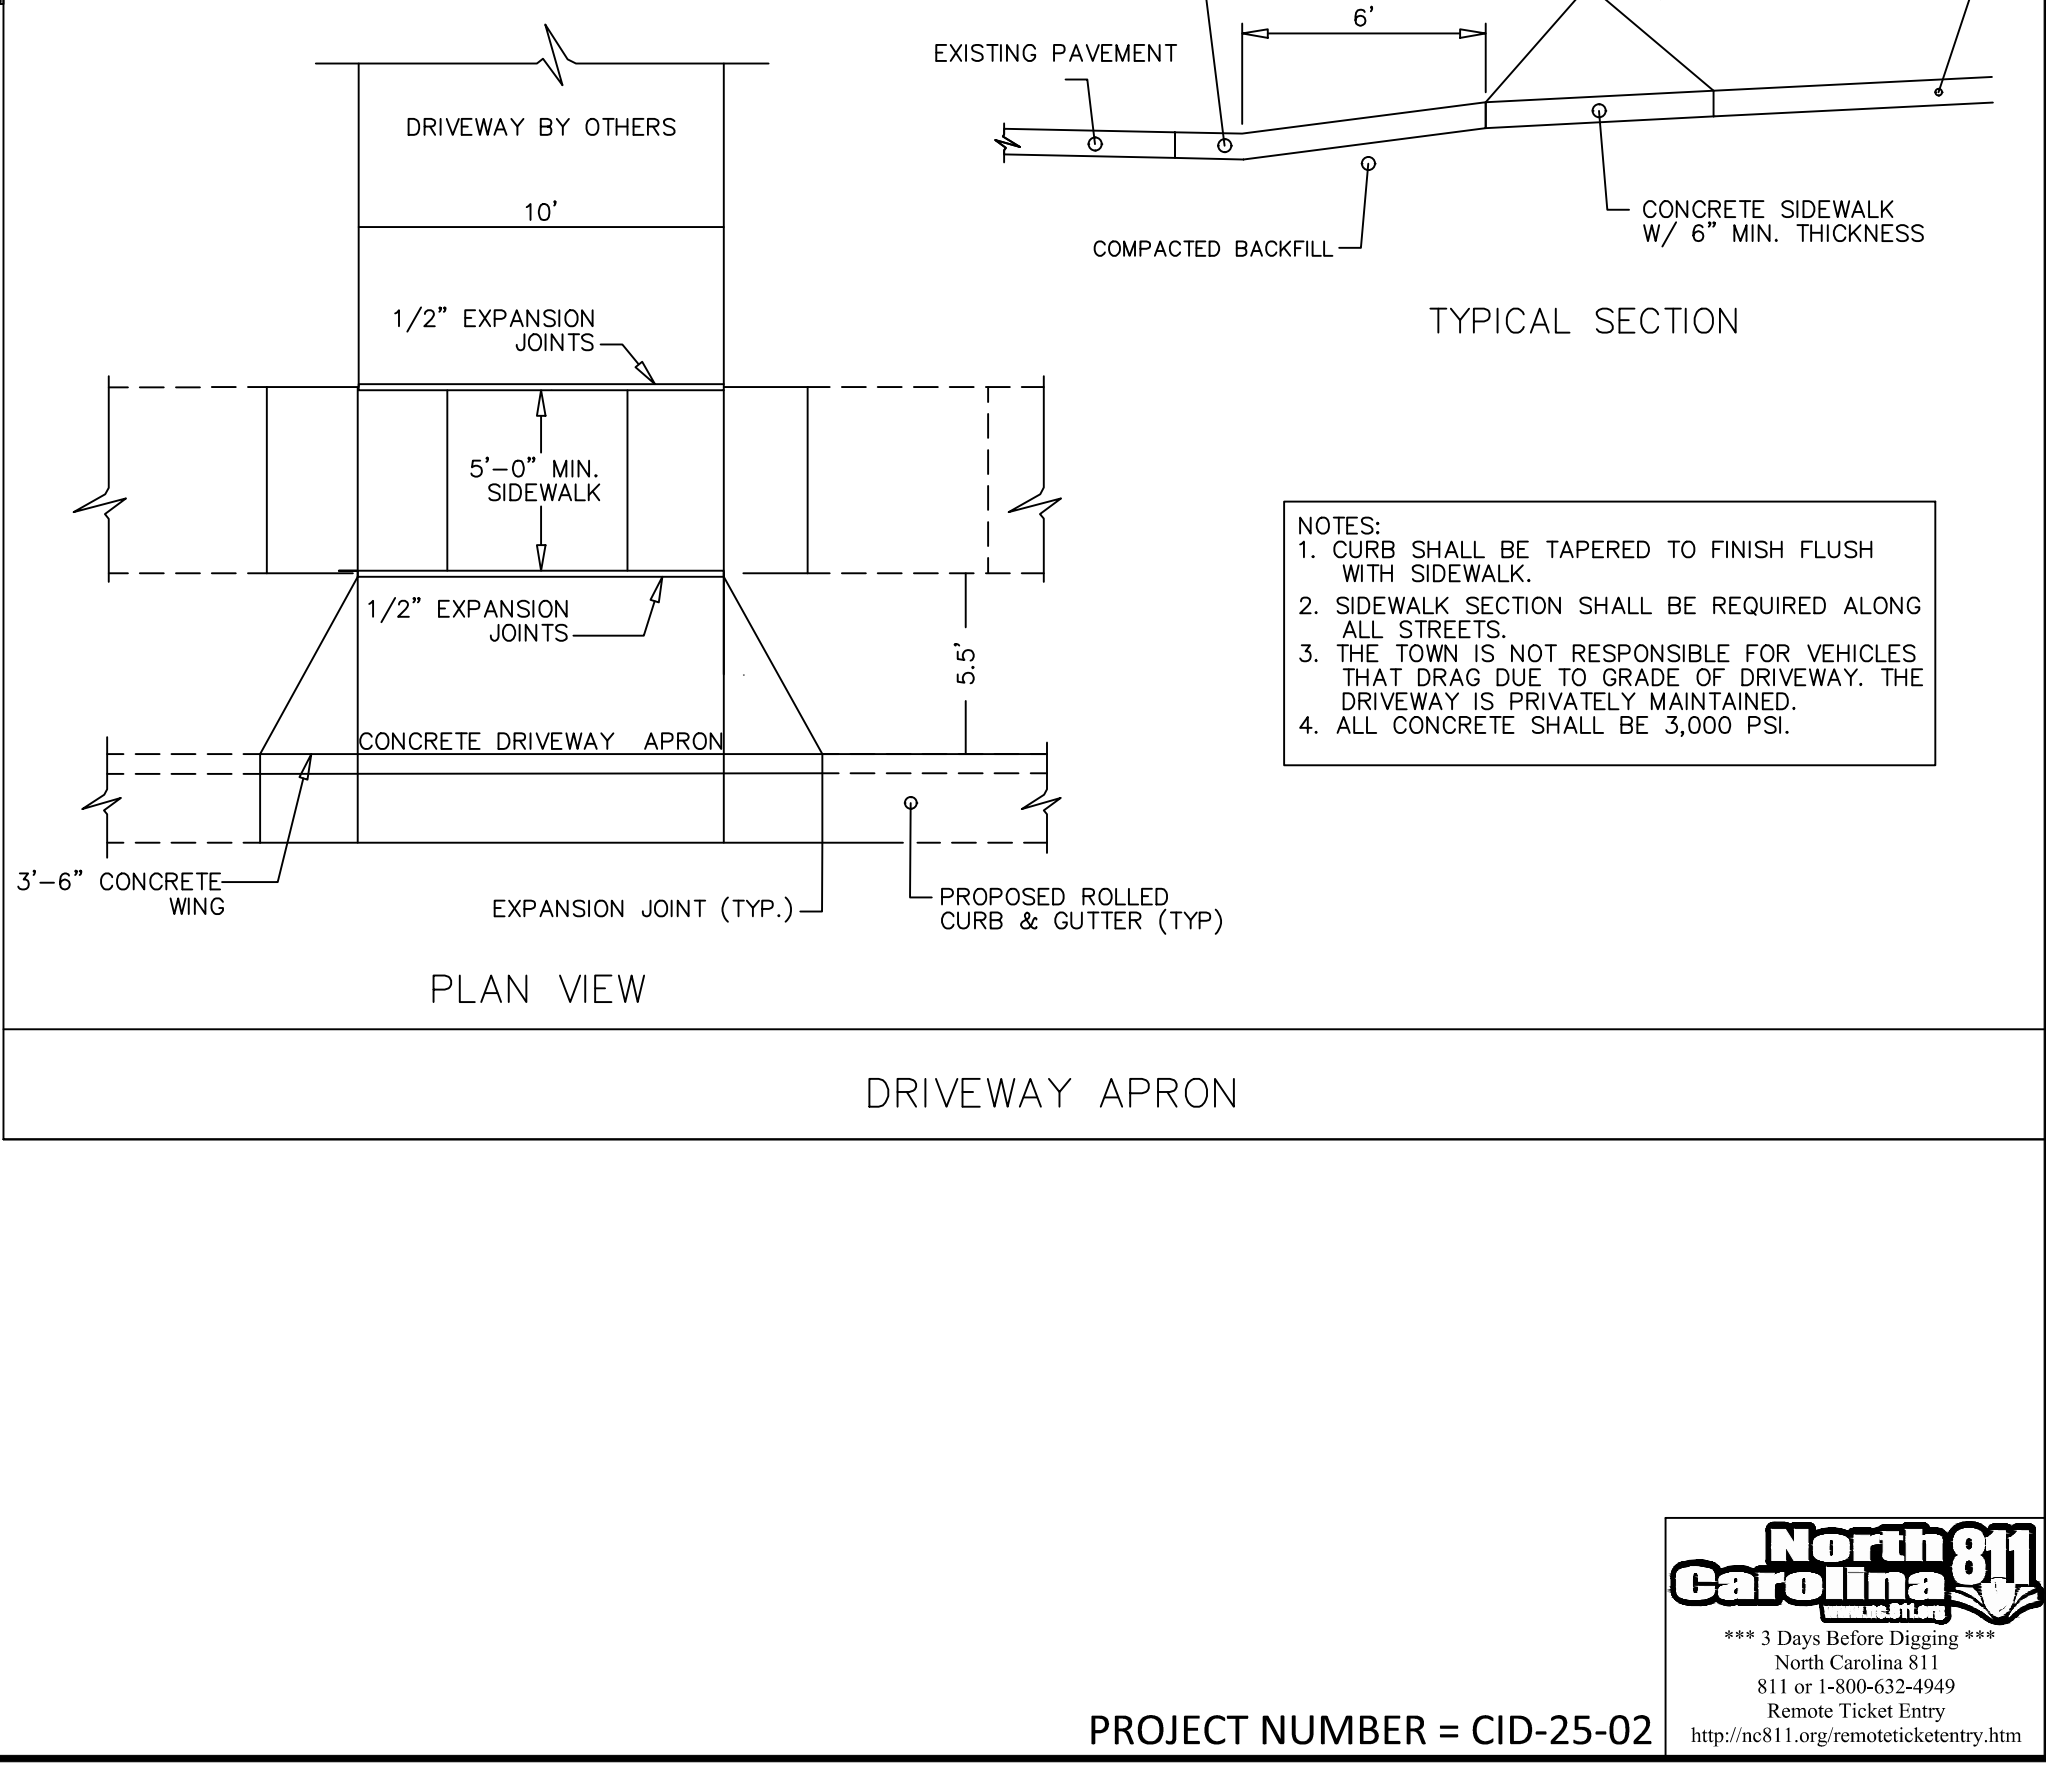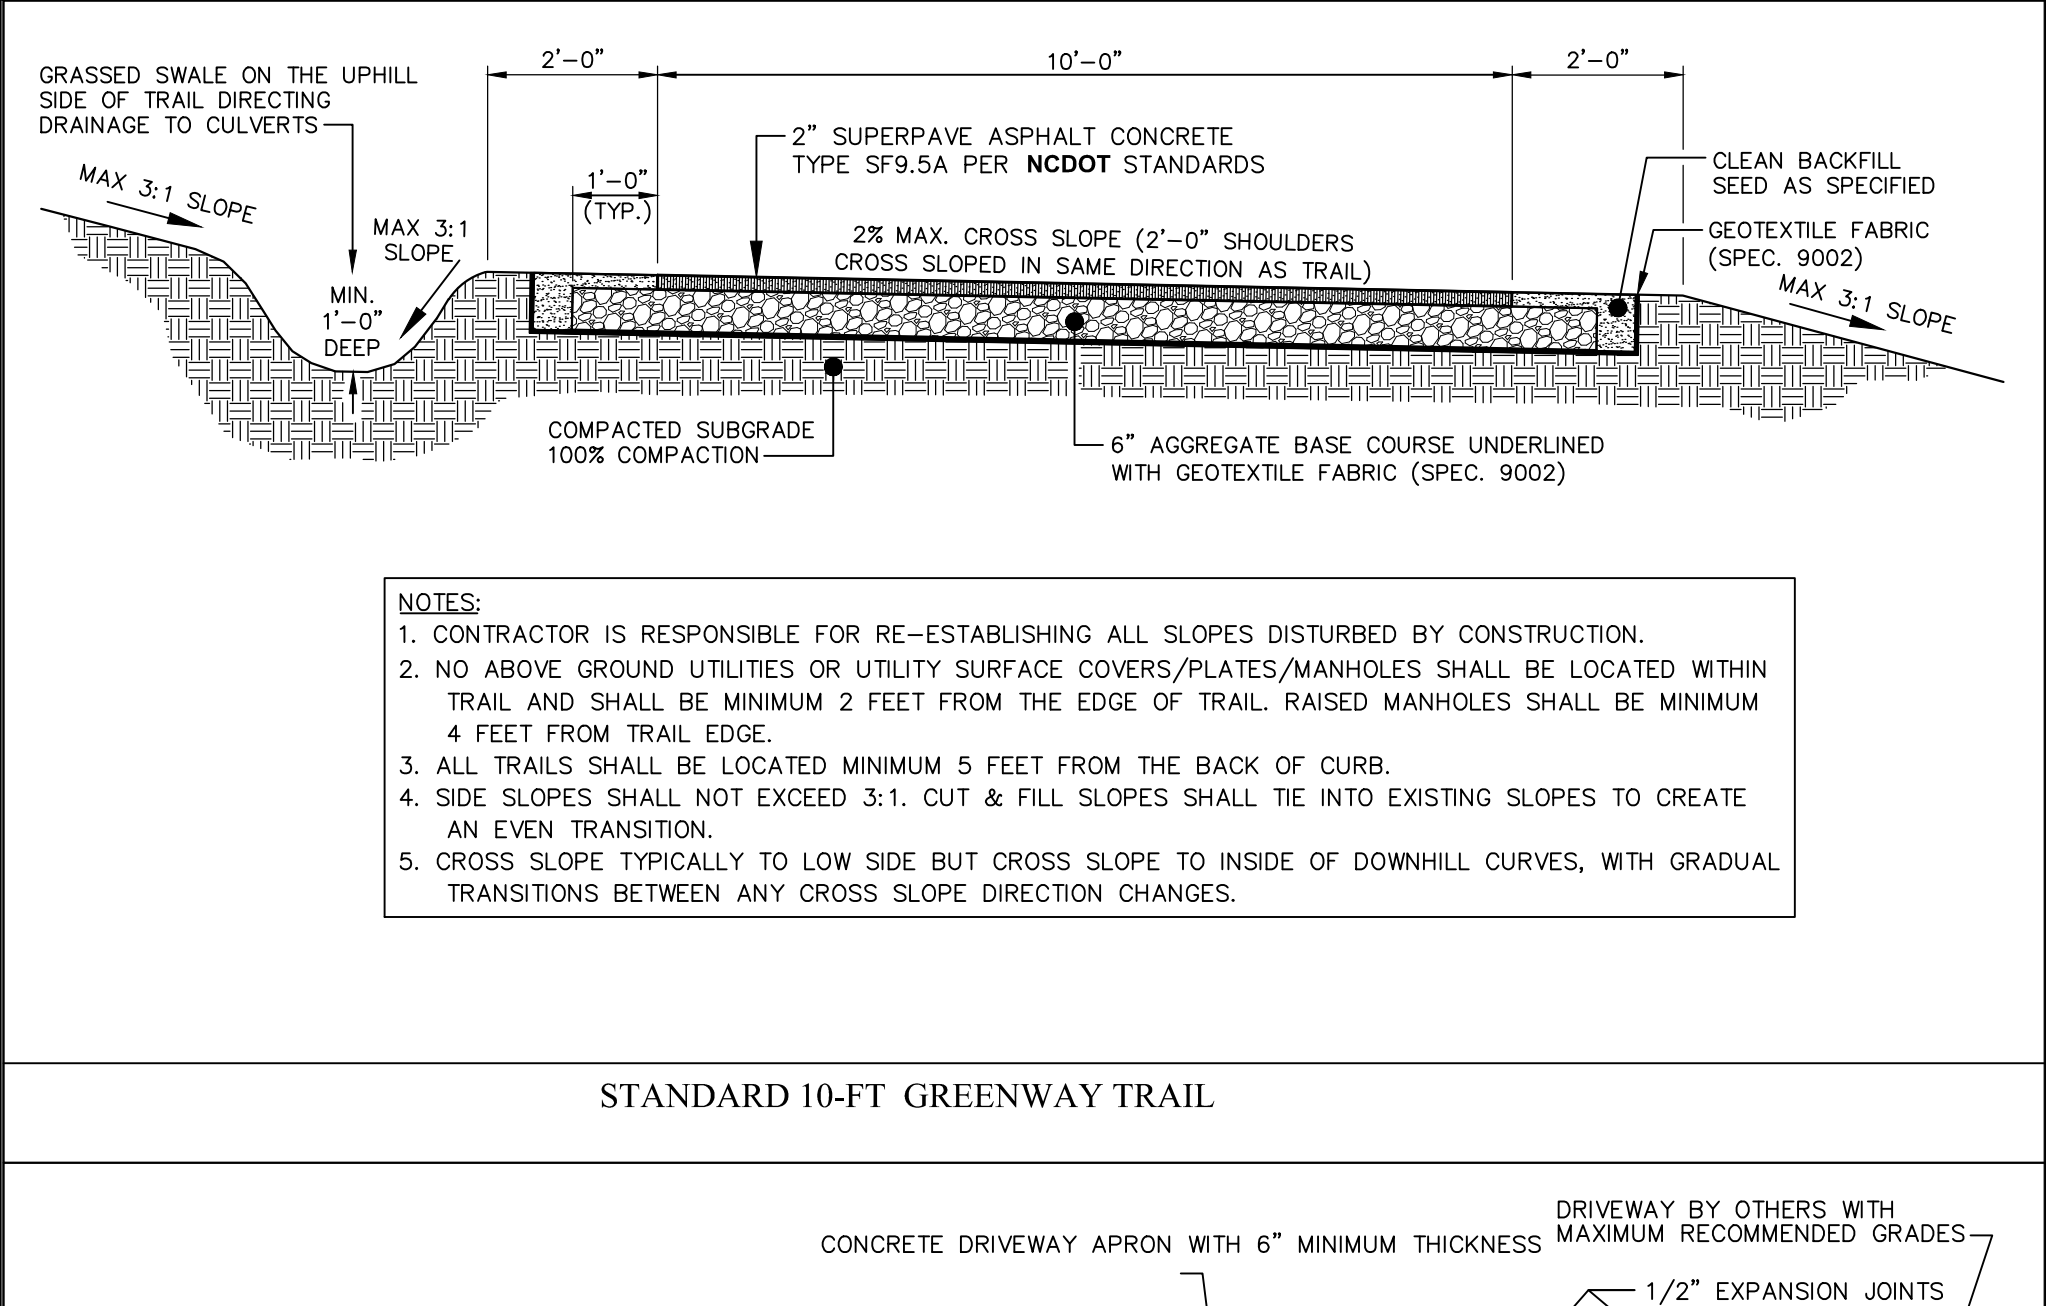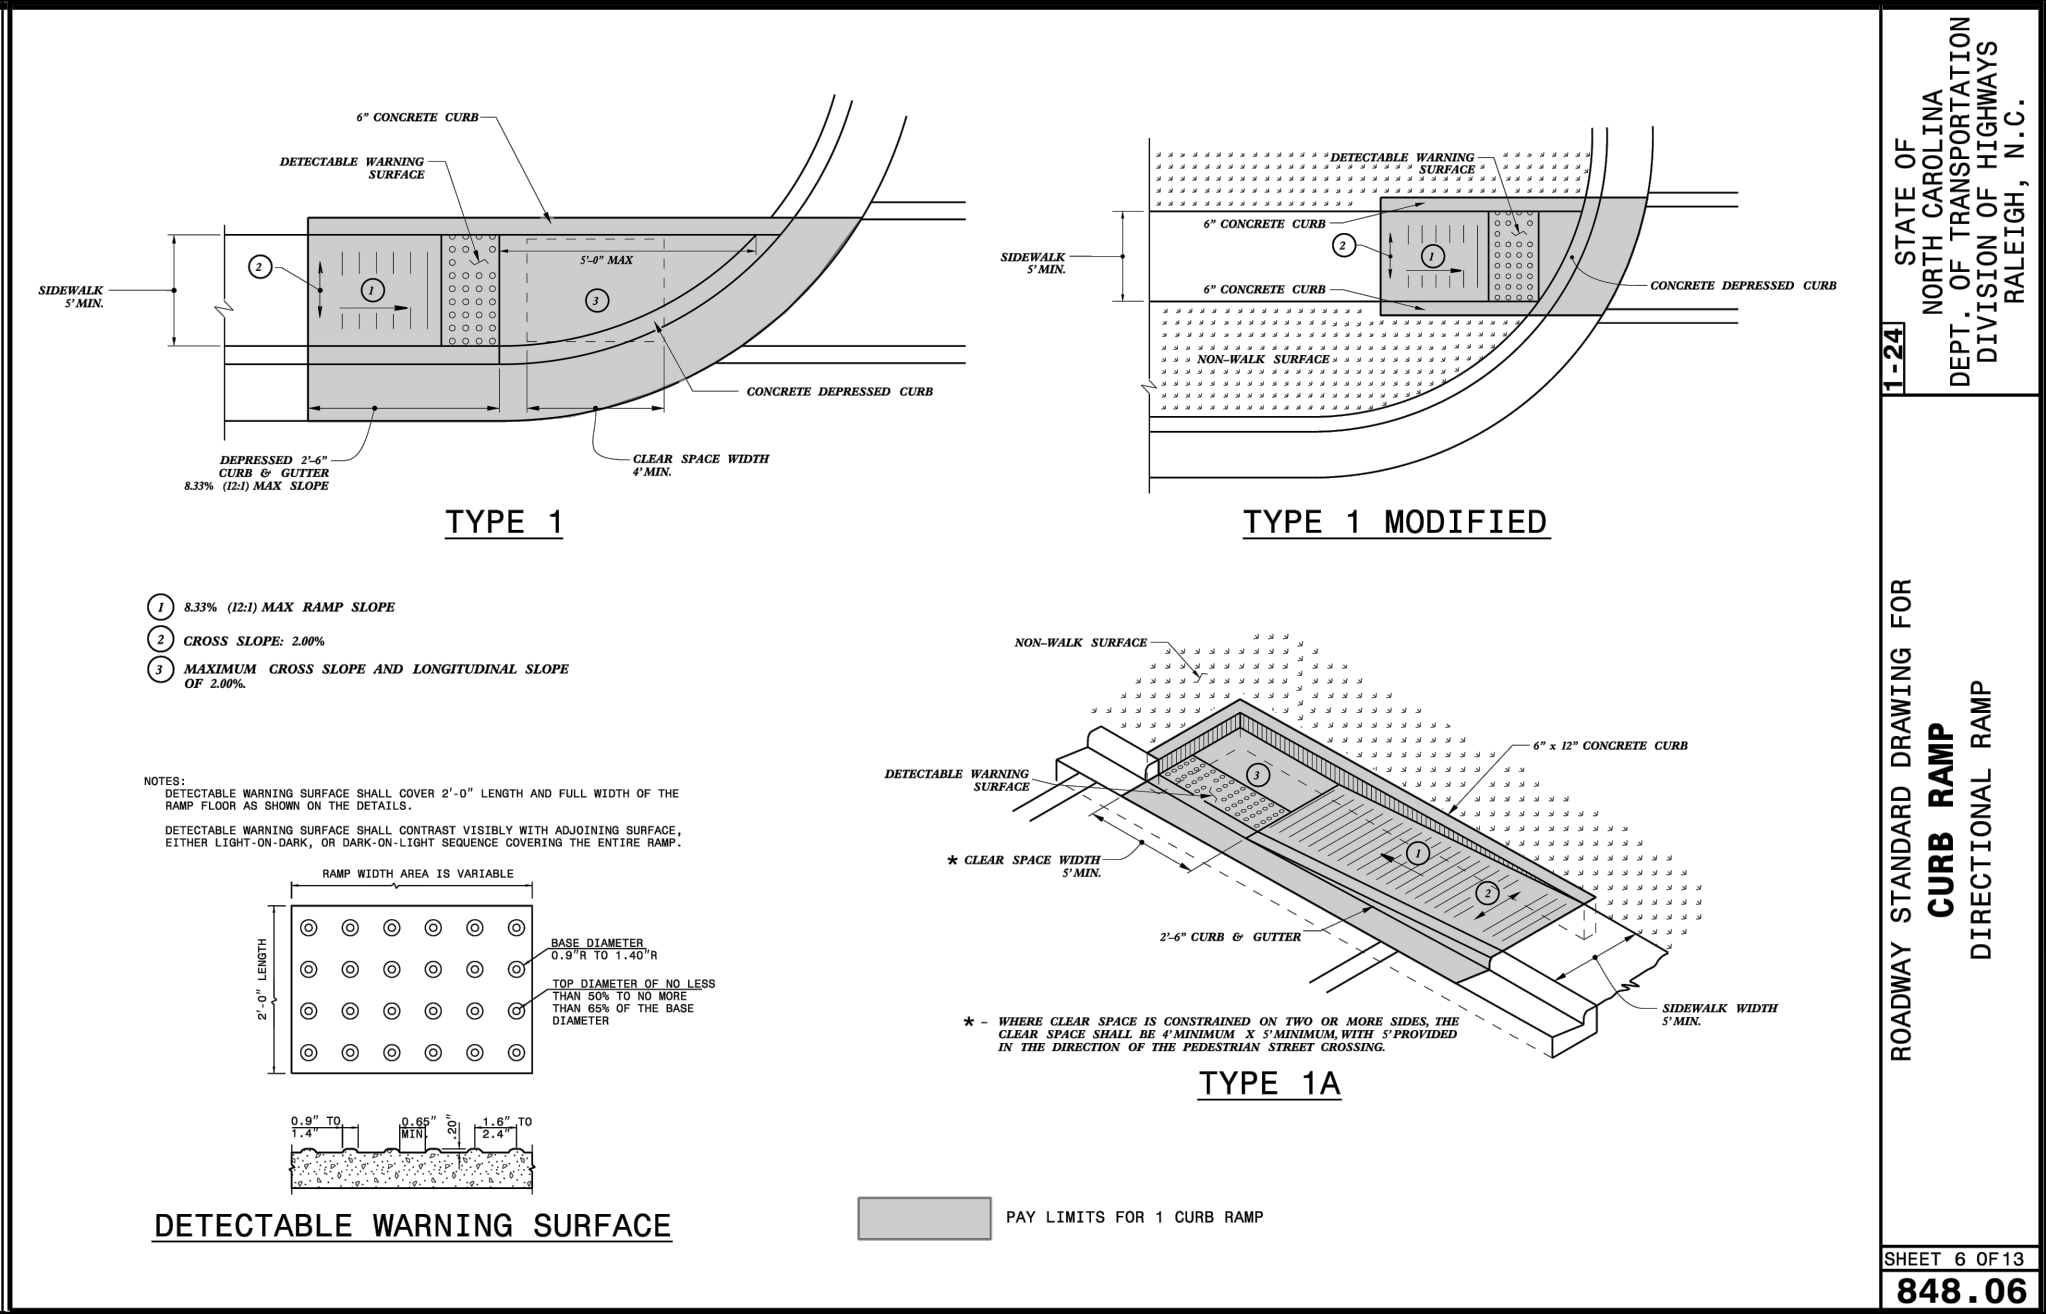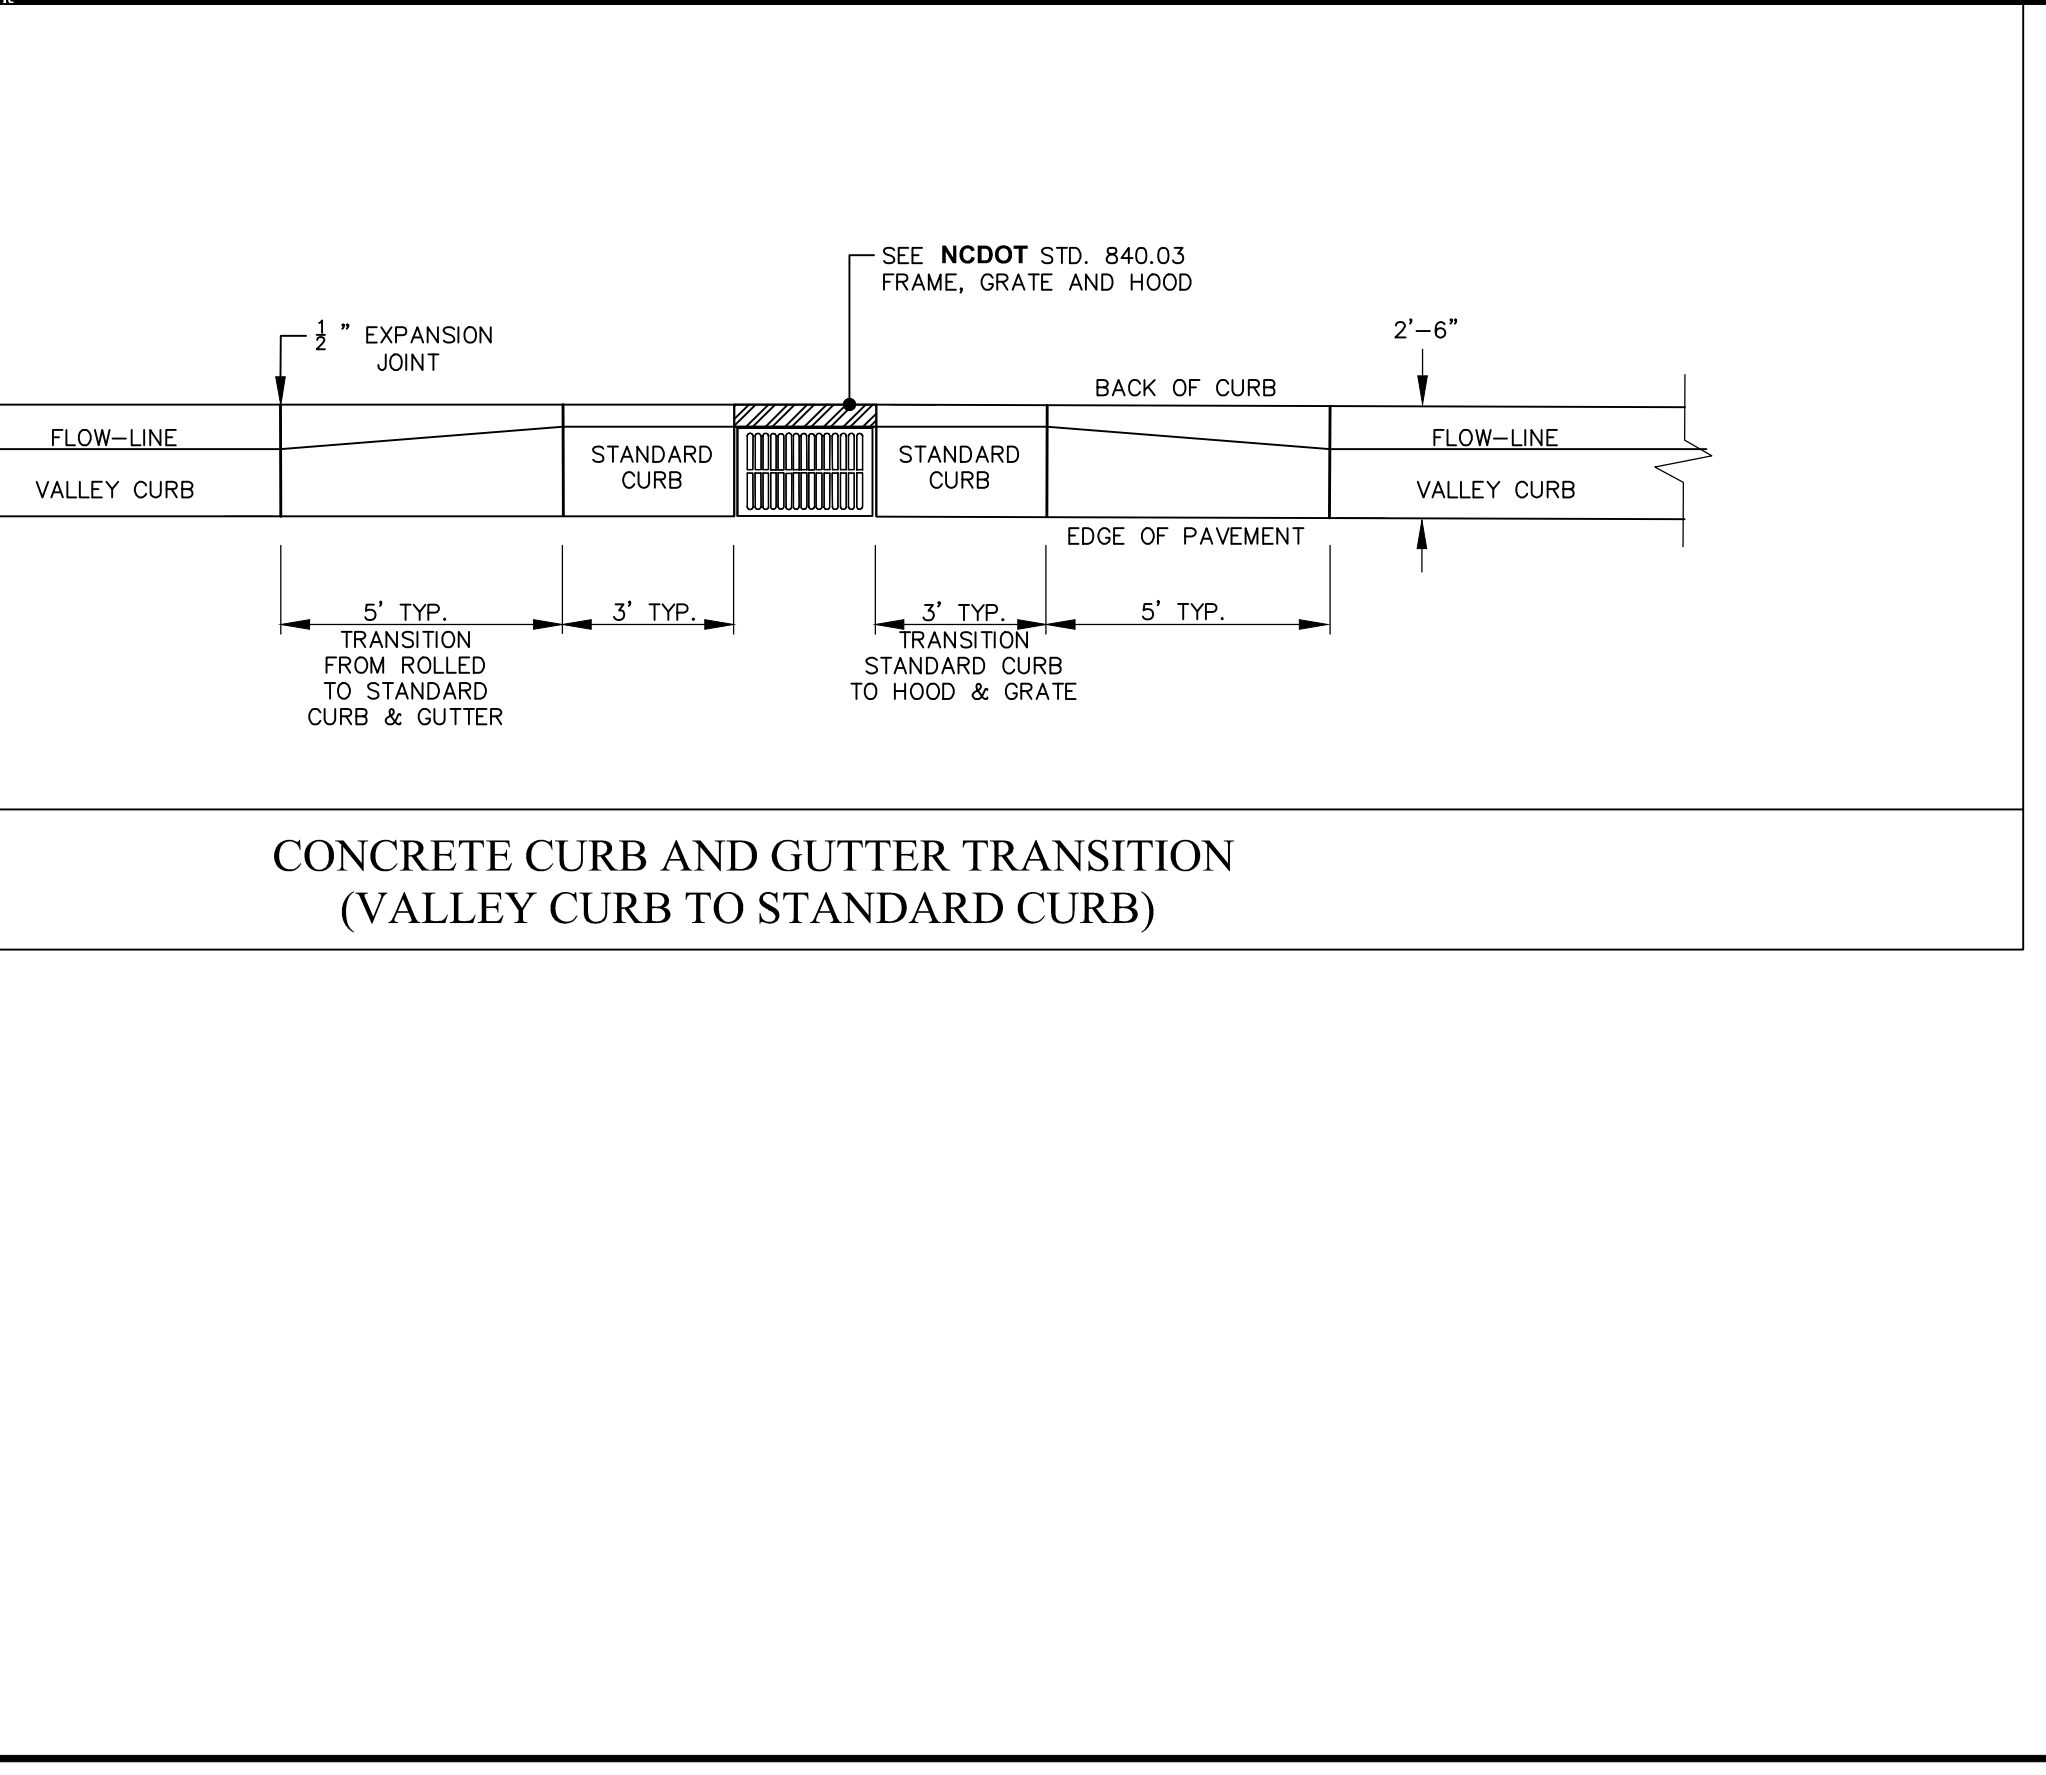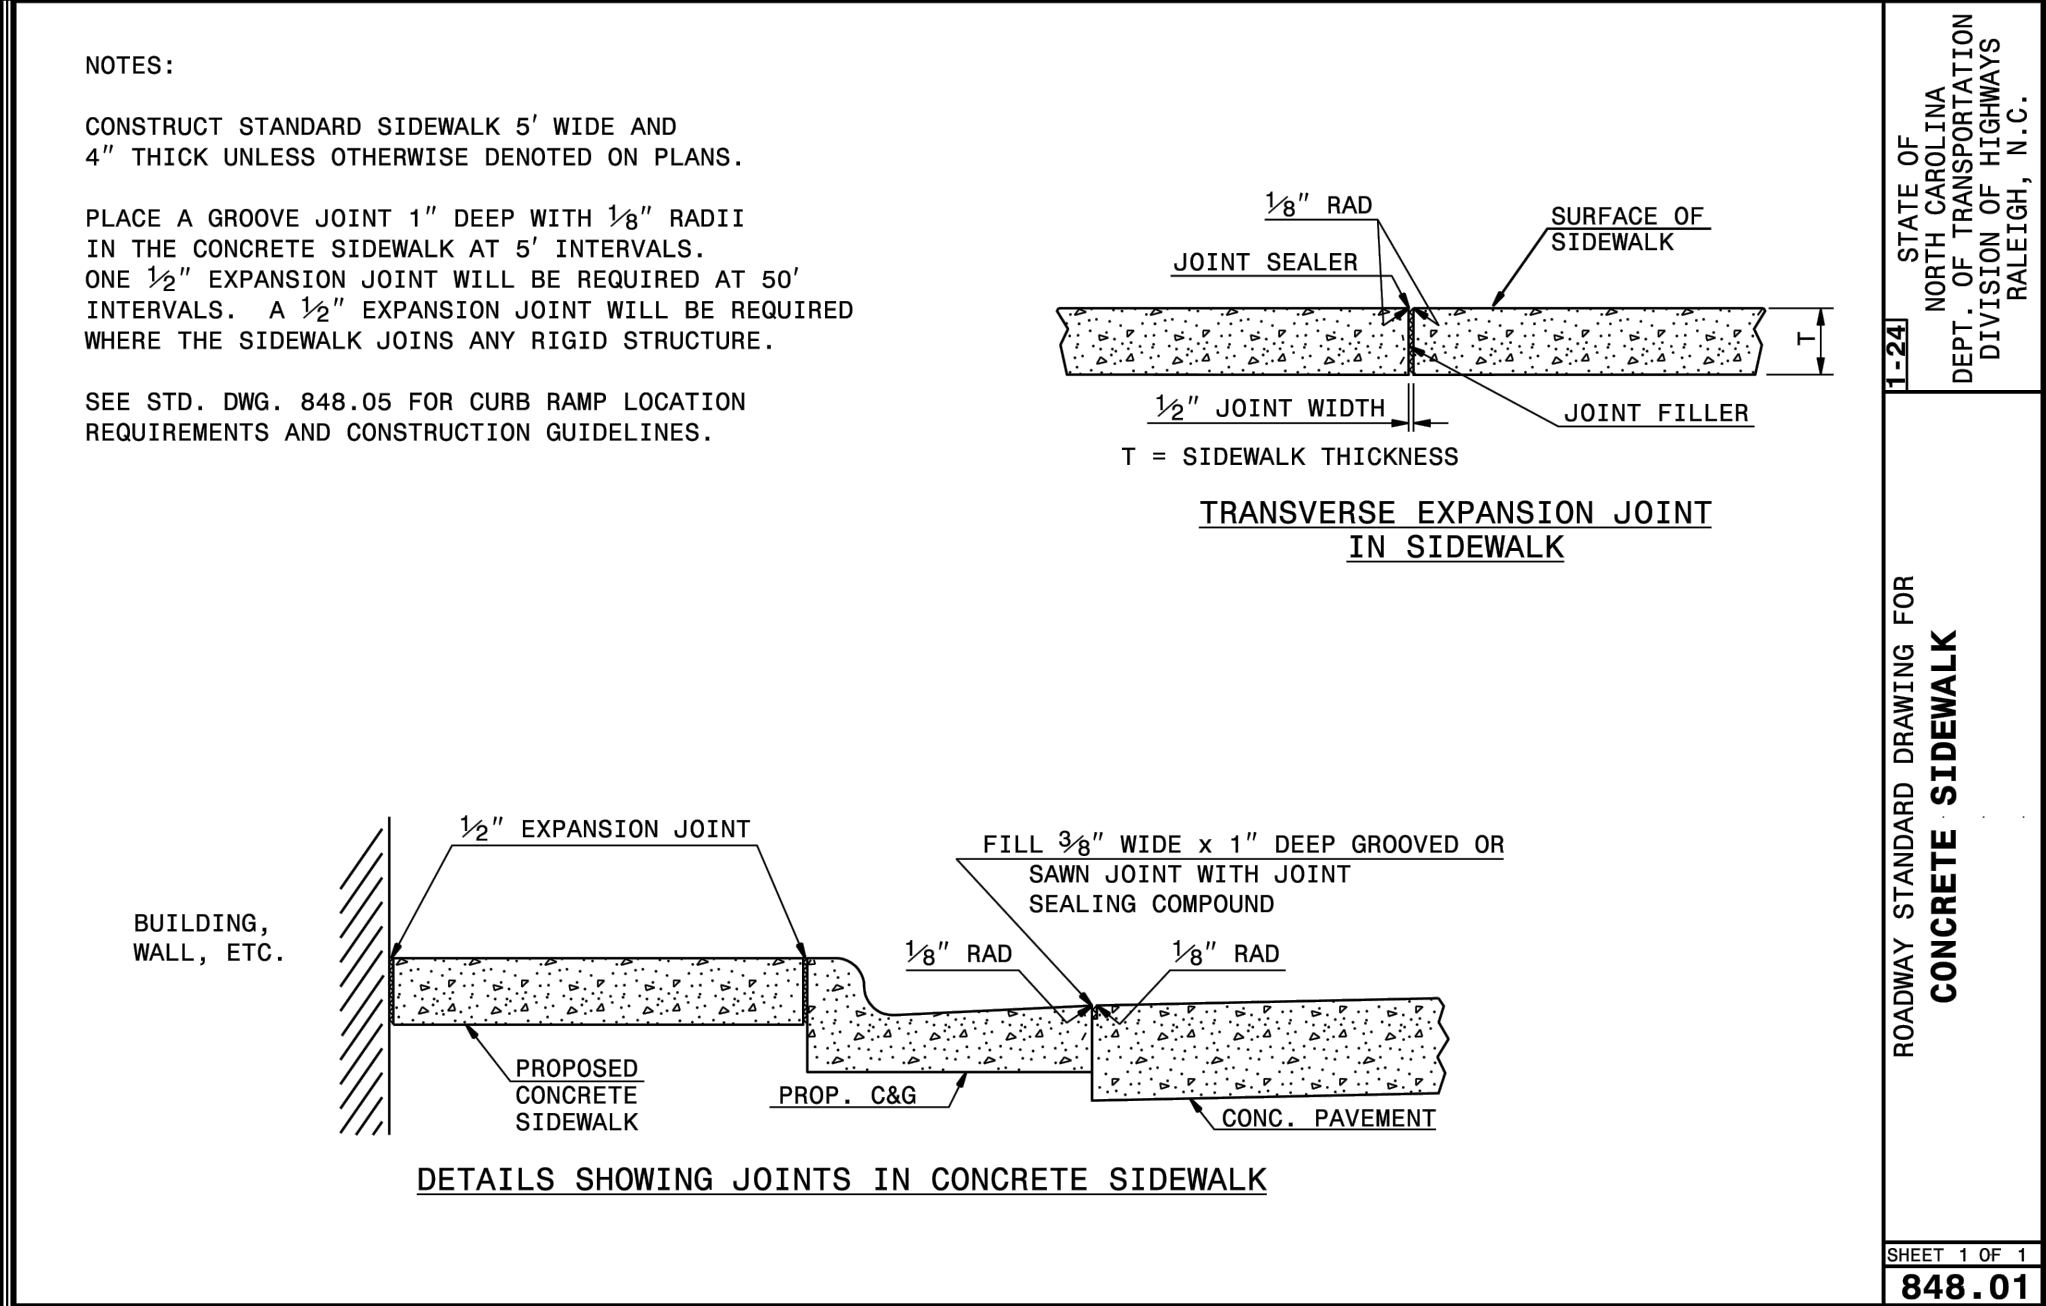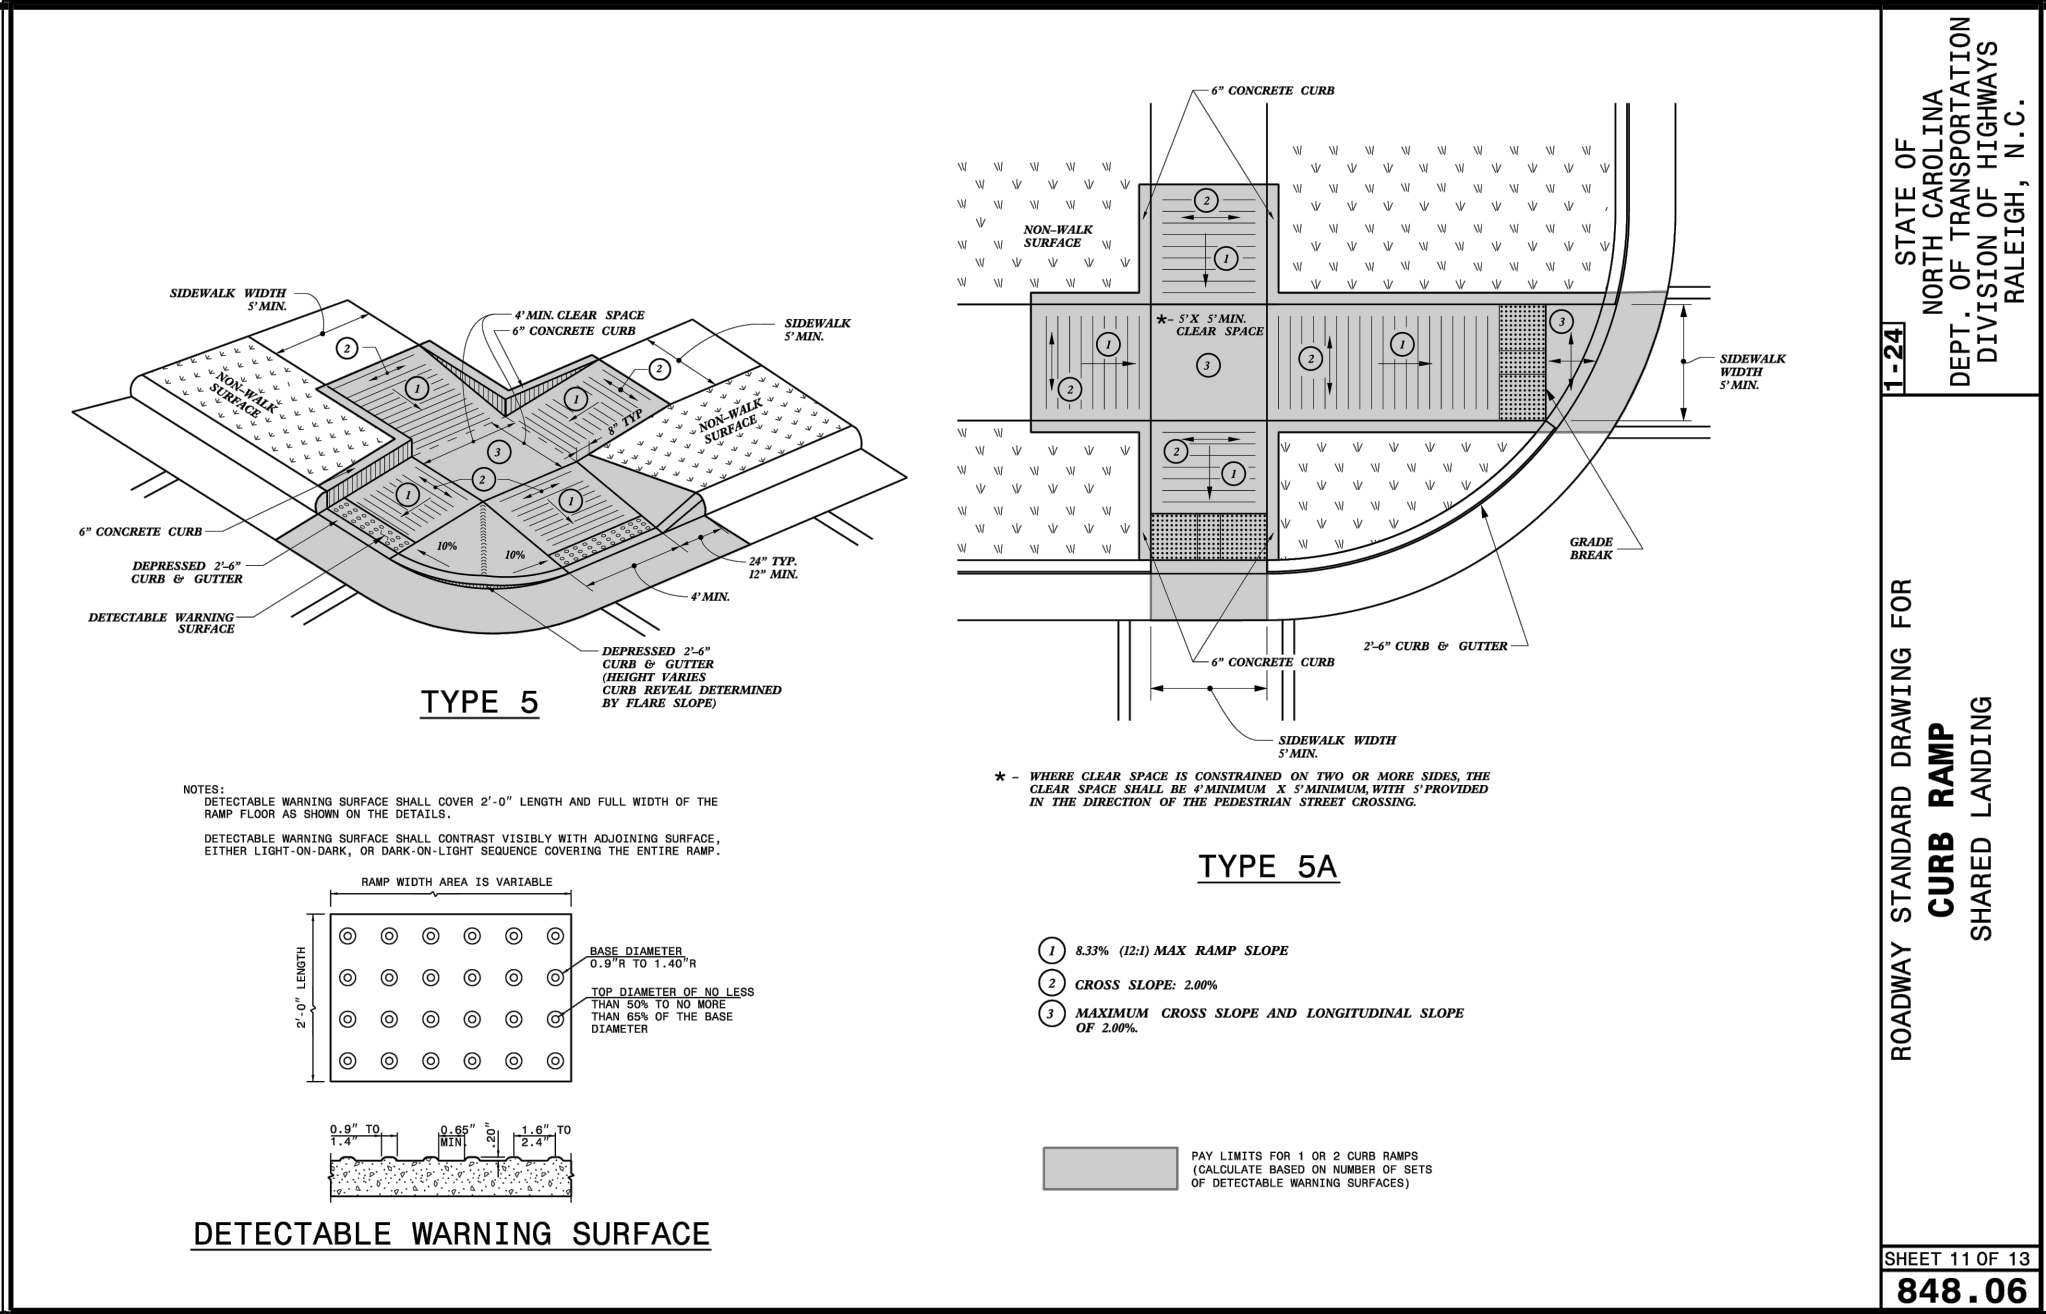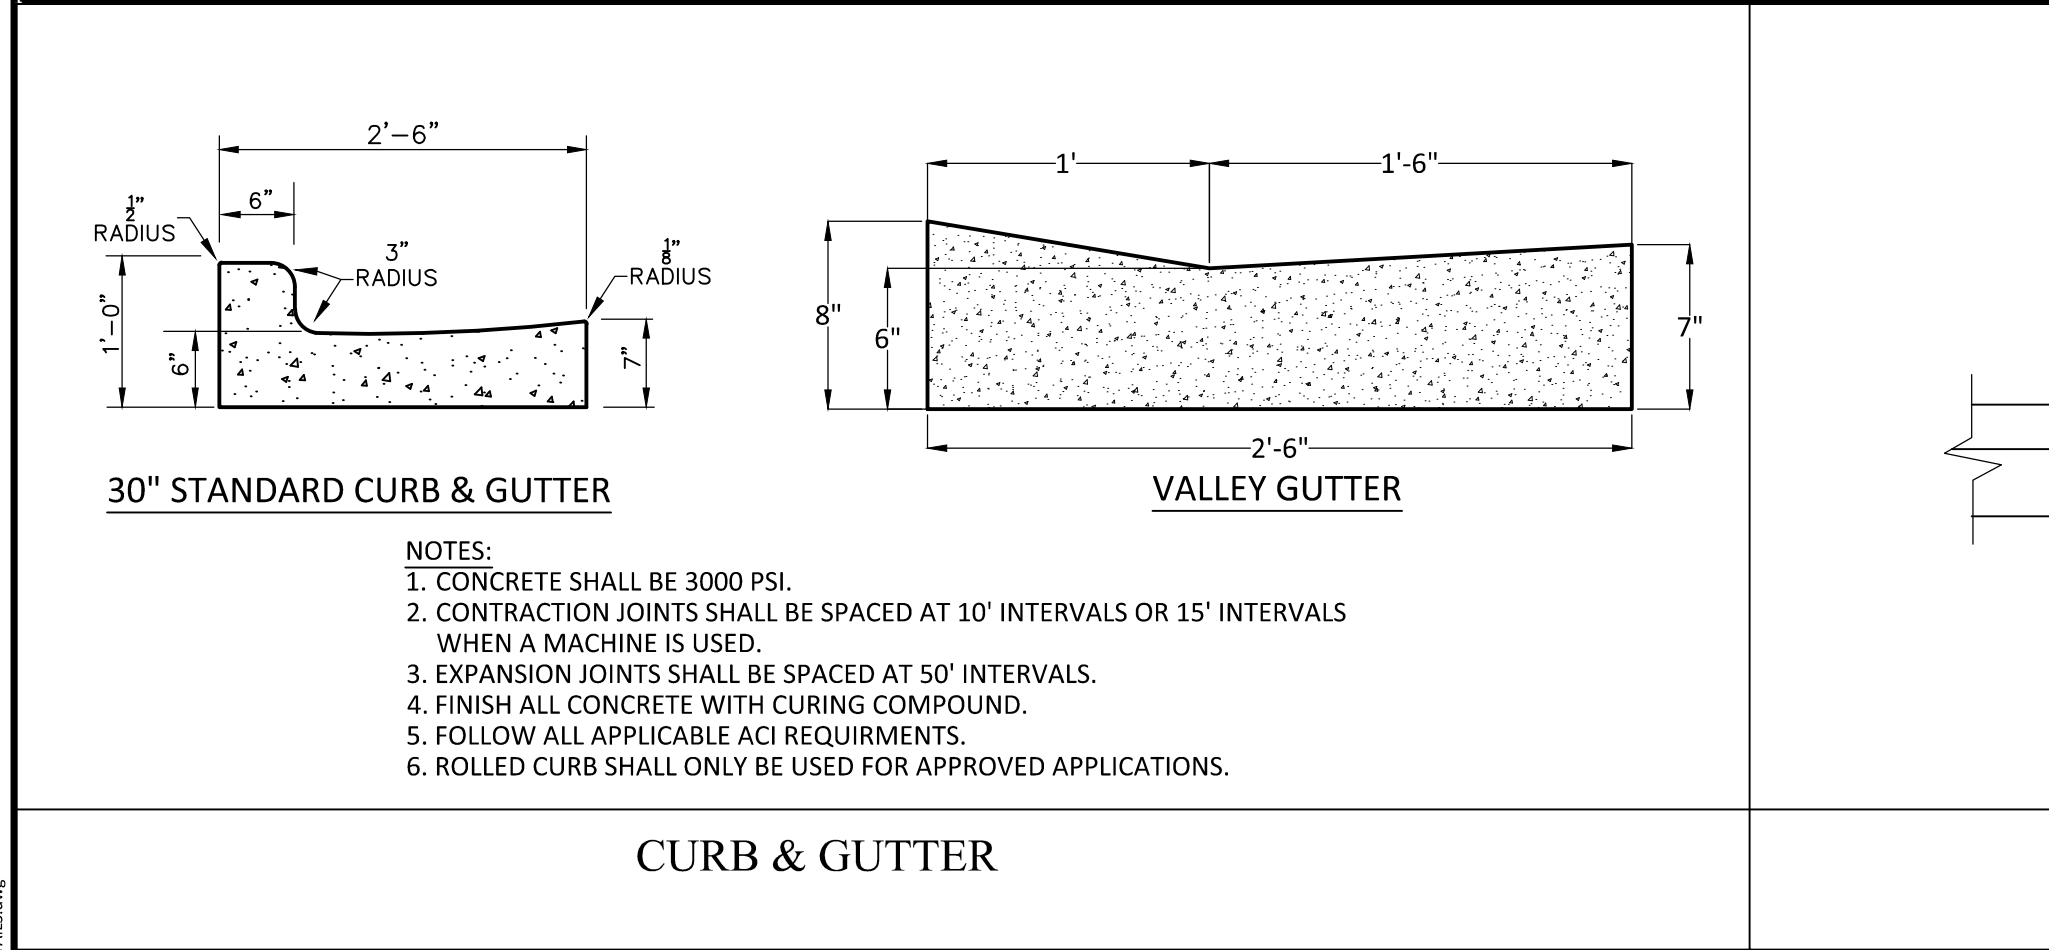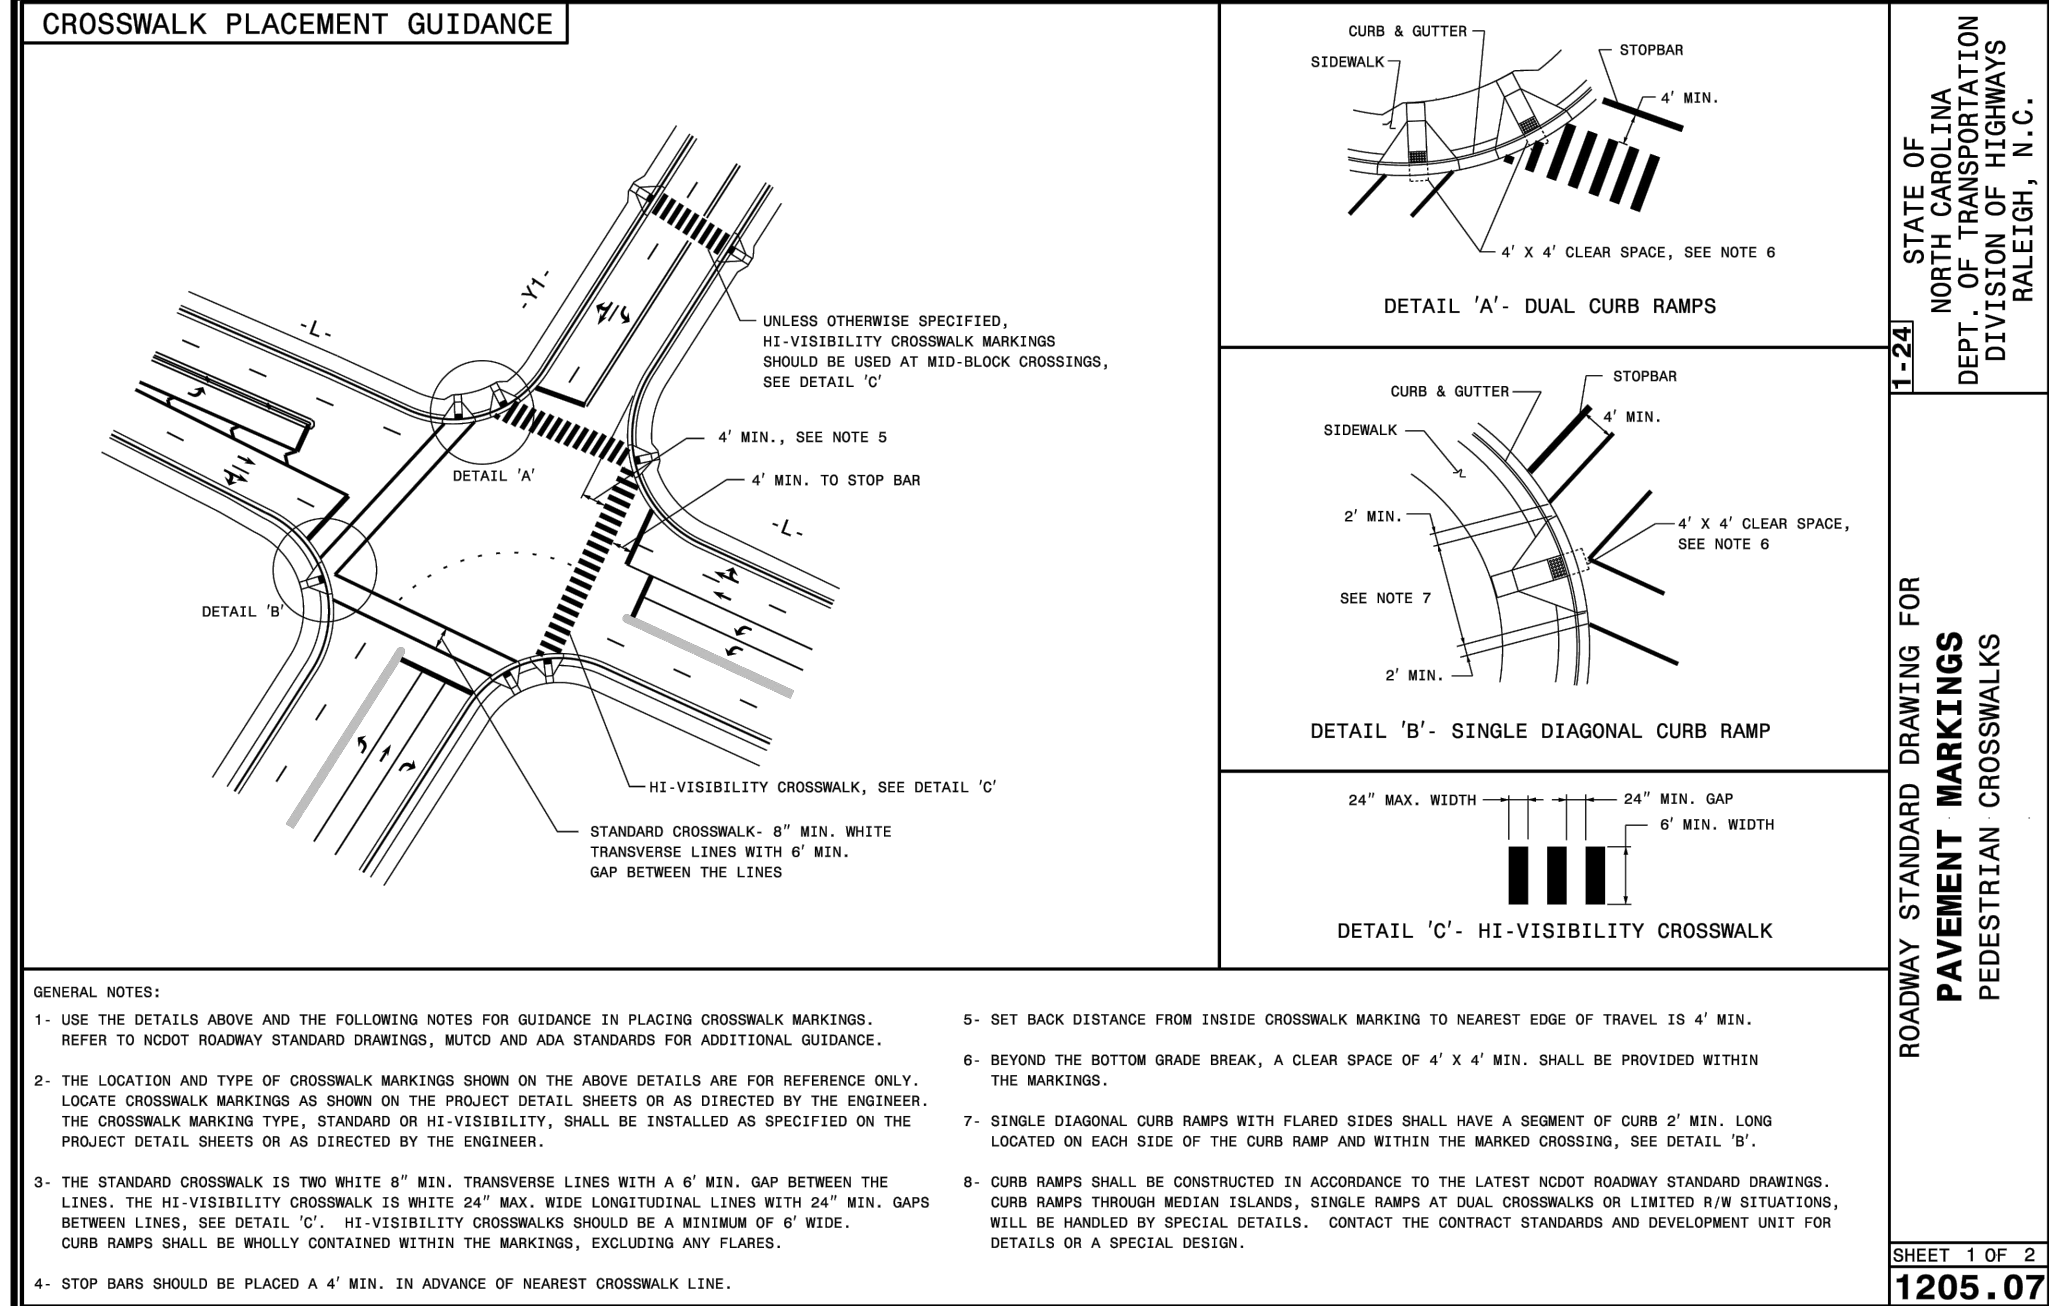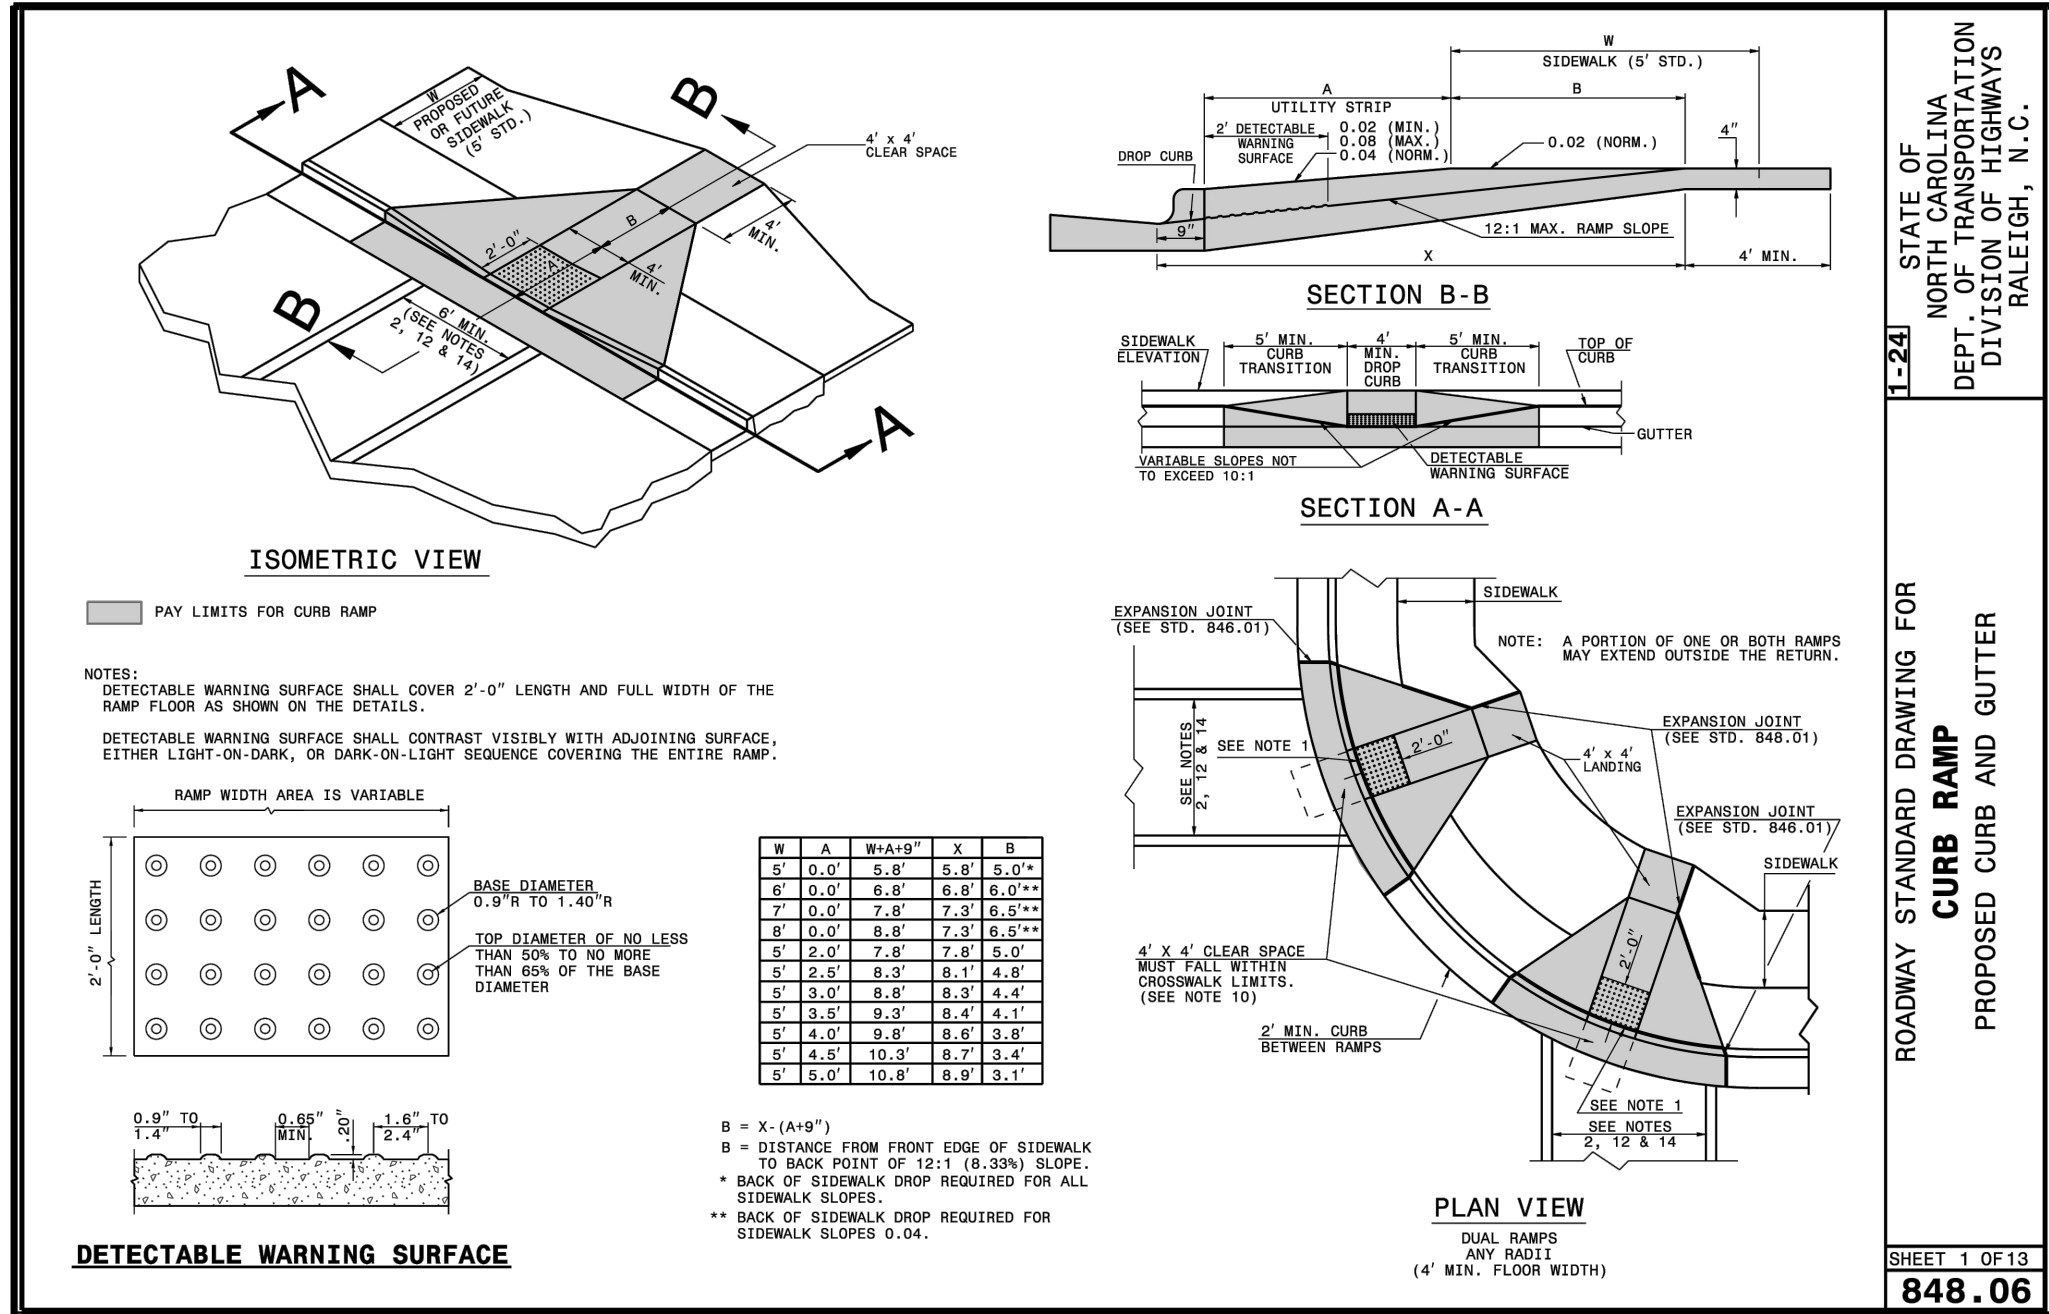

AMERICAN Engineering

AMERICAN ENGINEERING ASSOCIATES SOUTHEAST

PRELIMINARY

FOR INFORMATION, ONLY

NO. 1

DATE 07/01/25

REVISION: FIRST REVISION SET

STIPULATION FOR REUSE

THIS DRAWING WAS PREPARED FOR USE ON THE SPECIFIC SITE, NAMED HEREON, CONTEMPORANEOUSLY WITH ITS ISSUE DATE AS LISTED, HEREON, AND IT IS NOT SUITABLE FOR USE ON A DIFFERENT PROJECT SITE OR AT A LATER TIME. USE OF THIS DRAWING FOR REFERENCE OR EXAMPLE ON ANOTHER PROJECT REQUIRES THE SERVICES OF PROPERLY LICENSED ARCHITECTS AND ENGINEERS. REPRODUCTION OF THIS DRAWING FOR REUSE ON ANOTHER PROJECT IS NOT AUTHORIZED AND MAY BE CONTRARY TO THE LAW.

MERRITT RESERVE

NCDOT DETAILS

ROLESVILLE RD

WAKE COUNTY NC 27312

JOB NUMBER: 23-0004

CHECKED BY: BH






DRAWN BY: DH/RC/SM/GE/MA/LL/JB

DATE: 05/01/2025


SHEET TITLE: NCDOT DETAILS

SHEET NO.: CS-502

PROJECT NUMBER = CID-25-02

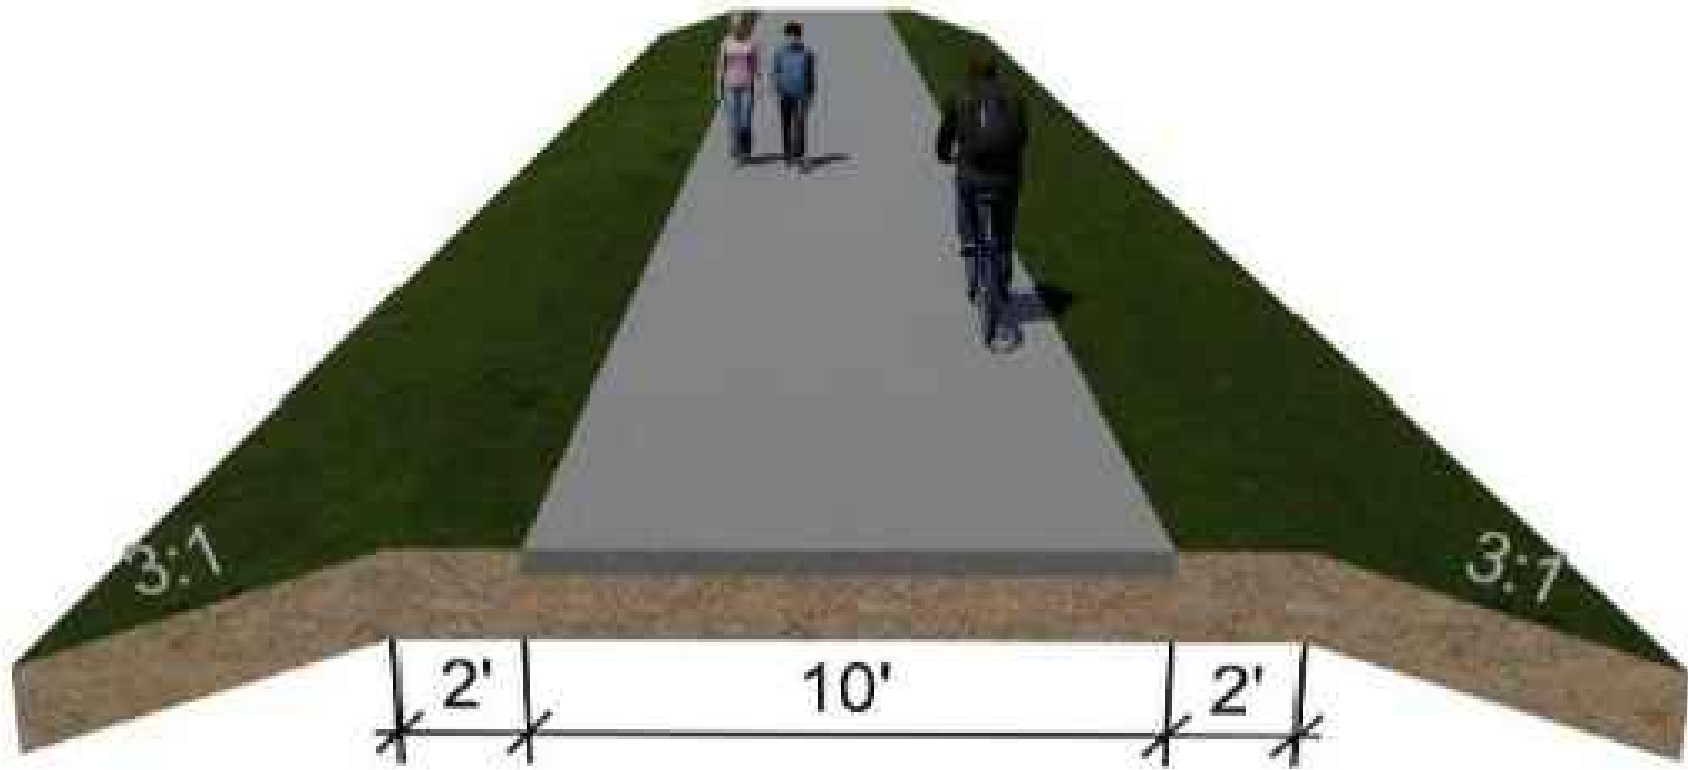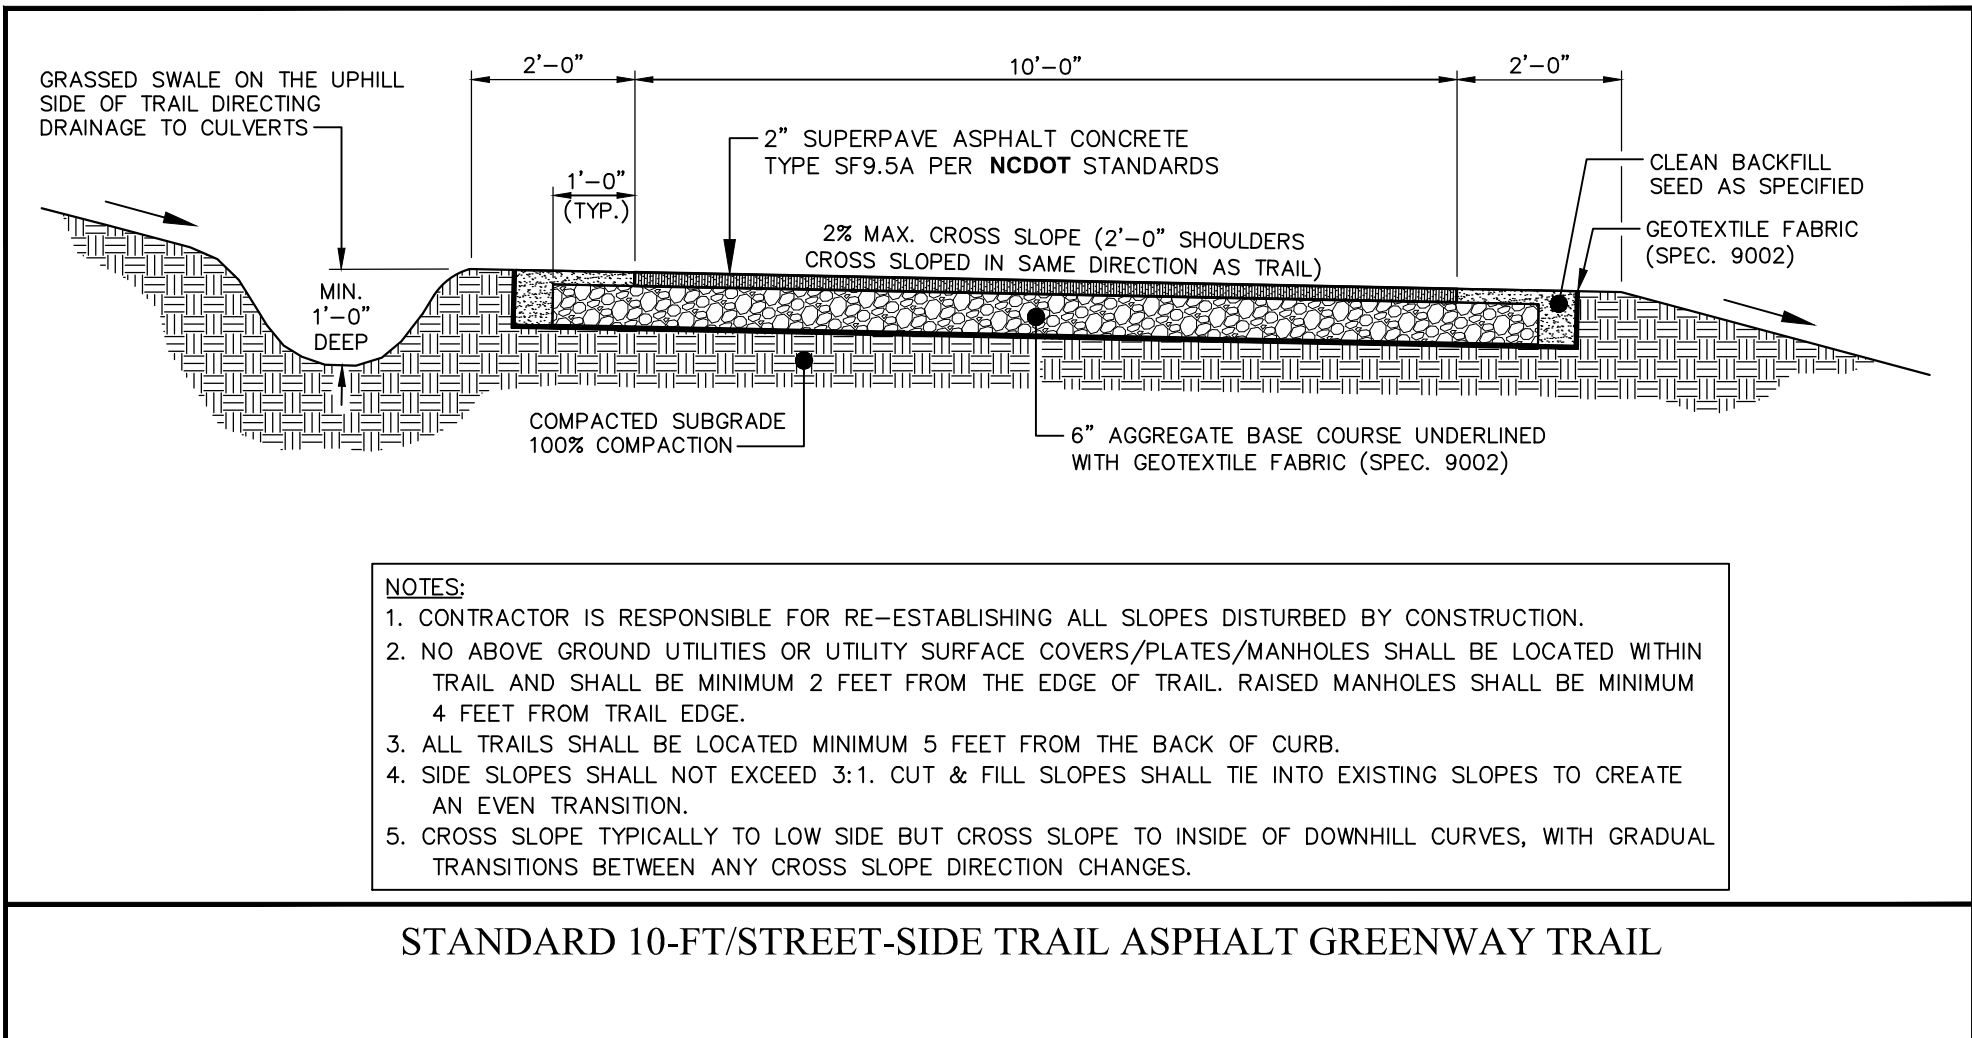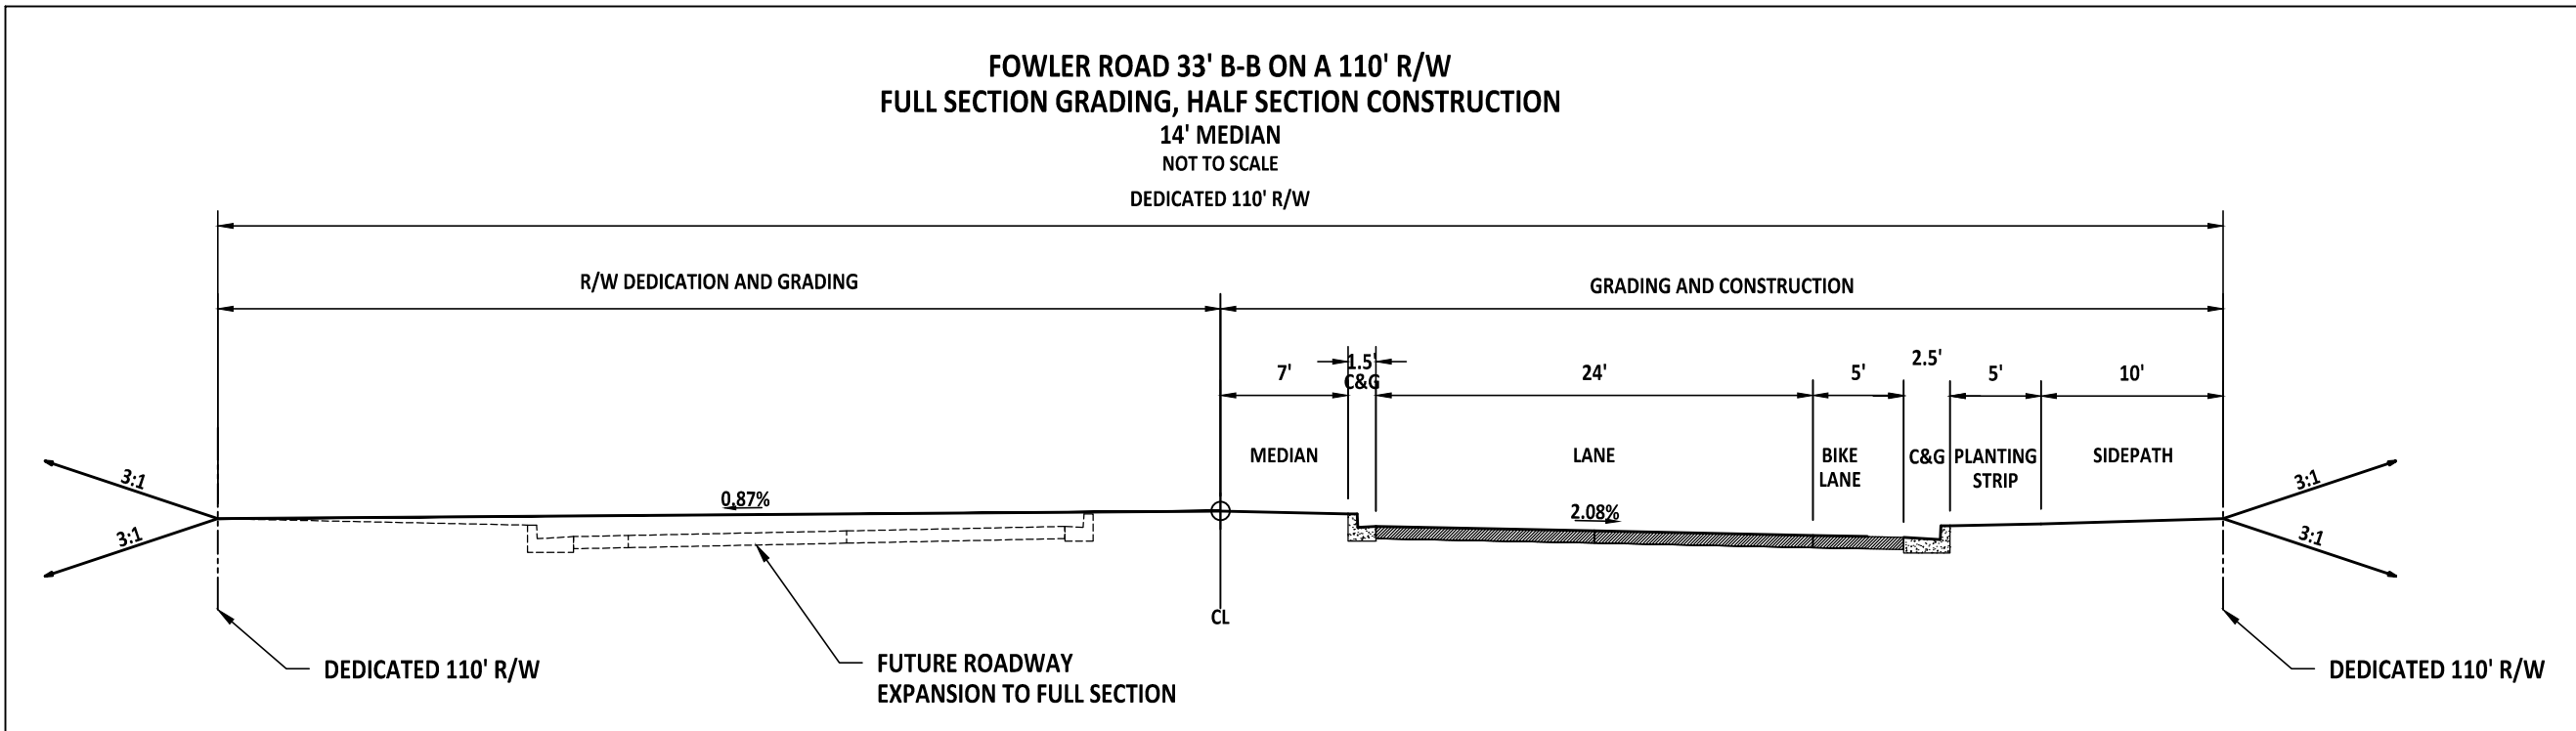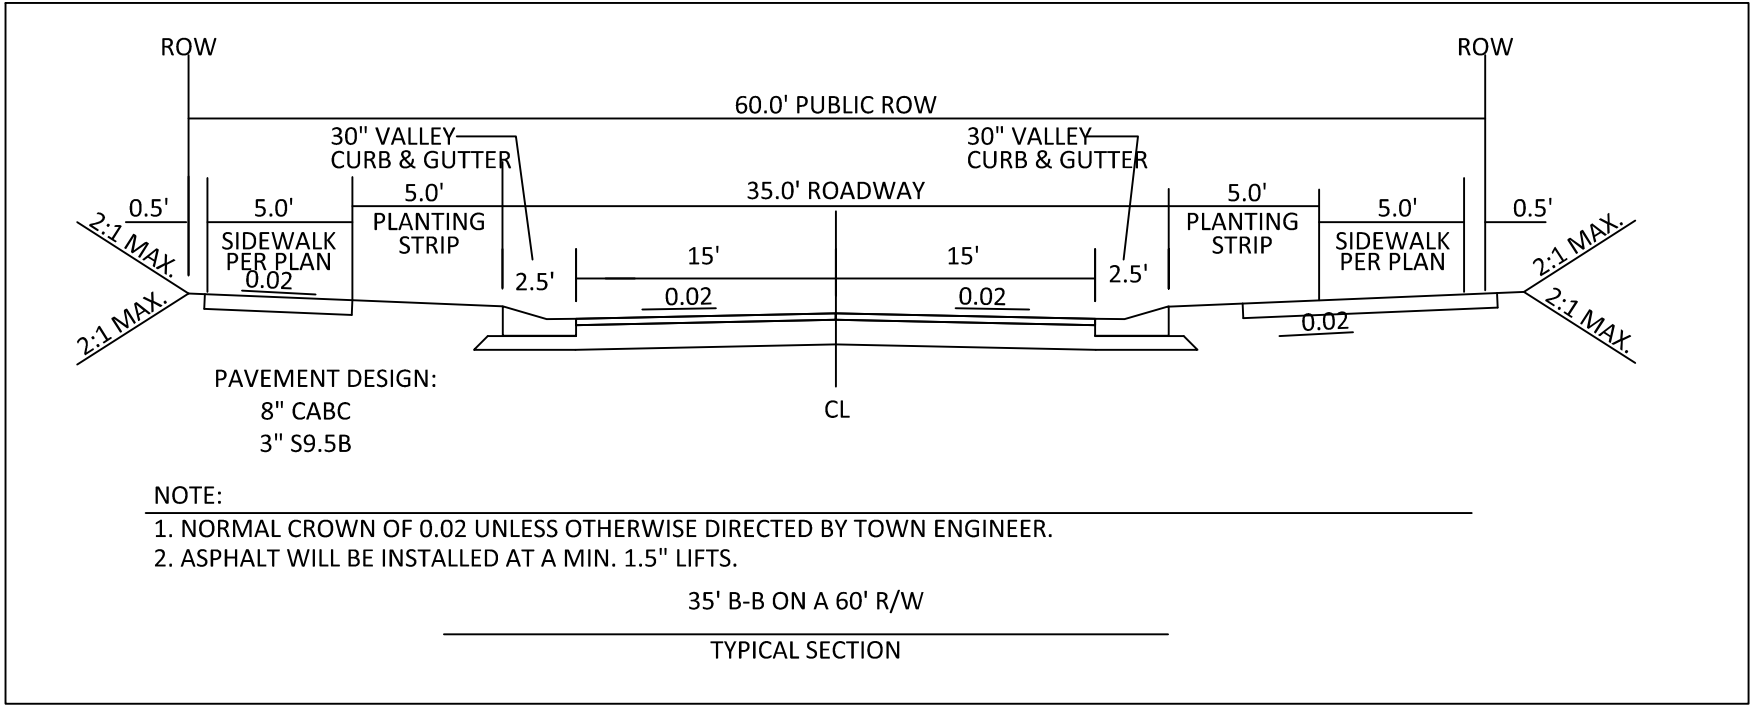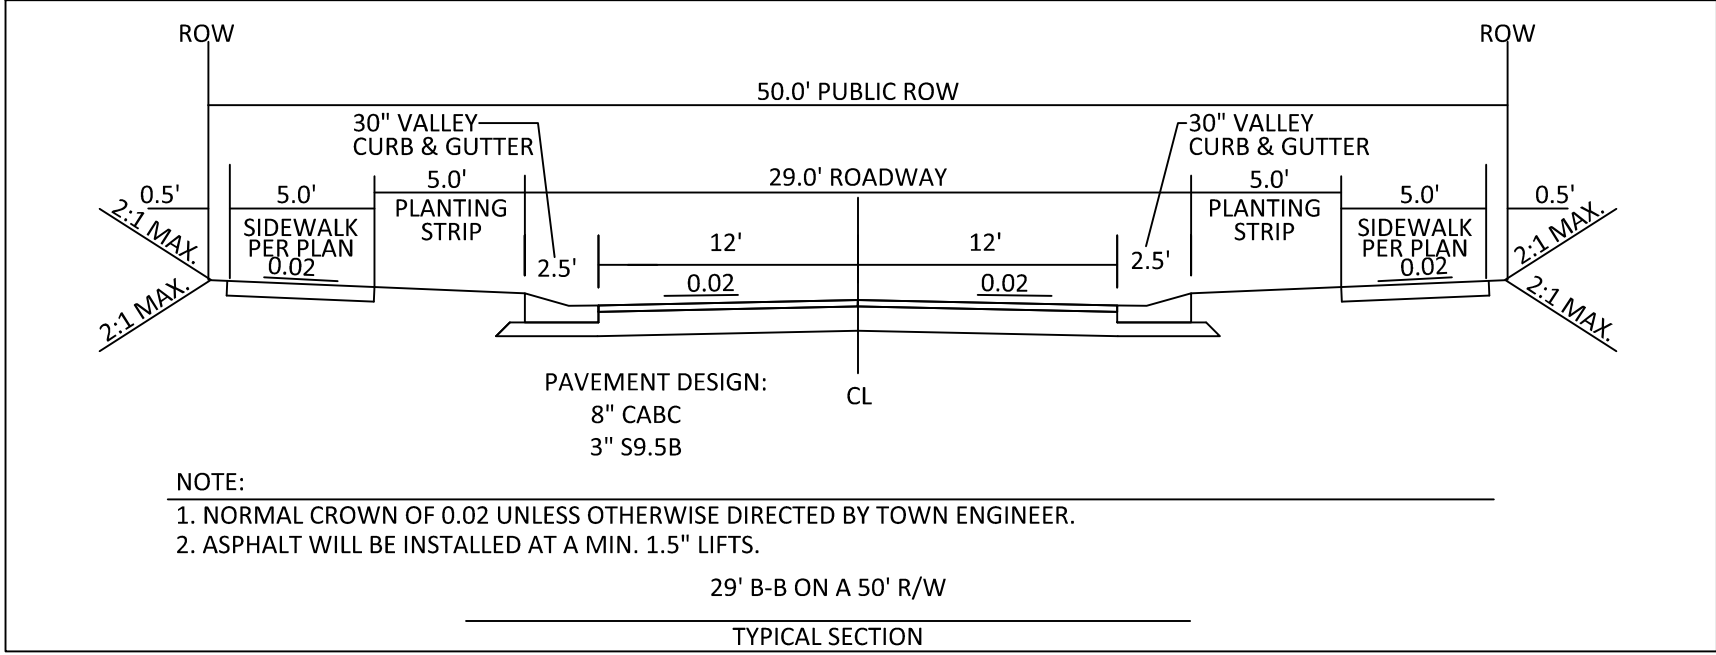


TYPICAL GREENWAY TRAIL DETAIL
NTS

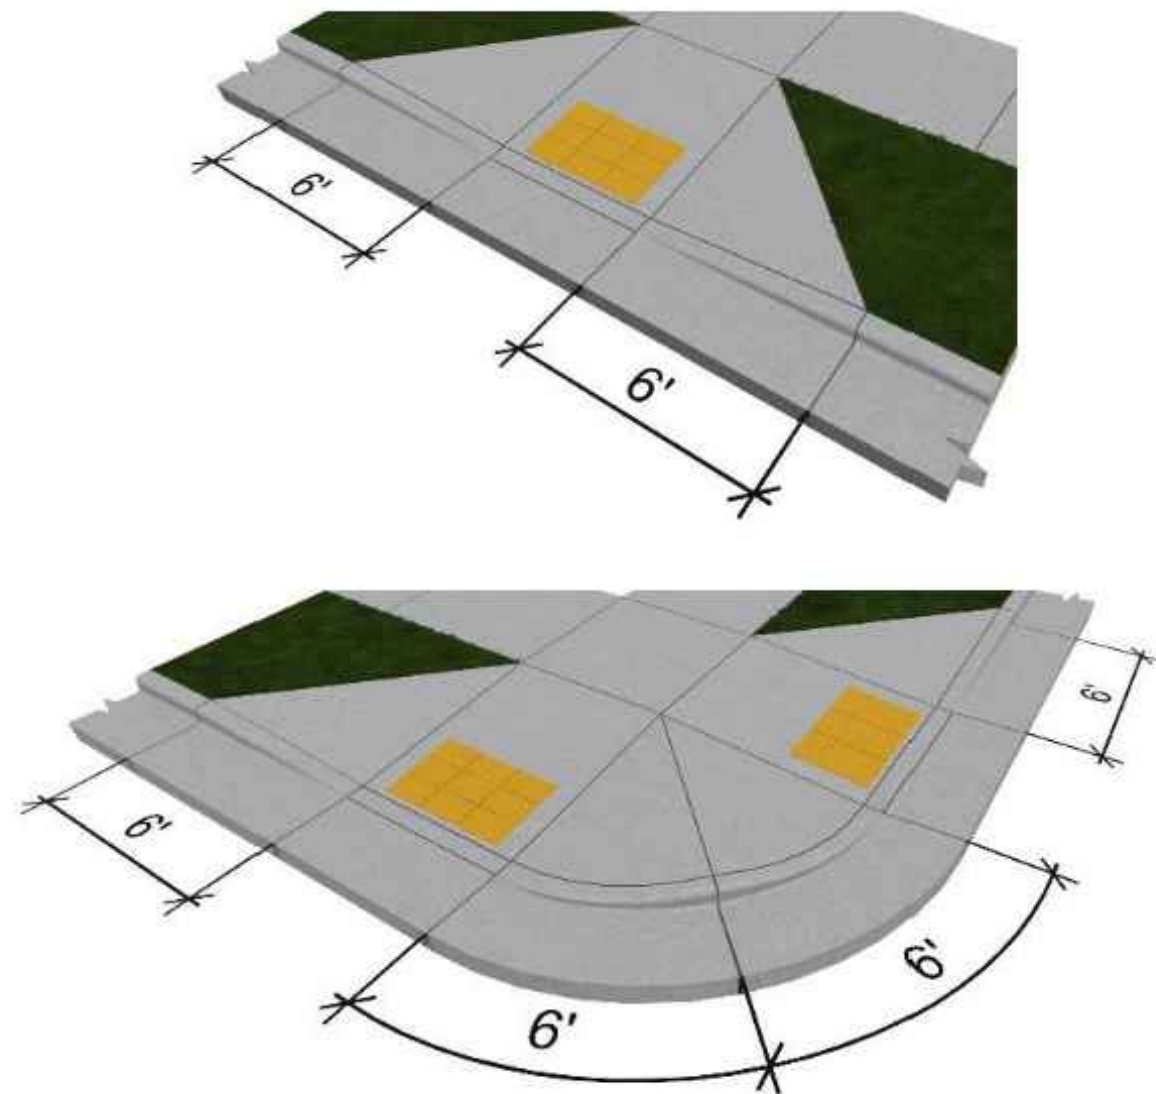

HANDICAP RAMP DETAIL
NTS

Driveway cuts will be required on residential collector streets. The curb transition shall occur throughout the concrete wing, over 3.5 feet.

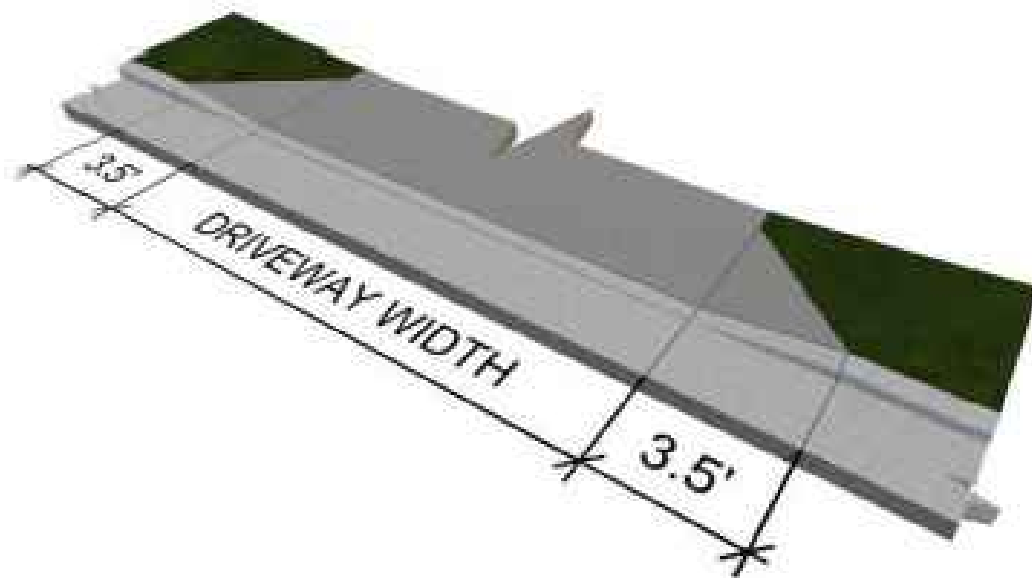

DRIVEWAY CUT DETAIL
NTS

If driveway spacing results in less than 8 feet of standard curb between driveways, an exception to use 30-inch valley curb may be granted by the Town Engineer on a case-by-case basis.

NO.	DATE	REVISION:
1	07/01/25	FIRST REVISION SET

STIPULATION FOR REUSE
THIS DRAWING WAS PREPARED FOR USE ON THE SPECIFIC SITE, NAMED HEREON, CONTEMPORANEOUSLY WITH ITS ISSUE DATE AS LISTED, HEREON, AND IT IS NOT SUITABLE FOR USE ON A DIFFERENT PROJECT SITE OR AT A LATER TIME. USE OF THIS DRAWING FOR REFERENCE OR EXAMPLE ON ANOTHER PROJECT REQUIRES THE SERVICES OF PROPERLY LICENSED ARCHITECTS AND ENGINEERS. REPRODUCTION OF THIS DRAWING FOR REUSE ON ANOTHER PROJECT IS NOT AUTHORIZED AND MAY BE CONTRARY TO THE LAW.

MERRITT RESERVE
SITE DETAILS
ROLESVILLE RD
WAKE COUNTY NC 27312


JOB NUMBER: 23-0004
CHECKED BY: BH
DRAWN BY: DH/RC/SM/GE/MA/LL/JB
DATE: 05/01/2025
SHEET TITLE:

SITE DETAILS

SHEET NO.:
CS-503

APPROVAL OF THE NORTH CAROLINA UTILITY COMMISSION.
SUB-METERING SHALL BE IN ACCORDANCE WITH SECTION 1400 OF THE "SAFE
DRINKING WATER ACT".

114 *Journal of Management Inquiry*

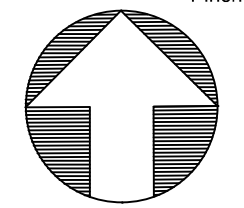

City of Raleigh
Public Utilities Department Permit #



North Carolina 811
www.nc811.org

*** 3 Days Before Digging ***

North Carolina 811
811 or 1-800-632-4949
Remote Ticket Entry
<http://nc811.org/remoteticketentry.htm>

[illegible]



CU-100

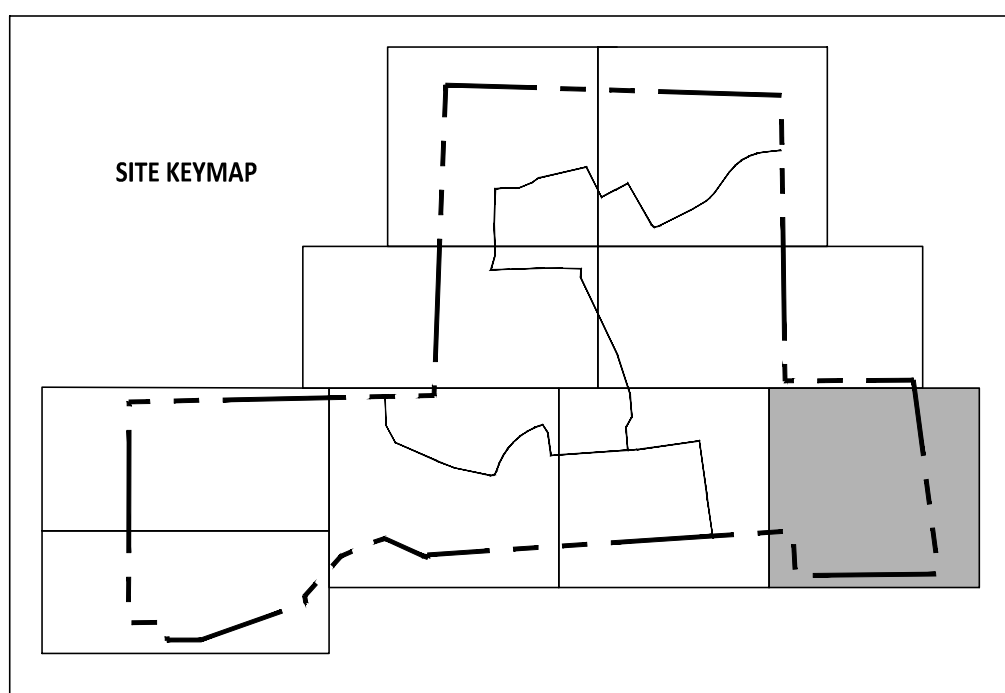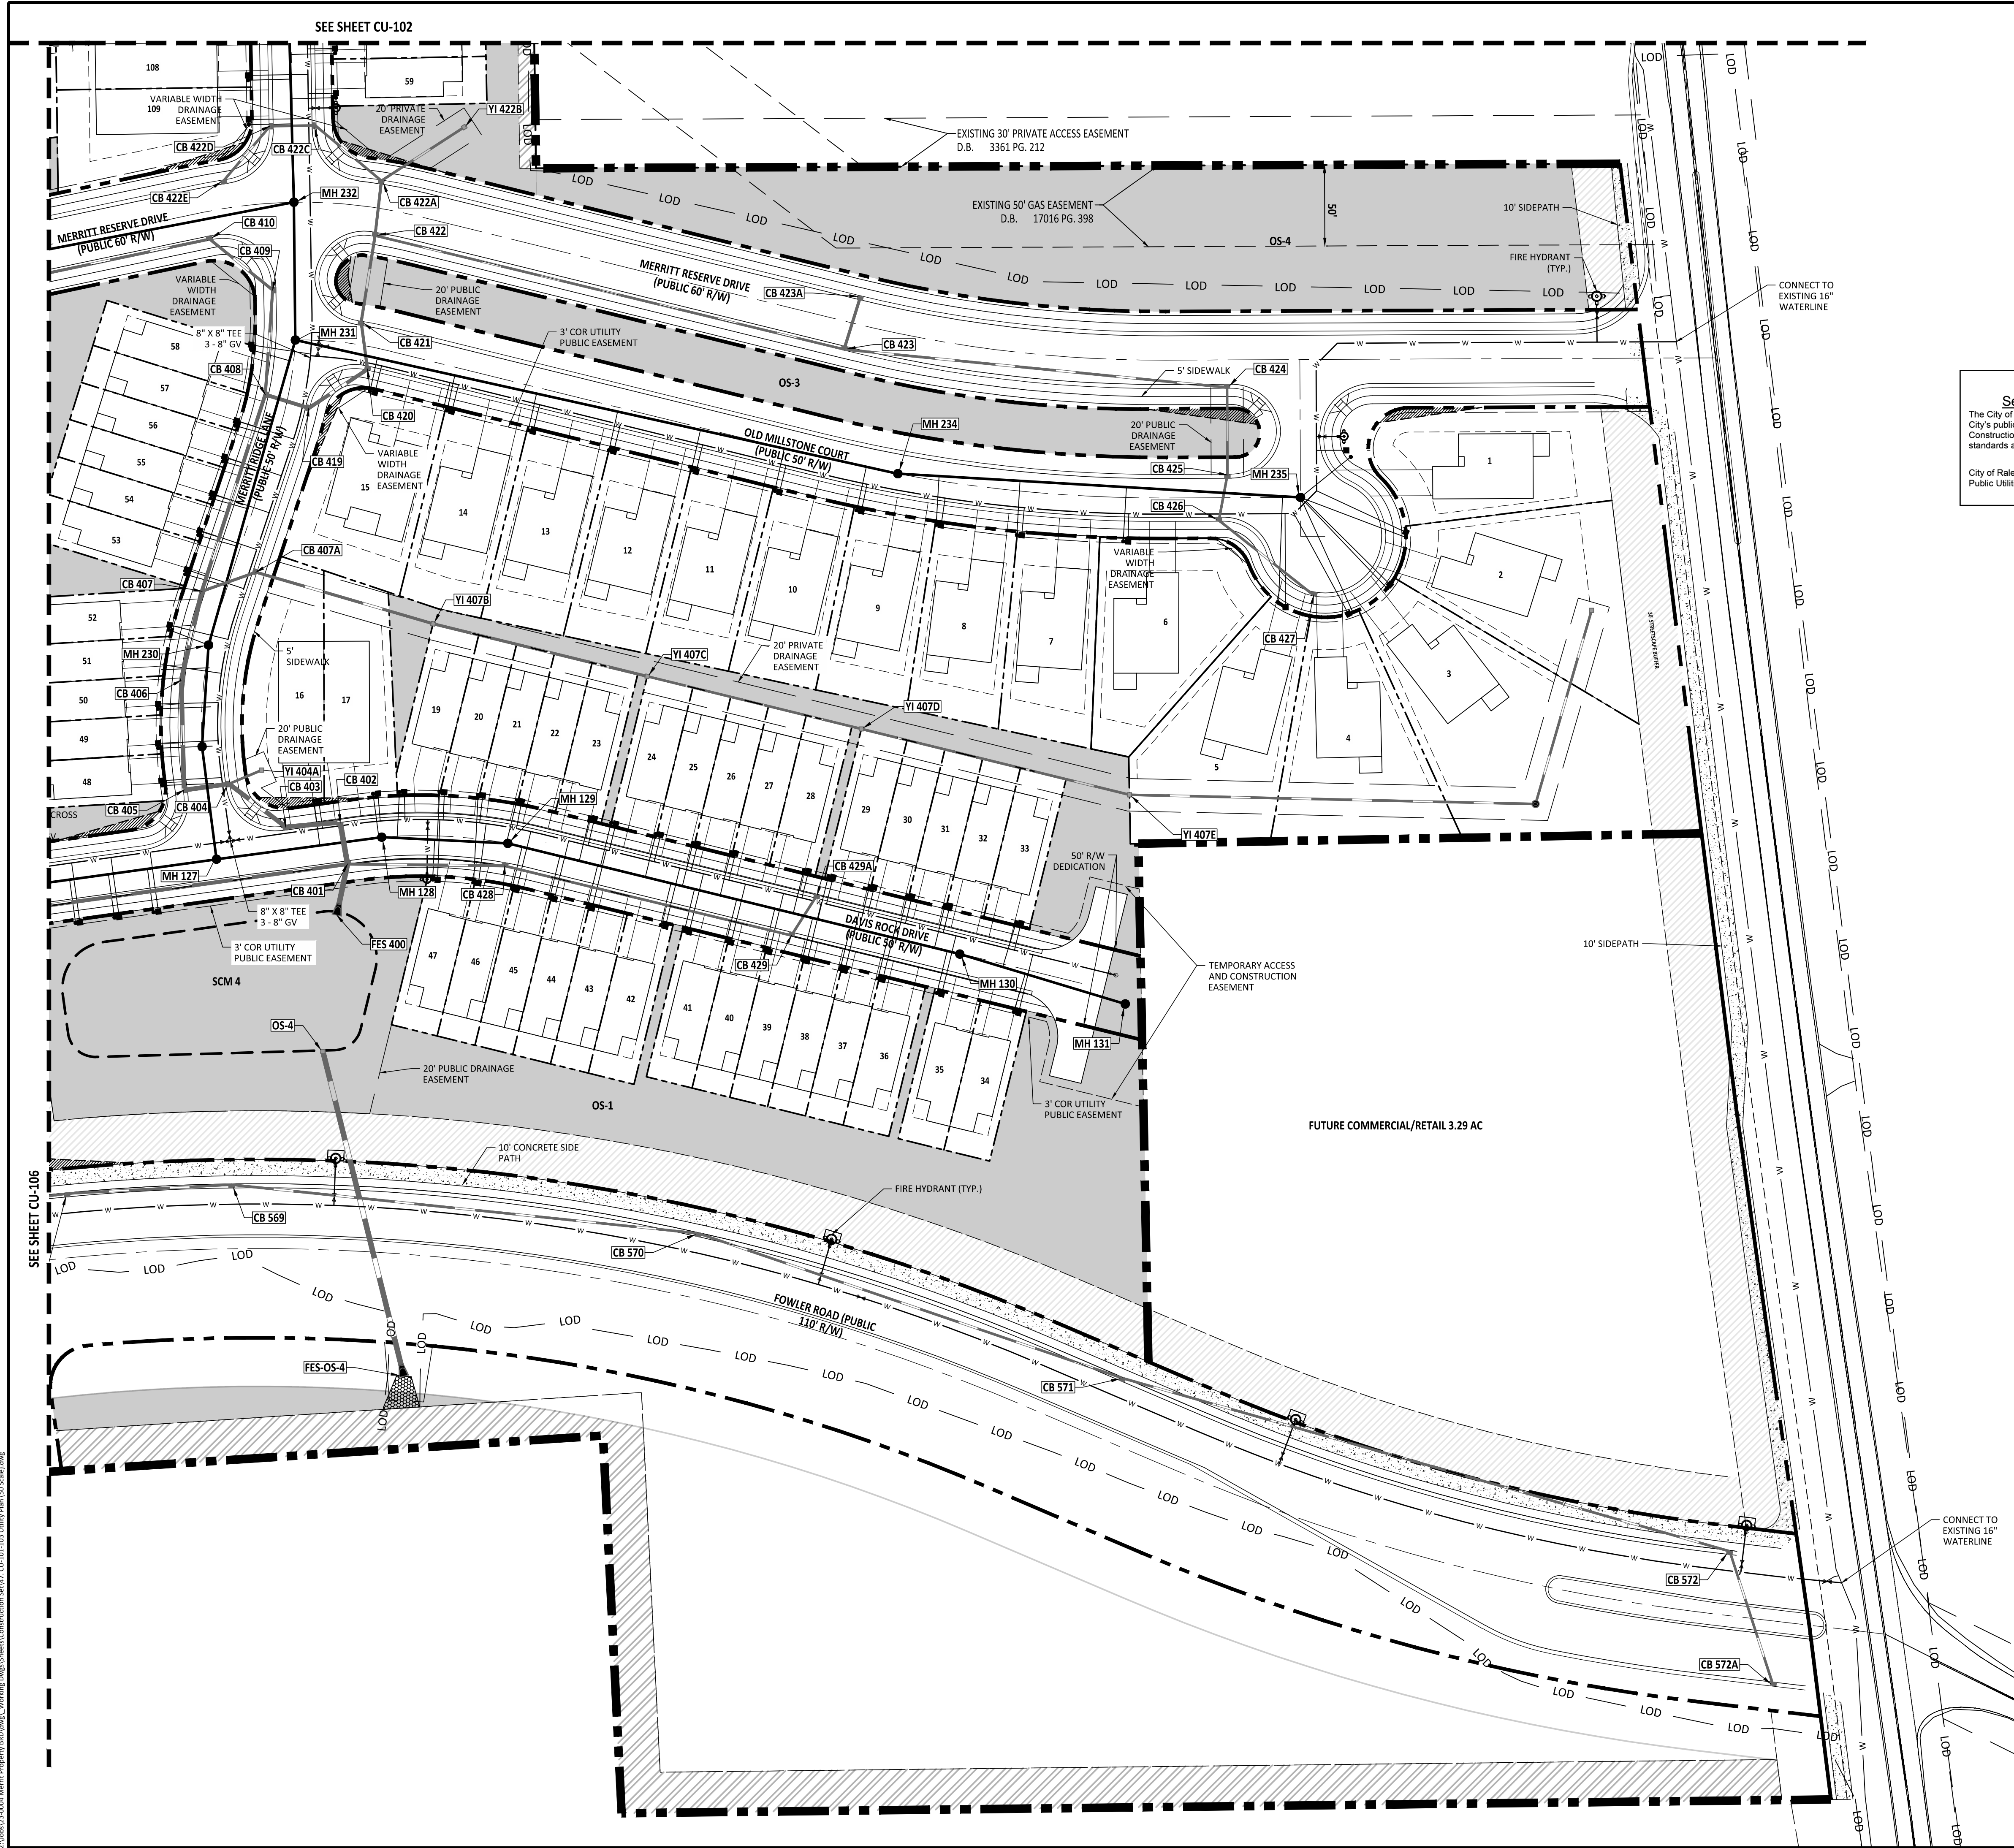


Public Sewer Collection / Extension System
The City of Raleigh consents to the connection and extension of the City's public sewer system as shown on this plan. The material and construction methods used for this project shall conform to the standards and specifications of the City's Public Utilities Handbook.
City of Raleigh
Public Utilities Department Permit # _____

Public Water Distribution / Extension System
The City of Raleigh consents to the connection and extension of the City's public water system as shown on this plan. The material and construction methods used for this project shall conform to the standards and specifications of the City's Public Utilities Handbook.
City of Raleigh
Public Utilities Department Permit # _____

UTILITY PLAN LEGEND	
WATER VALVE	
SEWER METER	
WATER METER	
FH	
MANHOLE	
WATER LINE	
SCM LOCATIONS	
SEWER LINE	
30' STREETScape BUFFER	
PERIMETER BUFFER	
NEUSE RIVER BUFFER	

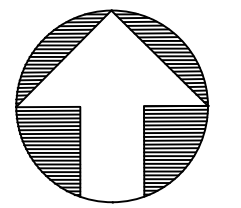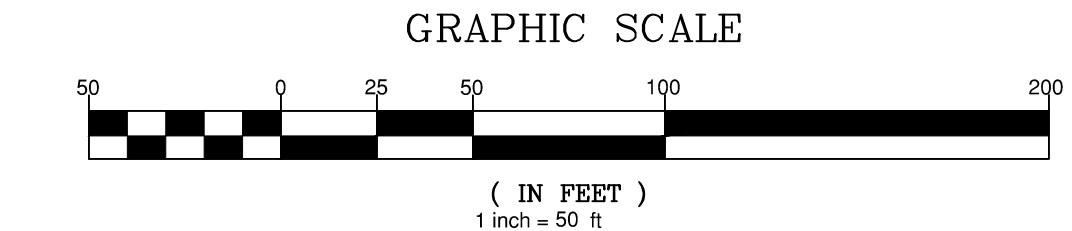

PROJECT NUMBER = CID-25-02

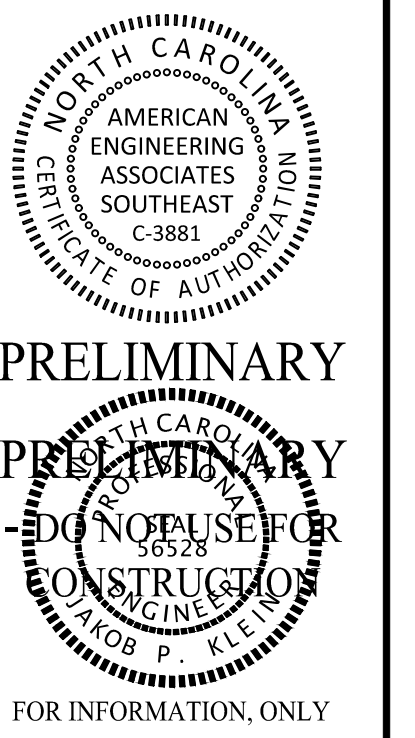



NO.	DATE	REVISION
1	07/01/25	FIRST REVISION SET

STIPULATION FOR REUSE
THIS DRAWING WAS PREPARED FOR USE ON THE SPECIFIC SITE, NAMED HEREON, CONTEMPORANEOUSLY WITH ITS ISSUE DATE AS LISTED, HEREON, AND IT IS NOT SUITABLE FOR USE ON A DIFFERENT PROJECT SITE OR AT A LATER TIME. USE OF THIS DRAWING FOR REFERENCE OR EXAMPLE ON ANOTHER PROJECT REQUIRES THE SERVICES OF PROPERLY LICENSED ARCHITECTS AND ENGINEERS. REPRODUCTION OF THIS DRAWING FOR REUSE ON ANOTHER PROJECT IS NOT AUTHORIZED AND MAY BE CONTRARY TO THE LAW.

MERRITT RESERVE
UTILITY PLAN
ROLESVILLE RD
WAKE COUNTY NC 27312


JOB NUMBER: 23-0004
CHECKED BY: BH
DRAWN BY: DH/RC/SM/GE/MA/LL/JB
DATE: 05/01/2025
SHEET TITLE:

UTILITY PLAN
SHEET NO.: **CU-101**

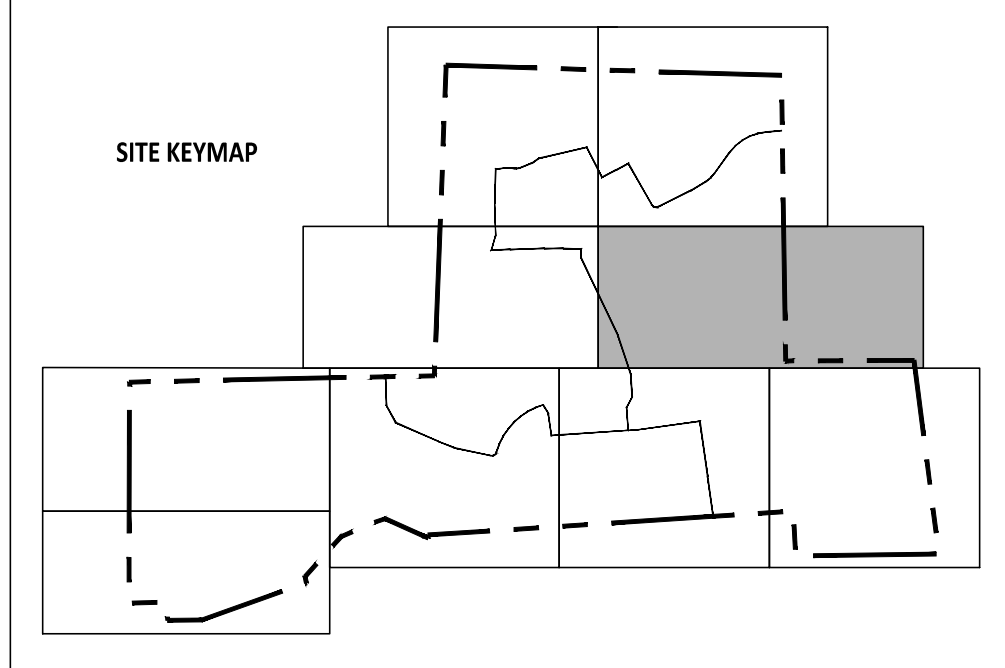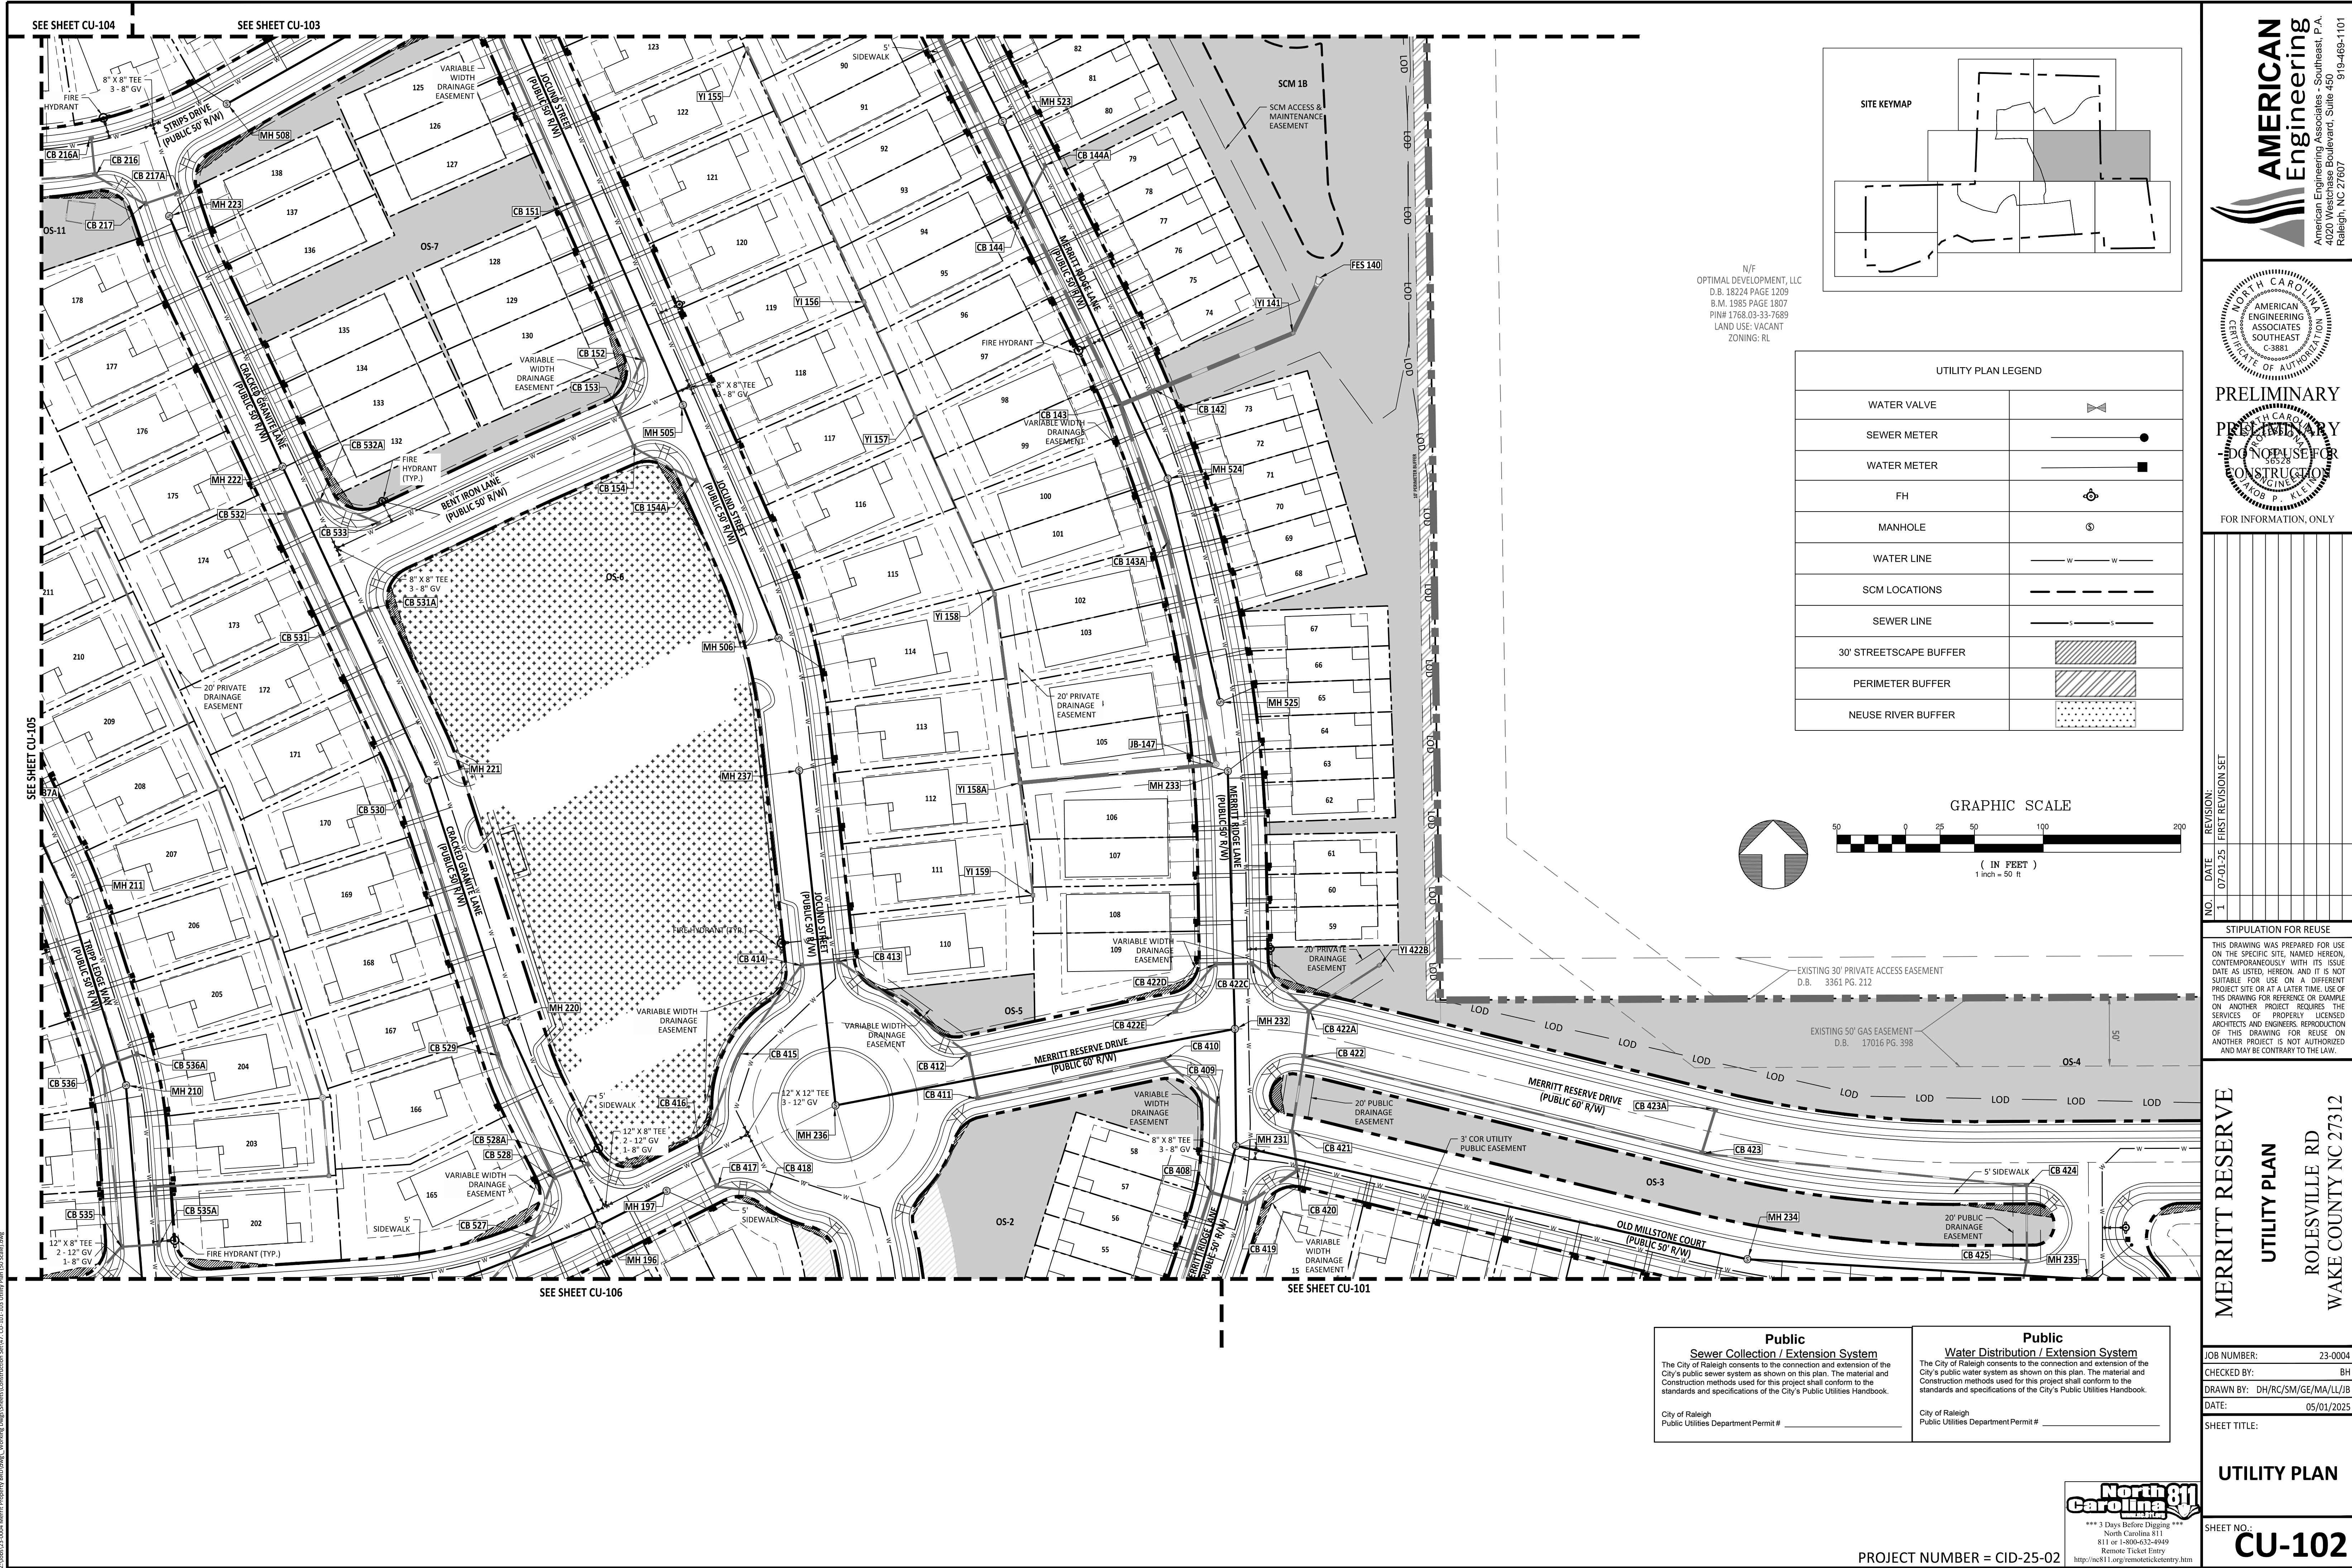


N/F
OPTIMAL DEVELOPMENT, LLC
D.B. 18224 PAGE 1209
B.M. 1985 PAGE 1807
PIN# 1768.03-33-7689
LAND USE: VACANT
ZONING: RL

UTILITY PLAN LEGEND	
WATER VALVE	
SEWER METER	
WATER METER	
FH	
MANHOLE	
WATER LINE	
SCM LOCATIONS	
SEWER LINE	
30' STREETSCAPE BUFFER	
PERIMETER BUFFER	
NEUSE RIVER BUFFER	

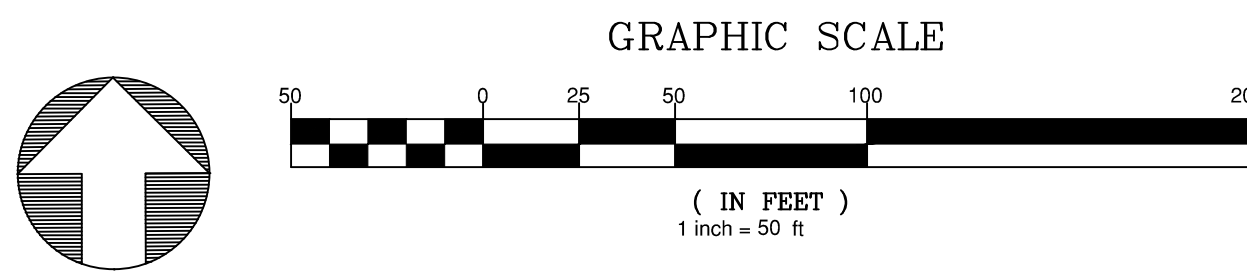

Public Sewer Collection / Extension System The City of Raleigh consents to the connection and extension of the City's public sewer system as shown on this plan. The material and construction methods used for this project shall conform to the standards and specifications of the City's Public Utilities Handbook. City of Raleigh Public Utilities Department Permit # _____	Public Water Distribution / Extension System The City of Raleigh consents to the connection and extension of the City's public water system as shown on this plan. The material and construction methods used for this project shall conform to the standards and specifications of the City's Public Utilities Handbook. City of Raleigh Public Utilities Department Permit # _____
--	--

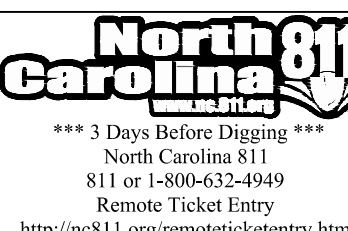

AMERICAN Engineering
American Engineering Associates - Southeast, P.A.
4020 Westchase Boulevard, Suite 450
Raleigh, NC 27607
919-469-1101

PRELIMINARY
PRELIMINARY
NOT FOR CONSTRUCTION
FOR INFORMATION, ONLY

NO.	DATE	REVISION
1	07/01/25	FIRST REVISION SET

STIPULATION FOR REUSE

THIS DRAWING WAS PREPARED FOR USE ON THE SPECIFIC SITE, NAMED HEREIN, CONTEMPORANEOUSLY WITH ITS ISSUE DATE AS LISTED, HEREON, AND IT IS NOT SUITABLE FOR USE ON A DIFFERENT PROJECT SITE OR AT A LATER TIME. USE OF THIS DRAWING FOR REFERENCE OR EXAMPLE ON ANOTHER PROJECT REQUIRES THE SERVICES OF PROPERLY LICENSED ARCHITECTS AND ENGINEERS. REPRODUCTION OF THIS DRAWING FOR REUSE ON ANOTHER PROJECT IS NOT AUTHORIZED AND MAY BE CONTRARY TO THE LAW.

MERRITT RESERVE

UTILITY PLAN

ROLESVILLE RD

WAKE COUNTY NC 27312



JOB NUMBER: 23-0004
CHECKED BY: BH
DRAWN BY: DH/RC/SM/GE/MA/LL/JB
DATE: 05/01/2025
SHEET TITLE:

UTILITY PLAN


SHEET NO.: **CU-102**

PROJECT NUMBER = CID-25-02

23/05/13 0008 Merritt Reserve Property (BIO) (DWG) Working Draw (Sheet) Construction Set 02, CU-101, 103 Utility Plan (ISO) Scale: Ang

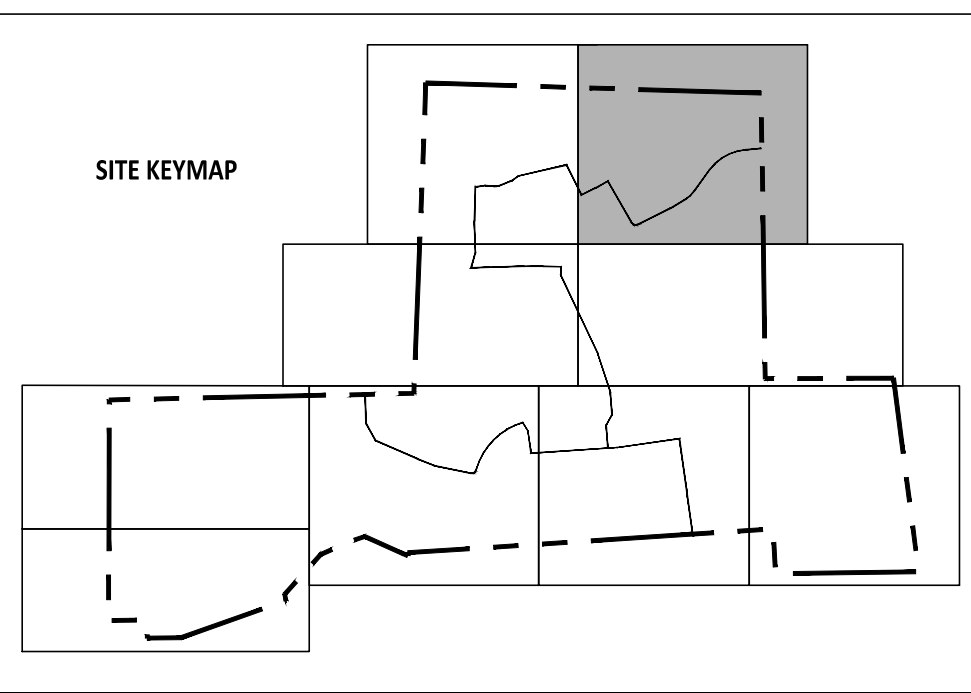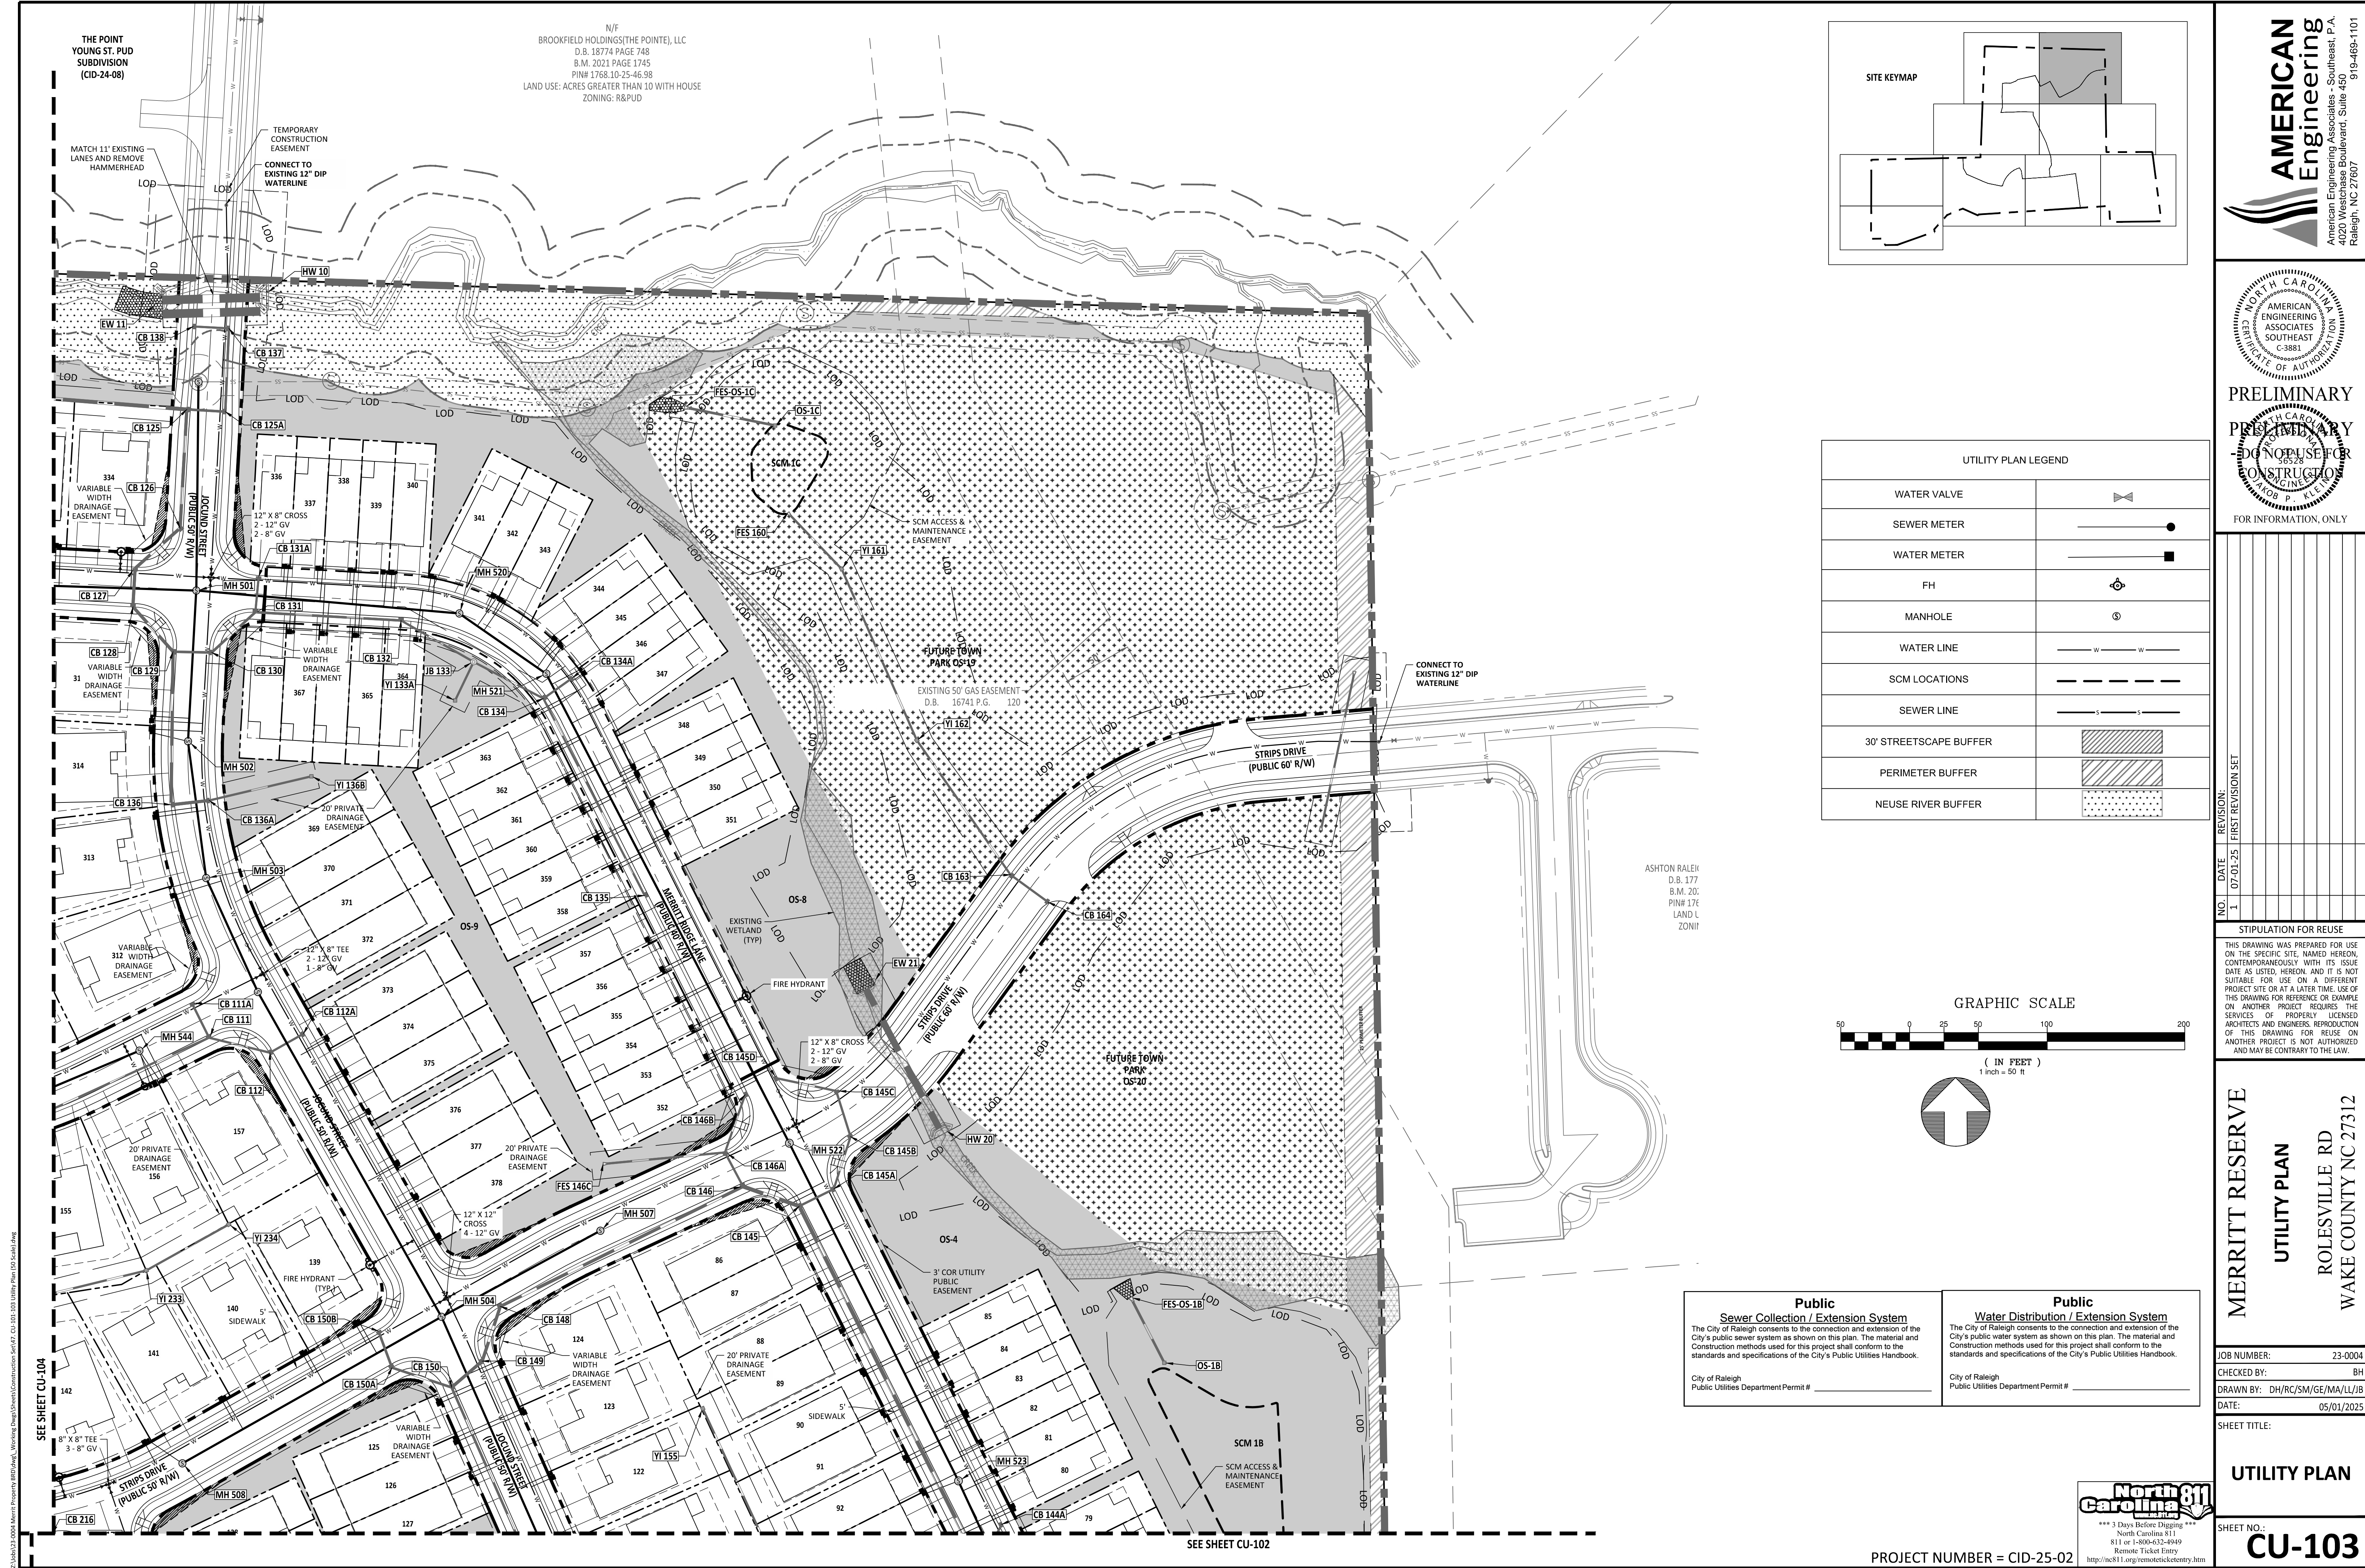

UTILITY PLAN LEGEND	
WATER VALVE	
SEWER METER	
WATER METER	
FH	
MANHOLE	
WATER LINE	
SCM LOCATIONS	
SEWER LINE	
30' STREETSCAPE BUFFER	
PERIMETER BUFFER	
NEUSE RIVER BUFFER	

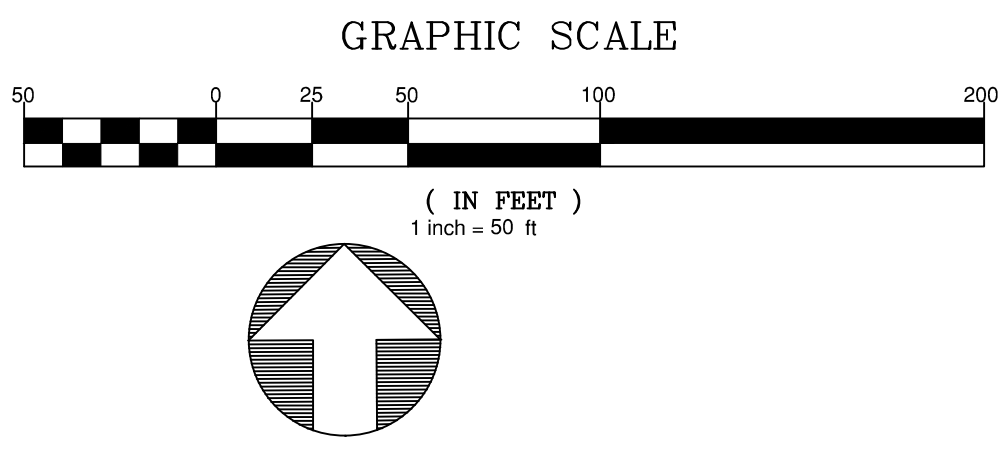

Public Sewer Collection / Extension System	Public Water Distribution / Extension System
The City of Raleigh consents to the connection and extension of the City's public sewer system as shown on this plan. The material and Construction methods used for this project shall conform to the standards and specifications of the City's Public Utilities Handbook.	The City of Raleigh consents to the connection and extension of the City's public water system as shown on this plan. The material and Construction methods used for this project shall conform to the standards and specifications of the City's Public Utilities Handbook.
City of Raleigh Public Utilities Department Permit #	City of Raleigh Public Utilities Department Permit #



AMERICAN Engineering
American Engineering Associates - Southeast, P.A.
4020 Westchase Boulevard, Suite 450
Raleigh, NC 27607
919-469-1101

PRELIMINARY
PRELIMINARY
NOT FOR CONSTRUCTION
FOR INFORMATION, ONLY

NO.	DATE	REVISION	FIRST REVISION SET
1	07/01/25		

STIPULATION FOR REUSE

THIS DRAWING WAS PREPARED FOR USE ON THE SPECIFIC SITE, NAMED HEREON, CONTEMPORANEOUSLY WITH ITS ISSUE DATE AS LISTED, HEREON, AND IT IS NOT SUITABLE FOR USE ON A DIFFERENT PROJECT SITE OR AT A LATER TIME. USE OF THIS DRAWING FOR REFERENCE OR EXAMPLE ON ANOTHER PROJECT REQUIRES THE SERVICES OF PROPERLY LICENSED ARCHITECTS AND ENGINEERS. REPRODUCTION OF THIS DRAWING FOR REUSE ON ANOTHER PROJECT IS NOT AUTHORIZED AND MAY BE CONTRARY TO THE LAW.

MERRITT RESERVE
UTILITY PLAN
ROLESVILLE RD
WAKE COUNTY NC 27312

JOB NUMBER: 23-0004
CHECKED BY: BH
DRAWN BY: DH/RC/SM/GE/MA/LL/JB
DATE: 05/01/2025
SHEET TITLE:
UTILITY PLAN
SHEET NO.:
CU-103

THE POINT
YOUNG ST. PUD
SUBDIVISION
(CID-24-08)

N/F
BROOKFIELD HOLDINGS(THE POINTE), LLC
D.B. 18774 PAGE 748
B.M. 2021 PAGE 1745
PINW 1768.10-25-46-98
LAND USE: ACRES GREATER THAN 10 WITH HOUSE
ZONING: R&PUD

TEMPORARY
CONSTRUCTION
EASEMENT
CONNECT TO
EXISTING 12" DIP
WATERLINE

MATCH 11' EXISTING
LANES AND REMOVE
HAMMERHEAD

334
VARIABLE
WIDTH
DRAINAGE
EASEMENT

336
337
370
371
157
158
141
142
125
126
122
123
122
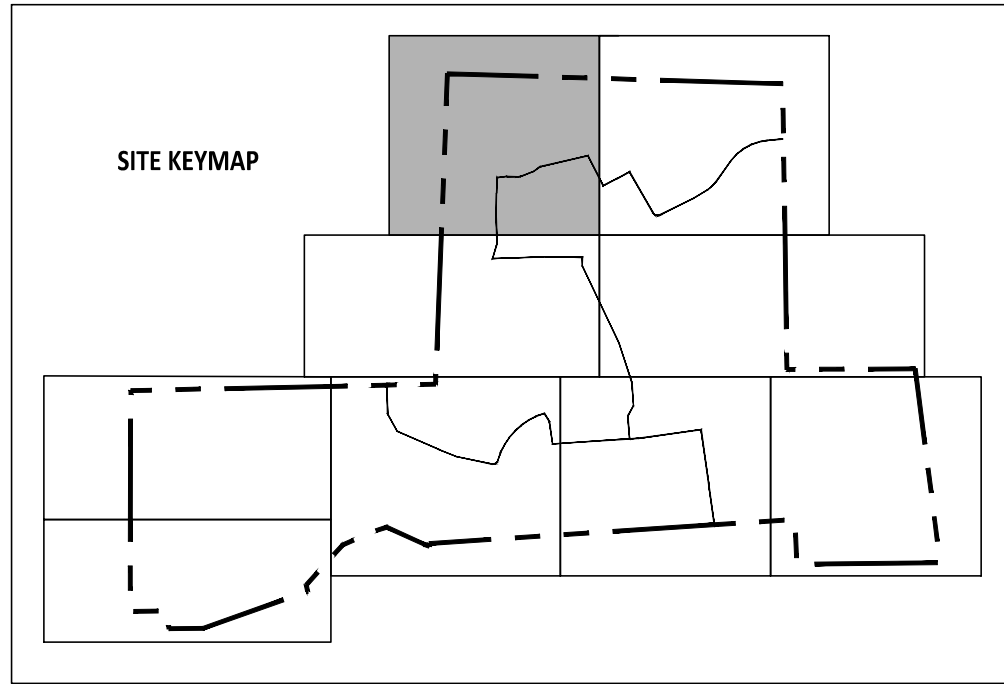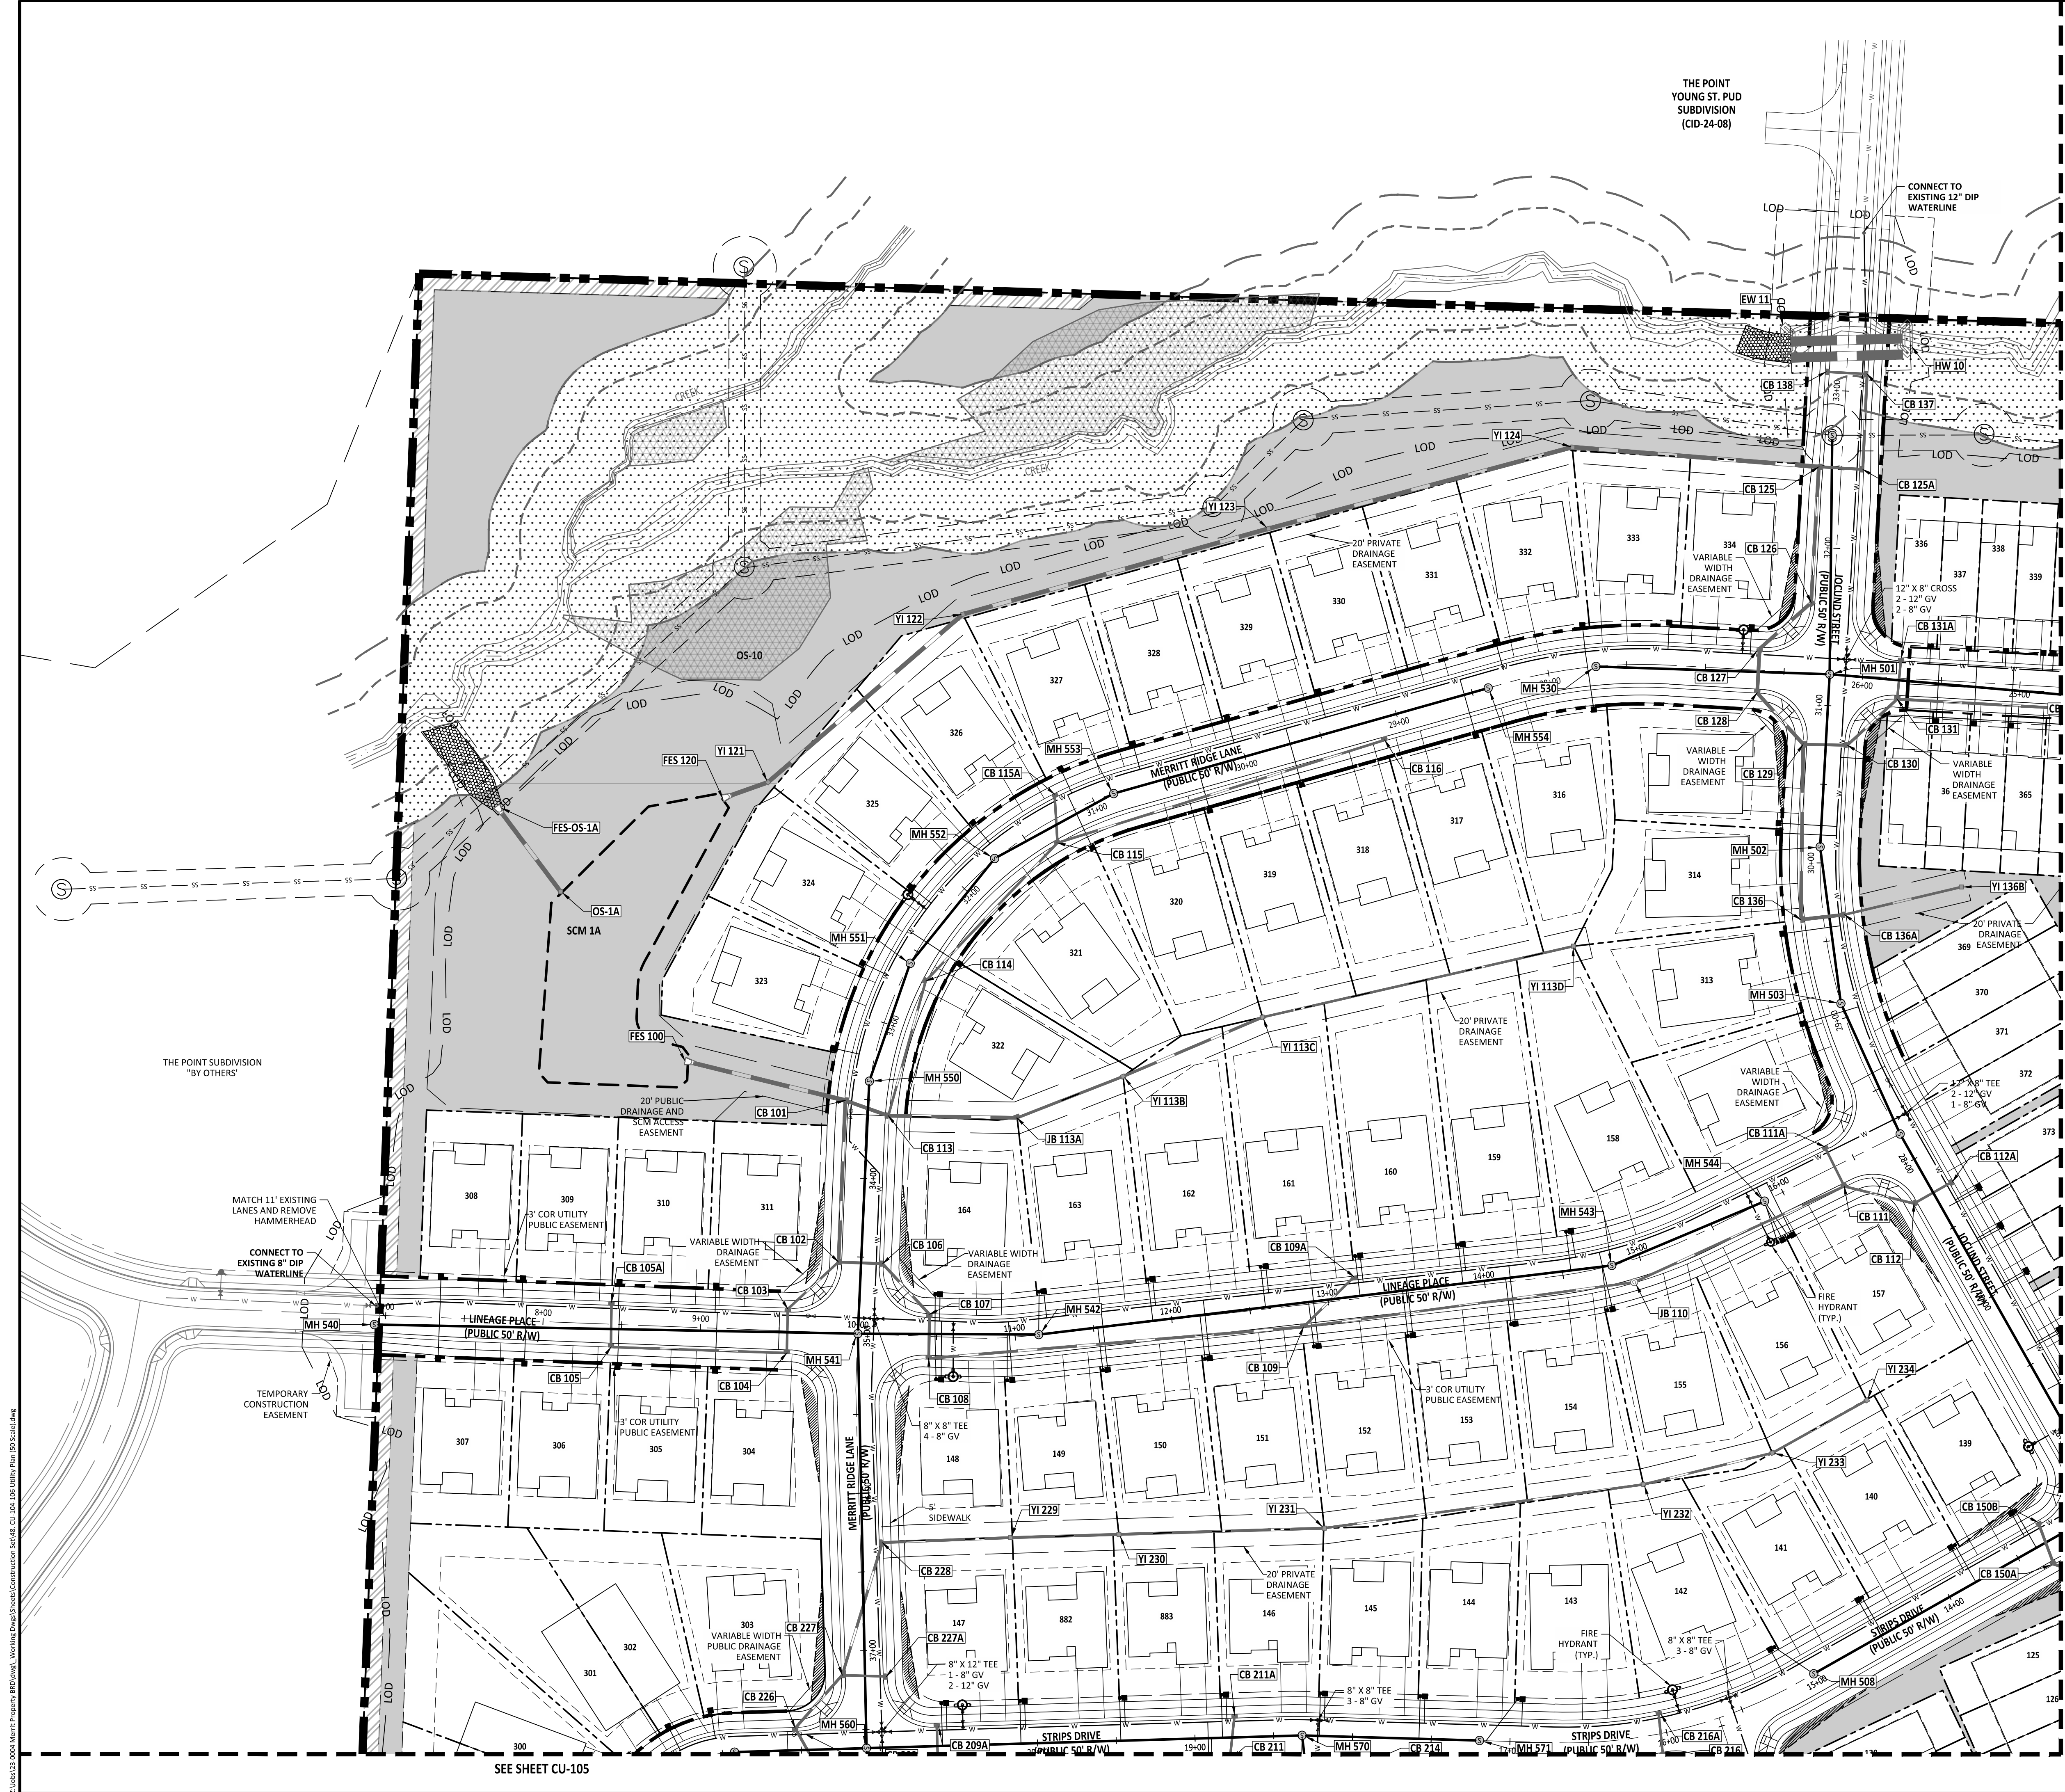

UTILITY PLAN LEGEND	
WATER VALVE	
SEWER METER	
WATER METER	
FH	
MANHOLE	
WATER LINE	
SCM LOCATIONS	
SEWER LINE	
30' STREETScape BUFFER	
PERIMETER BUFFER	
NEUSE RIVER BUFFER	

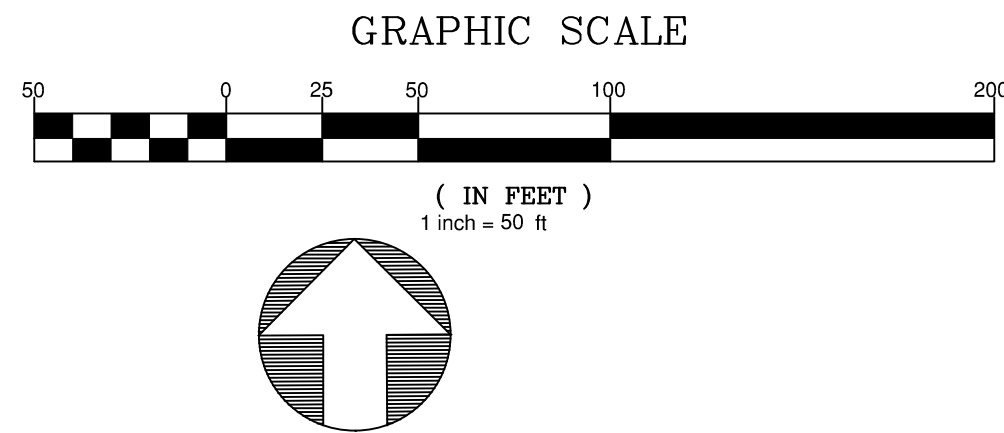

Public
Sewer Collection / Extension System
The City of Raleigh consents to the connection and extension of the City's public sewer system as shown on this plan. The material and construction methods used for this project shall conform to the standards and specifications of the City's Public Utilities Handbook.
City of Raleigh
Public Utilities Department Permit # _____

Public
Water Distribution / Extension System
The City of Raleigh consents to the connection and extension of the City's public water system as shown on this plan. The material and construction methods used for this project shall conform to the standards and specifications of the City's Public Utilities Handbook.
City of Raleigh
Public Utilities Department Permit # _____

North 811
*** 3 Days Before Digging ***
North Carolina 811
811 or 1-800-632-6969
Remote Ticket Entry
<http://nc811.org/remoteticketentry.htm>

AMERICAN
Engineering
American Engineering Associates - Southeast, P.A.
4020 Westchase Boulevard, Suite 450
Raleigh, NC 27607
919-469-1101

PRELIMINARY
PRELIMINARY
DO NOT USE FOR
CONSTRUCTION
FOR INFORMATION, ONLY


NO.	DATE	REVISION	DESCRIPTION
1	07/01/25	FIRST REVISION SET	

STIPULATION FOR REUSE
THIS DRAWING WAS PREPARED FOR USE ON THE SPECIFIC SITE, NAMED HEREON, CONTEMPORANEOUSLY WITH ITS ISSUE DATE AS LISTED, HEREON, AND IT IS NOT SUITABLE FOR USE ON A DIFFERENT PROJECT SITE OR AT A LATER TIME. USE OF THIS DRAWING FOR REFERENCE OR EXAMPLE ON ANOTHER PROJECT REQUIRES THE SERVICES OF PROPERLY LICENSED ARCHITECTS AND ENGINEERS. REPRODUCTION OF THIS DRAWING FOR REUSE ON ANOTHER PROJECT IS NOT AUTHORIZED AND MAY BE CONTRARY TO THE LAW.

MERRITT RESERVE
UTILITY PLAN
ROLESVILLE RD
WAKE COUNTY NC 27312

JOB NUMBER: 23-0004
CHECKED BY: BH
DRAWN BY: DH/RC/SM/GE/MA/LL/JB
DATE: 05/01/2025
SHEET TITLE:

UTILITY PLAN
SHEET NO.:
CU-104

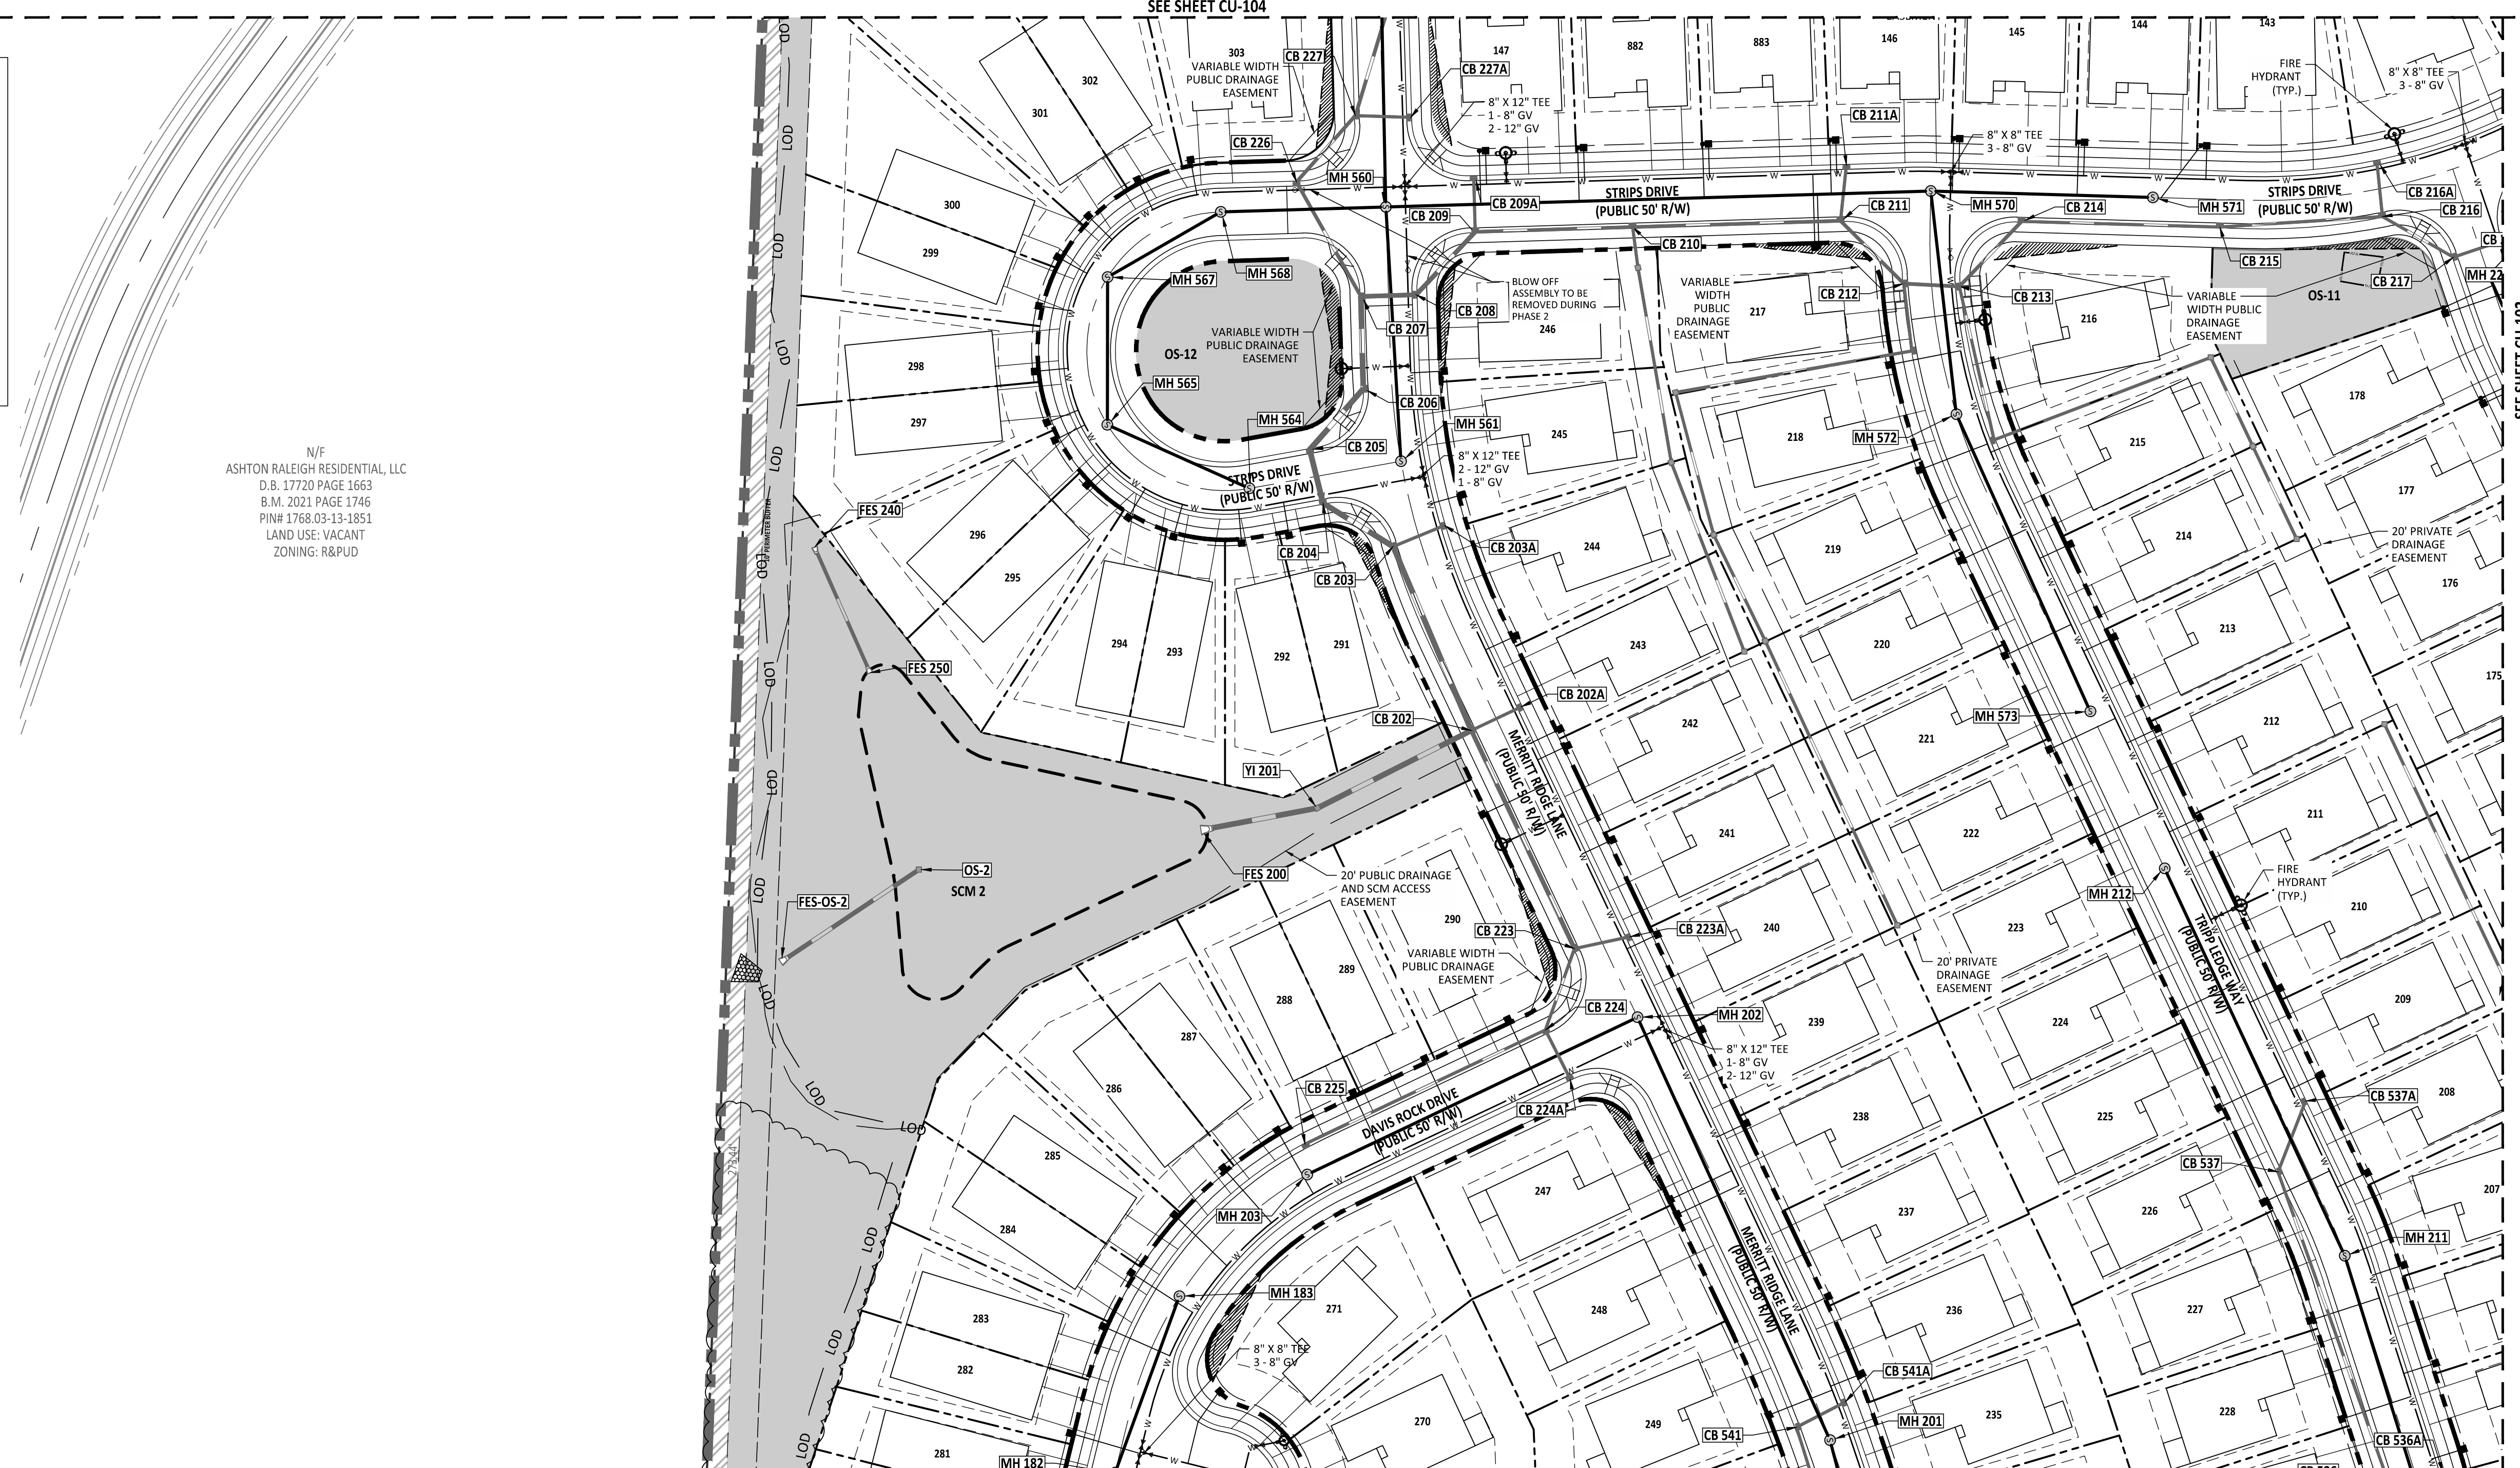

Public <u>Sewer Collection / Extension System</u> The City of Raleigh consents to the connection and extension of the City's public sewer system as shown on this plan. The material and construction methods used for this project shall conform to the standards and specifications of the City's Public Utilities Handbook. City of Raleigh Public Utilities Department Permit # _____	Public <u>Water Distribution / Extension System</u> The City of Raleigh consents to the connection and extension of the City's public water system as shown on this plan. The material and construction methods used for this project shall conform to the standards and specifications of the City's Public Utilities Handbook. City of Raleigh Public Utilities Department Permit # _____
---	---





 PRELIMINARY

 PRELIMINARY

 DO NOT USE FOR

 CONSTRUCTION



 FOR INFORMATION, ONLY

STIPULATION FOR REUSE

THIS DRAWING WAS PREPARED FOR USE ON THE SPECIFIC SITE, NAMED HEREON, CONTEMPORANEOUSLY WITH ITS ISSUE DATE AS LISTED, HEREON, AND IT IS NOT SUITABLE FOR USE ON A DIFFERENT PROJECT SITE OR AT A LATER TIME. USE OF THIS DRAWING FOR REFERENCE OR EXAMPLE ON ANOTHER PROJECT REQUIRES THE SERVICES OF PROPERLY LICENSED ARCHITECTS AND ENGINEERS. REPRODUCTION OF THIS DRAWING FOR REUSE ON ANOTHER PROJECT IS NOT AUTHORIZED AND MAY BE CONTRARY TO THE LAW.

JOB NUMBER:	23-0004
CHECKED BY:	BH
DRAWN BY:	DH/RC/SM/GE/MA/LL/JB
DATE:	05/01/2025
SHEET TITLE:	

UTILITY PLAN

SHEET NO.:
CU-105



SEE SHEET CU-105

SEE SHEET CU-108

SEE SHEET CU-109

23/06/13 00:08 Merritt Property (BIO)DWG, Working Draw (Sheet)Construction Set (06, CU-107-109 Utility Plan (05)Scale.dwg

2025-07-01

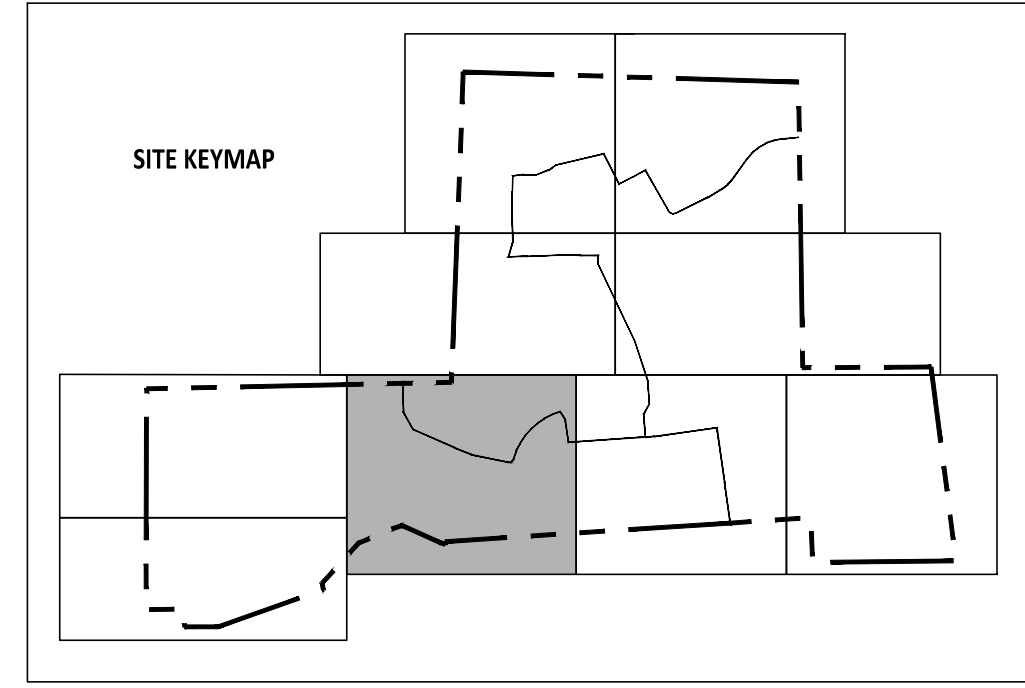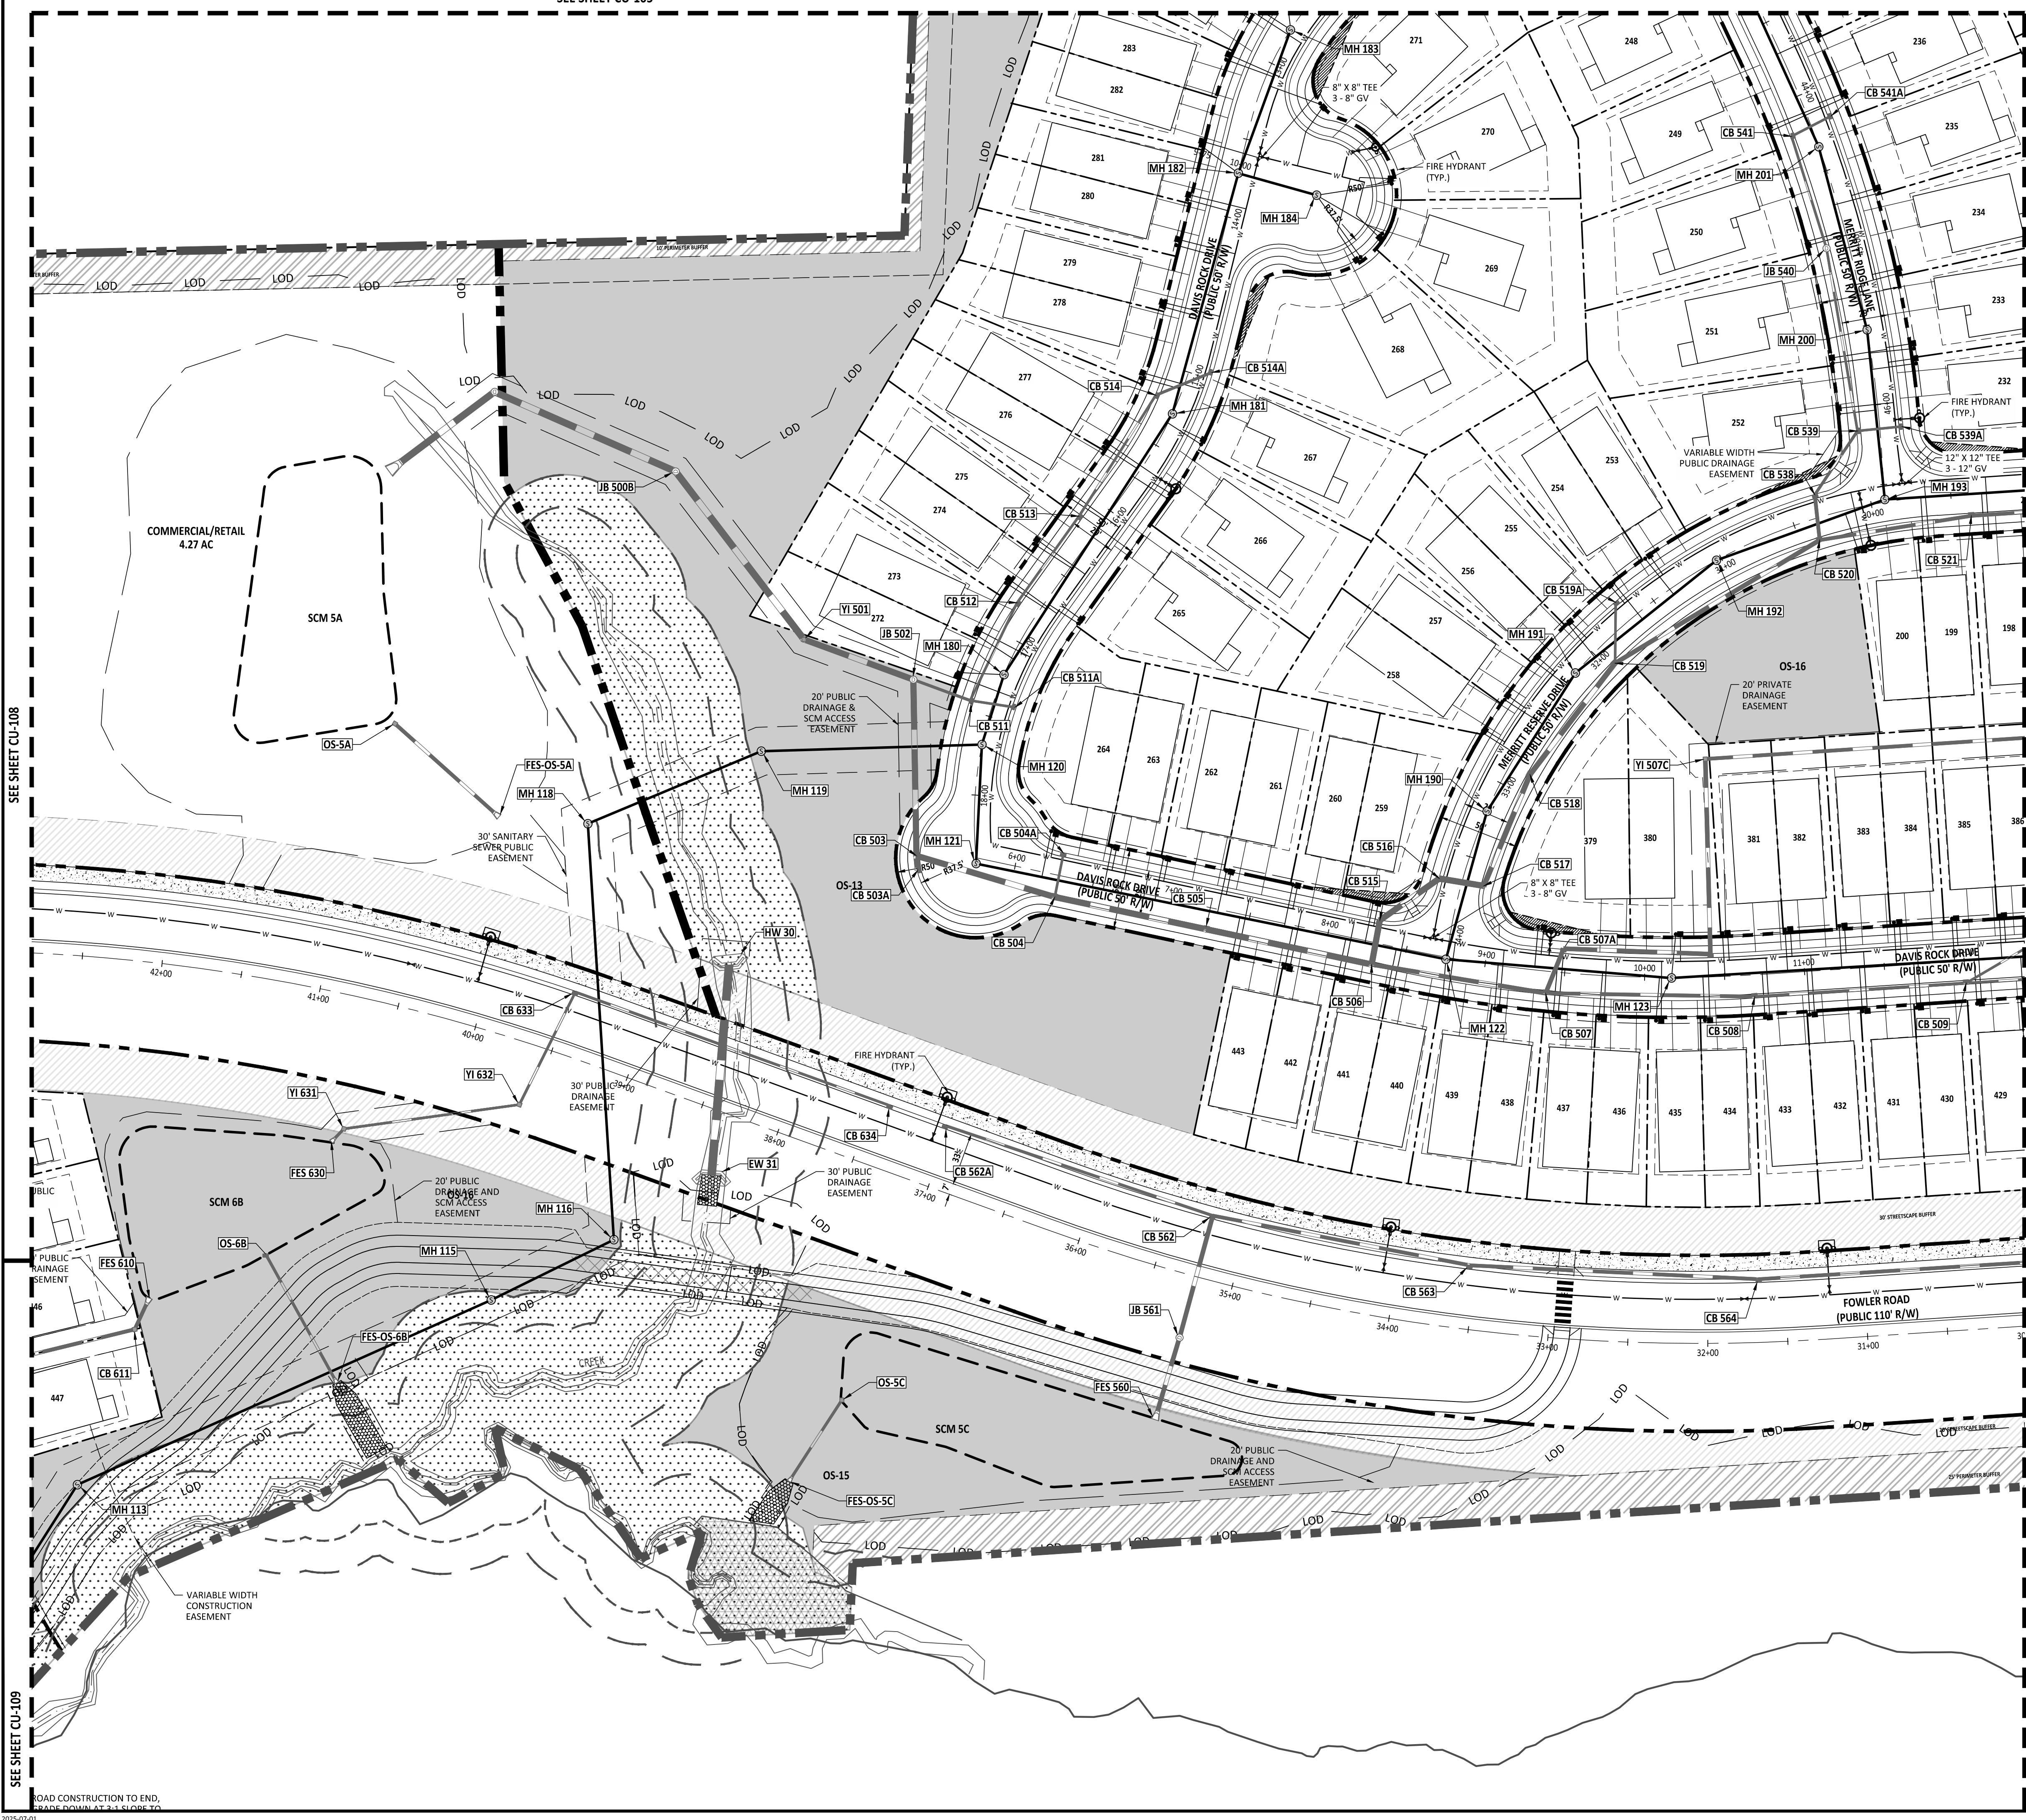

UTILITY PLAN LEGEND	
WATER VALVE	
SEWER METER	
WATER METER	
FH	
MANHOLE	
WATER LINE	
SCM LOCATIONS	
SEWER LINE	
30' STREETScape BUFFER	
PERIMETER BUFFER	
NEUSE RIVER BUFFER	

Public Sewer Collection / Extension System



The City of Raleigh consents to the connection and extension of the City's public sewer system as shown on this plan. The material and Construction methods used for this project shall conform to the standards and specifications of the City's Public Utilities Handbook.

City of Raleigh
Public Utilities Department Permit # _____

Public Water Distribution / Extension System

The City of Raleigh consents to the connection and extension of the City's public water system as shown on this plan. The material and Construction methods used for this project shall conform to the standards and specifications of the City's Public Utilities Handbook.

City of Raleigh
Public Utilities Department Permit # _____

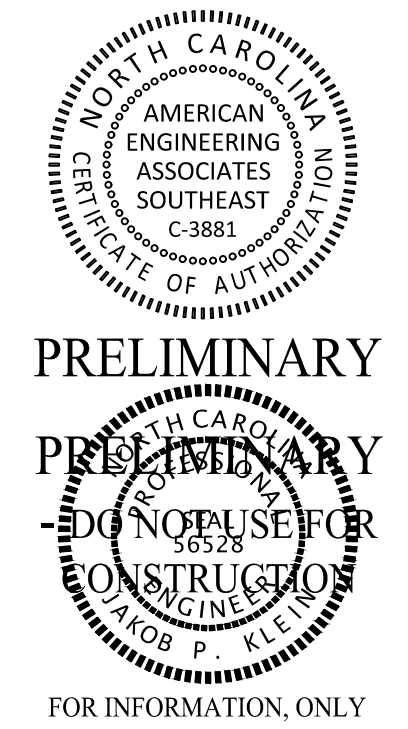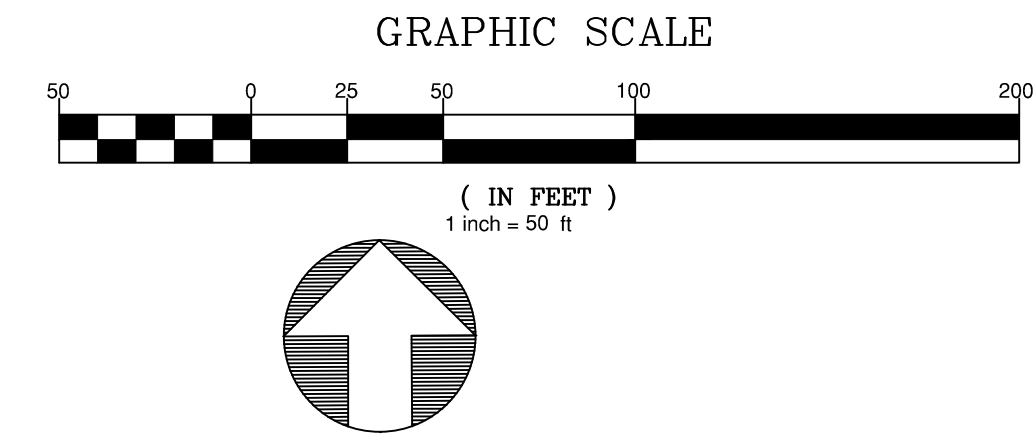

PRELIMINARY

PRELIMINARY

NOT FOR CONSTRUCTION

FOR INFORMATION, ONLY

NO.	DATE	REVISION
1	07/01/25	FIRST REVISION SET

STIPULATION FOR REUSE

THIS DRAWING WAS PREPARED FOR USE ON THE SPECIFIC SITE, NAMED HEREIN, CONTEMPORANEOUSLY WITH ITS ISSUE DATE AS LISTED, HEREON, AND IT IS NOT SUITABLE FOR USE ON A DIFFERENT PROJECT SITE OR AT A LATER TIME. USE OF THIS DRAWING FOR REFERENCE OR EXAMPLE ON ANOTHER PROJECT REQUIRES THE SERVICES OF PROPERLY LICENSED ARCHITECTS AND ENGINEERS. REPRODUCTION OF THIS DRAWING FOR REUSE ON ANOTHER PROJECT IS NOT AUTHORIZED AND MAY BE CONTRARY TO THE LAW.

MERRITT RESERVE

UTILITY PLAN

ROLESVILLE RD

WAKE COUNTY NC 27312



JOB NUMBER: 23-0004
CHECKED BY: BH
DRAWN BY: DH/RC/SM/GE/MA/LL/JB
DATE: 05/01/2025
SHEET TITLE:

UTILITY PLAN

SHEET NO.:
CU-107



PROJECT NUMBER = CID-25-02

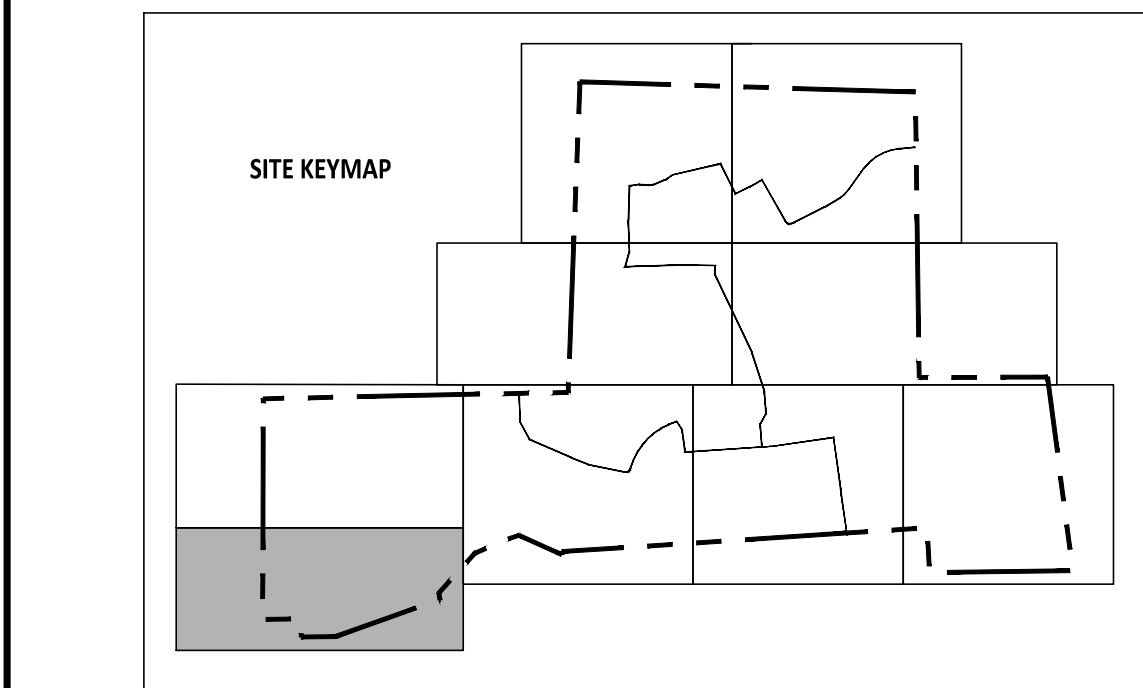
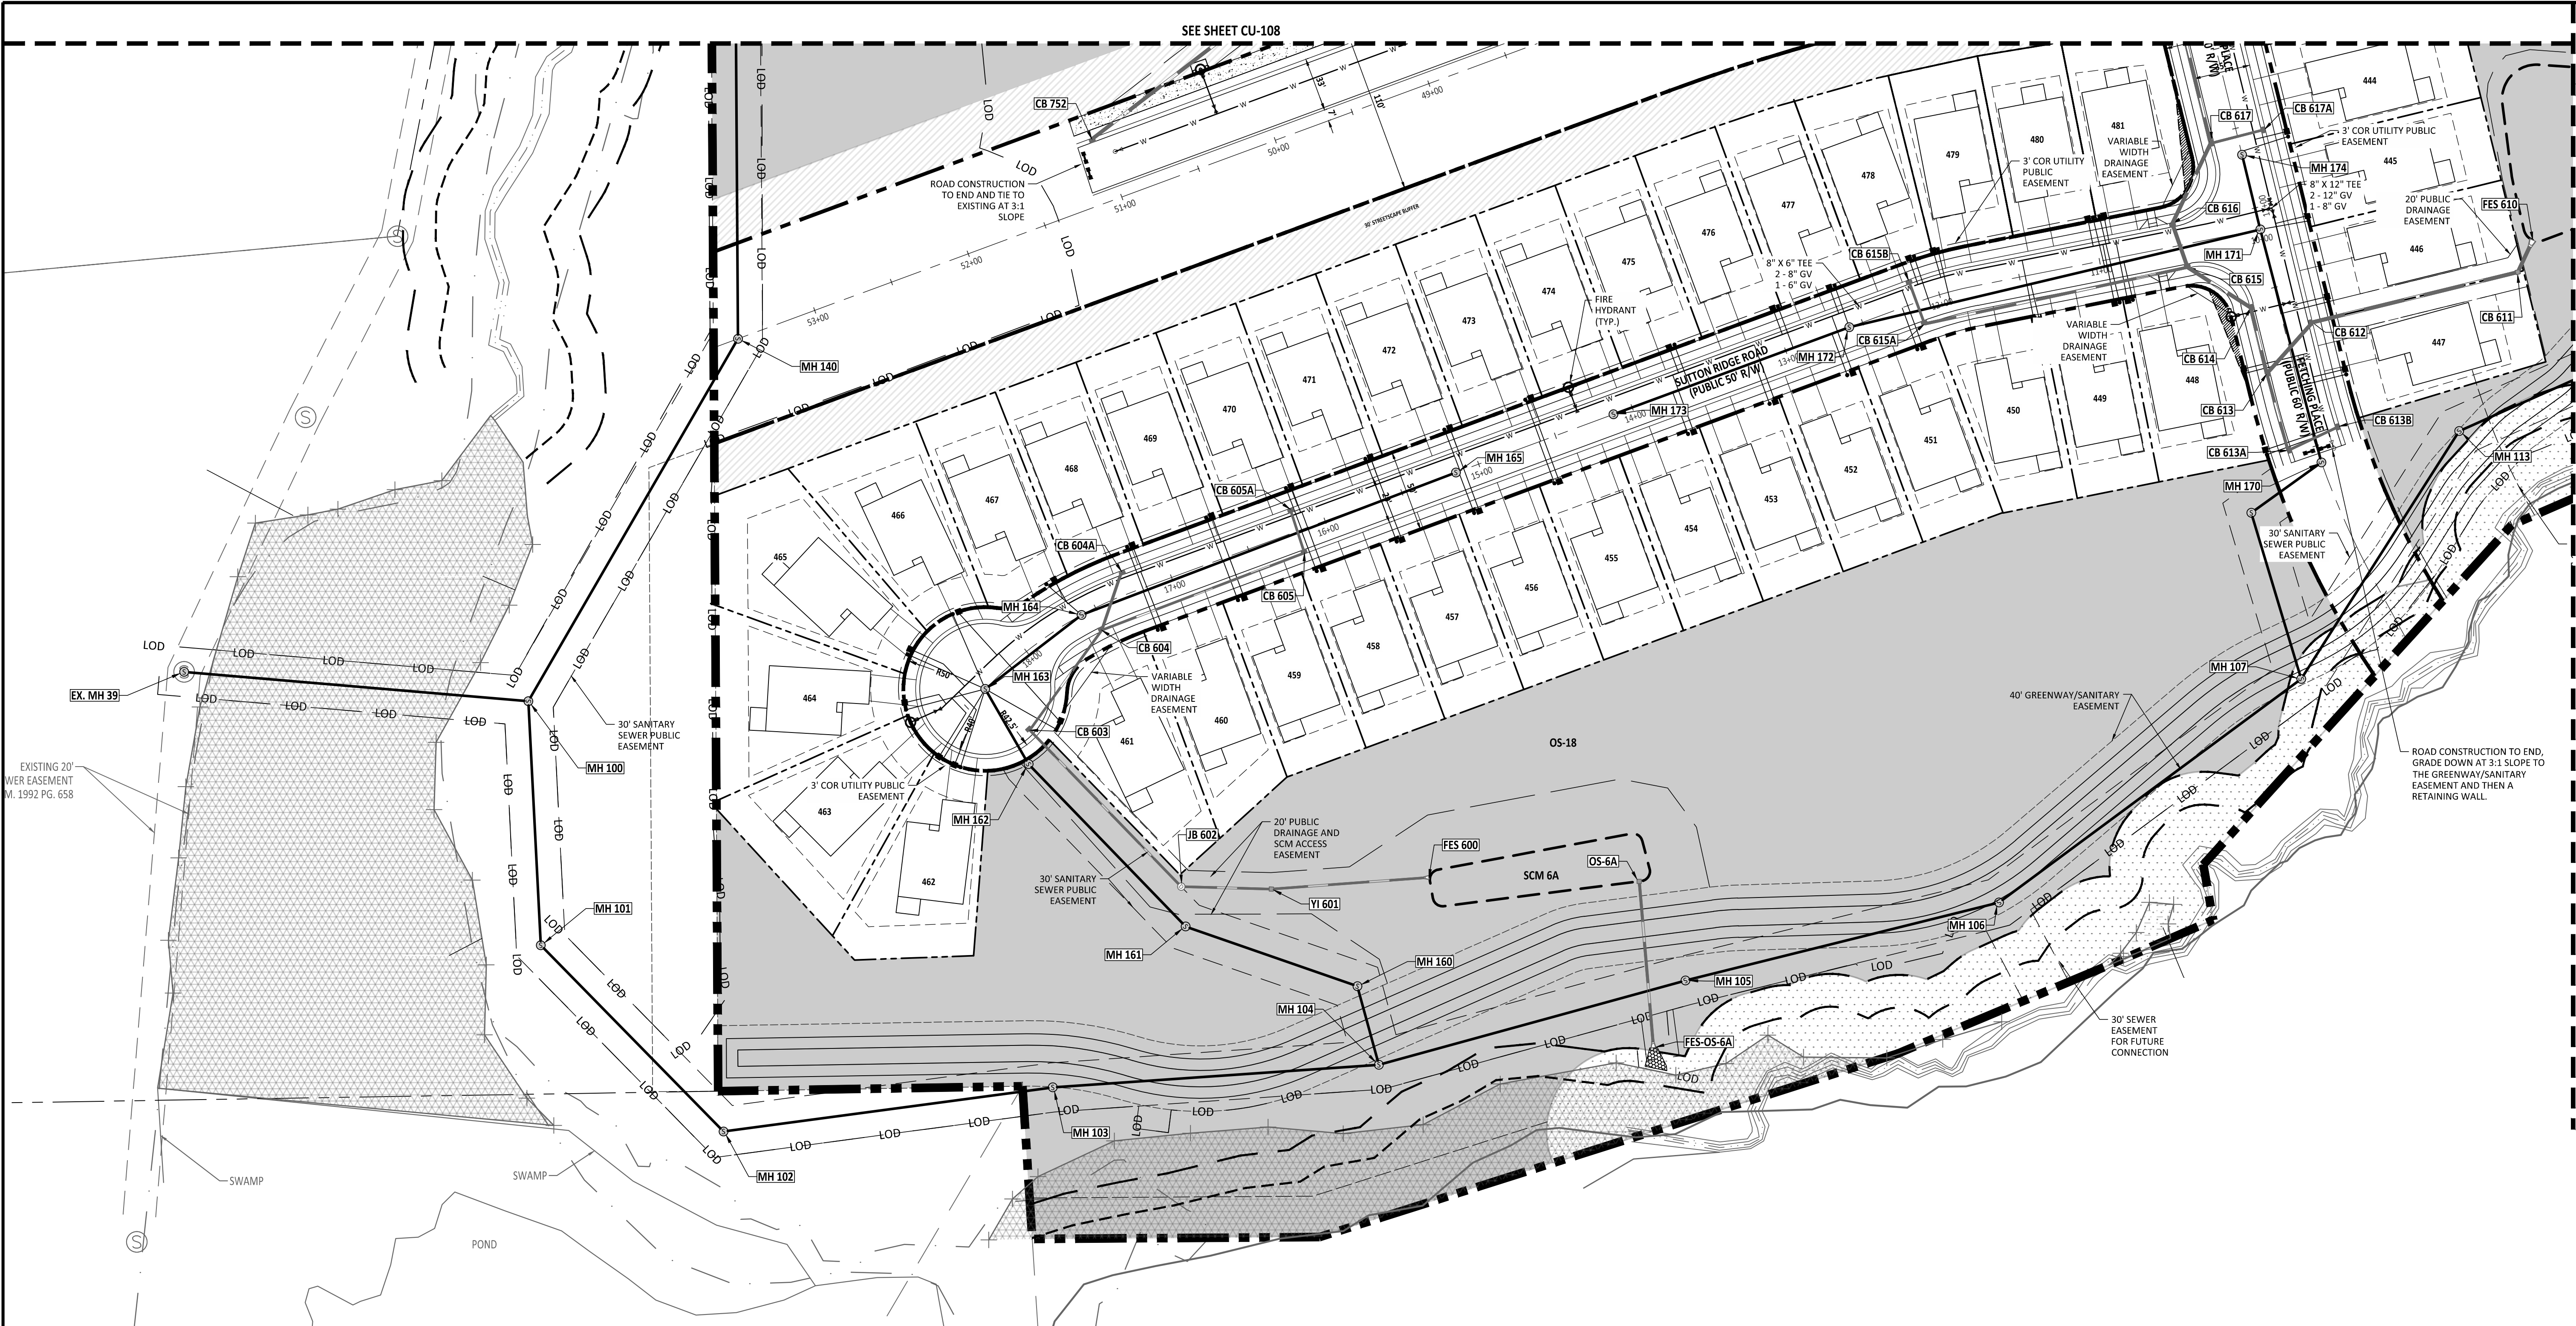


Public Sewer Collection / Extension System
The City of Raleigh consents to the connection and extension of the City's public sewer system as shown on this plan. The material and construction methods used for this project shall conform to the standards and specifications of the City's Public Utilities Handbook.

City of Raleigh
Public Utilities Department Permit # _____

Public Water Distribution / Extension System
The City of Raleigh consents to the connection and extension of the City's public water system as shown on this plan. The material and construction methods used for this project shall conform to the standards and specifications of the City's Public Utilities Handbook.

City of Raleigh
Public Utilities Department Permit # _____

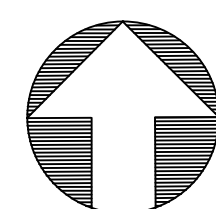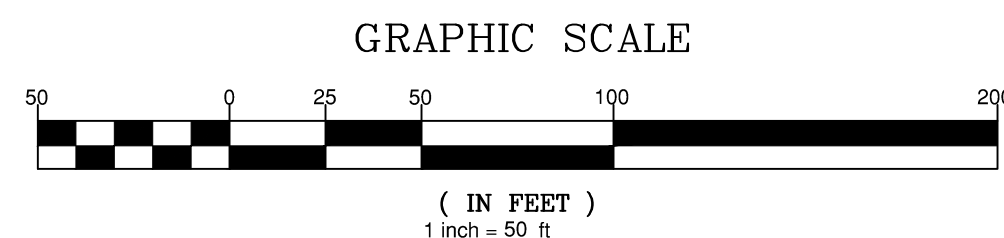

UTILITY PLAN LEGEND	
WATER VALVE	
SEWER METER	
WATER METER	
FH	
MANHOLE	
WATER LINE	
SCM LOCATIONS	
SEWER LINE	
30' STREETScape BUFFER	
PERIMETER BUFFER	
NEUSE RIVER BUFFER	

North 811
*** 3 Days Before Digging ***
North Carolina 811
811 or 1-800-632-4949
Remote Ticket Entry
<http://nc811.org/remoteticketentry.htm>

PROJECT NUMBER = CID-25-02

AMERICAN Engineering
American Engineering Associates - Southeast, P.A.
4020 Westchase Boulevard, Suite 450
Raleigh, NC 27607
919-469-1101

PRELIMINARY
FOR INFORMATION, ONLY


NO.	DATE	REVISION
1	07/01/25	FIRST REVISION SET

STIPULATION FOR REUSE
THIS DRAWING WAS PREPARED FOR USE ON THE SPECIFIC SITE, NAMED HEREON, CONTEMPORANEOUSLY WITH ITS ISSUE DATE AS LISTED, HEREON, AND IT IS NOT SUITABLE FOR USE ON A DIFFERENT PROJECT SITE OR AT A LATER TIME. USE OF THIS DRAWING FOR REFERENCE OR EXAMPLE ON ANOTHER PROJECT REQUIRES THE SERVICES OF PROPERLY LICENSED ARCHITECTS AND ENGINEERS. REPRODUCTION OF THIS DRAWING FOR REUSE ON ANOTHER PROJECT IS NOT AUTHORIZED AND MAY BE CONTRARY TO THE LAW.

MERRITT RESERVE
UTILITY PLAN
ROLESVILLE RD
WAKE COUNTY NC 27312

JOB NUMBER: 23-0004
CHECKED BY: BH
DRAWN BY: DH/RC/SM/GE/MA/LL/JB
DATE: 05/01/2025

SHEET TITLE:
UTILITY PLAN
SHEET NO.:
CU-109

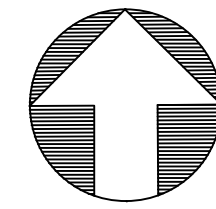

(IN FEET)
1 inch = 50 ft

The profile view shows the vertical alignment of the sanitary sewer line. The horizontal axis represents stationing from 1+00 to 12+00. The vertical axis represents elevation in feet, ranging from 260 to 290. The existing sanitary sewer is shown as a dashed line, and the proposed sanitary sewer is shown as a solid line. The proposed line consists of several pipe segments with a constant slope of 0.22%. Manholes are indicated by vertical lines with their respective rim and invert elevations. The profile also shows the existing ground surface (EXISTING GRADE) and the proposed sewer grade (PROPOSED GRADE).

Station	Structure	Rim Elevation (ft)	Invert Elevation (ft)
1+00	STRU No. EX. MH 100 - SSWR MH 48	272.55	262.29 (MH 100)
2+00	STRU No. MH 100 - SSWR MH 48	273.34	263.25 (MH 101) 263.25 (MH 140) 263.05 (EX. MH 39)
3+50	STRU No. MH 101 - SSWR MH 48	275.54	263.78 (MH 102) 263.58 (MH 100)
5+00	STRU No. MH 102 - SSWR MH 48	273.63	264.33 (MH 103) 264.13 (MH 101)
7+00	STRU No. MH 103 - SSWR MH 48	274.33	264.58 (MH 104) 264.78 (MH 102)
9+00	STRU No. MH 104 - SSWR MH 48	279.76	265.62 (MH 105) 265.62 (MH 160) 265.42 (MH 103)
11+00	STRU No. MH 105 - SSWR MH 48	284.58	266.25 (MH 106) 266.05 (MH 104)

Pipe segments and their lengths:

- 211'-12" PVC 12@ 0.22%
- 149'-12" PVC 12@ 0.22%
- 159'-12" PVC 12@ 0.22%
- 203'-12" PVC 12@ 0.22%
- 200'-12" PVC 12@ 0.22%
- 194'-12" PVC 12@ 0.22%
- 197'-12" PVC 12@ 0.22%


Public
Water Distribution / Extension System

The City of Raleigh consents to the connection and extension of the City's public water system as shown on this plan. The material and construction methods used for this project shall conform to the standards and specifications of the City's Public Utilities Handbook.


SANITARY SEWER PLAN & PROFILE

SHEET NO.: **CU-200**




PROJECT NUMBER = CID-25-02

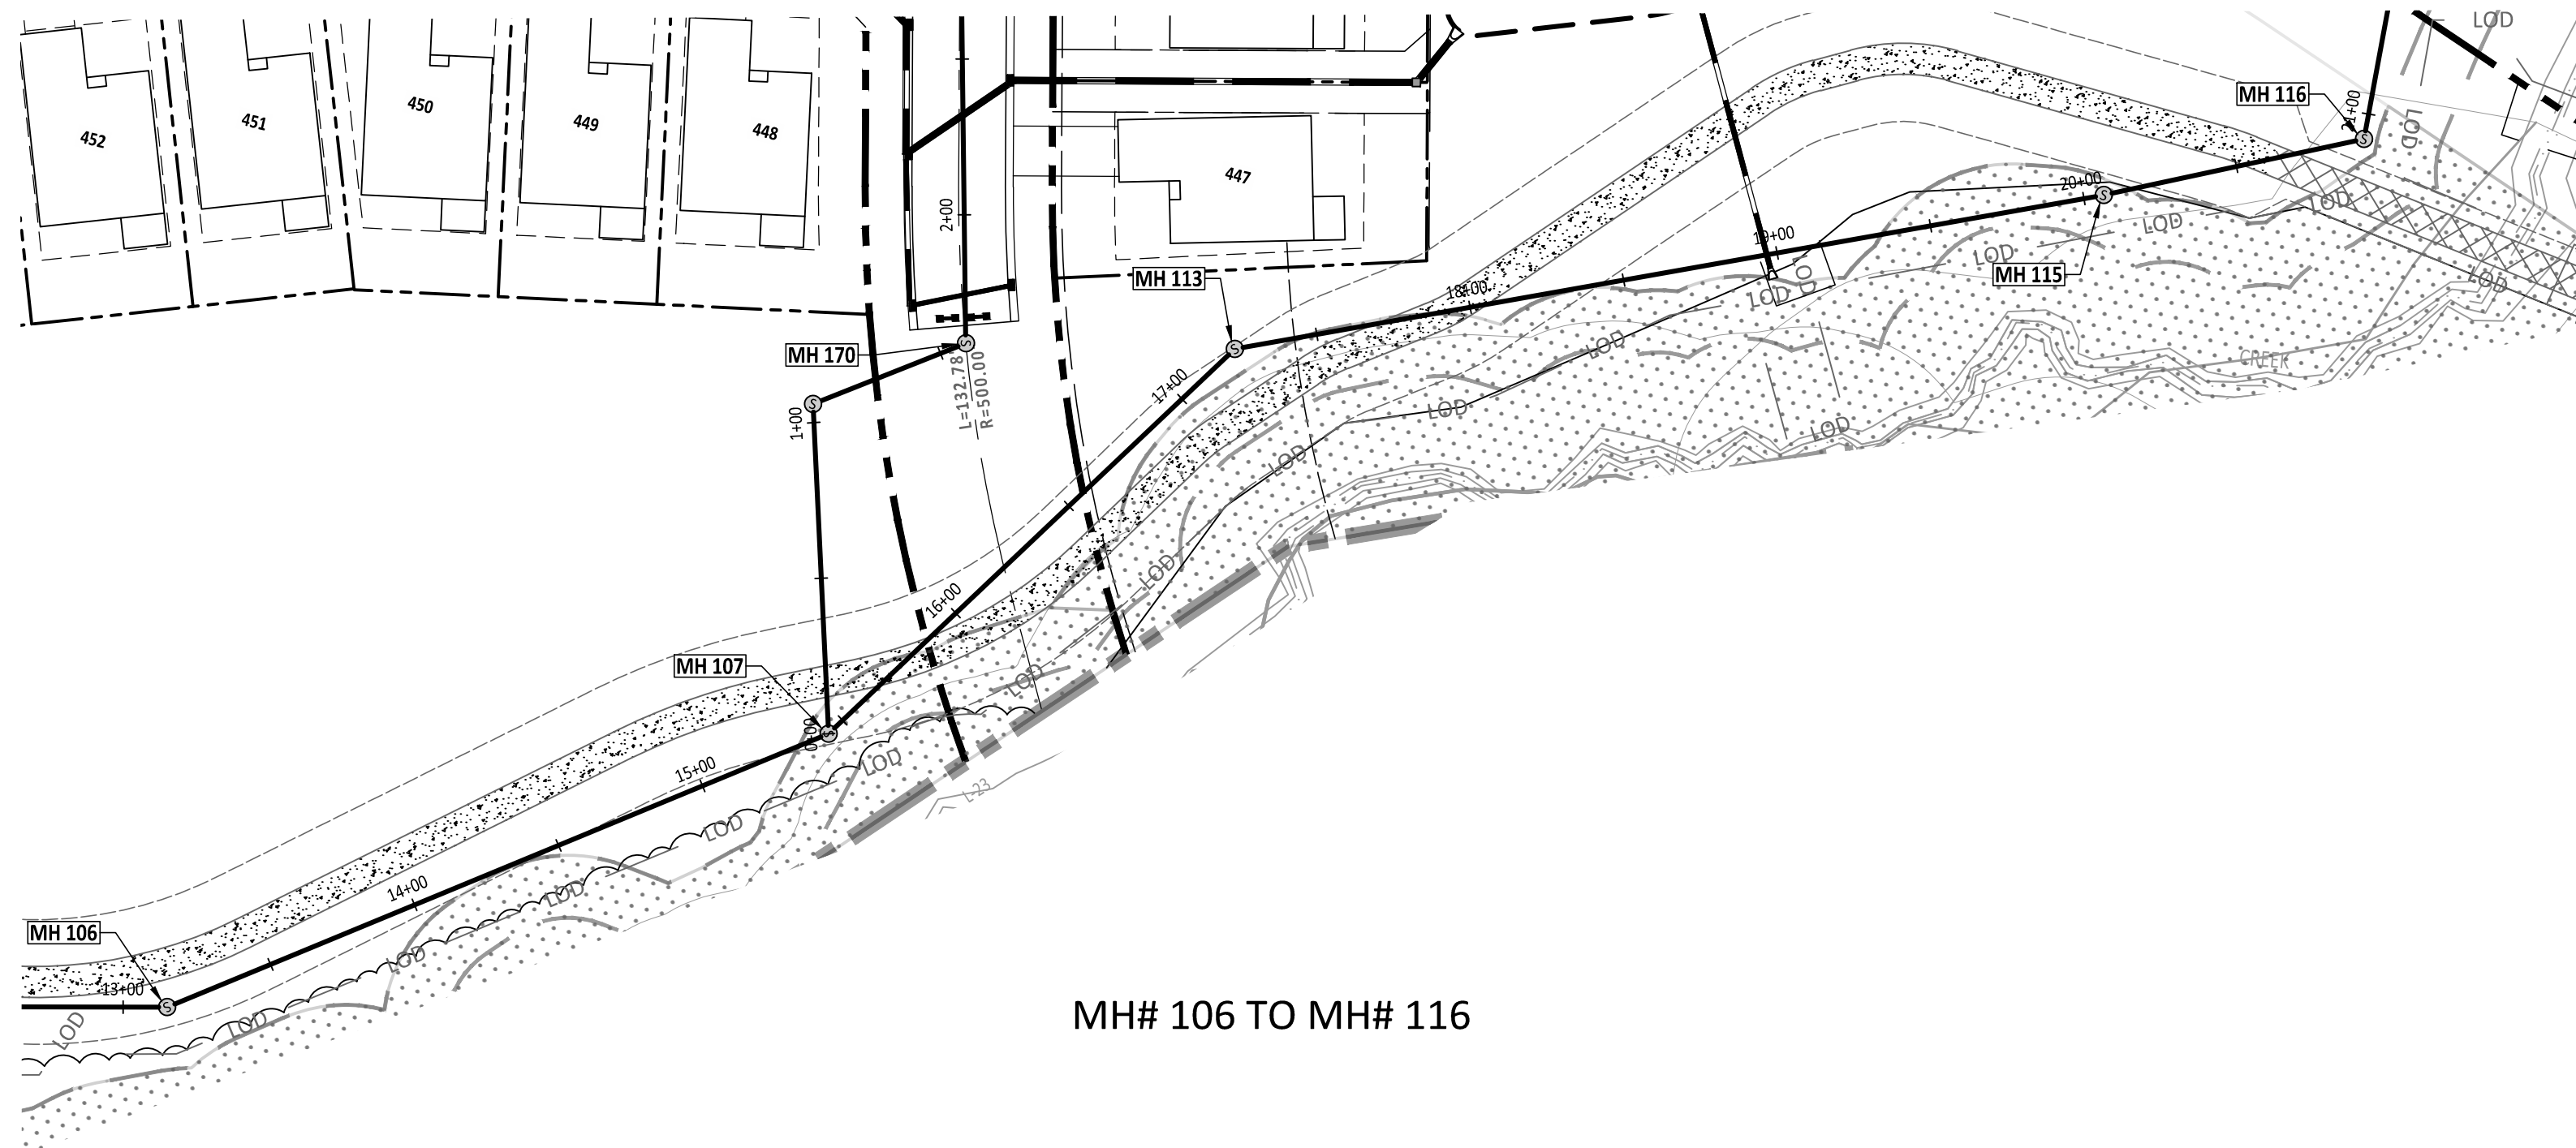

MH# 106 TO MH# 116

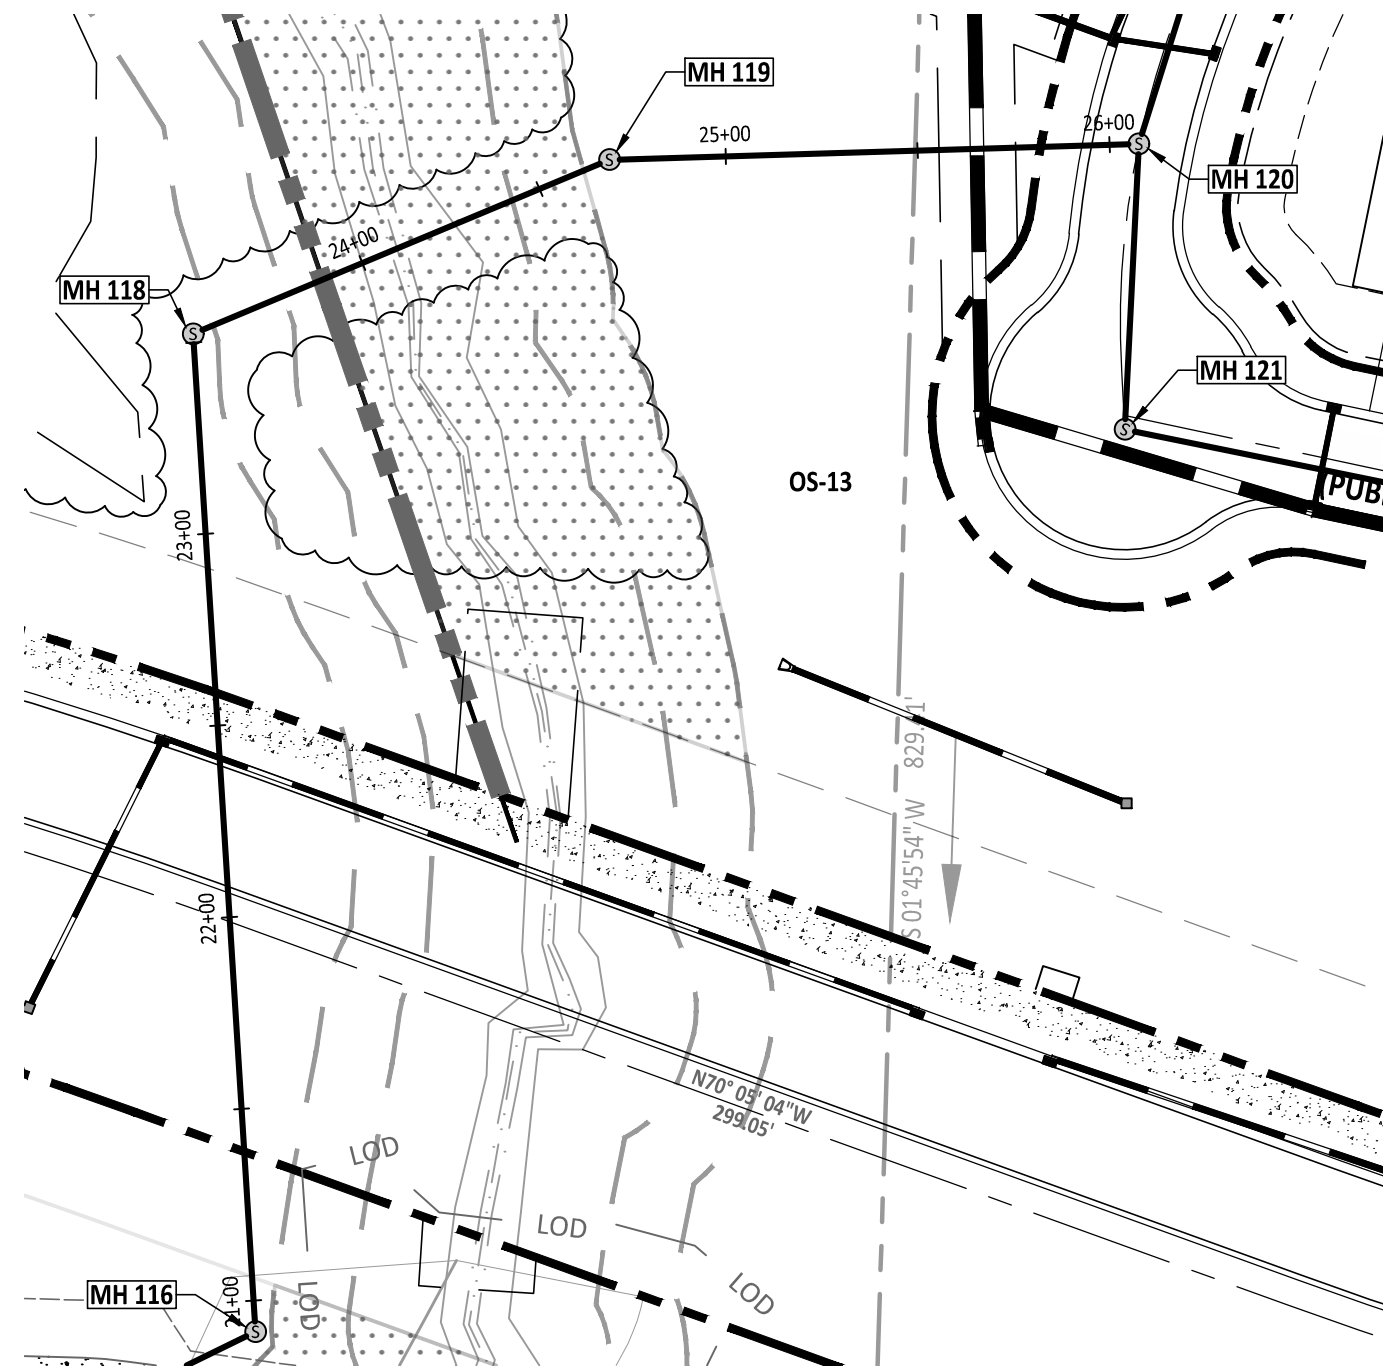

MH# 117 TO MH# 119

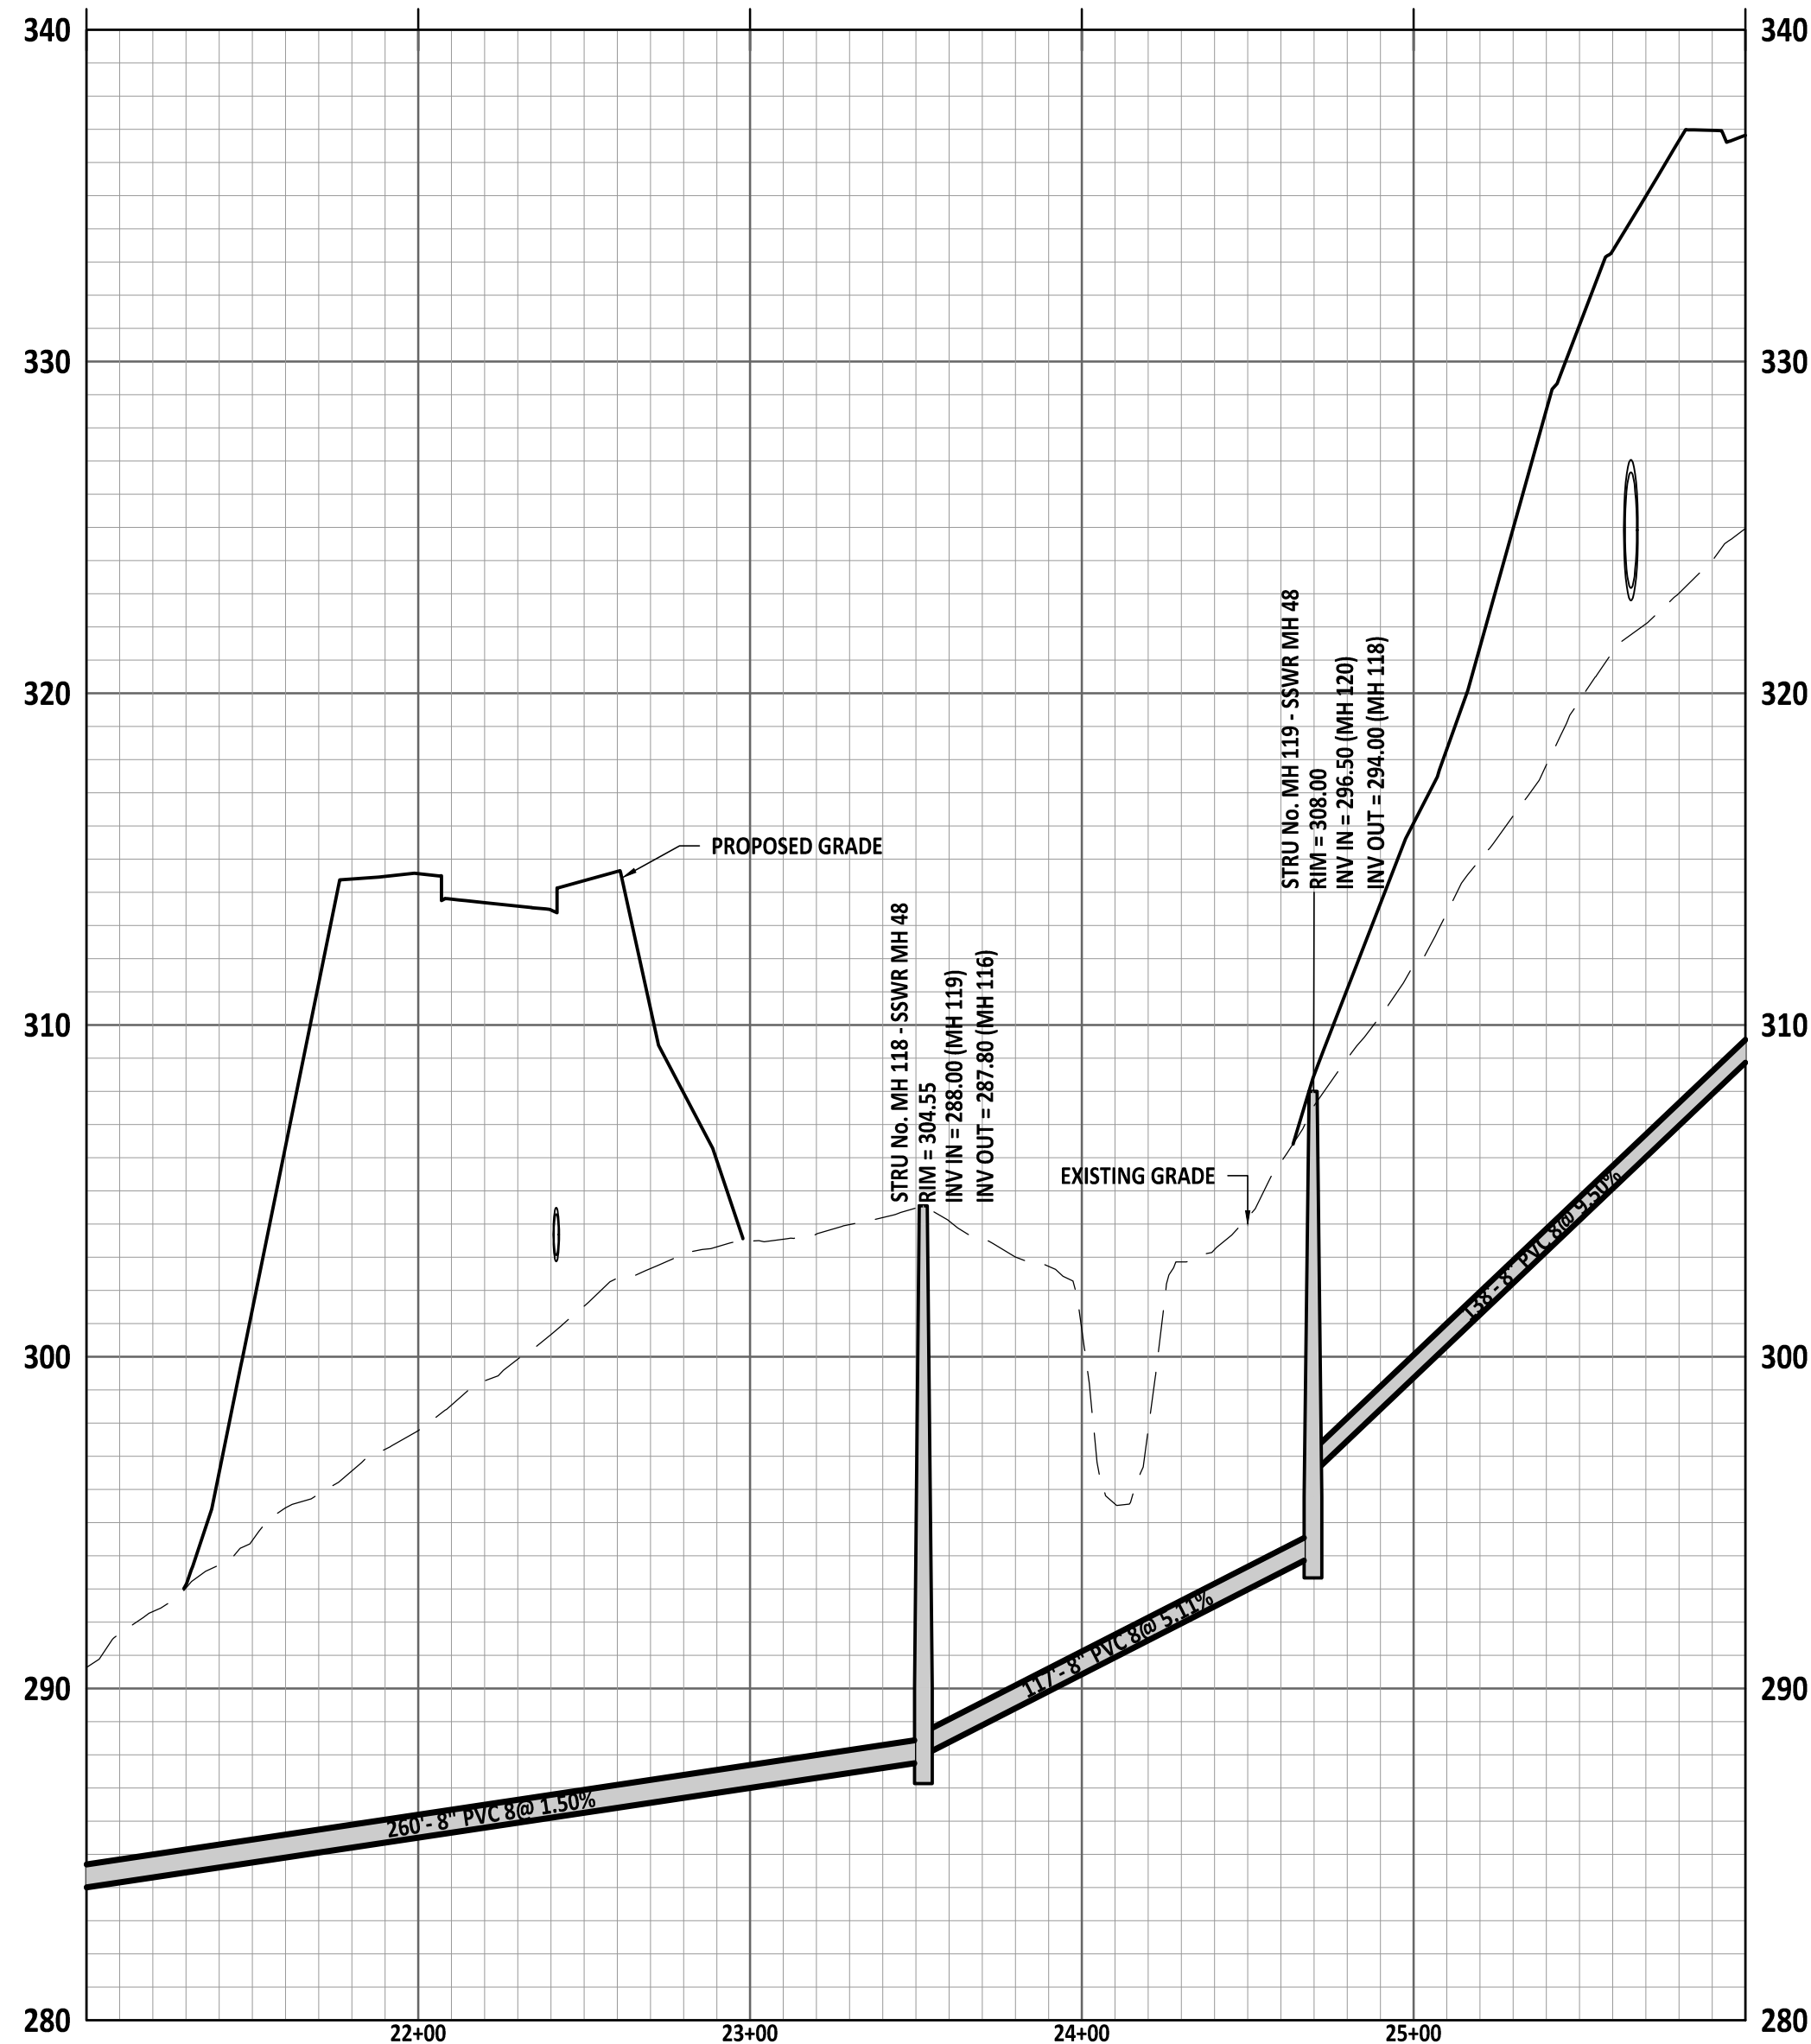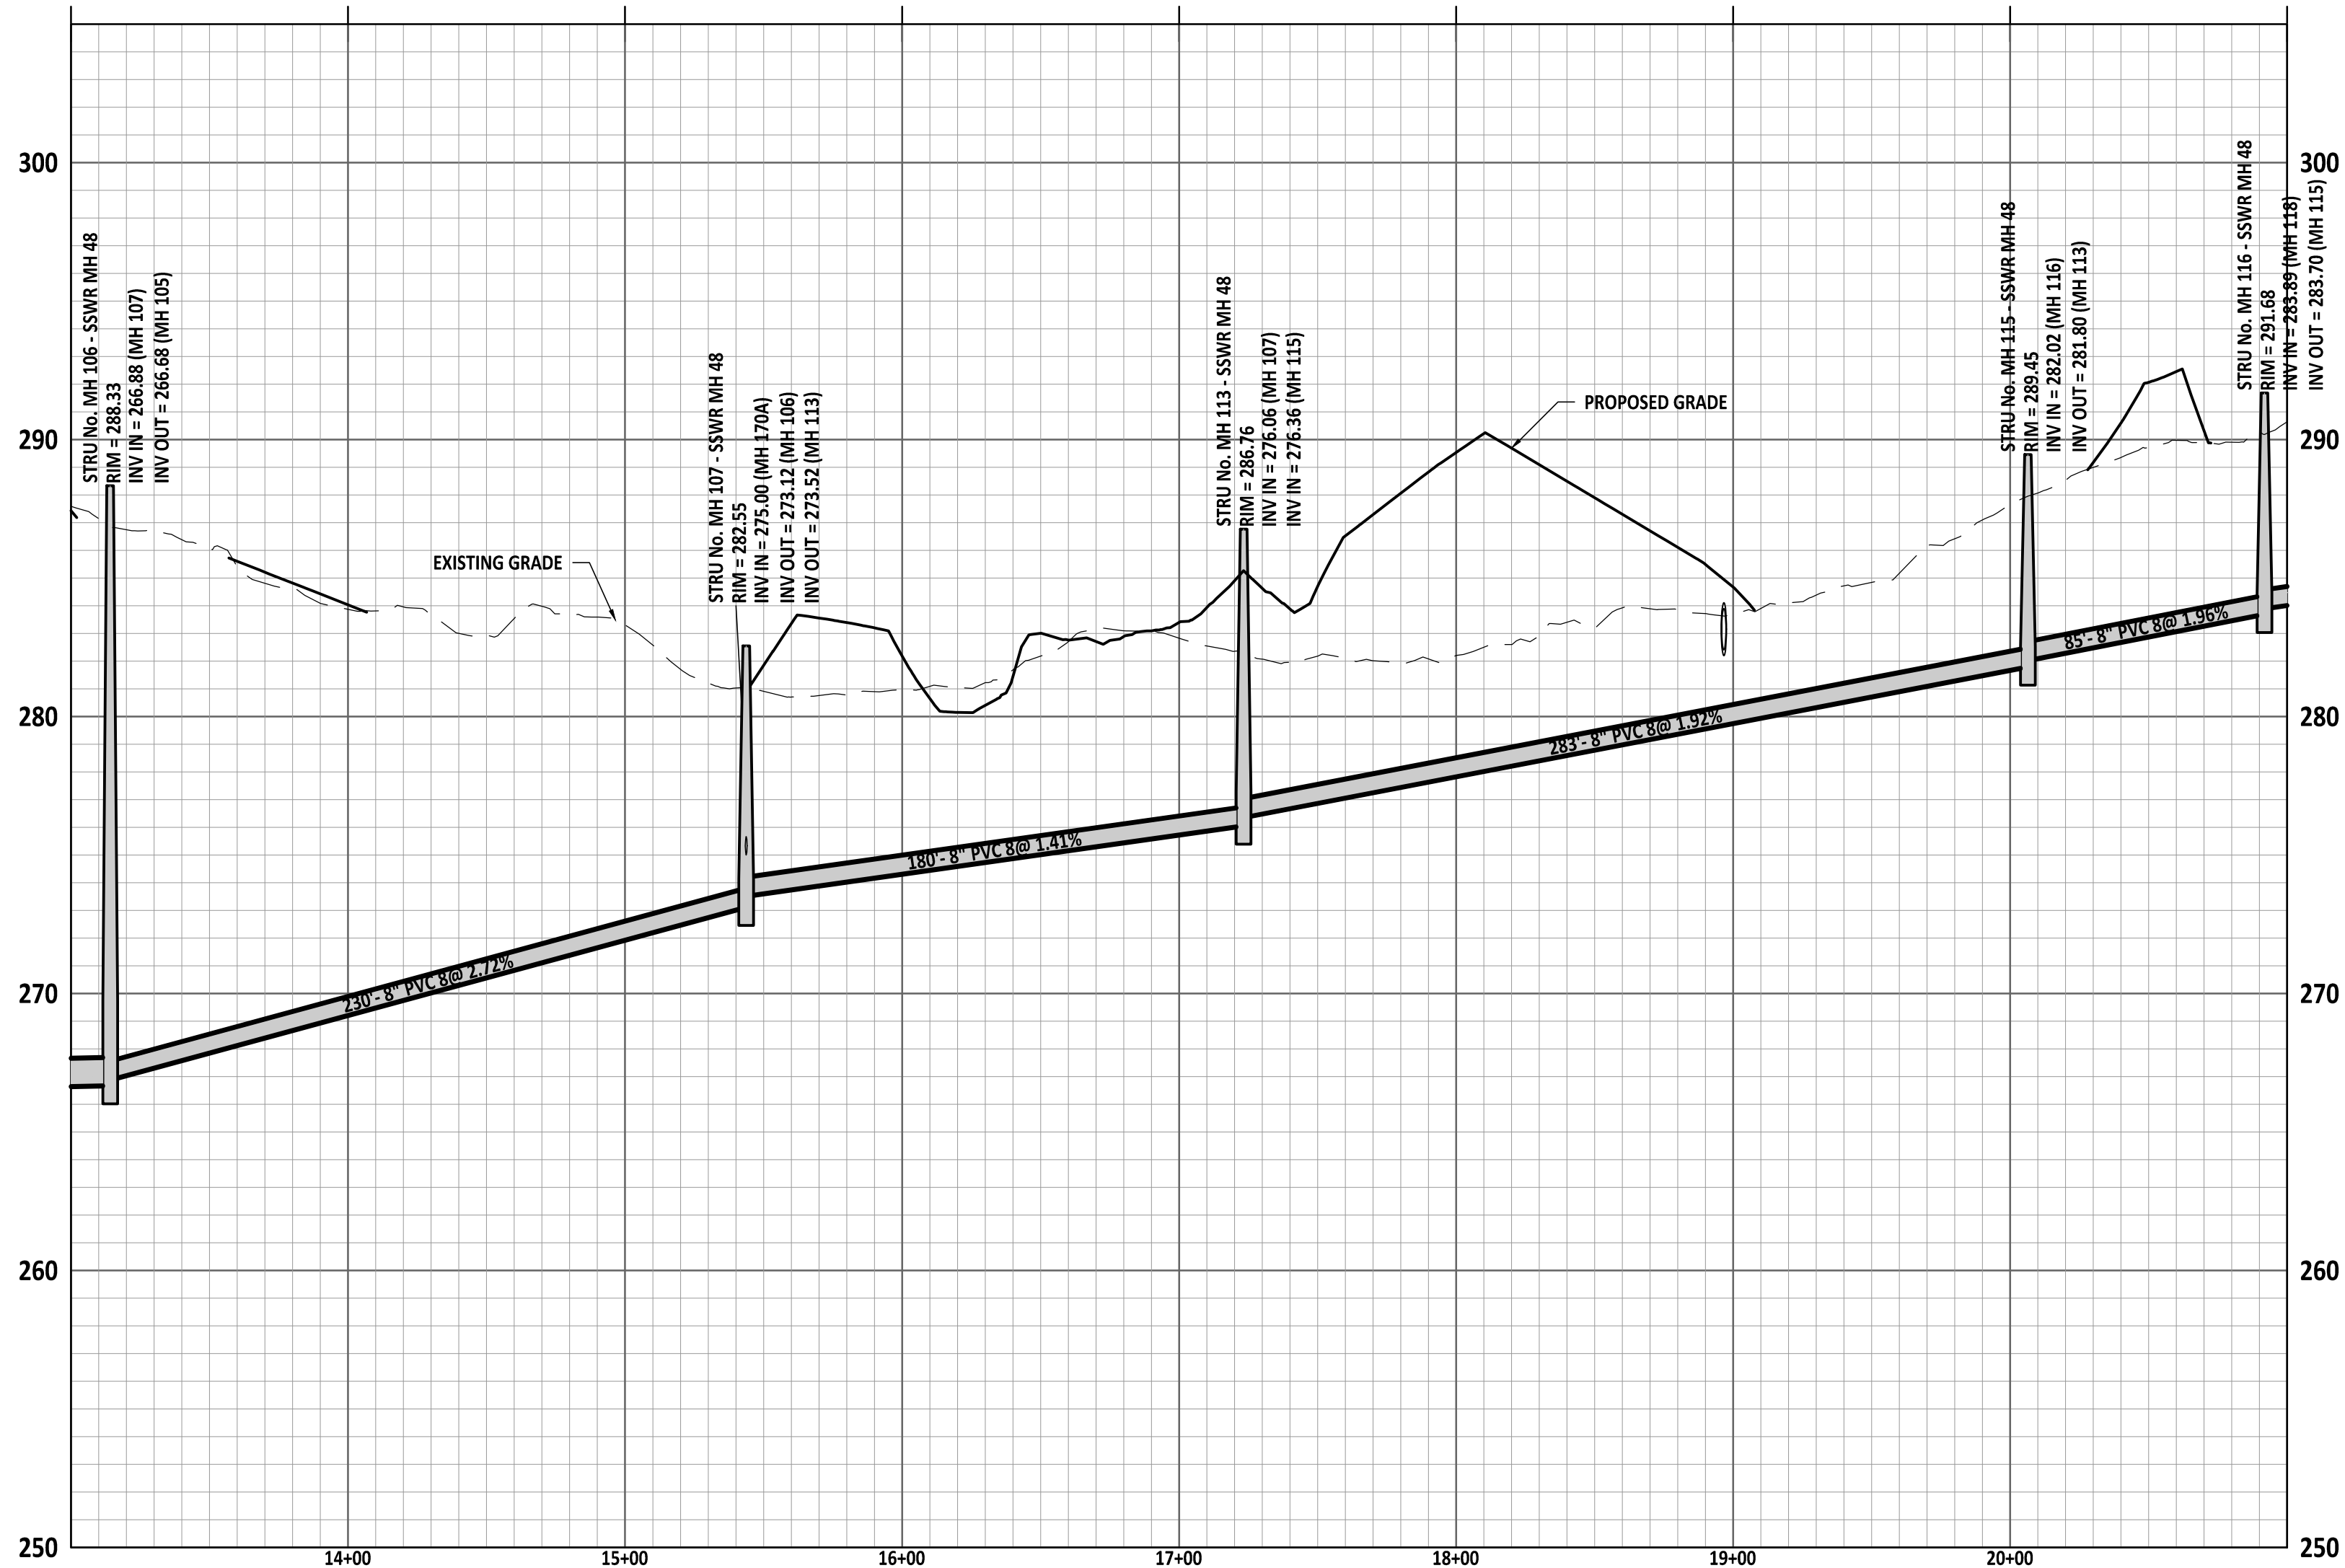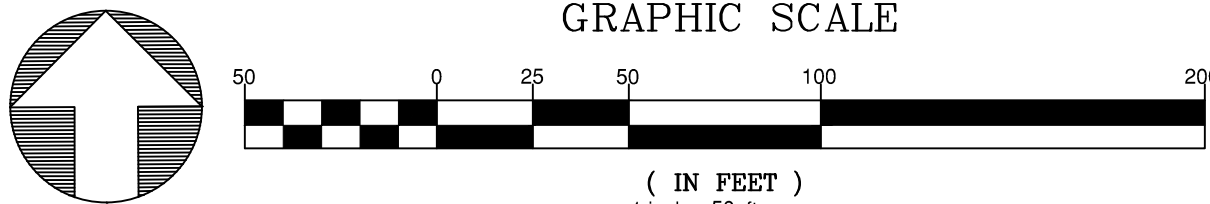


Public Sewer Collection / Extension System
The City of Raleigh consents to the connection and extension of the City's public sewer system as shown on this plan. The material and Construction methods used for this project shall conform to the standards and specifications of the City's Public Utilities Handbook.

City of Raleigh
Public Utilities Department Permit # _____

Public Water Distribution / Extension System
The City of Raleigh consents to the connection and extension of the City's public water system as shown on this plan. The material and Construction methods used for this project shall conform to the standards and specifications of the City's Public Utilities Handbook.

City of Raleigh
Public Utilities Department Permit # _____

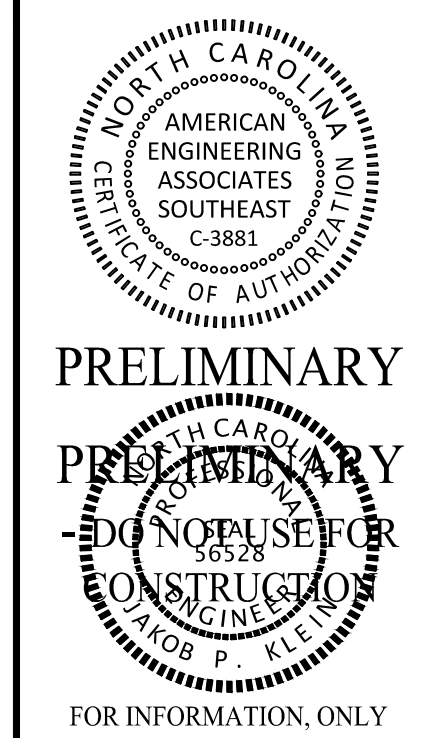

NO.	DATE	REVISION
1	07/01/25	FIRST REVISION SET

STIPULATION FOR REUSE
THIS DRAWING WAS PREPARED FOR USE ON THE SPECIFIC SITE, NAMED HEREON, CONTEMPORANEOUSLY WITH ITS ISSUE DATE AS LISTED, HEREON, AND IT IS NOT SUITABLE FOR USE ON A DIFFERENT PROJECT SITE OR AT A LATER TIME. USE OF THIS DRAWING FOR REFERENCE OR EXAMPLE ON ANOTHER PROJECT REQUIRES THE SERVICES OF PROPERLY LICENSED ARCHITECTS AND ENGINEERS. REPRODUCTION OF THIS DRAWING FOR REUSE ON ANOTHER PROJECT IS NOT AUTHORIZED AND MAY BE CONTRARY TO THE LAW.

MERRITT RESERVE
SANITARY SEWER PLAN & PROFILE
ROLESVILLE RD
WAKE COUNTY NC 27312

JOB NUMBER: 23-0004
CHECKED BY: BH
DRAWN BY: DH/RC/SM/GE/MA/LL/JB
DATE: 05/01/2025



SANITARY SEWER PLAN & PROFILE
SHEET NO.: **CU-201**




PROJECT NUMBER = CID-25-02

Z:\bbs\13-0004 Merritt Property\BBS\Draws\Working\Draws\Sanitary\Construction Set\SD, CI-200-203 PLAN & PROFILE.dwg 2/26/23 13:00:04 Merritt Property BBS\Draws\Working\Draws\Sanitary\Construction Set\SD, CI-200-203 PLAN & PROFILE.dwg

2025-07-01

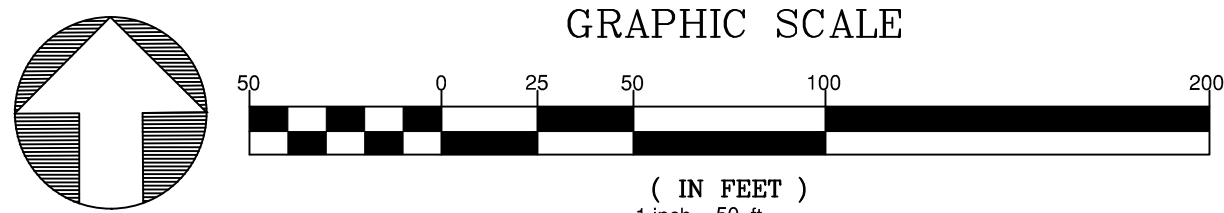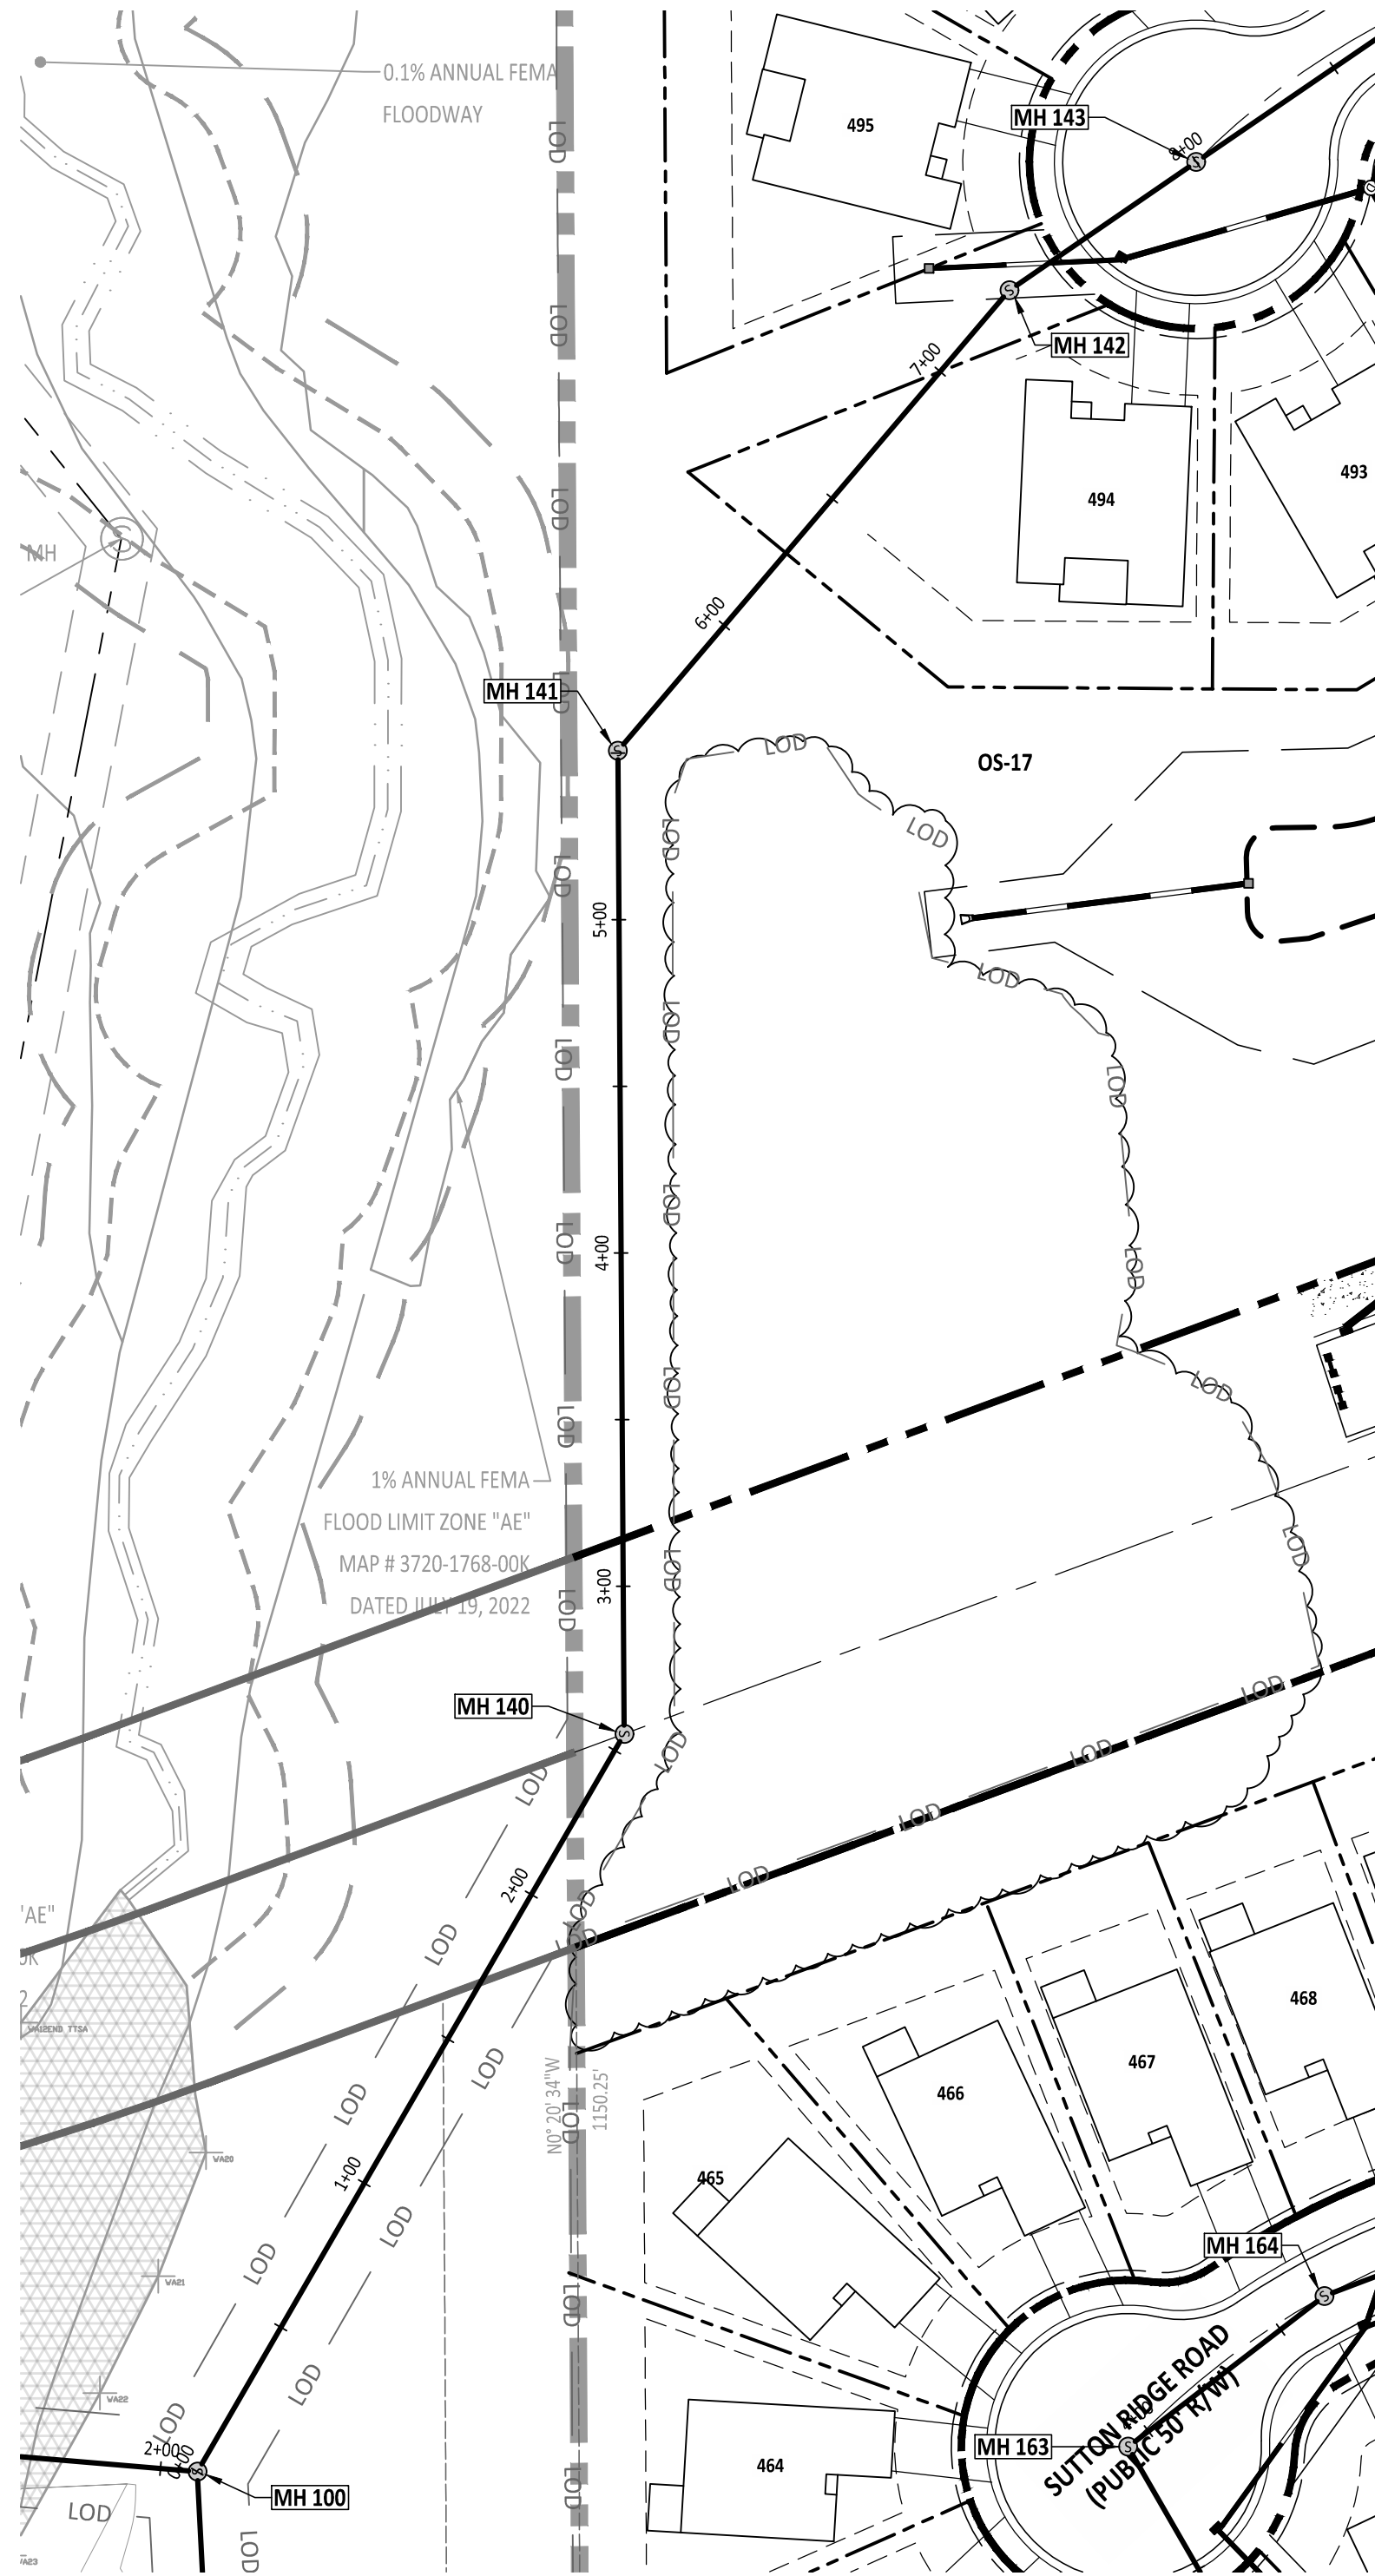


MH# 100 TO MH# 143

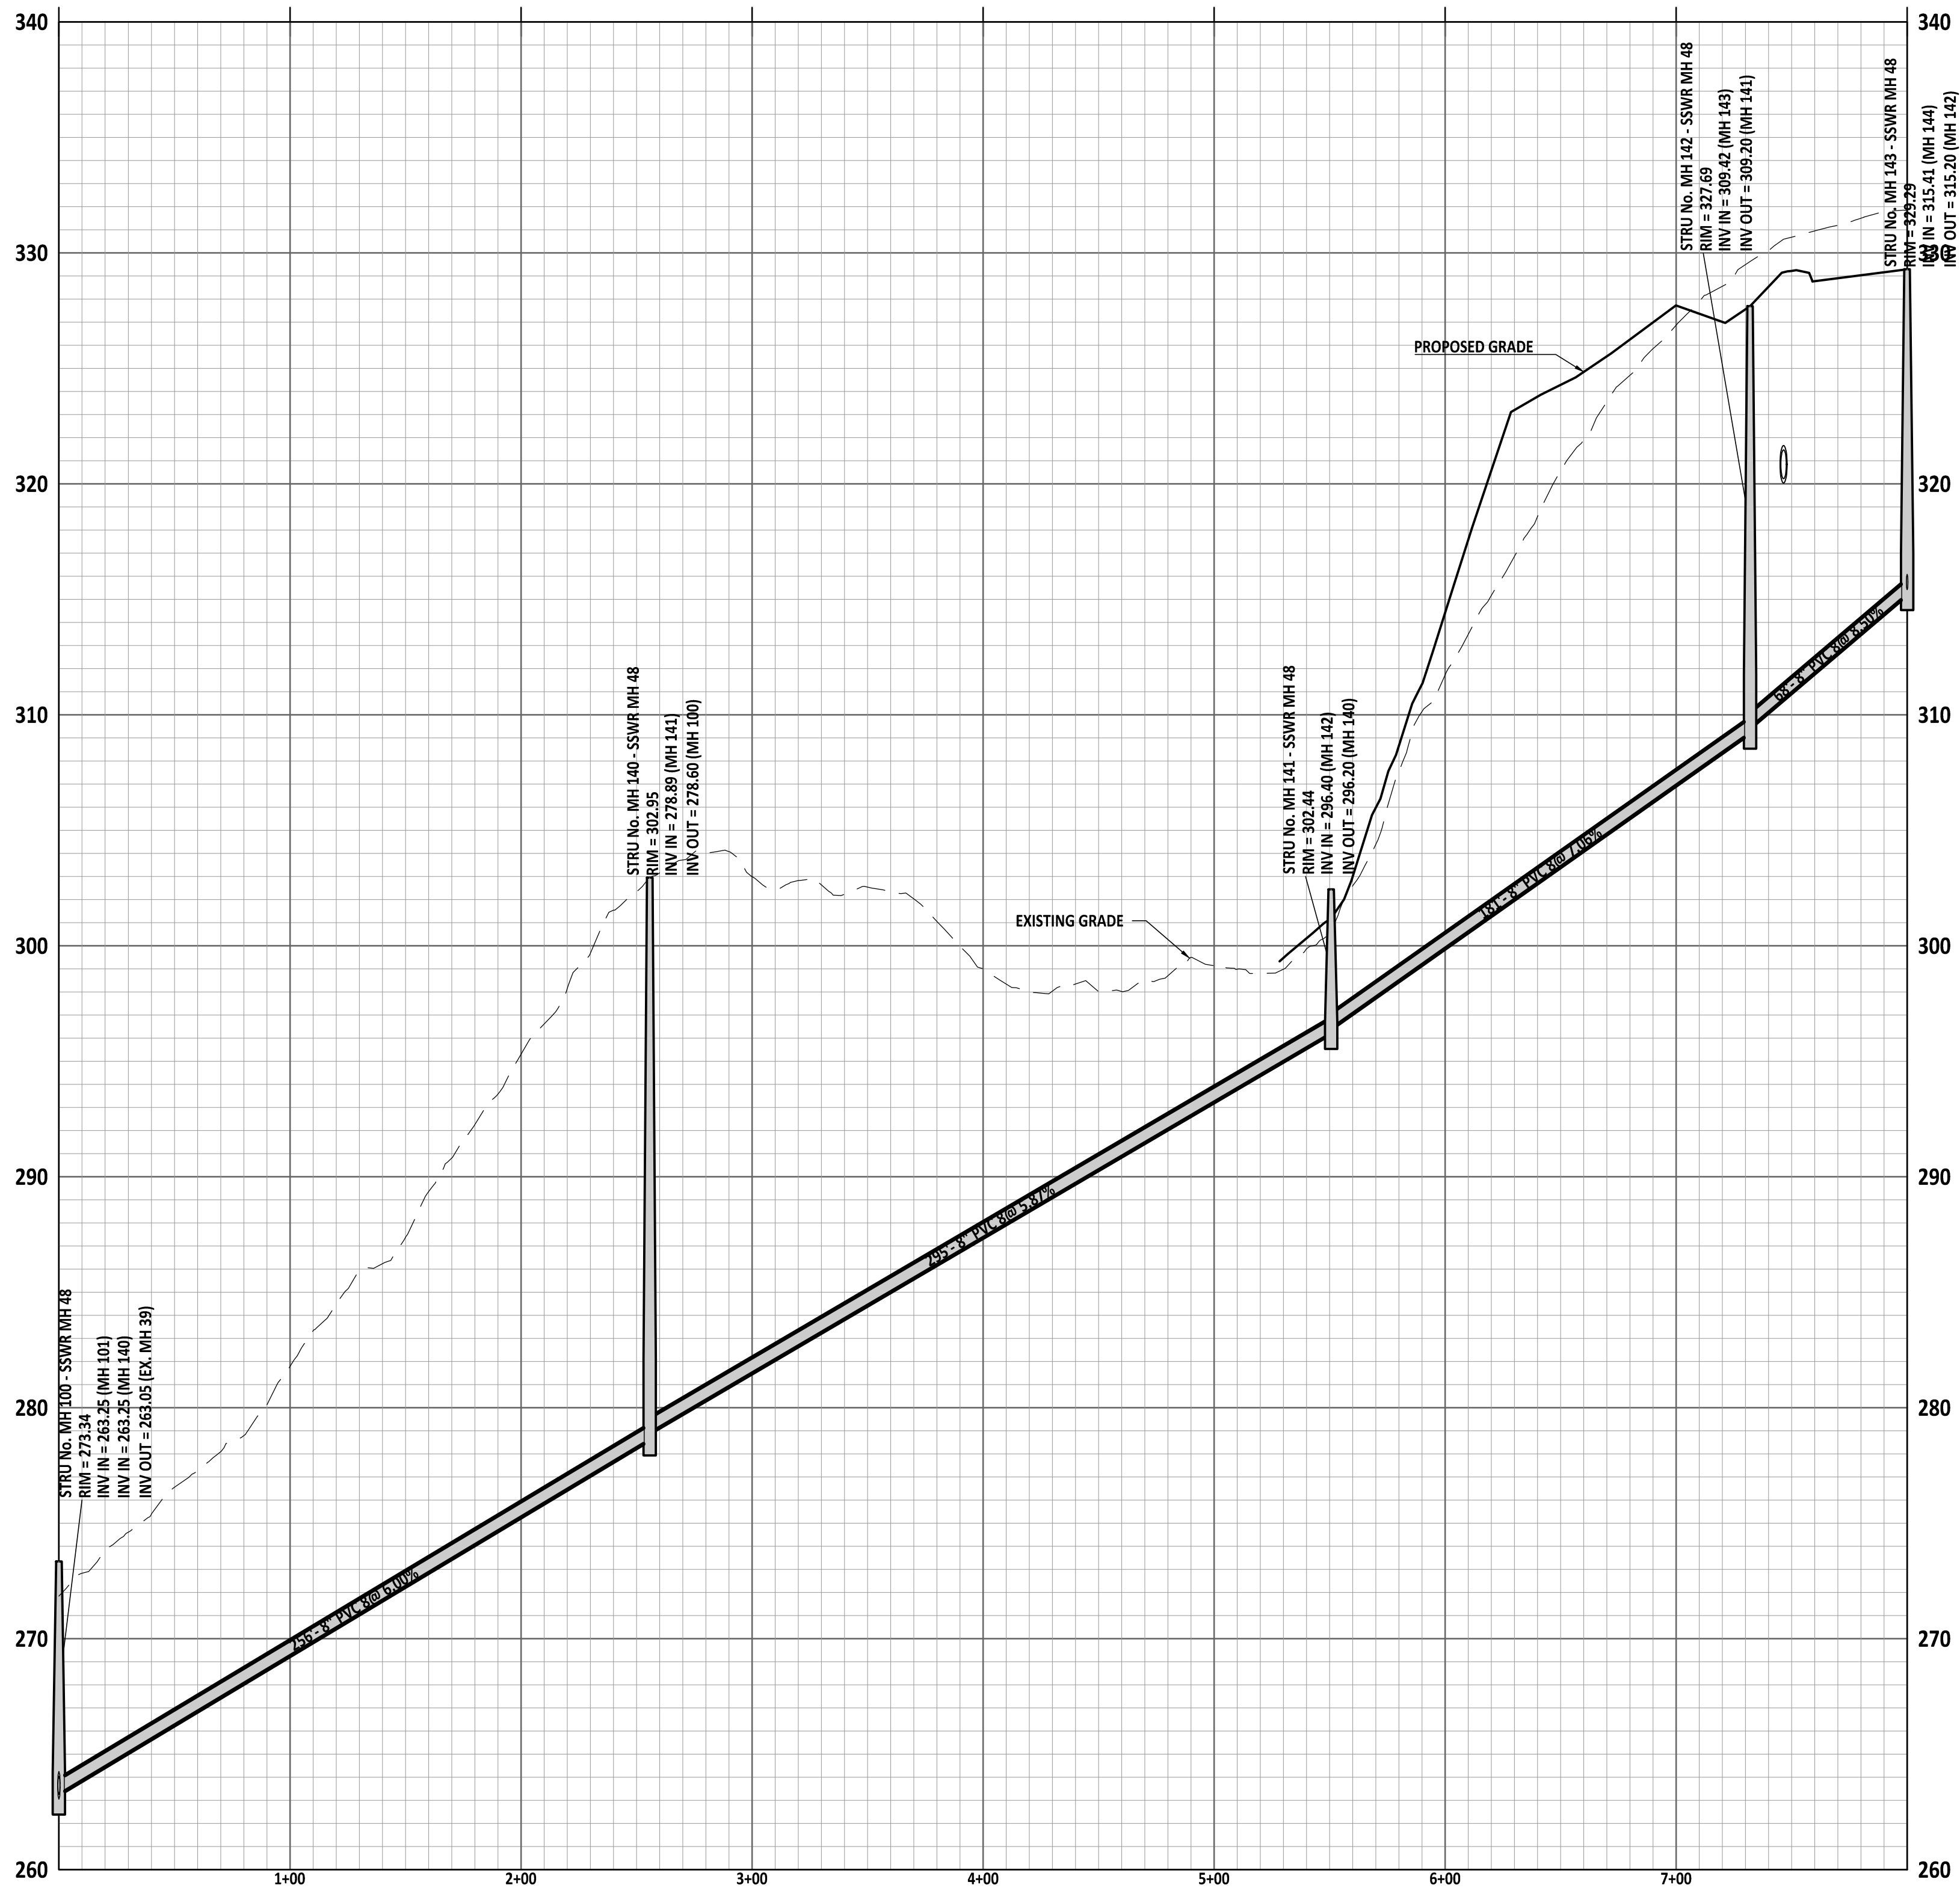

Public Sewer Collection / Extension System The City of Raleigh consents to the connection and extension of the City's public sewer system as shown on this plan. The material and Construction methods used for this project shall conform to the standards and specifications of the City's Public Utilities Handbook. City of Raleigh Public Utilities Department Permit # _____	Public Water Distribution / Extension System The City of Raleigh consents to the connection and extension of the City's public water system as shown on this plan. The material and Construction methods used for this project shall conform to the standards and specifications of the City's Public Utilities Handbook. City of Raleigh Public Utilities Department Permit # _____
--	--



PROJECT NUMBER = CID-25-02

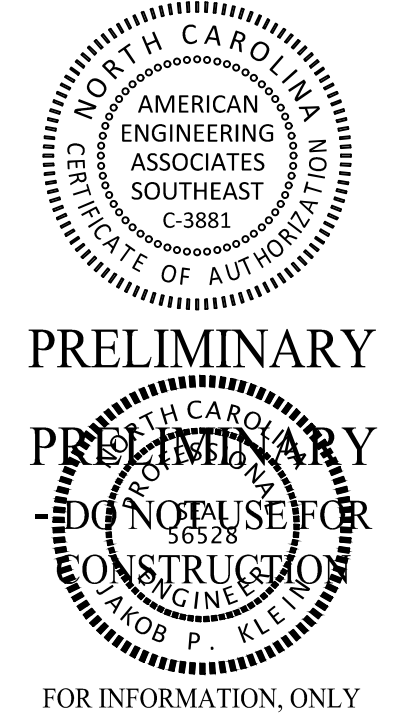


NO.	DATE	REVISION:
1	07/01/25	FIRST REVISION SET

STIPULATION FOR REUSE
THIS DRAWING WAS PREPARED FOR USE ON THE SPECIFIC SITE, NAMED HEREON, CONTEMPORANEOUSLY WITH ITS ISSUE DATE AS LISTED, HEREON, AND IT IS NOT SUITABLE FOR USE ON A DIFFERENT PROJECT SITE OR AT A LATER TIME. USE OF THIS DRAWING FOR REFERENCE OR EXAMPLE ON ANOTHER PROJECT REQUIRES THE SERVICES OF PROPERLY LICENSED ARCHITECTS AND ENGINEERS. REPRODUCTION OF THIS DRAWING FOR REUSE ON ANOTHER PROJECT IS NOT AUTHORIZED AND MAY BE CONTRARY TO THE LAW.


MERRITT RESERVE
SANITARY SEWER PLAN & PROFILE
ROLESVILLE RD
WAKE COUNTY NC 27312

JOB NUMBER: 23-0004
CHECKED BY: BH
DRAWN BY: DH/RC/SM/GE/MA/LL/JB
DATE: 05/01/2025




SANITARY SEWER PLAN & PROFILE
SHEET NO.: **CU-202**

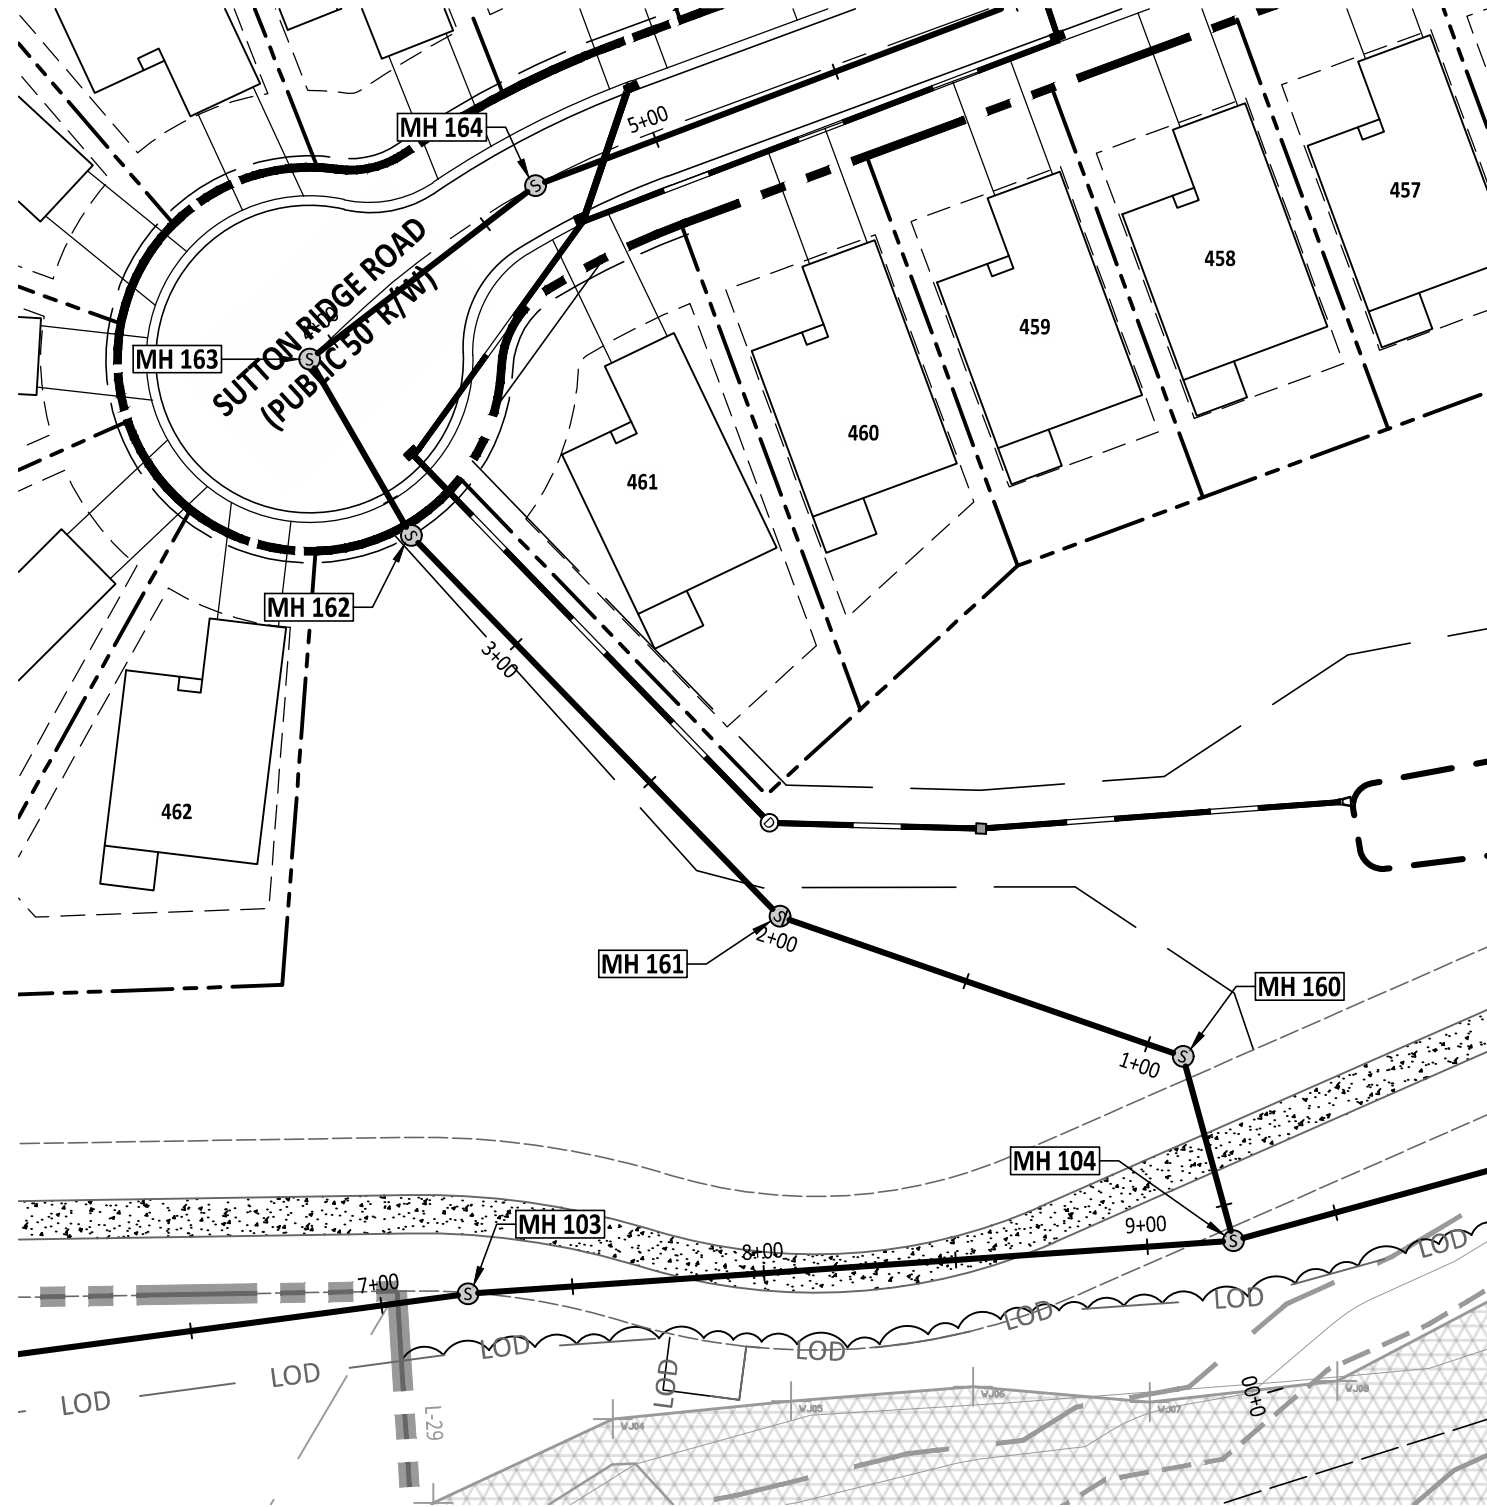

MH# 104 TO MH# 163

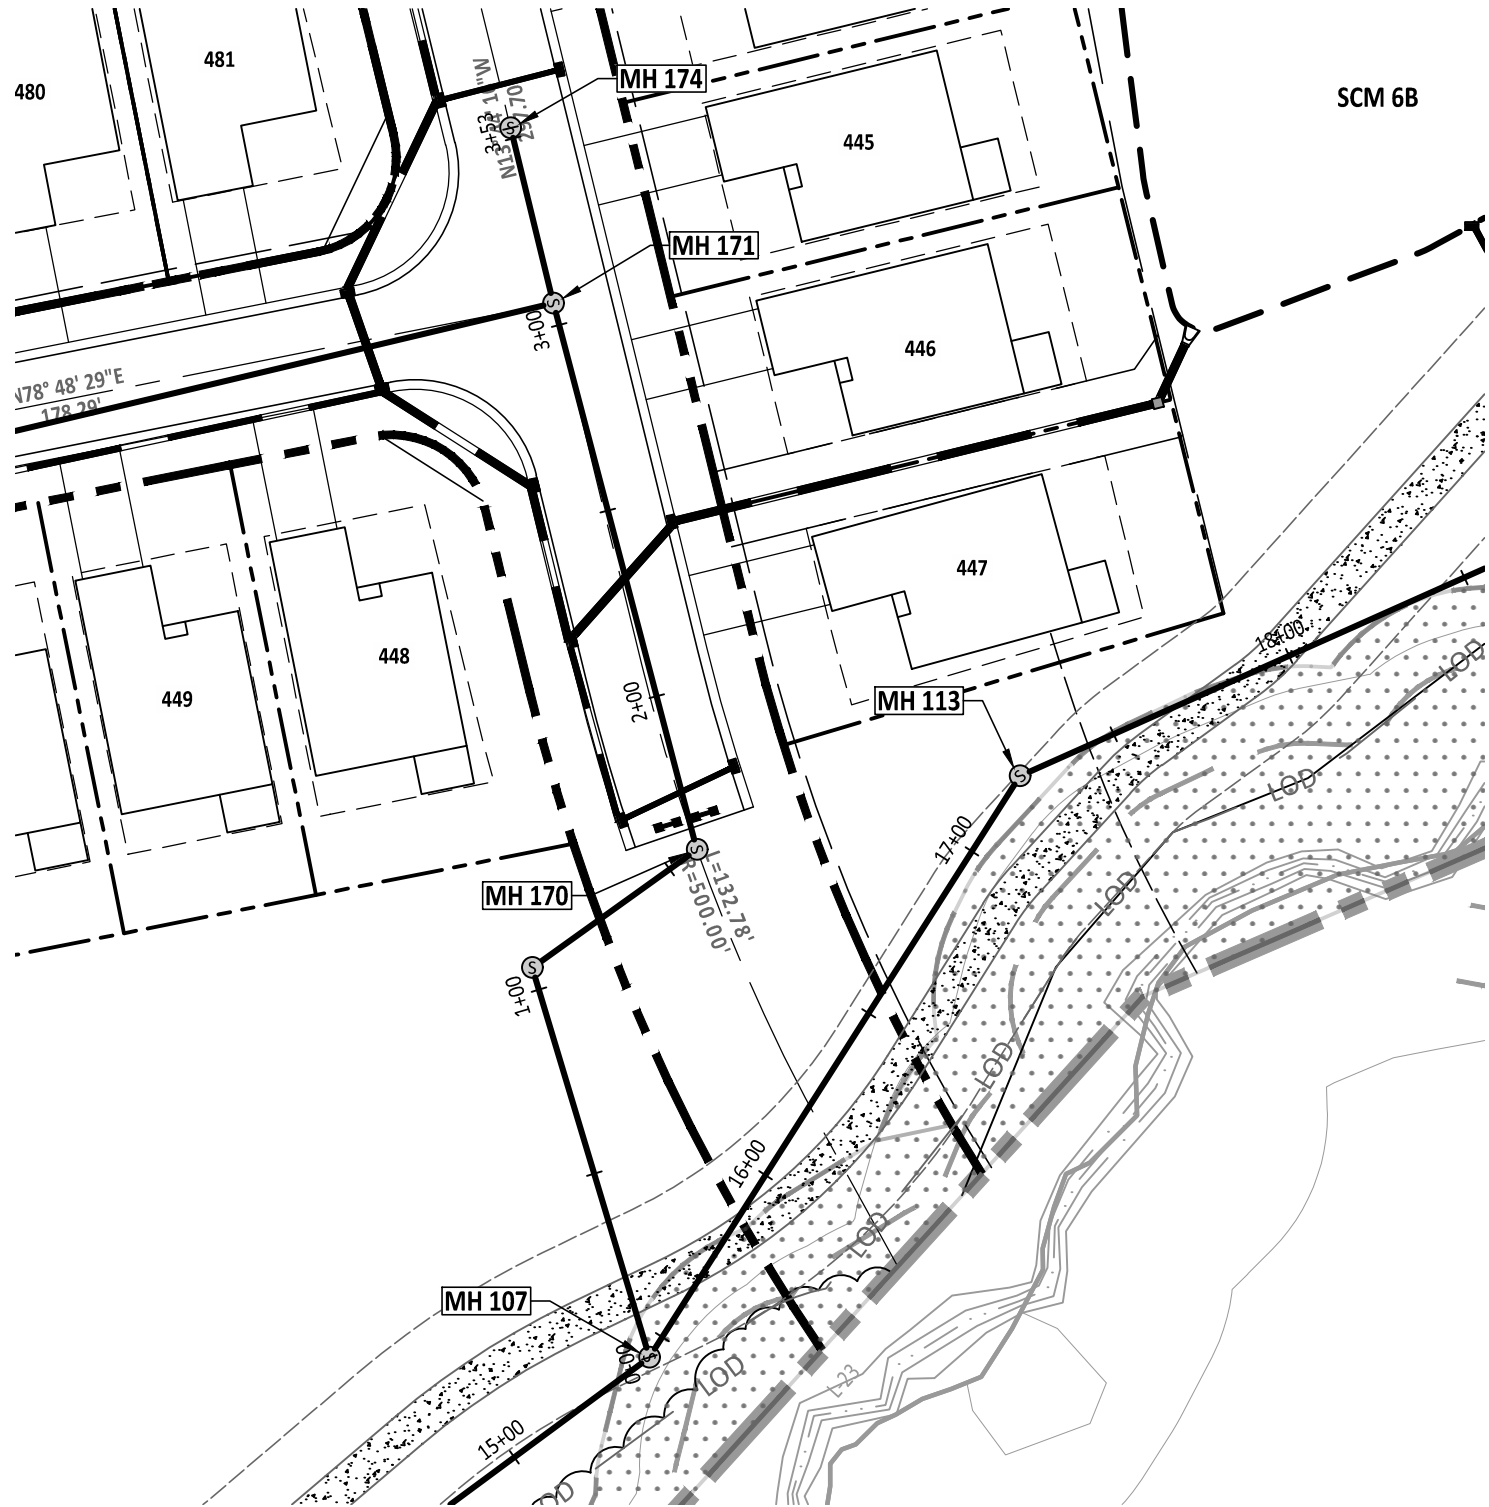

MH# 107 TO MH# 174

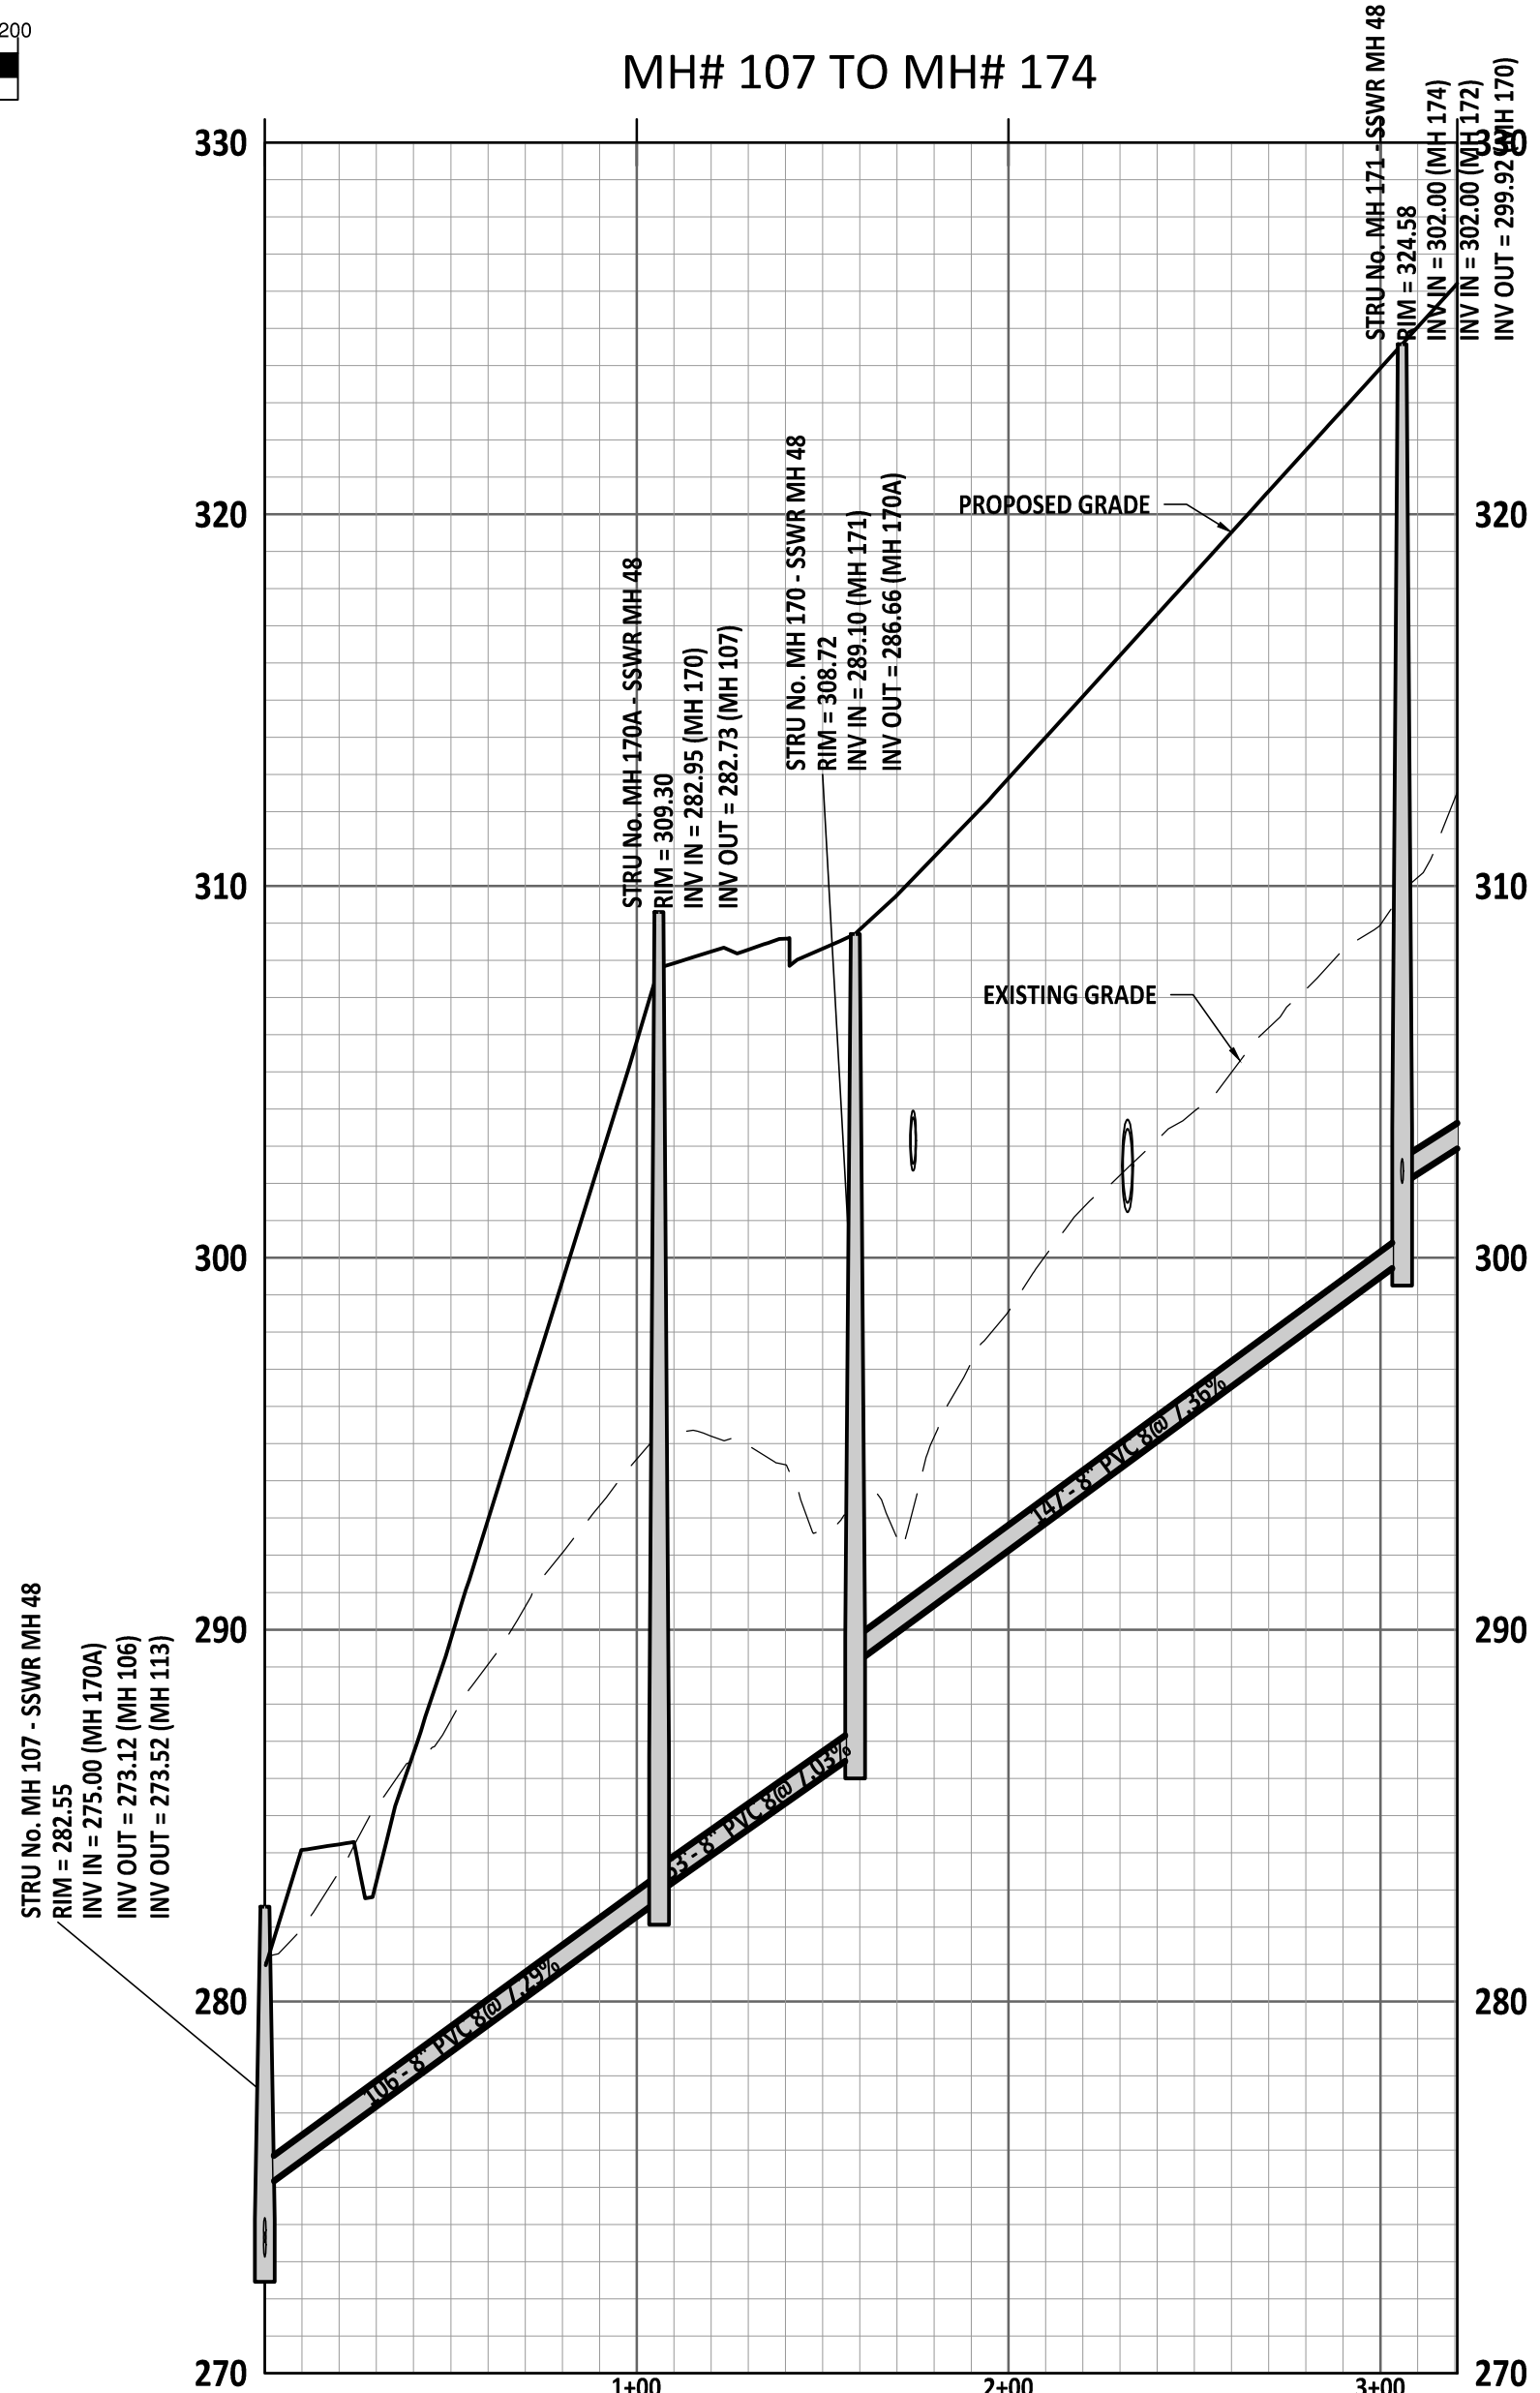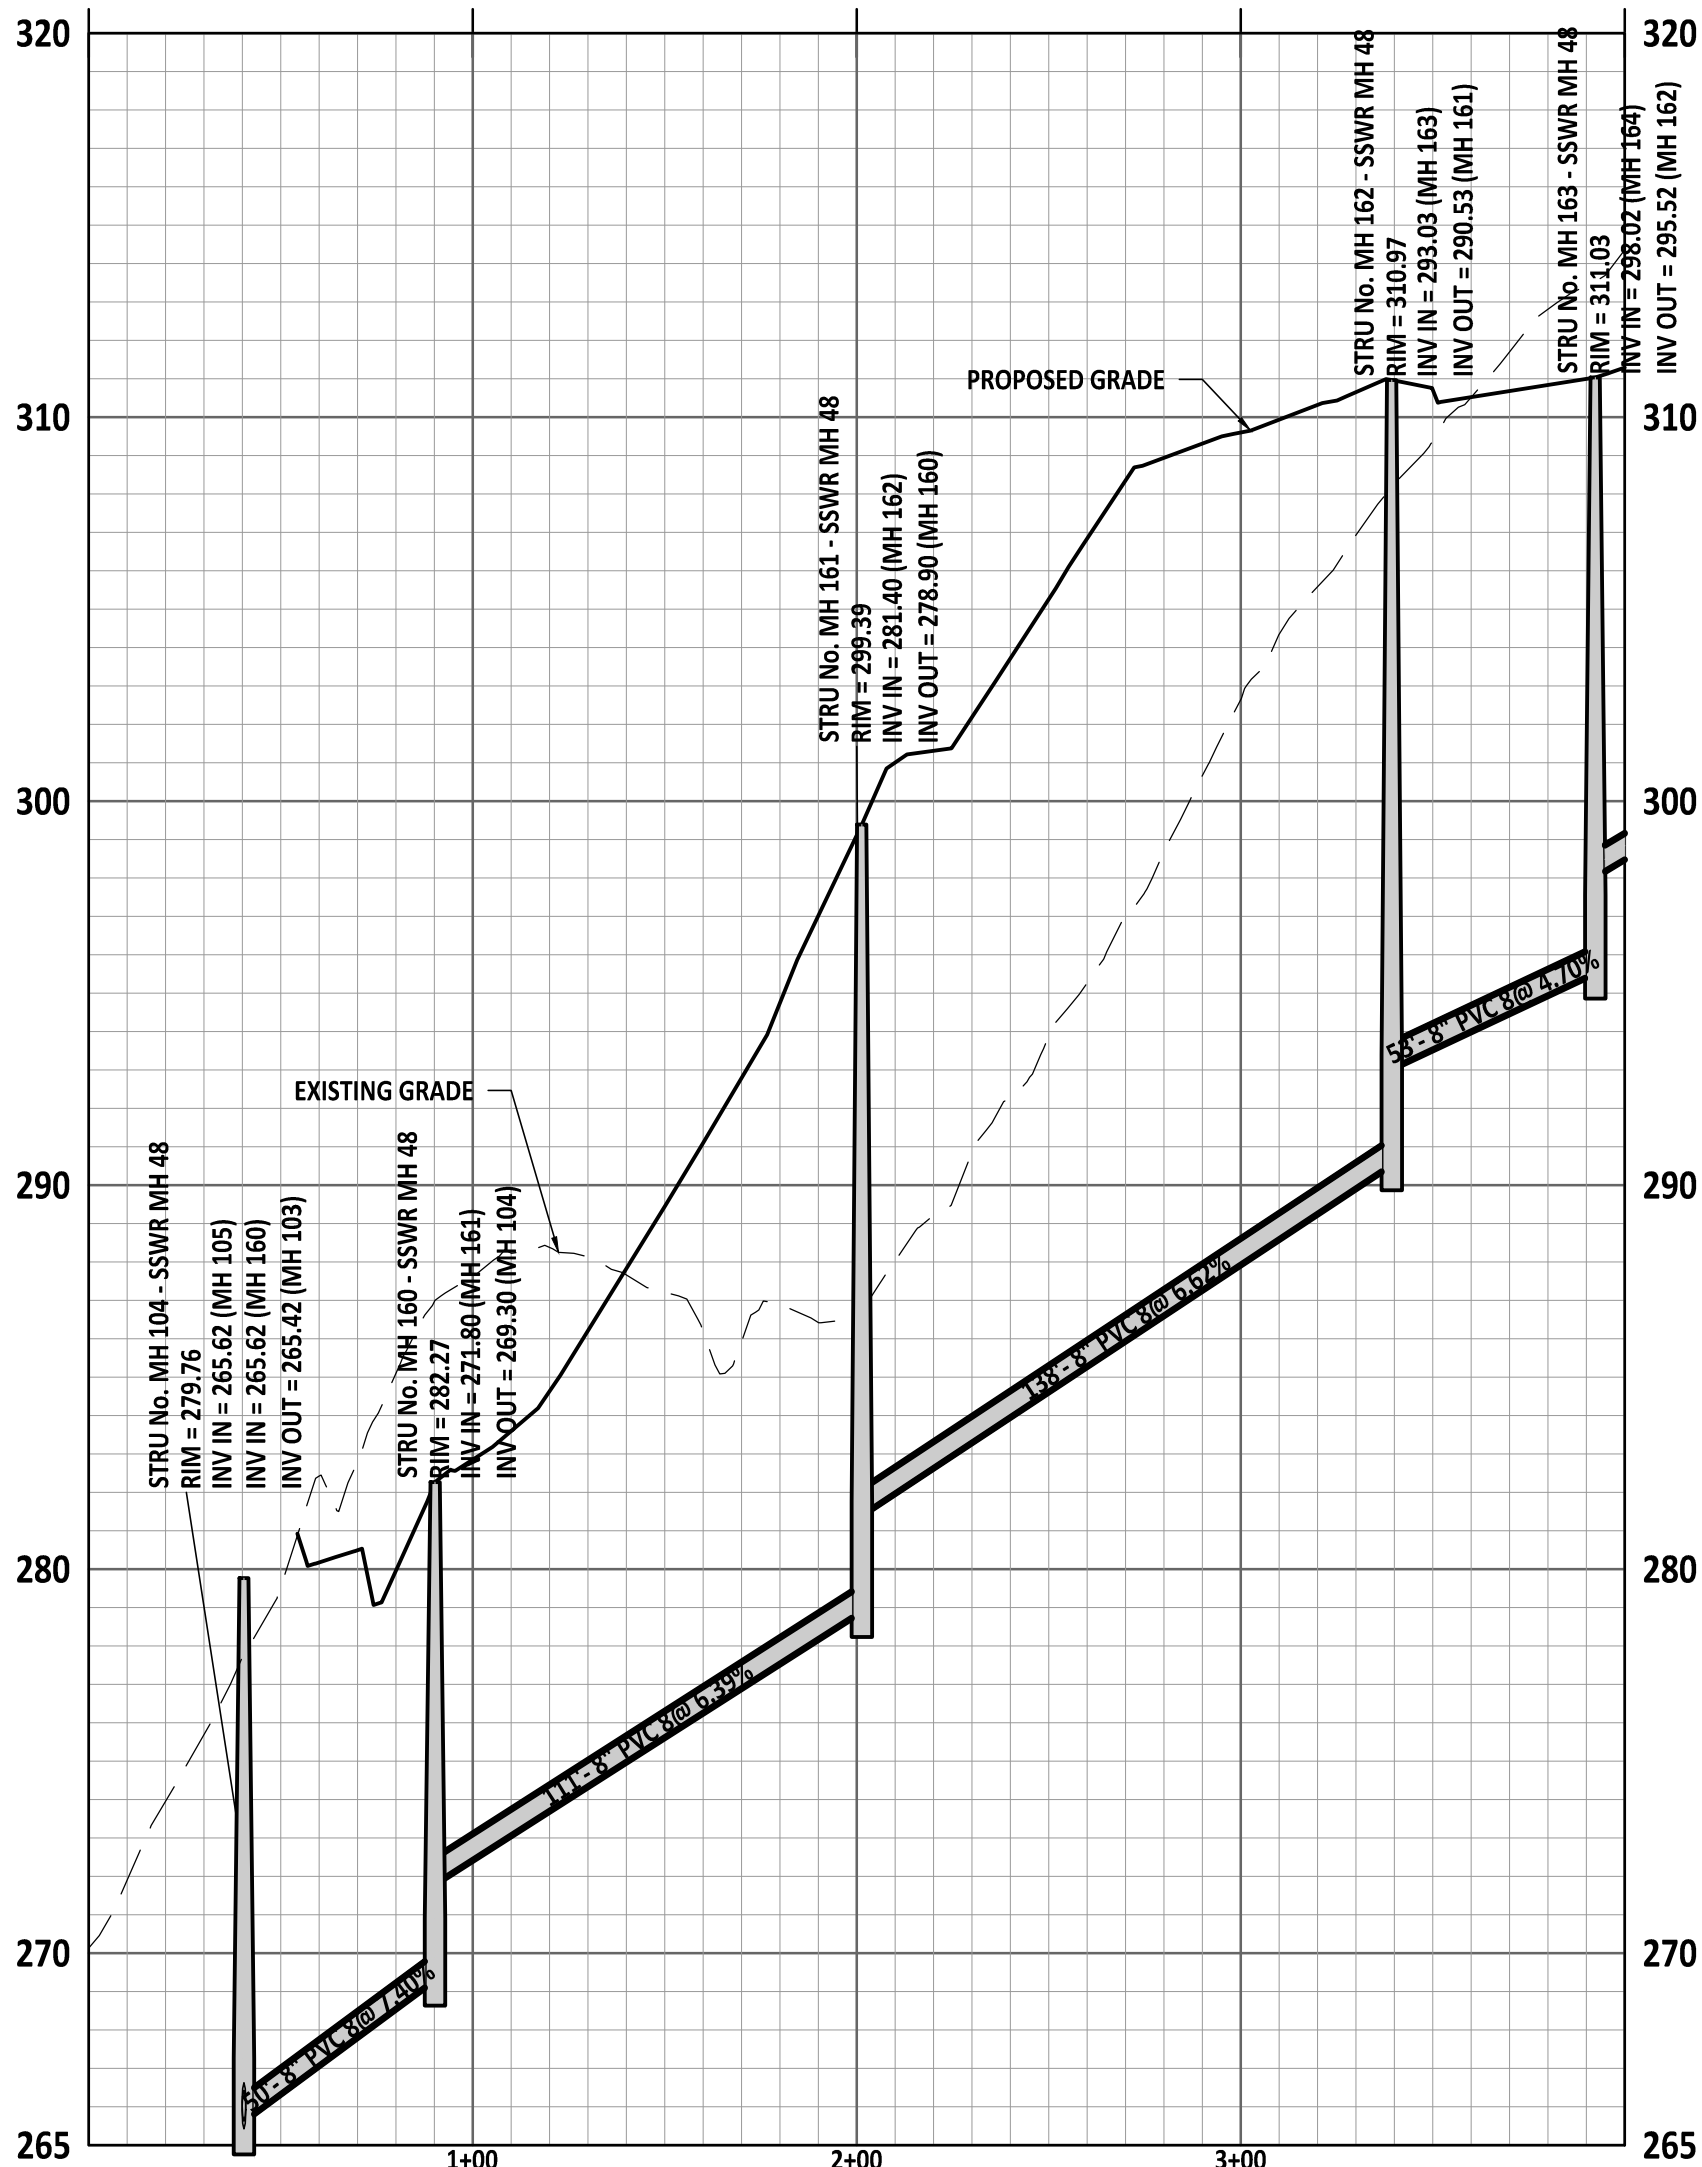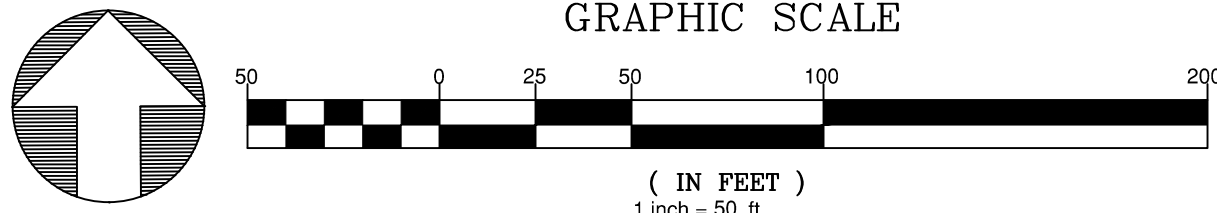

Public Sewer Collection / Extension System
The City of Raleigh consents to the connection and extension of the City's public sewer system as shown on this plan. The material and Construction methods used for this project shall conform to the standards and specifications of the City's Public Utilities Handbook.

City of Raleigh
Public Utilities Department Permit # _____

Public Water Distribution / Extension System
The City of Raleigh consents to the connection and extension of the City's public water system as shown on this plan. The material and Construction methods used for this project shall conform to the standards and specifications of the City's Public Utilities Handbook.

City of Raleigh
Public Utilities Department Permit # _____

North 811
*** 3 Days Before Digging ***
North Carolina 811
811 or 1-800-432-4949
Remote Ticket Entry
<http://nc811.org/remoteticketentry.htm>

PROJECT NUMBER = CID-25-02

AMERICAN Engineering
American Engineering Associates - Southeast, P.A.
4020 Westchase Boulevard, Suite 450
Raleigh, NC 27607
919-469-1101

PRELIMINARY
PRELIMINARY
DO NOT USE FOR CONSTRUCTION
FOR INFORMATION, ONLY

NO.	DATE	REVISION:
1	07/01/25	FIRST REVISION SET



STIPULATION FOR REUSE
THIS DRAWING WAS PREPARED FOR USE ON THE SPECIFIC SITE, NAMED HEREON, CONTEMPORANEOUSLY WITH ITS ISSUE DATE AS LISTED, HEREON, AND IT IS NOT SUITABLE FOR USE ON A DIFFERENT PROJECT SITE OR AT A LATER TIME. USE OF THIS DRAWING FOR REFERENCE OR EXAMPLE ON ANOTHER PROJECT REQUIRES THE SERVICES OF PROPERLY LICENSED ARCHITECTS AND ENGINEERS. REPRODUCTION OF THIS DRAWING FOR REUSE ON ANOTHER PROJECT IS NOT AUTHORIZED AND MAY BE CONTRARY TO THE LAW.

MERRITT RESERVE
SANITARY SEWER PLAN & PROFILE
ROLESVILLE RD
WAKE COUNTY NC 27312

JOB NUMBER: 23-0004
CHECKED BY: BH
DRAWN BY: DH/RC/SM/GE/MA/LL/JB
DATE: 05/01/2025

SANITARY SEWER PLAN & PROFILE

SHEET NO.:
CU-203

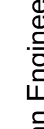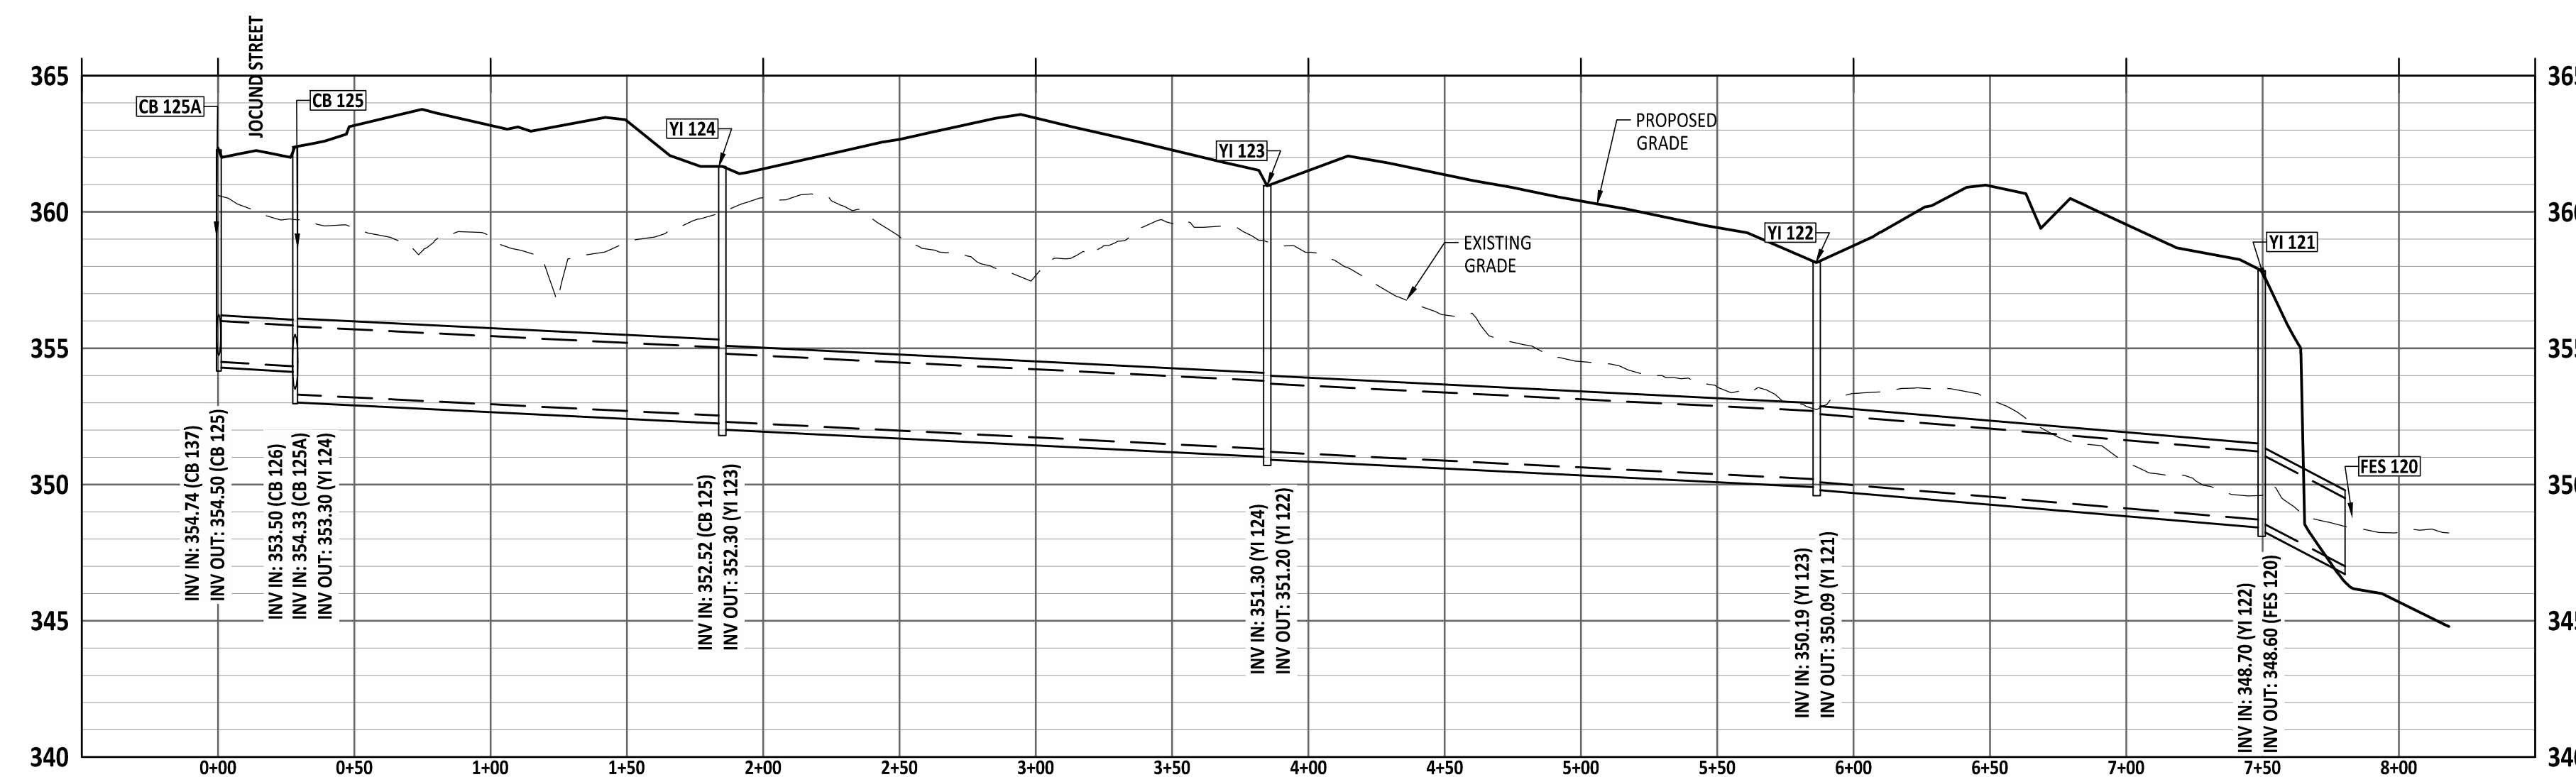

**AMERICAN
Engineering**

American Engineering Associates - Southeast, P.A.
4020 Westchase Boulevard, Suite 450
Raleigh, NC 27607
919-469-1101



PRELIMINARY
 - DO NOT USE FOR CONSTRUCTION
 NORTH CAROLINA
 PROFESSIONAL ENGINEER
 56528
 JAKOB P. KLEIN
 FOR INFORMATION, ONLY

[illegible]

STIPULATION FOR REUSE







THIS DRAWING WAS PREPARED FOR USE ON THE SPECIFIC SITE, NAMED HEREON, CONTEMPORANEOUSLY WITH ITS ISSUE DATE AS LISTED, HEREON. AND IT IS NOT SUITABLE FOR USE ON A DIFFERENT PROJECT SITE OR AT A LATER TIME. USE OF THIS DRAWING FOR REFERENCE OR EXAMPLE ON ANOTHER PROJECT REQUIRES THE SERVICES OF PROPERLY LICENSED ARCHITECTS AND ENGINEERS. REPRODUCTION OF THIS DRAWING FOR REUSE ON ANOTHER PROJECT IS NOT AUTHORIZED AND MAY BE CONTRARY TO THE LAW.

MERRITT RESERVE
STORM OUTFALL PLAN & PROFILE
ROLESVILLE RD
WAKE COUNTY NC 27312

JOB NUMBER:	23-000
CHECKED BY:	B
DRAWN BY:	DH/RC/SM/GE/MA/LL/J
DATE:	05/01/202

STORM OUFALL PLAN & PROFILE

SHEET NO.: **CU-300**

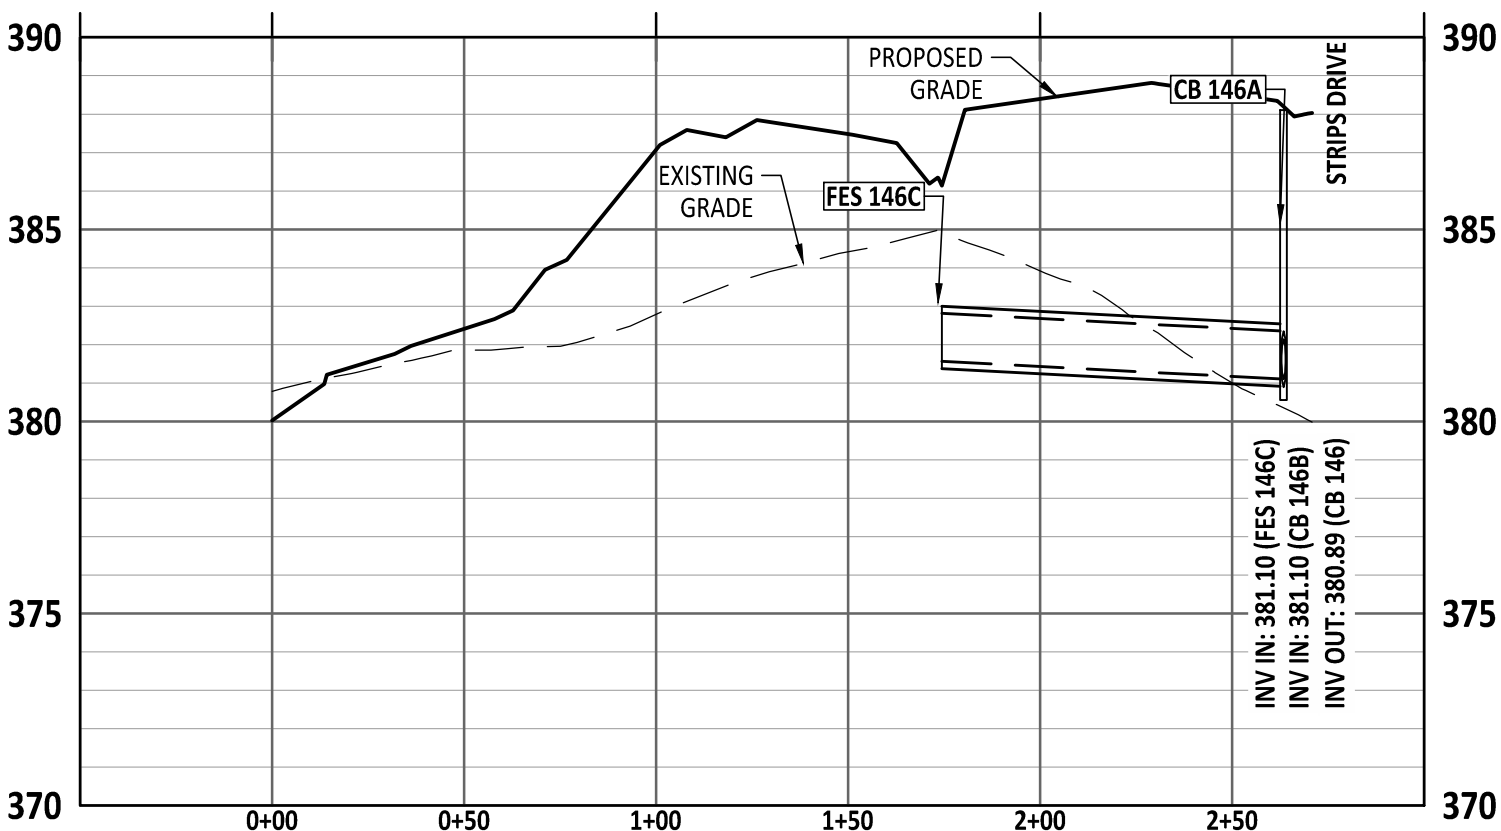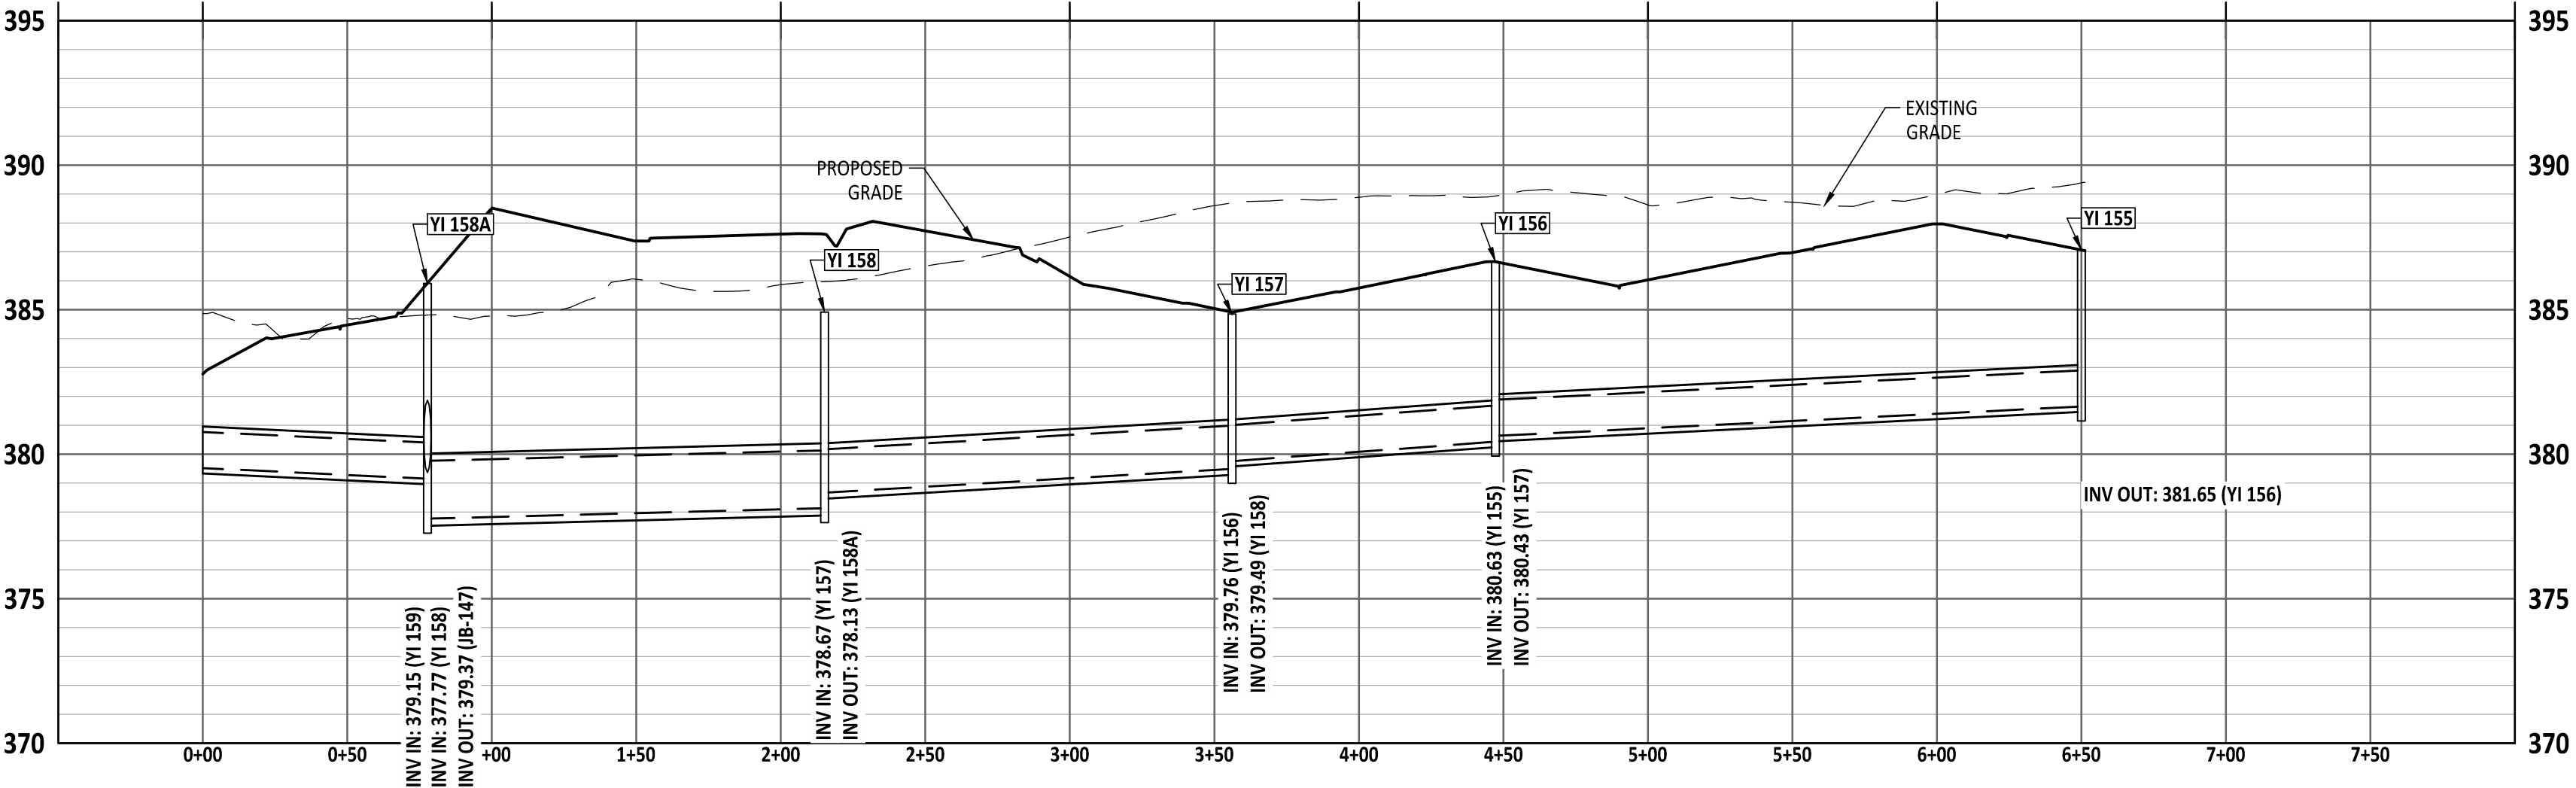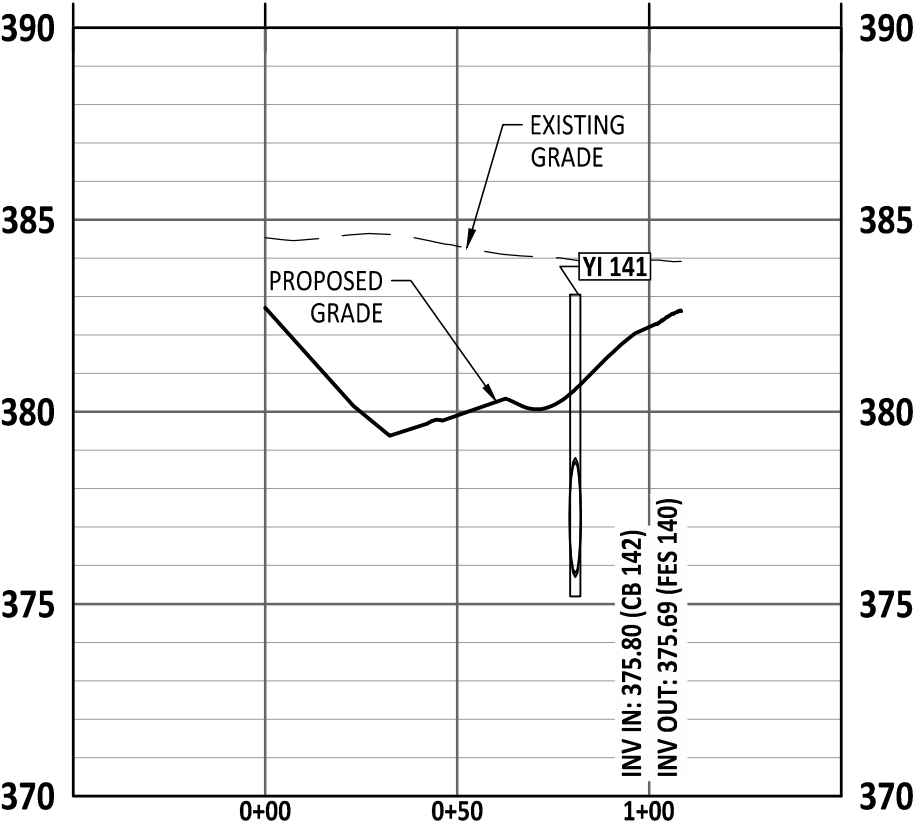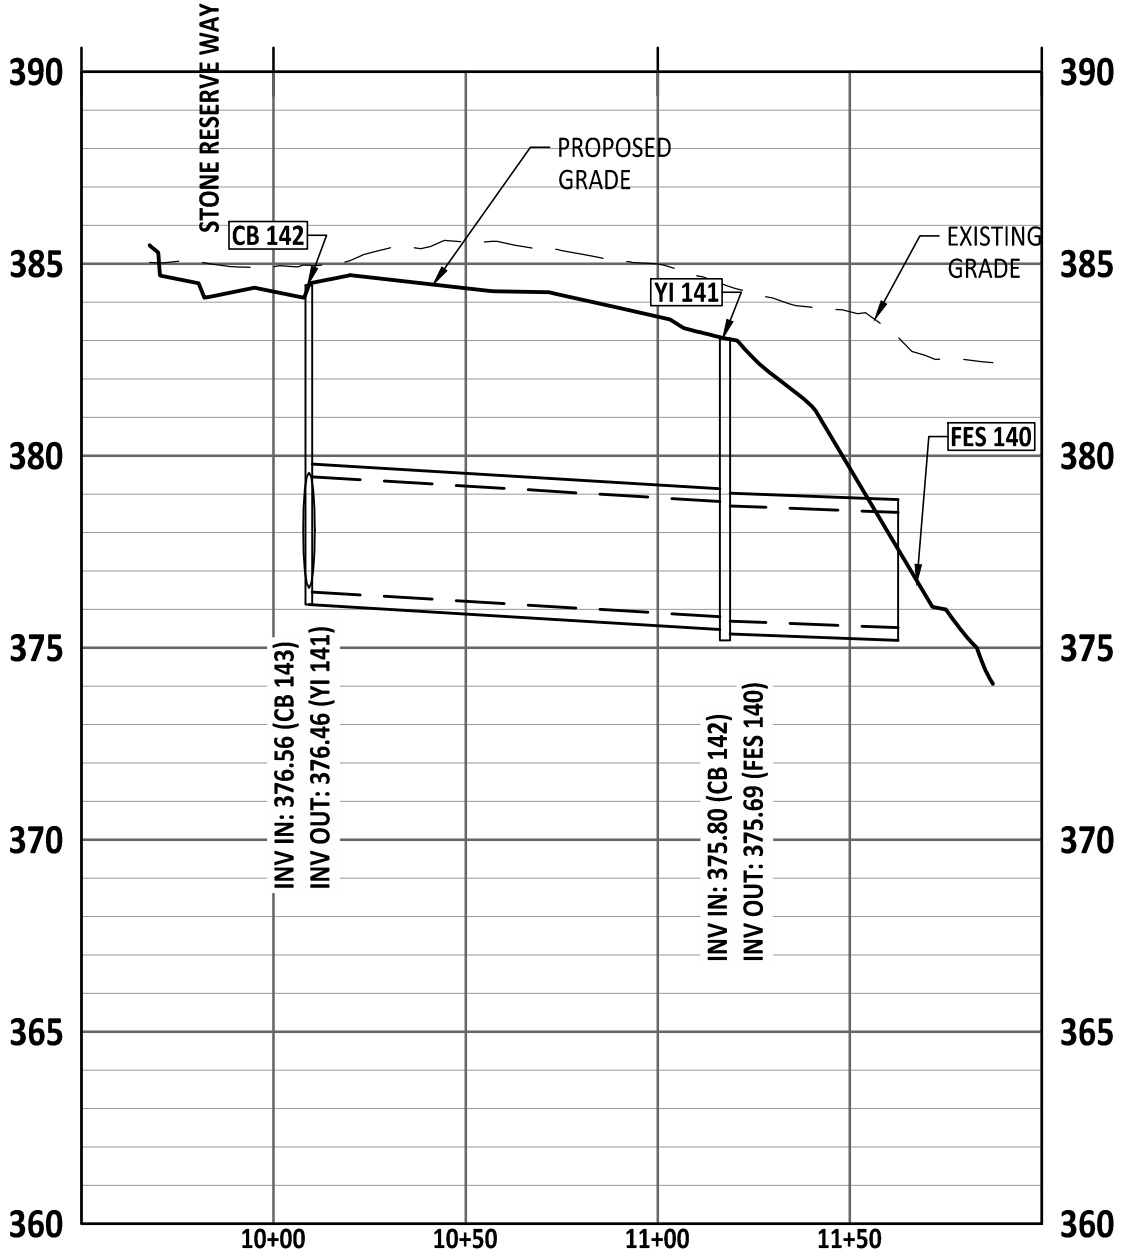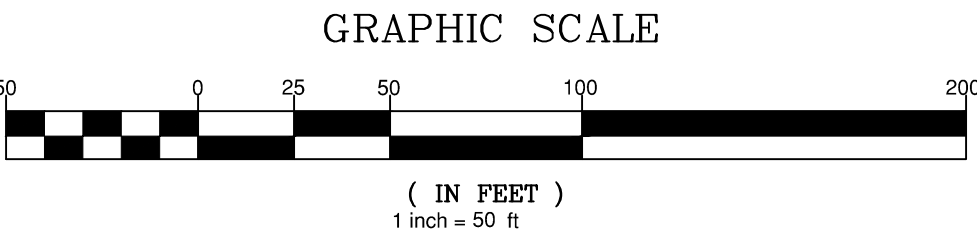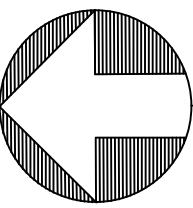

AMERICAN
Engineering
American Engineering Associates - Southeast, P.A.
4020 Westchase Boulevard, Suite 450
Raleigh, NC 27607
919-469-1101

PRELIMINARY
PRELIMINARY
DO NOT USE FOR
CONSTRUCTION
FOR INFORMATION, ONLY

NO.	DATE	REVISION:
1	07/01/25	FIRST REVISION SET








STIPULATION FOR REUSE
THIS DRAWING WAS PREPARED FOR USE ON THE SPECIFIC SITE, NAMED HEREON, CONTEMPORANEOUSLY WITH ITS ISSUE DATE AS LISTED, HEREON, AND IT IS NOT SUITABLE FOR USE ON A DIFFERENT PROJECT SITE OR AT A LATER TIME. USE OF THIS DRAWING FOR REFERENCE OR EXAMPLE ON ANOTHER PROJECT REQUIRES THE SERVICES OF PROPERLY LICENSED ARCHITECTS AND ENGINEERS. REPRODUCTION OF THIS DRAWING FOR REUSE ON ANOTHER PROJECT IS NOT AUTHORIZED AND MAY BE CONTRARY TO THE LAW.

MERRITT RESERVE
STORM OUTFALL PLAN & PROFILE
ROLESVILLE RD
WAKE COUNTY NC 27312

JOB NUMBER: 23-0004
CHECKED BY: BH
DRAWN BY: DH/RC/SM/GE/MA/LL/JB
DATE: 05/01/2025
SHEET TITLE:
STORM
OUFALL PLAN
& PROFILE
SHEET NO.:
CU-302



PROJECT NUMBER = CID-25-02

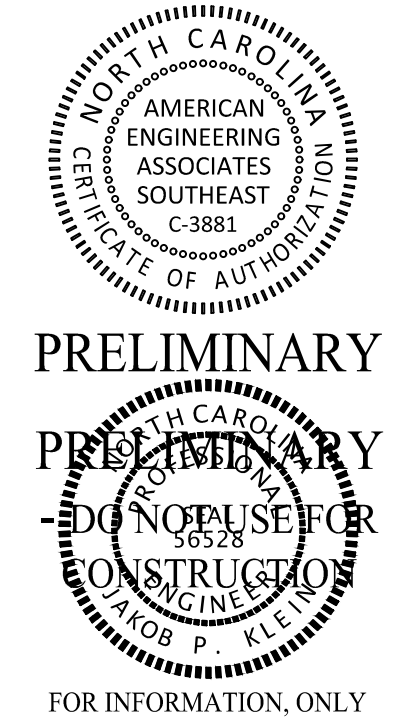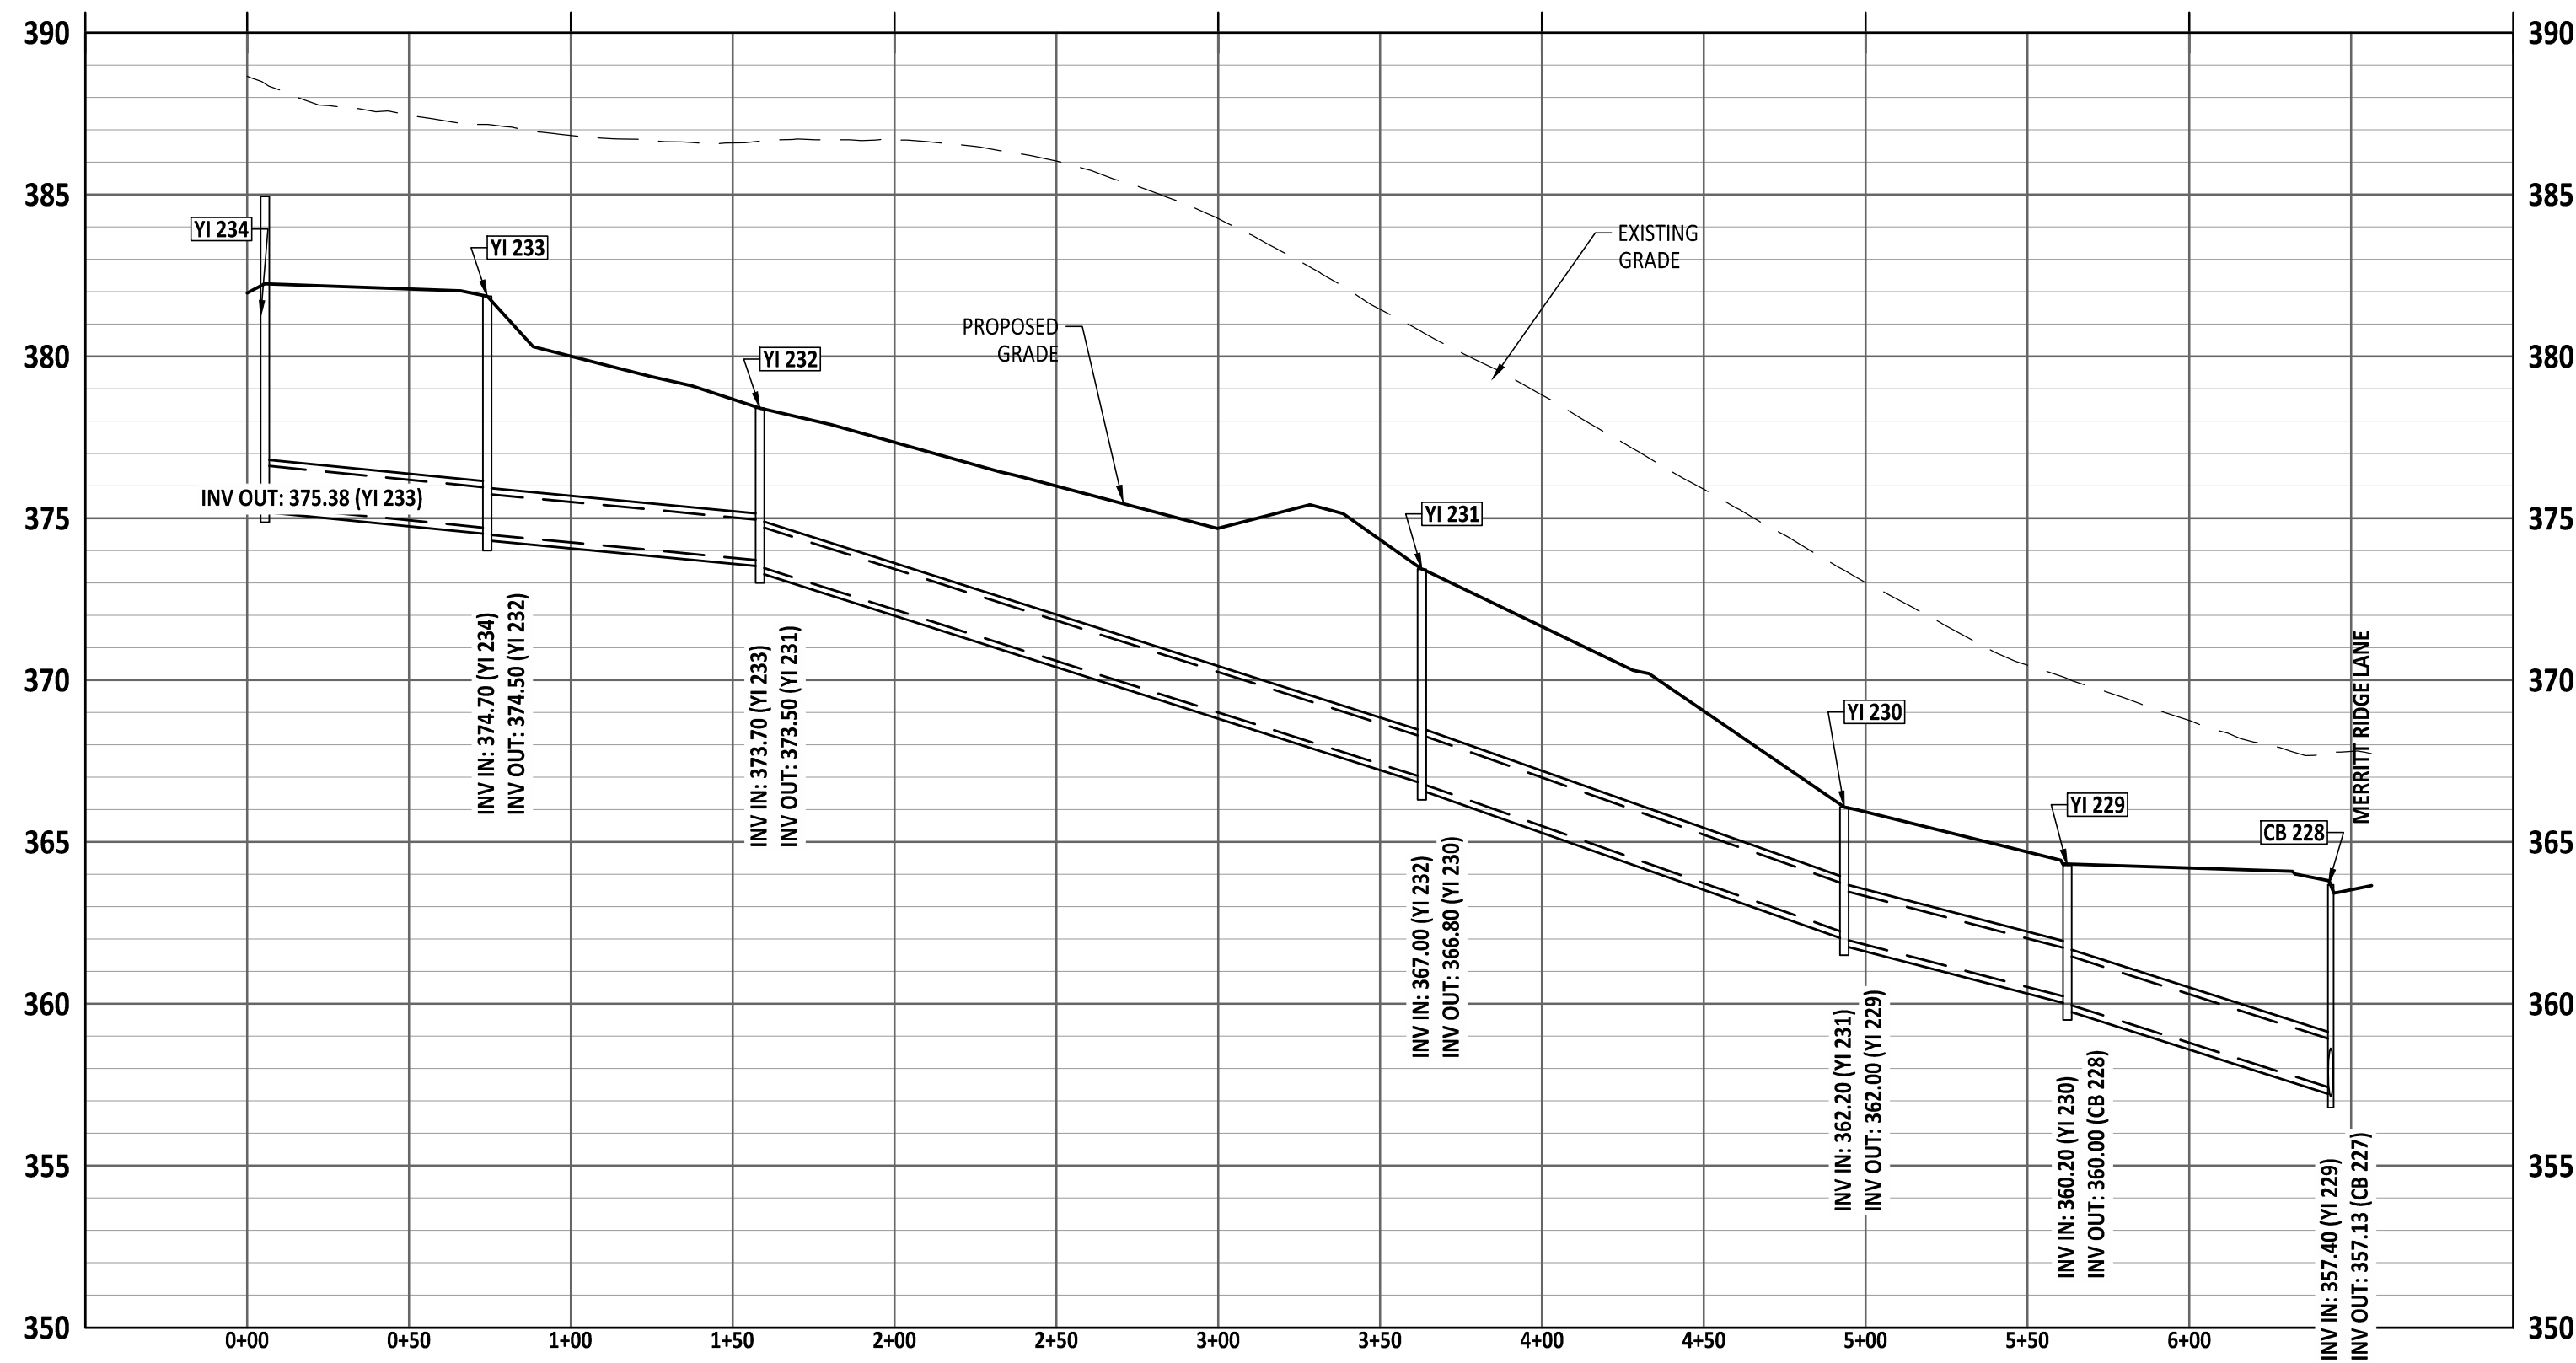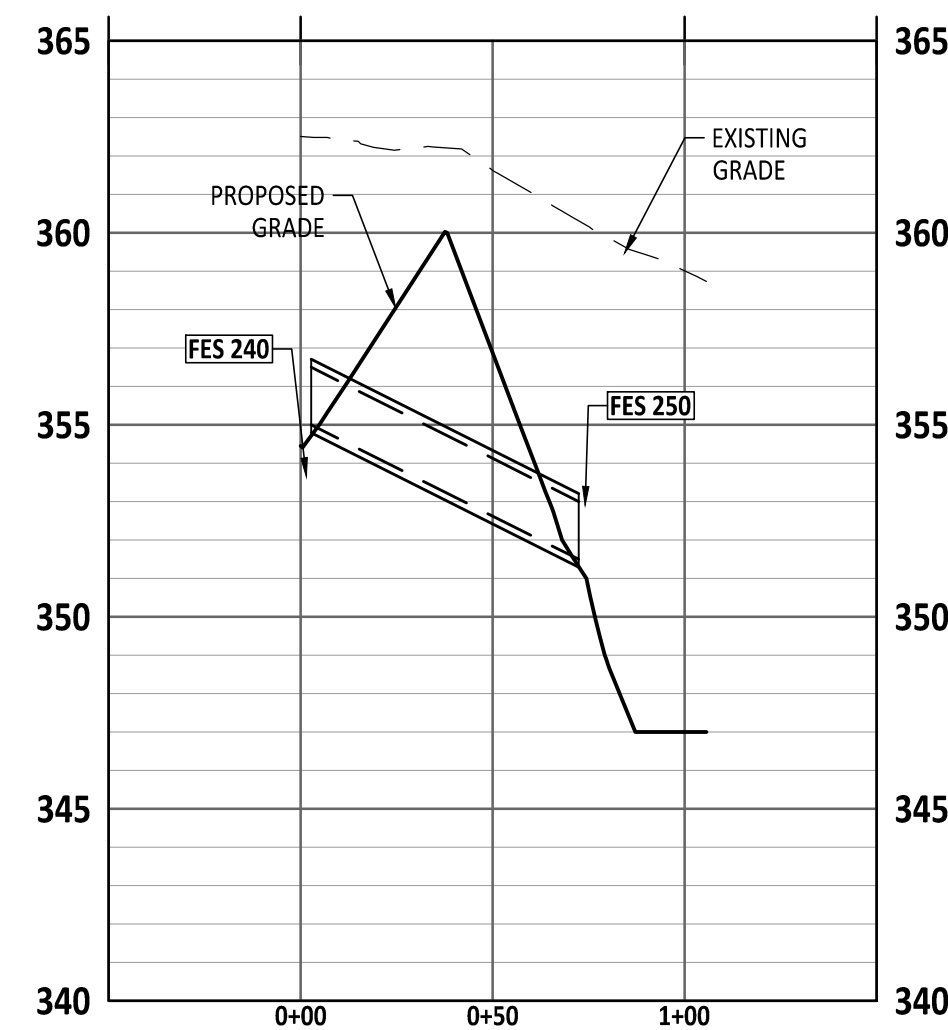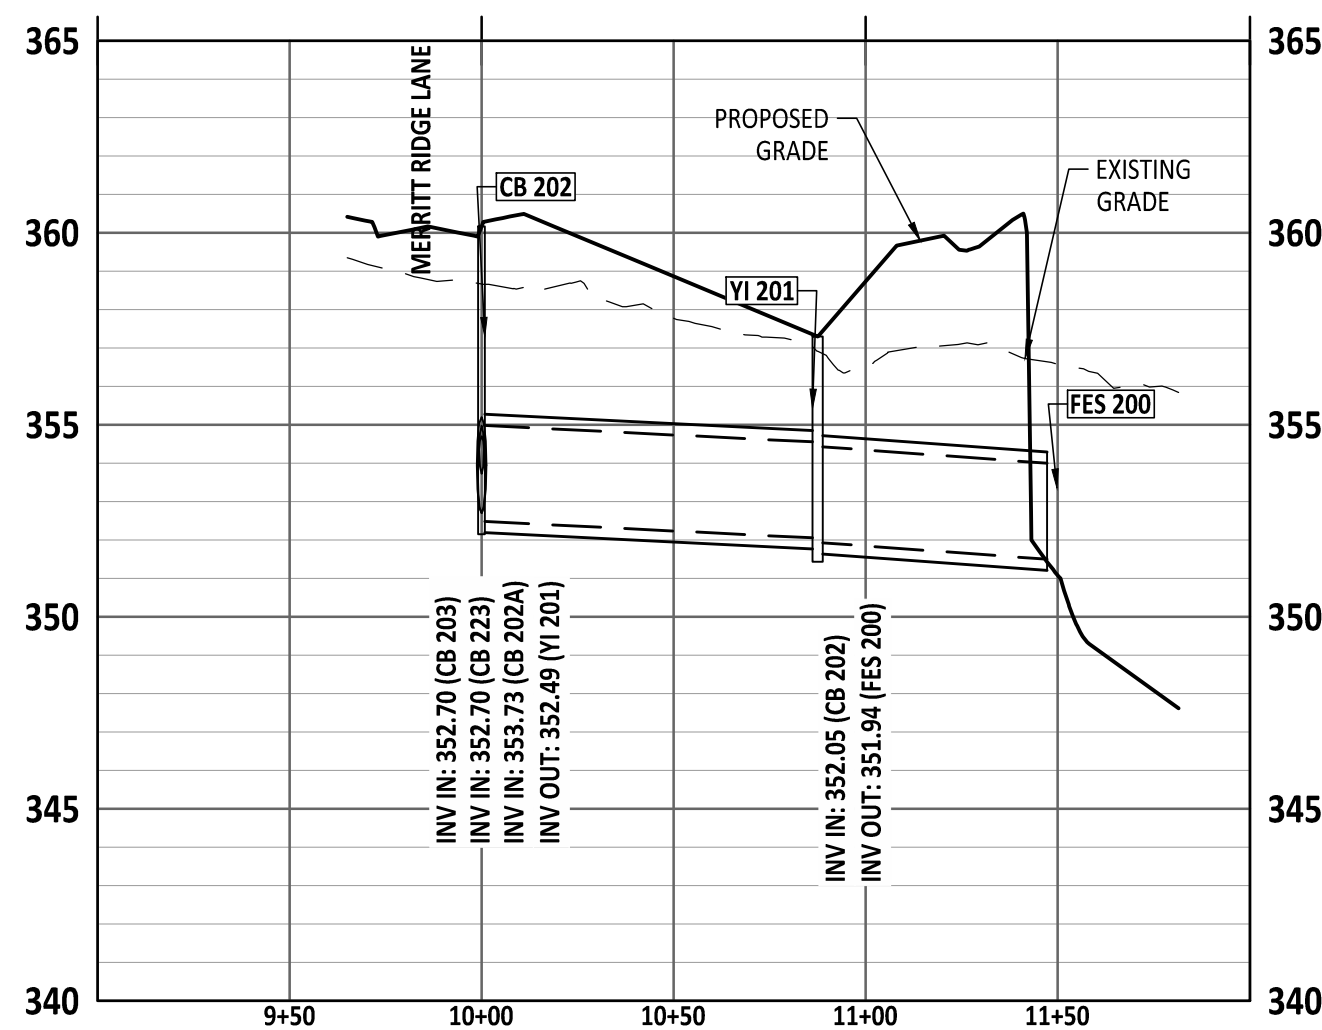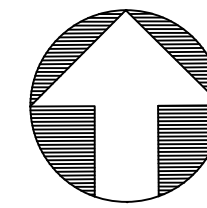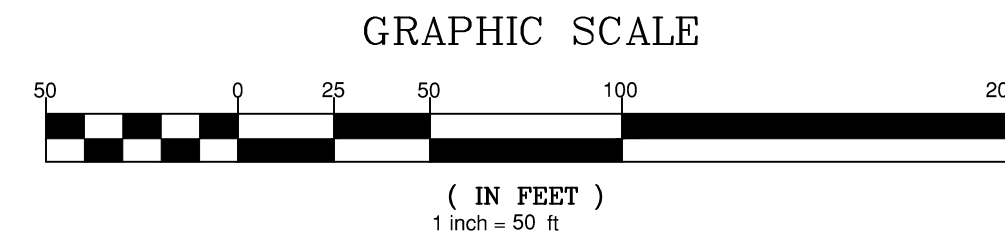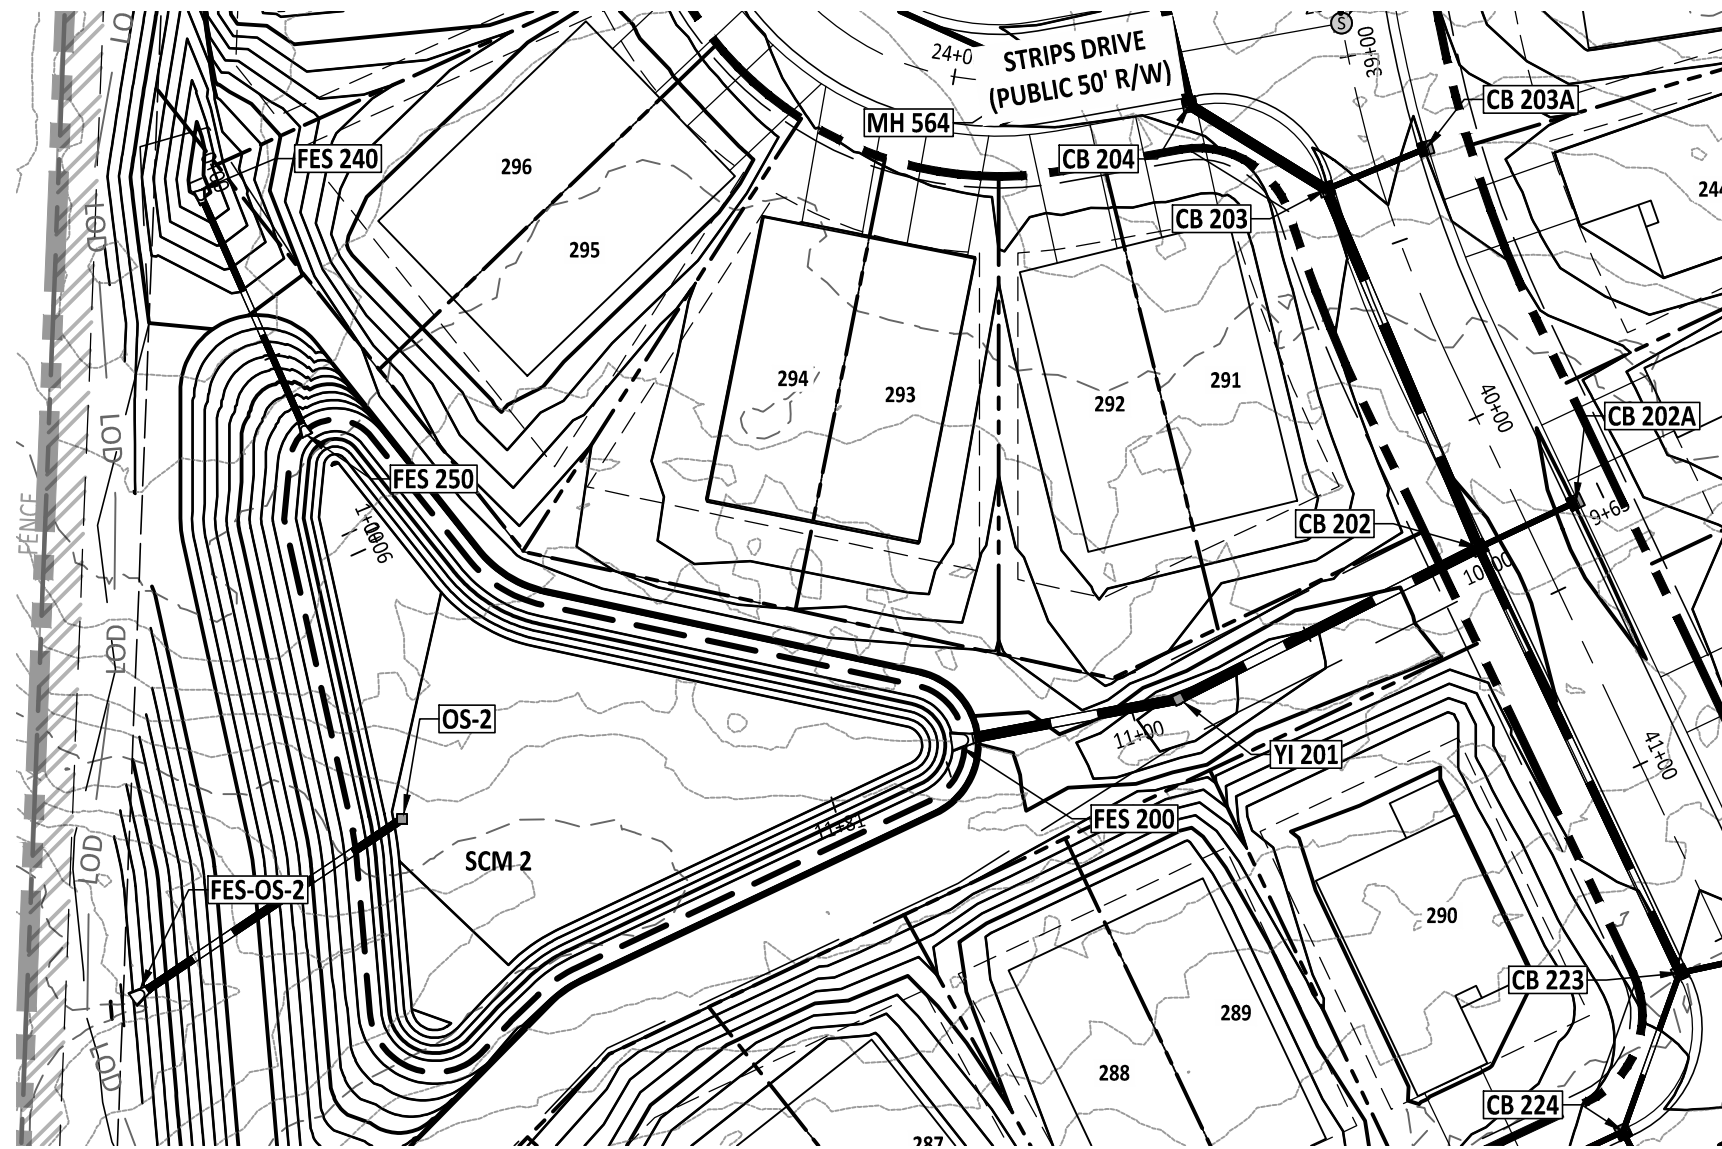

NO.	DATE	REVISION
1	07/01/25	FIRST REVISION SET

STIPULATION FOR REUSE

THIS DRAWING WAS PREPARED FOR USE ON THE SPECIFIC SITE, NAMED HEREON, CONTEMPORANEOUSLY WITH ITS ISSUE DATE AS LISTED, HEREON, AND IT IS NOT SUITABLE FOR USE ON A DIFFERENT PROJECT SITE OR AT A LATER TIME. USE OF THIS DRAWING FOR REFERENCE OR EXAMPLE ON ANOTHER PROJECT REQUIRES THE SERVICES OF PROPERLY LICENSED ARCHITECTS AND ENGINEERS. REPRODUCTION OF THIS DRAWING FOR REUSE ON ANOTHER PROJECT IS NOT AUTHORIZED AND MAY BE CONTRARY TO THE LAW.

MERRITT RESERVE

STORM OUTFALL PLAN & PROFILE

ROLESVILLE RD

WAKE COUNTY NC 27312

JOB NUMBER: 23-0004

CHECKED BY: BH


DRAWN BY: DH/RC/SM/GE/MA/LL/JB

DATE: 05/01/2025





SHEET TITLE:

STORM OUTFALL PLAN & PROFILE

SHEET NO.: CU-303

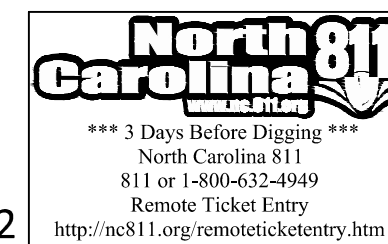

PROJECT NUMBER = CID-25-02

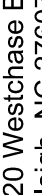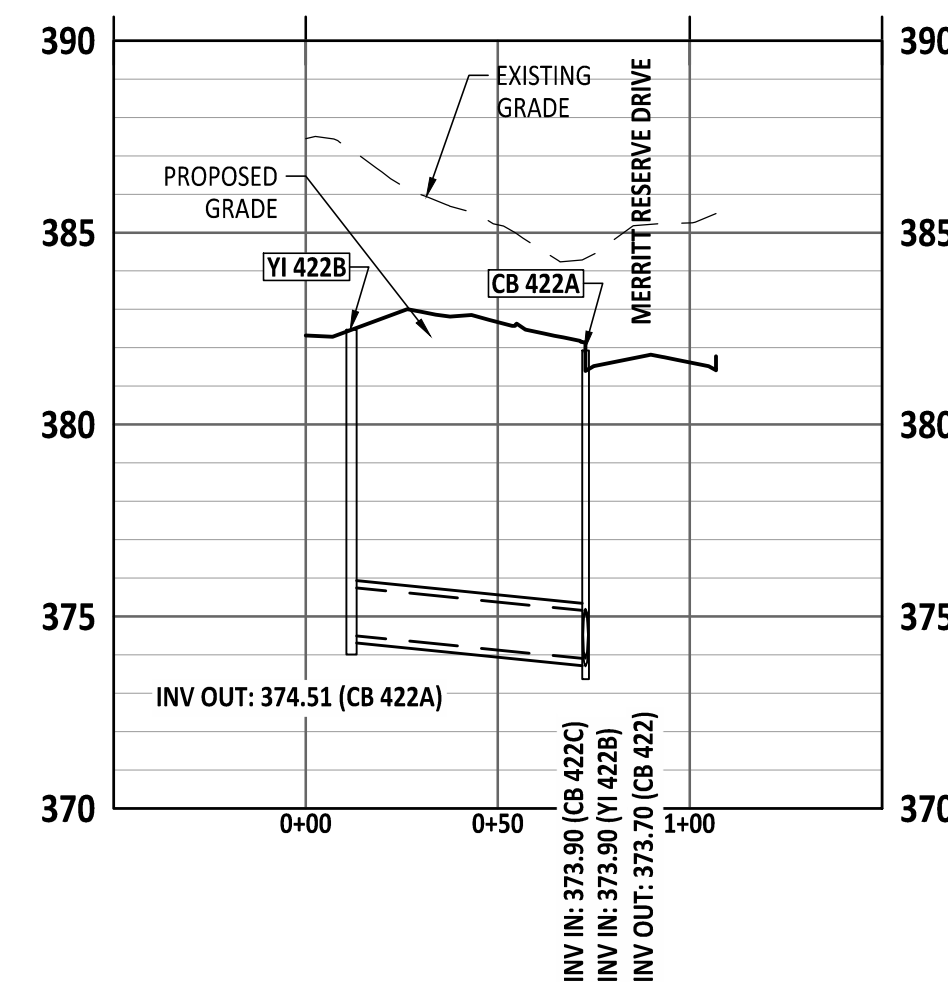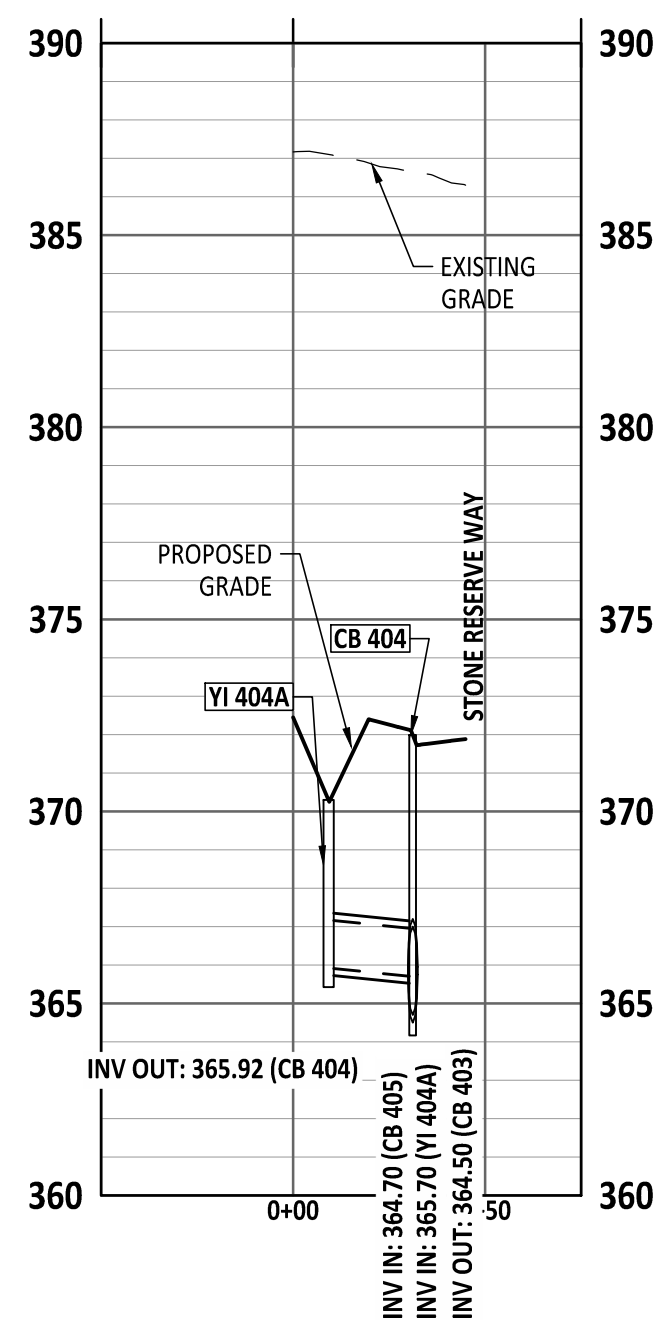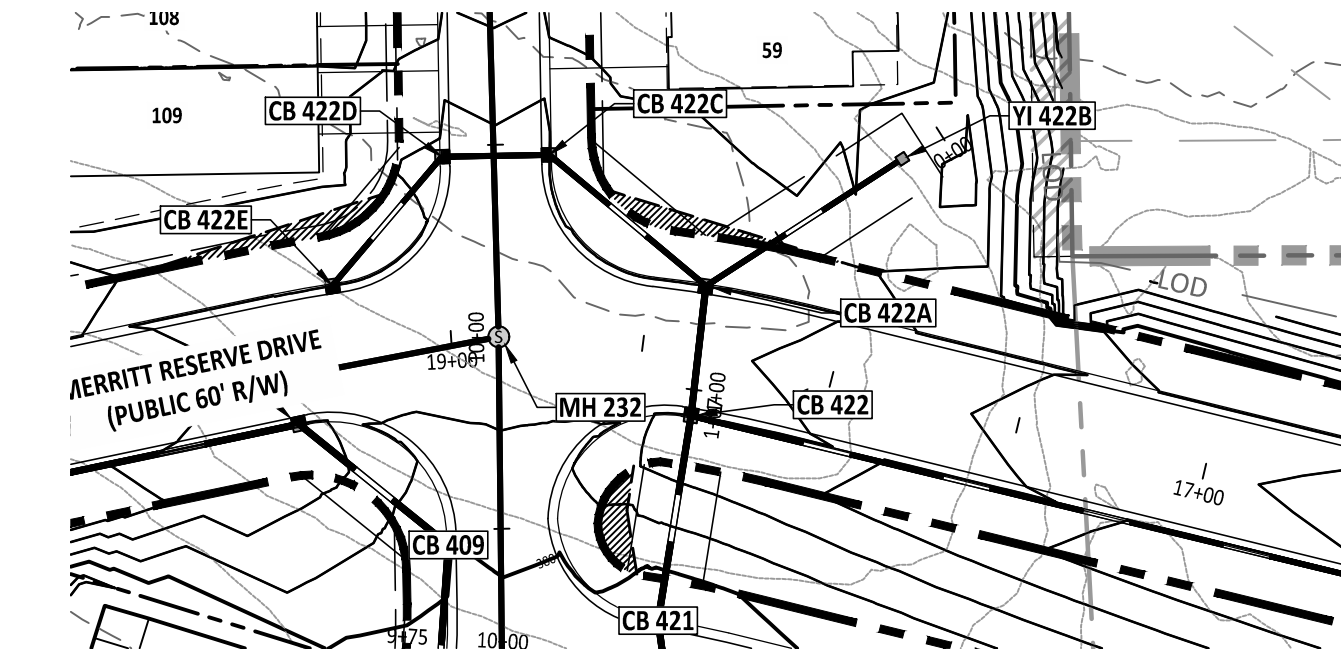

AMERICAN
Engineering

American Engineering Associates - Southeast, P.A.
4020 Westchase Boulevard, Suite 450
Raleigh, NC 27607
919-489-1101



PRELIMINARY
SOUTH CAROLINA
PRELIMINARY
- DO NOT USE FOR
CONSTRUCTION
AKOB P. KLEIN
FOR INFORMATION, ONLY

[illegible]

STIPULATION FOR REUSE




THIS DRAWING WAS PREPARED FOR USE ON THE SPECIFIC SITE, NAMED HEREON, CONTEMPORANEOUSLY WITH ITS ISSUE DATE AS LISTED, HEREON, AND IT IS NOT SUITABLE FOR USE ON A DIFFERENT PROJECT SITE OR AT A LATER TIME. USE OF THIS DRAWING FOR REFERENCE OR EXAMPLE ON ANOTHER PROJECT REQUIRES THE SERVICES OF PROPERLY LICENSED ARCHITECTS AND ENGINEERS. REPRODUCTION OF THIS DRAWING FOR REUSE ON ANOTHER PROJECT IS NOT AUTHORIZED AND MAY BE CONTRARY TO THE LAW.

MERRITT RESERVE
STORM OUTFALL PLAN & PROFILE
ROLESVILLE RD
WAKE COUNTY NC 27312

JOB NUMBER:	23-0004
CHECKED BY:	BH
DRAWN BY:	DH/RC/SM/GE/MA/LL/JB
DATE:	05/01/2025

STORM OUFALL PLAN & PROFILE

SHEET NO.: **CU-304**

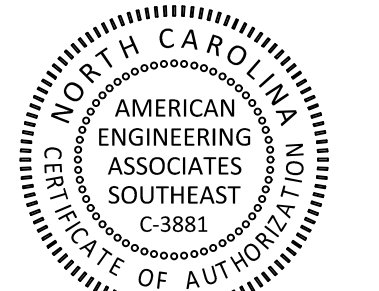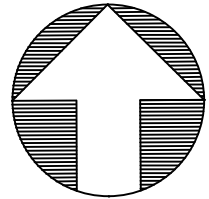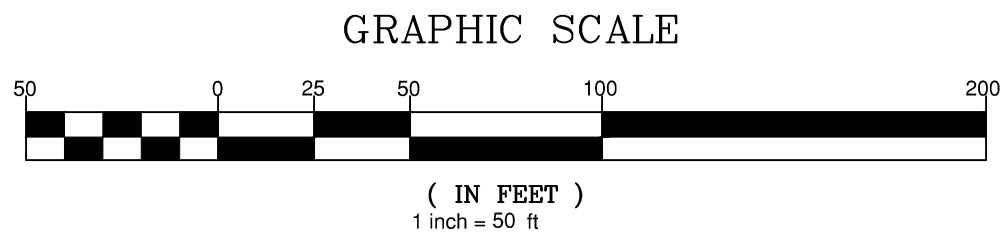

PRELIMINARY
PRELIMINARY
DO NOT USE FOR
CONSTRUCTION
FOR INFORMATION, ONLY

NO.	DATE	REVISION:
1	07/01/25	FIRST REVISION SET




STIPULATION FOR REUSE

THIS DRAWING WAS PREPARED FOR USE ON THE SPECIFIC SITE, NAMED HEREON, CONTEMPORANEOUSLY WITH ITS ISSUE DATE AS LISTED, HEREON, AND IT IS NOT SUITABLE FOR USE ON A DIFFERENT PROJECT SITE OR AT A LATER TIME. USE OF THIS DRAWING FOR REFERENCE OR EXAMPLE ON ANOTHER PROJECT REQUIRES THE SERVICES OF PROPERLY LICENSED ARCHITECTS AND ENGINEERS. REPRODUCTION OF THIS DRAWING FOR REUSE ON ANOTHER PROJECT IS NOT AUTHORIZED AND MAY BE CONTRARY TO THE LAW.






MERRITT RESERVE
STORM OUTFALL PLAN & PROFILE
ROLESVILLE RD
WAKE COUNTY NC 27312

JOB NUMBER: 23-0004
CHECKED BY: BH
DRAWN BY: DH/RC/SM/GE/MA/LL/JB
DATE: 05/01/2025

SHEET TITLE:
STORM
OUFALL PLAN
& PROFILE
SHEET NO.:
CU-305

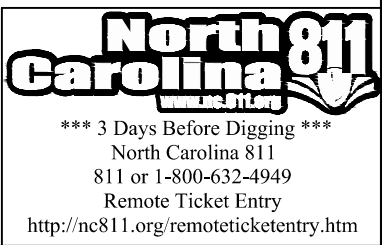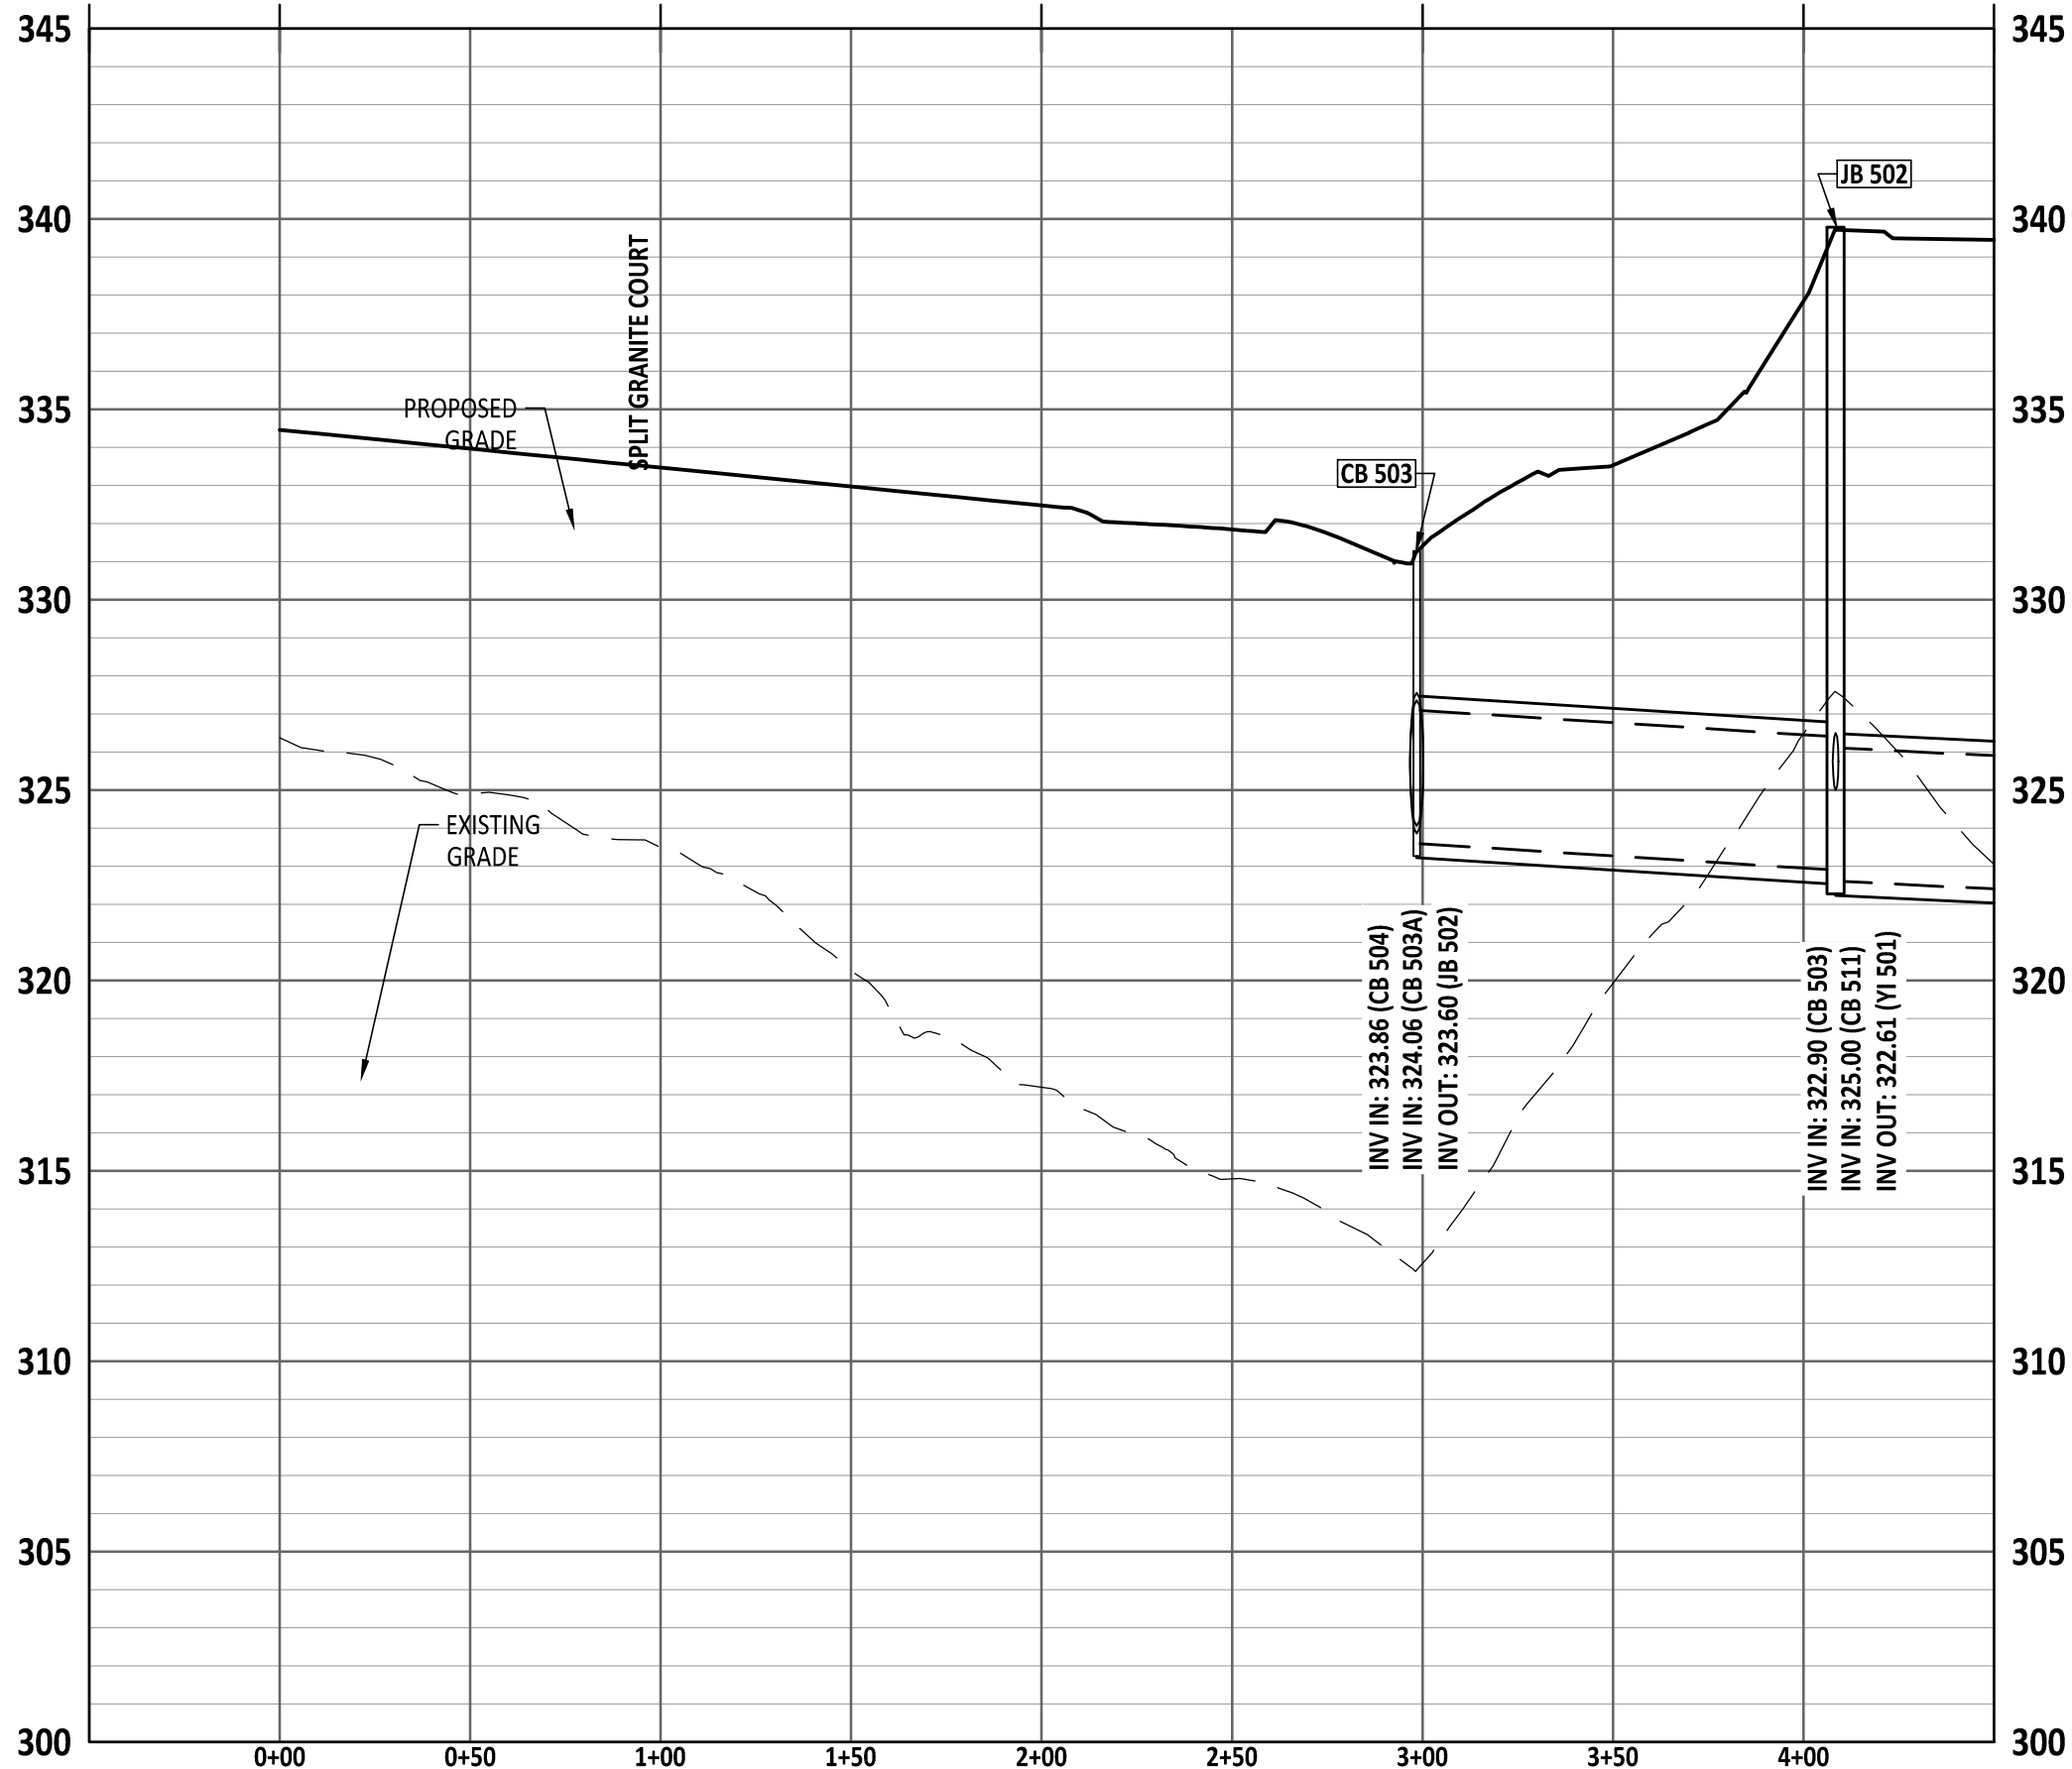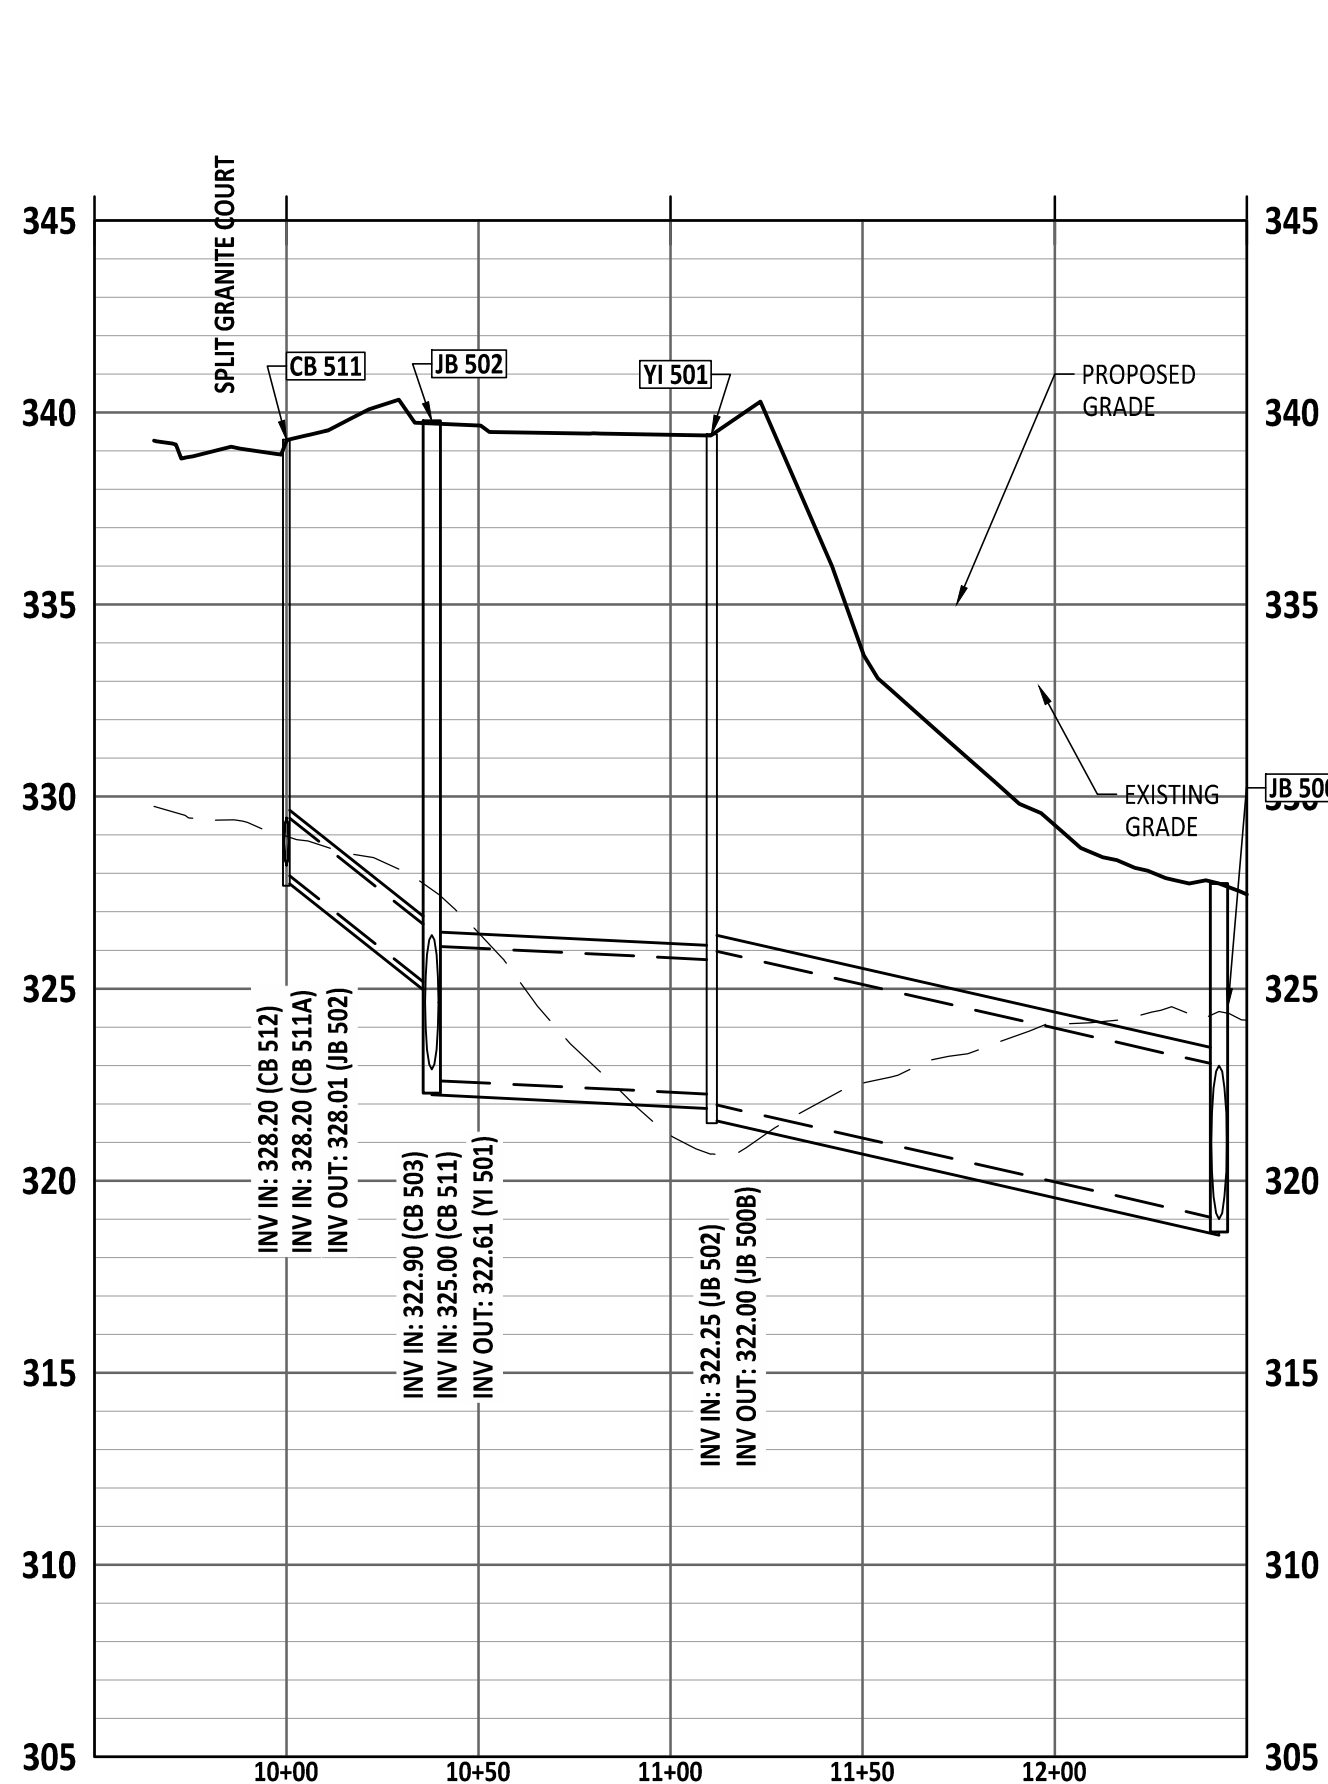

PROJECT NUMBER = CID-25-02

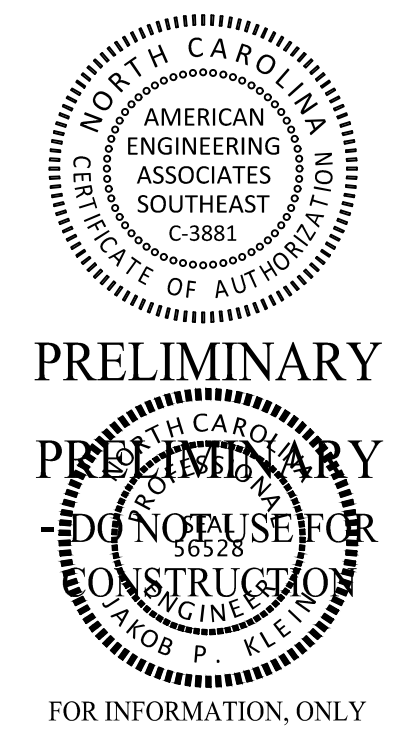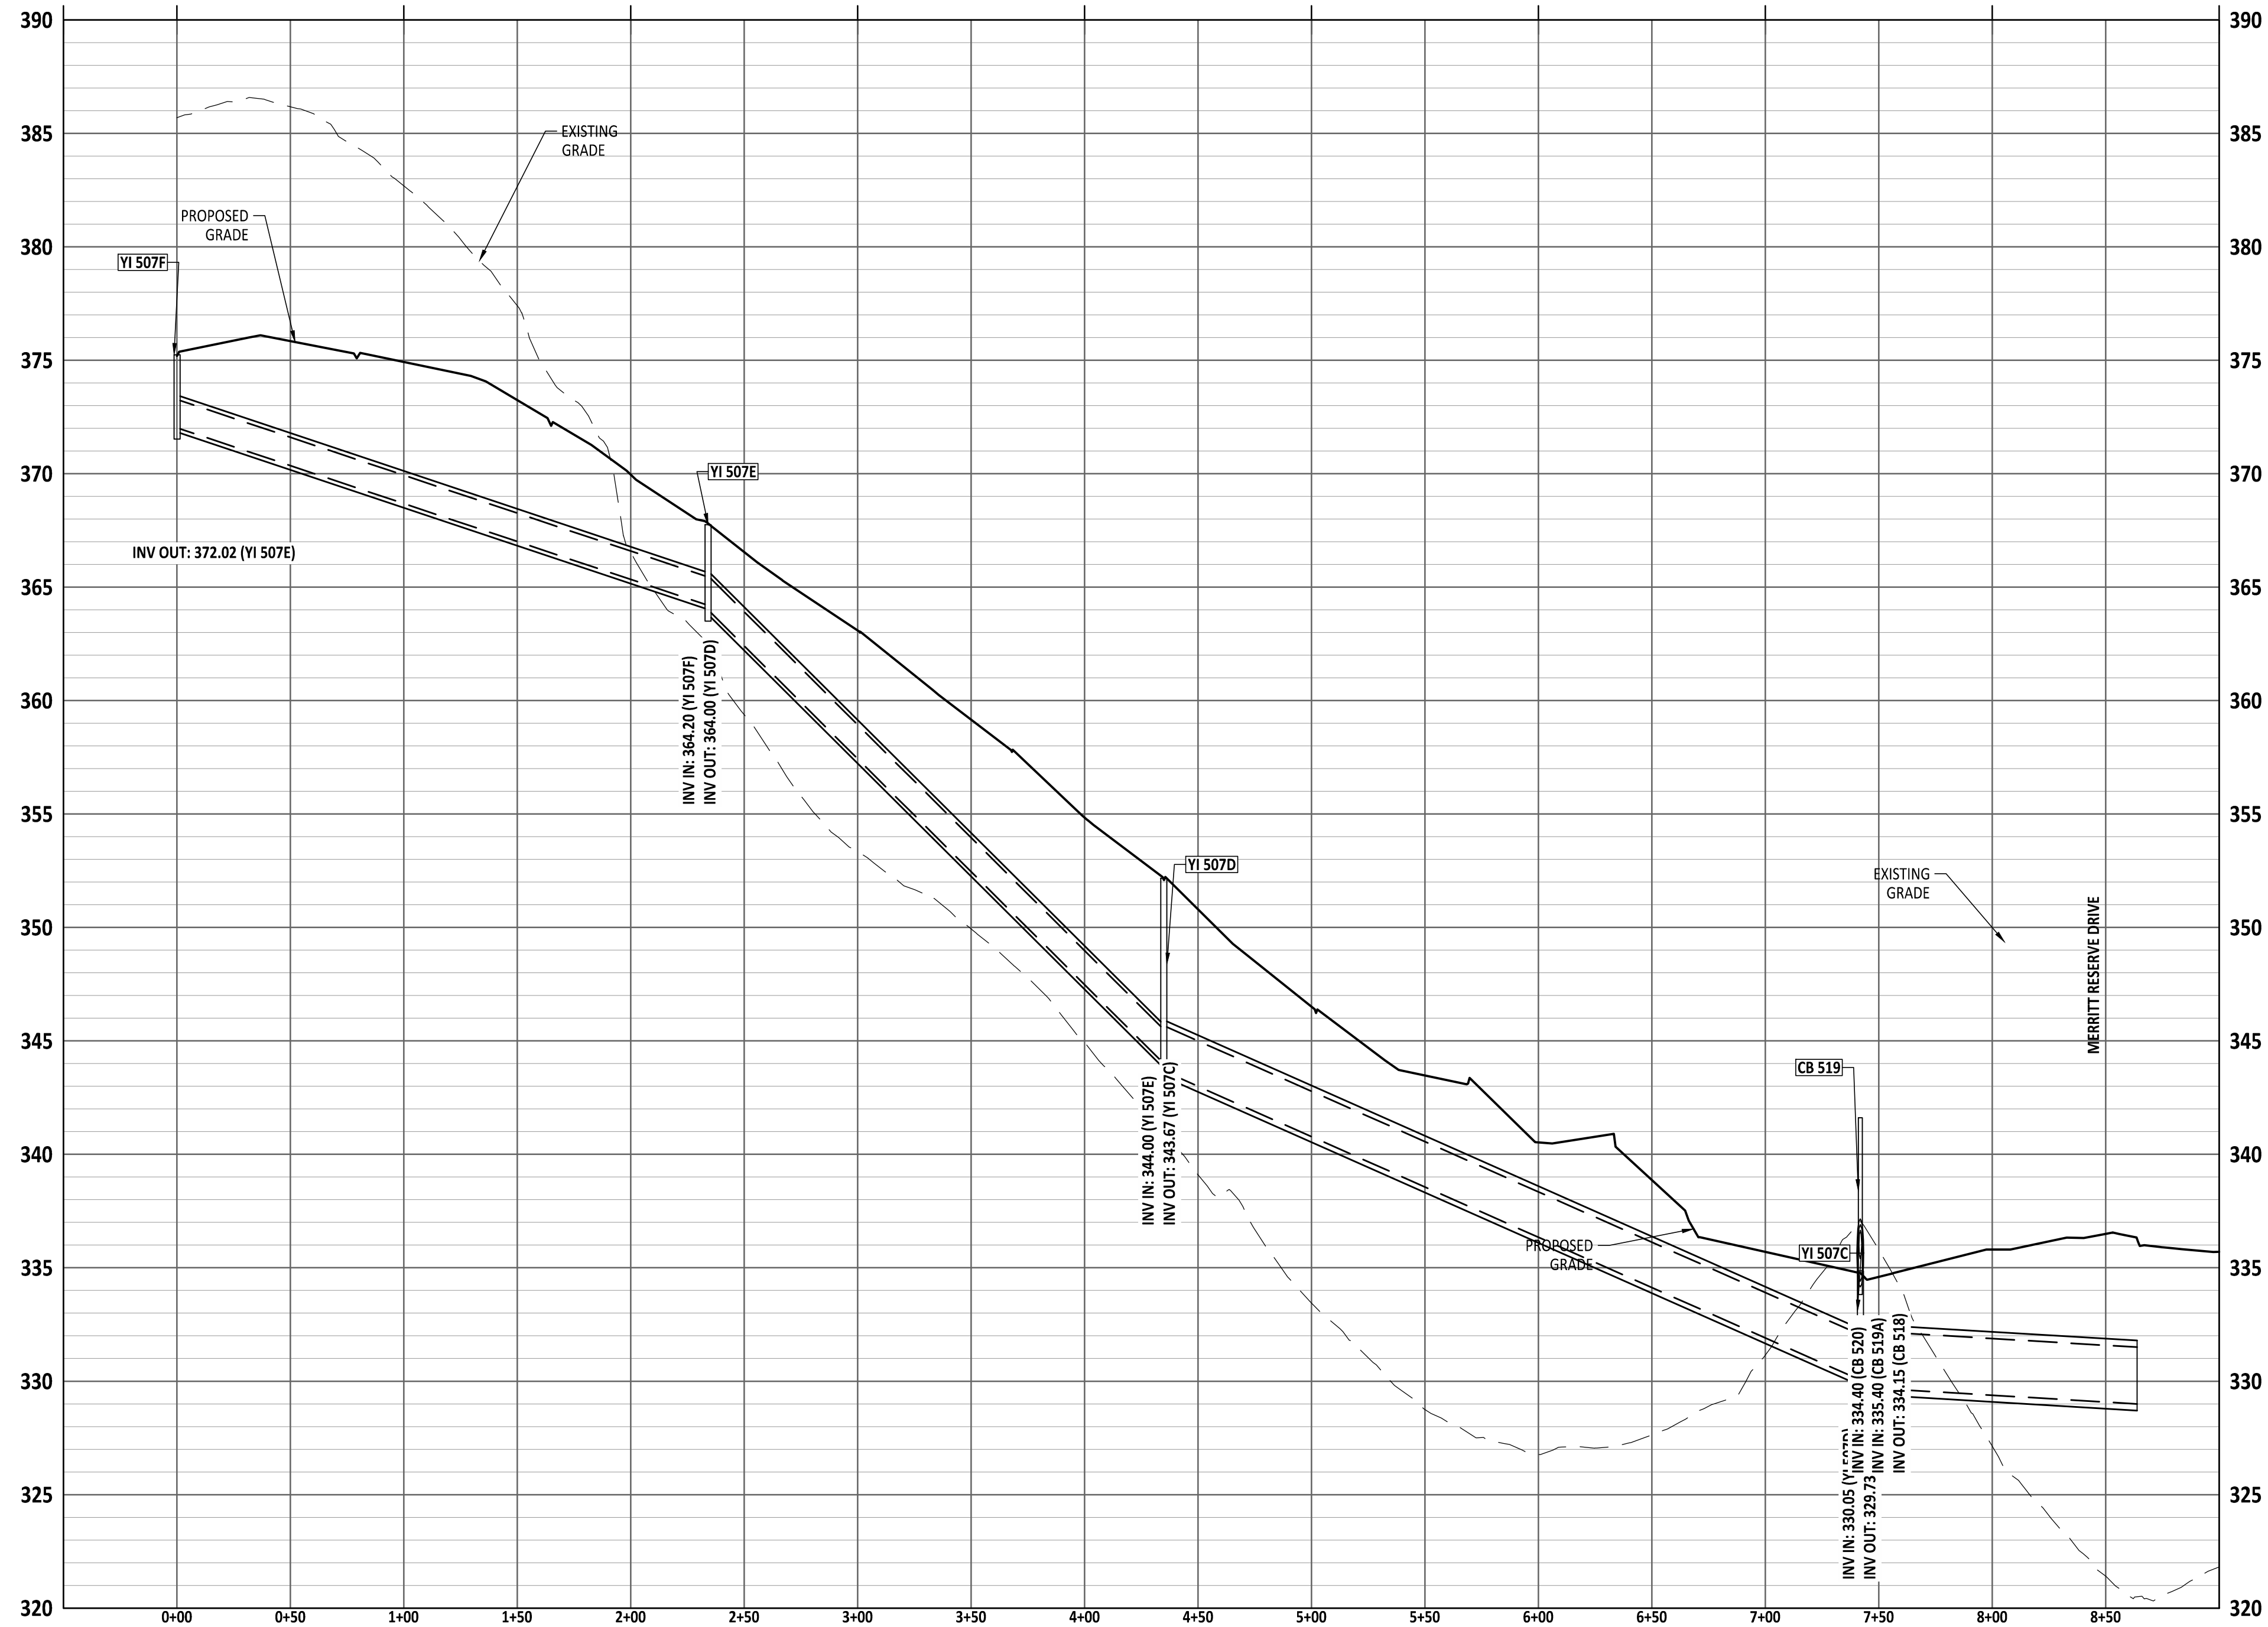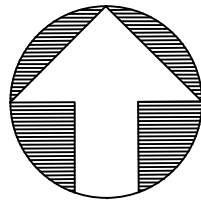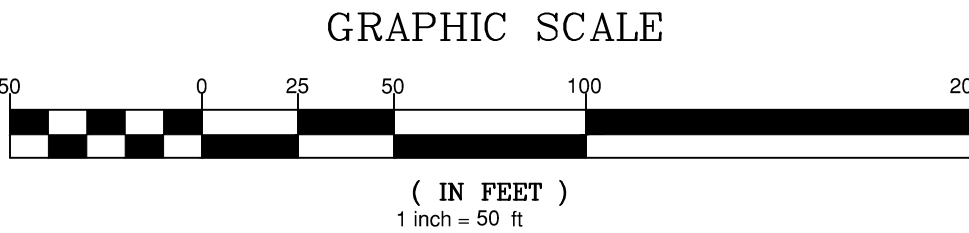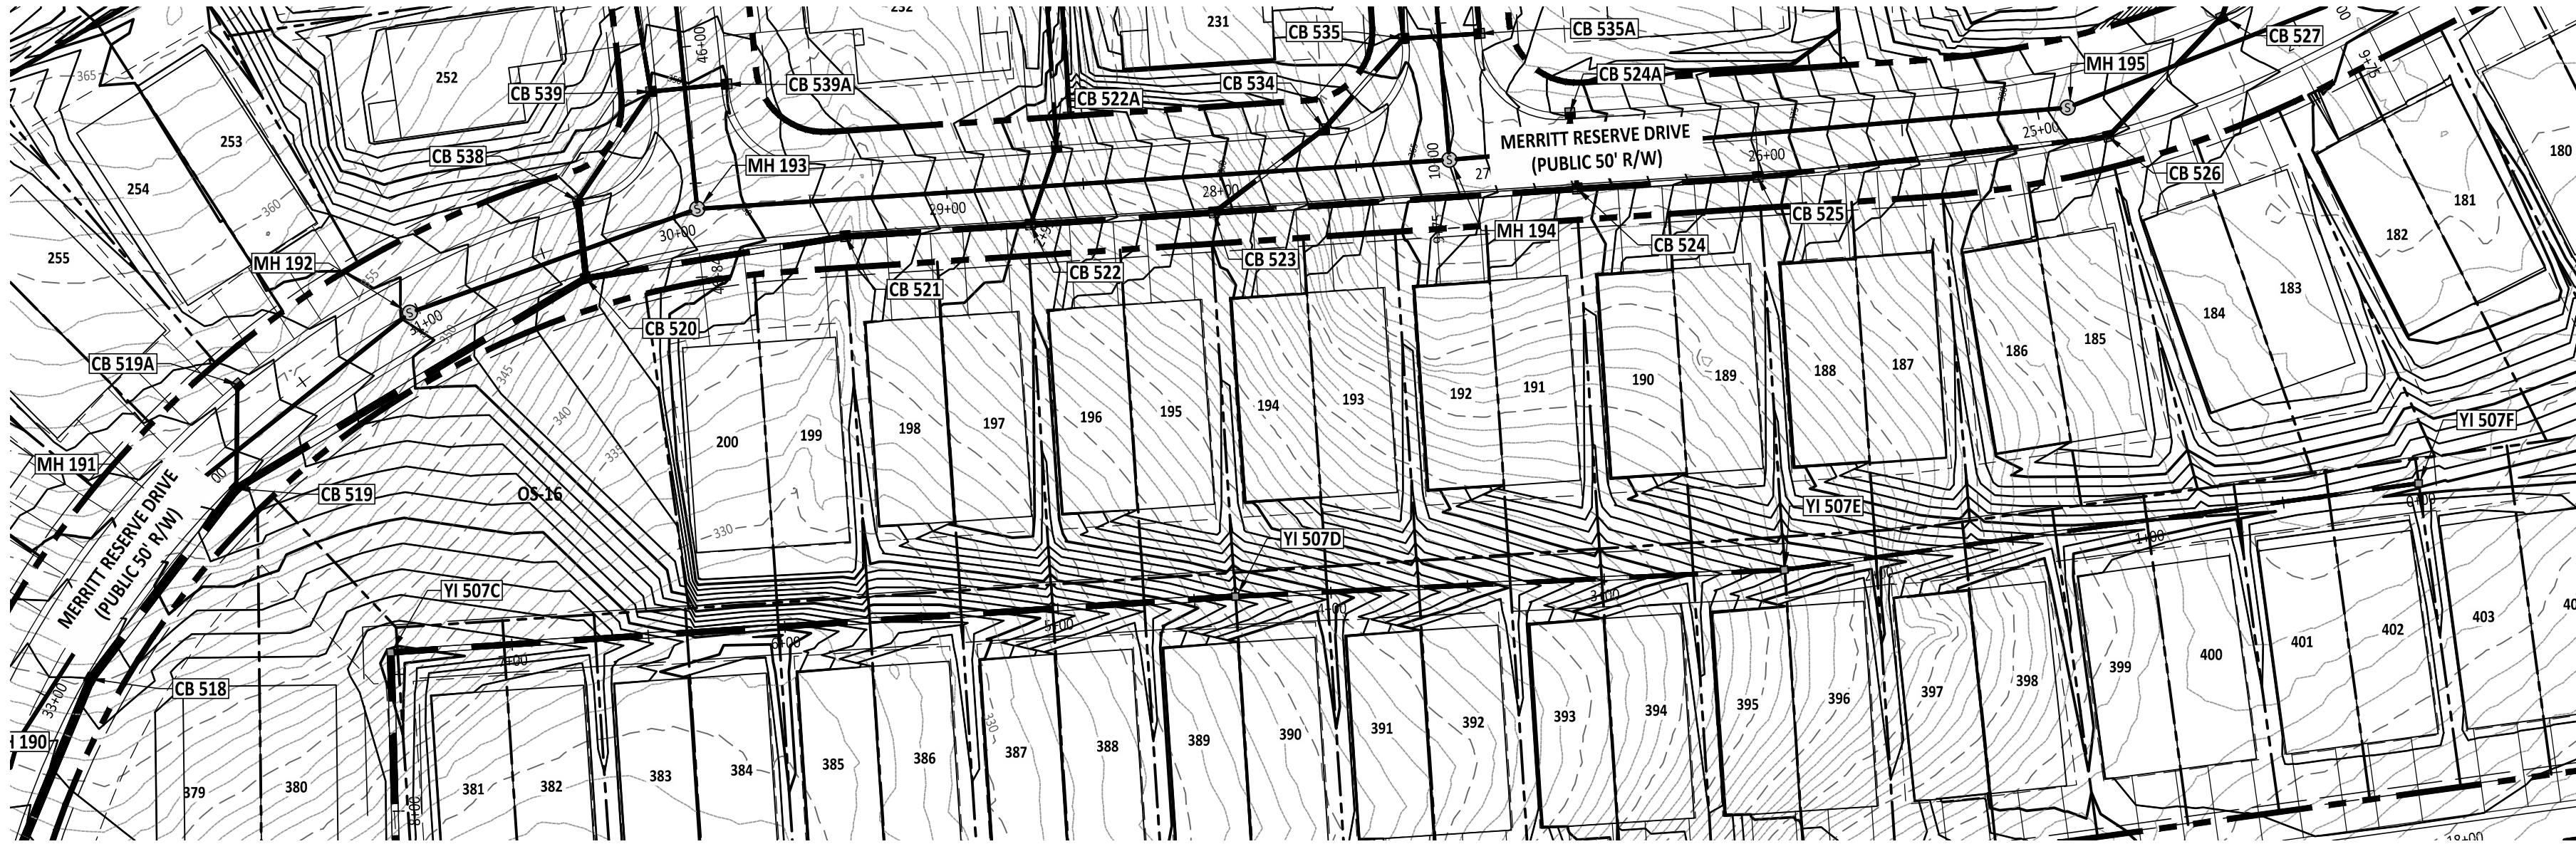

NO.	DATE	REVISION
1	07/01/25	FIRST REVISION SET

STIPULATION FOR REUSE

THIS DRAWING WAS PREPARED FOR USE ON THE SPECIFIC SITE, NAMED HEREON, CONTEMPORANEOUSLY WITH ITS ISSUE DATE AS LISTED, HEREON, AND IT IS NOT SUITABLE FOR USE ON A DIFFERENT PROJECT SITE OR AT A LATER TIME. USE OF THIS DRAWING FOR REFERENCE OR EXAMPLE ON ANOTHER PROJECT REQUIRES THE SERVICES OF PROPERLY LICENSED ARCHITECTS AND ENGINEERS. REPRODUCTION OF THIS DRAWING FOR REUSE ON ANOTHER PROJECT IS NOT AUTHORIZED AND MAY BE CONTRARY TO THE LAW.

MERRITT RESERVE

STORM OUTFALL PLAN & PROFILE

ROLESVILLE RD

WAKE COUNTY NC 27312




JOB NUMBER: 23-0004
CHECKED BY: BH
DRAWN BY: DH/RC/SM/GE/MA/LL/JB
DATE: 05/01/2025

STORM OUTFALL PLAN & PROFILE

SHEET NO.: **CU-306**



PROJECT NUMBER = CID-25-02

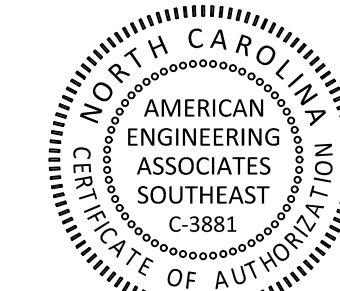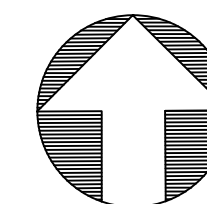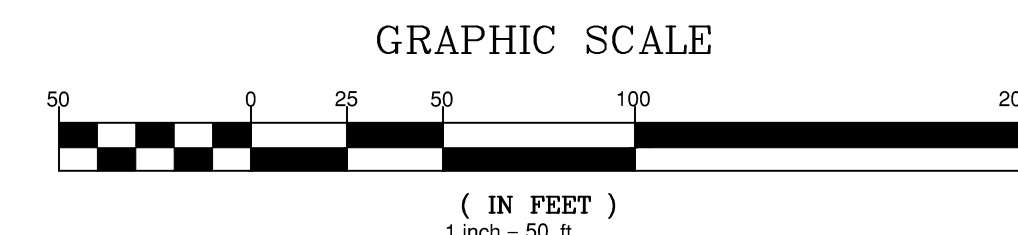

PROHIBITED
-DO NOT USE FOR

FOR INFORMATION, ONLY

[illegible]

STIPULATION FOR REUSE

THIS DRAWING WAS PREPARED FOR USE ON THE SPECIFIC SITE, NAMED HEREON, CONTEMPORANEOUSLY WITH ITS ISSUE DATE AS LISTED, HEREON. AND IT IS NOT SUITABLE FOR USE ON A DIFFERENT PROJECT SITE OR AT A LATER TIME. USE OF THIS DRAWING FOR REFERENCE OR EXAMPLE ON ANOTHER PROJECT REQUIRES THE SERVICES OF PROPERLY LICENSED ARCHITECTS AND ENGINEERS. REPRODUCTION OF THIS DRAWING FOR REUSE ON ANOTHER PROJECT IS NOT AUTHORIZED AND MAY BE CONTRARY TO THE LAW.

MERRITT RESERVE
STORM OUTFALL PLAN & PROFILE
ROLESVILLE RD
WAKE COUNTY NC 27312

JOB NUMBER: 23-000

CHECKED BY: _____ B

DRAWN BY: DH/RC/SM/GE/MA/LL/J

DATE: 05/01/202

SHEET TITLE:



STORM OUFALL PLAN & PROFILE




SHEET NO. :

CU-307



PROJECT NUMBER = CID-25-02

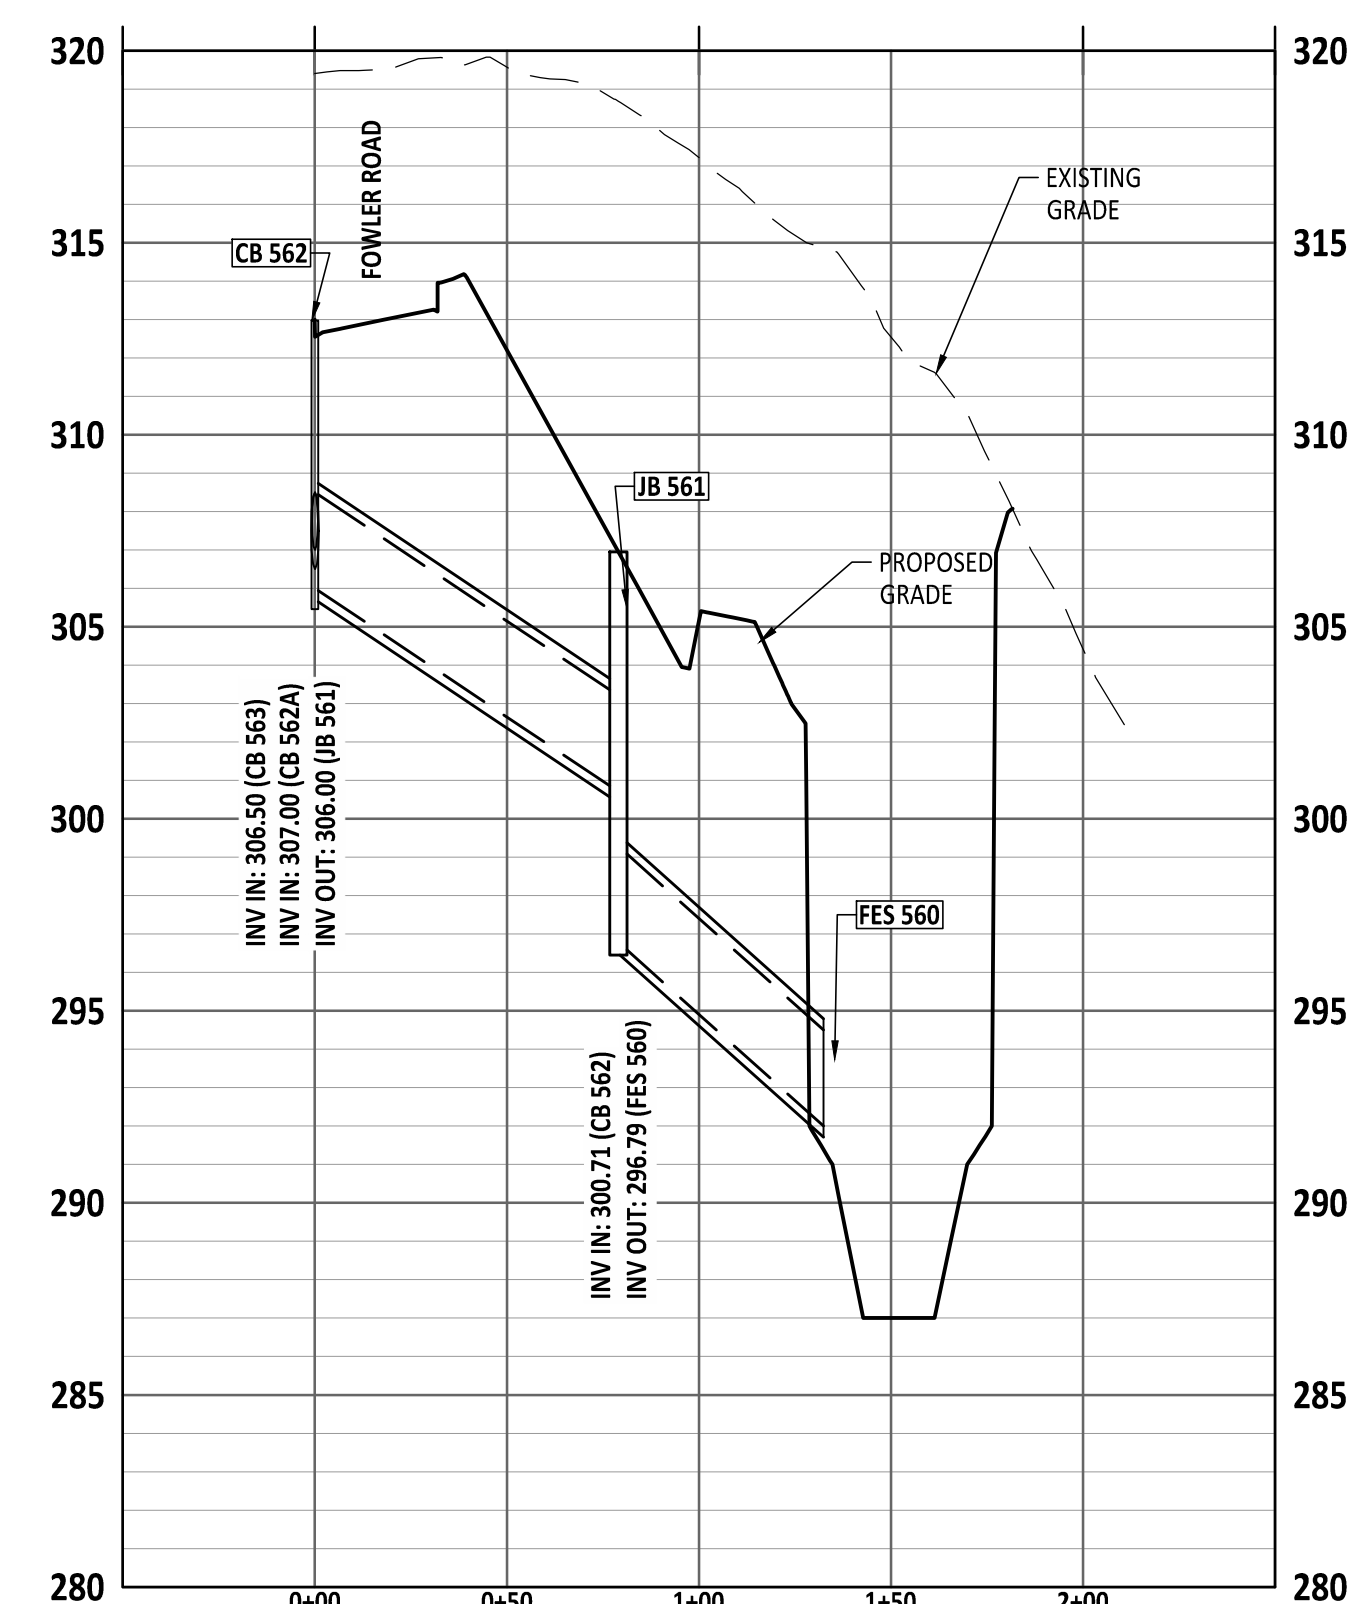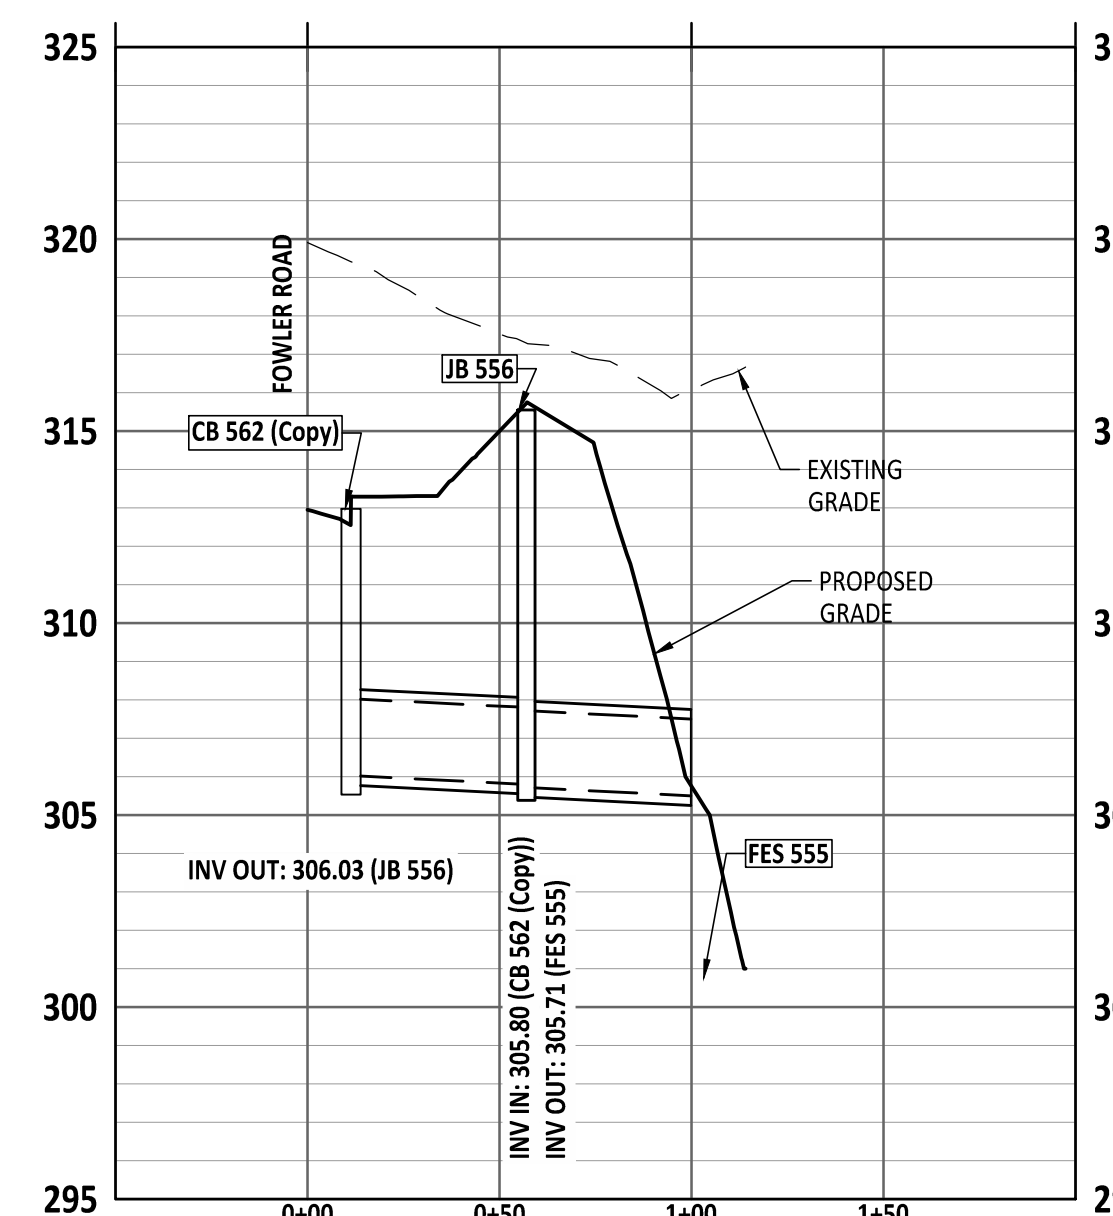

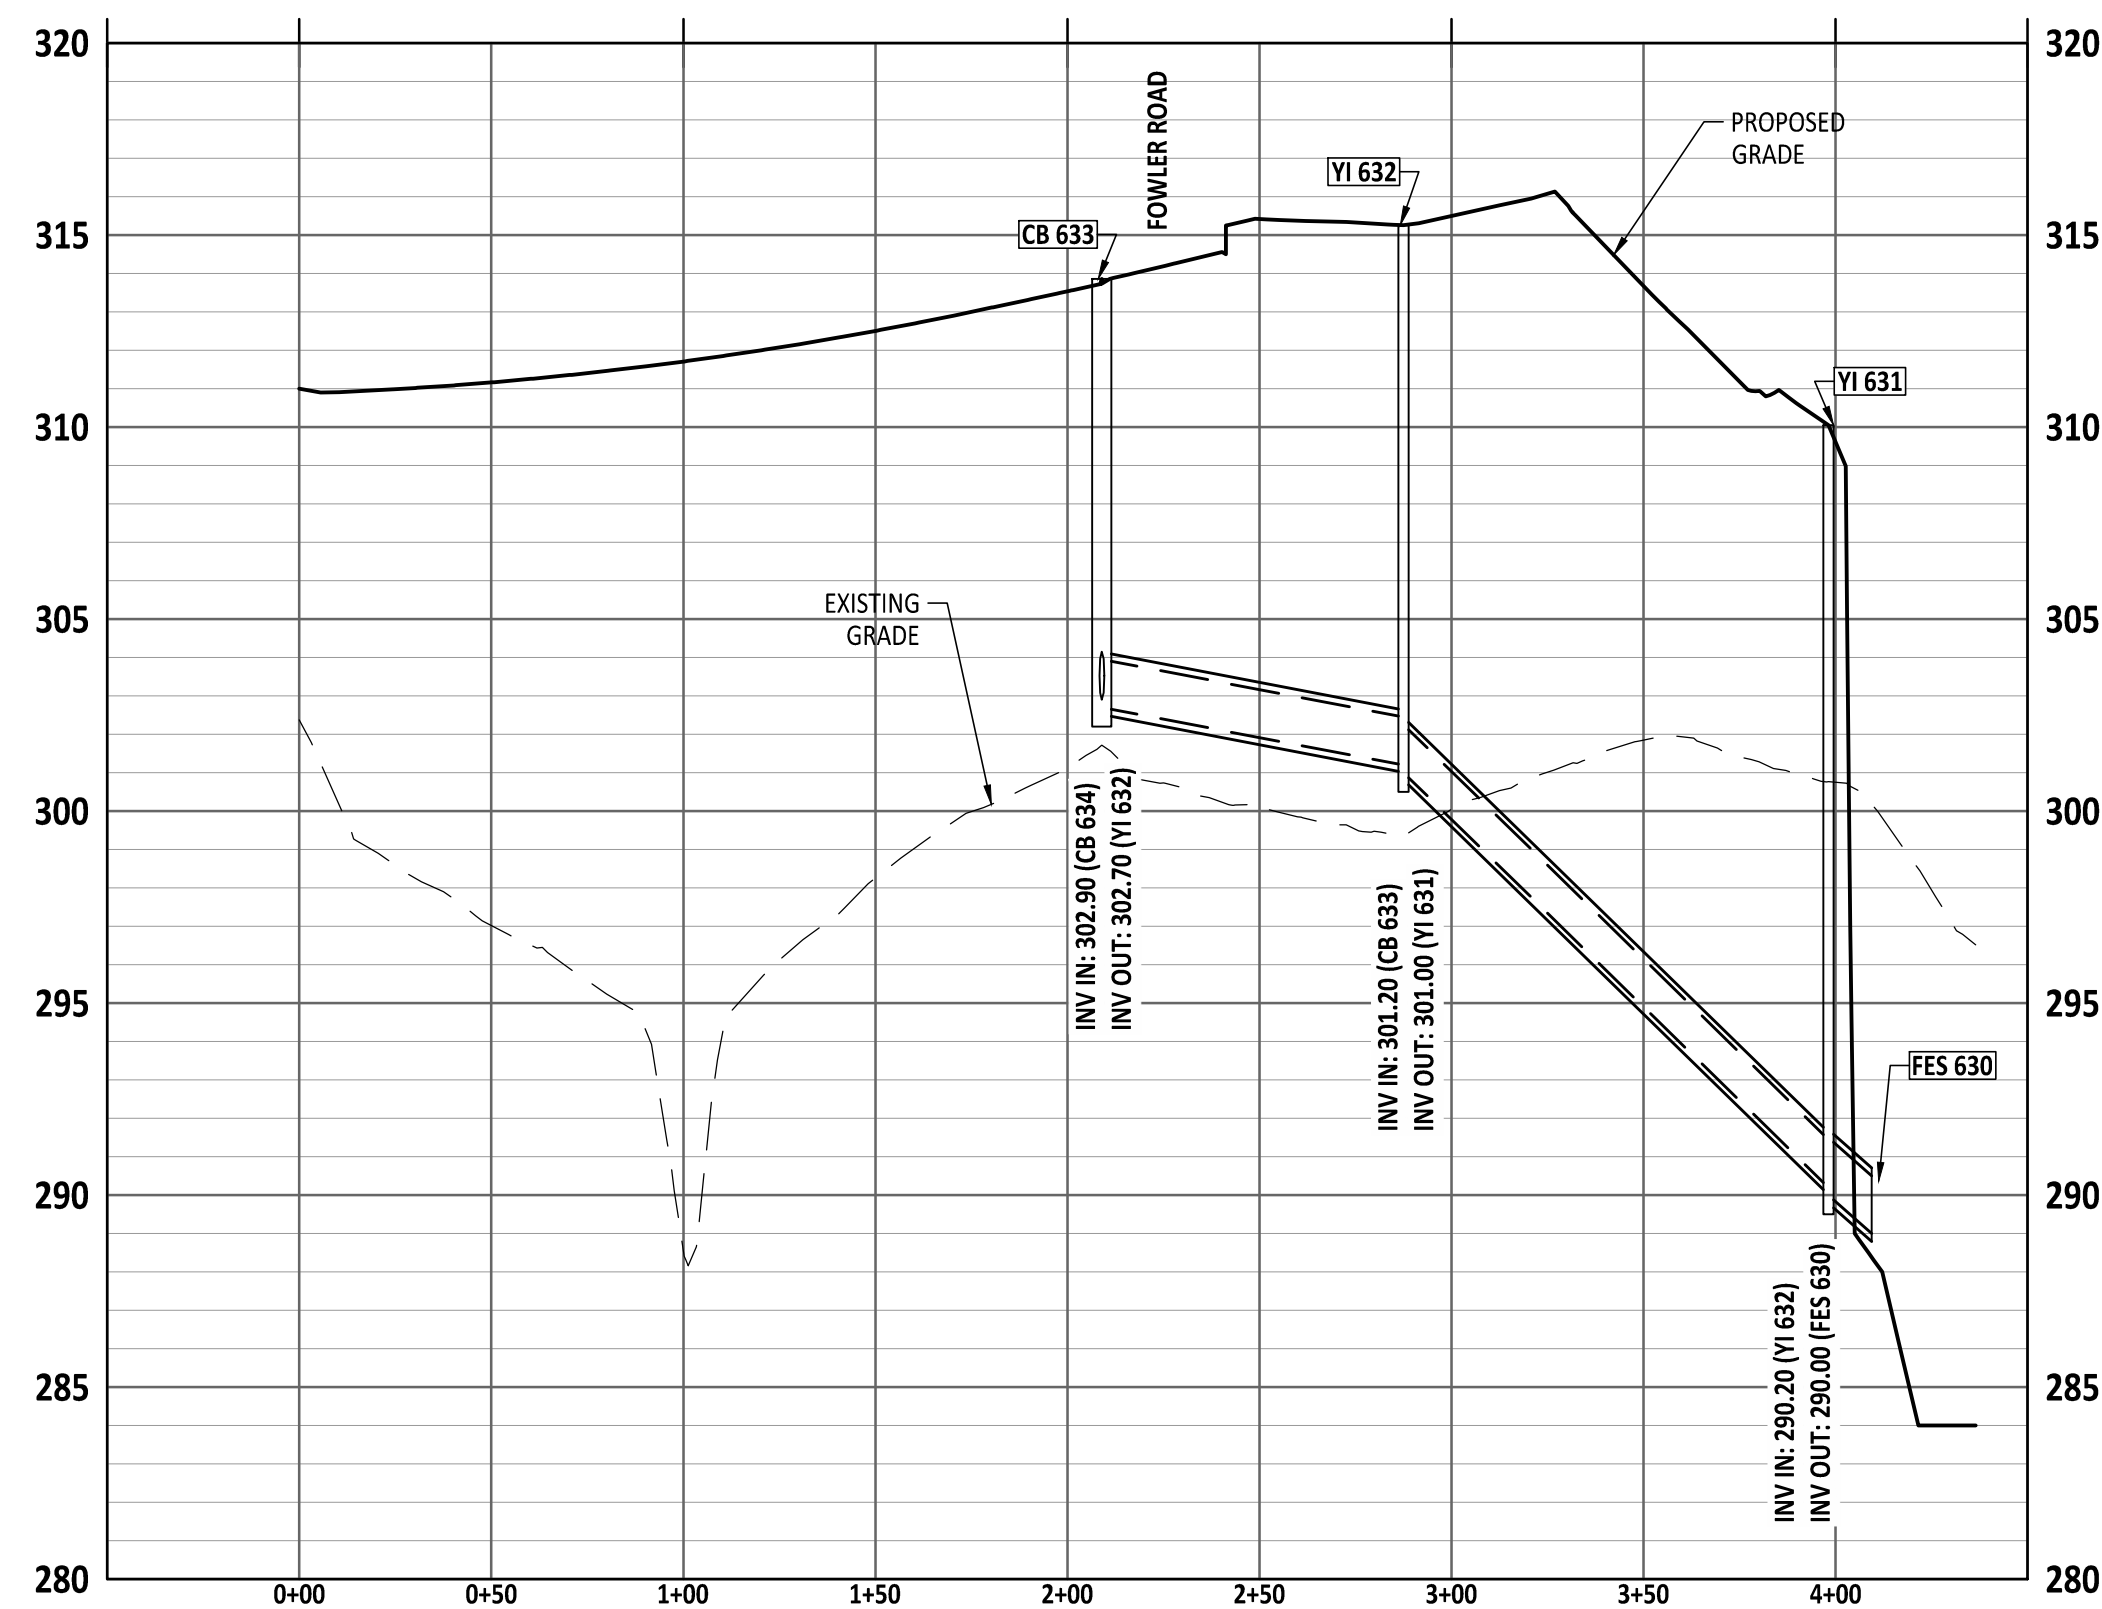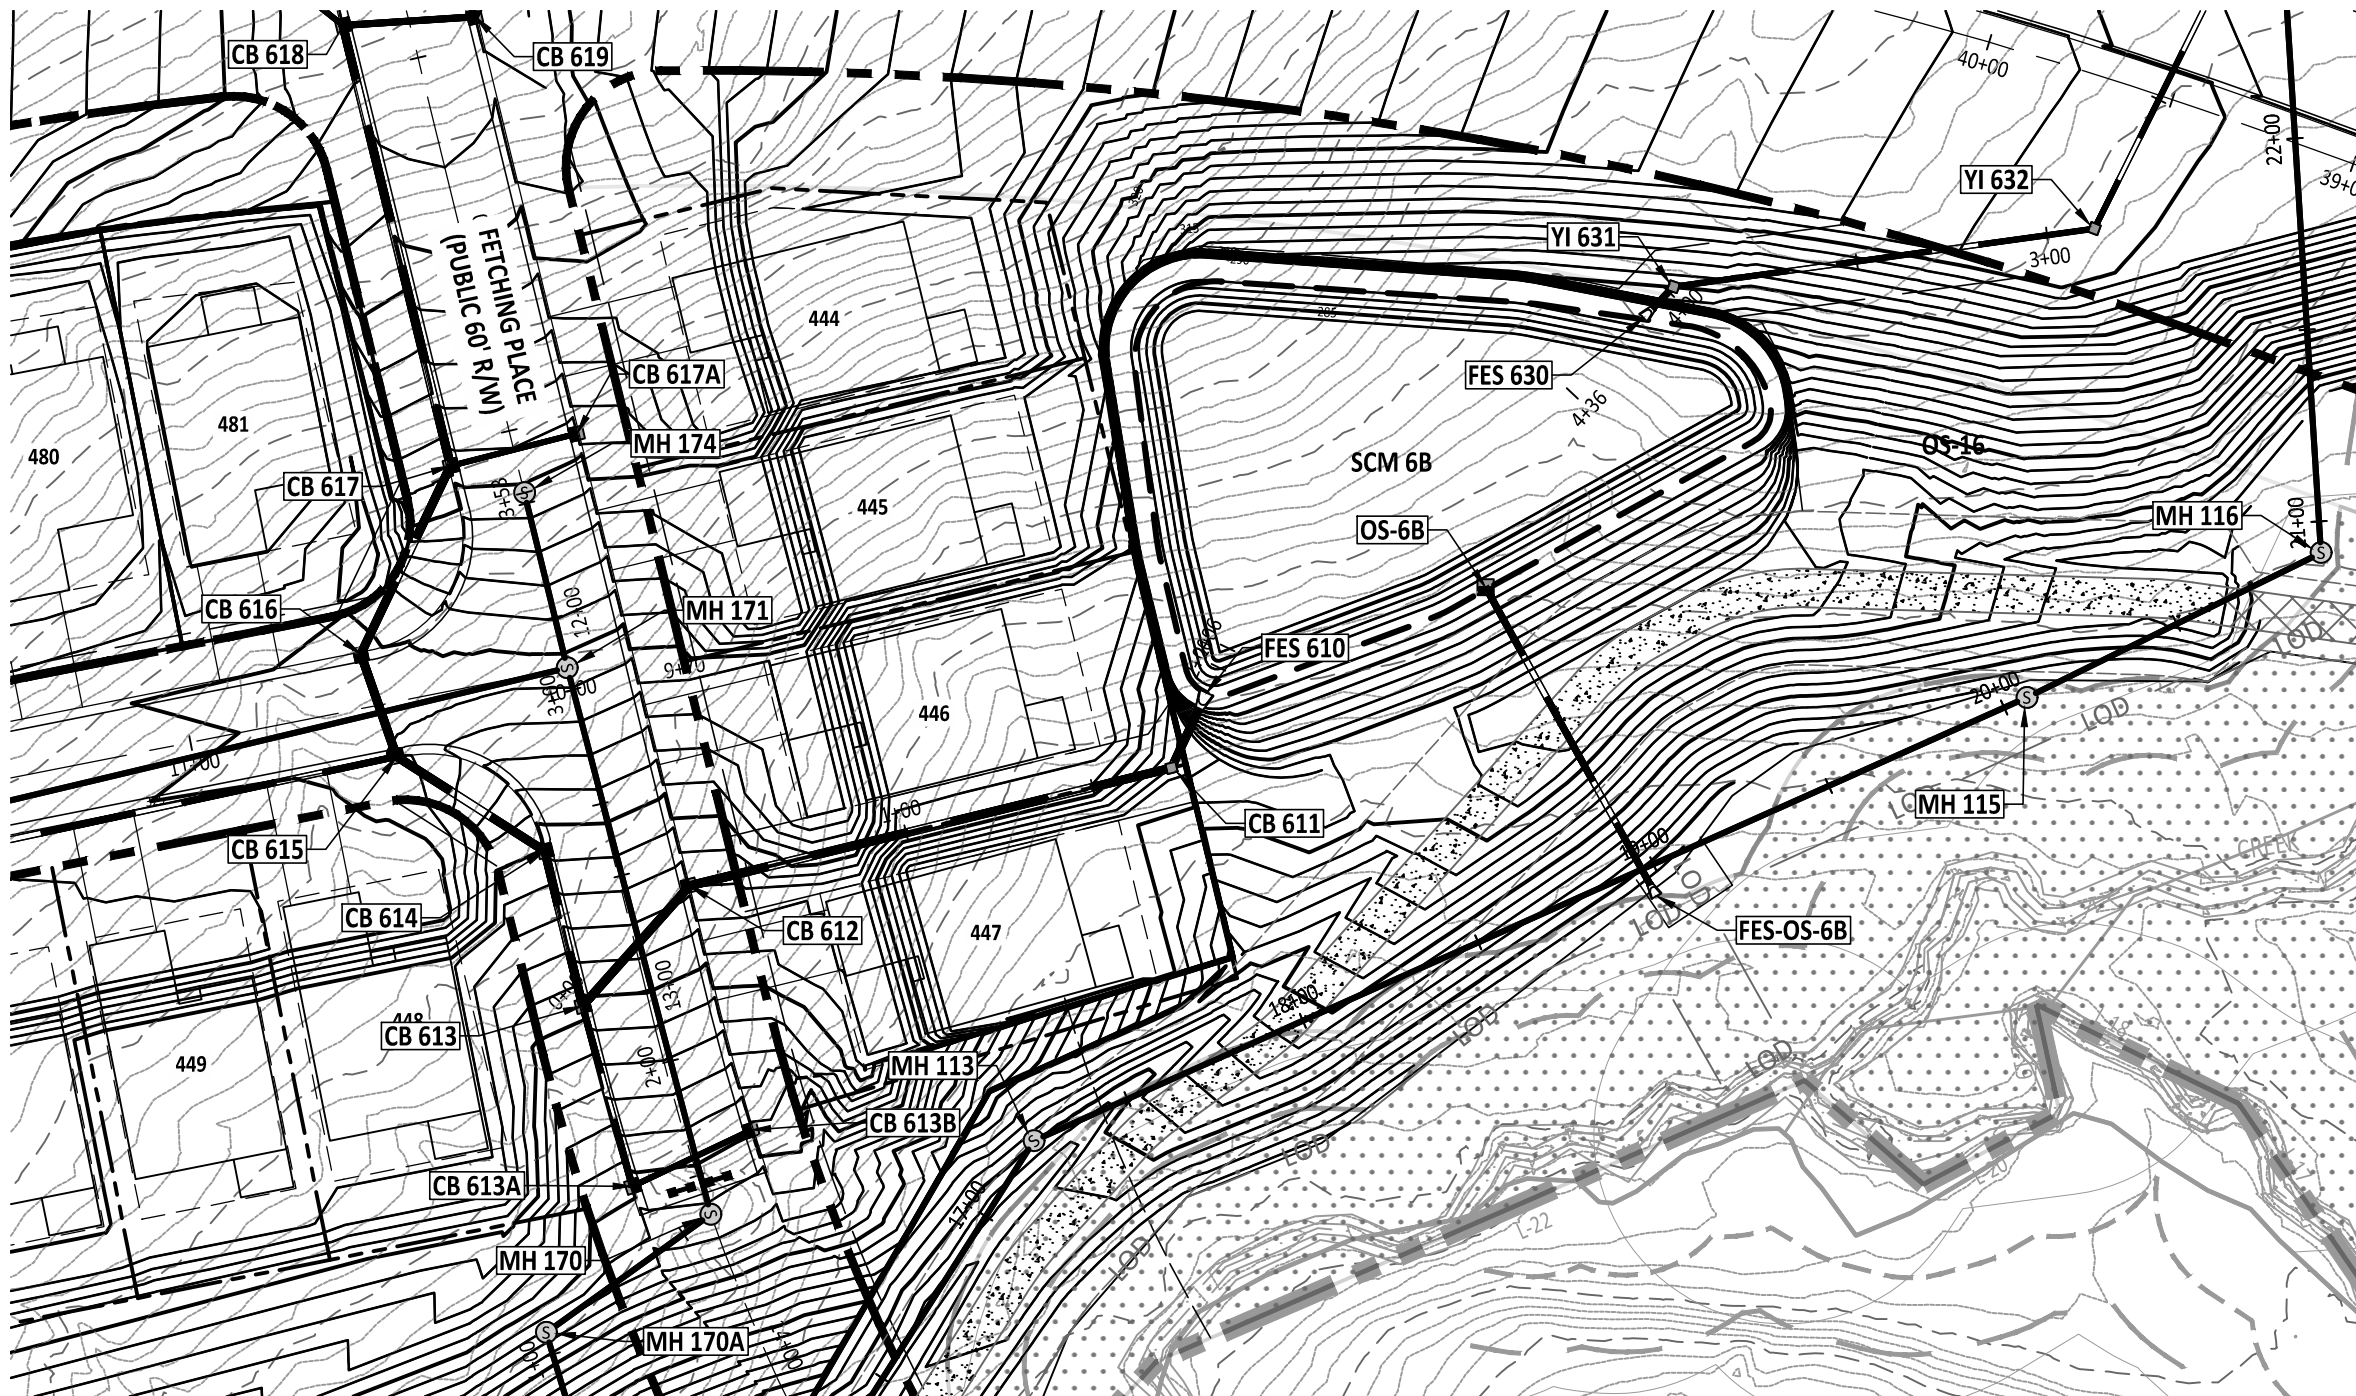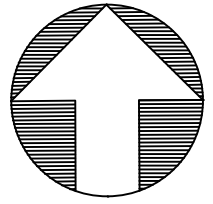

North Carolina 811
www.nc.811.org

*** 3 Days Before Digging ***

North Carolina 811
811 or 1-800-632-4949
Remote Ticket Entry
<http://nc811.org/remoteticketentry.htm>



A circular logo for North Carolina Engineering Associates Southeast. The outer ring contains the text "NORTH CAROLINA" at the top and "CERTIFICATE OF AUTHORIZATION" at the bottom. The inner circle contains the text "AMERICAN ENGINEERING ASSOCIATES SOUTHEAST" and the code "C-3881".

PRELIMINARY
 PRELIMINARY
 -DO NOT USE FOR
 CONSTRUCTION
 56528
 JAKOB P. KLEIN
 FOR INFORMATION, ONLY

[illegible]

STIPULATION FOR REUSE





THIS DRAWING WAS PREPARED FOR USE ON THE SPECIFIC SITE, NAMED HEREON, CONTEMPORANEOUSLY WITH ITS ISSUE DATE AS LISTED, HEREON, AND IT IS NOT SUITABLE FOR USE ON A DIFFERENT PROJECT SITE OR AT A LATER TIME. USE OF THIS DRAWING FOR REFERENCE OR EXAMPLE ON ANOTHER PROJECT REQUIRES THE SERVICES OF PROPERLY LICENSED ARCHITECTS AND ENGINEERS. REPRODUCTION OF THIS DRAWING FOR REUSE ON ANOTHER PROJECT IS NOT AUTHORIZED AND MAY BE CONTRARY TO THE LAW.

MERRITT RESERVE
STORM OUTFALL PLAN & PROFILE
ROLESVILLE RD
WAKE COUNTY NC 27312


B NUMBER:	23-0004
CHECKED BY:	BH
DRAWN BY:	DH/RC/SM/GE/MA/LL/JB
DATE:	05/01/2025

STORM OUFALL PLAN & PROFILE

SHEET NO.:
CU-308

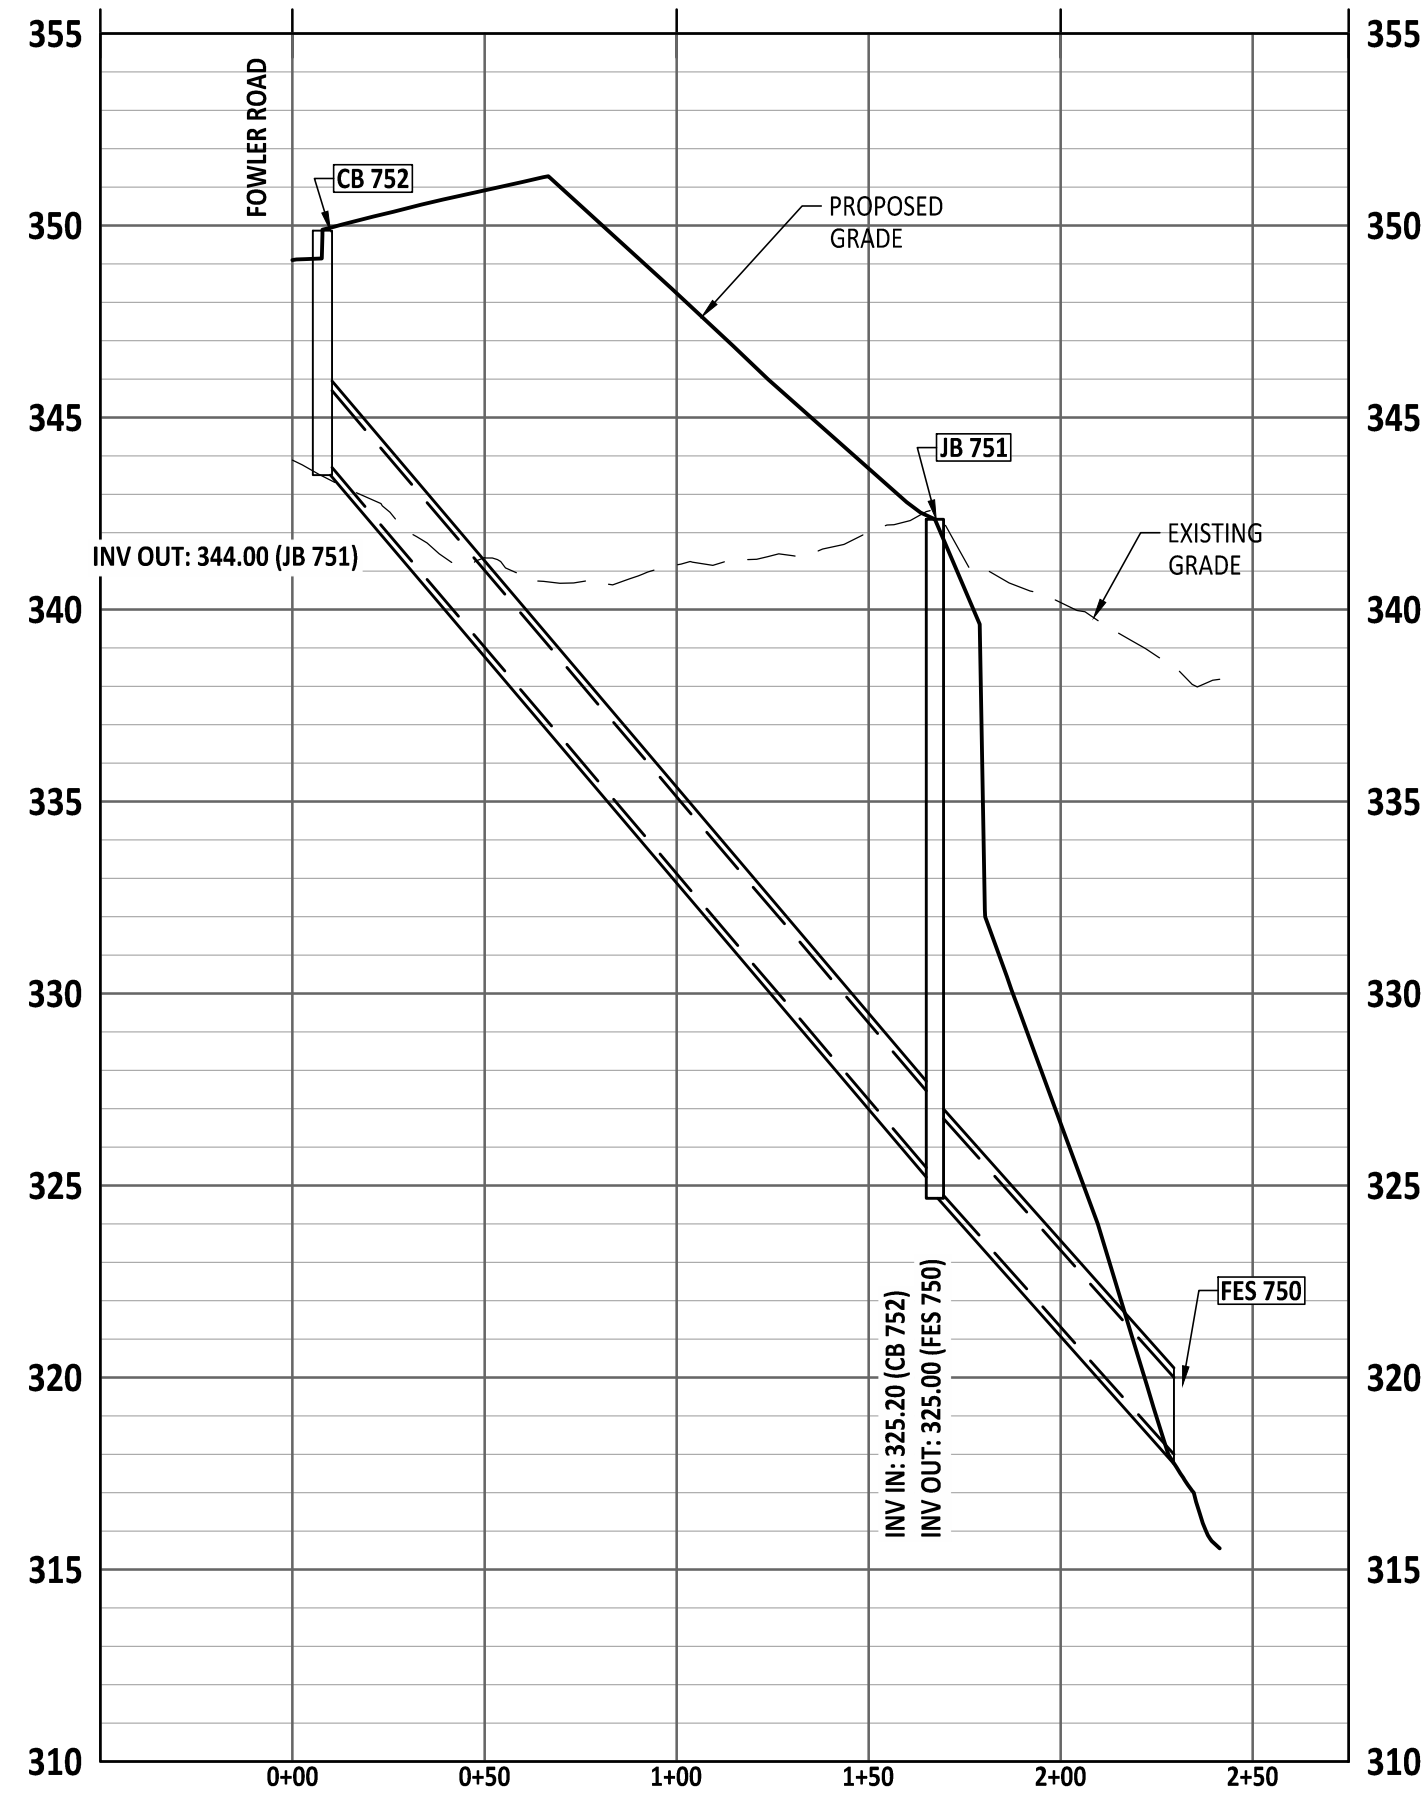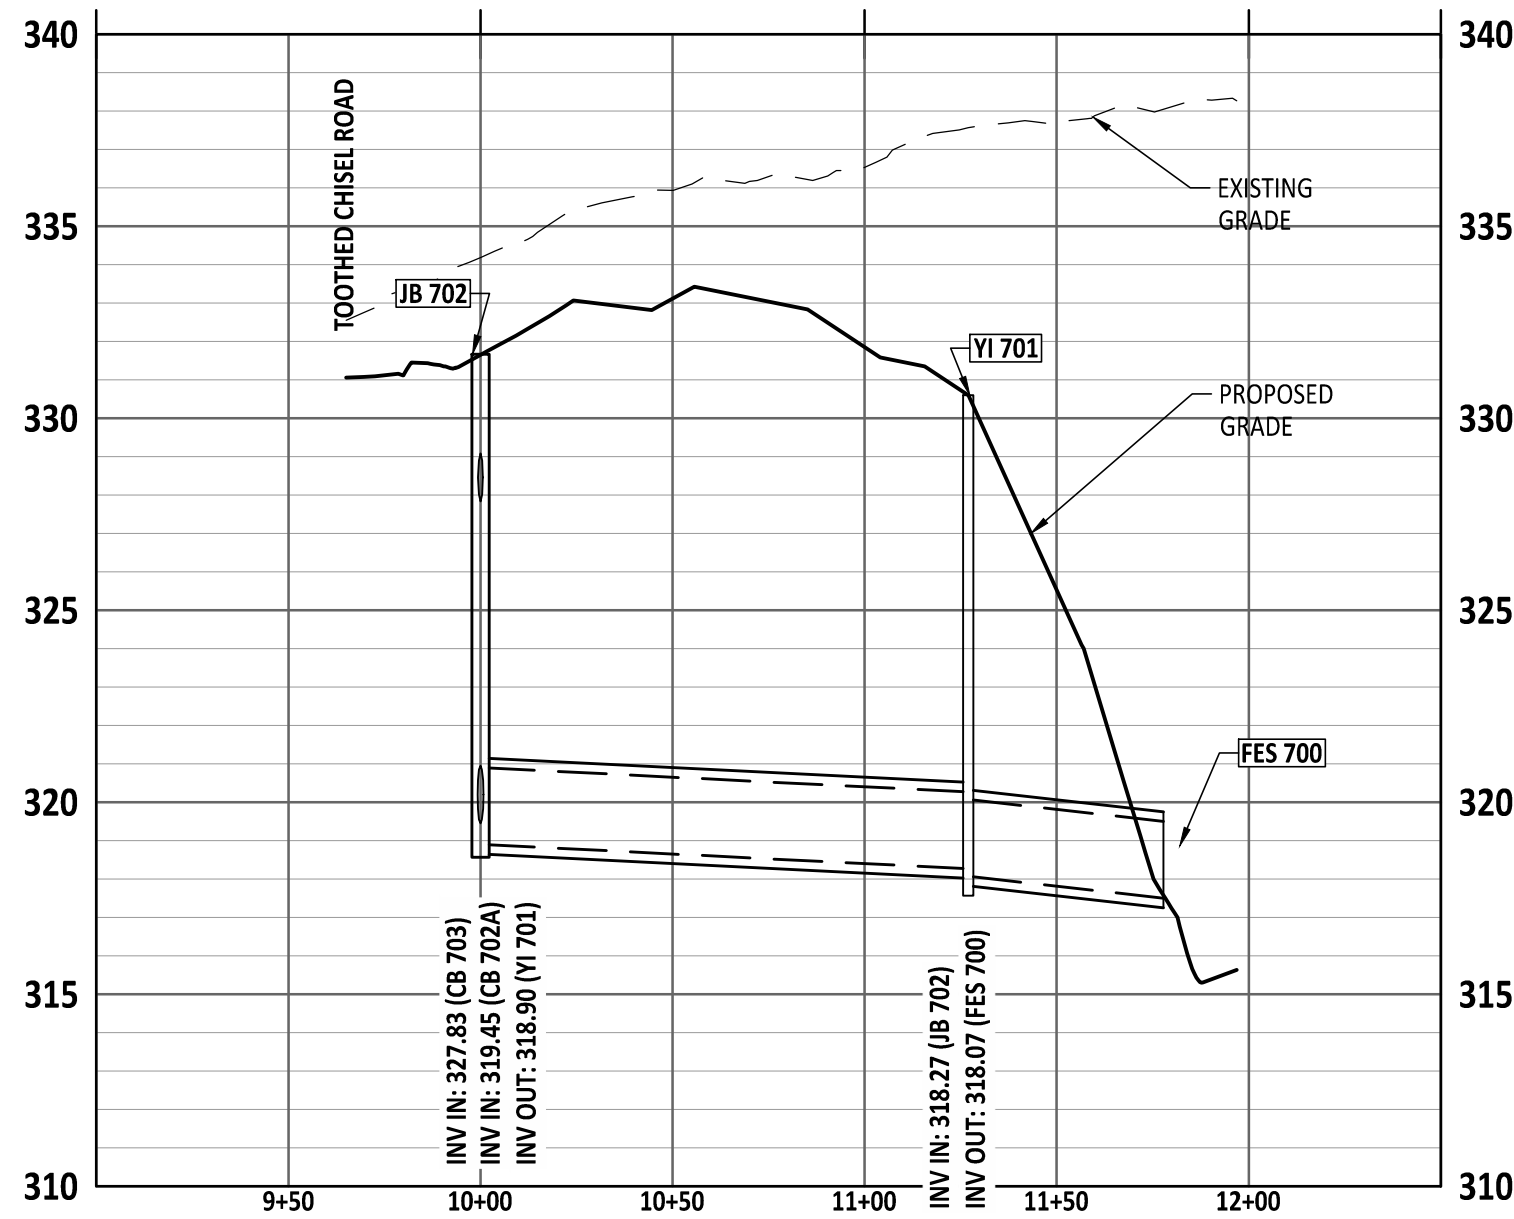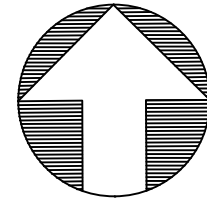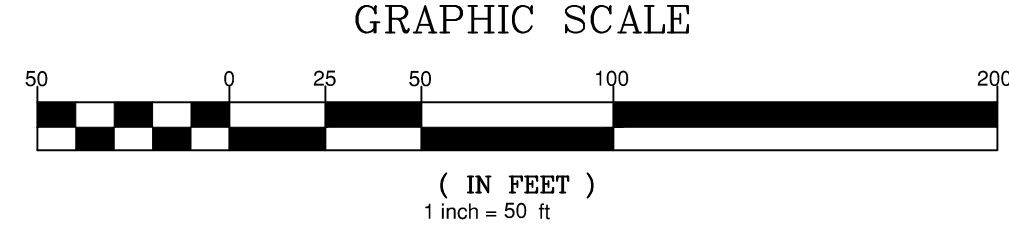

PROJECT NUMBER = CID-25-02

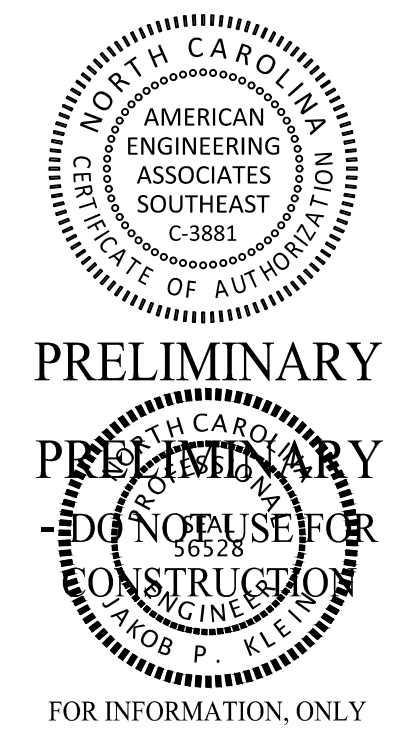

NO.	DATE	REVISION:
1	07/01/25	FIRST REVISION SET

STIPULATION FOR REUSE

THIS DRAWING WAS PREPARED FOR USE ON THE SPECIFIC SITE, NAMED HEREON, CONTEMPORANEOUSLY WITH ITS ISSUE DATE AS LISTED, HEREON, AND IT IS NOT SUITABLE FOR USE ON A DIFFERENT PROJECT SITE OR AT A LATER TIME. USE OF THIS DRAWING FOR REFERENCE OR EXAMPLE ON ANOTHER PROJECT REQUIRES THE SERVICES OF PROPERLY LICENSED ARCHITECTS AND ENGINEERS. REPRODUCTION OF THIS DRAWING FOR REUSE ON ANOTHER PROJECT IS NOT AUTHORIZED AND MAY BE CONTRARY TO THE LAW.

MERRITT RESERVE

STORM OUTFALL PLAN & PROFILE

ROLESVILLE RD

WAKE COUNTY NC 27312

JOB NUMBER: 23-0004
CHECKED BY: BH
DRAWN BY: DH/RC/SM/GE/MA/LL/JB
DATE: 05/01/2025

SHEET TITLE:


STORM

OUFALL PLAN

& PROFILE



SHEET NO.:

CU-309

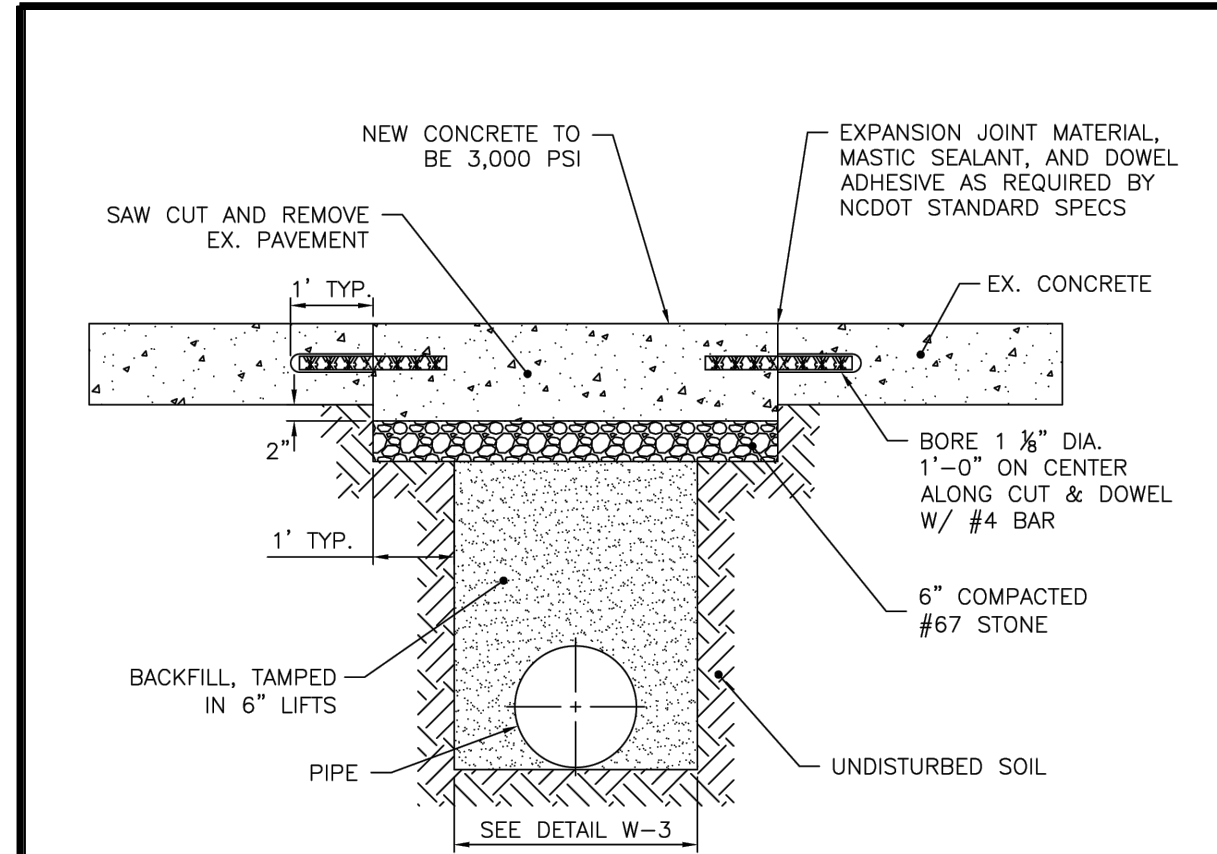


NOTES:
1. SEE DETAIL W-3 FOR ADDITIONAL TRENCH AND PIPE BEDDING DETAILS.
2. PAVEMENT CUTS WITHIN NCDOT ROW SHALL CONFORM TO THE APPROVED ON SITE ENCROACHMENT PERMIT.
3. THE PAVEMENT CUT SHALL BE DEFINED BY A STRAIGHT EDGE AND CUT WITH AN APPROVED SAW CUT MACHINE.
4. THE TRENCH SUBGRADE MATERIAL SHALL BE BACKFILLED WITH SUITABLE MATERIAL AND COMPACTED TO AT LEAST 95% OF THE MAXIMUM DRY DENSITY AS DETERMINED BY AASHTO T 99 AS MODIFIED BY NCDOT.
5. THE FINAL 6\"/>

CITY OF RALEIGH STANDARD DETAIL	
REVISIONS	DATE: 01/18/2025 NOT TO SCALE
	STANDARD CONCRETE PAVEMENT PATCH
	W-1

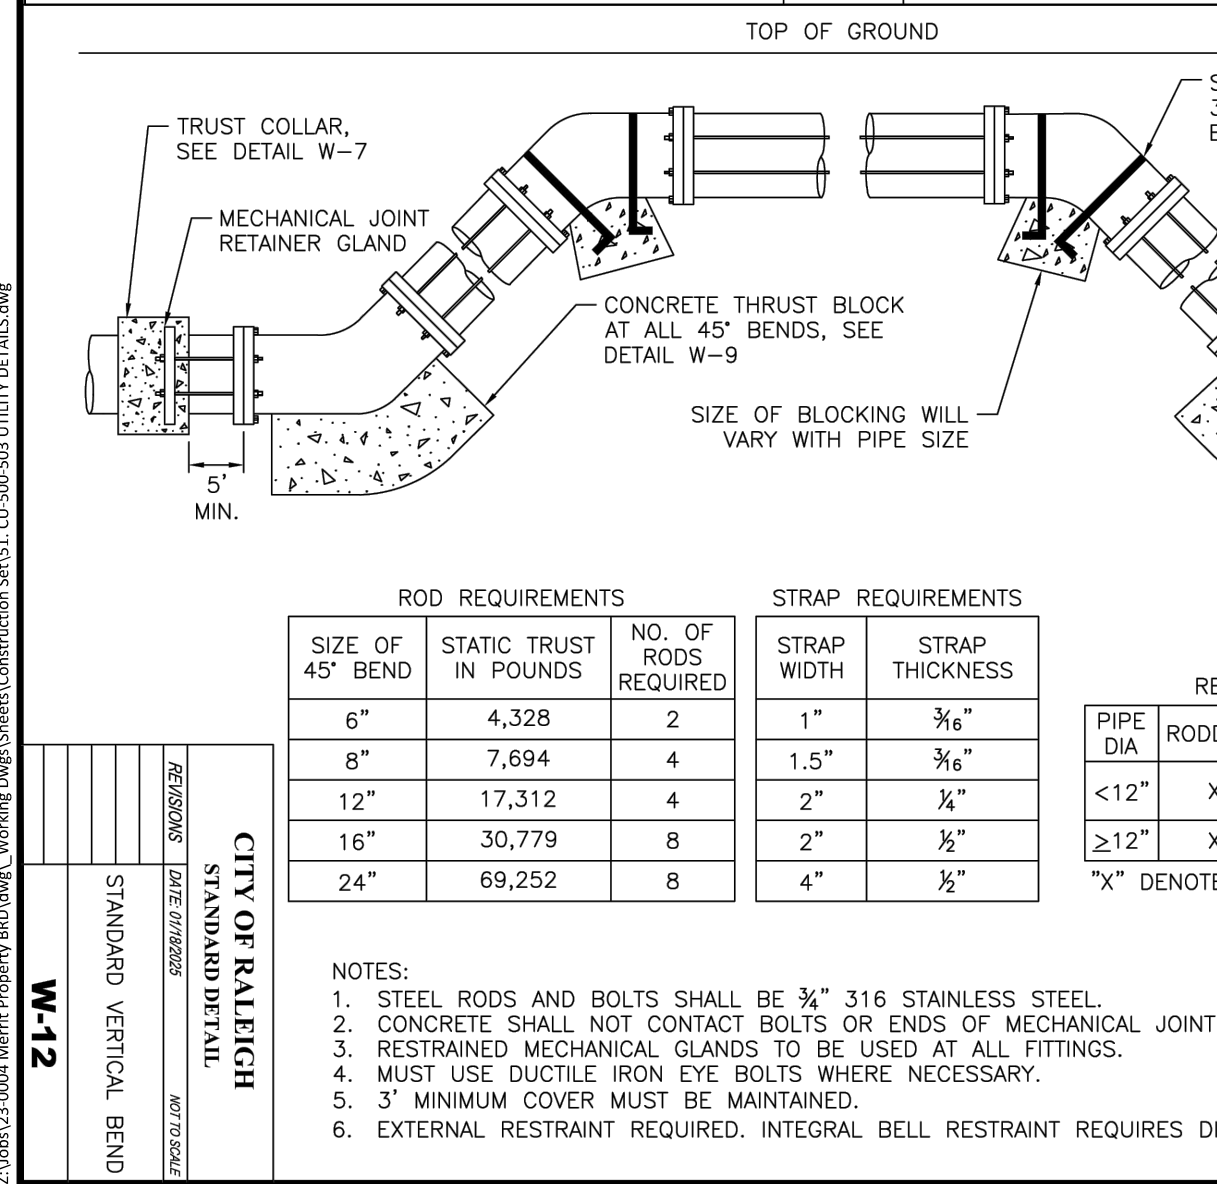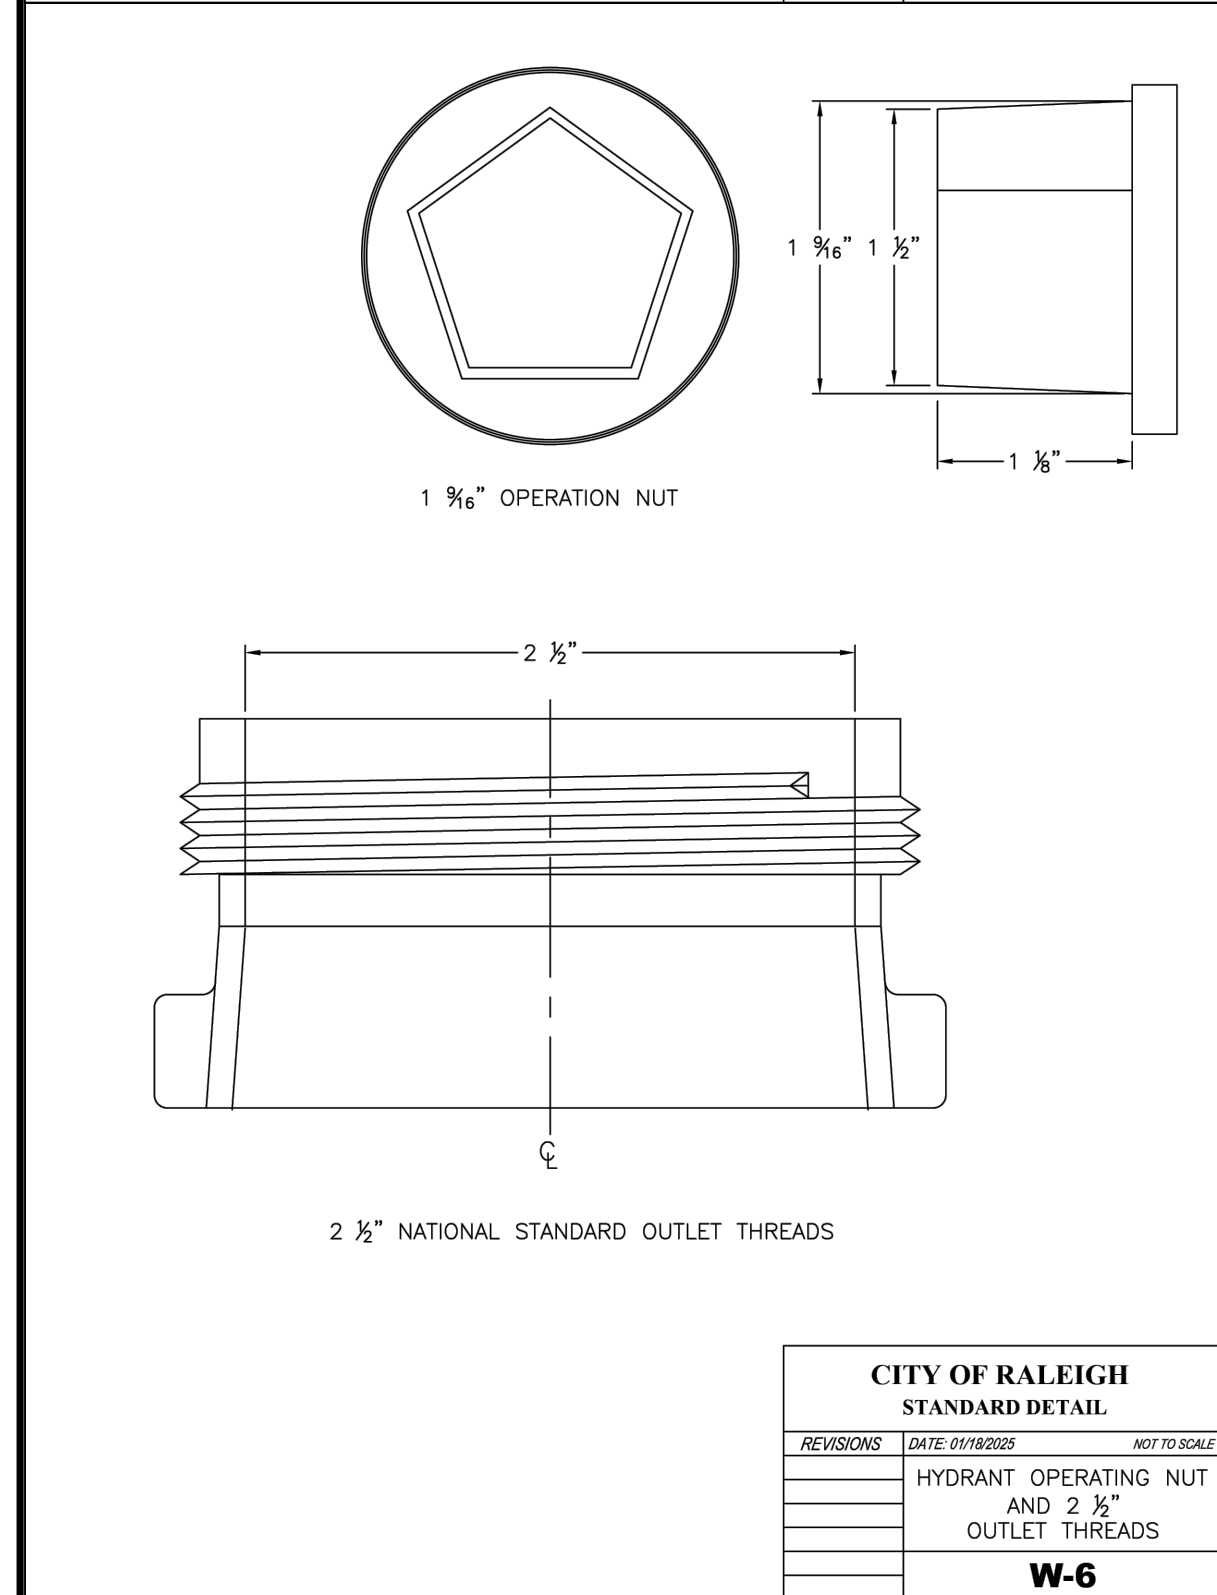




NOTES:
1. STEEL RODS AND BOLTS SHALL BE 3/4\"/>

CITY OF RALEIGH STANDARD DETAIL	
REVISIONS	DATE: 01/18/2025 NOT TO SCALE
	STANDARD VERTICAL BEND
	W-12

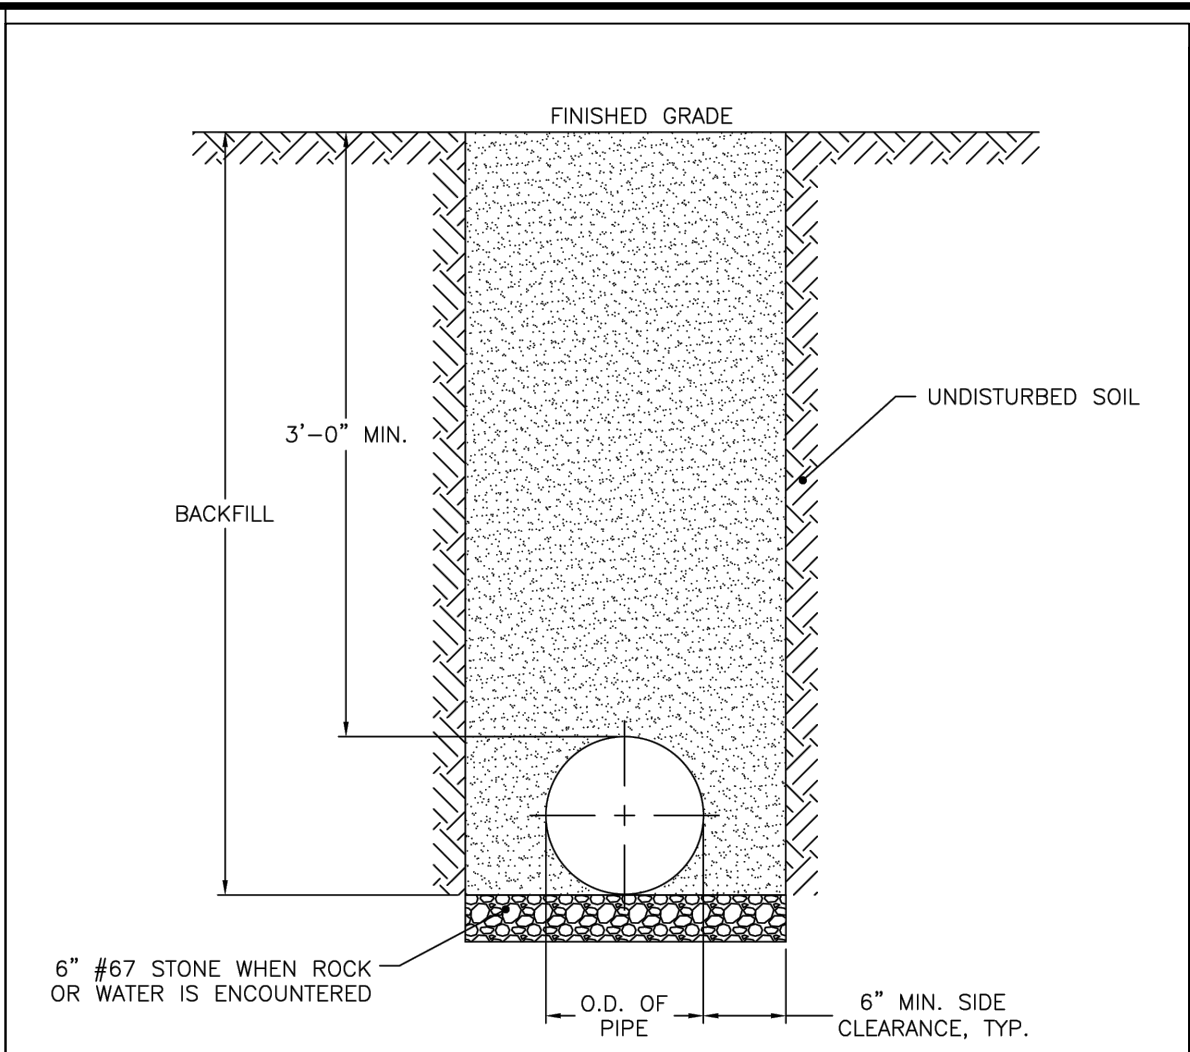



NOTES:
1. TRENCHES REQUIRING SHORING AND BRACING, DIMENSIONS SHALL BE TAKEN FROM THE INSIDE FACE OF THE SHORING AND BRACING.
2. NO ROCKS OR BOULDERS 4\"/>

CITY OF RALEIGH STANDARD DETAIL	
REVISIONS	DATE: 01/18/2025 NOT TO SCALE
	TRENCH BOTTOM DIMENSIONS AND BACKFILLING REQUIREMENTS FOR DUCTILE IRON
	W-3

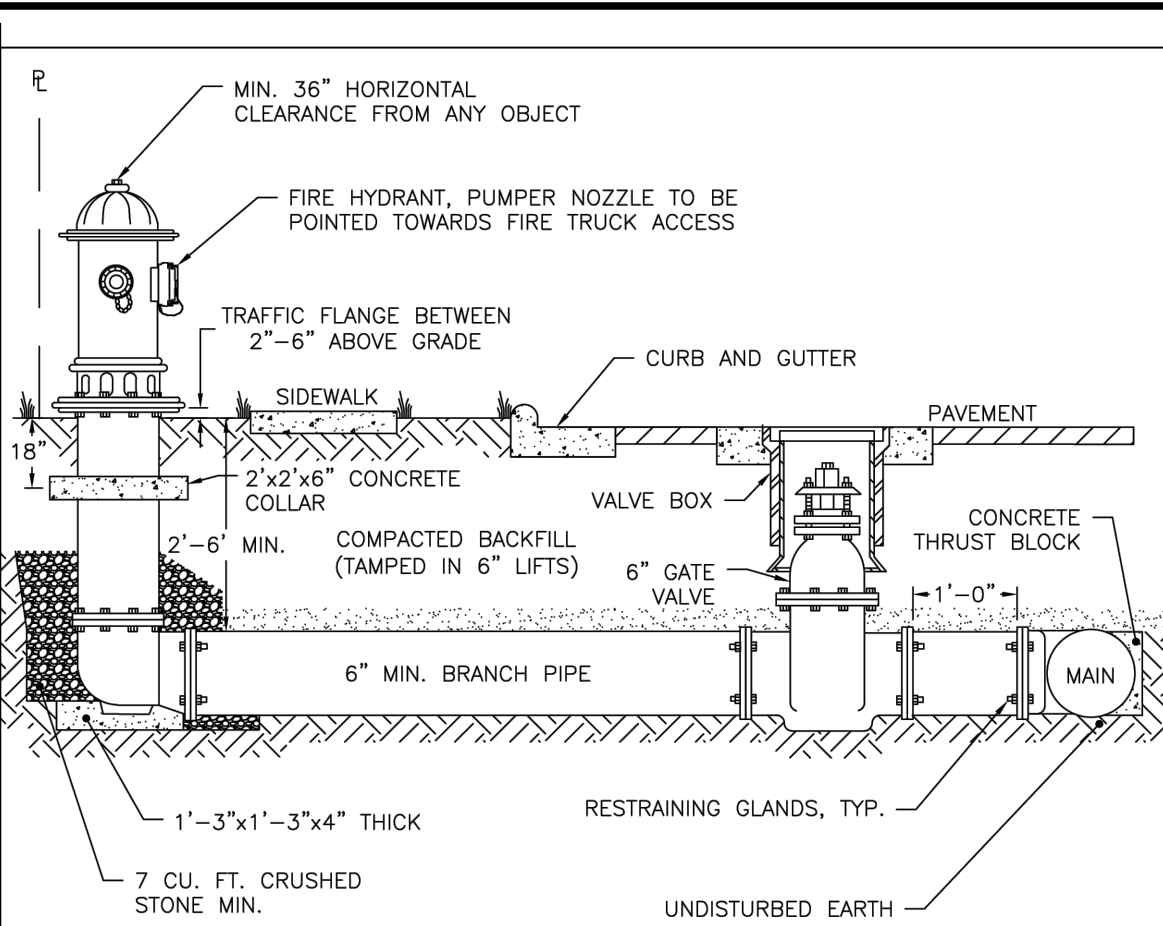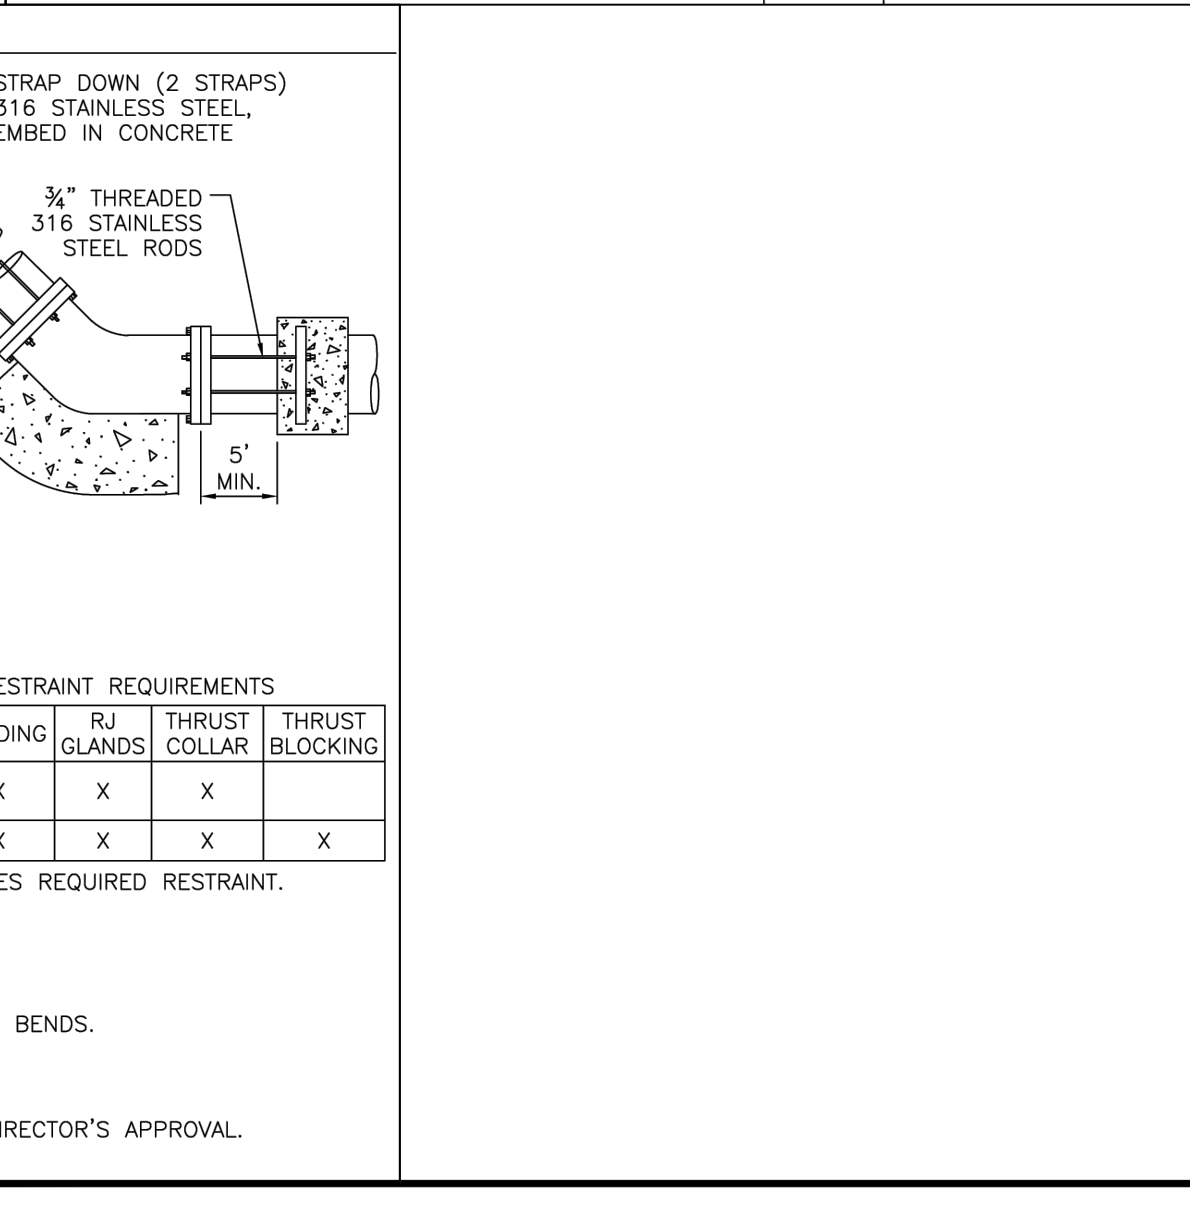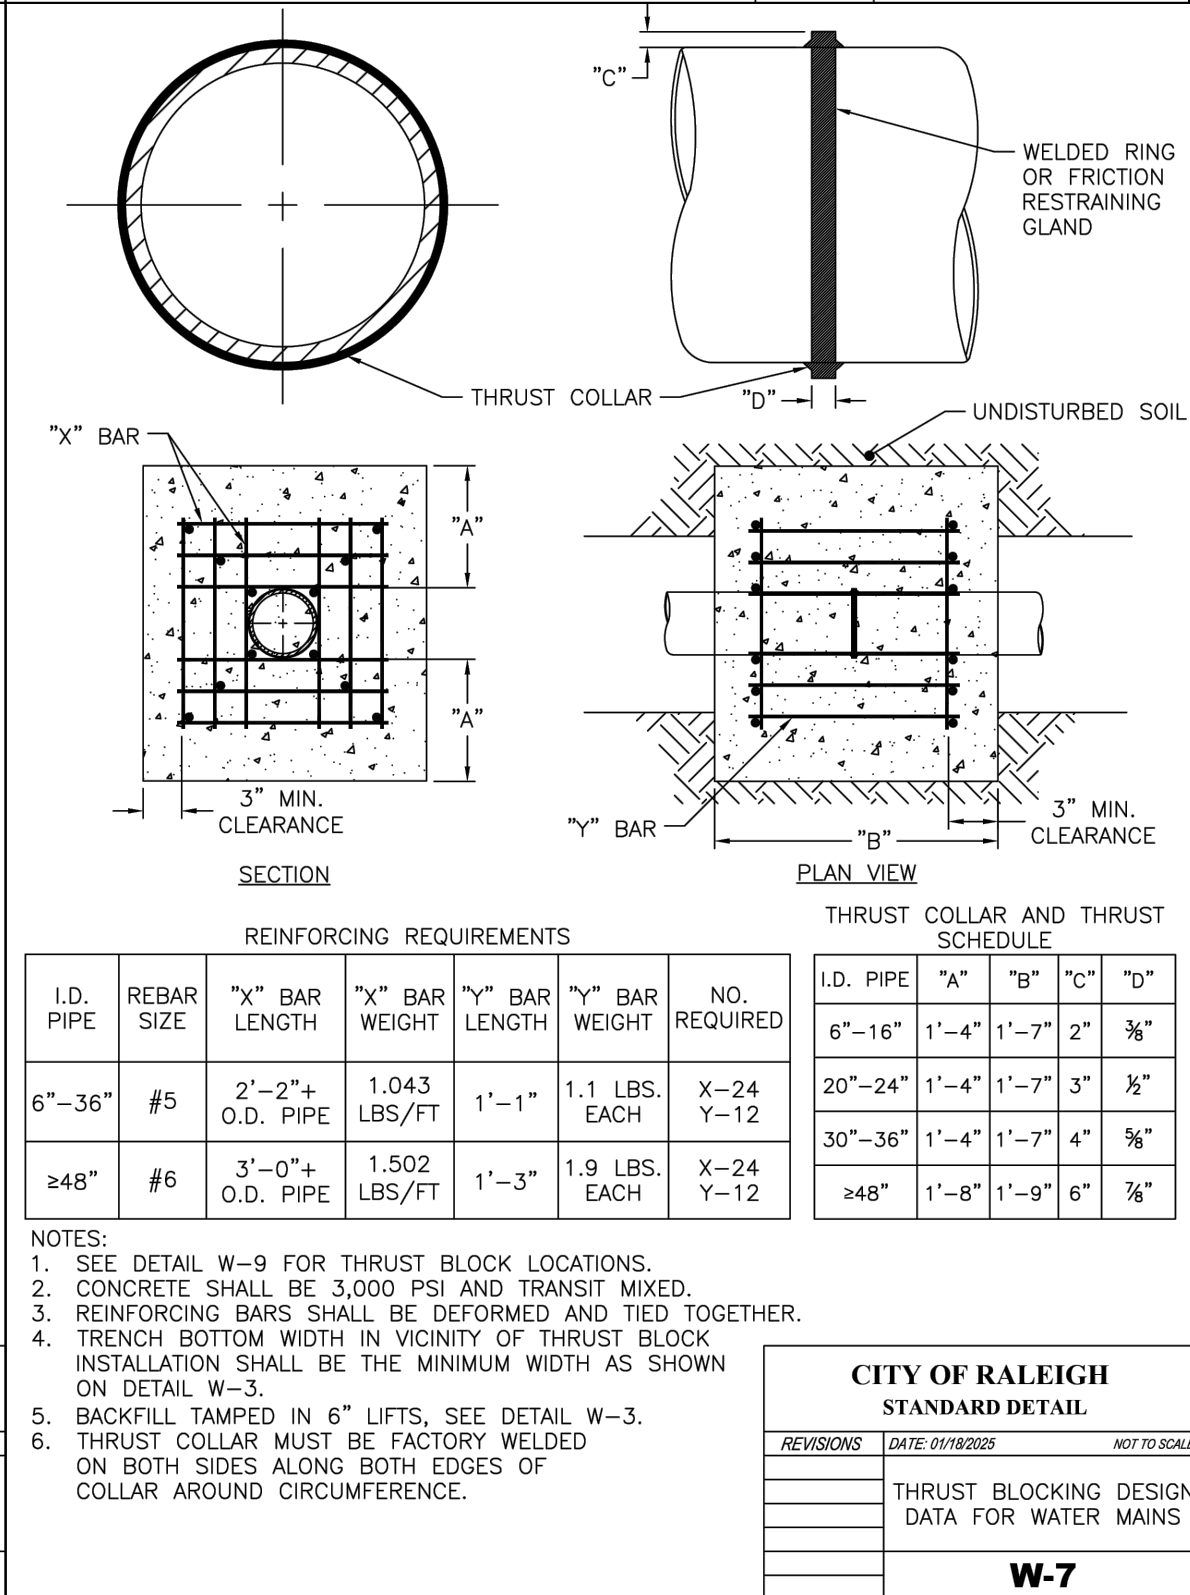

NOTES:
1. FIRE HYDRANT SHALL BE AS MANUFACTURED: MUELLER, AMERICAN DARLING, KENNEDY OR CLOW.
2. BRANCH PIPE SHALL BE DUCTILE IRON AWWA C150.
3. 6\"/>

CITY OF RALEIGH STANDARD DETAIL	
REVISIONS	DATE: 01/18/2025 NOT TO SCALE
	STANDARD FIRE HYDRANT INSTALLATION (RESTRAINING GLANDS)
	W-4

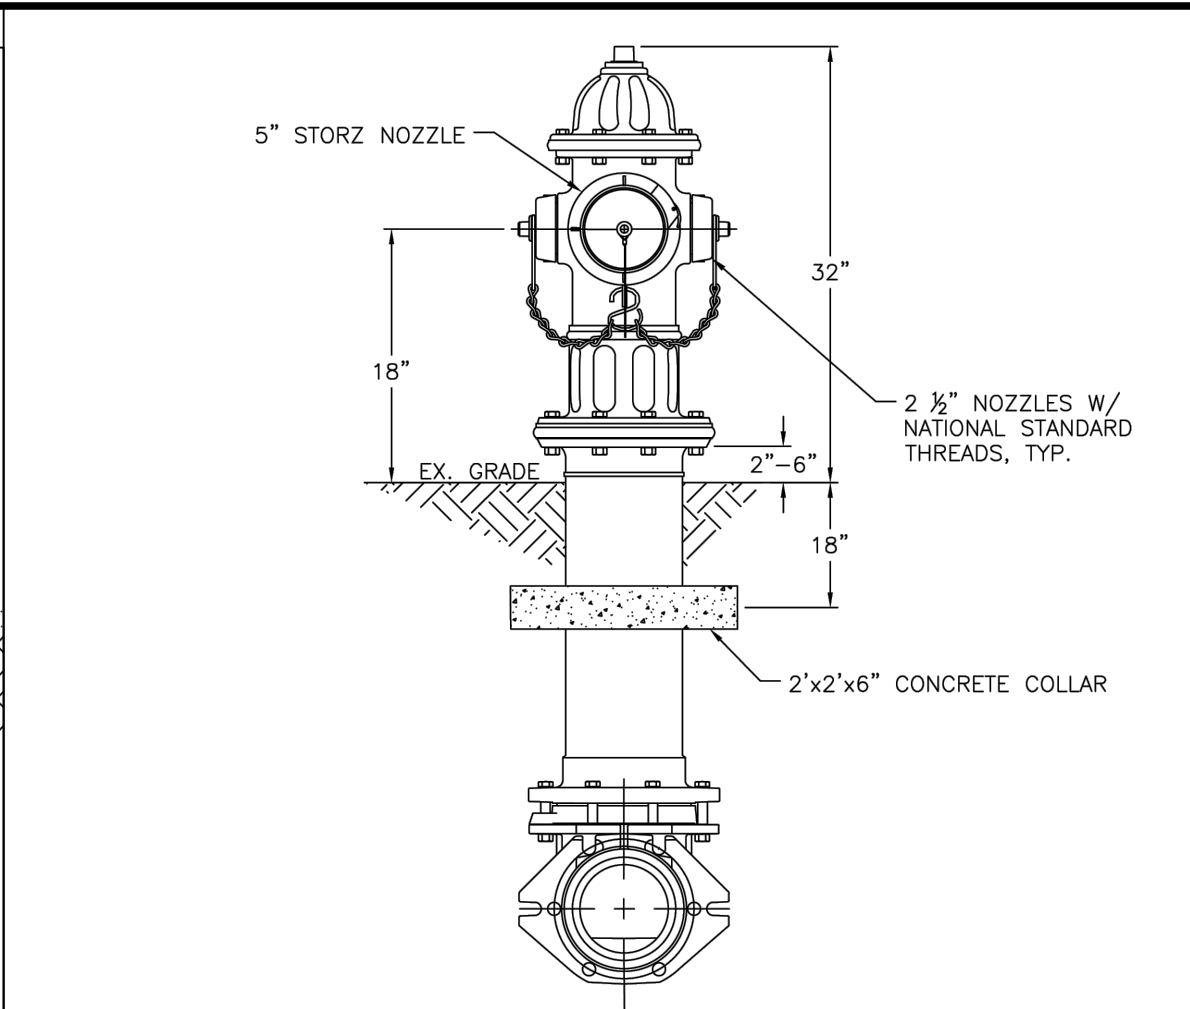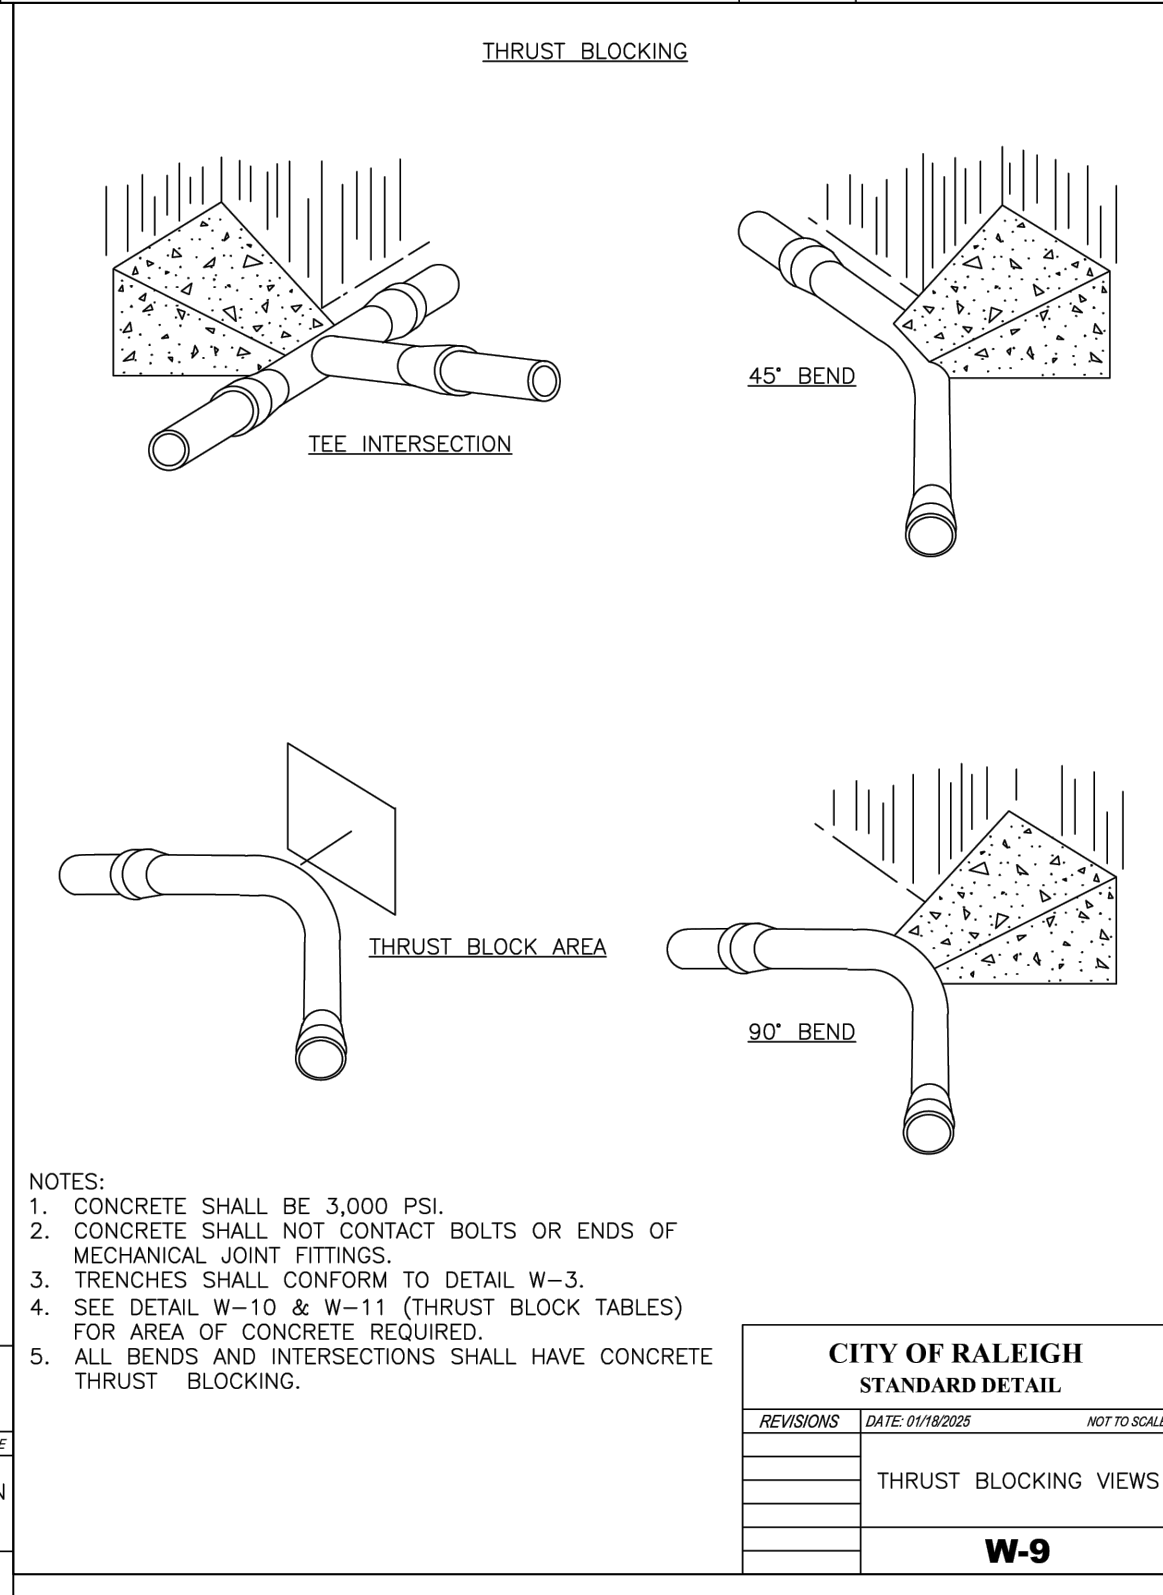

NOTES:
1. ALL PUBLIC FIRE HYDRANTS IN THE CITY OF RALEIGH AND THE MERGER TOWNS OF GARNER, ROLESVILLE, WAKE FOREST, KNIGHTDALE, WENDELL AND ZEBULON SHALL BE PAINTED CHROME YELLOW WITH HIGH REFLECTIVE ALUMINUM SILVER CAPS, BONNETS AND OPERATING NUTS.
2. ALL PRIVATE FIRE HYDRANTS SHALL BE RED.


CITY OF RALEIGH STANDARD DETAIL	
REVISIONS	DATE: 01/18/2025 NOT TO SCALE
	STANDARD FIRE HYDRANT WITH 5\"/>
	W-5

REACTION BEARING AREAS FOR HORIZONTAL WATER PIPE BENDS BASED ON TEST PRESSURE OF 200 PSI										
ALL AREAS GIVEN IN SQUARE FEET										
SIZE OF BEND	DEGREE OF BEND	STATIC THRUST IN POUNDS	MODERATELY DRY CLAY 4,000 LBS/FT³	SOFT CLAY 2,000 LBS/FT³	1,600 LBS/FT³ GRAVEL/ COARSE SAND	8,000 LBS/FT³ DRY CLAY (ALWAYS DRY)	SAND, COMPACT FIRM 8,000 LBS/FT³	SAND- CLEAN DRY 4,000 LBS/FT³	SOIL 1,000 LBS/FT³ QUICKSAND (VERY POOR)	ROCK- POOR 10,000 LBS/FT³
6"	11 1/4°	1,108	1	1	1	1	1	1	2	1
	22 1/2°	2,207	1	2	2	1	1	1	3	1
	45°	4,328	2	3	3	1	1	2	5	1
	90°	7,996	2	4	5	1	1	2	8	1
	PLUG	5,655	2	3	4	1	1	2	6	1
8"	11 1/4°	1,970	1	1	2	1	1	1	2	1
	22 1/2°	3,922	1	2	3	1	1	1	4	1
	45°	7,694	2	4	5	1	1	2	8	1
	90°	14,215	4	8	9	2	2	4	15	2
	PLUG	10,053	3	5	6	2	2	3	10	1
12"	11 1/4°	4,433	2	3	3	1	1	2	5	1
	22 1/2°	8,826	3	5	6	2	2	3	9	1
	45°	17,312	5	9	11	3	3	5	18	2
	90°	31,983	8	16	19	4	4	8	32	4
	PLUG	22,619	6	12	14	3	3	6	23	3
16"	11 1/4°	7,881	2	4	5	1	1	2	8	1
	22 1/2°	15,691	4	8	10	2	2	4	16	2
	45°	30,779	8	16	19	4	4	8	31	4
	90°	56,861	15	29	35	8	8	15	57	6
	PLUG	40,213	10	21	25	5	5	10	41	5

NOTES:

- REACTION BEARING AREAS ARE IN SQUARE FEET MEASURED IN A VERTICAL PLANE IN THE TRENCH SIDE AT AN ANGLE OF 90° TO THE THRUST VECTOR.
- USE 6° 90° BEND VALUE FOR HYDRANTS FOR ADDITIONAL SAFETY FACTOR.

CITY OF RALEIGH STANDARD DETAIL		
REVISIONS	DATE: 01/18/2003	NOT TO SCALE
THRUST BLOCKING DESIGN QUANTITY TABLE		
W-10		

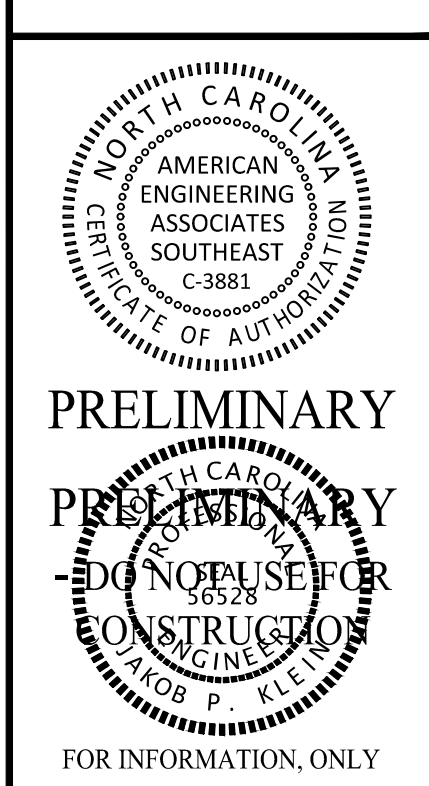

NO.	DATE	REVISION:
1	07/01/25	FIRST REVISION SET

STIPULATION FOR REUSE












THIS DRAWING WAS PREPARED FOR USE ON THE SPECIFIC SITE, NAMED HEREON, CONTEMPORANEOUSLY WITH ITS ISSUE DATE AS LISTED, HEREON, AND IT IS NOT SUITABLE FOR USE ON A DIFFERENT PROJECT SITE OR AT A LATER TIME. USE OF THIS DRAWING FOR REFERENCE OR EXAMPLE ON ANOTHER PROJECT REQUIRES THE SERVICES OF PROPERLY LICENSED ARCHITECTS AND ENGINEERS. REPRODUCTION OF THIS DRAWING FOR REUSE ON ANOTHER PROJECT IS NOT AUTHORIZED AND MAY BE CONTRARY TO THE LAW.

MERRITT RESERVE	UTILITY DETAILS	ROLESVILLE RD WAKE COUNTY NC 27312
JOB NUMBER:	23-0004	
CHECKED BY:	BH	
DRAWN BY:	DH/RC/SM/GE/MA/LL/JB	
DATE:	05/01/2025	
SHEET TITLE:	UTILITY DETAILS	
SHEET NO.:	CU-500	



PROJECT NUMBER = CID-25-02

Z:\p\13-0004 Merritt Reserve\811\Draw\Working Draw\Sheet\Construction Set\CU-500-500 UTILITY DETAILS.dwg 2/26/2025 07:01

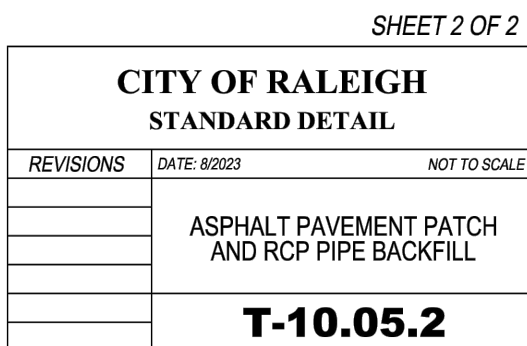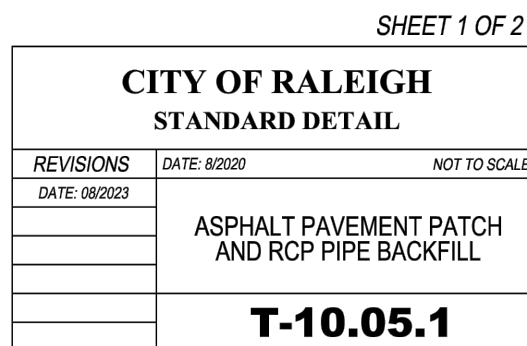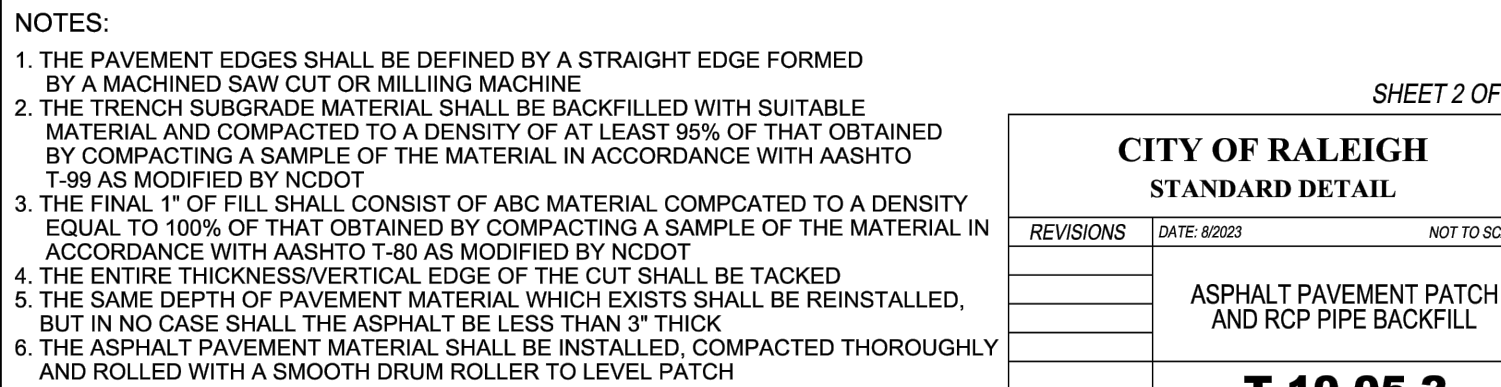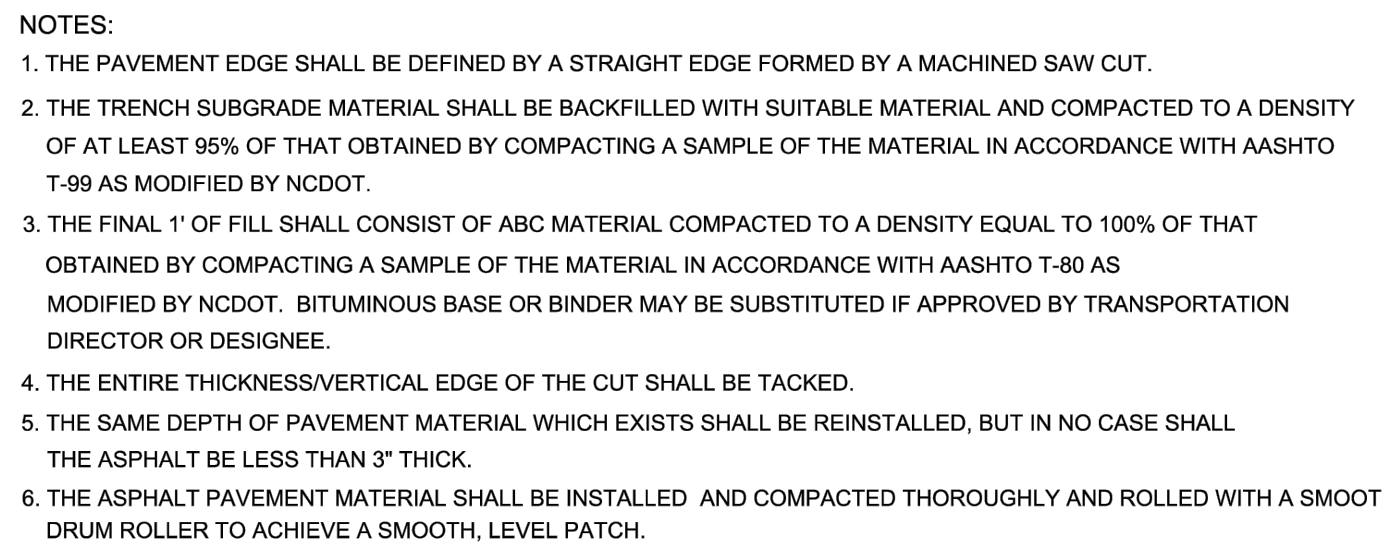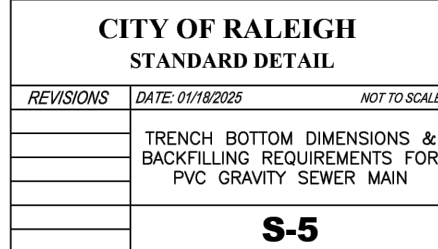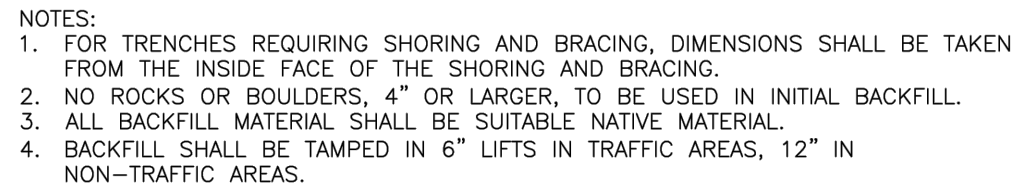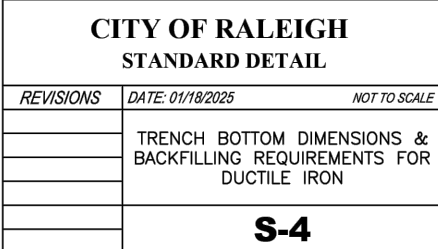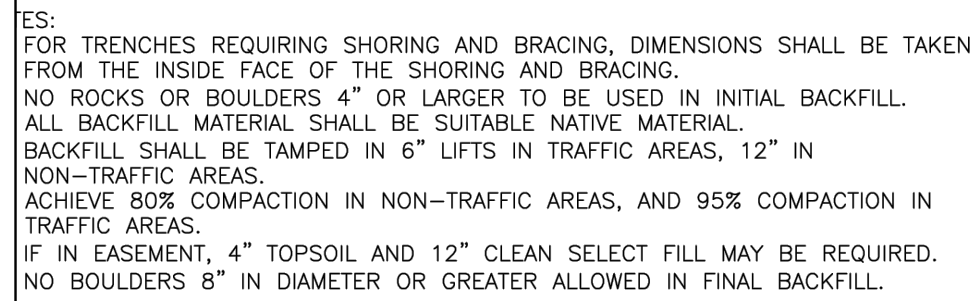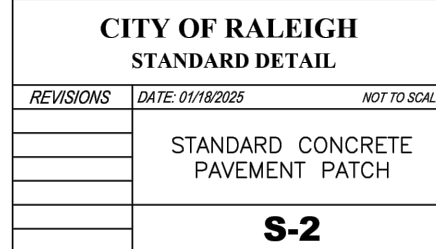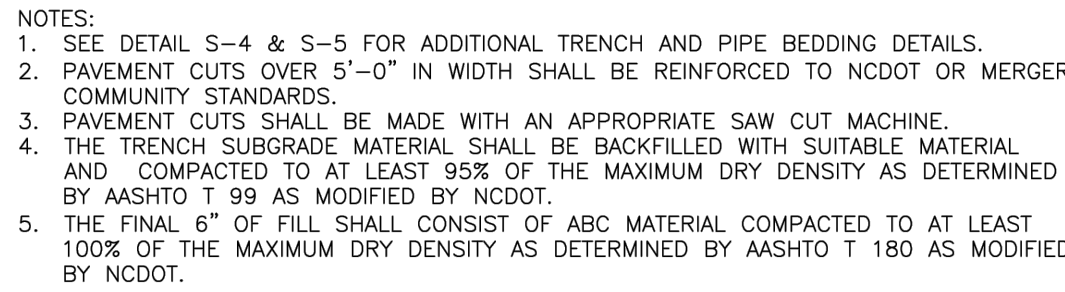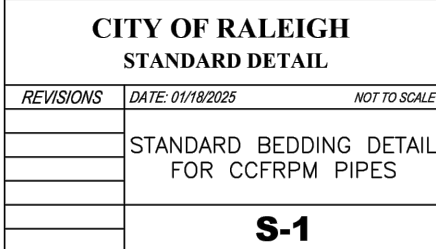STIPULATION FOR REUSE

THIS DRAWING WAS PREPARED FOR USE ON THE SPECIFIC SITE, NAMED HEREON, CONTEMPORANEOUSLY WITH ITS ISSUE DATE AS LISTED, HEREON, AND IT IS NOT SUITABLE FOR USE ON A DIFFERENT PROJECT SITE OR AT A LATER TIME. USE OF THIS DRAWING FOR REFERENCE OR EXAMPLE ON ANOTHER PROJECT REQUIRES THE SERVICES OF PROPERLY LICENSED ARCHITECTS AND ENGINEERS. REPRODUCTION OF THIS DRAWING FOR REUSE ON ANOTHER PROJECT IS NOT AUTHORIZED AND MAY BE CONTRARY TO THE LAW.

MERRITT RESERVE

UTILITY
DETAILS

ROLESVILLE RD
WAKE COUNTY NC 27312

SHEET TITLE:

SHEET NO.:

