











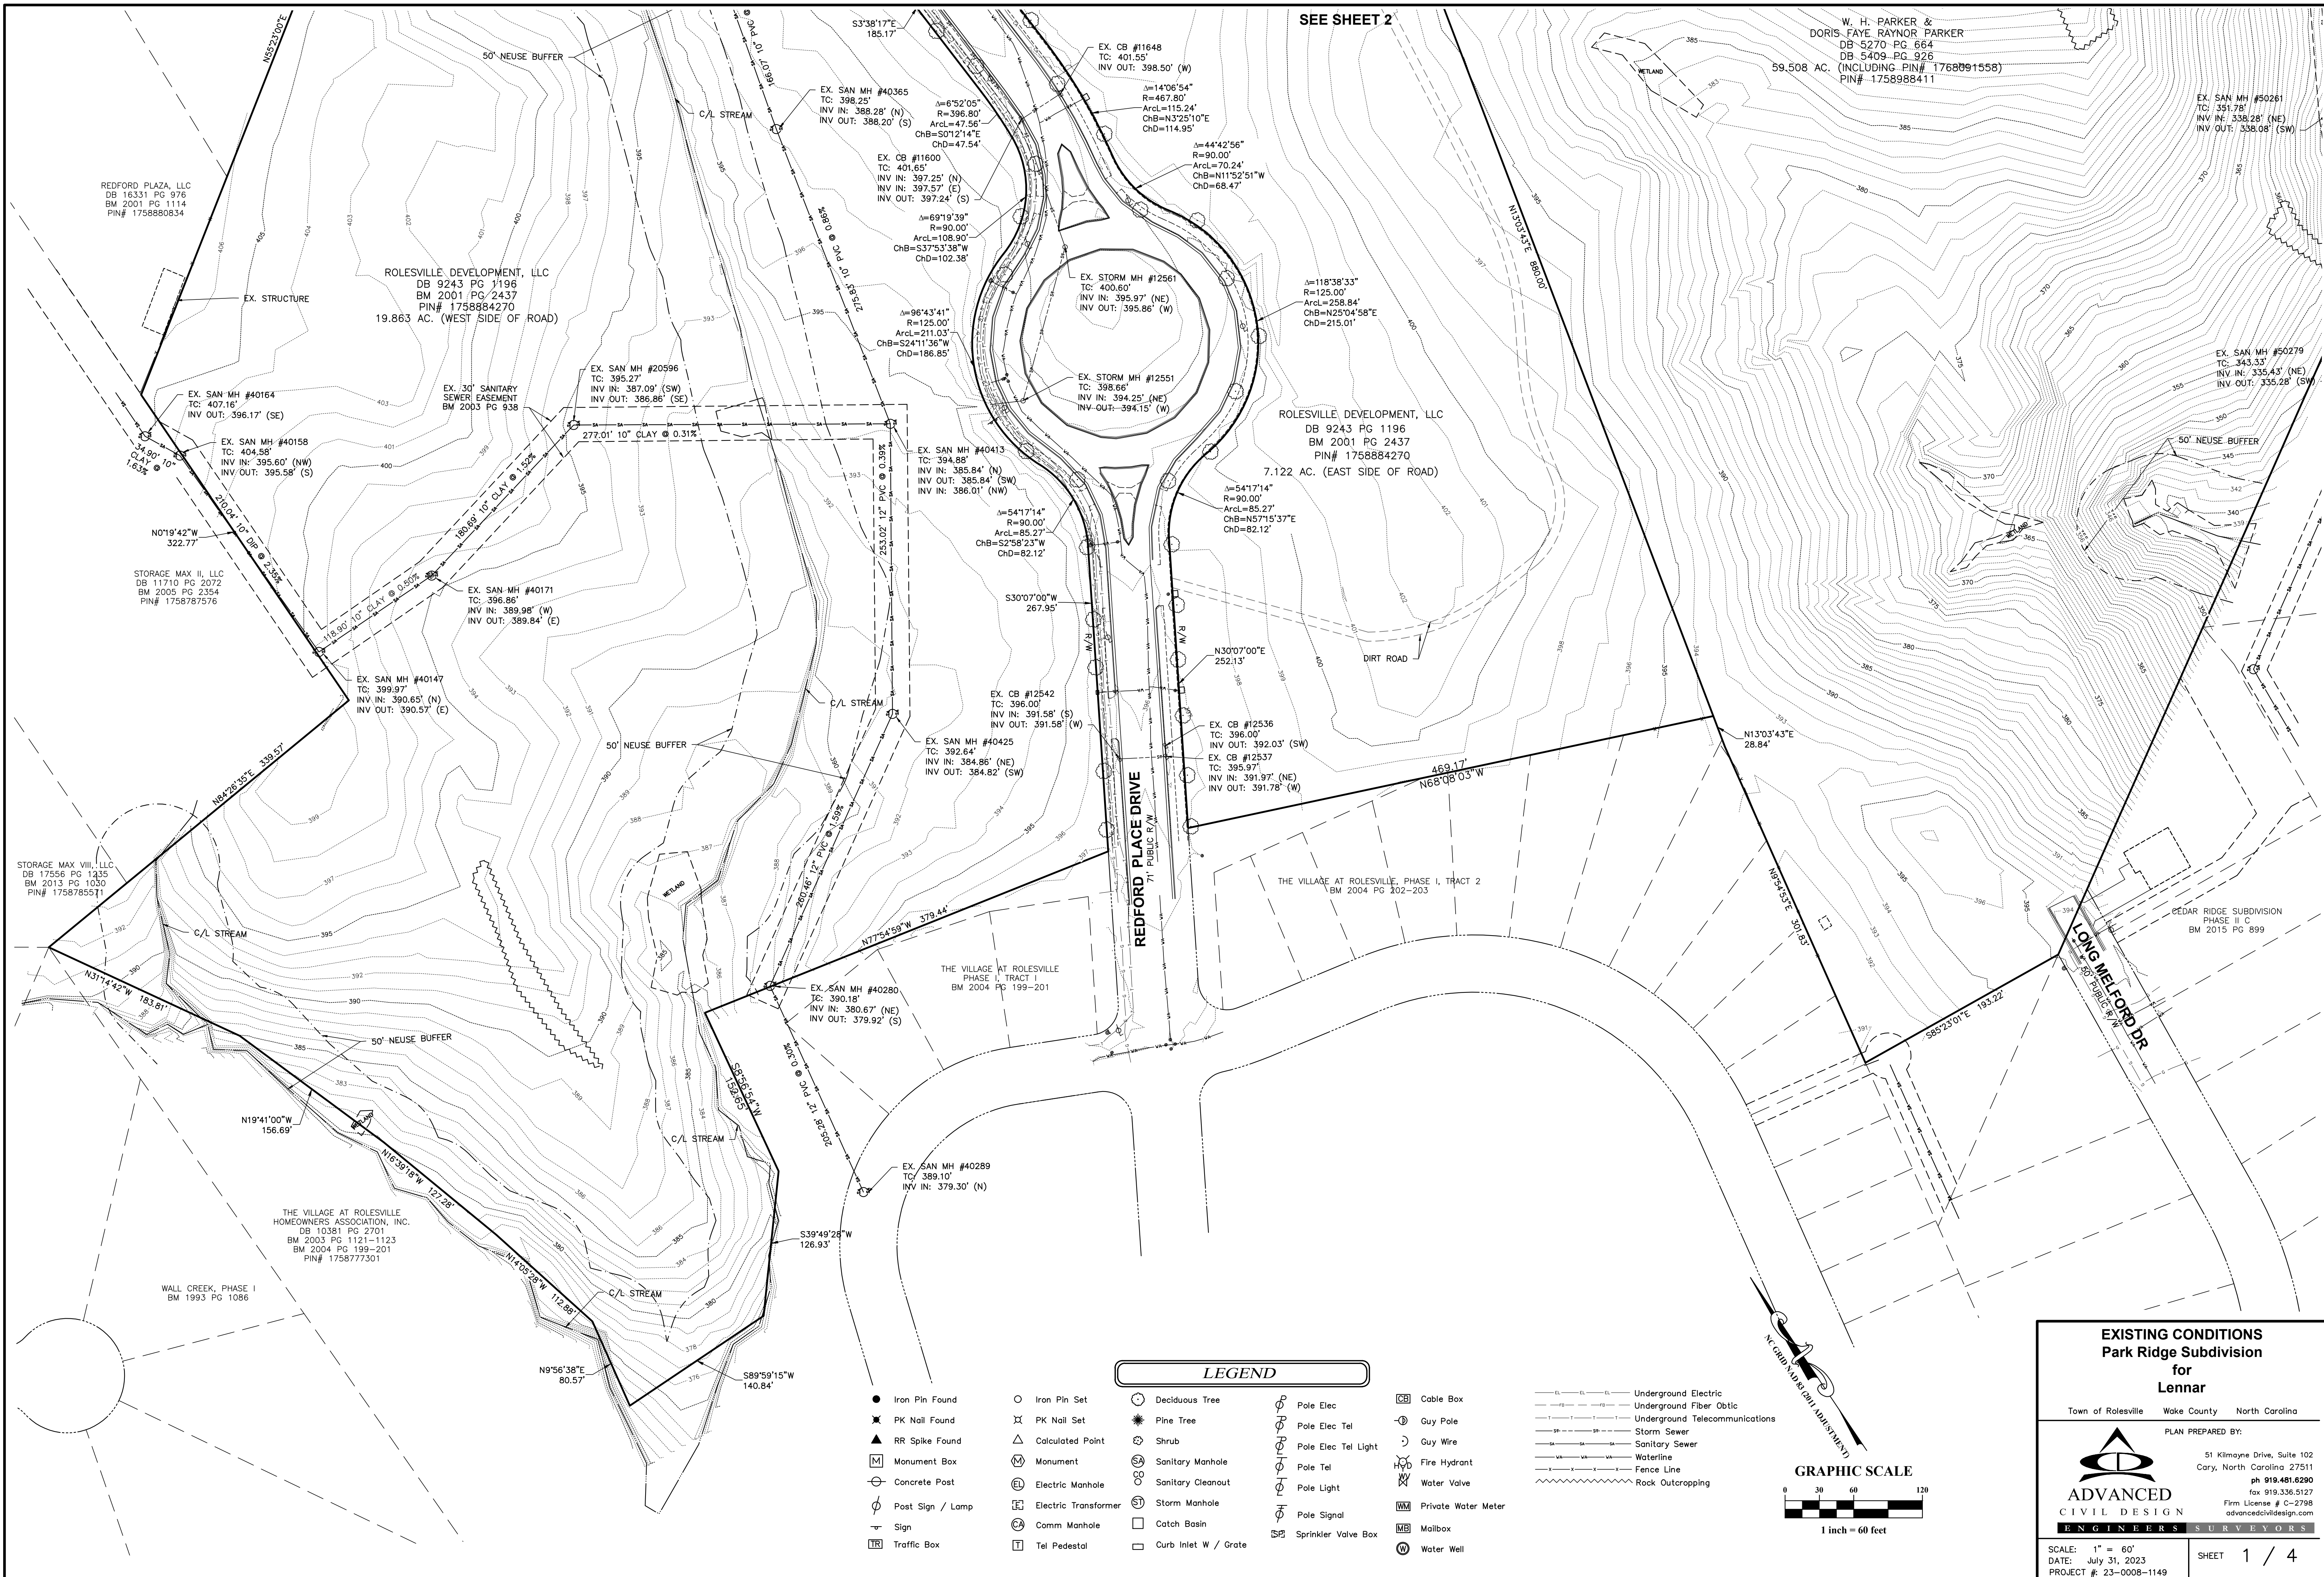

SEE SHEET 2

LEGEND

- |                    |                        |                        |                       |                       |
|--------------------|------------------------|------------------------|-----------------------|-----------------------|
| ● Iron Pin Found   | ○ Iron Pin Set         | ○ Deciduous Tree       | ○ Pole Elec           | □ Cable Box           |
| ✕ PK Nail Found    | ✕ PK Nail Set          | ☼ Pine Tree            | ○ Pole Elec Tel       | ○ Guy Pole            |
| ▲ RR Spike Found   | △ Calculated Point     | ○ Shrub                | ○ Pole Elec Tel Light | ○ Guy Wire            |
| □ Monument Box     | □ Monument             | ○ Sanitary Manhole     | ○ Pole Tel            | ○ Fire Hydrant        |
| ○ Concrete Post    | ○ Electric Manhole     | ○ Sanitary Cleanout    | ○ Pole Light          | ○ Water Valve         |
| ○ Post Sign / Lamp | ○ Electric Transformer | ○ Storm Manhole        | ○ Pole Signal         | ○ Private Water Meter |
| ○ Sign             | ○ Comm Manhole         | □ Catch Basin          | ○ Sprinkler Valve Box | ○ Mailbox             |
| □ Traffic Box      | □ Tel Pedestal         | □ Curb Inlet W / Grate |                       | ○ Water Well          |

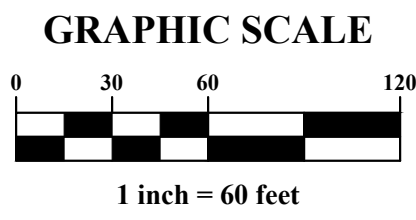

**EXISTING CONDITIONS**  
**Park Ridge Subdivision**  
**for**  
**Lennar**

Town of Rolesville Wake County North Carolina

PLAN PREPARED BY:


51 Kilmayne Drive, Suite 102  
Cory, North Carolina 27511  
ph 919.481.6290  
fax 919.336.5127  
Firm License # C-2798  
advancedcivilsurveyors.com

**ADVANCED**  
**CIVIL DESIGN**  
**ENGINEERS SURVEYORS**

SCALE: 1" = 60'  
DATE: July 31, 2023  
PROJECT #: 23-0008-1149


SHEET 1 / 4



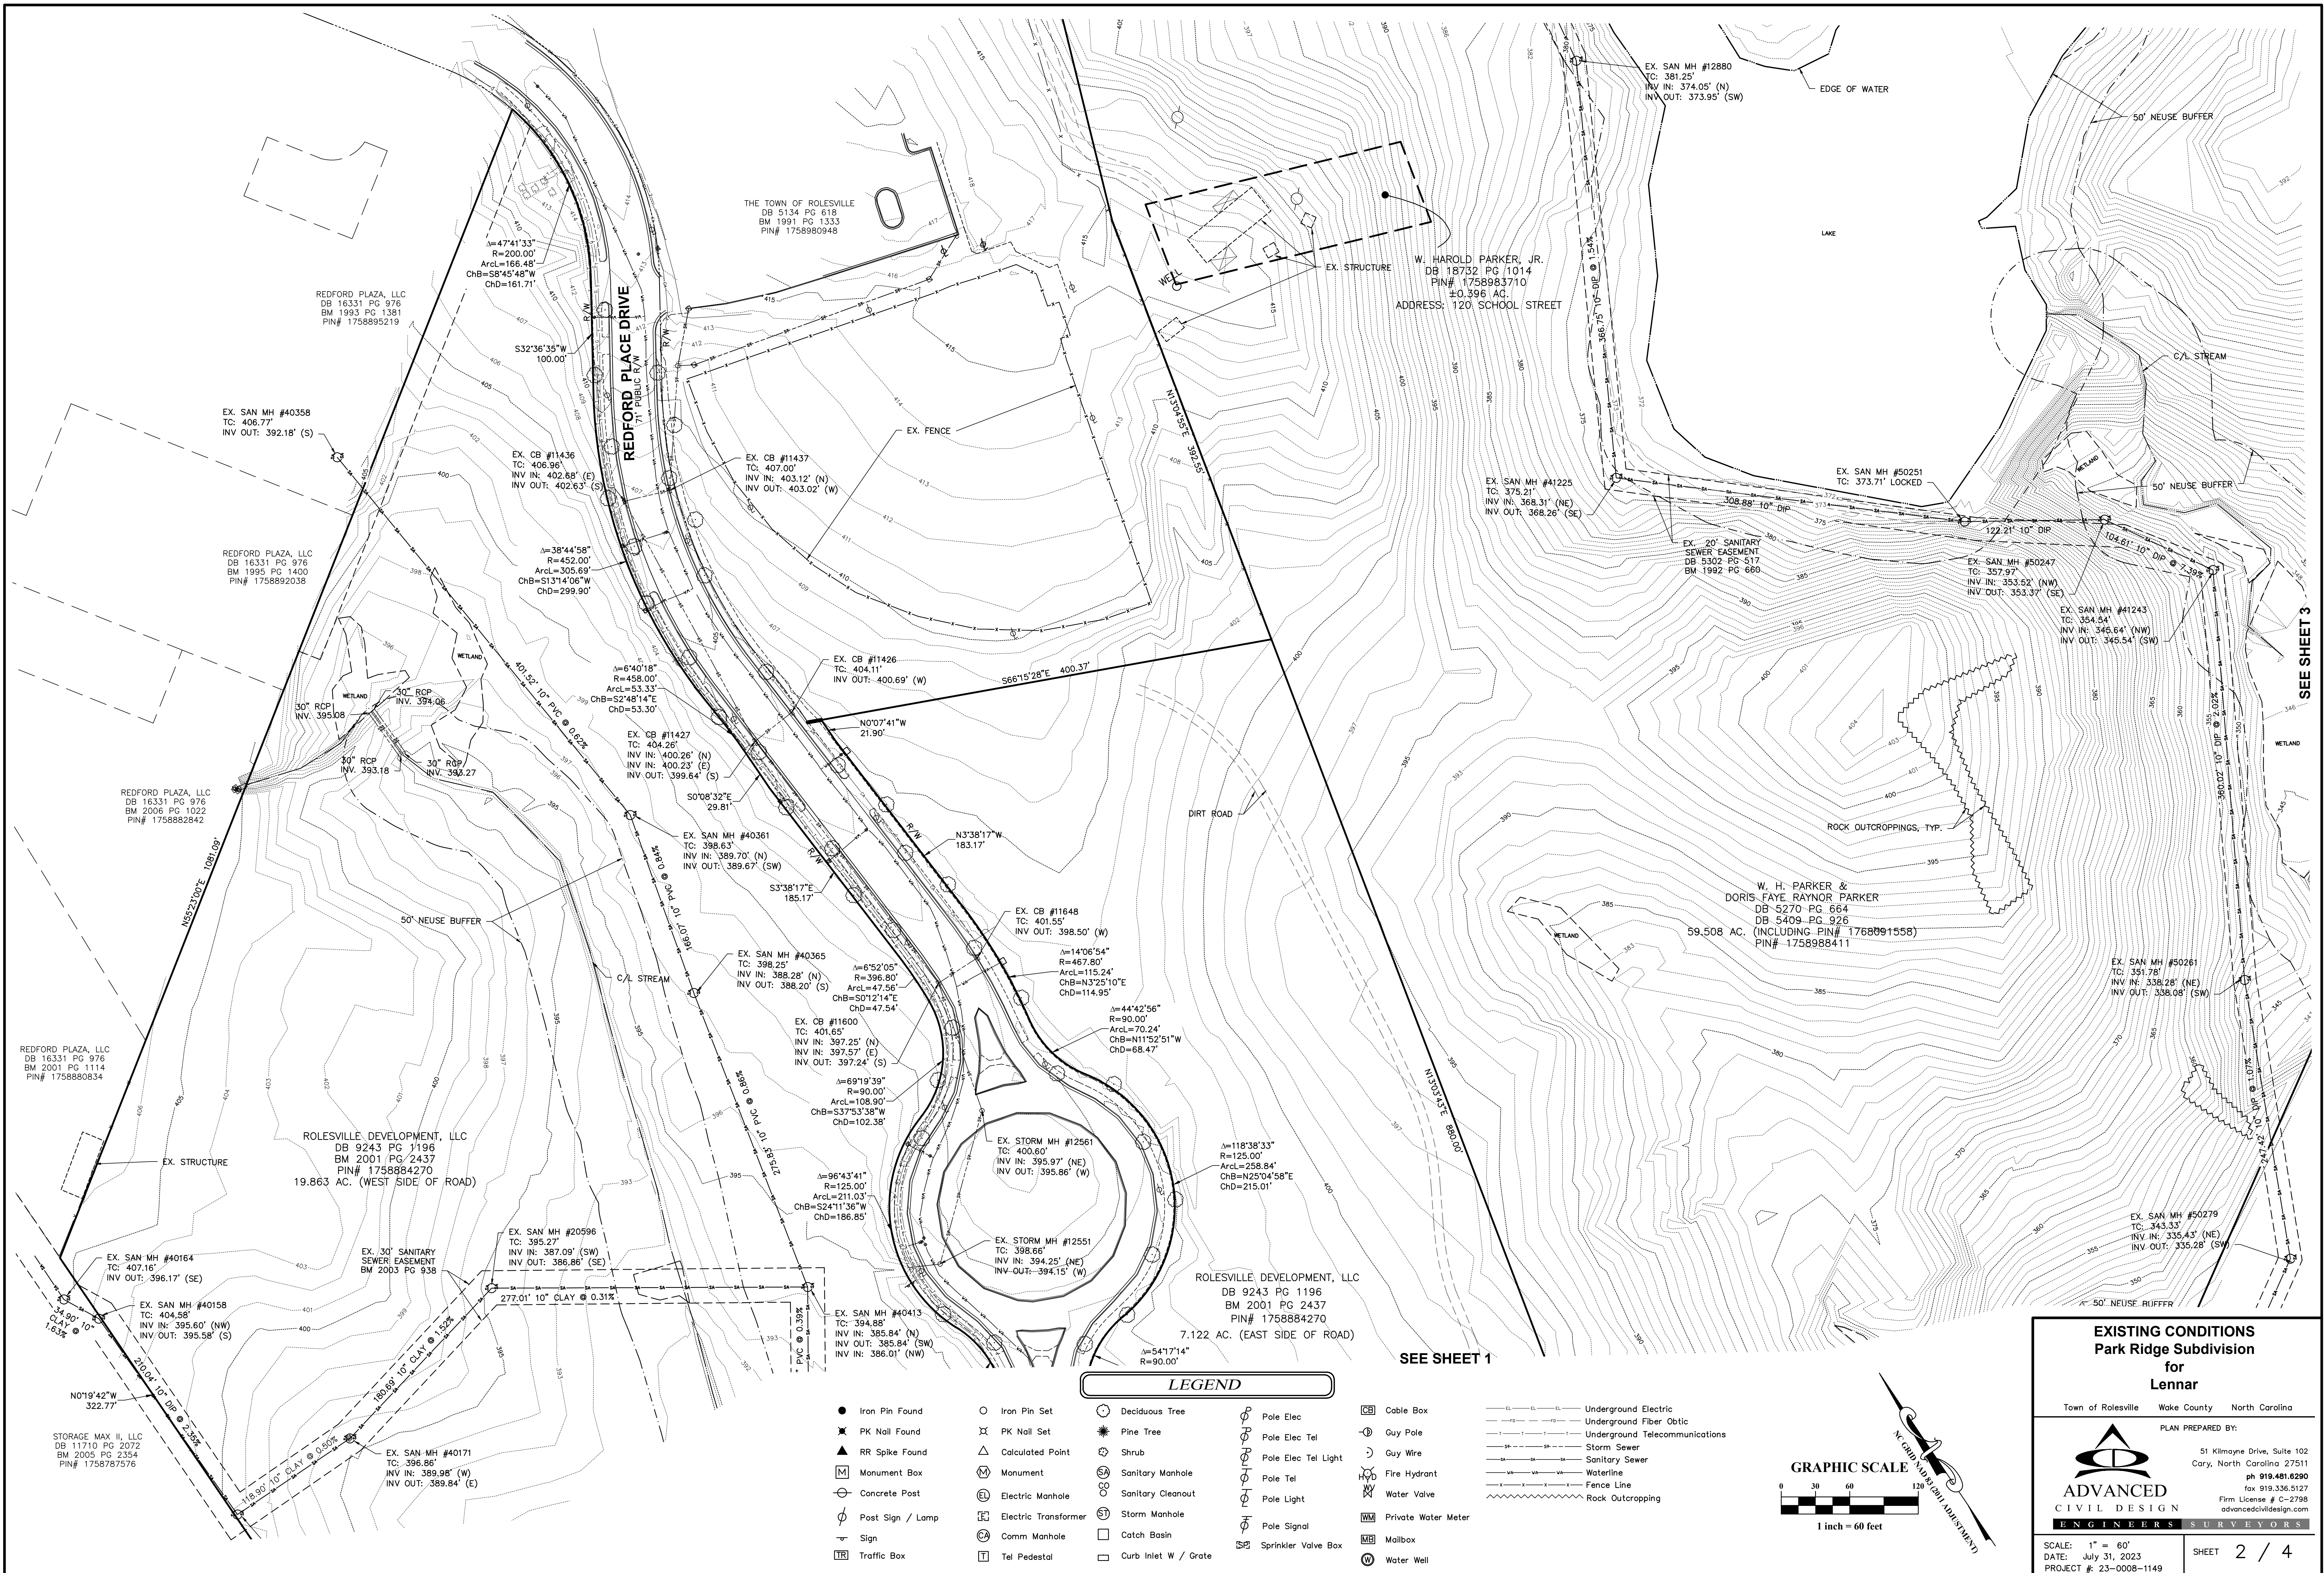

LEGEND

- |                    |                        |                        |                       |                       |
|--------------------|------------------------|------------------------|-----------------------|-----------------------|
| ● Iron Pin Found   | ○ Iron Pin Set         | ⊙ Deciduous Tree       | ⊙ Pole Elec           | ⊙ Cable Box           |
| ▲ PK Nail Found    | △ PK Nail Set          | ⊙ Pine Tree            | ⊙ Pole Elec Tel       | ⊙ Guy Pole            |
| ✱ RR Spike Found   | ⊙ Calculated Point     | ⊙ Shrub                | ⊙ Pole Elec Tel Light | ⊙ Guy Wire            |
| ⊙ Monument Box     | ⊙ Monument             | ⊙ Sanitary Manhole     | ⊙ Pole Tel            | ⊙ Fire Hydrant        |
| ⊙ Concrete Post    | ⊙ Electric Manhole     | ⊙ Sanitary Cleanout    | ⊙ Pole Light          | ⊙ Water Valve         |
| ⊙ Post Sign / Lamp | ⊙ Electric Transformer | ⊙ Storm Manhole        | ⊙ Pole Signal         | ⊙ Private Water Meter |
| ⊙ Sign             | ⊙ Comm Manhole         | ⊙ Catch Basin          | ⊙ Sprinkler Valve Box | ⊙ Mailbox             |
| ⊙ Traffic Box      | ⊙ Tel Pedestal         | ⊙ Curb Inlet W / Grate |                       | ⊙ Water Well          |

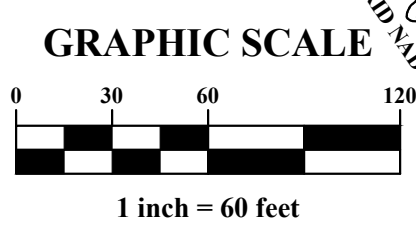

**EXISTING CONDITIONS**  
**Park Ridge Subdivision**  
**for**  
**Lennar**

Town of Rolesville Wake County North Carolina

PLAN PREPARED BY:


**ADVANCED**  
CIVIL DESIGN  
ENGINEERS SURVEYORS

51 Kilmoyne Drive, Suite 102  
Cory, North Carolina 27511  
ph 919.481.6290  
fax 919.336.5127  
Firm License # C-2798  
advancedcivilsdesign.com

SCALE: 1" = 60'  
DATE: July 31, 2023  
PROJECT #: 23-0008-1149

SHEET 2 / 4



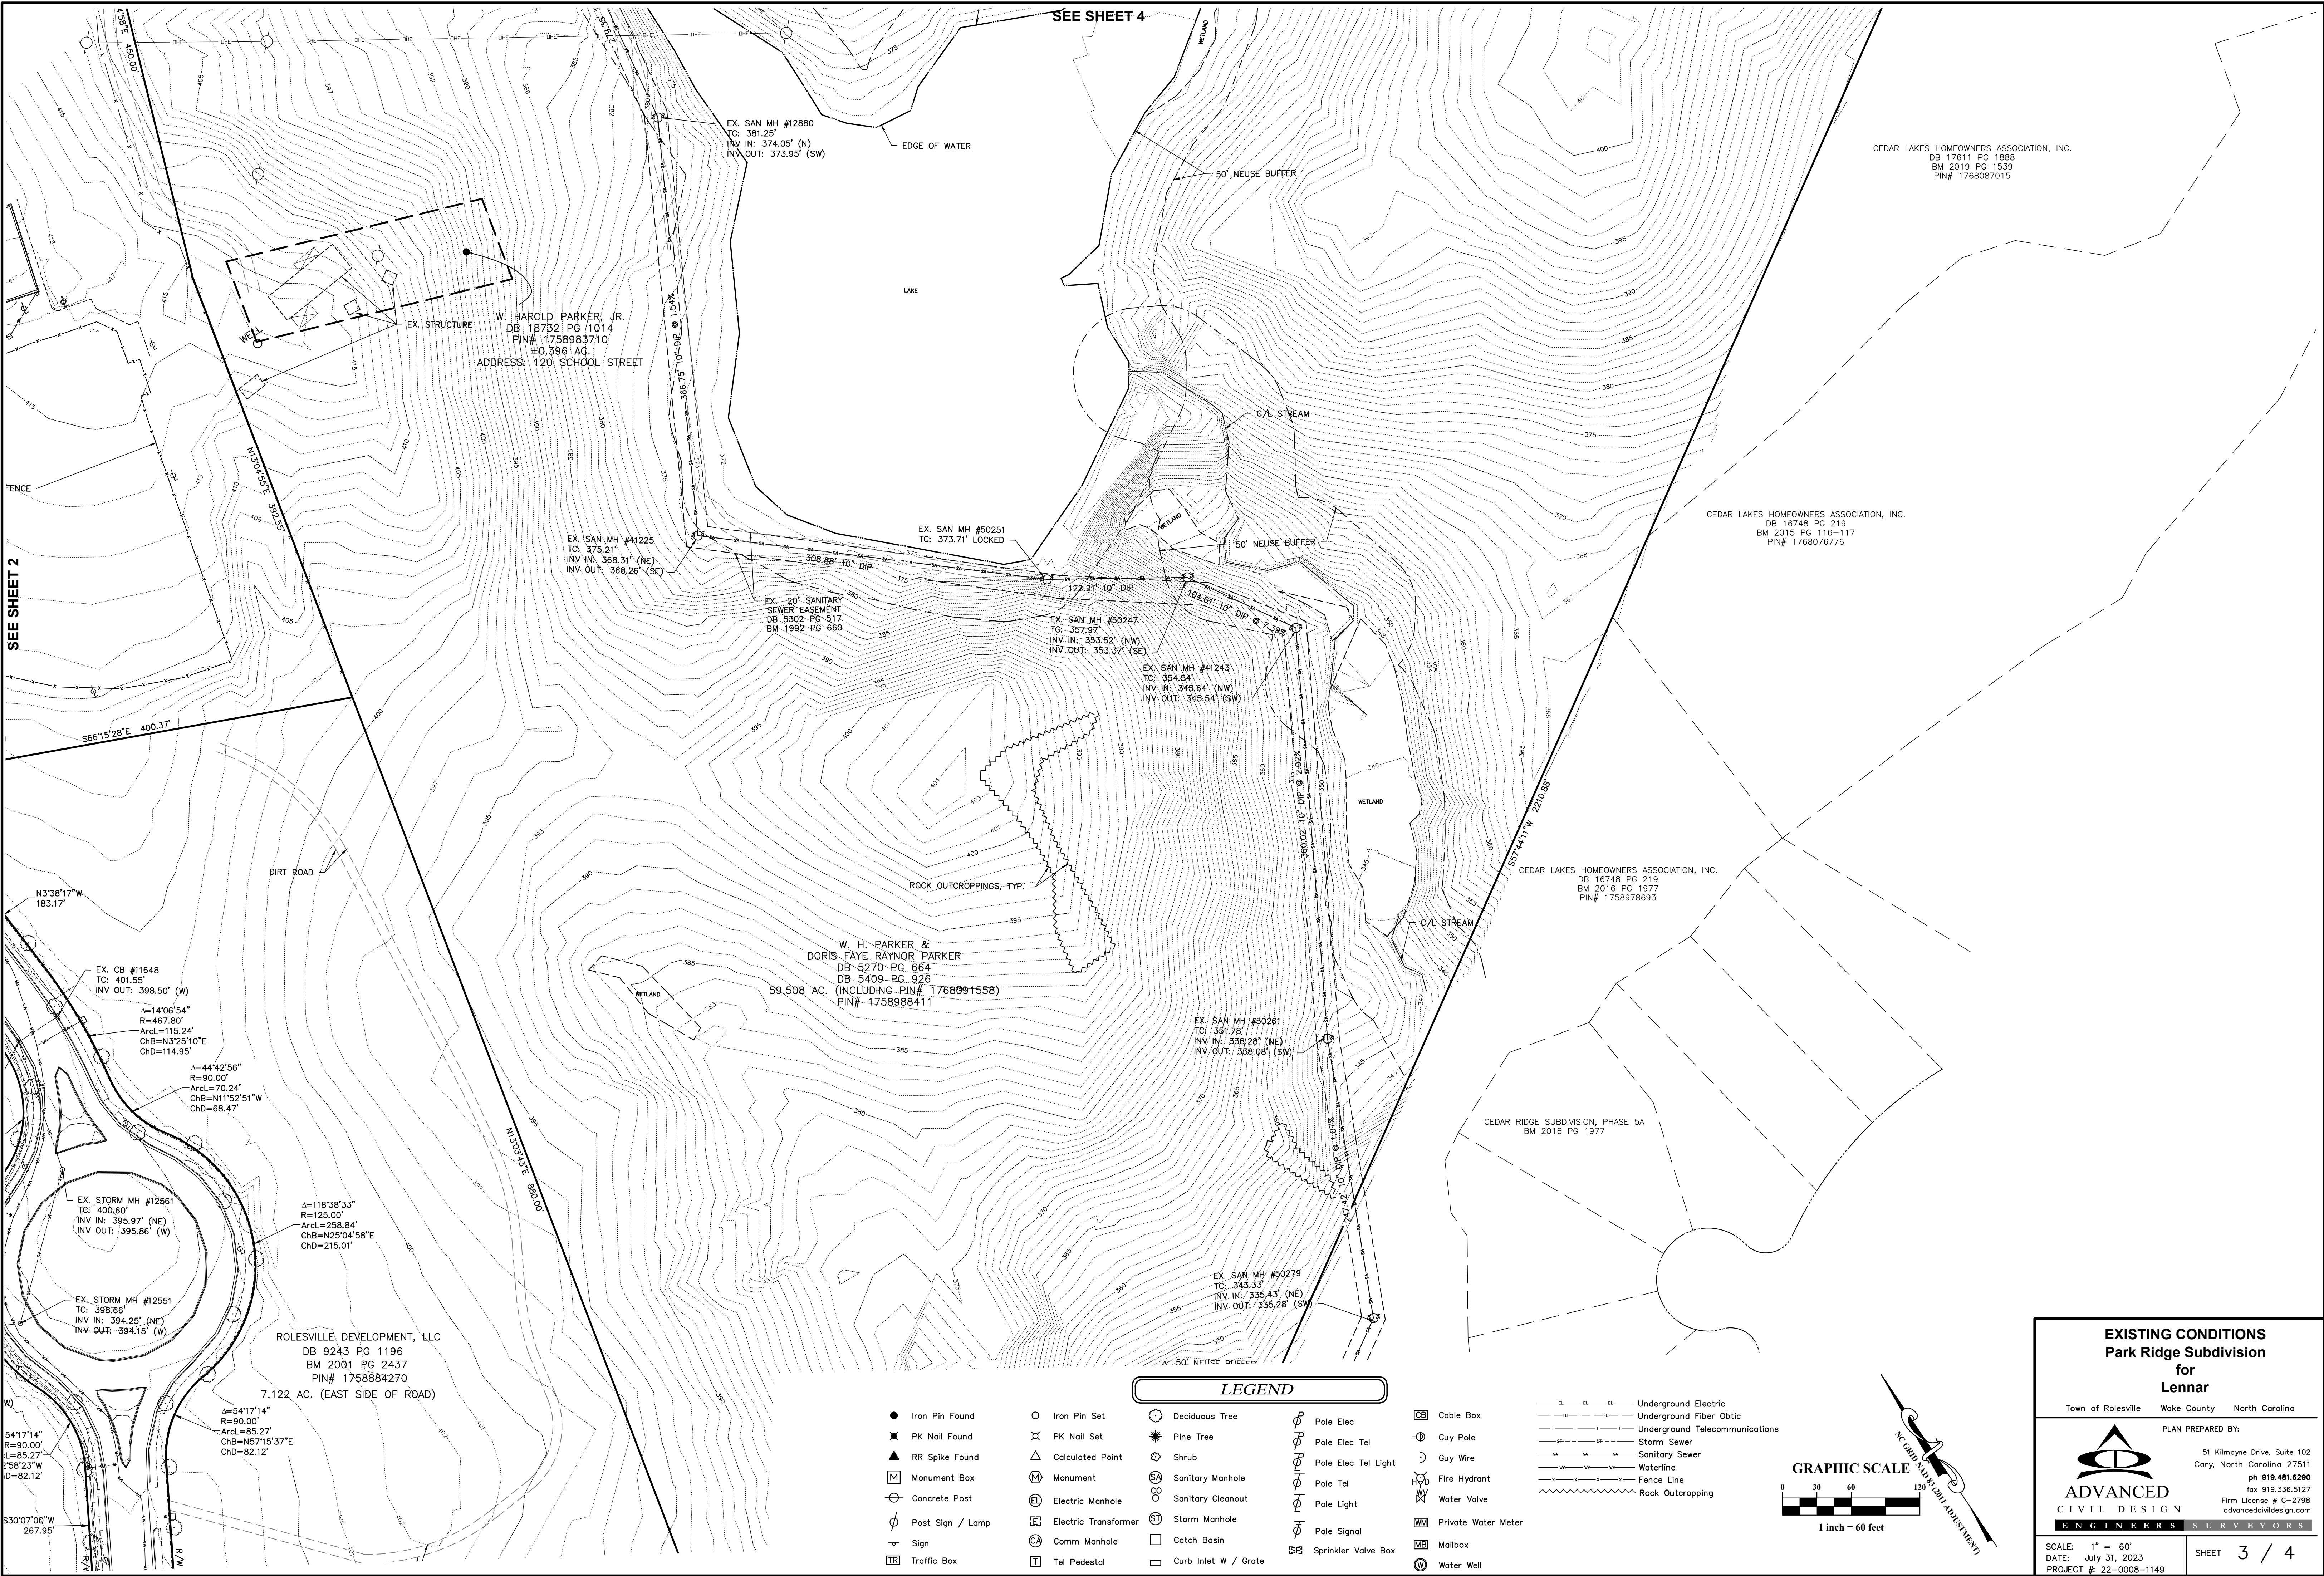

EXISTING CONDITIONS

Park Ridge Subdivision  
for  
Lennar

Town of RolesvilleWake CountyNorth Carolina


ADVANCED  
CIVIL DESIGN  
ENGINEERS SURVEYORS

51 Kilmayne Drive, Suite 102  
Cory, North Carolina 27511  
ph 919.481.6290  
fax 919.336.5127  
firm license # C-2798  
advancedcivildesign.com


SCALE: 1" = 60'  
DATE: July 31, 2023  
PROJECT #: 22-0008-1149

SHEET 3 / 4



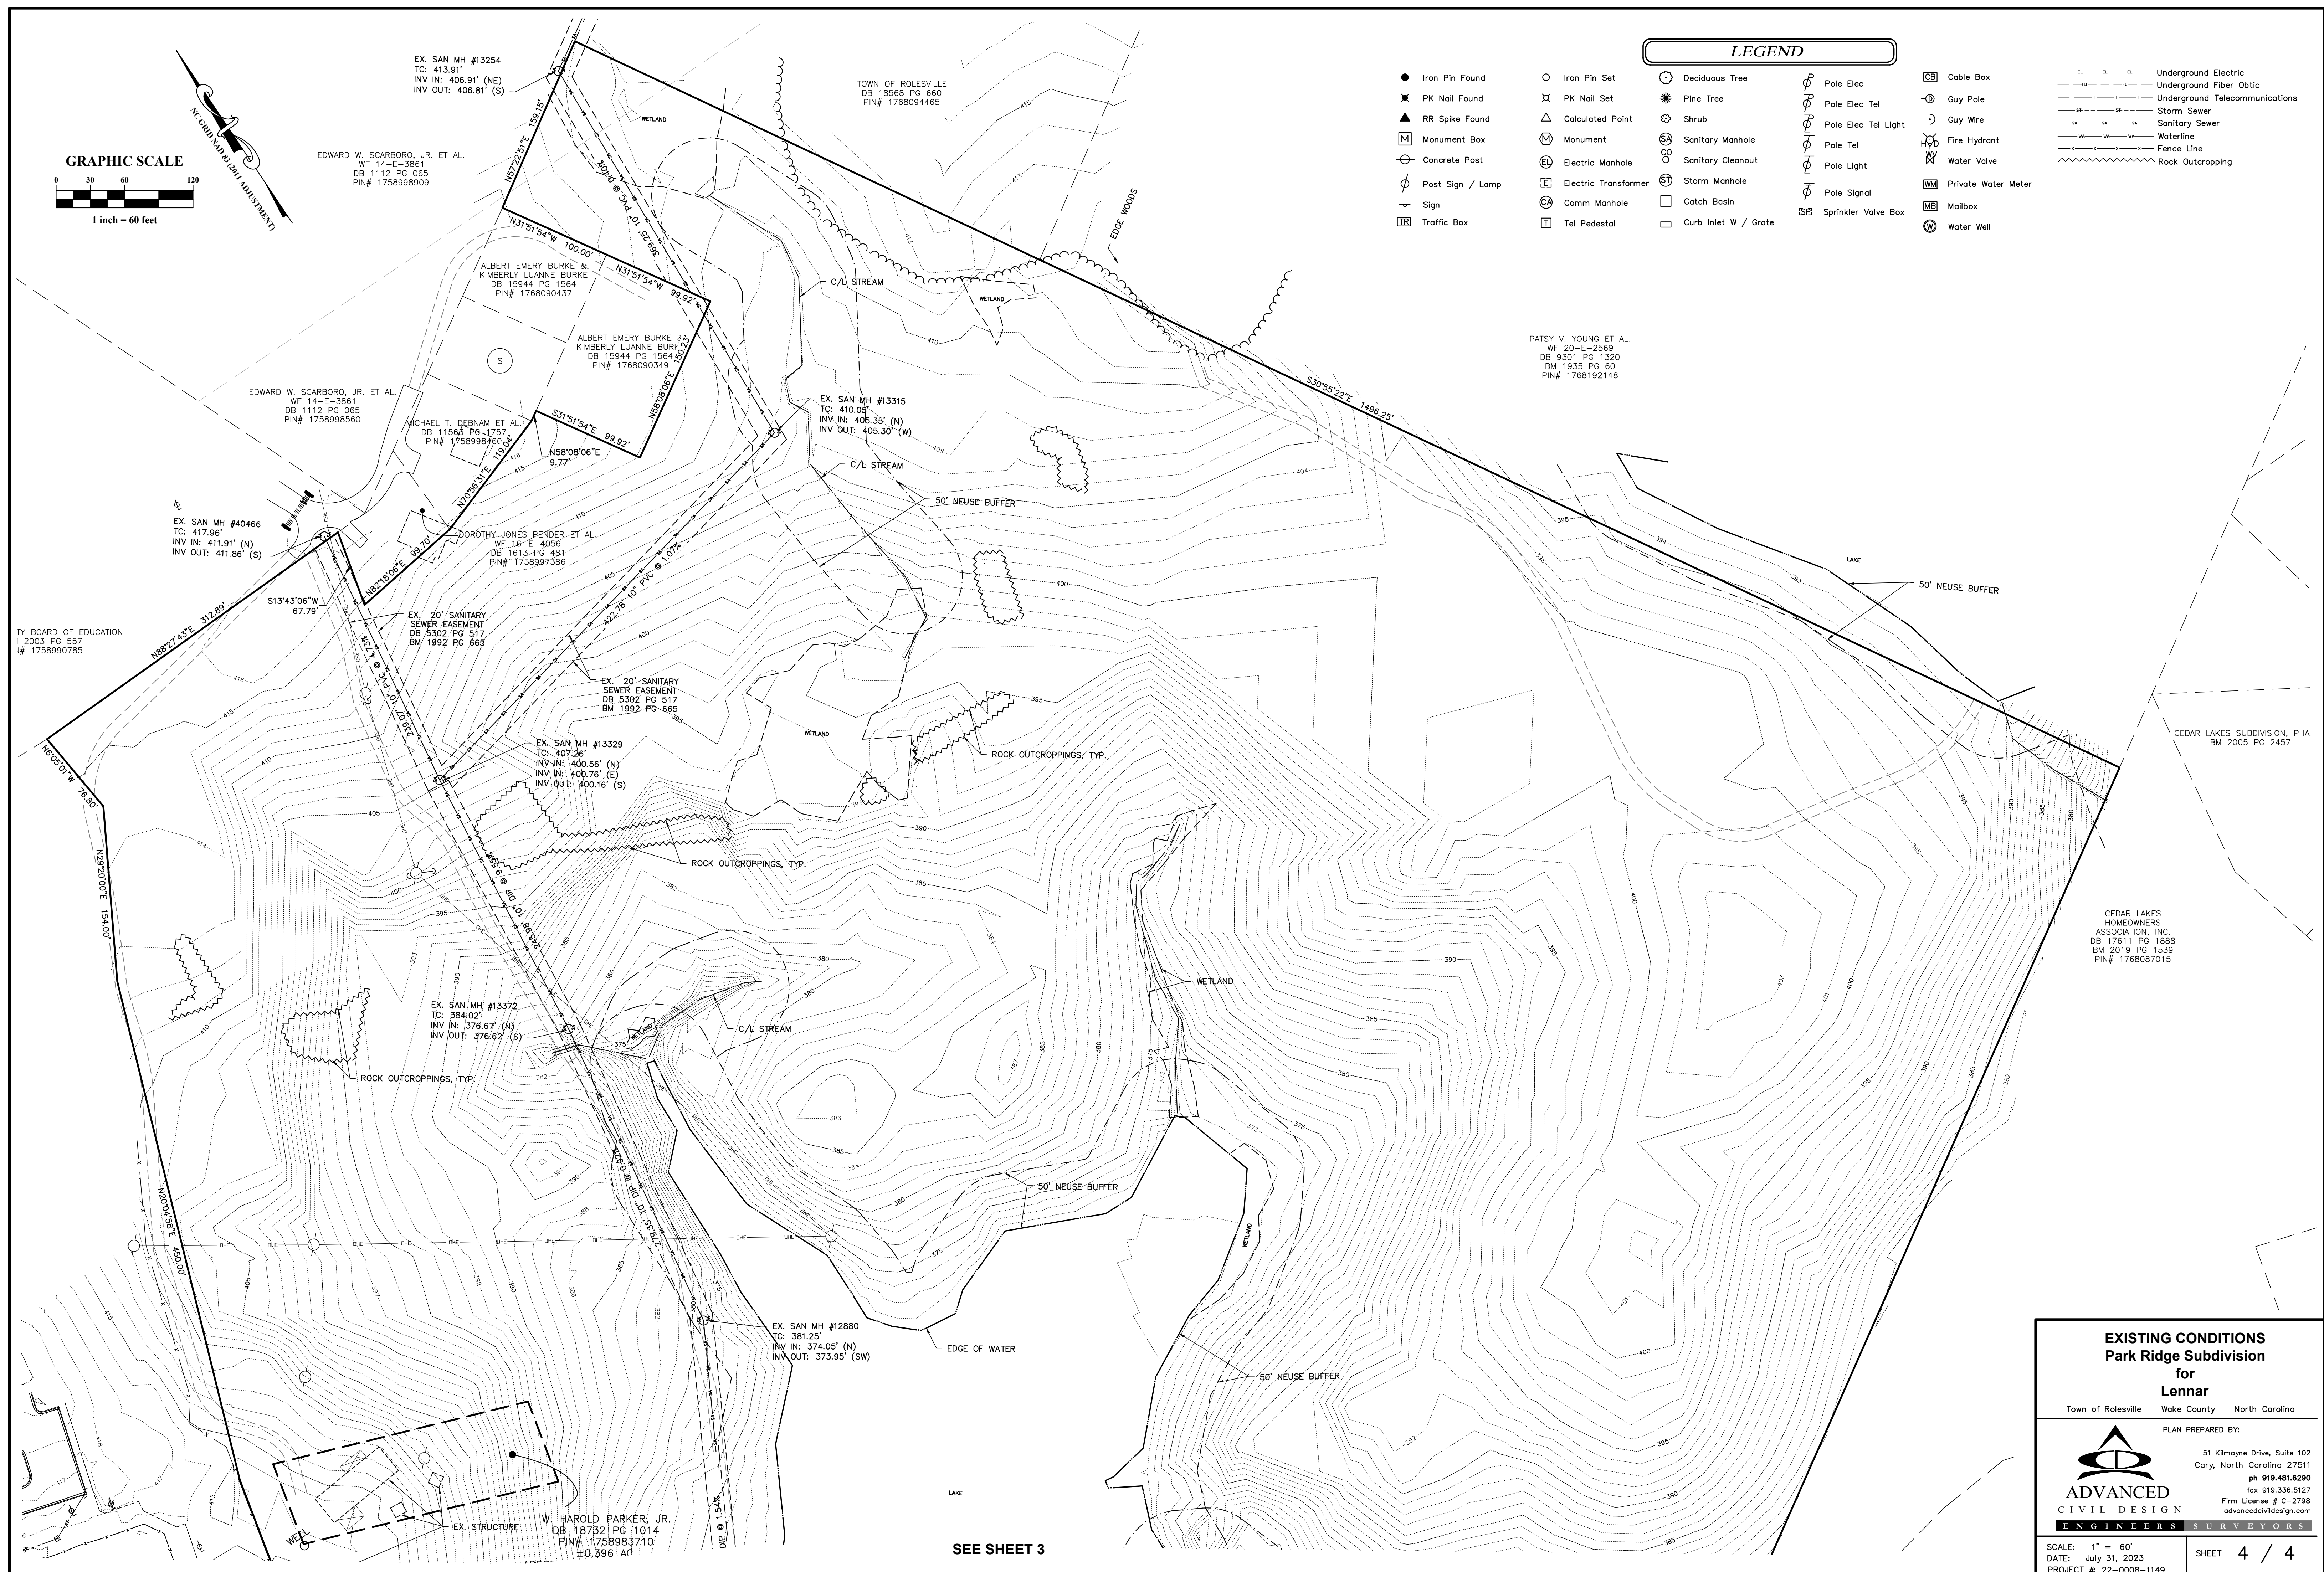


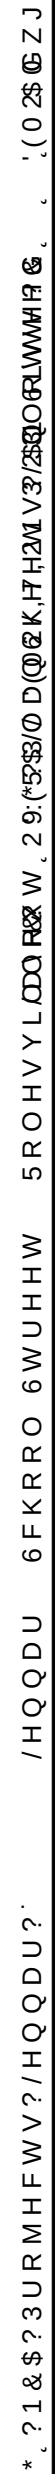

[illegible]



NORTH CAROLINA  
 PROFESSIONAL  
 35( /, 0, 1\$5  
 ENGINEER  
 DEBRA M. FERN  
 127 ) 25  
 & 216758&7  
 ), / ( 180% (5  
 \$7 (,  
 &



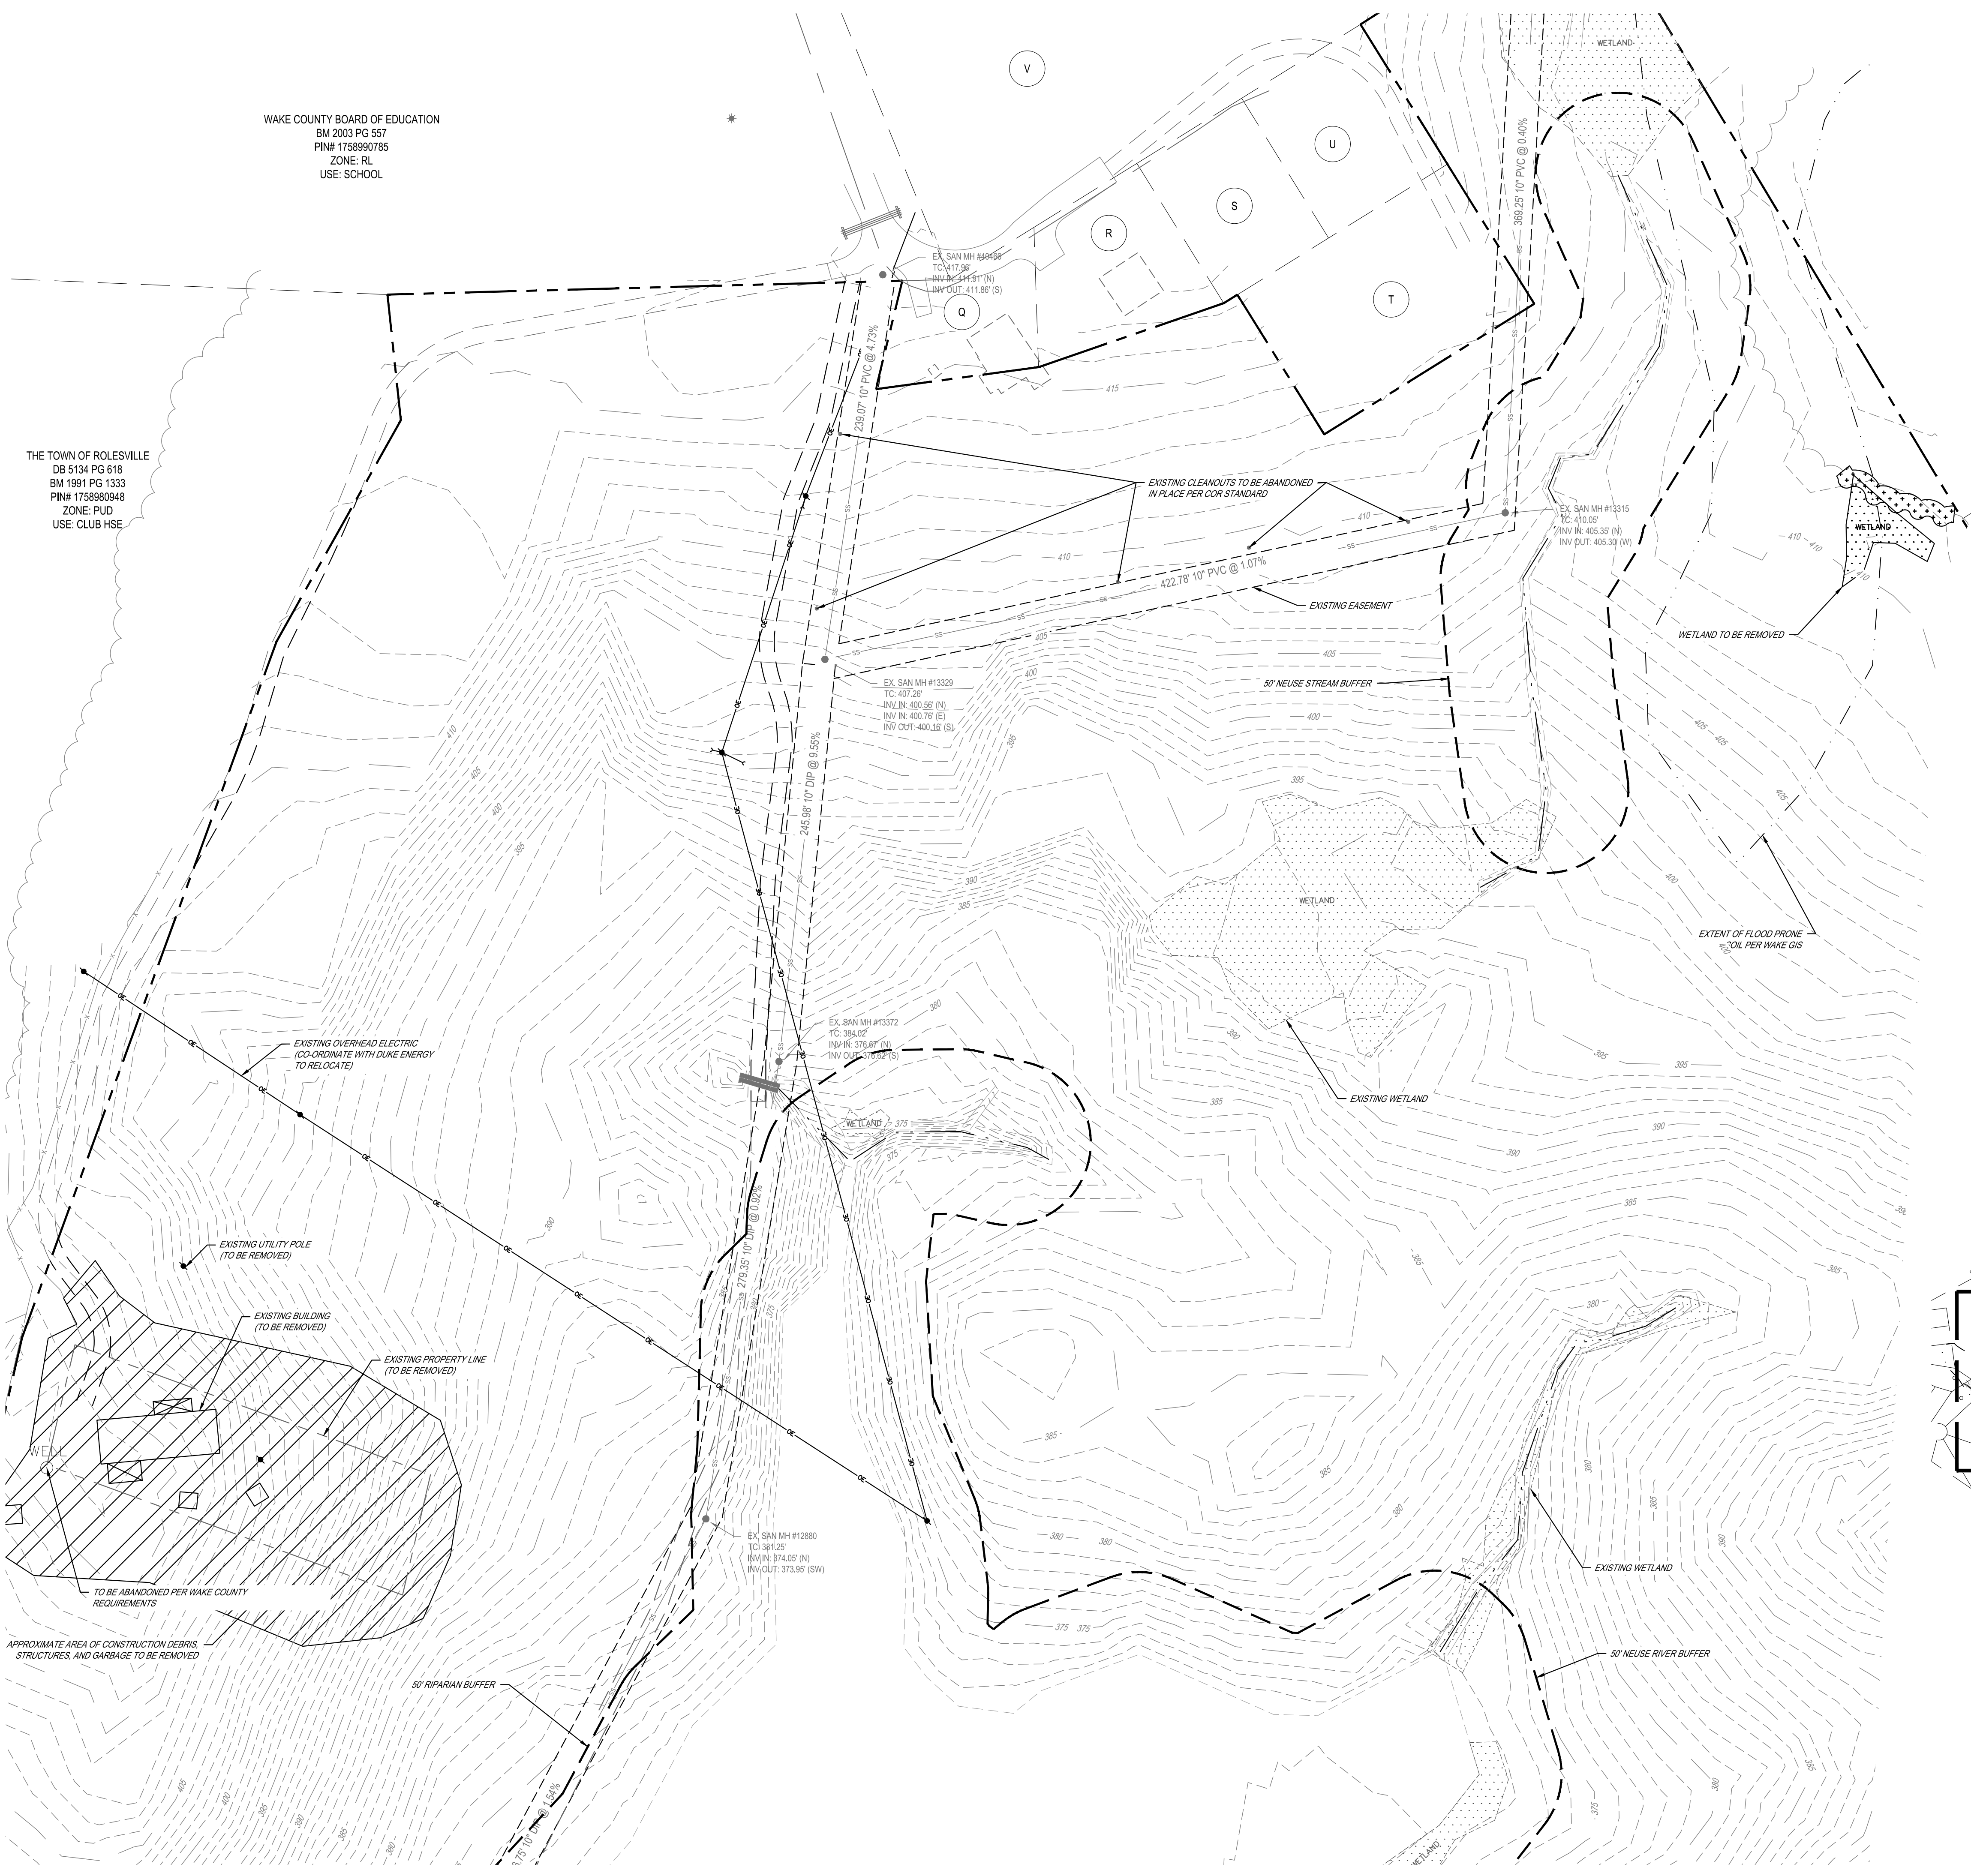

**DEMO LEGEND**

|  |                                  |
|--|----------------------------------|
|  | EXISTING WETLAND                 |
|  | STREAM BUFFER                    |
|  | EXISTING DIRT ROAD TO BE REMOVED |
|  | TREE LINE TO BE REMOVED          |
|  | EXISTING SANITARY SEWER EASEMENT |
|  | POST CONST STREAM EASEMENT       |
|  | EXISTING STREAM                  |
|  | EXISTING MAJOR CONTOURS          |
|  | EXISTING MINOR CONTOURS          |
|  | SEE SHEET C1-4 FOR OWNER INFO    |

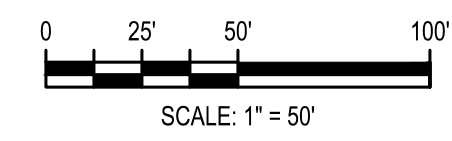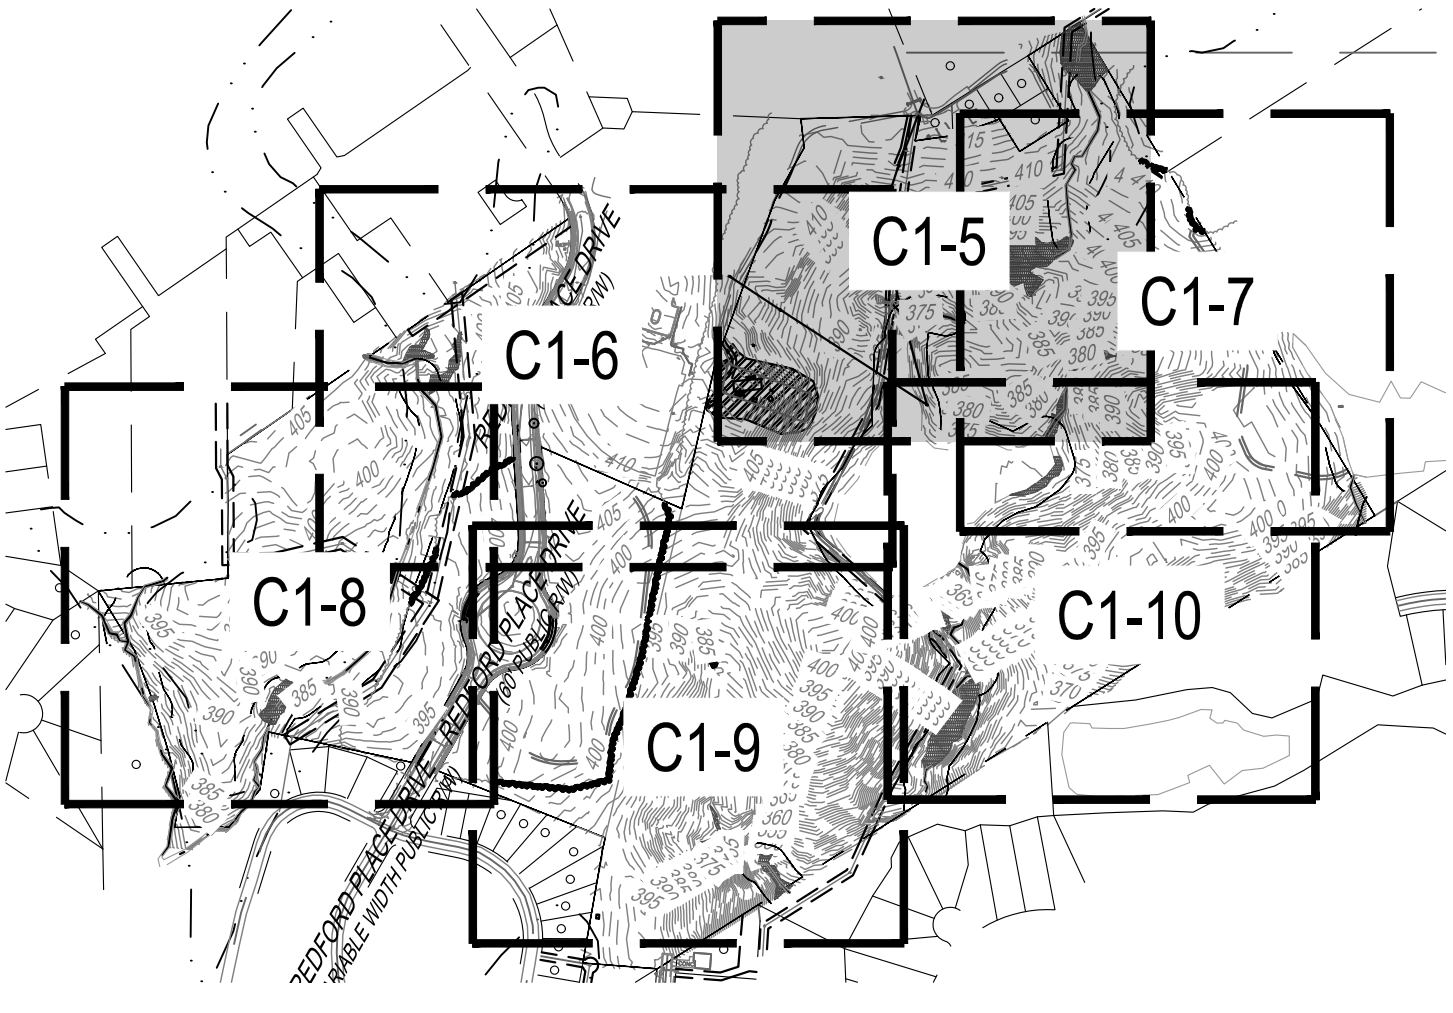

Know what's below.  
Call before you dig.

|   |  |
|---|--|
|   |  |
| 5440 WADE PARK BLVD, SUITE 102<br>RALEIGH NC 27607<br>WWW.BCEINC.COM<br>NC LICENSE #C-4397                         |  |
| <b>LENNAR</b><br><b>CORPORAION</b><br>1100 PERIMETER PARK DRIVE, SUITE 112<br>MORRISVILLE / NORTH CAROLINA / 27560 |  |
| <b>PARKER RIDGE</b><br>82 SCHOOL STREET<br>ROLESVILLE / NORTH CAROLINA / 27571                                     |  |
| <b>ENLARGED</b><br><b>DEMOLITION PLAN</b><br>(1 OF 6)                                                              |  |
|   |  |
| NOT FOR CONSTRUCTION                                                                                               |  |
| FILE NUMBER:<br>8430-03                                                                                            |  |
| DATE: 08/01/2023                                                                                                   |  |
| <b>C1-5</b>   |  |

|              |        |            |                                |
|--------------|--------|------------|--------------------------------|
| DESIGNED BY: | DF/CD  | 08/01/2023 | PER TOWN OF ROLESVILLE COMMENT |
| DRAWN BY:    | DF/JWM | 06/01/2023 | INITIAL SUBMITTAL              |
| REVIEWED BY: | DF     | REV        |                                |
|              |        | △          |                                |
|              |        | △          |                                |
|              |        | △          |                                |
|              |        | △          |                                |








|                                                                                       |  |                                                         |  |                                                                                        |  |   |  |   |  |                                                                          |  |                              |                              |                                                                |
|---------------------------------------------------------------------------------------|--|---------------------------------------------------------|--|----------------------------------------------------------------------------------------|--|---|--|---|--|--------------------------------------------------------------------------|--|------------------------------|------------------------------|----------------------------------------------------------------|
|  |  | <p><b>ENLARGED<br/>DEMOLITION PLAN</b><br/>(2 OF 6)</p> |  | <p><b>PARKER RIDGE</b><br/>82 SOUTH STREET<br/>ROLESVILLE / NORTH CAROLINA / 27571</p> |  | <p><b>LENNAR<br/>CORPORATION</b><br/>1109 PARKVIEW PARK DRIVE, SUITE 112<br/>RALEIGH NC 27601<br/>704.486.4644<br/>NC LICENSE RC-4387</p> |  |  <p>5440 WADE PARK BLVD, SUITE 102<br/>RALEIGH NC 27601<br/>704.486.4644<br/>NC LICENSE RC-4387</p> |  | <p>DESIGNED BY: DF/CD</p> <p>DRAWN BY: DF/JWM</p> <p>REVIEWED BY: DF</p> |  | <p>08/01/2023</p> <p>REV</p> | <p>08/01/2023</p> <p>REV</p> | <p>PER TOWN OF ROLESVILLE COMMENT</p> <p>INITIAL SUBMITTAL</p> |
| <p><b>C1-6</b></p>                                                                    |  |                                                         |  |                                                                                        |  |   |  |   |  |                                                                          |  |                              |                              |                                                                |







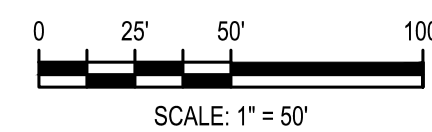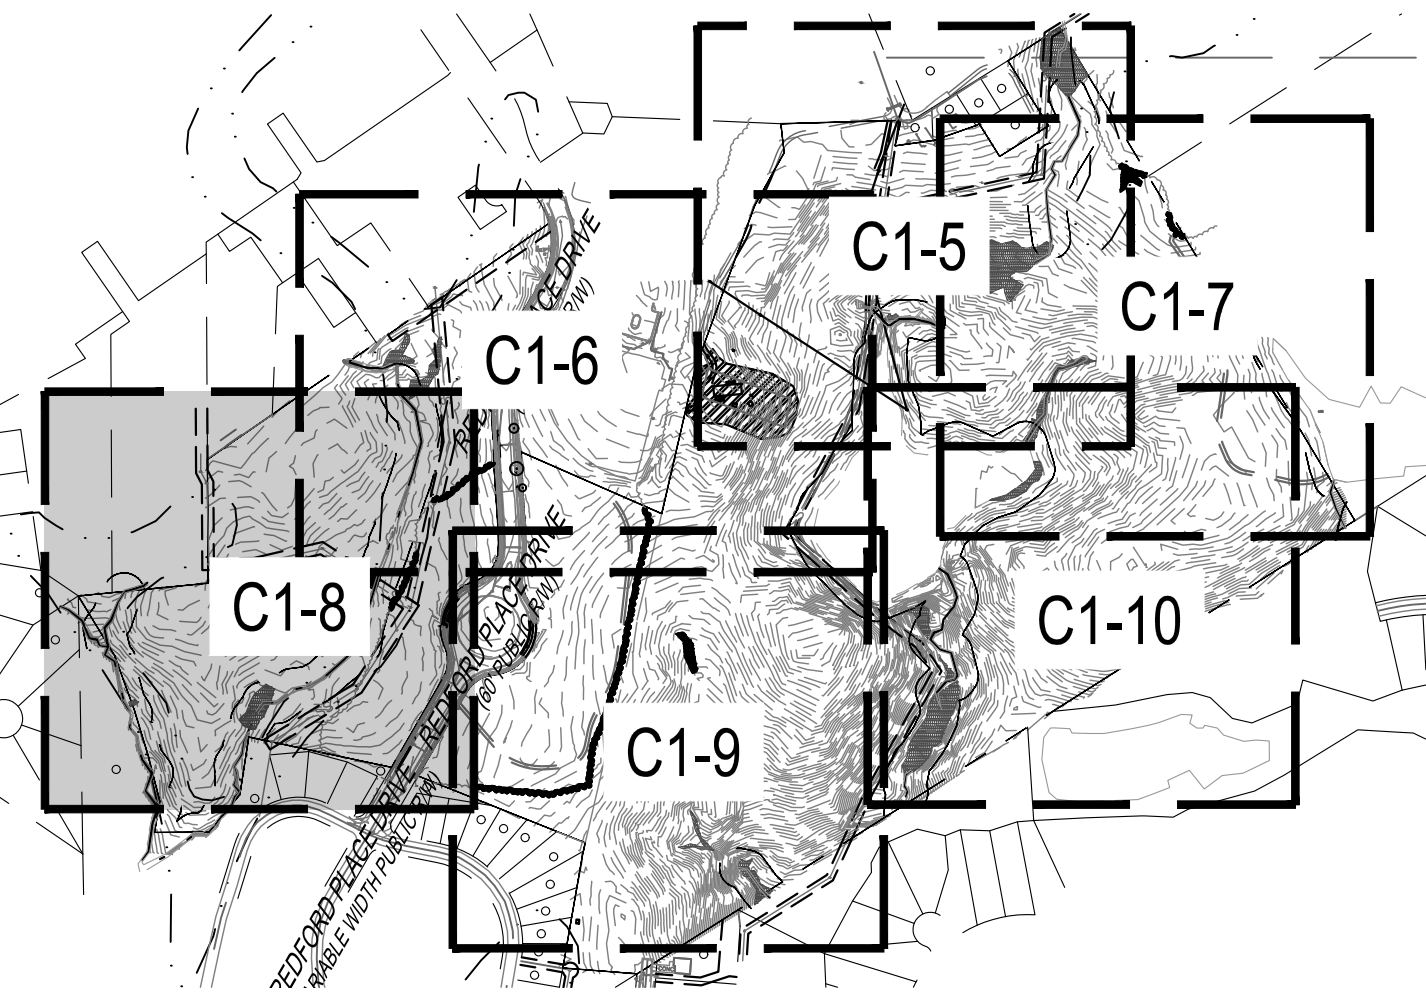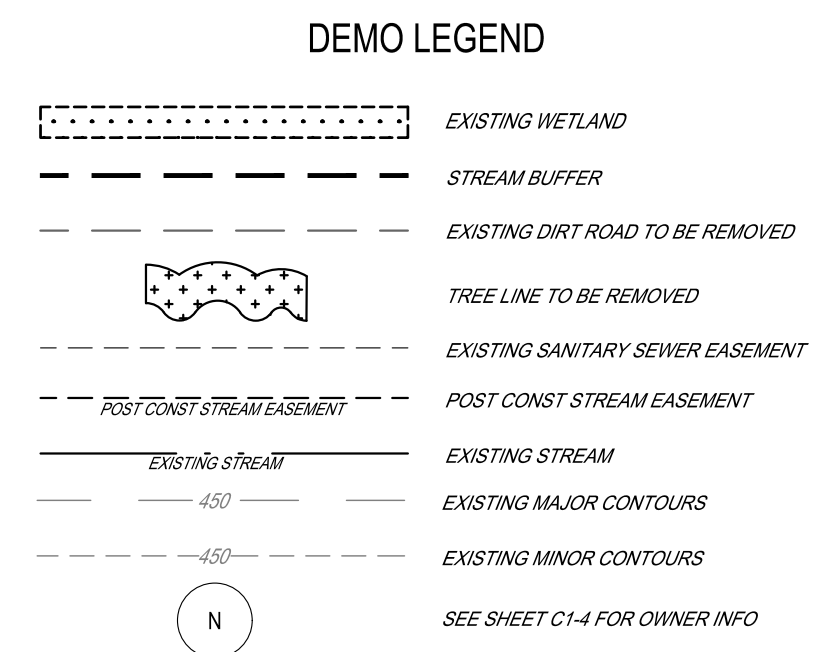


Know what's below.  
**Call** before you dig.

|   |                                                                                         |   |            |            |                                |
|---|-----------------------------------------------------------------------------------------|---|------------|------------|--------------------------------|
|  <p>5440 WADE PARK BLVD, SUITE 102<br/>RALEIGH NC 27607<br/>WWW.BGEINC.COM<br/>NC LICENSE #C-4397</p> | <p>©2023</p>                                                                            | DESIGNED BY:   | DF/CD      | 08/01/2023 | PER TOWN OF ROLESVILLE COMMENT |
|   |                                                                                         | DRAWN BY:   | DF/JWM     |            |                                |
|   |                                                                                         | REVIEWED BY:   | DF         |            |                                |
|   |                                                                                         |   |            |            |                                |
|   |                                                                                         |   |            |            |                                |
| <p><b>ENLARGED<br/>DEMOLITION PLAN<br/>(4 OF 6)</b></p>   | <p><b>PARKER RIDGE</b><br/>82 SCHOOL STREET<br/>ROLESVILLE / NORTH CAROLINA / 27571</p> | <p><b>LENNAR<br/>CORPORAION</b><br/>1100 PERIMETER PARK DRIVE, SUITE 112<br/>MORRISVILLE / NORTH CAROLINA / 27560</p> |            |            |                                |
|   |                                                                                         |   |            |            |                                |
|  <p><b>PRELIMINARY</b><br/><b>NOT FOR<br/>CONSTRUCTION</b></p>                                      | <p><b>C1-8</b></p>                                                                      |   |            |            |                                |
|   |                                                                                         | FILE NUMBER:   | 8430-03    |            |                                |
|   |                                                                                         | DATE:   | 08/01/2023 |            |                                |
|   |                                                                                         |   |            |            |                                |
|   |                                                                                         |   |            |            |                                |









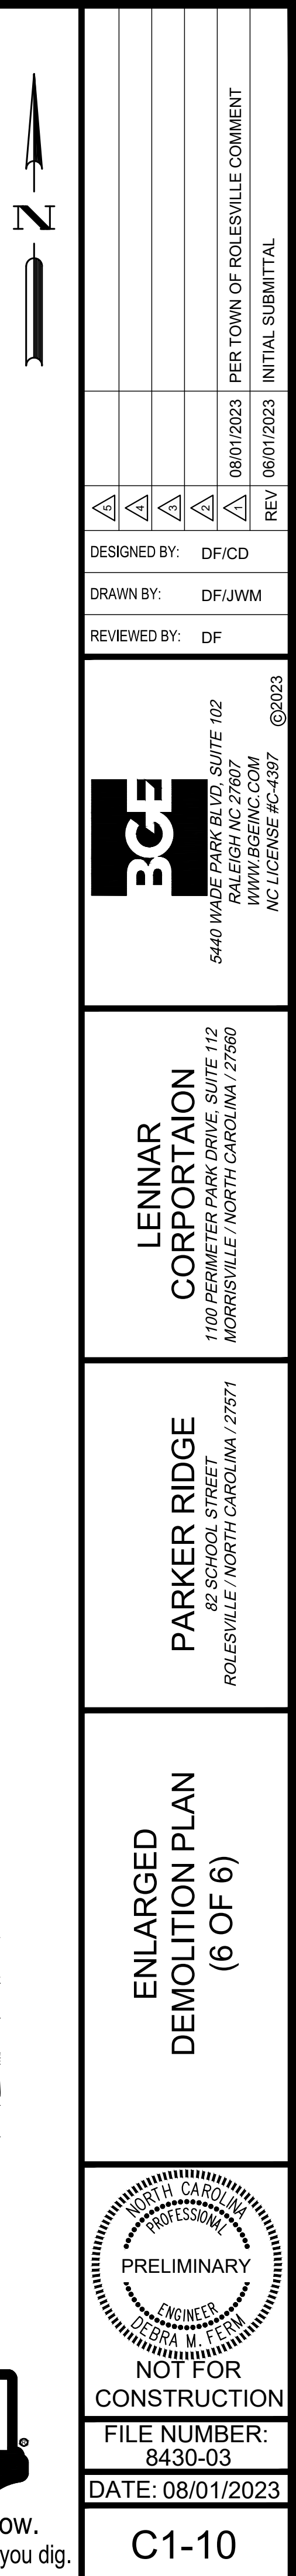





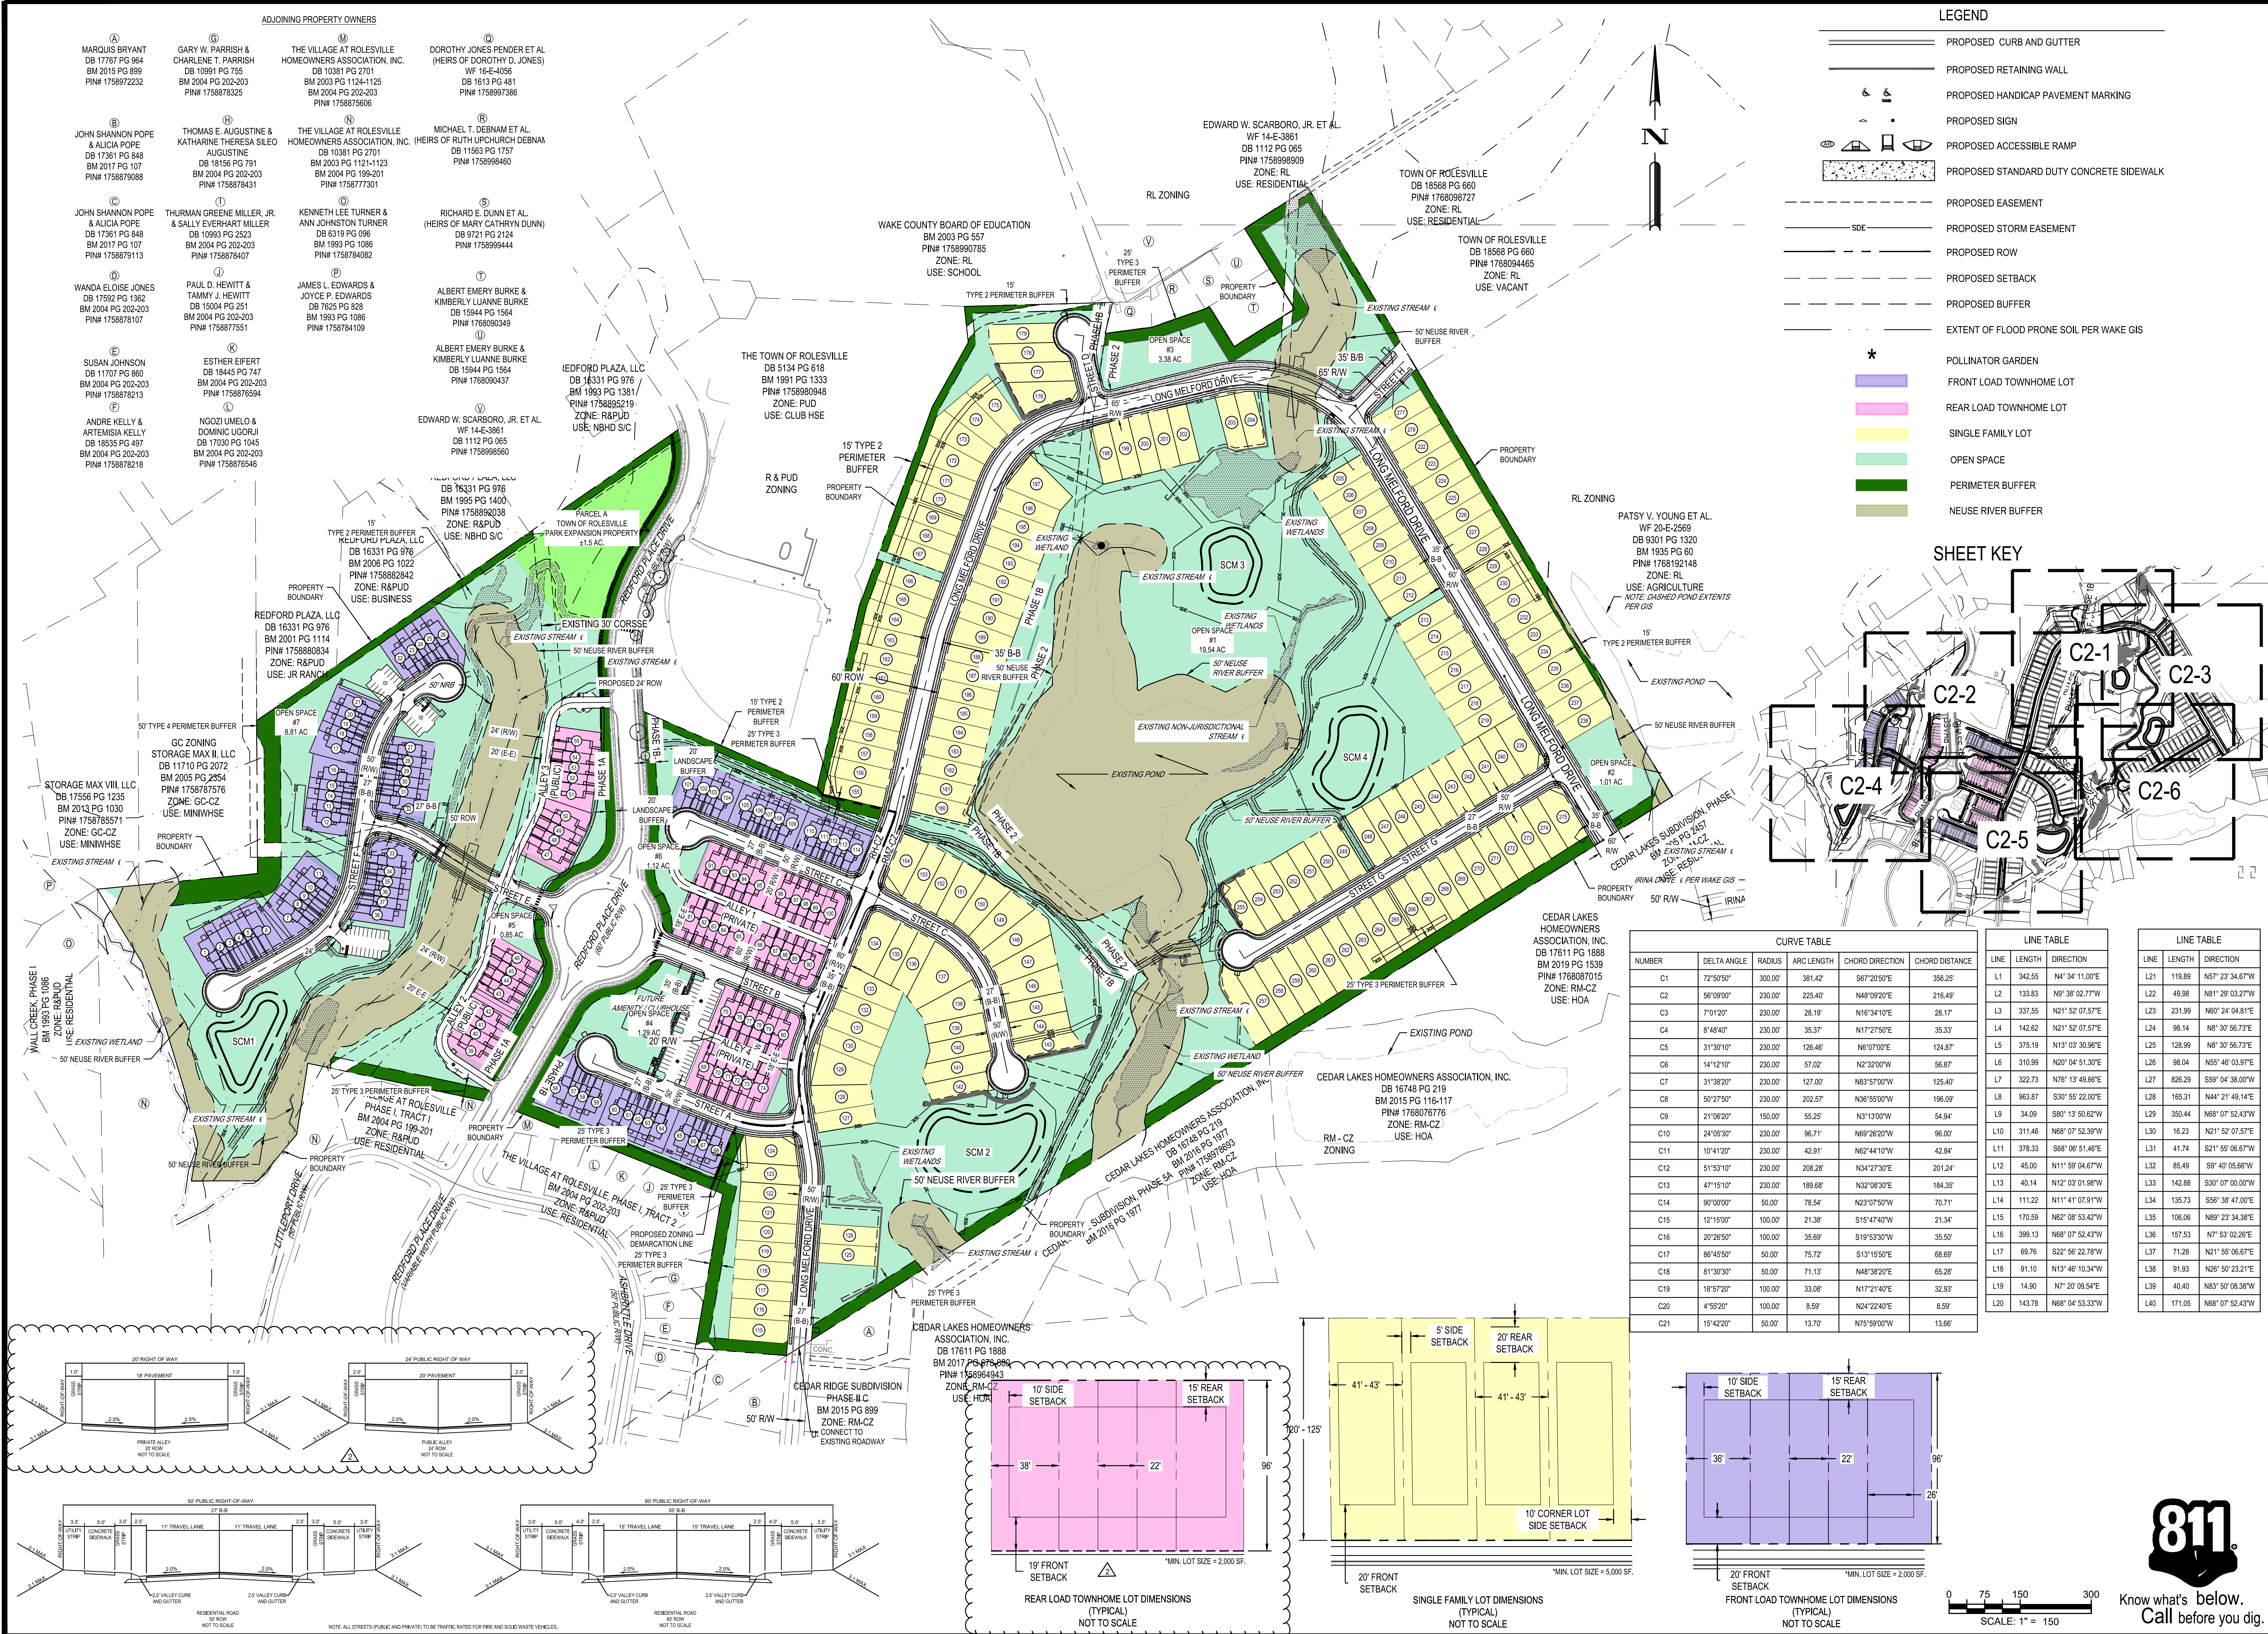




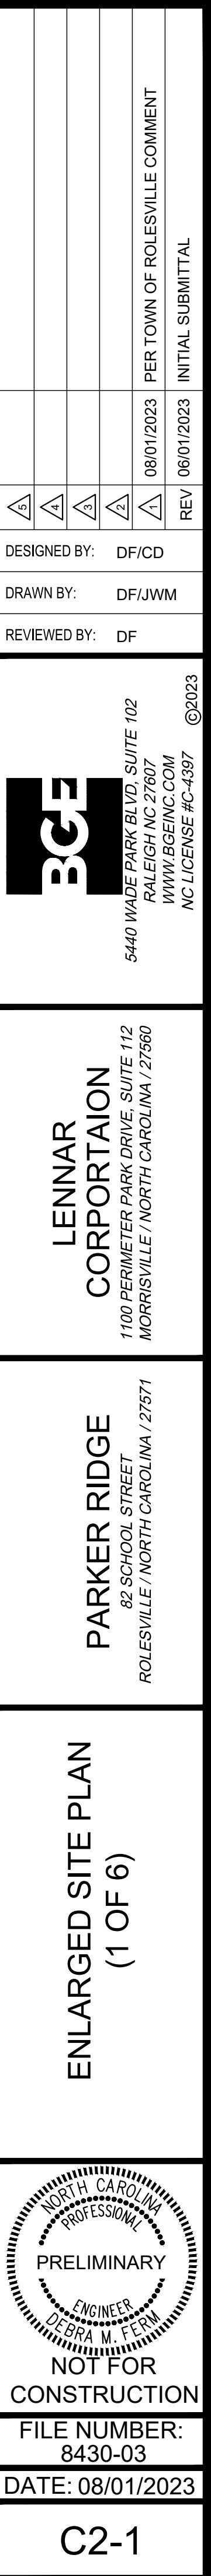




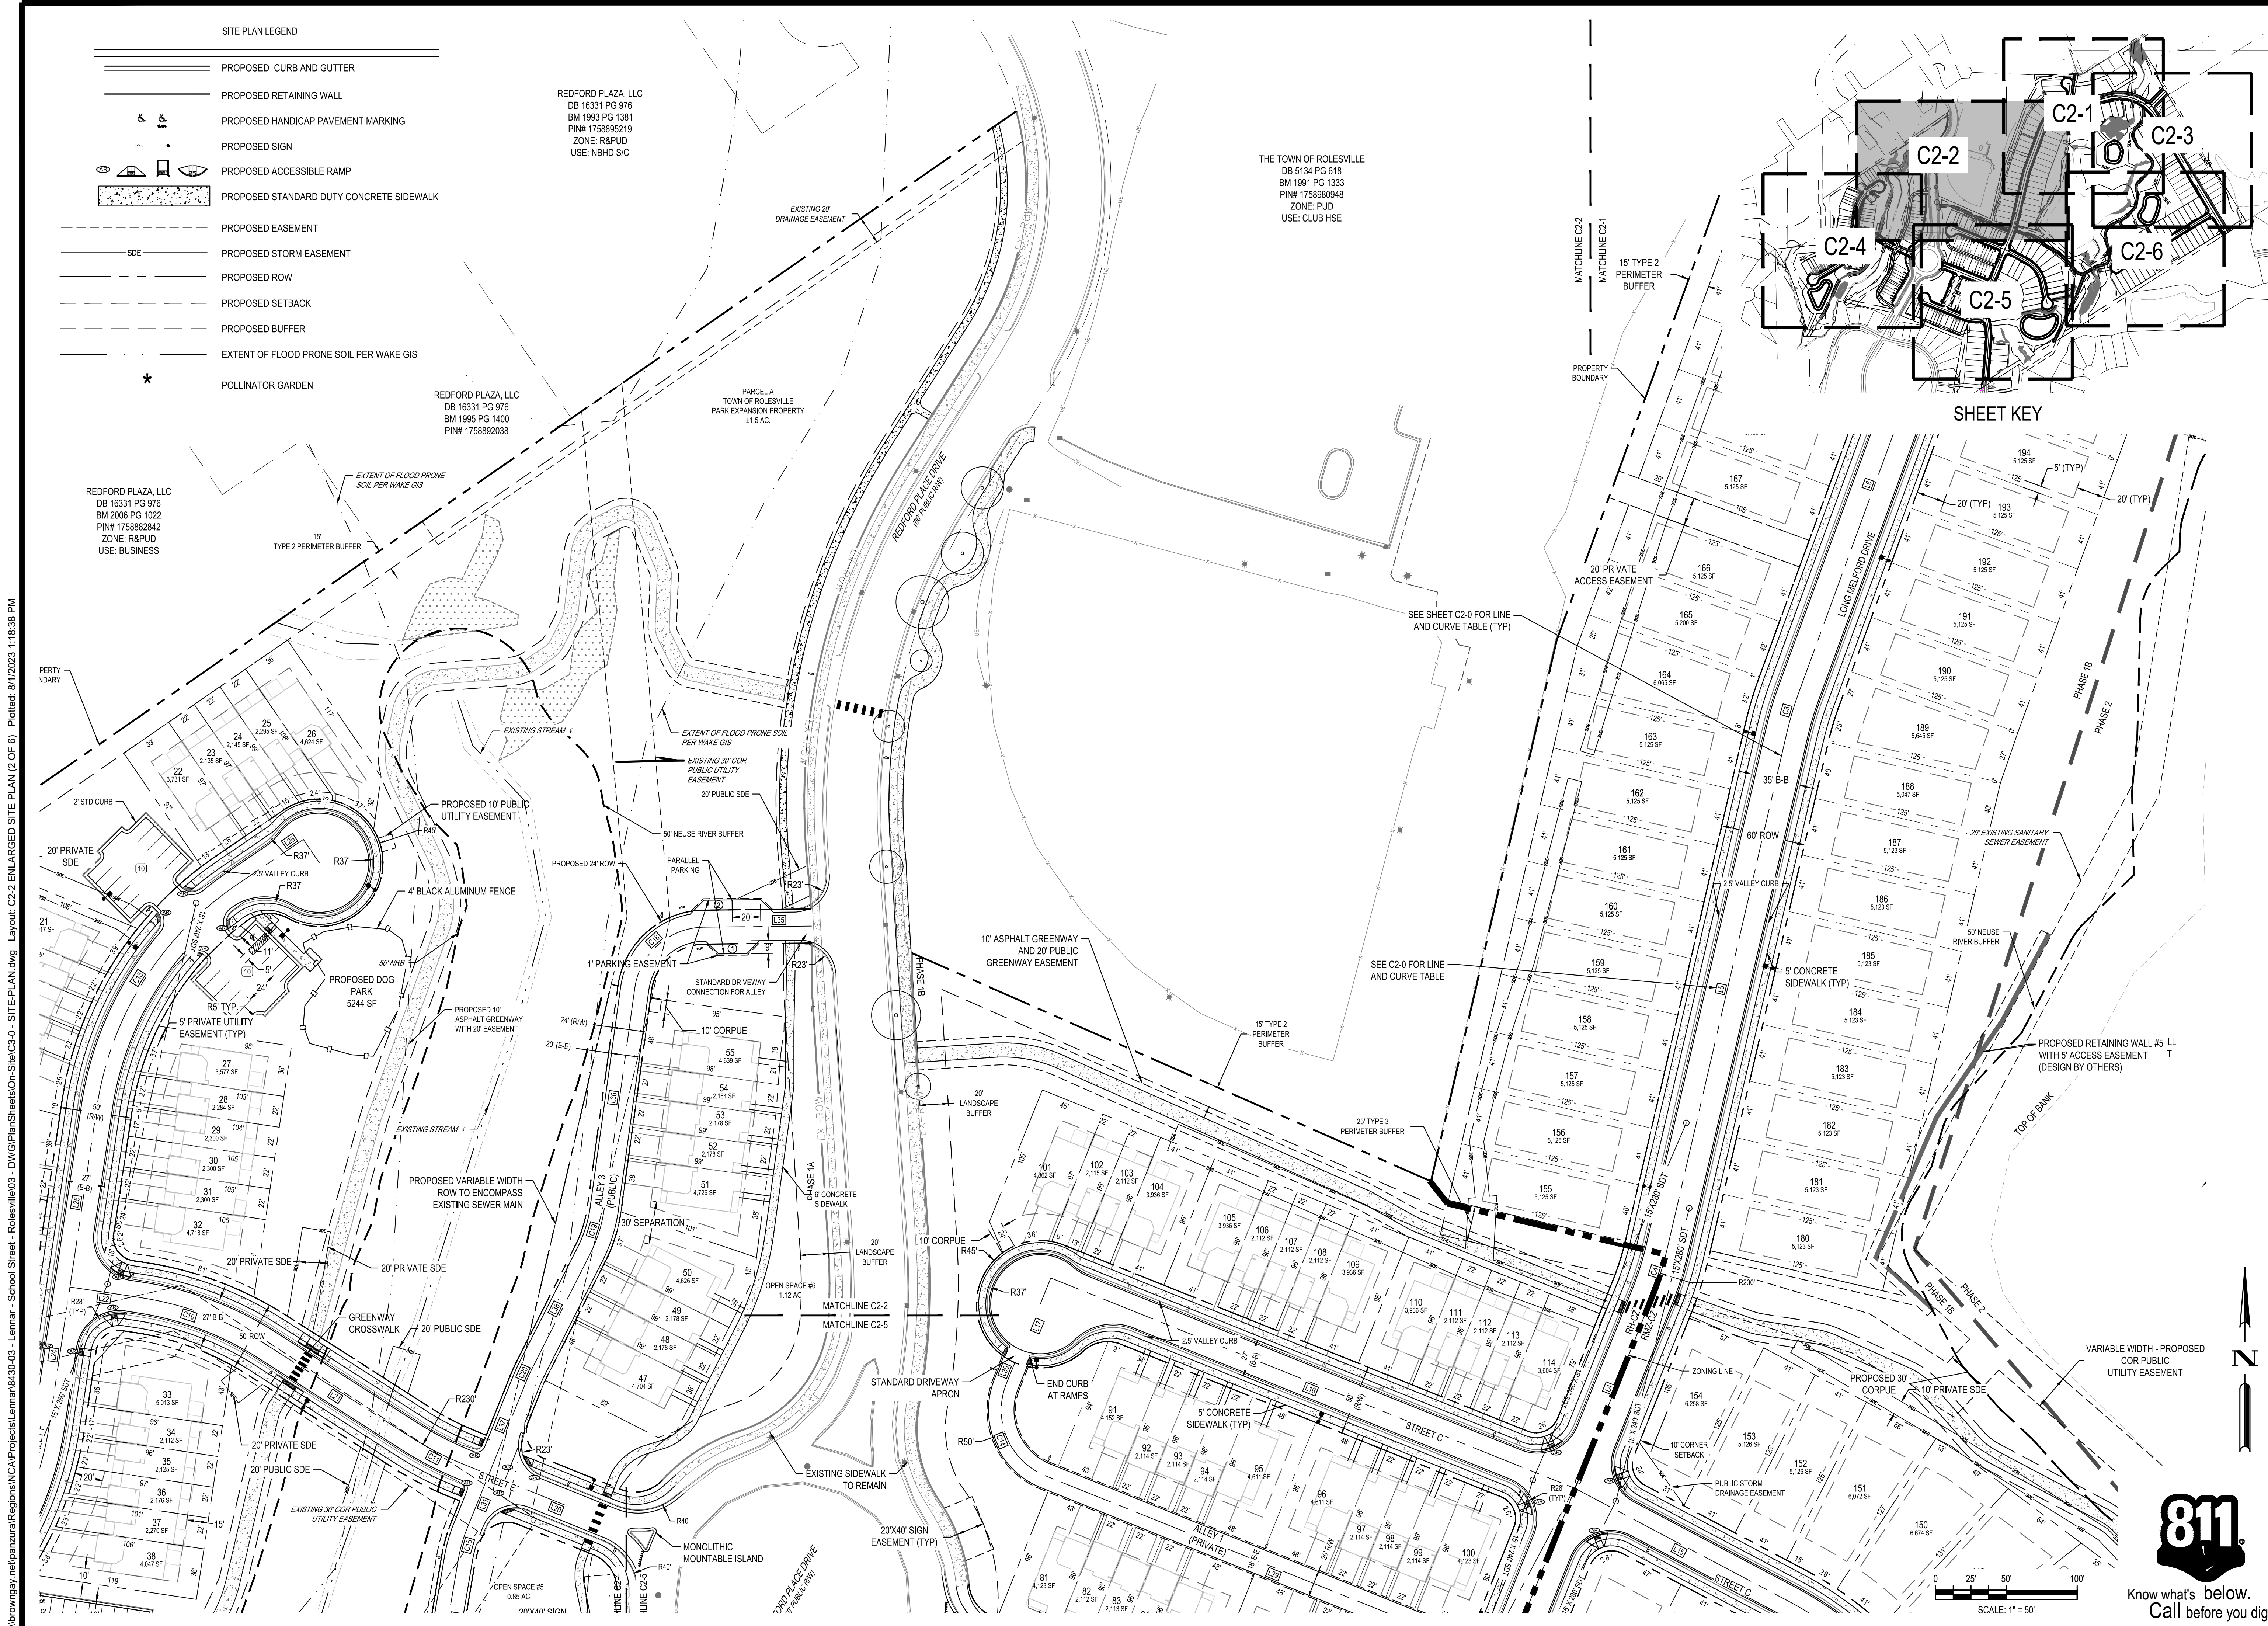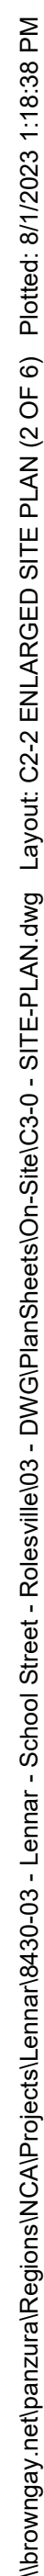
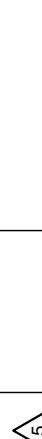
|   |  |                    |                 |                                |
|---|--|--------------------|-----------------|--------------------------------|
|                   |  | DESIGNED BY: DF/CD | 08/01/2023      | PER TOWN OF ROLESVILLE COMMENT |
| 5440 WADE PARK BLVD. SUITE 102<br>RALEIGH NC 27607<br>WWW.BCEINC.COM<br>NC LICENSE #C-4397           |  | DRAWN BY: DF/JWM   | REV: 06/01/2023 | INITIAL SUBMITTAL              |
| LENNAR<br>CORPORAION<br>1100 PERIMETER PARK DRIVE, SUITE 112<br>MORRISVILLE / NORTH CAROLINA / 27560 |  | REVIEWED BY: DF    | ©2023           |                                |
| PARKER RIDGE<br>82 SCHOOL STREET<br>ROLESVILLE / NORTH CAROLINA / 27571                              |  |                    |                 |                                |
| ENLARGED SITE PLAN<br>(2 OF 6)                                                                       |  |                    |                 |                                |
|                 |  |                    |                 |                                |
| PRELIMINARY<br>NOT FOR<br>CONSTRUCTION                                                               |  |                    |                 |                                |
| FILE NUMBER:<br>8430-03                                                                              |  |                    |                 |                                |
| DATE: 08/01/2023                                                                                     |  |                    |                 |                                |
| C2-2                                                                                                 |  |                    |                 |                                |





\\browngay.net\panzura\Regions\INCA\Projects\Lennar\8430-03 - Lennar - School Street - DWG\PlanSheets\On-Site\C2-3-0 - SITE-PLAN.dwg Layout: C2-3 ENLARGED SITE PLAN (3 OF 6) Plotted: 8/1/2023 1:18:51 PM

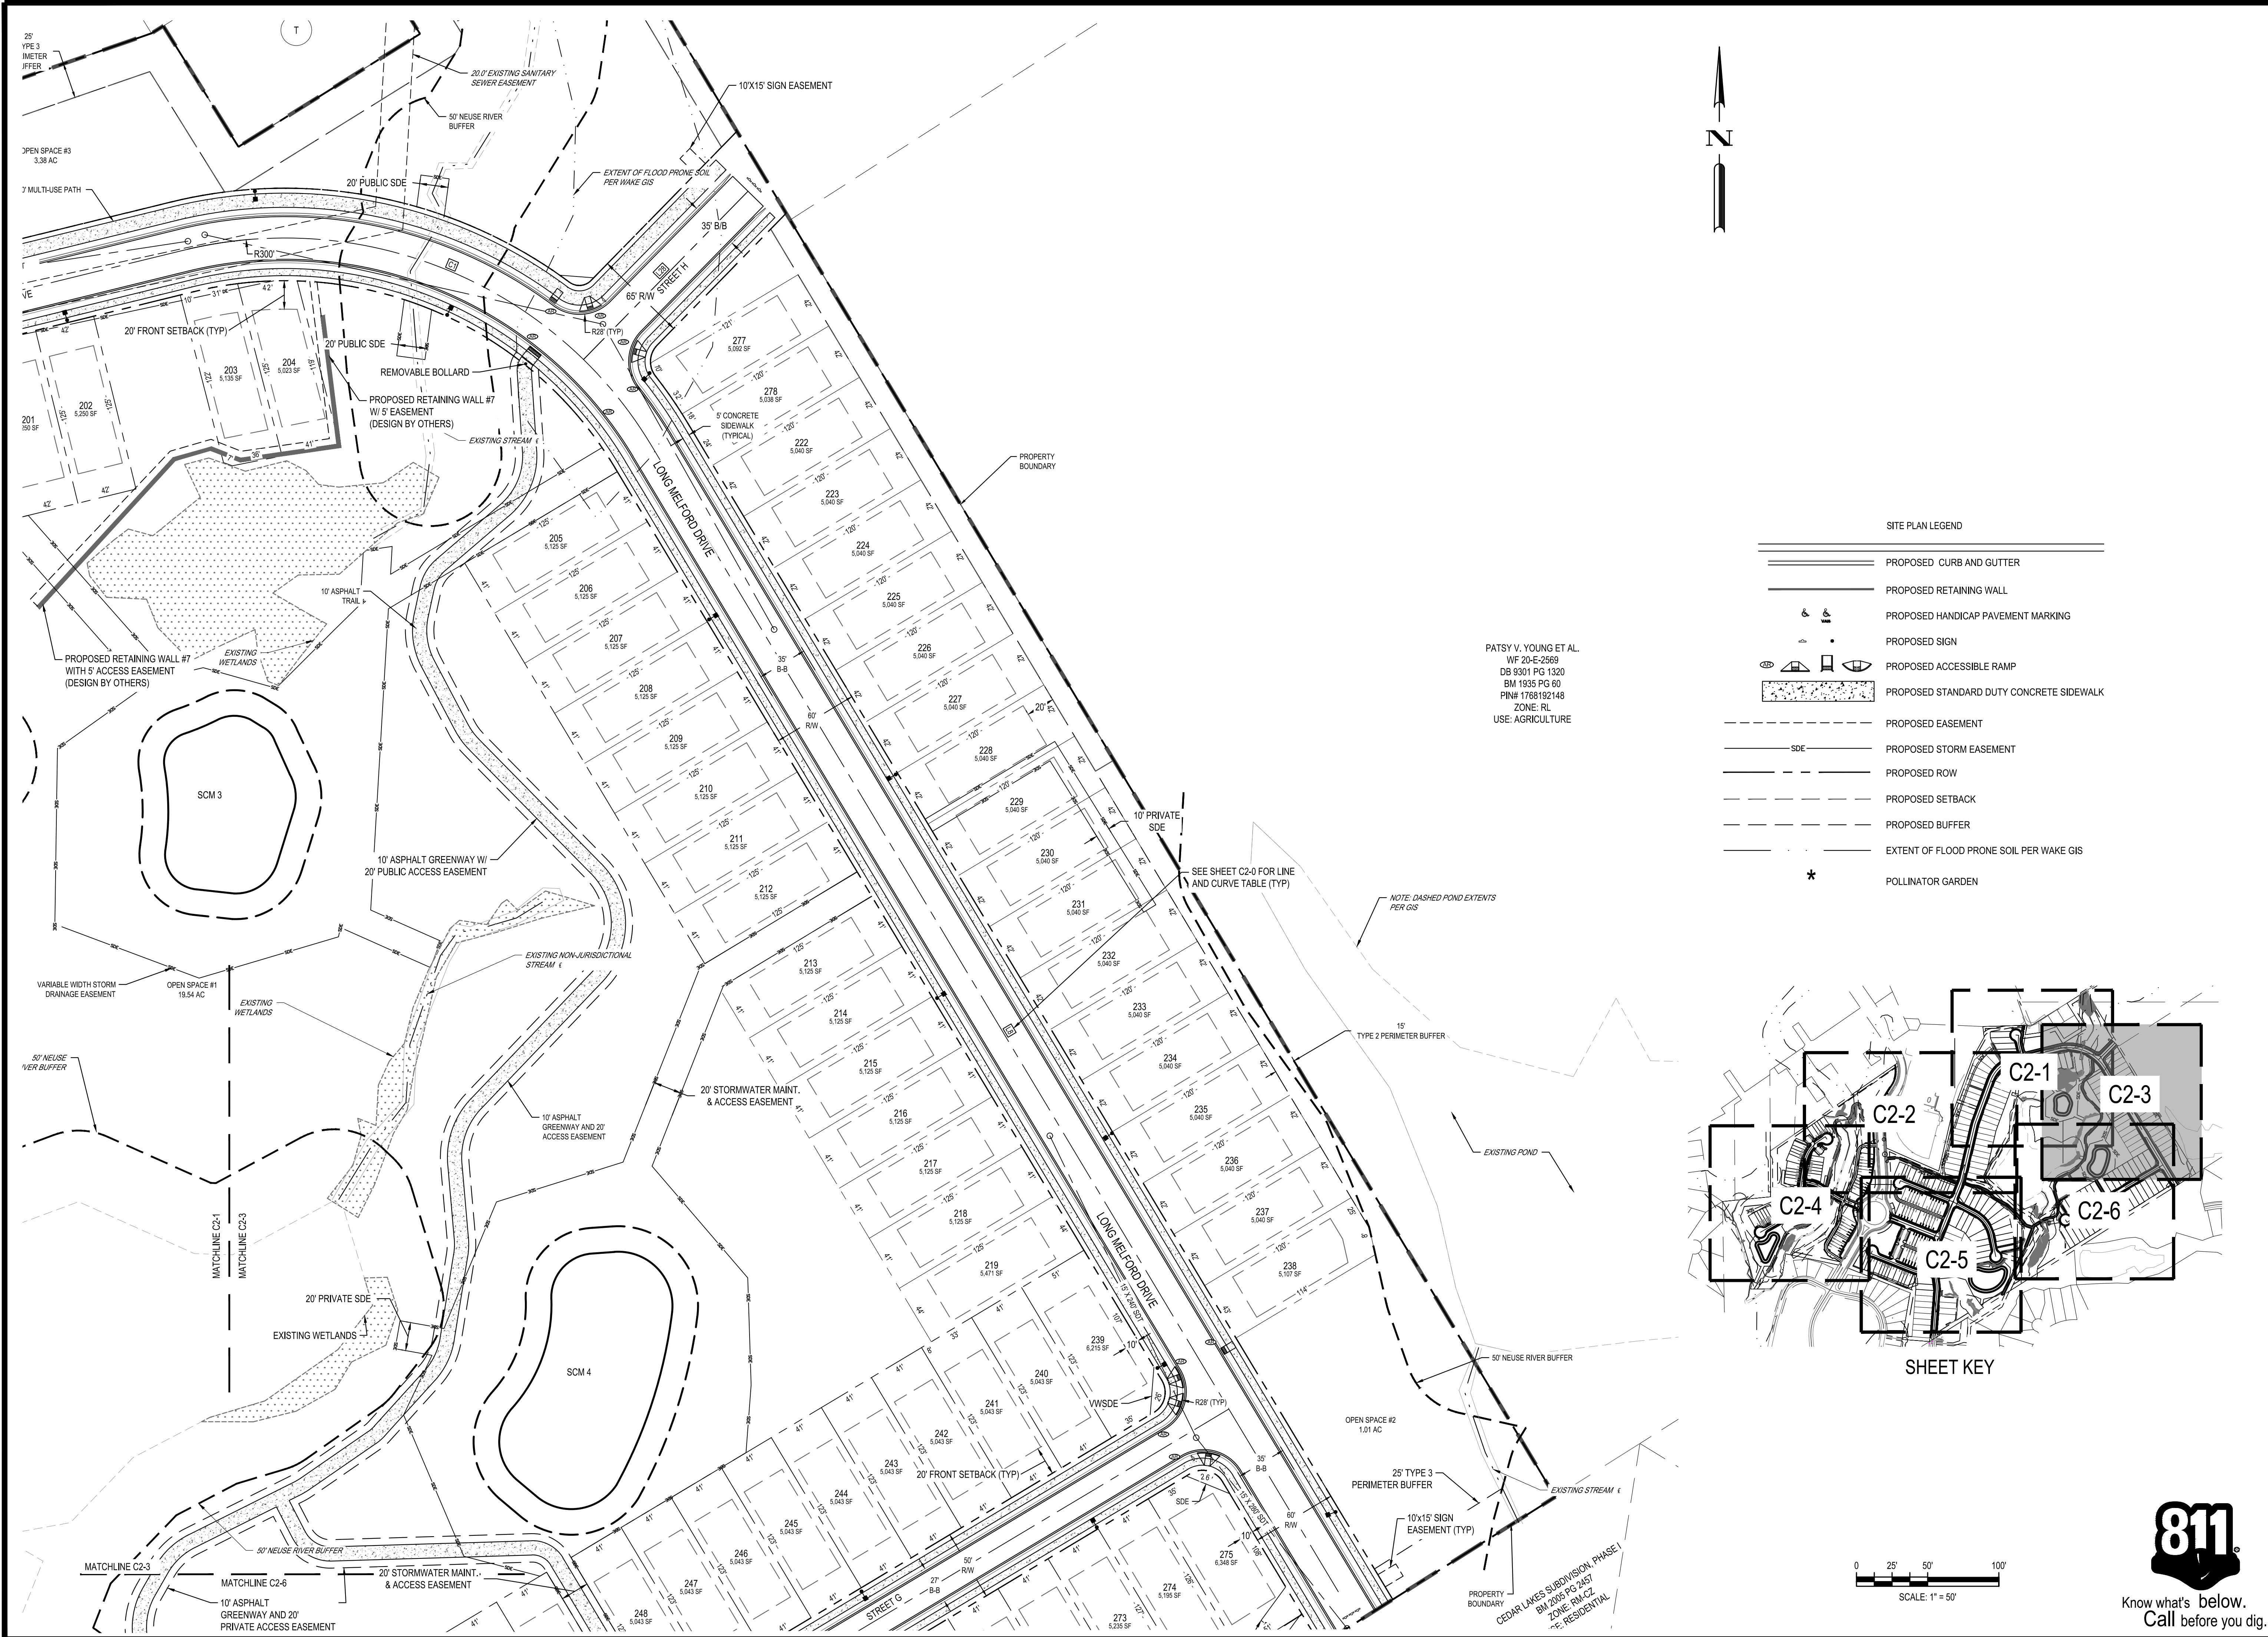

SITE PLAN LEGEND

- PROPOSED CURB AND GUTTER
- PROPOSED RETAINING WALL
- PROPOSED HANDICAP PAVEMENT MARKING
- PROPOSED SIGN
- PROPOSED ACCESSIBLE RAMP
- PROPOSED STANDARD DUTY CONCRETE SIDEWALK
- PROPOSED EASEMENT
- PROPOSED STORM EASEMENT
- PROPOSED ROW
- PROPOSED SETBACK
- PROPOSED BUFFER
- EXTENT OF FLOOD PRONE SOIL PER WAKE GIS
- POLLINATOR GARDEN

PATSY V. YOUNG ET AL.  
WF 20-E-2569  
DB 9301 PG 1320  
BM 1935 PG 60  
PIN# 1768192148  
ZONE: RL  
USE: AGRICULTURE

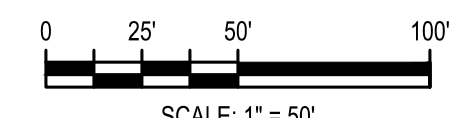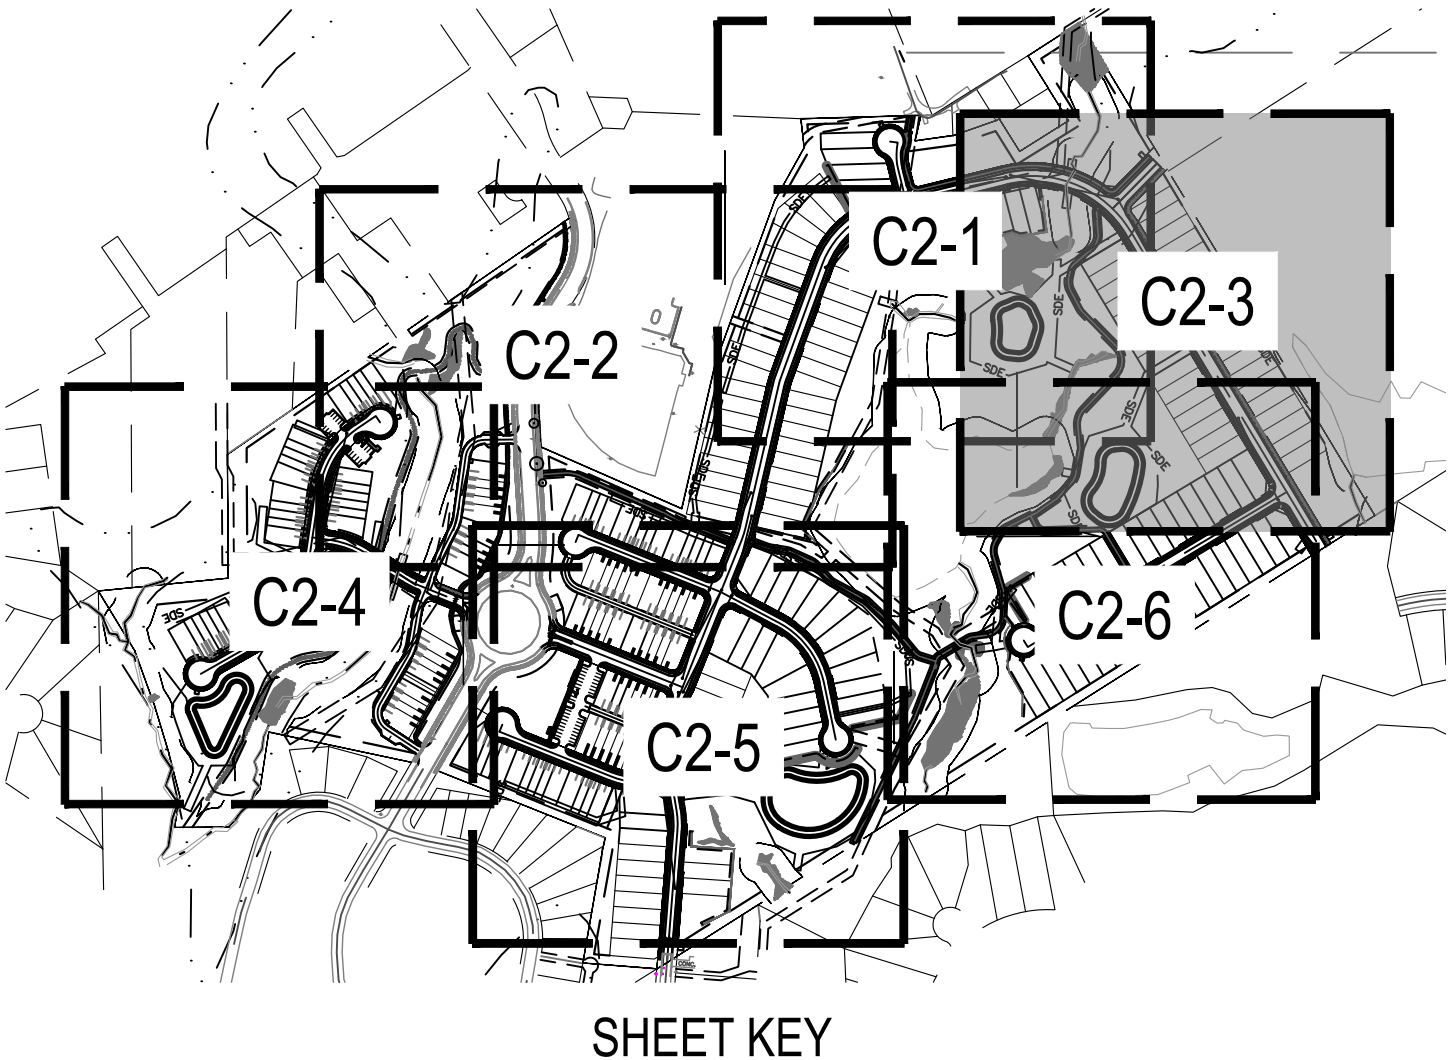

**811**  
Know what's below.  
Call before you dig.

|                                             |  |
|---------------------------------------------|--|
| DESIGNED BY: DFI/CD                         |  |
| DRAWN BY: DFI/JWM                           |  |
| REVIEWED BY: DFI                            |  |
| REV 06/01/2023 INITIAL SUBMITTAL            |  |
| 08/01/2023 PER TOWN OF ROLESVILLE COMMENT   |  |
| 08/01/2023 REV 06/01/2023 INITIAL SUBMITTAL |  |

5440 WADE PARK BLVD, SUITE 102  
RALEIGH NC 27607  
WWW.BCEINC.COM  
NC LICENSE #C-4397

**LENNAR**  
**CORPORAION**  
1100 PERIMETER PARK DRIVE, SUITE 112  
MORRISVILLE / NORTH CAROLINA / 27560

**PARKER RIDGE**  
82 SCHOOL STREET  
ROLESVILLE / NORTH CAROLINA / 27571

**ENLARGED SITE PLAN**  
(3 OF 7)

NOT FOR CONSTRUCTION

FILE NUMBER:  
8430-03


DATE: 08/01/2023

**C2-3**








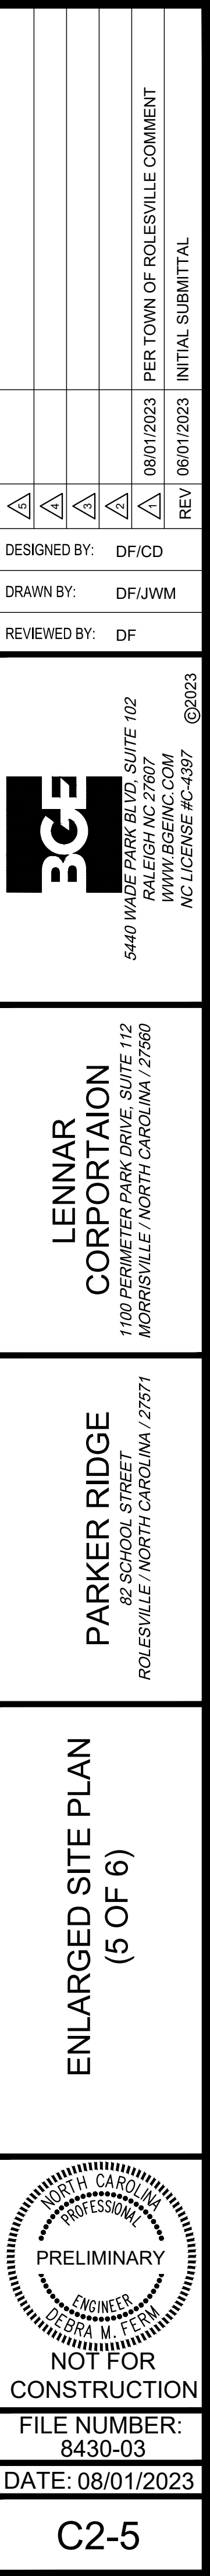



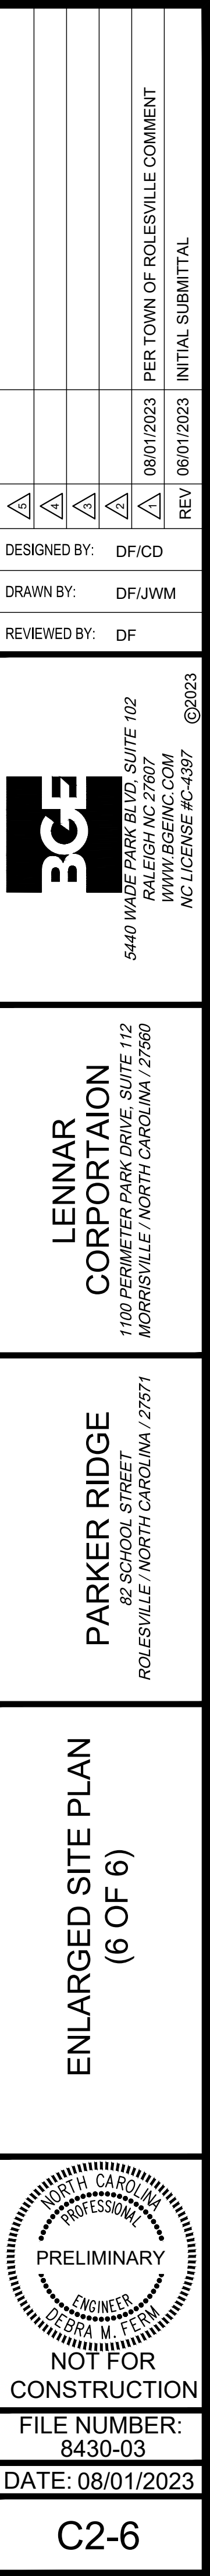



\\browngay.net\panzura\Regions\NCA\Projects\Lennar\8430-03 - Lennar - School Street - Layout: C2-7 PHASING PLAN.dwg Plotted: 8/1/2023 1:24:42 PM



**LEGEND**

PHASE LINE

PHASE 1A


PHASE 1B

PHASE 2

| PHASE DATA TABLE |       |
|------------------|-------|
| PHASE 1A         |       |
| NUMBER OF LOTS   | 38    |
| PARKING SPOTS    | 129   |
| OPEN SPACE (AC)  | 9.54  |
| PHASE 1B         |       |
| NUMBER OF LOTS   | 159   |
| PARKING SPOTS    | 135   |
| OPEN SPACE (AC)  | 11.91 |
| PHASE 2          |       |
| NUMBER OF LOTS   | 78    |
| OPEN SPACE (AC)  | 21.17 |



TOTAL AREA OF TOWNHOMES: 14.42 AC

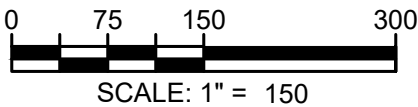

**PHASING PLAN**

PRELIMINARY

ENGINEER  
FEDRA M. FERNANDEZ

NOT FOR CONSTRUCTION

FILE NUMBER:  
8430-03

DATE: 08/01/2023

**PARKER RIDGE**  
82 SCHOOL STREET  
ROLESVILLE / NORTH CAROLINA / 27571

**LENNAR CORPORATION**  
1100 PERIMETER PARK DRIVE, SUITE 112  
MORRISVILLE / NORTH CAROLINA / 27560

DESIGNED BY: DF/CD

DRAWN BY: DF/JWM

REVIEWED BY: DF

REV


08/01/2023 PER TOWN OF ROLESVILLE COMMENT

06/01/2023 INITIAL SUBMITTAL

**BCE**

5440 WADE PARK BLVD, SUITE 102  
RALEIGH NC 27607  
WWW.BCEINC.COM  
NC LICENSE #C-4397





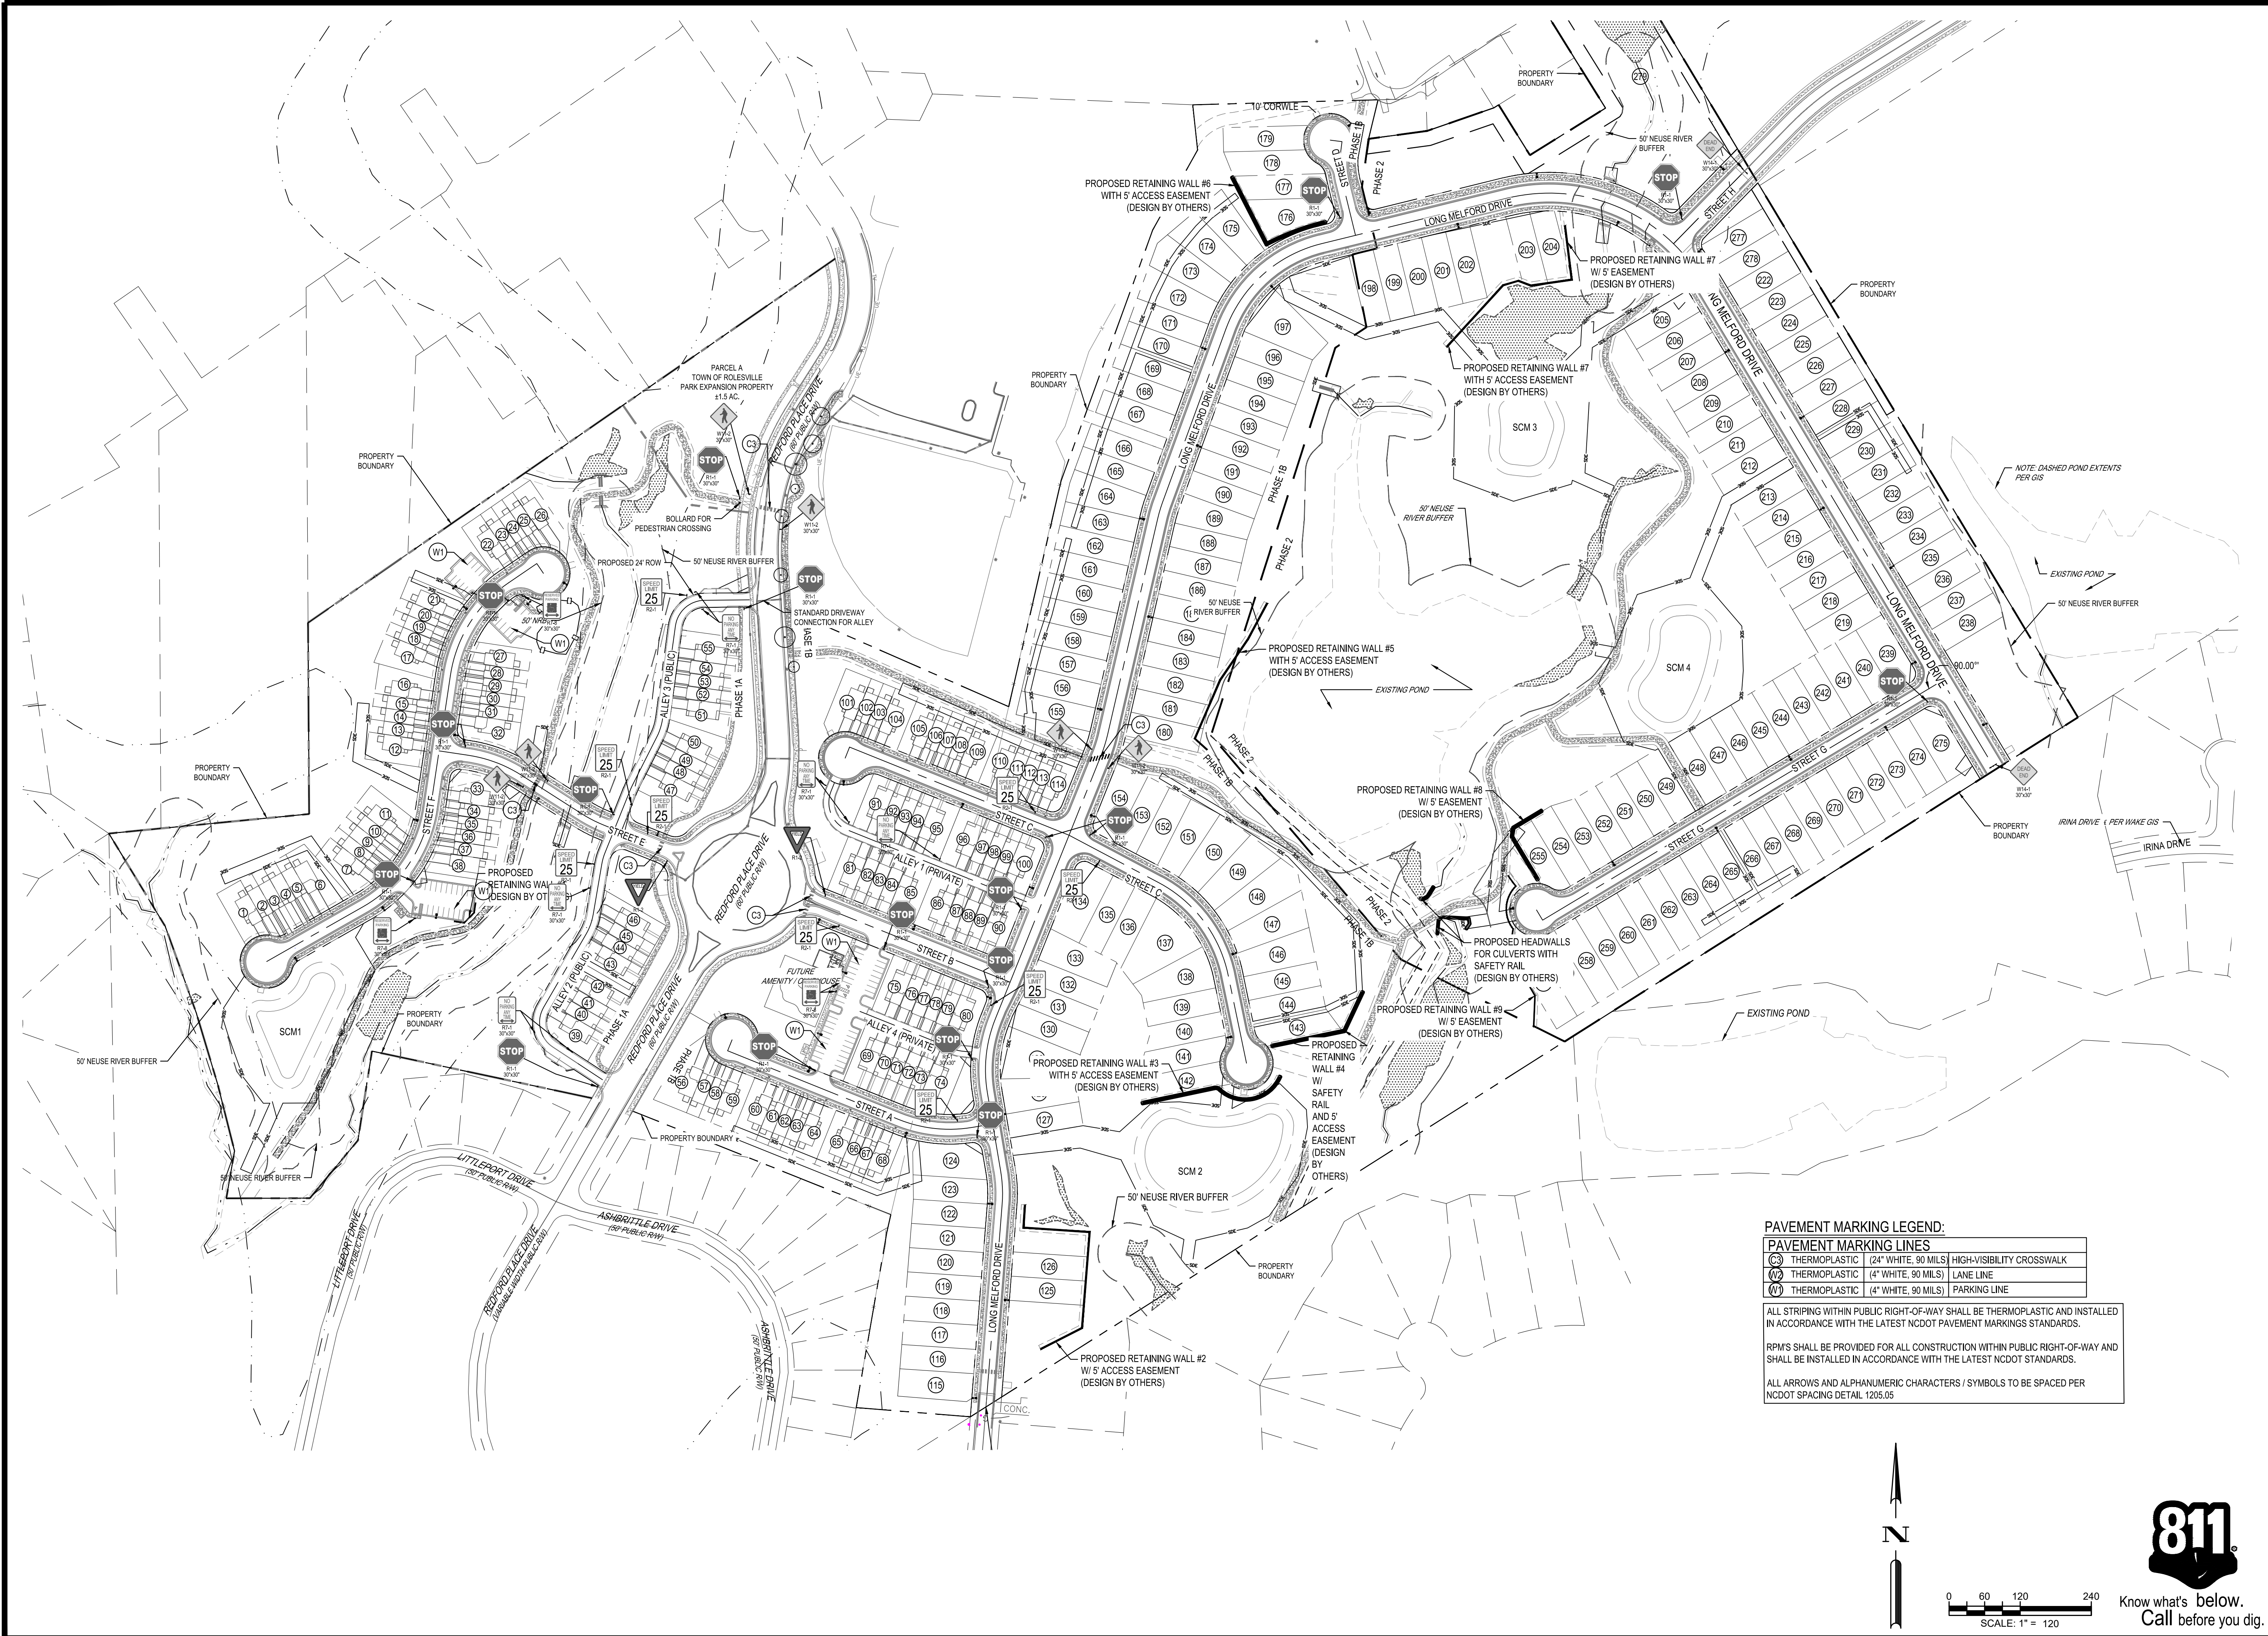


|   |              |                                                                             |                         |                              |            |                                |
|---|--------------|-----------------------------------------------------------------------------|-------------------------|------------------------------|------------|--------------------------------|
| <br><br>5440 WADE PARK BLVD, SUITE 102<br>RALEIGH NC 27607<br>1116 LINDSEY CIRCLE<br>NC LICENSE PC-A397<br><br>©2023 | DESIGNED BY: | DF/CD                                                                       | 08/01/2023              | REV                          | 06/01/2023 | PER TOWN OF ROLESVILLE COMMENT |
|   | DRAWN BY:    | DF/JWM                                                                      |                         |                              |            |                                |
|   | REVIEWED BY: | DF                                                                          |                         |                              |            |                                |
|   |              |                                                                             |                         |                              |            |                                |
|   |              |                                                                             |                         |                              |            |                                |
| LENNAR<br>CORPORAION<br><br>1100 PERIMETER PARK DRIVE, SUITE 112<br>MORRISVILLE / NORTH CAROLINA / 27560                                                                                                |              | PARKER RIDGE<br><br>82 SCHOOL STREET<br>ROLESVILLE / NORTH CAROLINA / 27571 |                         | SIGNAGE AND STRIPING<br>PLAN |            |                                |
| <br>PRELIMINARY<br>NOT FOR<br>CONSTRUCTION                                                                         |              |                                                                             | FILE NUMBER:<br>8430-03 |                              |            |                                |
| DATE: 08/01/2023   |              |                                                                             | C2-8                    |                              |            |                                |



\\browngay.net\panzura\Regions\NCA\Projects\Lennar\8430-03 - Lennar - School Street - Utill-PLAN.dwg Layout: C3-0 OVERALL UTILITY PLAN Plotted: 8/1/2023 2:27:44 PM

PROPOSED UTILITY LEGEND

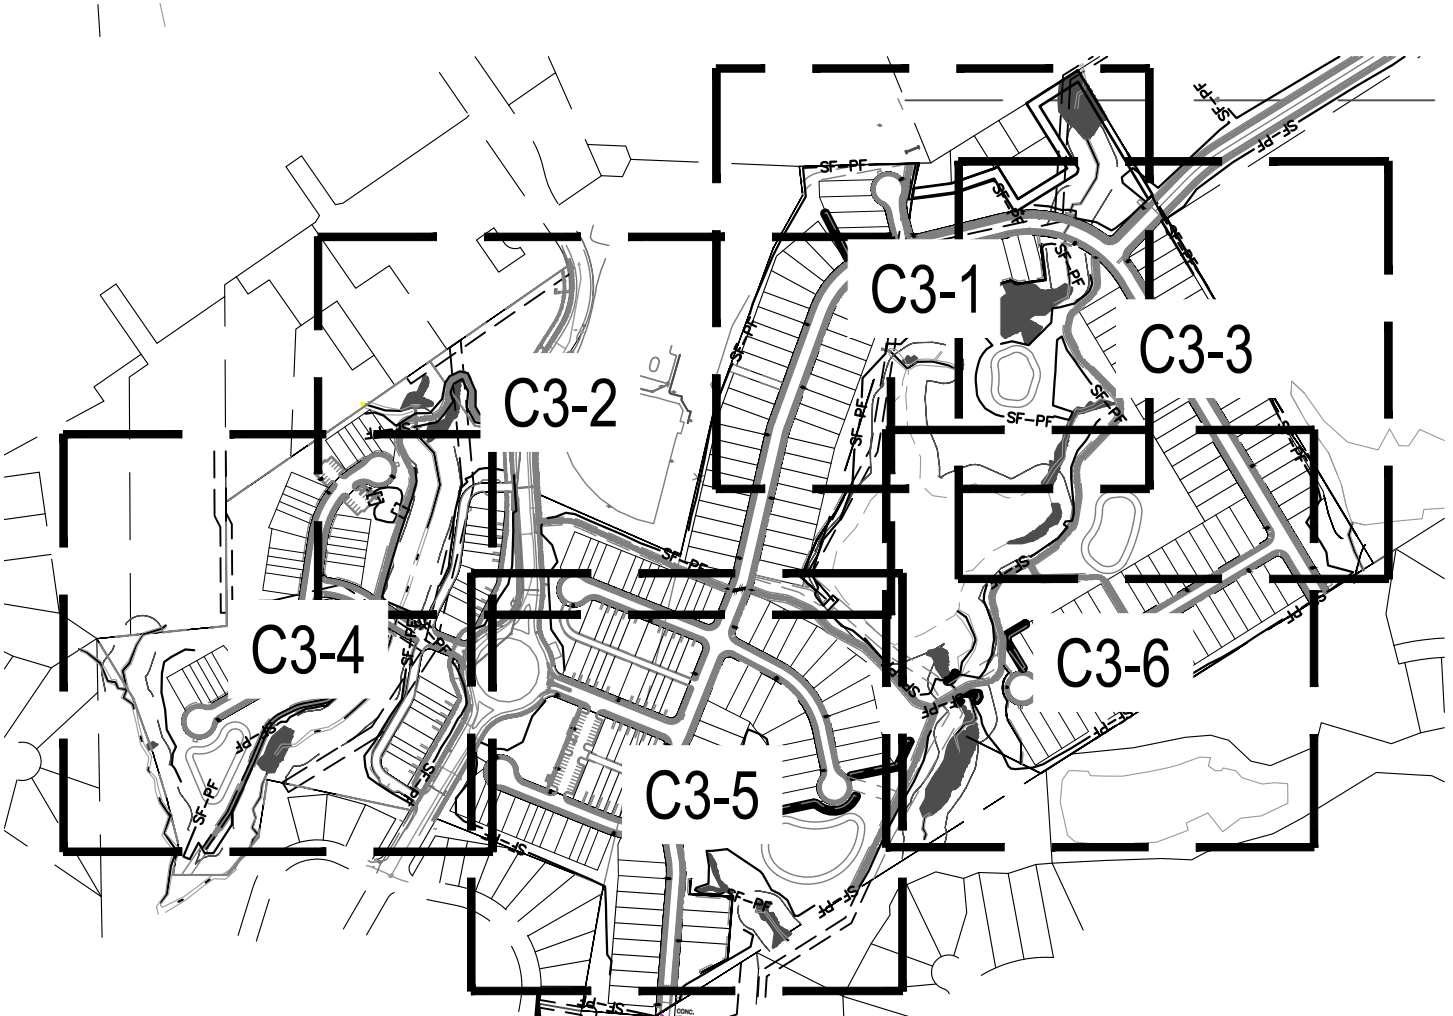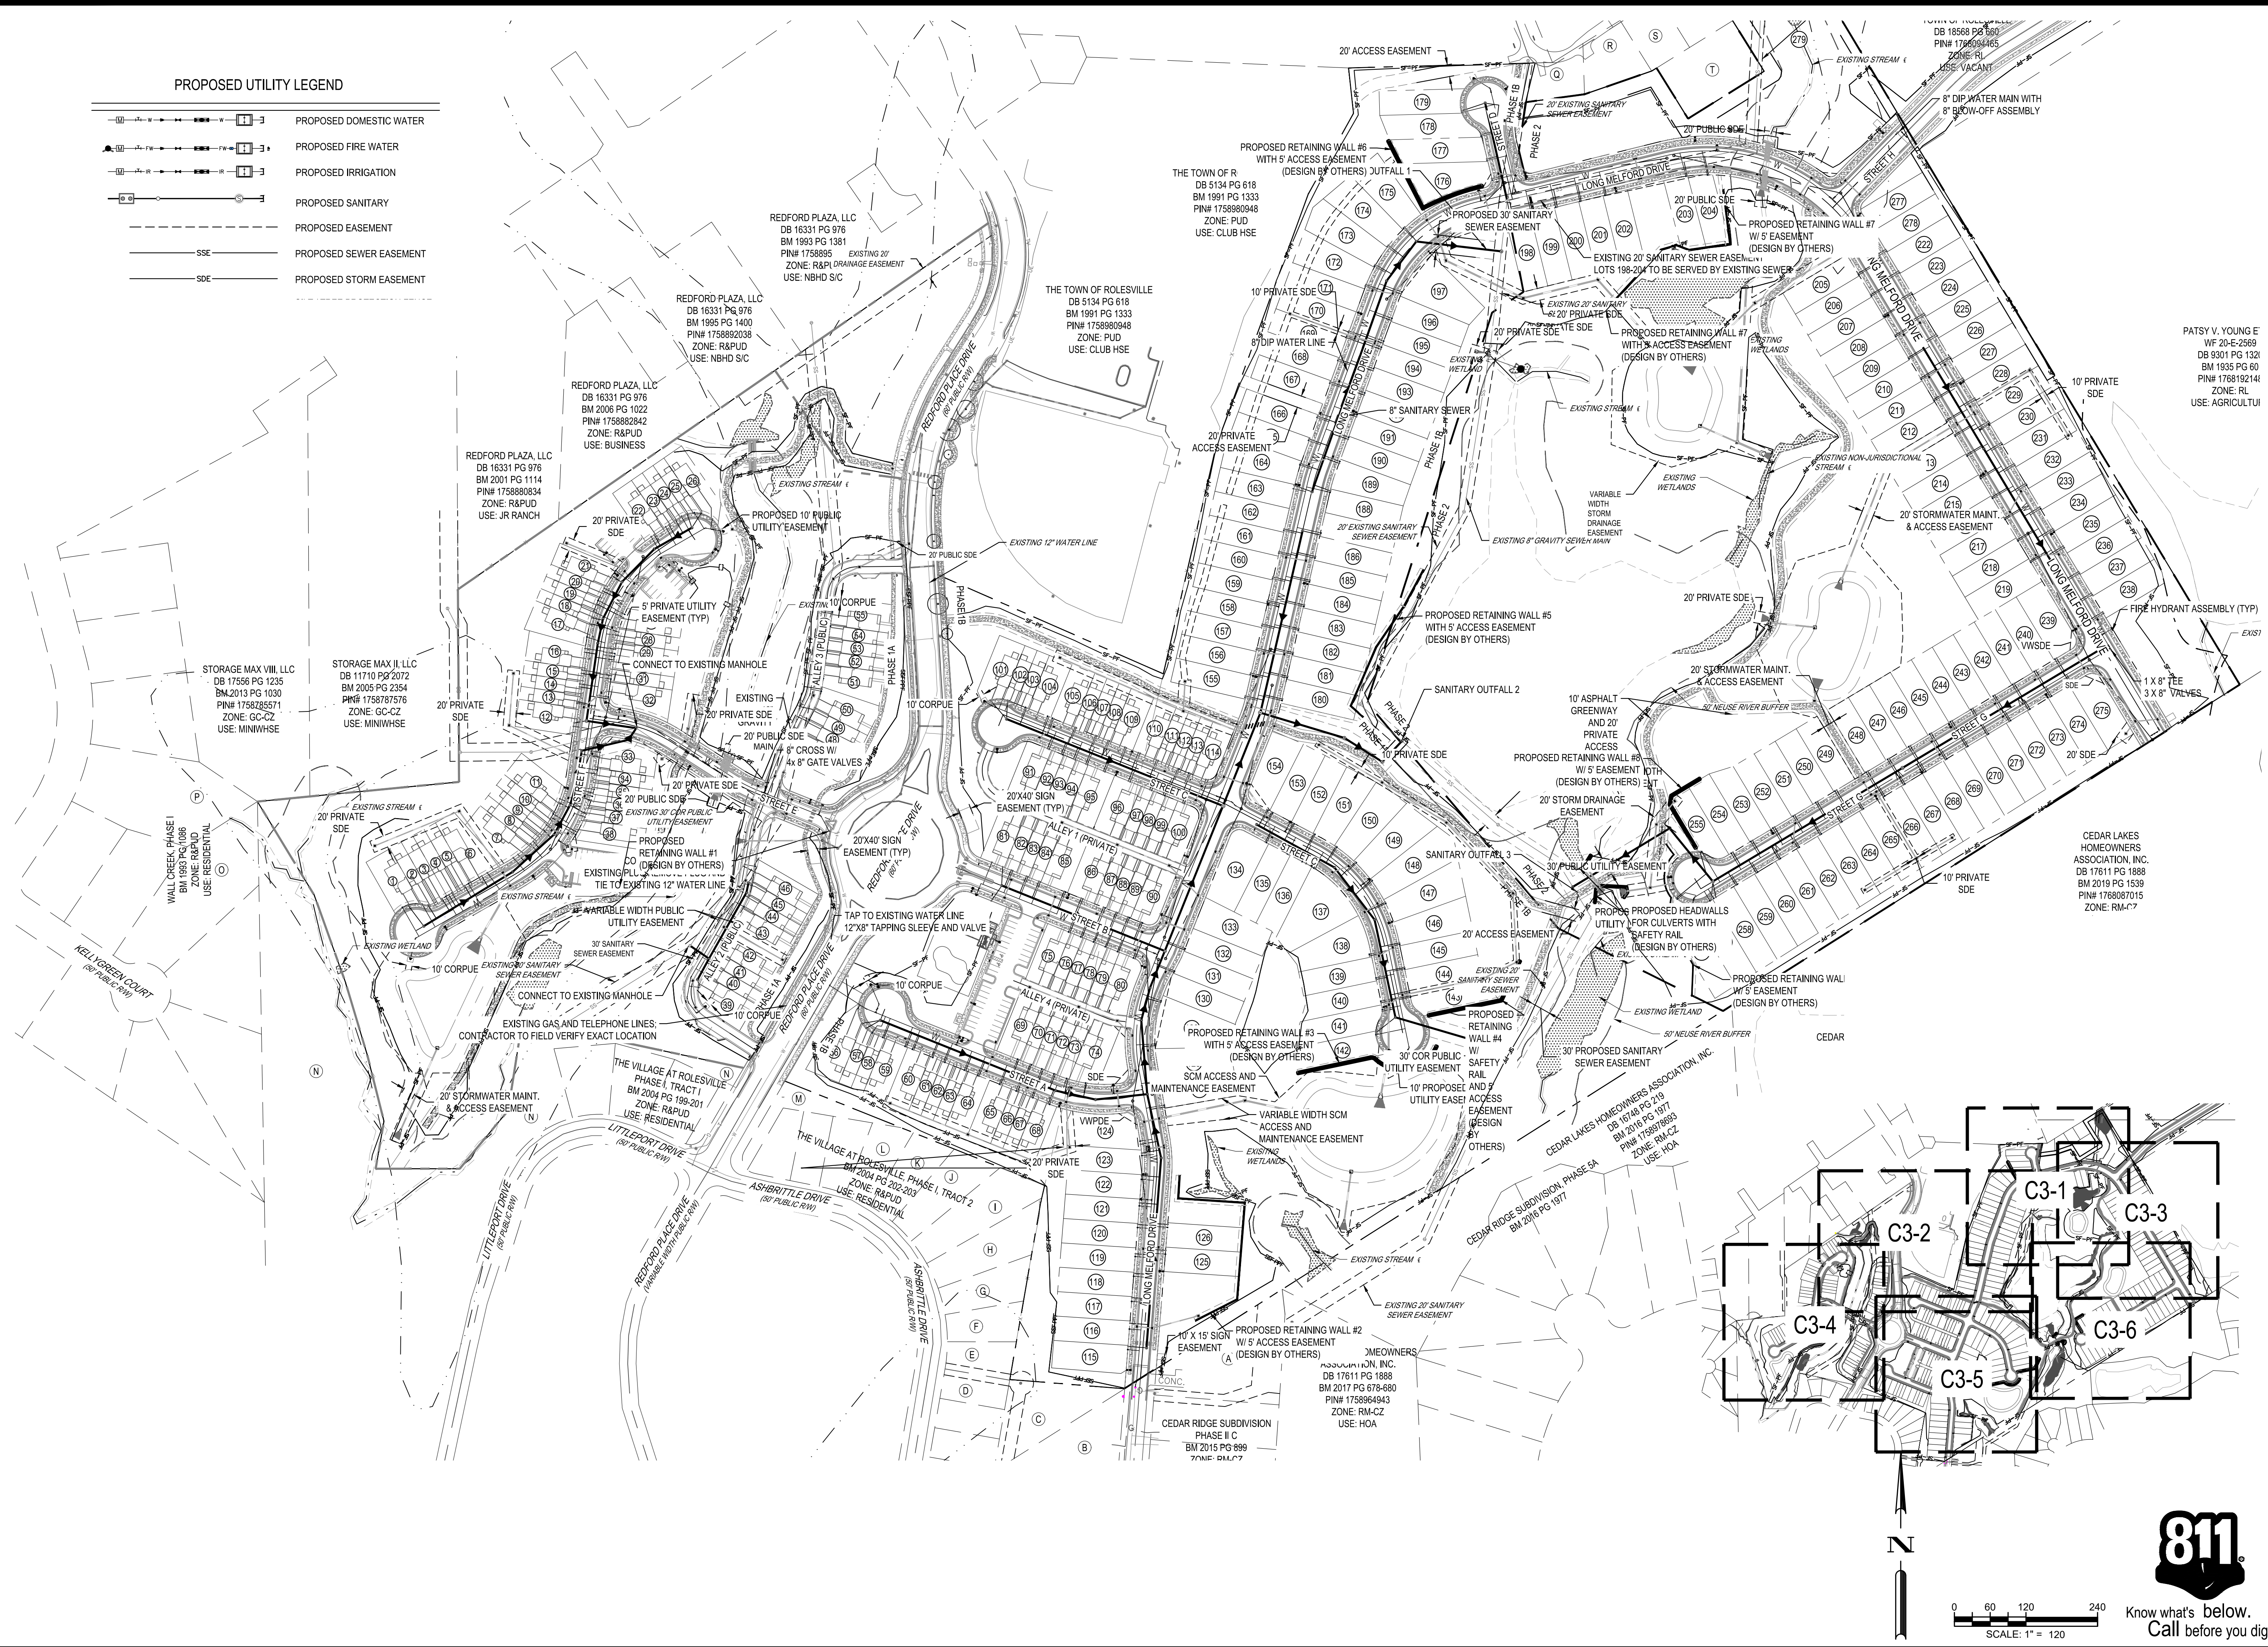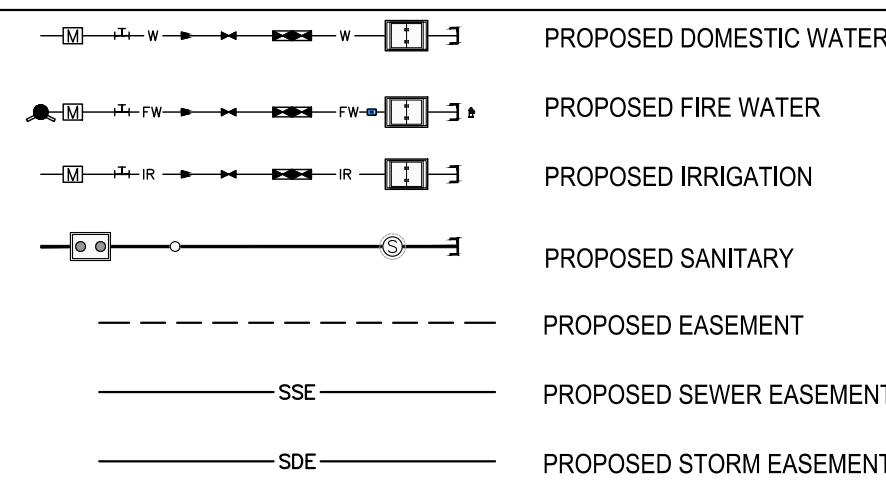


|                                                                                            |  |                                |  |
|--------------------------------------------------------------------------------------------|--|--------------------------------|--|
| DESIGNED BY: DF/CD                                                                         |  | PER TOWN OF ROLESVILLE COMMENT |  |
| DRAWN BY: DF/JWM                                                                           |  | REV                            |  |
| REVIEWED BY: DF                                                                            |  | 08/01/2023                     |  |
| 09/01/2023                                                                                 |  | INITIAL SUBMITTAL              |  |
| <b>BCE</b>                                                                                 |  |                                |  |
| 5440 WADE PARK BLVD, SUITE 102<br>RALEIGH NC 27607<br>WWW.BCEINC.COM<br>NC LICENSE #C-4397 |  |                                |  |
| <b>LENNAR</b>                                                                              |  |                                |  |
| CORPORAION                                                                                 |  |                                |  |
| 1100 PERIMETER PARK DRIVE, SUITE 112<br>MORRISVILLE / NORTH CAROLINA / 27560               |  |                                |  |
| <b>PARKER RIDGE</b>                                                                        |  |                                |  |
| 82 SCHOOL STREET<br>ROLESVILLE / NORTH CAROLINA / 27571                                    |  |                                |  |
| OVERALL UTILITY PLAN                                                                       |  |                                |  |
|                                                                                            |  |                                |  |
| NOT FOR CONSTRUCTION                                                                       |  |                                |  |
| FILE NUMBER: 8430-03                                                                       |  |                                |  |
| DATE: 08/01/2023                                                                           |  |                                |  |
| C3-0                                                                                       |  |                                |  |






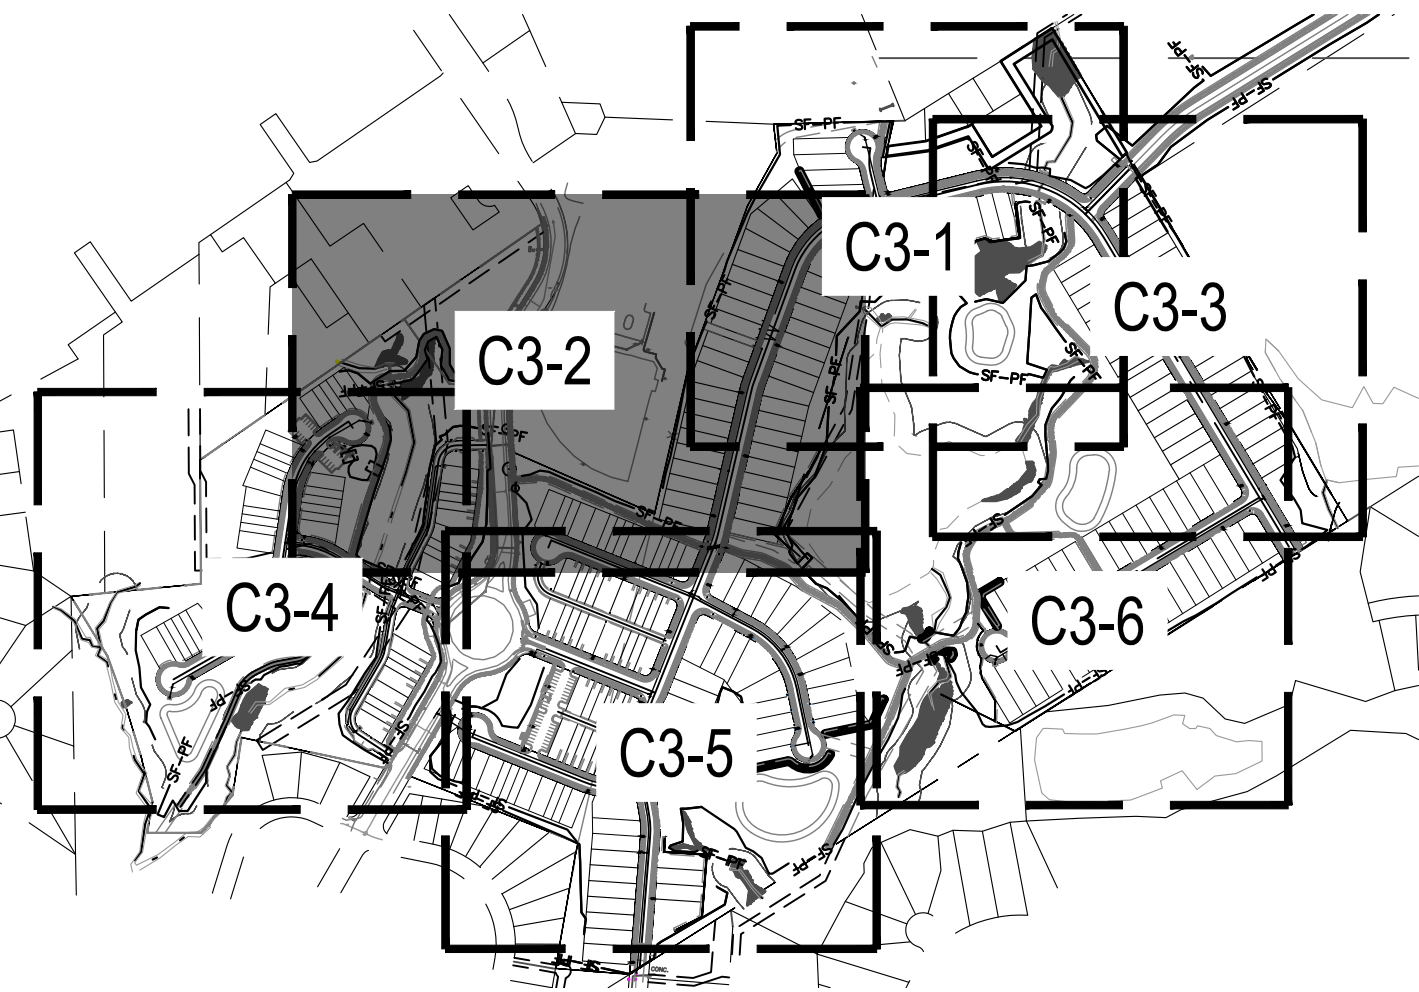



[illegible]



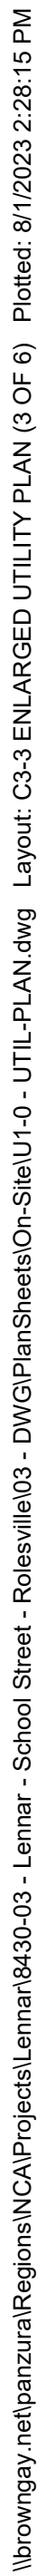



\\browngay.net\panzura\Regions\NCA\Projects\Lennar\8430-03 - Lennar - School Street - Rolesville\03 - DWG\PlanSheets\On-Site\U1-0 - UTIL-PLAN.dwg Layout: C3-4 ENLARGED UTILITY PLAN (4 OF 6) Plotted: 8/1/2023 2:28:25 PM

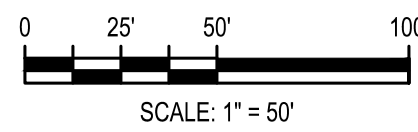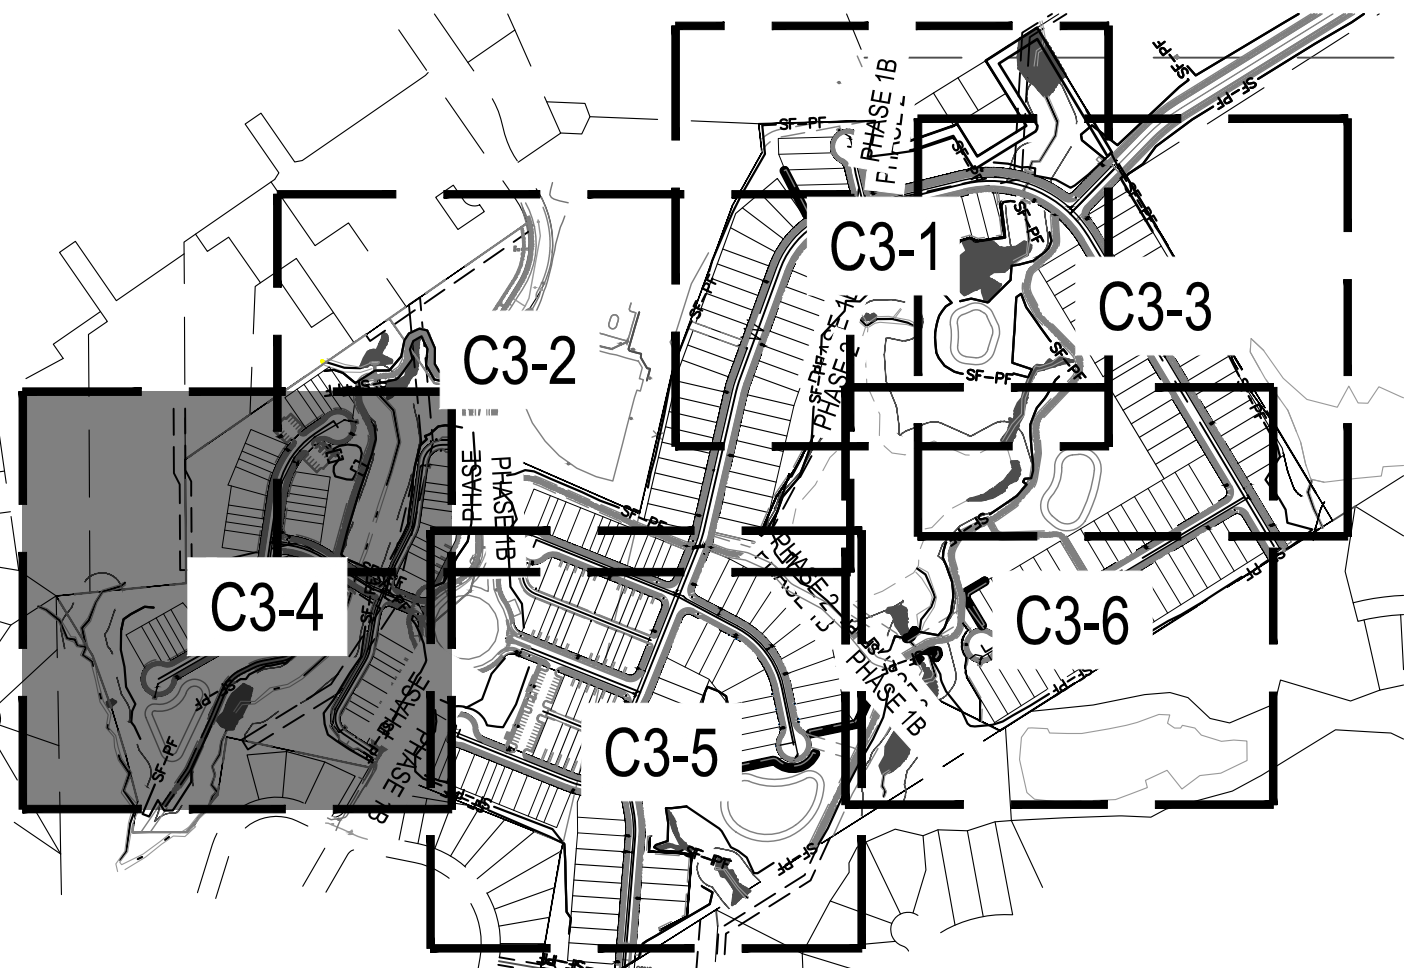

PROPOSED UTILITY LEGEND

- |  |                              |
|--|------------------------------|
|  | PROPOSED DOMESTIC WATER      |
|  | PROPOSED FIRE WATER          |
|  | PROPOSED IRRIGATION          |
|  | PROPOSED SANITARY            |
|  | PROPOSED EASEMENT            |
|  | PROPOSED SEWER EASEMENT      |
|  | PROPOSED STORM EASEMENT      |
|  | SILT / TREE PROTECTION FENCE |



ENLARGED UTILITY  
PLAN (4 OF 6)

PARKER RIDGE  
82 SCHOOL STREET  
ROLESVILLE / NORTH CAROLINA / 27571

LENNAR  
CORPORAION  
1100 PERIMETER PARK DRIVE, SUITE 112  
MORRISVILLE / NORTH CAROLINA / 27560


**BCE**  
5440 WADE PARK BLVD, SUITE 102  
RALEIGH NC 27607  
WWW.BCEINC.COM  
NC LICENSE #C-4397

|              |            |                                |
|--------------|------------|--------------------------------|
| DESIGNED BY: | DF/CD      |                                |
| DRAWN BY:    | DF/JWM     |                                |
| REVIEWED BY: | DF         |                                |
| REV          | 06/01/2023 | INITIAL SUBMITTAL              |
|              | 08/01/2023 | PER TOWN OF ROLESVILLE COMMENT |

C3-4



\\browngay.net\panzura\Regions\INCA\Projects\Lennar\8430-03 - DWG\PlanSheets\On-Site\U1-0 - UTIL-PLAN.dwg Layout: C3-5 ENLARGED UTILITY PLAN (5 OF 6) Plotted: 8/1/2023 2:28:34 PM

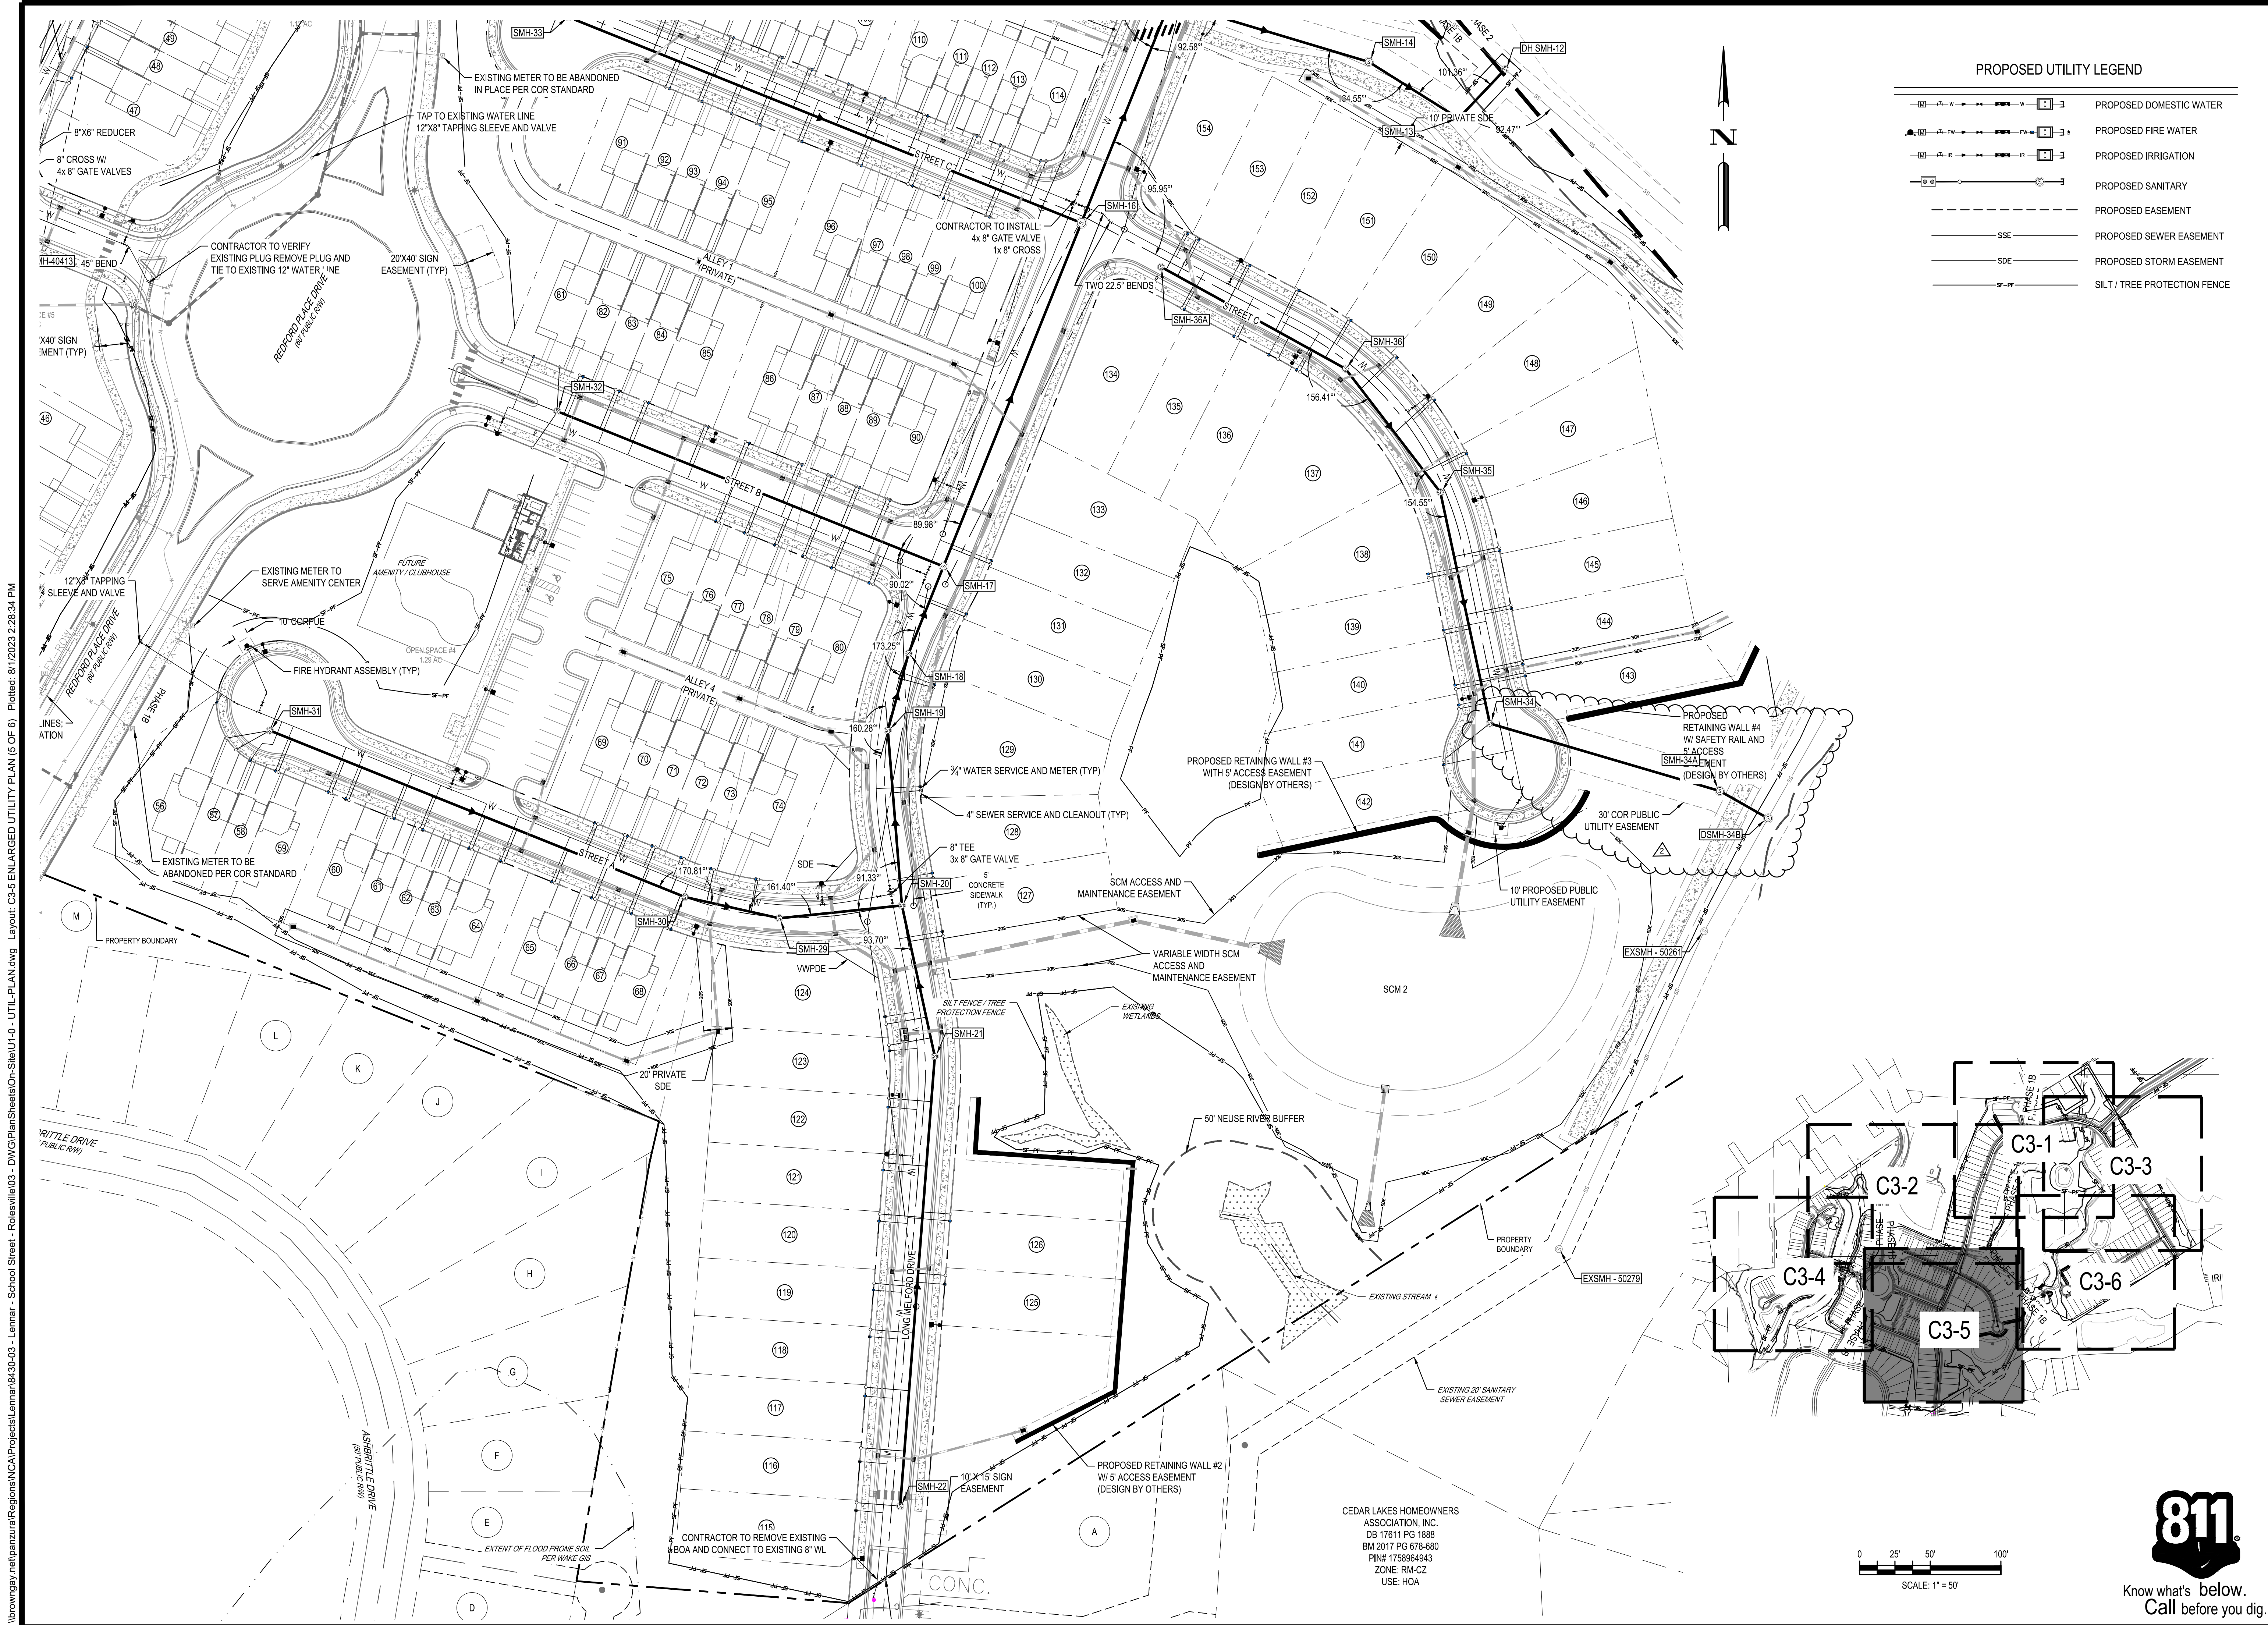

| PROPOSED UTILITY LEGEND |                              |
|-------------------------|------------------------------|
|                         | PROPOSED DOMESTIC WATER      |
|                         | PROPOSED FIRE WATER          |
|                         | PROPOSED IRRIGATION          |
|                         | PROPOSED SANITARY            |
|                         | PROPOSED EASEMENT            |
|                         | PROPOSED SEWER EASEMENT      |
|                         | PROPOSED STORM EASEMENT      |
|                         | SILT / TREE PROTECTION FENCE |

ENLARGED UTILITY  
PLAN (5 OF 6)

NOT FOR  
CONSTRUCTION

FILE NUMBER:  
8430-03  
DATE: 08/01/2023

C3-5

PARKER RIDGE

82 SCHOOL STREET  
ROLESVILLE / NORTH CAROLINA / 27571

LENNAR  
CORPORAION

1100 PERIMETER PARK DRIVE, SUITE 112  
MORRISVILLE / NORTH CAROLINA / 27560

5440 WADE PARK BLVD, SUITE 102  
RALEIGH NC 27607  
WWW.BCEINC.COM  
NC LICENSE #C-4397

DESIGNED BY: DF/CD  
DRAWN BY: DF/JWM  
REVIEWED BY: DF

08/01/2023  
06/01/2023  
REV  
PER TOWN OF ROLESVILLE COMMENT  
INITIAL SUBMITTAL

**811**  
Know what's below.  
Call before you dig.

CEDAR LAKES HOMEOWNERS  
ASSOCIATION, INC.  
DB 17611 PG 1888  
BM 2017 PG 678-680  
PIN# 1750964943  
ZONE: RMA-C2  
USE: HOA



