

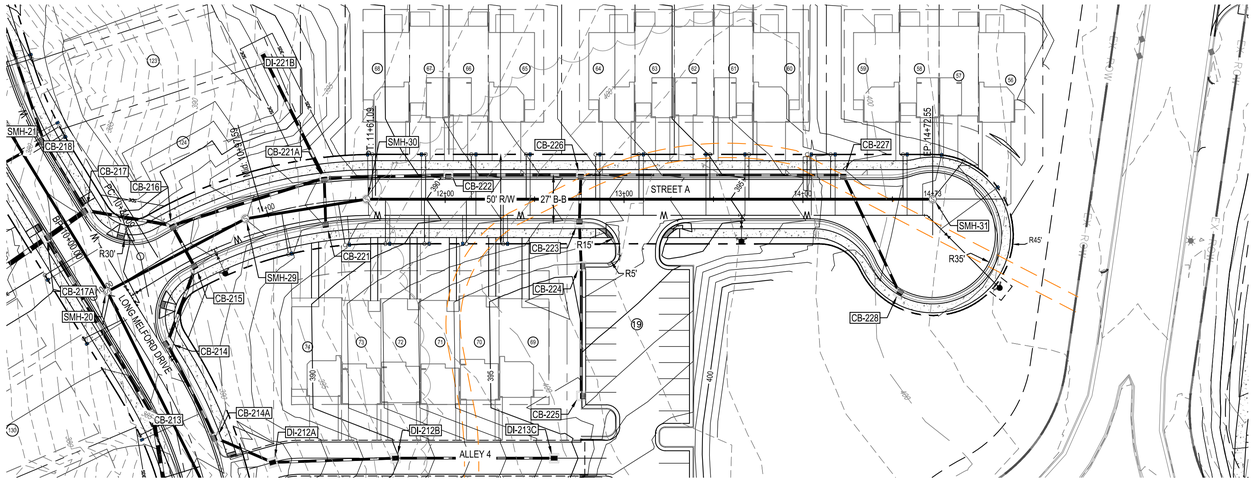


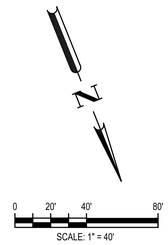

CID-23-06 - V1 - Part 3 of 3 of plan set

Street A
STA: 9+50.00 TO STA:15+50.00

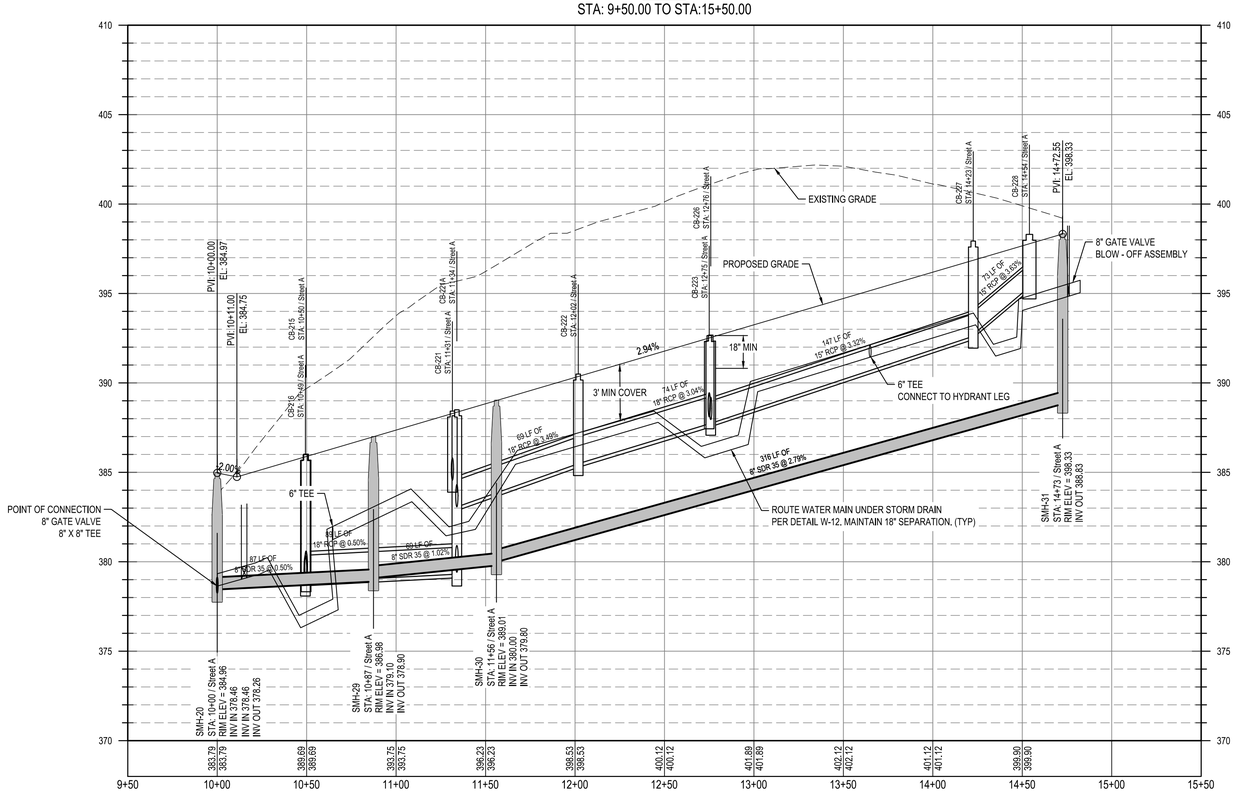

	REV	DATE	
	04/03/2023		INITIAL SUBMITTAL
	06/01/2023		PER TOWN OF ROLESVILLE COMMENT

DESIGNED BY: DF/CD
DRAWN BY: DF/JWM
REVIEWED BY: DF

BGE
5440 WADE PARK BLVD, SUITE 102
RALEIGH, NC 27607
WWW.BGEINC.COM
NC LICENSE #C-4397

©2023

LENNAR CORPORATION
1100 PERIMETER PARK DRIVE, SUITE 112
MORRISVILLE / NORTH CAROLINA / 27560

PARKER RIDGE
82 SCHOOL STREET
ROLESVILLE / NORTH CAROLINA / 27571

STREET A PLAN AND PROFILE


NORTH CAROLINA PROFESSIONAL ENGINEER DEBRA M. TERRY
PRELIMINARY
NOT FOR CONSTRUCTION


FILE NUMBER: 8430-03
DATE: 06/01/2023

C6-0


811 Know what's below. Call before you dig.

\\brownjay.net\panzura\Regions\NCA\Projects\Lennar\8430-03 - Lennar - School Street - Rolesville\03 - DWG\PlanSheets\On-Site\C6-0 ROAD PLAN AND PROFILE.dwg Layout: C6-0 STREET A PLAN AND PROFILE Plotted: 6/1/2023 3:28:12 PM

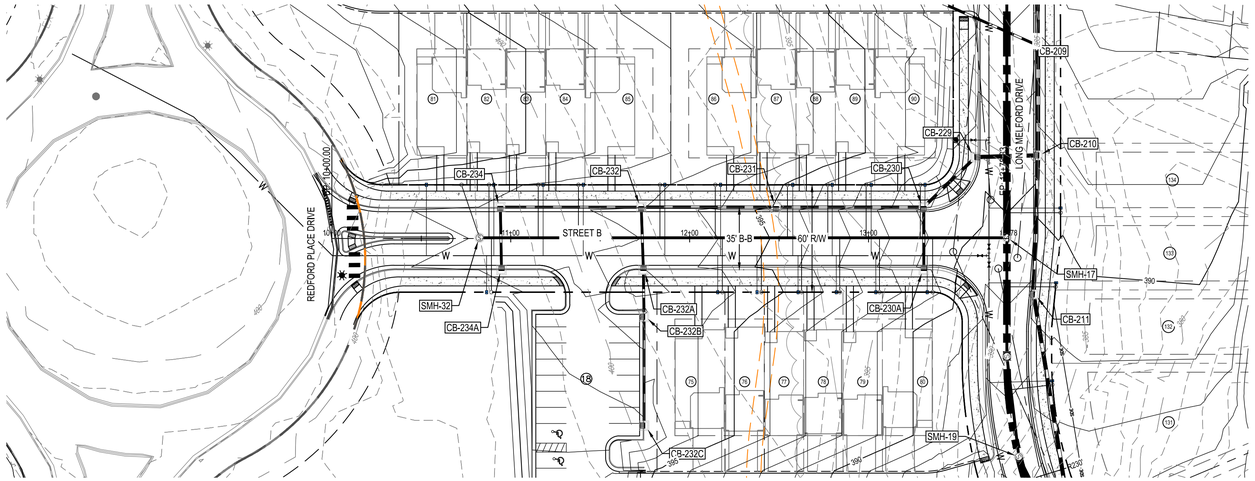

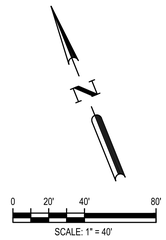

Street B
STA: 9+50.00 TO STA:14+50.00

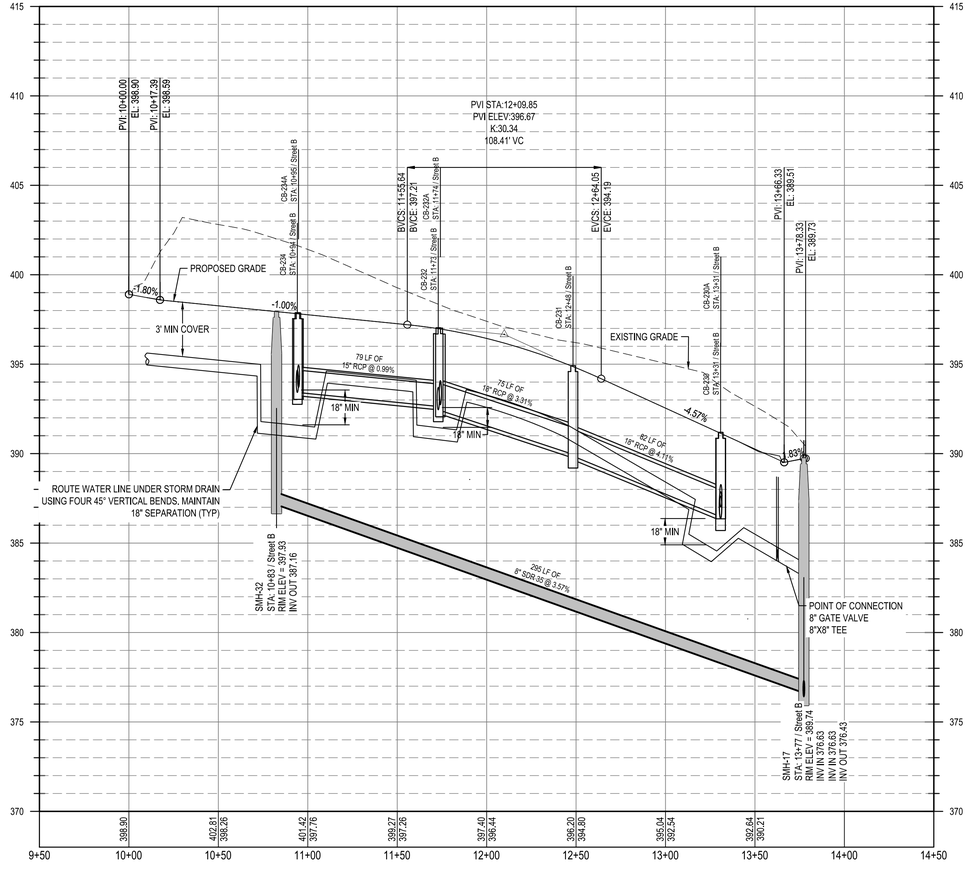

						06/01/2023	PER TOWN OF ROLESVILLE COMMENT
						04/03/2023	INITIAL SUBMITTAL
						REV	

DESIGNED BY: DF/CD
DRAWN BY: DF/JWM
REVIEWED BY: DF

BGE
5440 WADE PARK BLVD, SUITE 102
RALEIGH, NC 27607
WWW.BGEINC.COM
NC LICENSE #C-4397
©2023

LENNAR CORPORATION
1100 PERIMETER PARK DRIVE, SUITE 112
MORRISVILLE / NORTH CAROLINA / 27560

PARKER RIDGE
82 SCHOOL STREET
ROLESVILLE / NORTH CAROLINA / 27571

STREET B PLAN AND PROFILE


NORTH CAROLINA PROFESSIONAL ENGINEER SEAL DEBRA M. TERRY
PRELIMINARY
NOT FOR CONSTRUCTION


FILE NUMBER: 8430-03
DATE: 06/01/2023

C6-1


811 Know what's below. Call before you dig.

\\browngay.net\panzura\Regions\NCA\Projects\Lennar\8430-03 - Lennar - School Street - Rolesville\03 - DWG\PlanSheets\On-Site\C6-0 ROAD PLAN AND PROFILE.dwg Layout: C6-1 STREET B PLAN AND PROFILE Plotted: 6/1/2023 3:28:22 PM

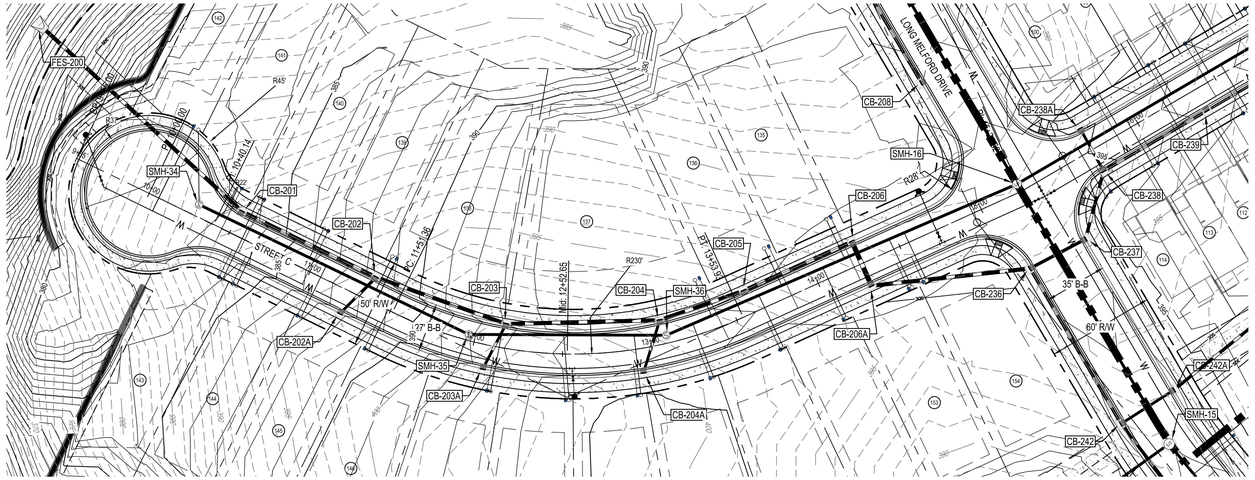

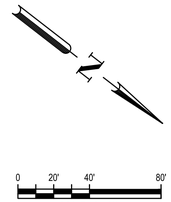

Street C
STA: 9+55.00 TO STA:15+50.00

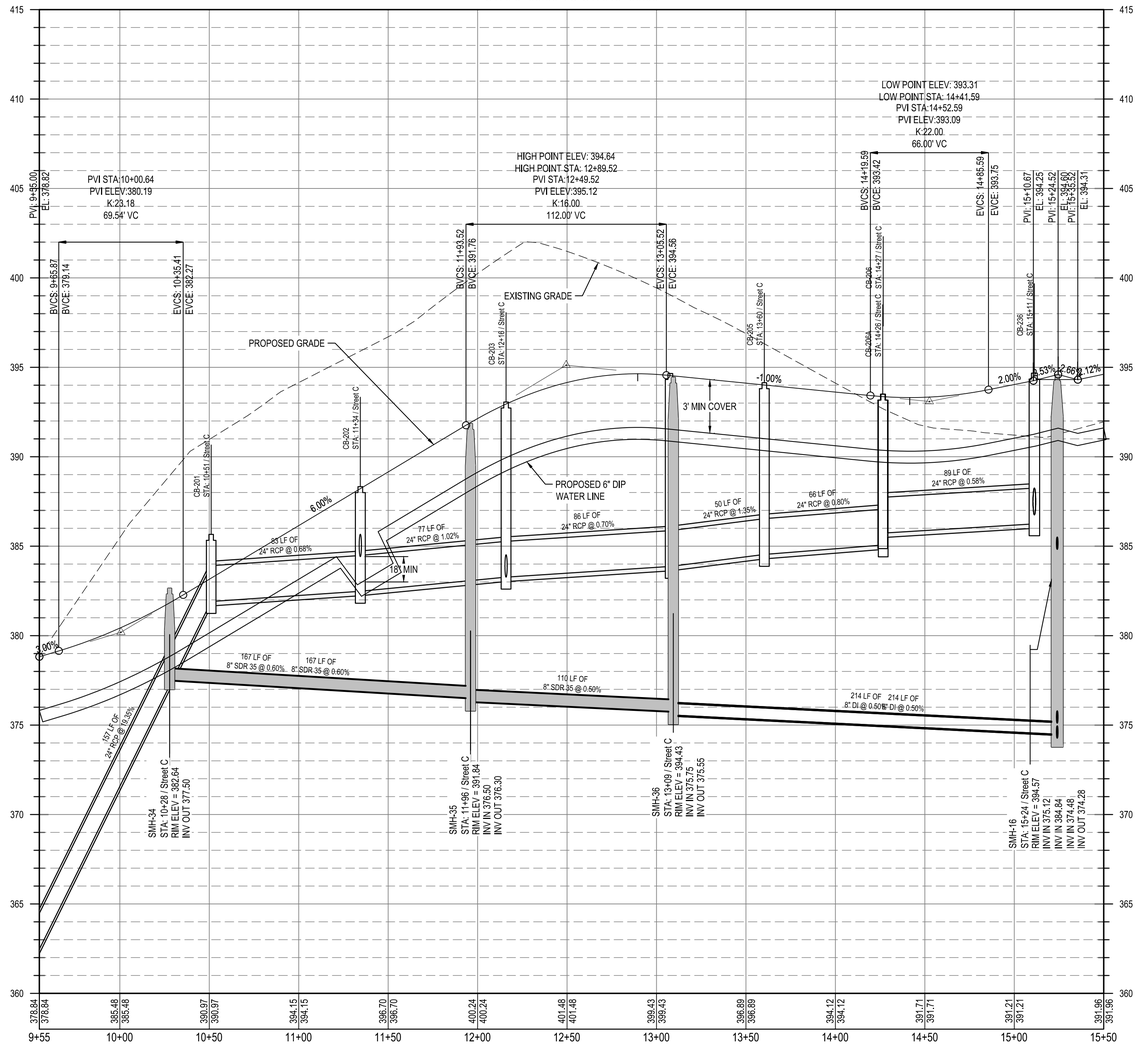

811 Know what's below. Call before you dig.

					06/01/2023	PER TOWN OF ROLESVILLE COMMENT
					04/03/2023	INITIAL SUBMITTAL
					REV	

DESIGNED BY:	DF/CD
DRAWN BY:	DF/JWM
REVIEWED BY:	DF

BGE
5440 WADE PARK BLVD, SUITE 102
RALEIGH NC 27607
WWW.BGEINC.COM
NC LICENSE #C-4397

©2023

LENNAR CORPORTAION
1100 PERIMETER PARK DRIVE, SUITE 112
MORRISVILLE / NORTH CAROLINA / 27560

PARKER RIDGE
82 SCHOOL STREET
ROLESVILLE / NORTH CAROLINA / 27571

STREET C PLAN AND PROFILE (1 OF 2)


NORTH CAROLINA PROFESSIONAL ENGINEER DEBRA M. TERM
PRELIMINARY
NOT FOR CONSTRUCTION


FILE NUMBER: 8430-03

DATE: 06/01/2023


C6-2

\\browngay.net\panzura\Regions\NCA\Projects\Lennar\8430-03 - Lennar - School Street - Rolesville\03 - DWG\PlanSheets\On-Site\C6-0 ROAD PLAN AND PROFILE.dwg Layout: C6-2 STREET C PLAN AND PROFILE (1 OF 2) Plotted: 6/1/2023 3:28:32 PM

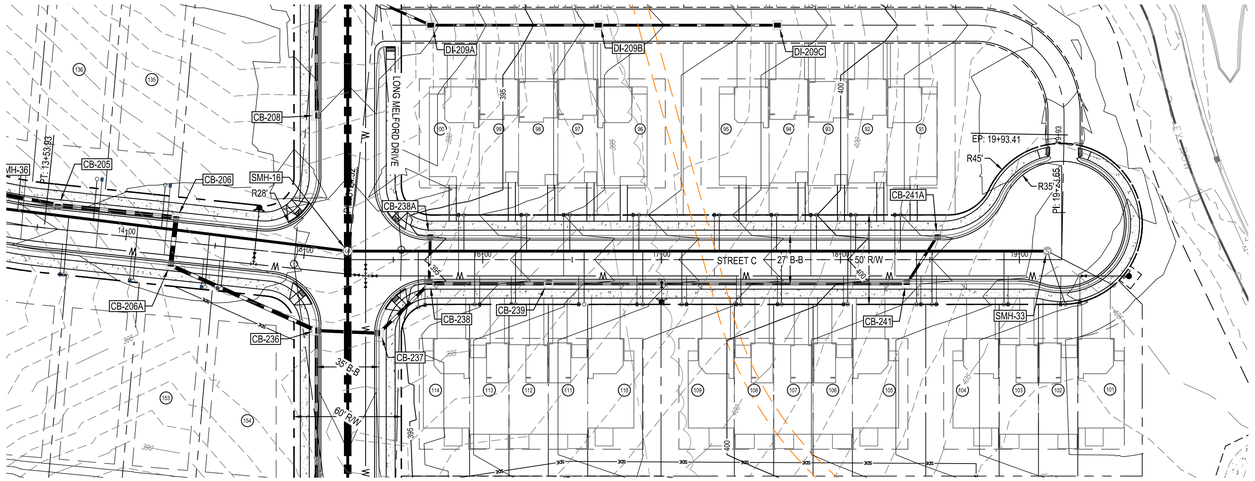

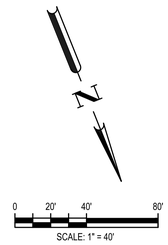

Street C
STA: 14+50.00 TO STA:19+93.41

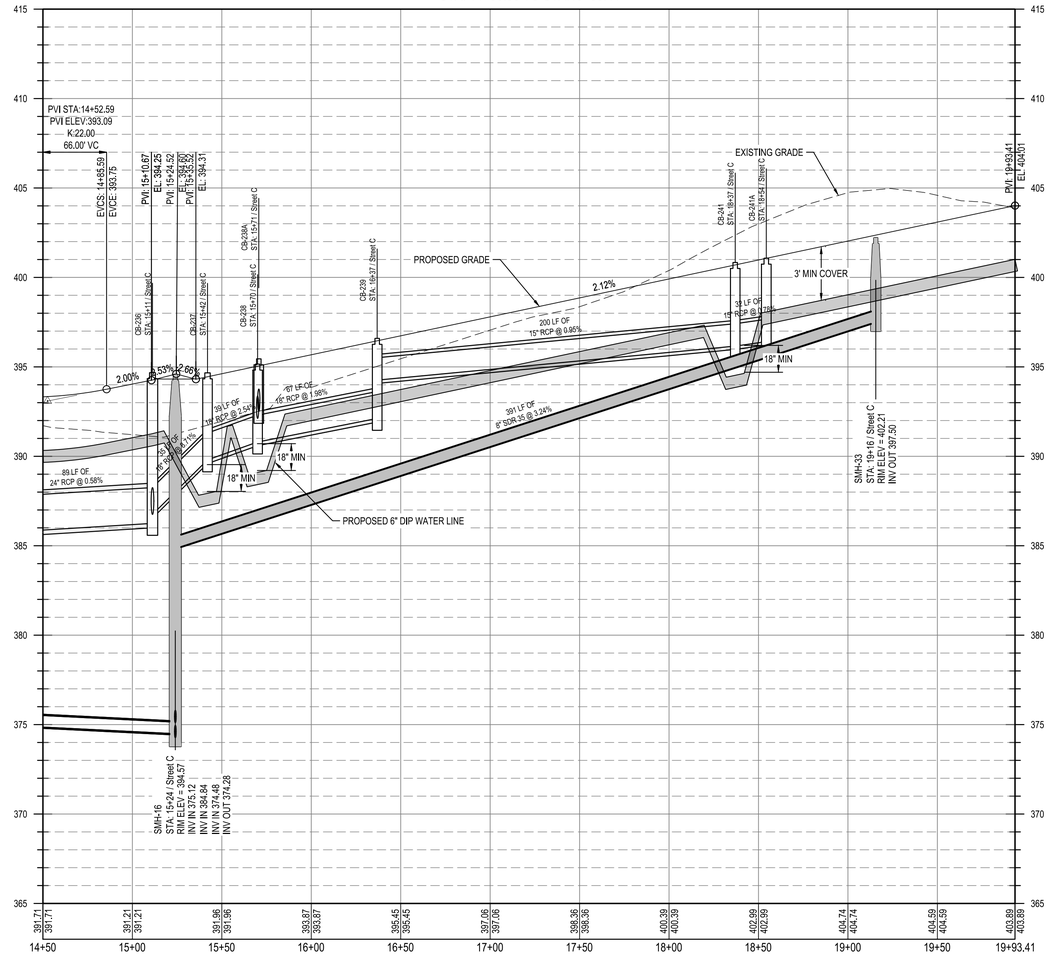

						06/01/2023	PER TOWN OF ROLESVILLE COMMENT
						04/03/2023	INITIAL SUBMITTAL
						REV	

DESIGNED BY: DF/CD

DRAWN BY: DF/JWM

REVIEWED BY: DF

BGE
5440 WADE PARK BLVD, SUITE 102
RALEIGH, NC 27607
WWW.BGEINC.COM
NC LICENSE #C-4397

©2023

LENNAR CORPORATION
1100 PERIMETER PARK DRIVE, SUITE 112
MORRISVILLE / NORTH CAROLINA / 27560

PARKER RIDGE
82 SCHOOL STREET
ROLESVILLE / NORTH CAROLINA / 27571

STREET C PLAN AND PROFILE (2 OF 2)

NORTH CAROLINA PROFESSIONAL ENGINEER SEAL
PRELIMINARY
DEBRA M. TIERNI
NOT FOR CONSTRUCTION


FILE NUMBER: 8430-03


DATE: 06/01/2023

C6-3

811 Know what's below. Call before you dig.

\\browngay.net\panzura\Regions\NCA\Projects\Lennar\8430-03 - Lennar - School Street - Rolesville\03 - DWG\PlanSheets\On-Site\C6-0 ROAD PLAN AND PROFILE.dwg Layout: C6-3 STREET C PLAN AND PROFILE (2 OF 2) Plotted: 6/1/2023 3:28:42 PM

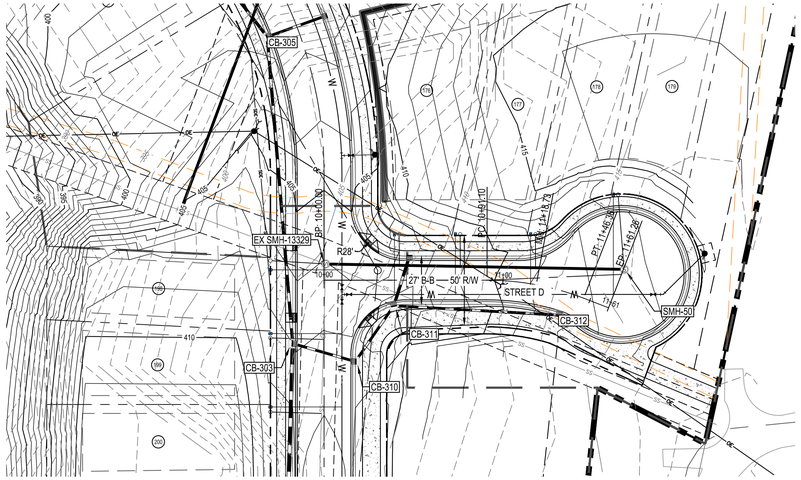

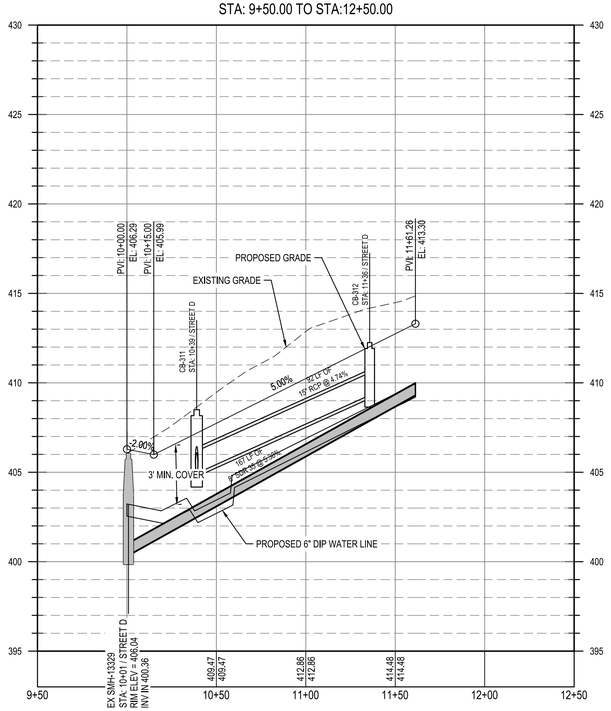

						06/01/2023	PER TOWN OF ROLESVILLE COMMENT
						04/03/2023	INITIAL SUBMITTAL
						REV	

DESIGNED BY: DF/CD

DRAWN BY: DF/JWM

REVIEWED BY: DF

BGE
5440 WADE PARK BLVD, SUITE 102
RALEIGH, NC 27607
WWW.BGEINC.COM
NC LICENSE #C-4397

©2023

LENNAR CORPORATION
1100 PERIMETER PARK DRIVE, SUITE 112
MORRISVILLE / NORTH CAROLINA / 27560

PARKER RIDGE
82 SCHOOL STREET
ROLESVILLE / NORTH CAROLINA / 27571

STREET D PLAN AND PROFILE

NORTH CAROLINA PROFESSIONAL ENGINEER SEAL
PRELIMINARY
DEBRA M. FERN
NOT FOR CONSTRUCTION


FILE NUMBER: 8430-03


DATE: 06/01/2023

C6-4

811 Know what's below. Call before you dig.

\\browngay.net\panzura\Regions\NCA\Projects\Lennar\8430-03 - Lennar - School Street - Rolesville\03 - DWG\PlanSheets\On-Site\C6-0 ROAD PLAN AND PROFILE.dwg Layout: C6-4 STREET D PLAN AND PROFILE Plotted: 6/1/2023 3:28:52 PM

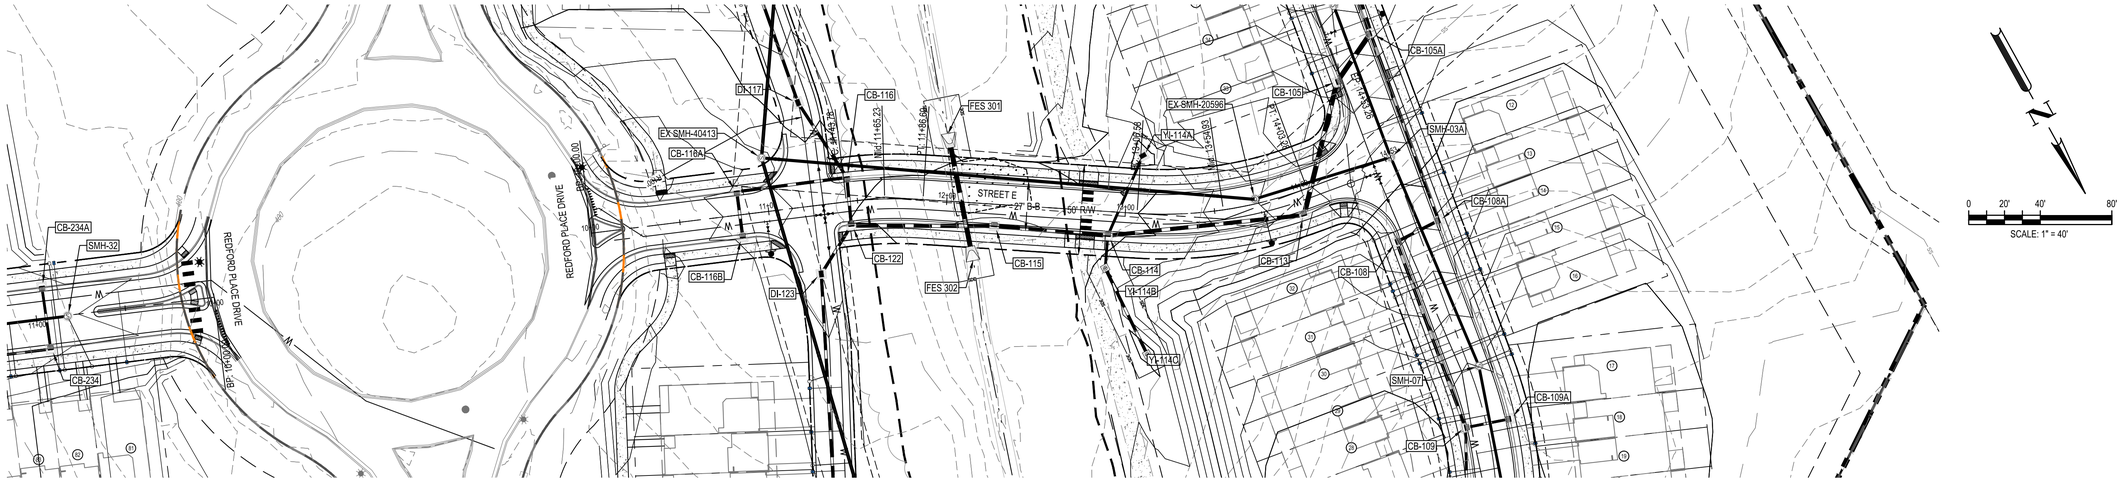

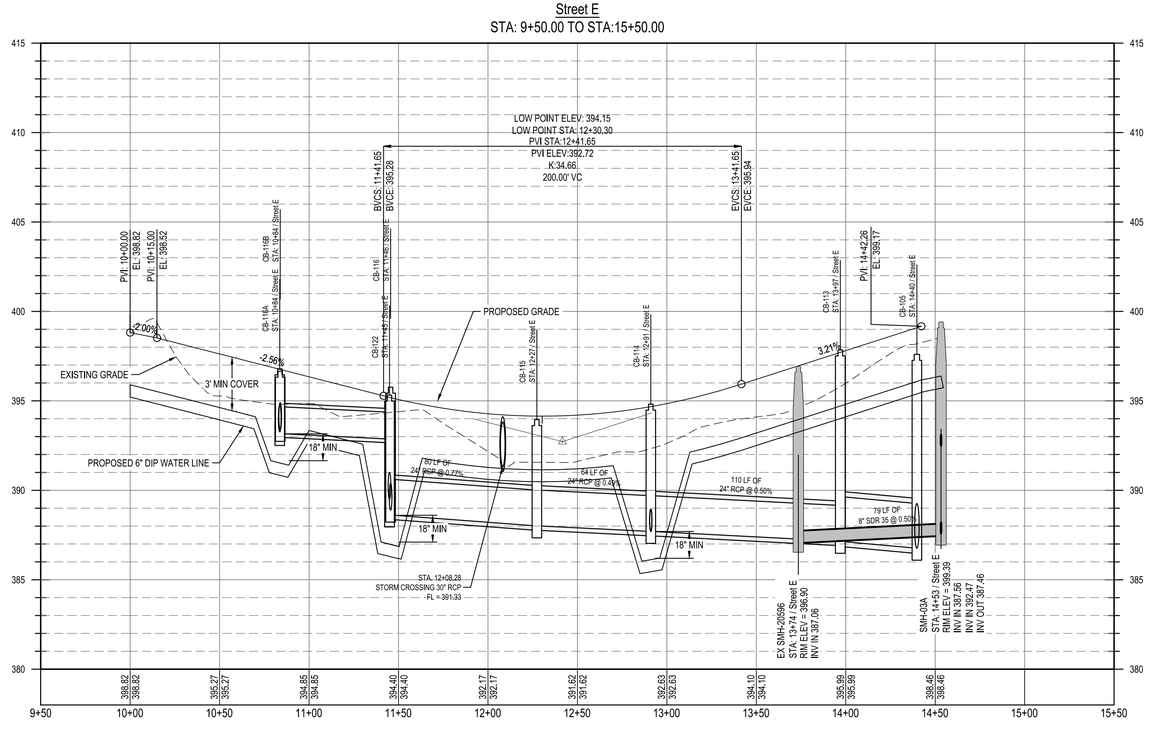

REV	DATE	DESCRIPTION
1	04/03/2023	INITIAL SUBMITTAL
2	06/01/2023	PER TOWN OF ROLESVILLE COMMENT

DESIGNED BY: DF/CD
DRAWN BY: DF/JWM
REVIEWED BY: DF

BGE
5440 WADE PARK BLVD, SUITE 102
RALEIGH NC 27607
WWW.BGEINC.COM
NC LICENSE #C-4397

©2023

LENNAR CORPORATION
1100 PERIMETER PARK DRIVE, SUITE 112
MORRISVILLE / NORTH CAROLINA / 27560

PARKER RIDGE
82 SCHOOL STREET
ROLESVILLE / NORTH CAROLINA / 27571

STREET E PLAN AND PROFILE

NORTH CAROLINA PROFESSIONAL
PRELIMINARY
ENGINEER
DEBRA M. FERRI
NOT FOR CONSTRUCTION

FILE NUMBER: 8430-03
DATE: 06/01/2023
C6-5


811 Know what's below. Call before you dig.

\\browngay.net\panzura\Regions\NCA\Projects\Lennar\8430-03 - Lennar - School Street - Rolesville\03 - DWG\PlanSheets\On-Site\C6-0 ROAD PLAN AND PROFILE.dwg Layout: C6-5 STREET E PLAN AND PROFILE Plotted: 6/1/2023 3:29:02 PM

\\browngay.net\panzura\Regions\NCA\Projects\Lennar\8430-03 - Lennar - School Street - Rolesville\03 - DWG\PlanSheets\On-Site\C6-7 ROAD PLAN AND PROFILE.dwg Layout: C6-6 STREET F PLAN AND PROFILE Plotted: 6/1/2023 3:29:44 PM



Street F
STA: 9+50.00 TO STA:20+50.00

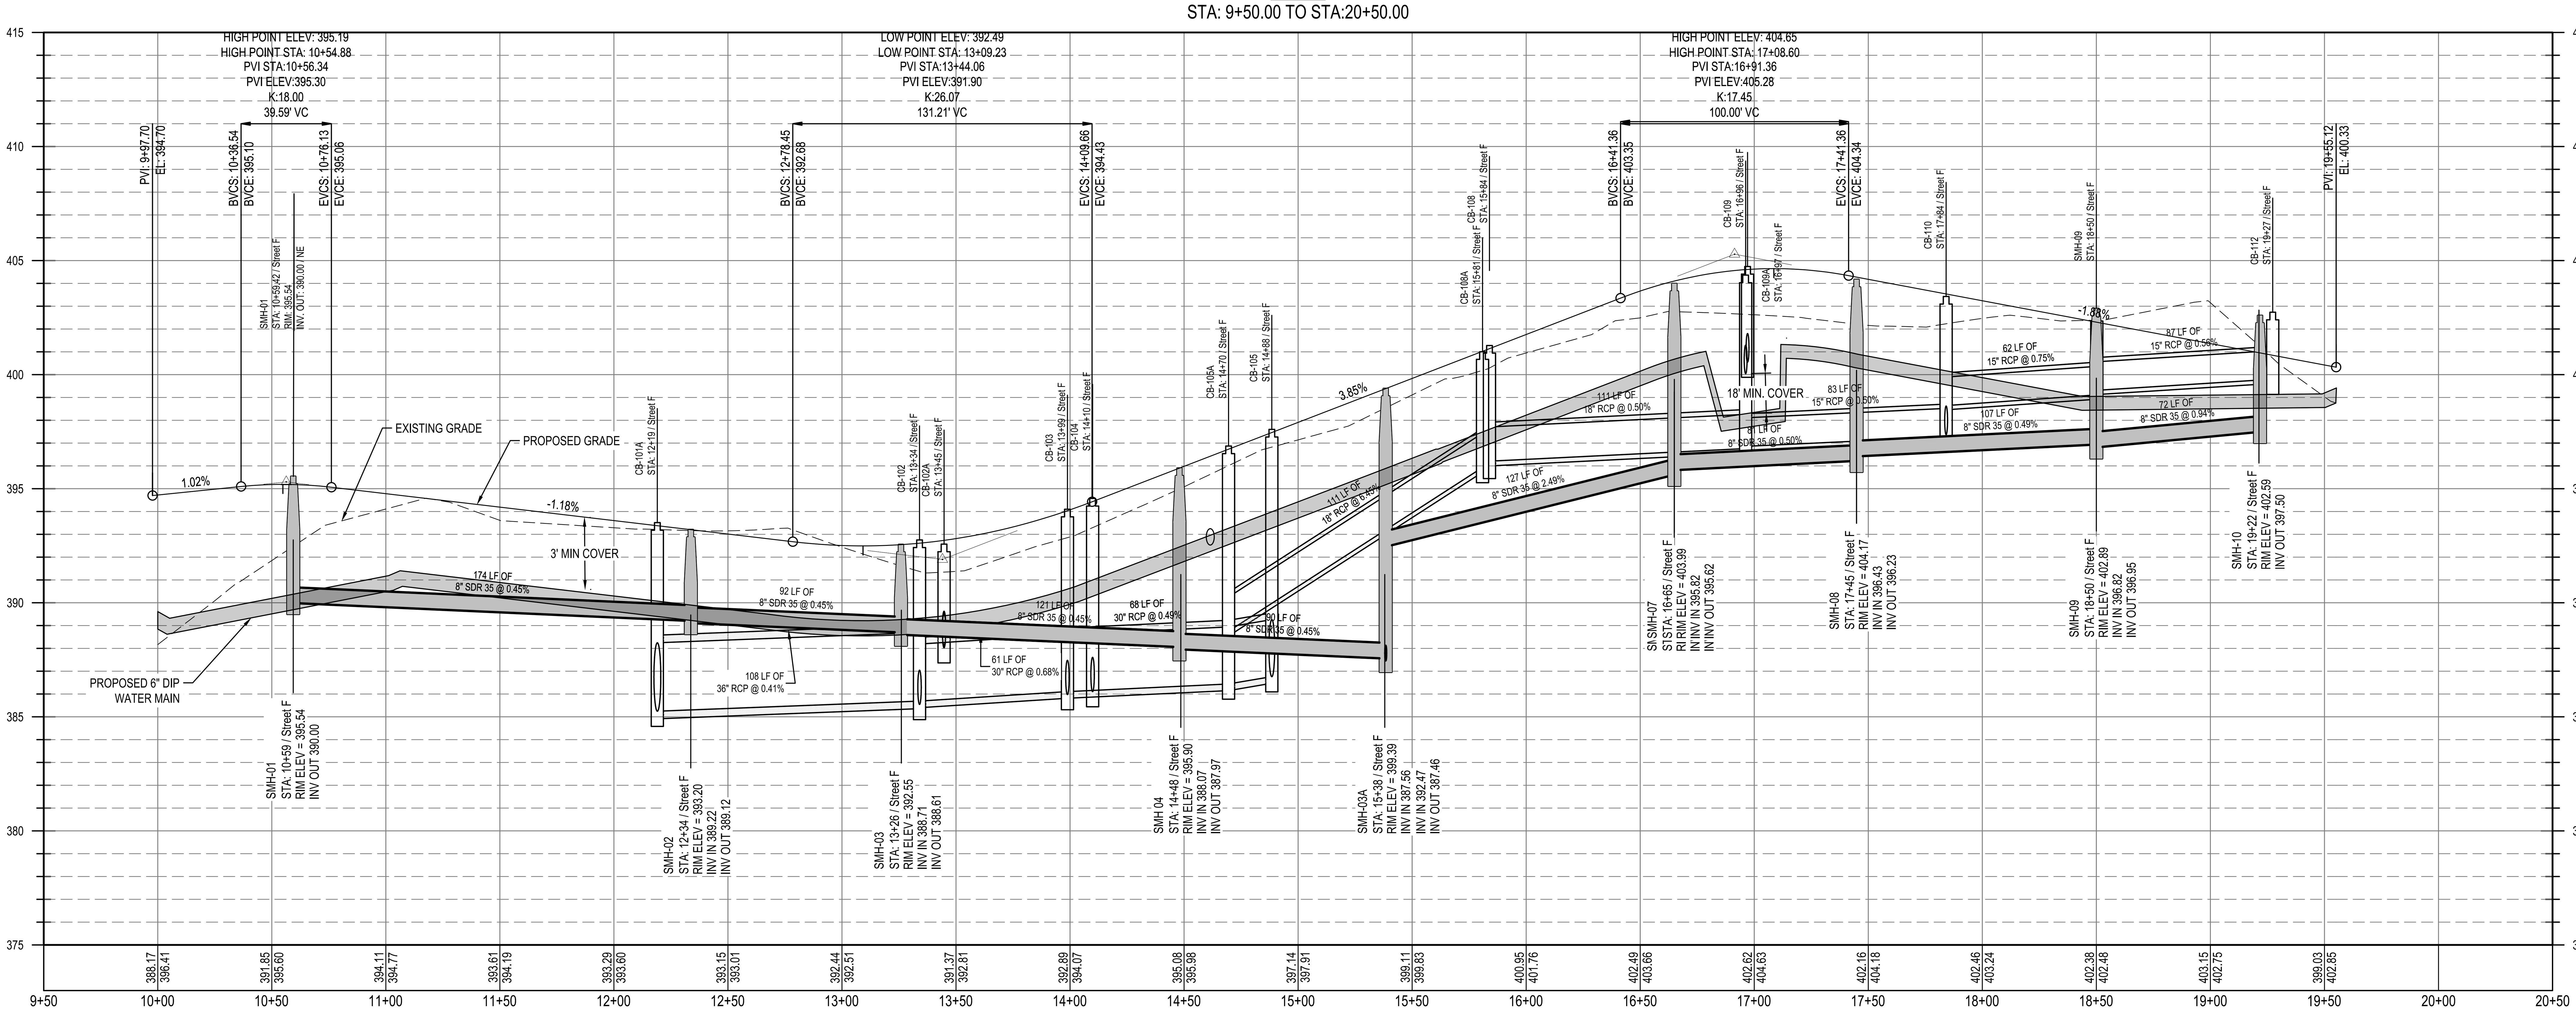

REV	DATE	DESCRIPTION
	06/01/2023	PER TOWN OF ROLESVILLE COMMENT
	04/03/2023	INITIAL SUBMITTAL

DESIGNED BY: DF/CD
DRAWN BY: DF/JWM
REVIEWED BY: DF

BGE
5440 WADE PARK BLVD, SUITE 102
RALEIGH NC 27607
WWW.BGEINC.COM
NC LICENSE #C-4397
©2023

LENNAR CORPORTAION
1100 PERIMETER PARK DRIVE, SUITE 112
MORRISVILLE / NORTH CAROLINA / 27560

PARKER RIDGE
82 SCHOOL STREET
ROLESVILLE / NORTH CAROLINA / 27571


STREET F PLAN AND PROFILE

NORTH CAROLINA PROFESSIONAL ENGINEER
PRELIMINARY
DEBRA M. FERM


NOT FOR CONSTRUCTION

Know what's below. Call before you dig.

FILE NUMBER: 8430-03
DATE: 06/01/2023
C6-6

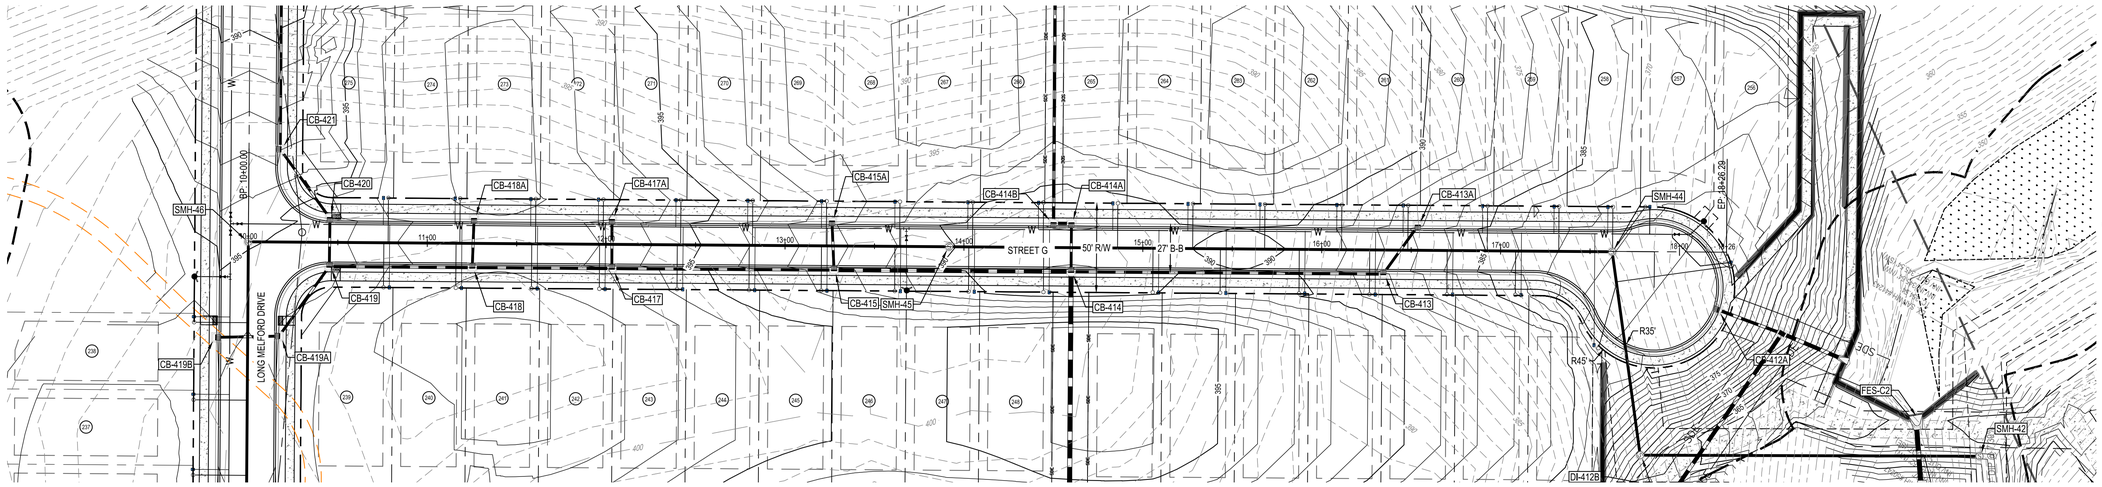

Street G
STA: 9+50.00 TO STA:19+00.00

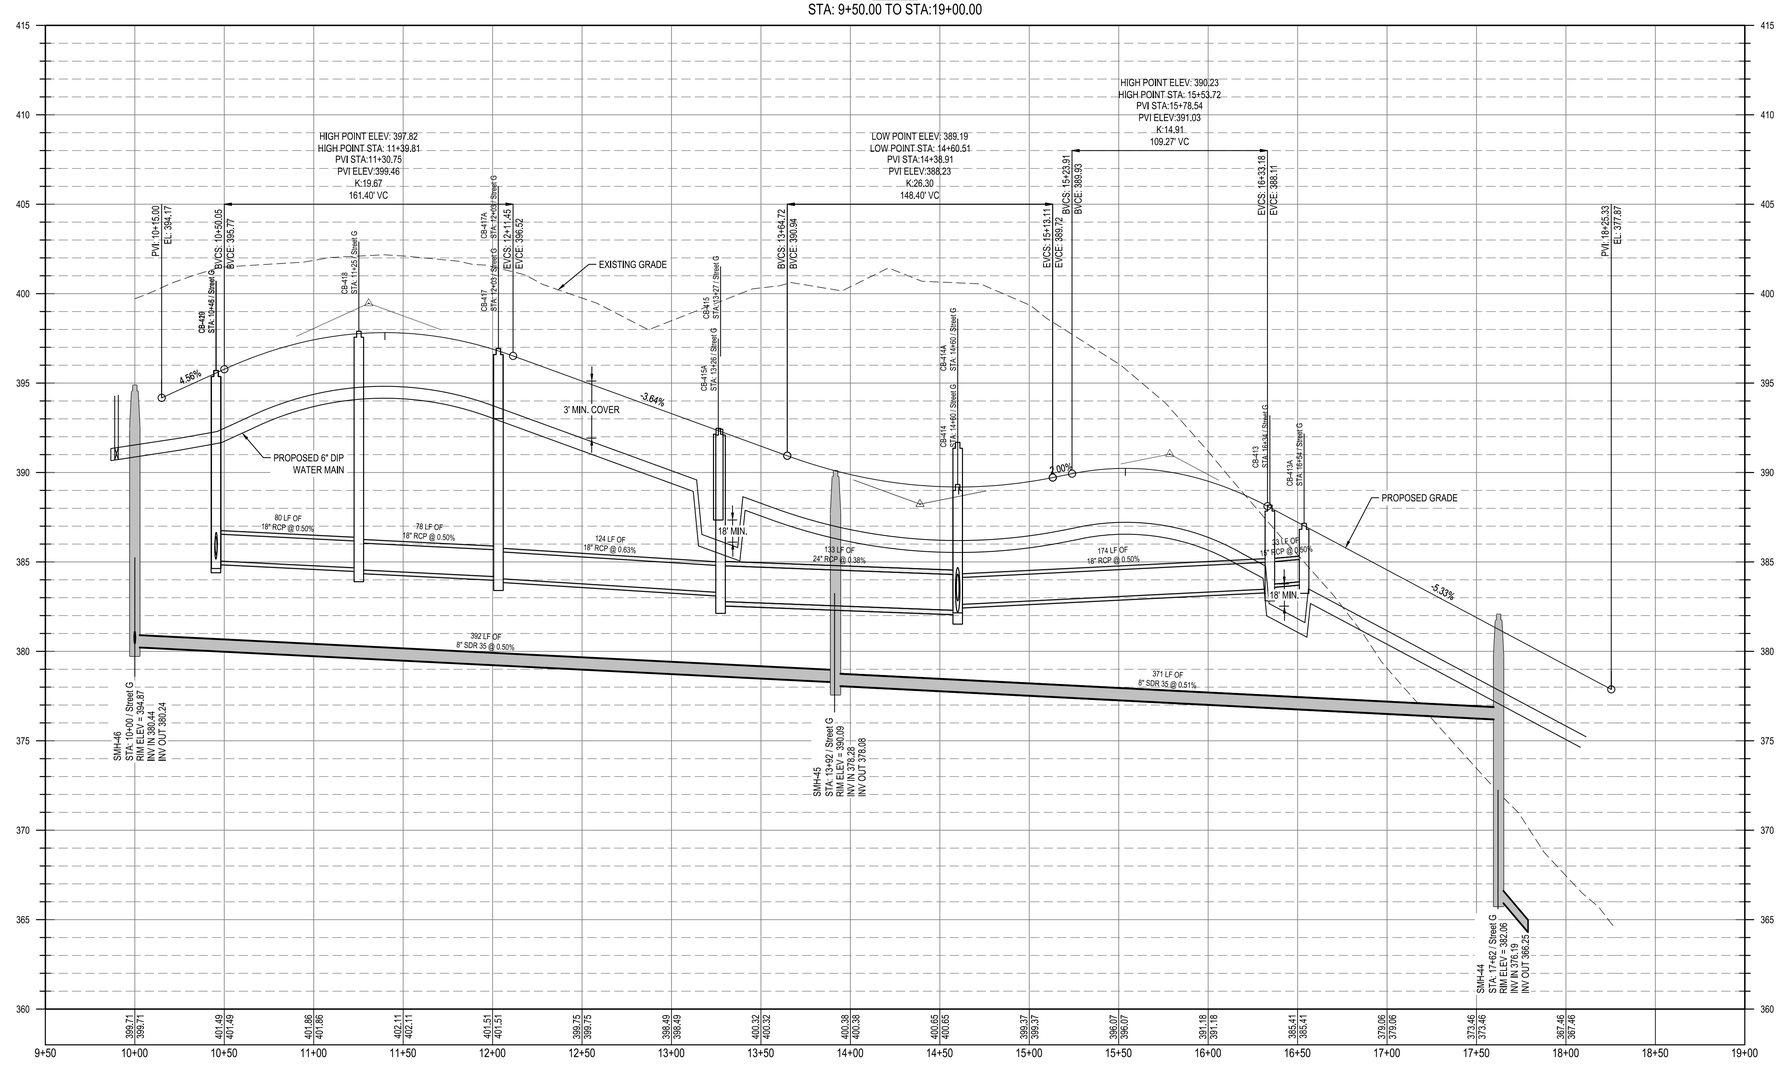

Know what's below. Call before you dig.

						06/01/2023	PER TOWN OF ROLESVILLE COMMENT
						04/03/2023	INITIAL SUBMITTAL
						REV	
DESIGNED BY:	DF/CD						
DRAWN BY:	DF/JWM						
REVIEWED BY:	DF						

BGE
5440 WADE PARK BLVD, SUITE 102
RALEIGH NC 27607
WWW.BGEINC.COM
NC LICENSE #C-4397
©2023

LENNAR CORPORTAION
1100 PERIMETER PARK DRIVE, SUITE 112
MORRISVILLE / NORTH CAROLINA / 27560


PARKER RIDGE
82 SCHOOL STREET
ROLESVILLE / NORTH CAROLINA / 27571


STREET G PLAN AND PROFILE

NORTH CAROLINA PROFESSIONAL ENGINEER DEBRA M. FERN
PRELIMINARY
NOT FOR CONSTRUCTION


FILE NUMBER: 8430-03
DATE: 06/01/2023
C6-7

\\browngay.net\panzura\Regions\NCA\Projects\Lennar\8430-03 - Lennar - School Street - Rolesville\03 - DWG\PlanSheets\On-Site\C6-7 ROAD PLAN AND PROFILE.dwg Layout: C6-7 STREET G PLAN AND PROFILE Plotted: 6/1/2023 3:29:52 PM

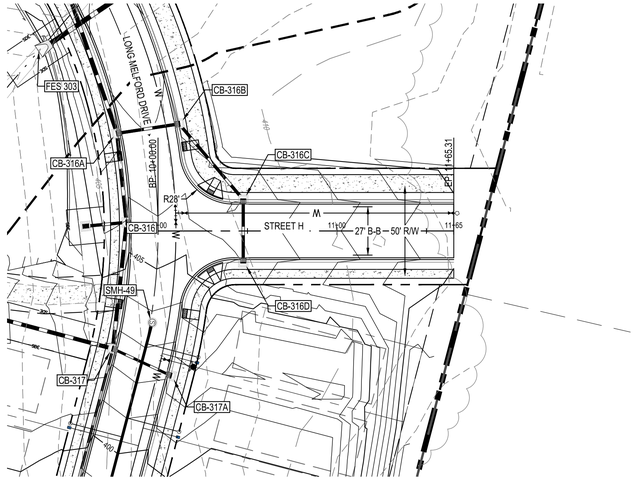

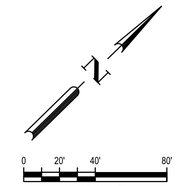

Street H
STA: 9+50.00 TO STA:12+50.00

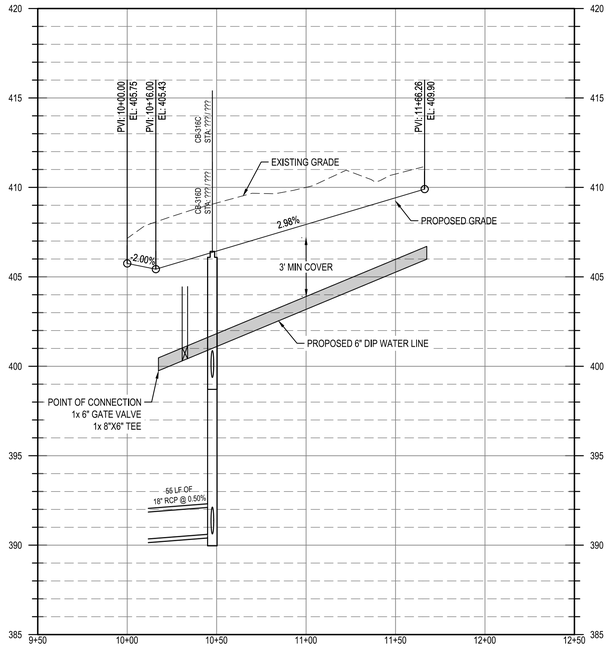

Know what's below.
Call before you dig.

REV		
04/03/2023	INITIAL SUBMITTAL	
06/01/2023	PER TOWN OF ROLESVILLE COMMENT	
DESIGNED BY:	DF/CD	
DRAWN BY:	DF/JWM	
REVIEWED BY:	DF	

BGE
5440 WADE PARK BLVD, SUITE 102
RALEIGH NC 27607
WWW.BGEINC.COM
NC LICENSE #C-4397

©2023

LENNAR CORPORTAION
1100 PERIMETER PARK DRIVE, SUITE 112
MORRISVILLE / NORTH CAROLINA / 27560

PARKER RIDGE
82 SCHOOL STREET
ROLESVILLE / NORTH CAROLINA / 27571

STREET H PLAN AND PROFILE


NORTH CAROLINA PROFESSIONAL ENGINEER
PRELIMINARY
DEBRA M. FERN
NOT FOR CONSTRUCTION


FILE NUMBER: 8430-03

DATE: 06/01/2023

C6-8

\\browngay.net\panzura\Regions\NCA\Projects\Lennar\8430-03 - Lennar - School Street - Rolesville\03 - DWG\PlanSheets\On-Site\C6-0 ROAD PLAN AND PROFILE.dwg Layout: C6-8 STREET H PLAN AND PROFILE Plotted: 6/1/2023 3:30:26 PM

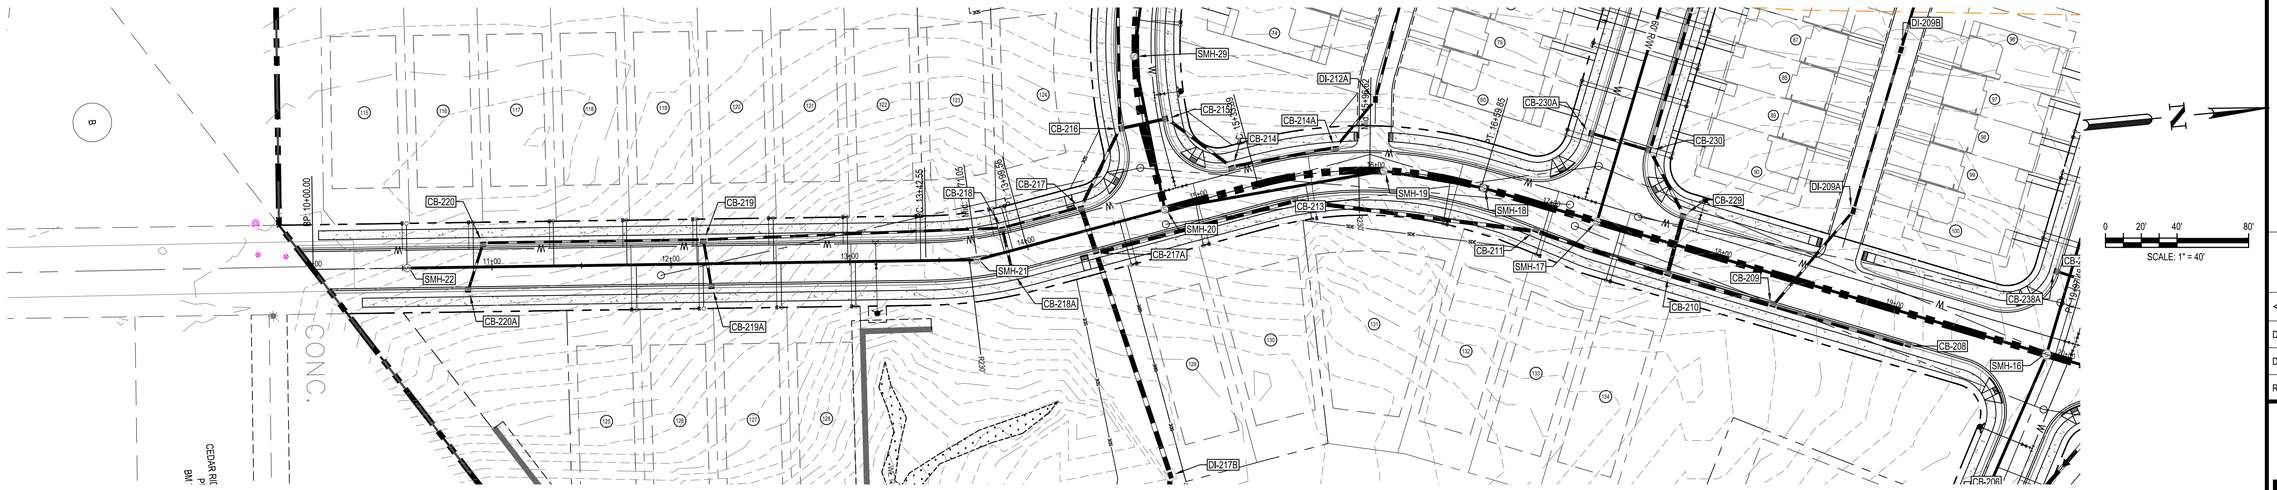

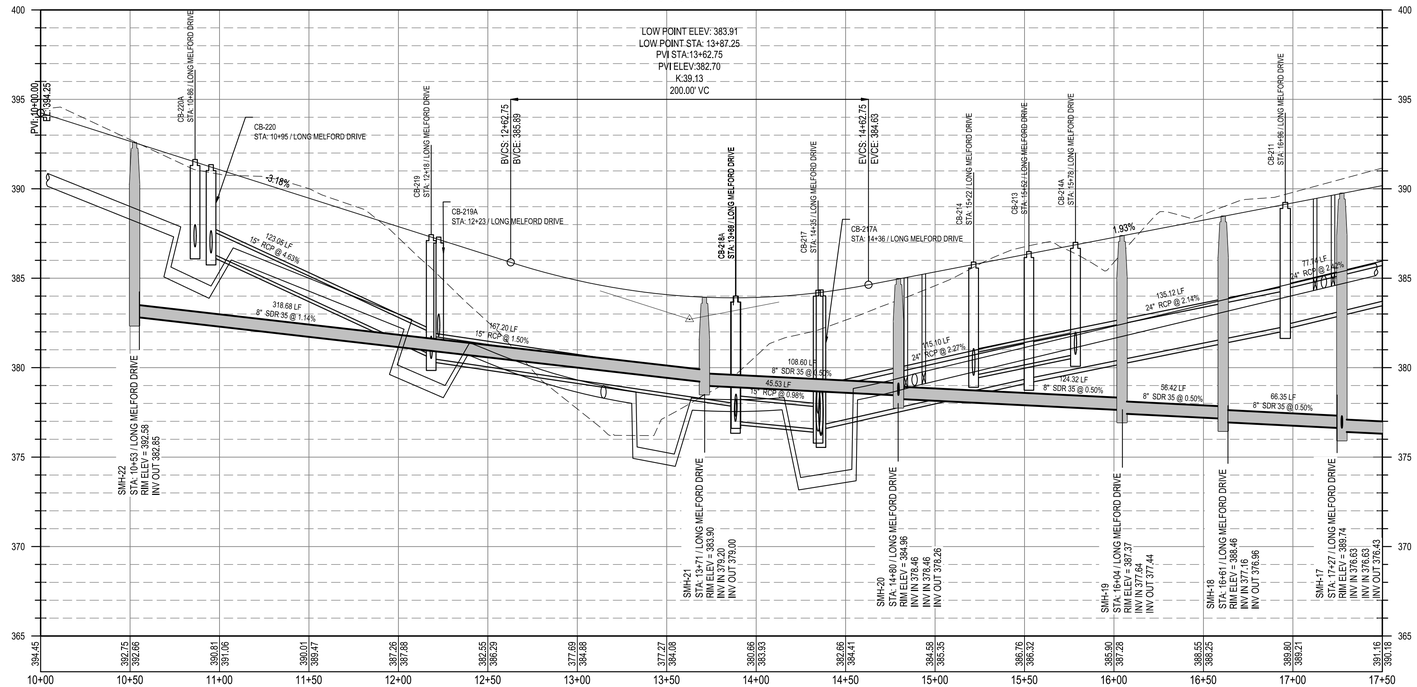

						06/01/2023	PER TOWN OF ROLESVILLE COMMENT
						04/03/2023	INITIAL SUBMITTAL
						REV	

DESIGNED BY: DF/CD

DRAWN BY: DF/JWM

REVIEWED BY: DF

BGE
5440 WADE PARK BLVD, SUITE 102
RALEIGH, NC 27607
WWW.BGEINC.COM
NC LICENSE #C-4397

©2023

LENNAR CORPORATION
1100 PERIMETER PARK DRIVE, SUITE 112
MORRISVILLE / NORTH CAROLINA / 27560

PARKER RIDGE
82 SCHOOL STREET
ROLESVILLE / NORTH CAROLINA / 27571

LONG MELFORD DRIVE PLAN AND PROFILE (1 OF 5)

NORTH CAROLINA PROFESSIONAL ENGINEER DEBRA M. FERM
PRELIMINARY
NOT FOR CONSTRUCTION


FILE NUMBER: 8430-03

DATE: 06/01/2023


C6-9

811 Know what's below. Call before you dig.

\\browngay.net\panzura\Regions\NCA\Projects\Lennar\8430-03 - Lennar - School Street - Rolesville\03 - DWG\PlanSheets\On-Site\C6-9 LONG MELFORD PLAN AND PROFILE.dwg Layout: C6-9 LONG MELFORD DRIVE PLAN AND PROFILE (1 OF 5) Plotted: 6/1/2023 3:31:01 PM

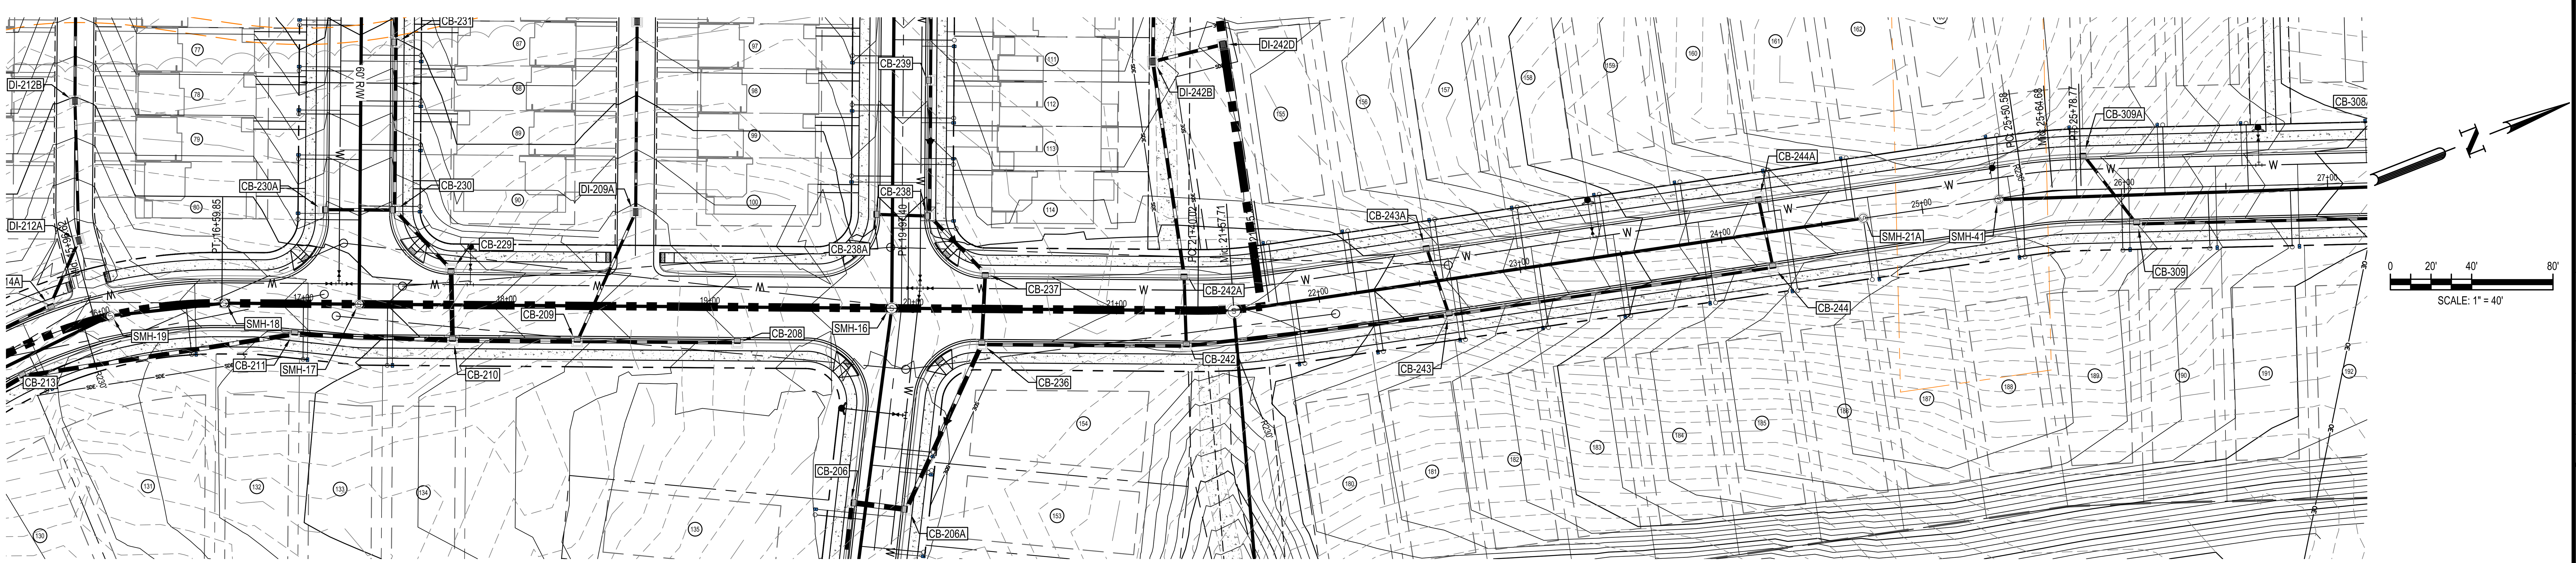

LONG MELFORD DRIVE
STA: 17+50.00 TO STA:25+00.00

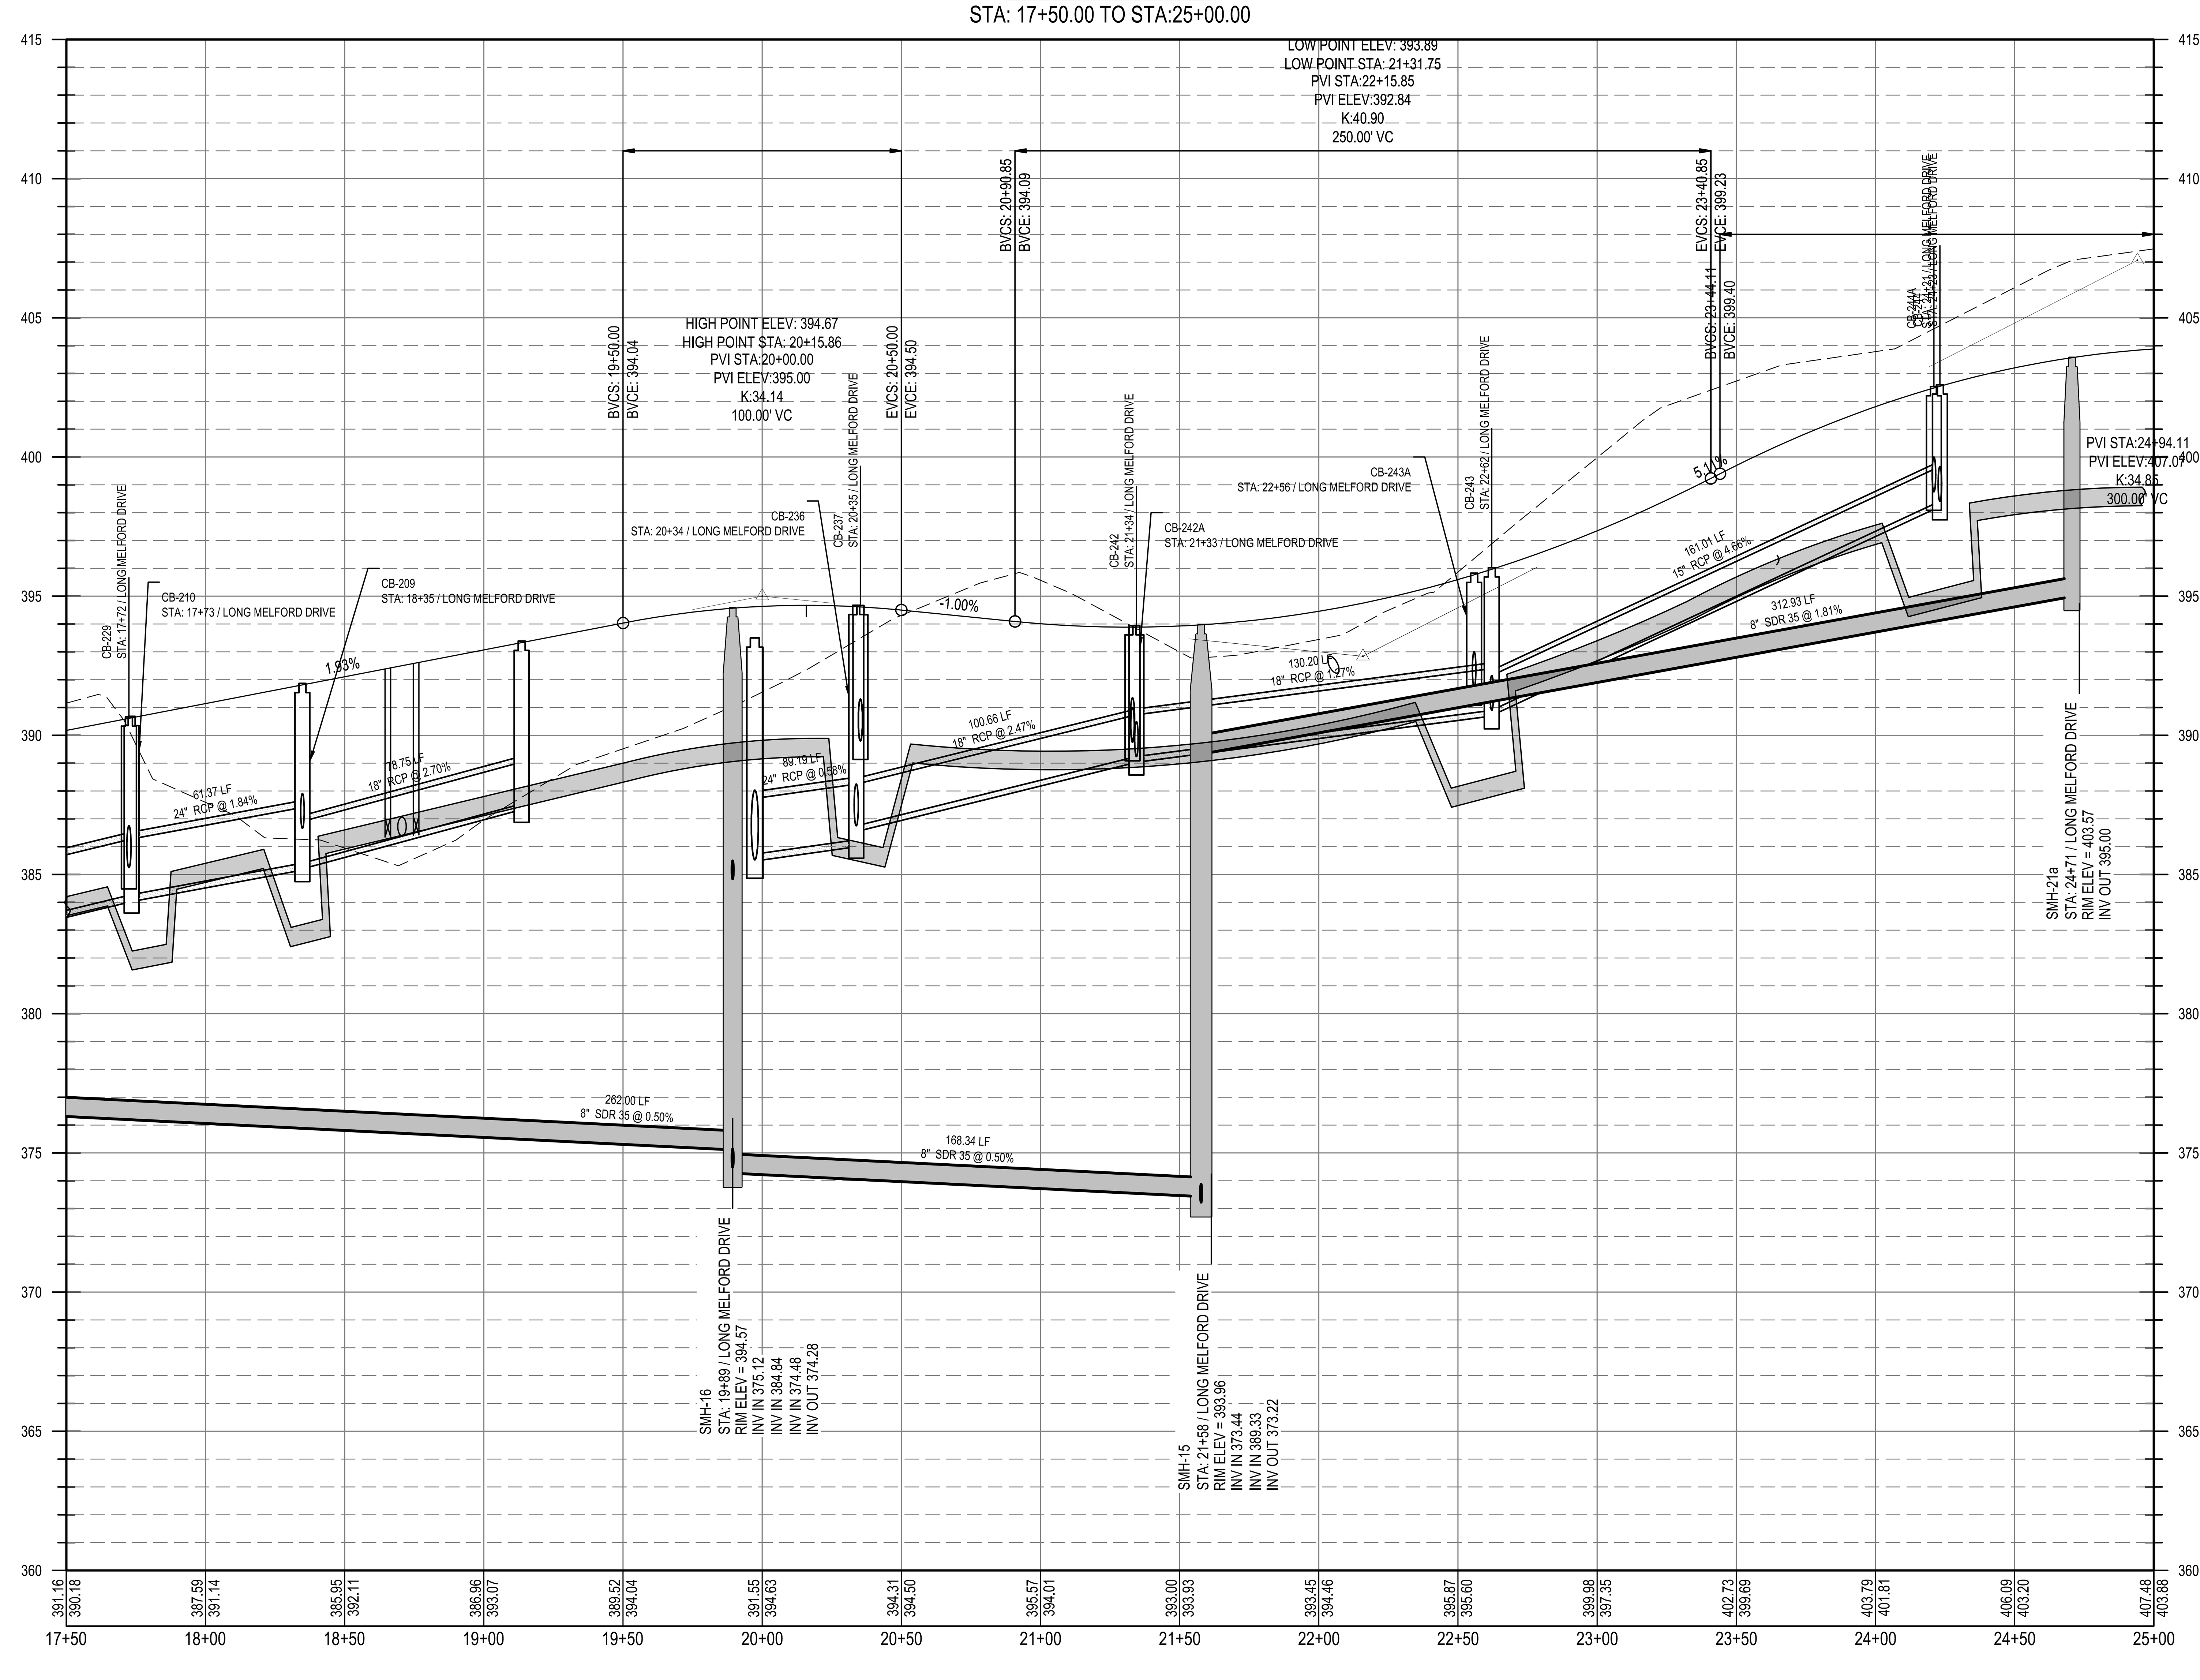

DESIGNED BY:
DRAWN BY:
REVIEWED BY:


BGE
5440 WADE PARK BLVD, SUITE 102
RALEIGH NC 27607
WWW.BGEINC.COM
NC LICENSE #C-4397


1100 PERIMETER PARK DRIVE, SUITE 112
MORRISVILLE / NORTH CAROLINA / 27560

82 SCHOOL STREET
ROLESVILLE / NORTH CAROLINA / 27571

NORTH CAROLINA PROFESSIONAL ENGINEER
DEBRA M. FERM

Know what's below. Call before you dig.

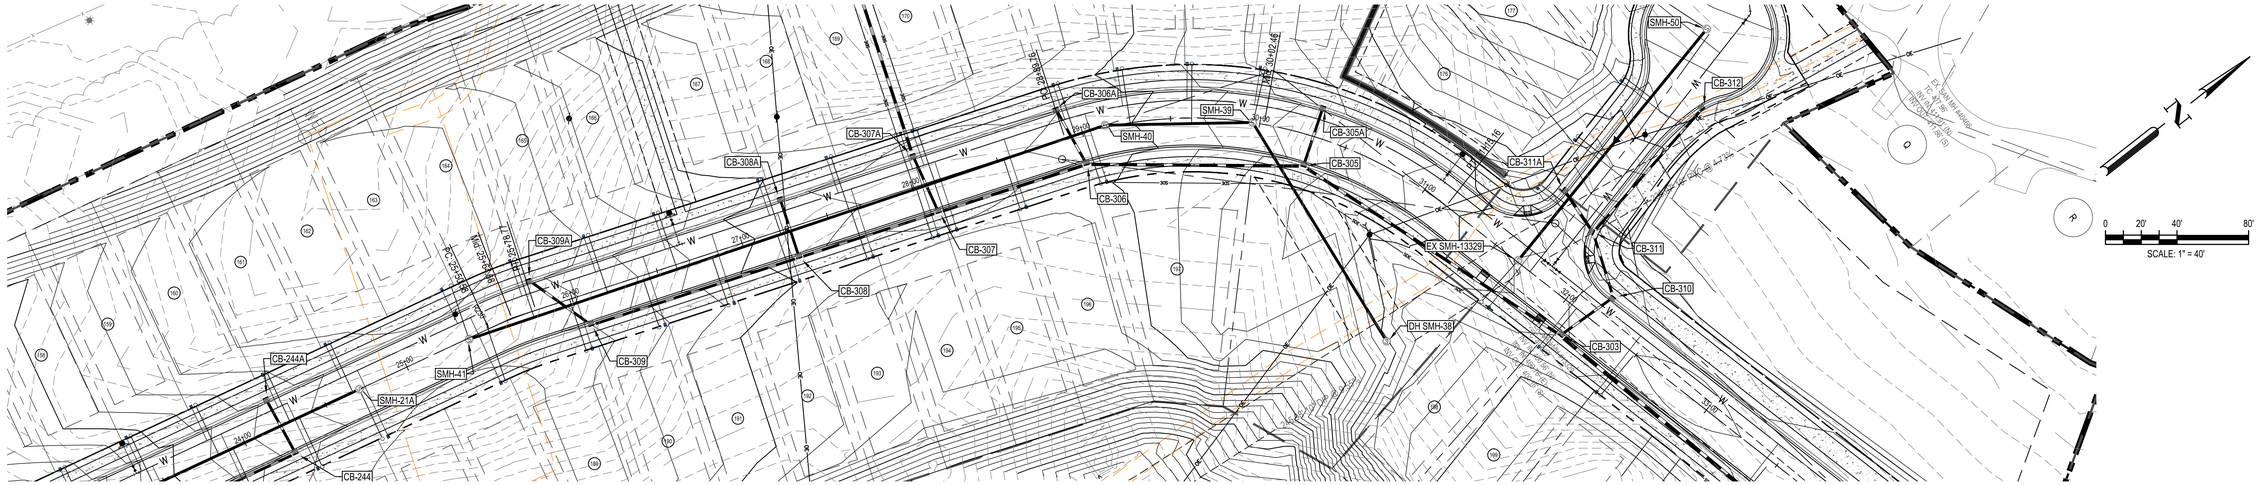

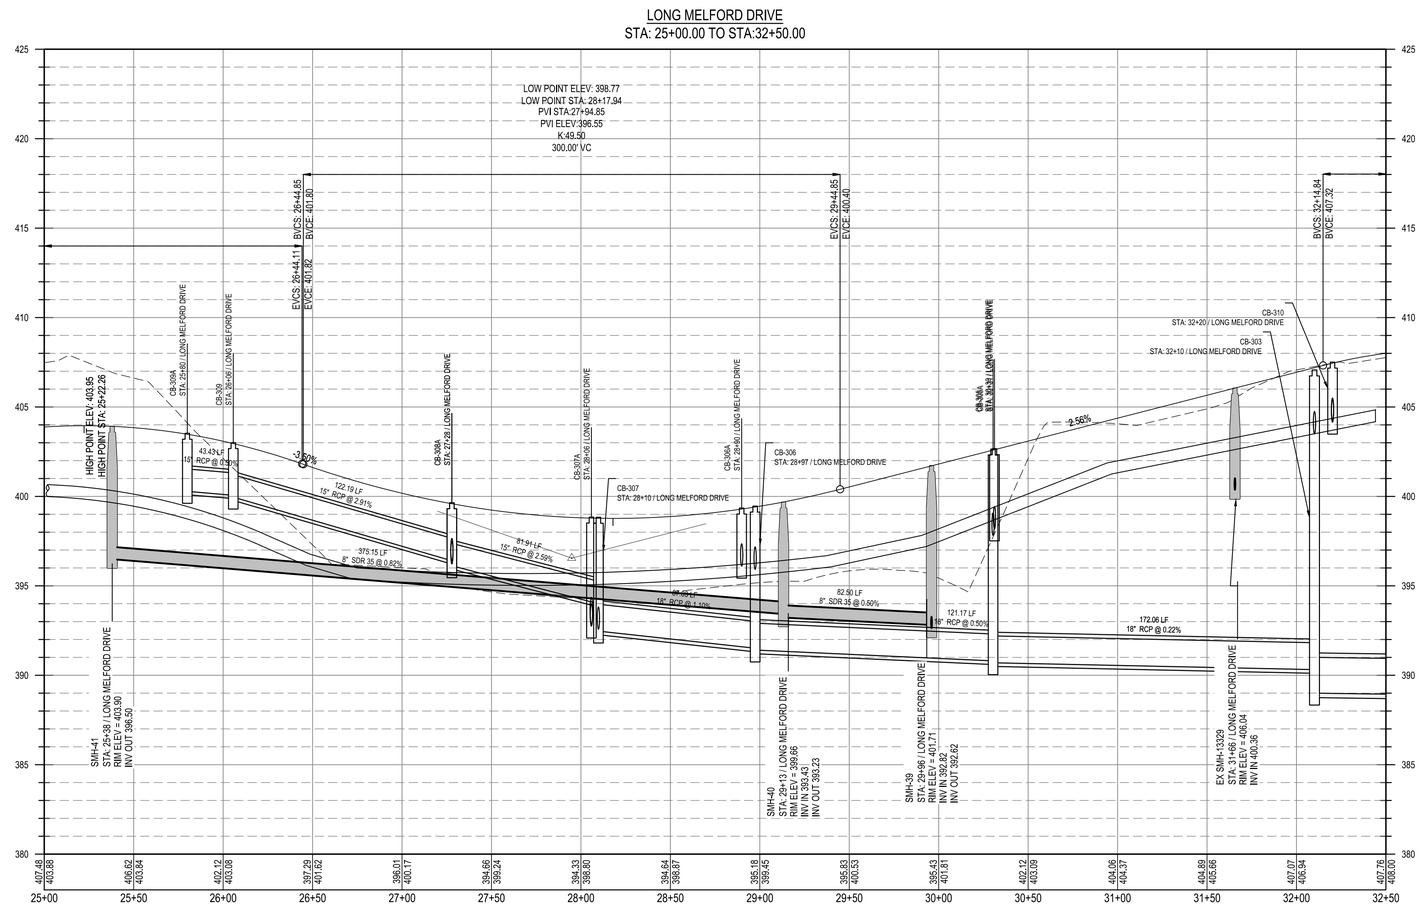

						06/01/2023	PER TOWN OF ROLESVILLE COMMENT
						04/03/2023	INITIAL SUBMITTAL
						REV	

DESIGNED BY: DF/CD

DRAWN BY: DF/JWM

REVIEWED BY: DF

BGE
5440 WADE PARK BLVD, SUITE 102
RALEIGH NC 27607
WWW.BGEINC.COM
NC LICENSE #C-4397

©2023

LENNAR CORPORTAION
1100 PERIMETER PARK DRIVE, SUITE 112
MORRISVILLE / NORTH CAROLINA / 27560

PARKER RIDGE
82 SCHOOL STREET
ROLESVILLE / NORTH CAROLINA / 27571

LONG MELFORD DRIVE PLAN AND PROFILE (3 OF 5)

NORTH CAROLINA PROFESSIONAL
PRELIMINARY
ENGINEER
DEBRA M. FOX
NOT FOR CONSTRUCTION


FILE NUMBER: 8430-03

DATE: 06/01/2023


C6-11

811 Know what's below. Call before you dig.

\\browngay.net\panzura\Regions\NCA\Projects\Lennar\8430-03 - Lennar - School Street - Rolesville\03 - DWG\PlanSheets\On-Site\C6-9 LONG MELFORD PLAN AND PROFILE.dwg Layout: C6-11 LONG MELFORD DRIVE PLAN AND PROFILE (3 OF 5) Plotted: 6/1/2023 3:31:22 PM

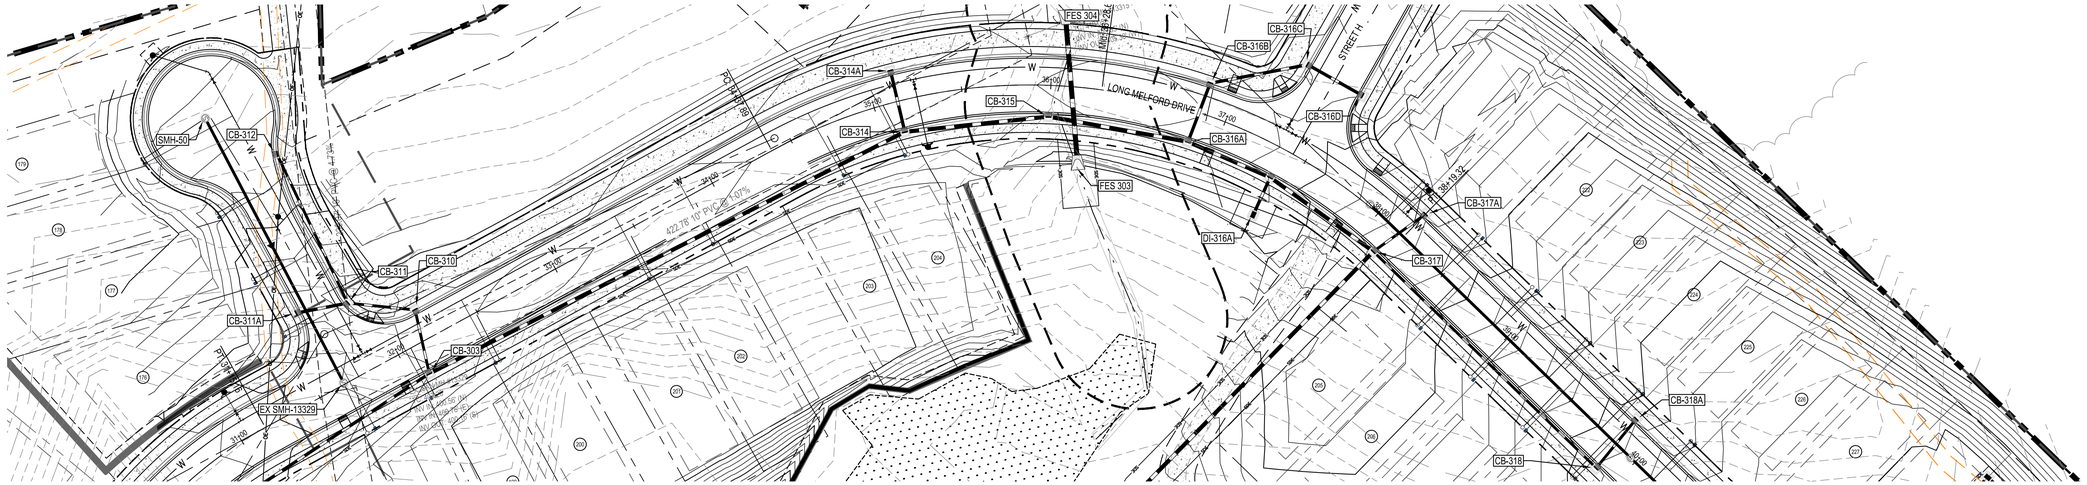

LONG MELFORD DRIVE
STA: 32+50.00 TO STA:40+00.00

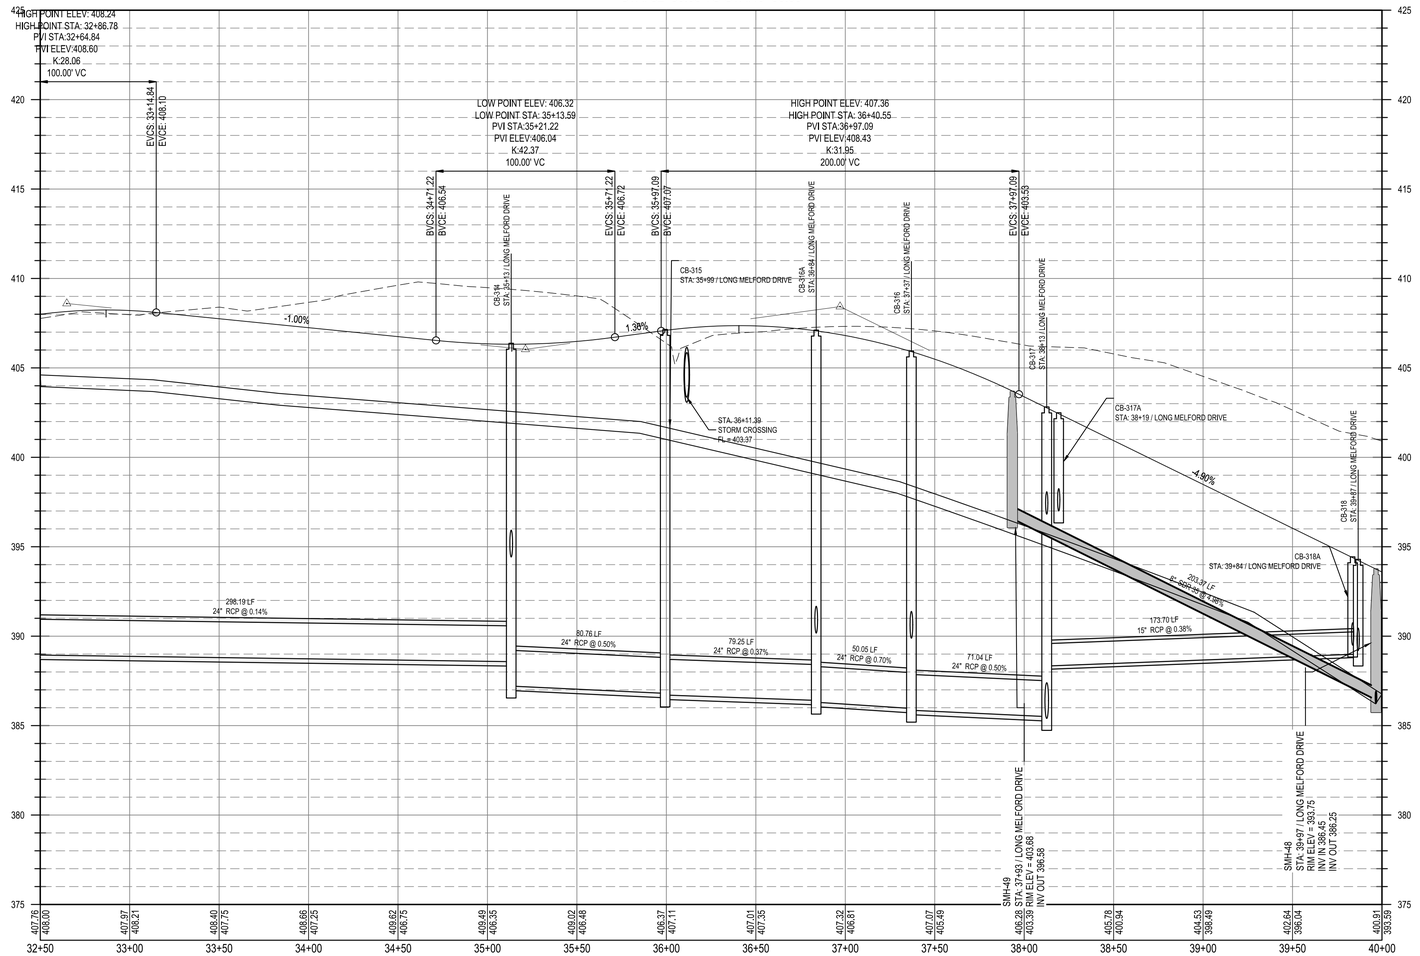

REV	DATE	DESCRIPTION
1	06/01/2023	PER TOWN OF ROLESVILLE COMMENT
0	04/03/2023	INITIAL SUBMITTAL

DESIGNED BY: DF/CD
DRAWN BY: DF/JWM
REVIEWED BY: DF

BGE
5440 WADE PARK BLVD, SUITE 102
RALEIGH NC 27607
WWW.BGEINC.COM
NC LICENSE #C-4397

©2023

LENNAR CORPORATION
1100 PERIMETER PARK DRIVE, SUITE 112
MORRISVILLE / NORTH CAROLINA / 27560

PARKER RIDGE
82 SCHOOL STREET
ROLESVILLE / NORTH CAROLINA / 27571


LONG MELFORD DRIVE PLAN AND PROFILE (4 OF 5)


NORTH CAROLINA PROFESSIONAL ENGINEER SEAL 047497 DEBRA M. FERM
PRELIMINARY
NOT FOR CONSTRUCTION

FILE NUMBER: 8430-03
DATE: 06/01/2023
C6-12

811 Know what's below. Call before you dig.

\\browngay.net\panzura\Regions\NCA\Projects\Lennar\8430-03 - Lennar - School Street - Rolesville\03 - DWG\PlanSheets\On-Site\C6-9 LONG MELFORD PLAN AND PROFILE.dwg Layout: C6-12 LONG MELFORD DRIVE PLAN AND PROFILE (4 OF 5) Plotted: 6/1/2023 3:31:32 PM

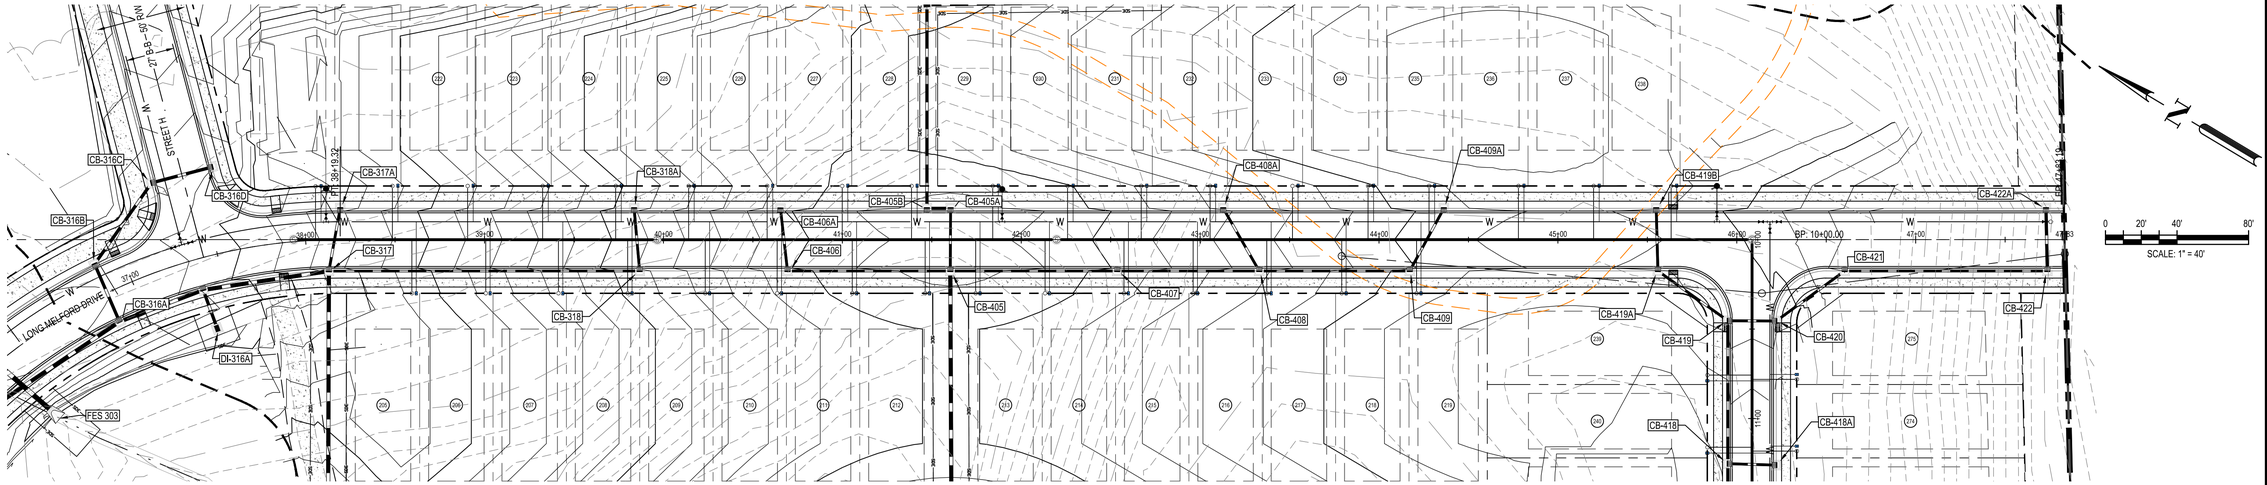

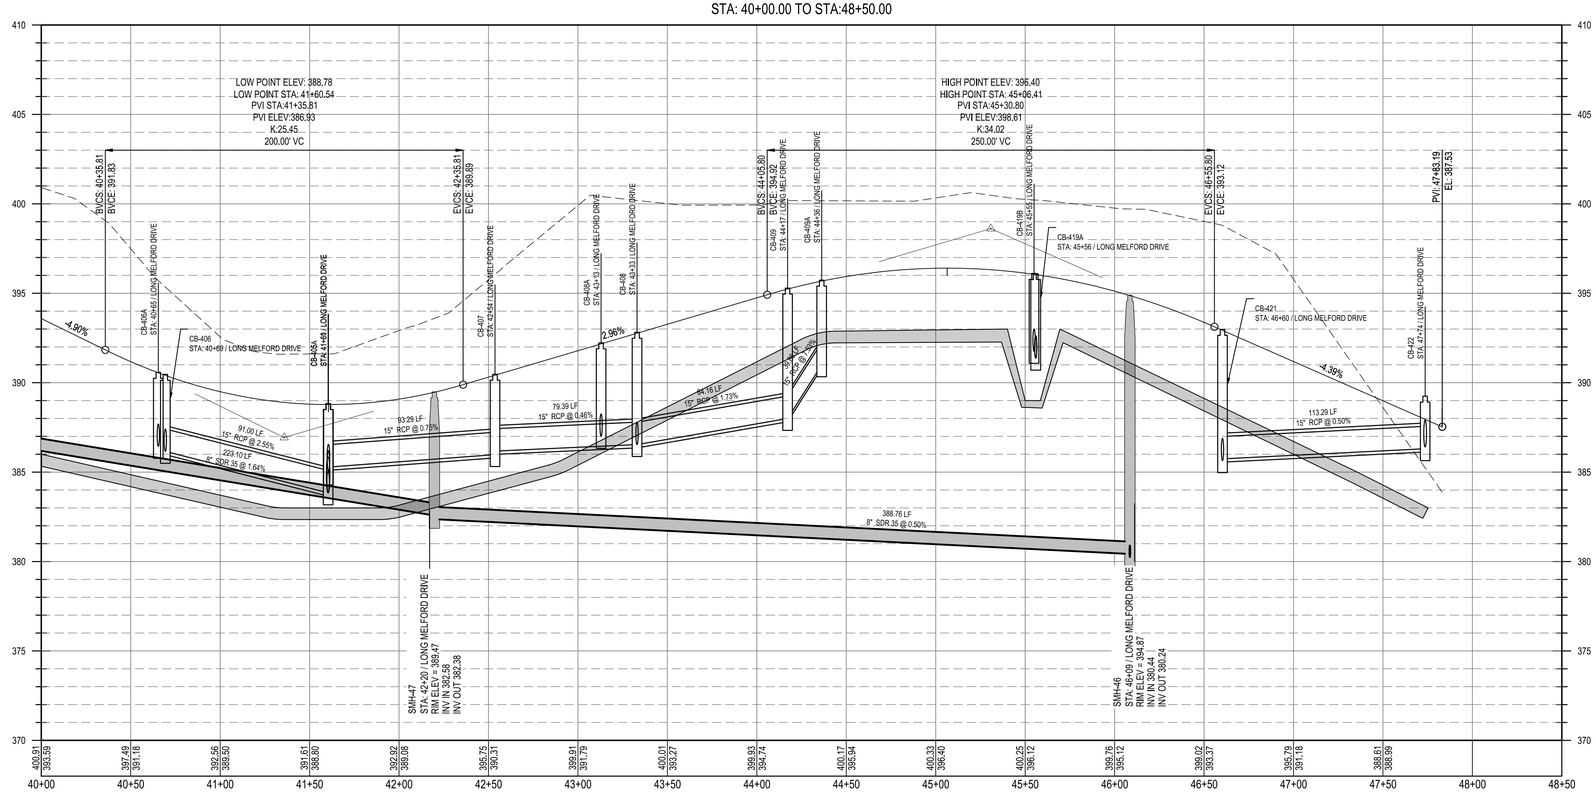

Know what's below. Call before you dig.

						06/01/2023	PER TOWN OF ROLESVILLE COMMENT
						04/03/2023	INITIAL SUBMITTAL
						REV	
DESIGNED BY:	DF/CD						
DRAWN BY:	DF/JWM						
REVIEWED BY:	DF						

BGE
5440 WADE PARK BLVD, SUITE 102
RALEIGH NC 27607
WWW.BGEINC.COM
NC LICENSE #C-4397

©2023

LENNAR CORPORTAION
1100 PERIMETER PARK DRIVE, SUITE 112
MORRISVILLE / NORTH CAROLINA / 27560

PARKER RIDGE
82 SCHOOL STREET
ROLESVILLE / NORTH CAROLINA / 27571

LONG MELFORD DRIVE PLAN AND PROFILE (5 OF 5)


NORTH CAROLINA PROFESSIONAL ENGINEER SEAL
PRELIMINARY
DEBRA M. FERN
NOT FOR CONSTRUCTION


FILE NUMBER: 8430-03

DATE: 06/01/2023

C6-13

\\browngay.net\panzura\Regions\NCA\Projects\Lennar\8430-03 - Lennar - School Street - Rolesville\03 - DWG\PlanSheets\On-Site\C6-9 LONG MELFORD PLAN AND PROFILE.dwg Layout: C6-13 LONG MELFORD DRIVE PLAN AND PROFILE (5 OF 5) Plotted: 6/1/2023 3:31:42 PM

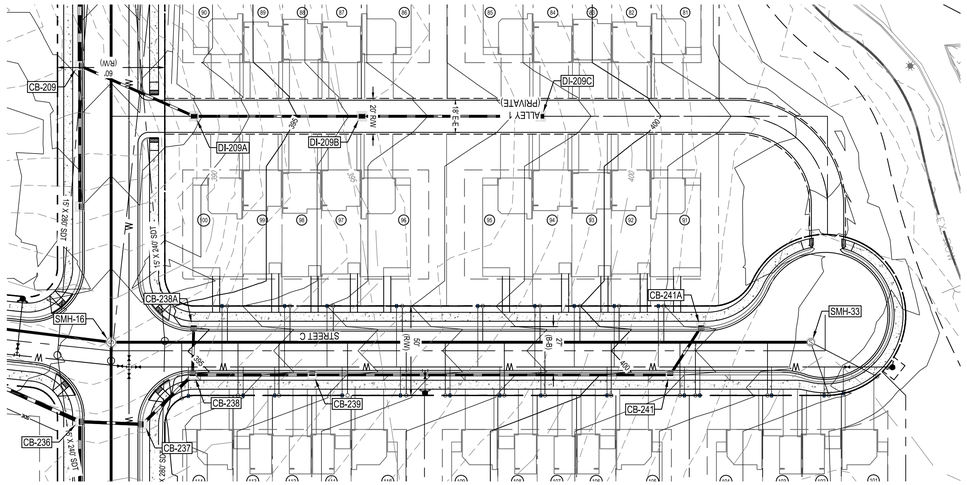

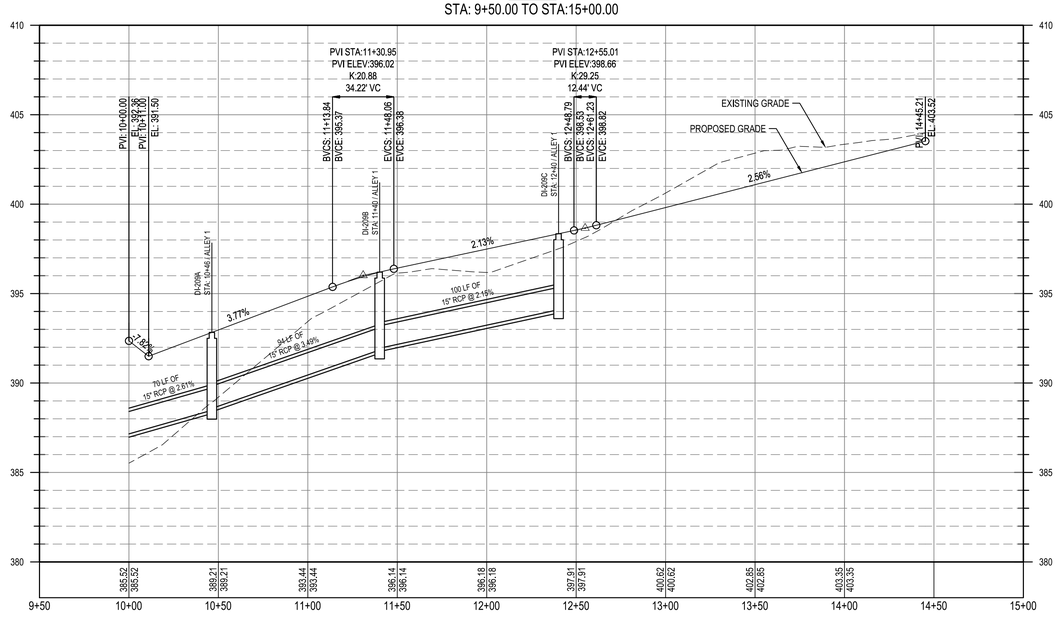

					06/01/2023	PER TOWN OF ROLESVILLE COMMENT
					04/03/2023	INITIAL SUBMITTAL
					REV	

DESIGNED BY: DF/CD

DRAWN BY: DF/JWM

REVIEWED BY: DF

BGE
5440 WADE PARK BLVD, SUITE 102
RALEIGH, NC 27607
WWW.BGEINC.COM
NC LICENSE #C-4397

©2023

LENNAR CORPORTAION
1100 PERIMETER PARK DRIVE, SUITE 112
MORRISVILLE / NORTH CAROLINA / 27560

PARKER RIDGE
62 SCHOOL STREET
ROLESVILLE / NORTH CAROLINA / 27571

ALLEY 1 PLAN AND PROFILE

NORTH CAROLINA PROFESSIONAL
PRELIMINARY
ENGINEER
DEBRA M. FIERA
NOT FOR CONSTRUCTION


FILE NUMBER: 8430-03

DATE: 06/01/2023


C6-14

811 Know what's below. Call before you dig.

\\browngay.net\panzura\Regions\NCA\Projects\Lennar\8430-03 - Lennar - School Street - Rolesville\03 - DWG\PlanSheets\On-Site\C6-10 ALLEY PLAN AND PROFILE.dwg Layout: C6-14 ALLEY 1 PLAN AND PROFILE Plotted: 6/1/2023 3:32:24 PM

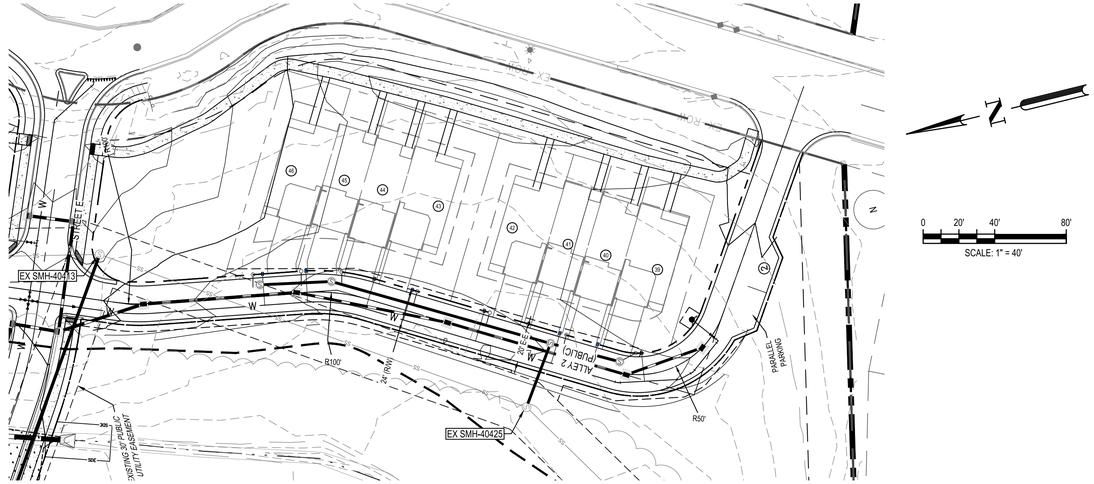

ALLEY 2
STA: 9+50.00 TO STA:16+00.00

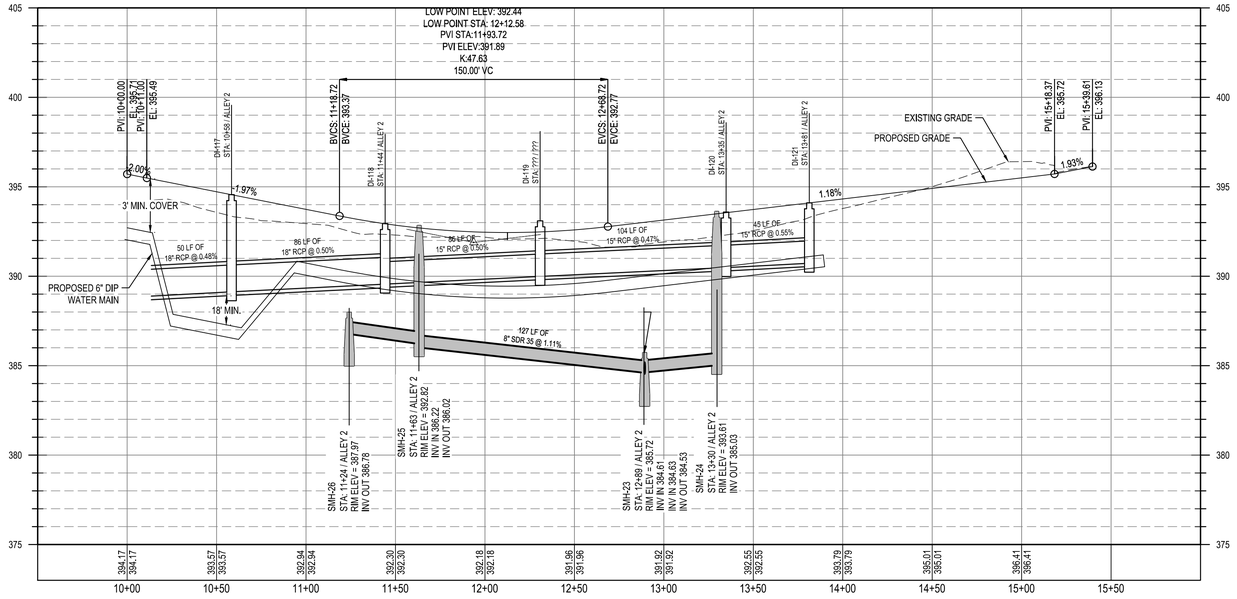

REV	DATE	DESCRIPTION
1	04/03/2023	INITIAL SUBMITTAL
2	06/01/2023	PER TOWN OF ROLESVILLE COMMENT

DESIGNED BY: DF/CD
DRAWN BY: DF/JWM
REVIEWED BY: DF

BGE
5440 WADE PARK BLVD, SUITE 102
RALEIGH, NC 27607
WWW.BGEINC.COM
NC LICENSE #C-4397
©2023

LENNAR CORPORTAION
1100 PERIMETER PARK DRIVE, SUITE 112
MORRISVILLE / NORTH CAROLINA / 27560

PARKER RIDGE
82 SCHOOL STREET
ROLESVILLE / NORTH CAROLINA / 27571

ALLEY 2 PLAN AND PROFILE

NORTH CAROLINA PROFESSIONAL ENGINEER SEAL
PRELIMINARY
DEBRA M. FERM
NOT FOR CONSTRUCTION


FILE NUMBER: 8430-03
DATE: 06/01/2023
C6-15

811 Know what's below. Call before you dig.

\\browngay.net\panzura\Regions\NCA\Projects\Lennar\8430-03 - Lennar - School Street - Rolesville\03 - DWG\PlanSheets\On-Site\C6-10 ALLEY PLAN AND PROFILE.dwg Layout: C6-15 ALLEY 2 PLAN AND PROFILE Plotted: 6/1/2023 3:32:32 PM



ALLEY 3
STA: 9+50.00 TO STA:16+00.00

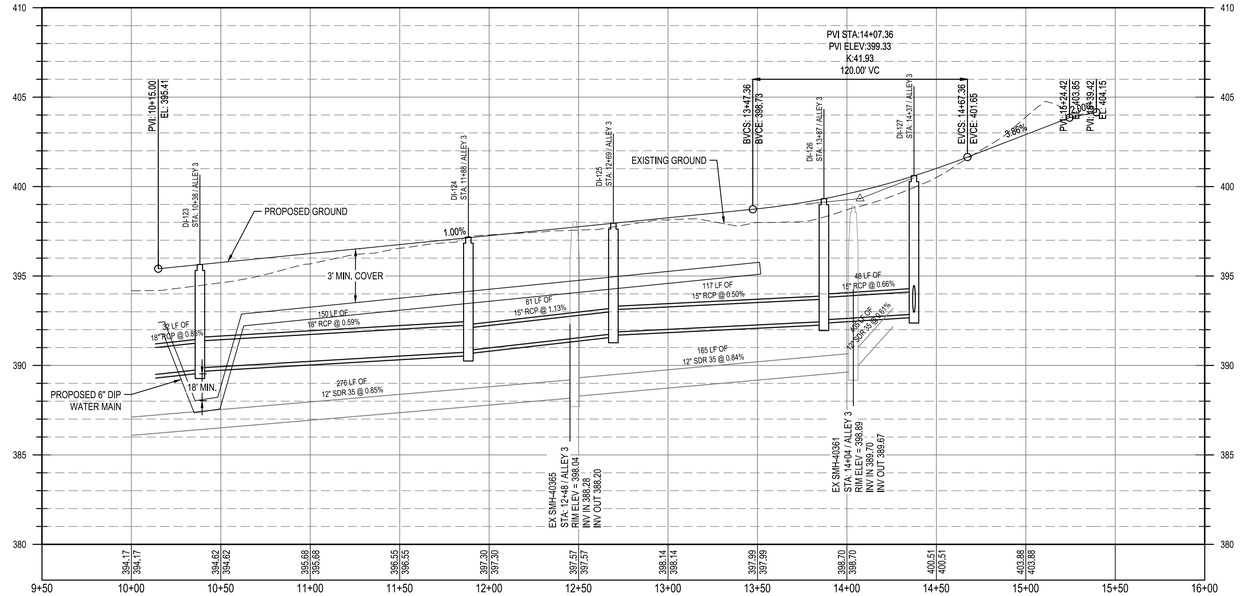

REV	DATE	DESCRIPTION
1	04/03/2023	INITIAL SUBMITTAL
2	06/01/2023	PER TOWN OF ROLESVILLE COMMENT

DESIGNED BY: DF/CD
DRAWN BY: DF/JWM
REVIEWED BY: DF

BGE
5440 WADE PARK BLVD, SUITE 102
RALEIGH, NC 27607
WWW.BGEINC.COM
NC LICENSE #C-4397

©2023

LENNAR CORPORTAION
1100 PERIMETER PARK DRIVE, SUITE 112
MORRISVILLE / NORTH CAROLINA / 27560

PARKER RIDGE
82 SCHOOL STREET
ROLESVILLE / NORTH CAROLINA / 27571


ALLEY 3 PLAN AND PROFILE


NORTH CAROLINA PROFESSIONAL ENGINEER DEBRA M. FERM
PRELIMINARY
NOT FOR CONSTRUCTION

FILE NUMBER: 8430-03
DATE: 06/01/2023
C6-16

811 Know what's below. Call before you dig.

\\browngay.net\panzura\Regions\NCA\Projects\Lennar\8430-03 - Lennar - School Street - Rolesville\03 - DWG\PlanSheets\On-Site\C6-10 ALLEY PLAN AND PROFILE.dwg Layout: C6-16 ALLEY 3 PLAN AND PROFILE Plotted: 6/1/2023 3:32:42 PM

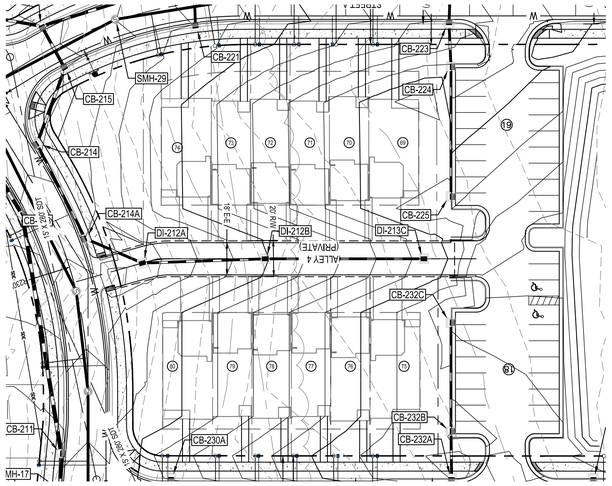

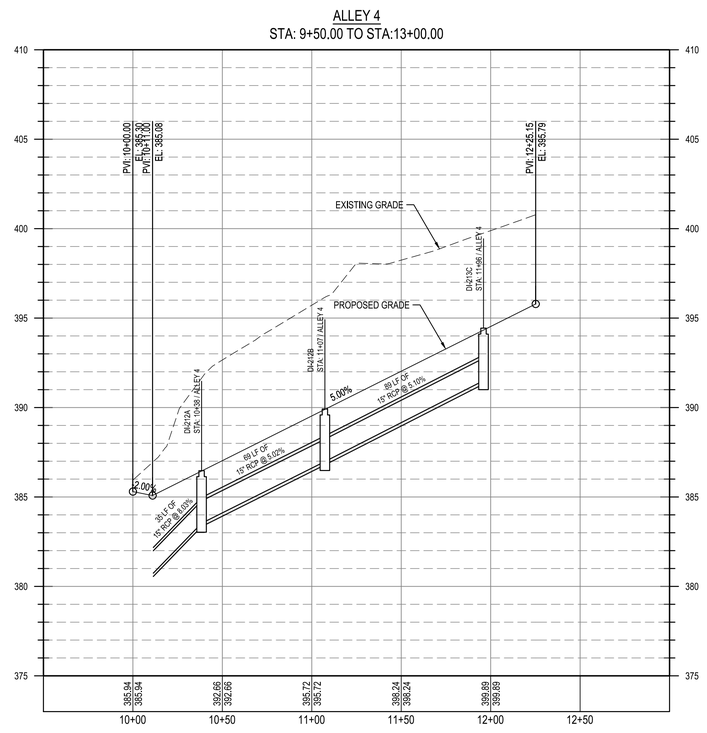

REV	DATE	DESCRIPTION
1	06/01/2023	PER TOWN OF ROLESVILLE COMMENT
0	04/03/2023	INITIAL SUBMITTAL

DESIGNED BY: DF/CD
DRAWN BY: DF/JWM
REVIEWED BY: DF

BGE
5440 WADE PARK BLVD, SUITE 102
RALEIGH, NC 27607
WWW.BGEINC.COM
NC LICENSE #C-4397

©2023

LENNAR CORPORTAION
1100 PERIMETER PARK DRIVE, SUITE 112
MORRISVILLE / NORTH CAROLINA / 27560

PARKER RIDGE
62 SCHOOL STREET
ROLESVILLE / NORTH CAROLINA / 27571

ALLEY 4 PLAN AND PROFILE

NORTH CAROLINA PROFESSIONAL ENGINEER SEAL DEBRA M. FERN PRELIMINARY NOT FOR CONSTRUCTION

FILE NUMBER: 8430-03

DATE: 06/01/2023


C6-17

811 Know what's below. Call before you dig.

\\browngay.net\panzura\Regions\NCA\Projects\Lennar\8430-03 - Lennar - School Street - Rolesville\03 - DWG\PlanSheets\On-Site\C6-10 ALLEY PLAN AND PROFILE.dwg Layout: C6-17 ALLEY 4 PLAN AND PROFILE Plotted: 6/1/2023 3:32:52 PM



GW - ALIGN 1A
STA: 9+50.00 TO STA:17+50.00

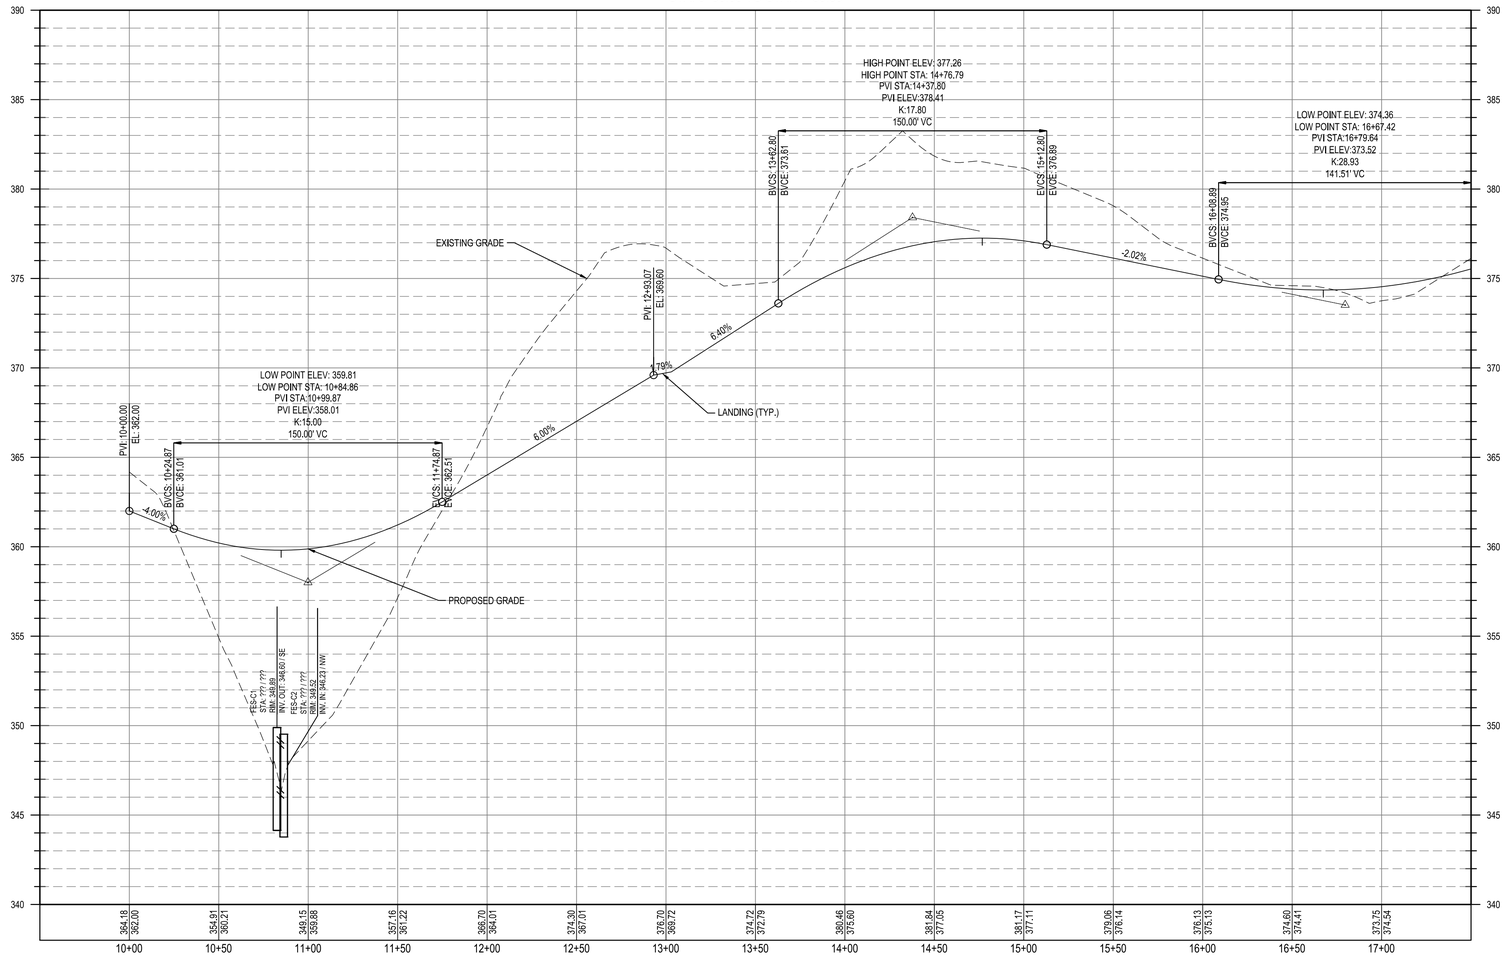

REV	DATE	DESCRIPTION
1	06/01/2023	PER TOWN OF ROLESVILLE COMMENT
0	04/03/2023	INITIAL SUBMITTAL

DESIGNED BY: DF/CD
DRAWN BY: DF/JWM
REVIEWED BY: DF

BGE
5440 WADE PARK BLVD, SUITE 102
RALEIGH NC 27607
WWW.BGEINC.COM
NC LICENSE #C-4397
©2023

LENNAR CORPORTAION
1100 PERIMETER PARK DRIVE, SUITE 112
MORRISVILLE / NORTH CAROLINA / 27560

PARKER RIDGE
82 SCHOOL STREET
ROLESVILLE / NORTH CAROLINA / 27571


GW1A GREENWAY PLAN AND PROFILE (1 OF 2)


NORTH CAROLINA PROFESSIONAL ENGINEER SEAL
PRELIMINARY
DEBRA M. FERRIS
NOT FOR CONSTRUCTION

FILE NUMBER: 8430-03
DATE: 06/01/2023
C6-18


811 Know what's below. Call before you dig.

\\brownjay.net\panzura\Regions\NCA\Projects\Lennar\8430-03 - Lennar - School Street - Rolesville\03 - DWG\PlanSheets\On-Site\C6-18 GREENWAY PLAN AND PROFILE.dwg Layout: GW1A GREENWAY PLAN AND PROFILE (1 OF 2) Plotted: 6/1/2023 3:33:35 PM

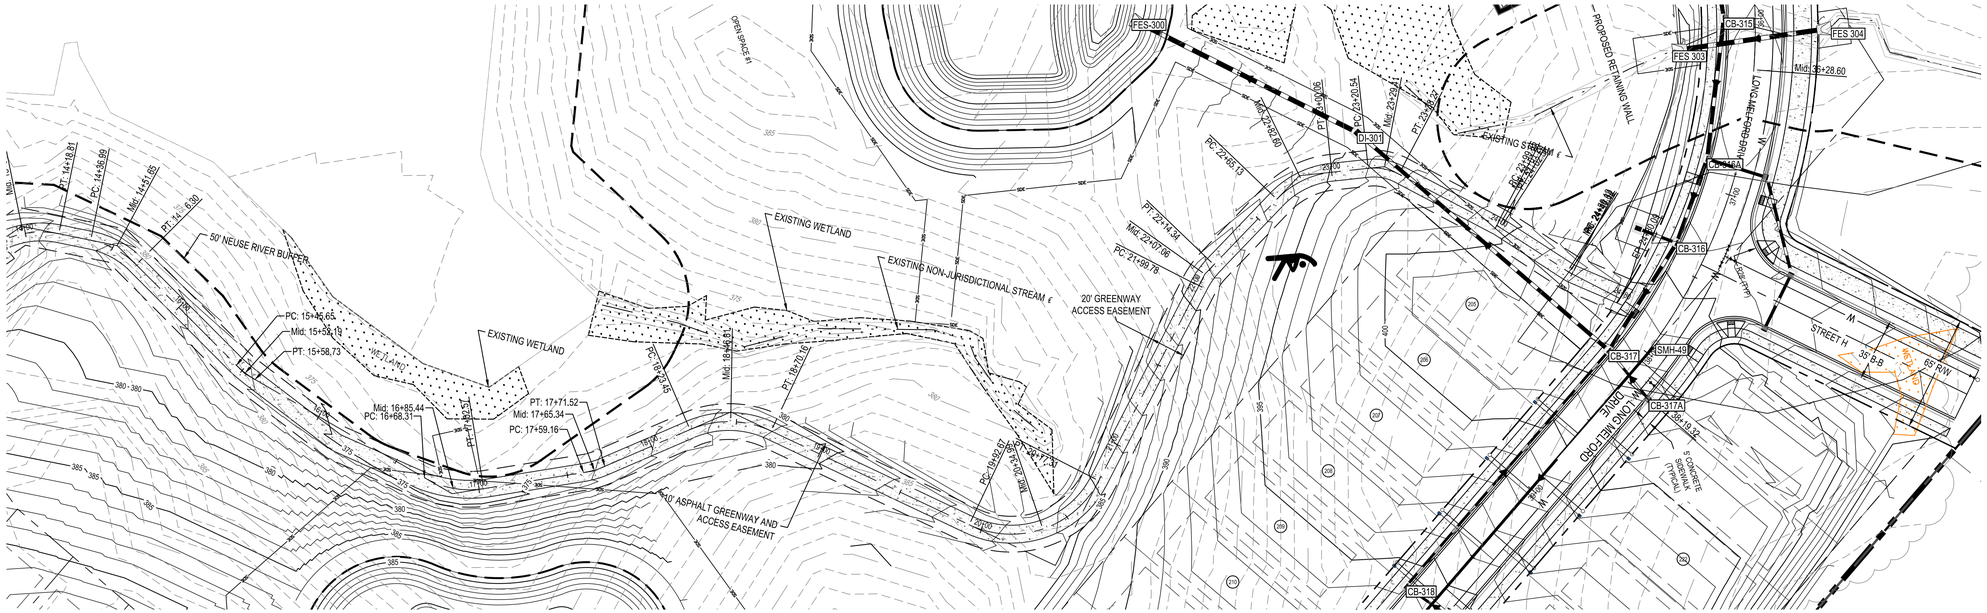

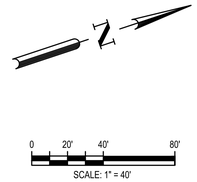

GW - ALIGN 1A
STA: 17+00.00 TO STA:24+80.09

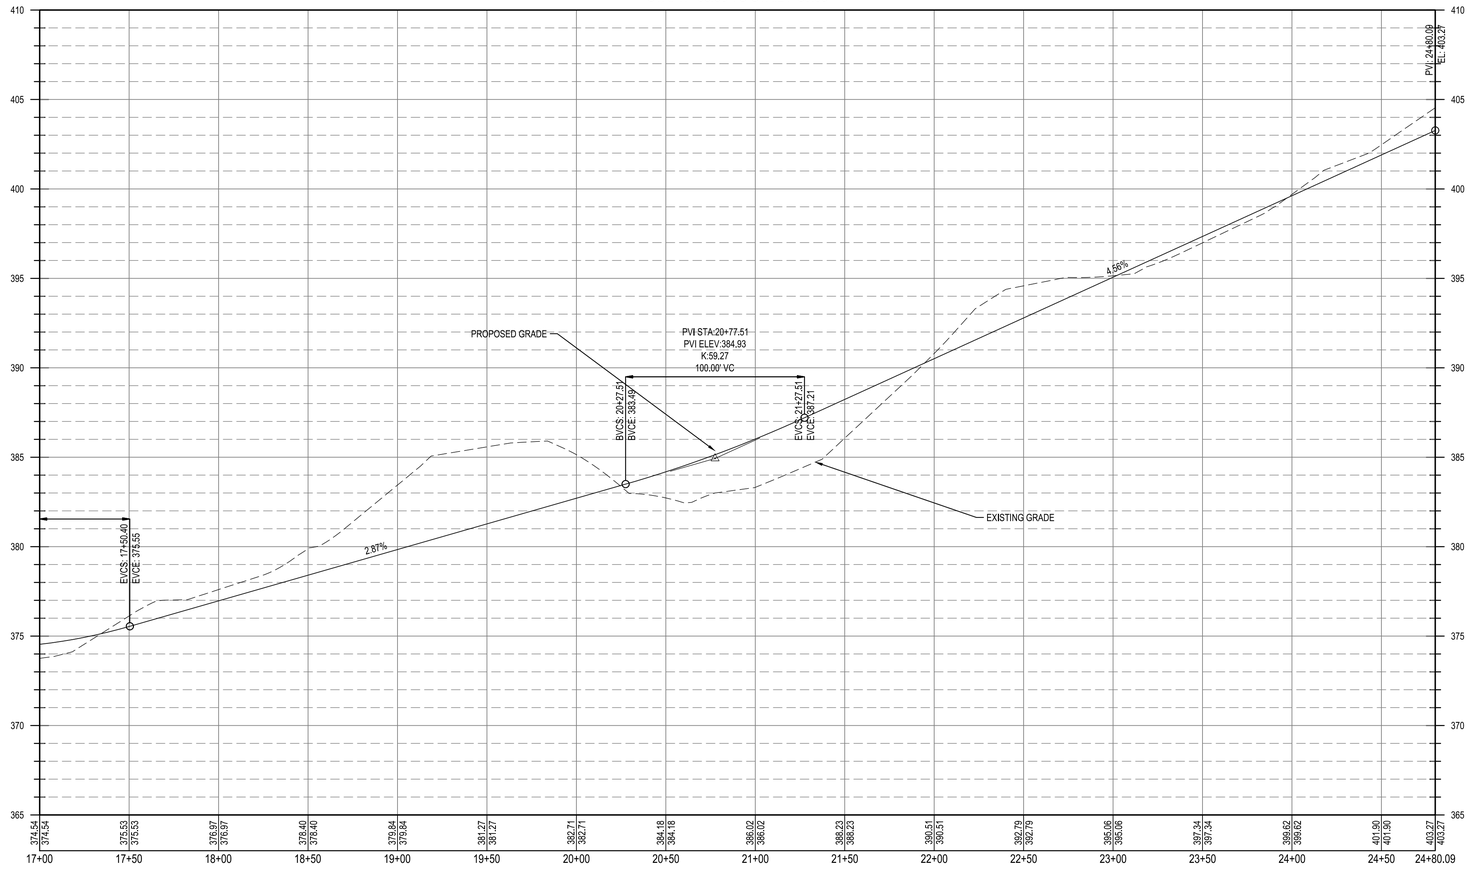

						06/01/2023	PER TOWN OF ROLESVILLE COMMENT
						04/03/2023	INITIAL SUBMITTAL
						REV	

DESIGNED BY: DF/CD
DRAWN BY: DF/JWM
REVIEWED BY: DF

BGE
5440 WADE PARK BLVD, SUITE 102
RALEIGH NC 27607
WWW.BGEINC.COM
NC LICENSE #C-4397
©2023

LENNAR CORPORTAION
1100 PERIMETER PARK DRIVE, SUITE 112
MORRISVILLE / NORTH CAROLINA / 27560

PARKER RIDGE
62 SCHOOL STREET
ROLESVILLE / NORTH CAROLINA / 27571

GW1A GREENWAY PLAN AND PROFILE (2 OF 2)

NORTH CAROLINA PROFESSIONAL ENGINEER DEBRA M. FERN SEAL
PRELIMINARY
NOT FOR CONSTRUCTION


FILE NUMBER: 8430-03
DATE: 06/01/2023
C6-19

811 Know what's below. Call before you dig.

\\browngay net\panzura\Regions\NCA\Projects\Lennar\8430-03 - Lennar - School Street - Rolesville\03 - DWG\PlanSheets\On-Site\C6-19 GREENWAY PLAN AND PROFILE.dwg Layout: GW1A GREENWAY PLAN AND PROFILE (2 OF 2) Plotted: 6/1/2023 3:33:43 PM



GW - ALIGN 1B
STA: 10+00.00 TO STA:17+50.00

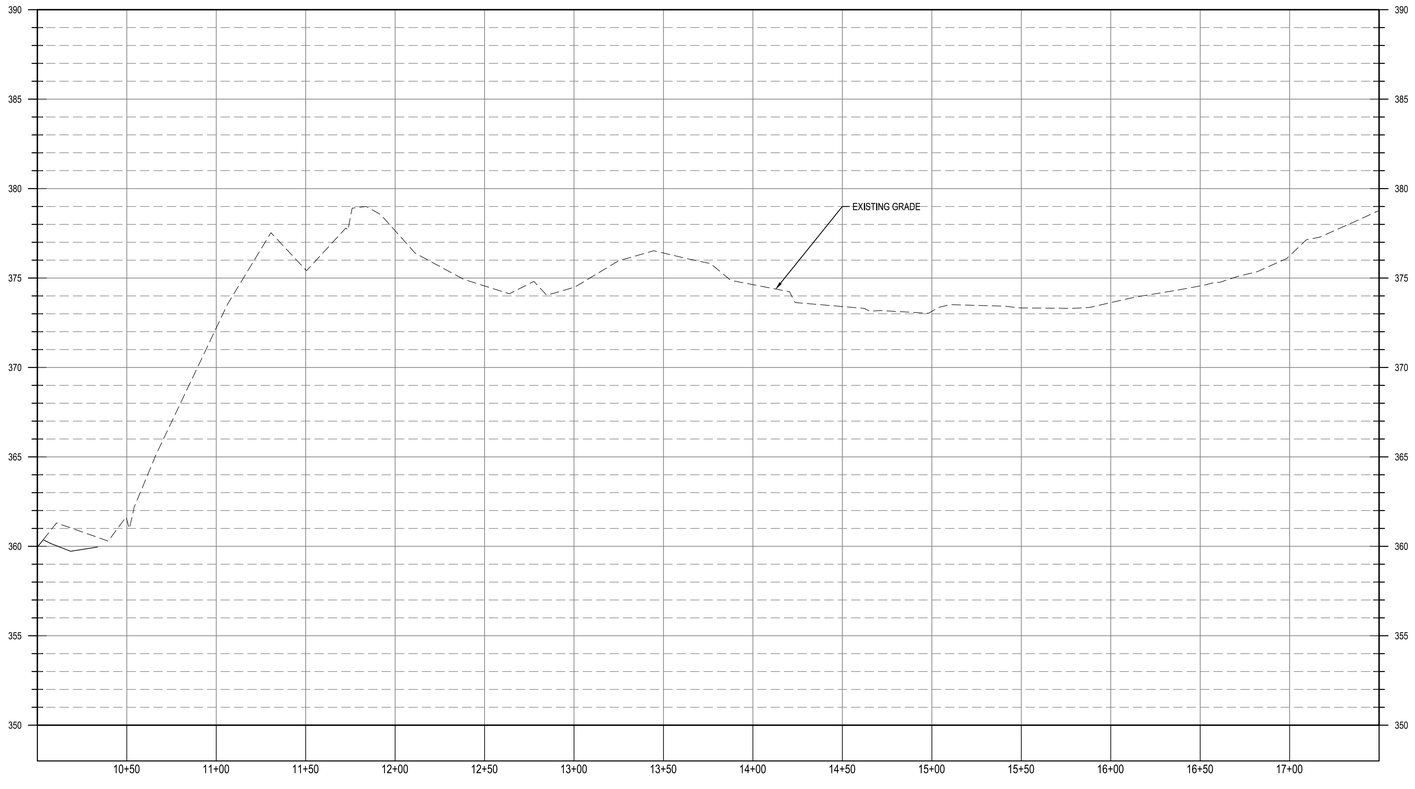

Know what's below.
Call before you dig.

REV	DATE	DESCRIPTION
1	04/03/2023	INITIAL SUBMITTAL
2	06/01/2023	PER TOWN OF ROLESVILLE COMMENT

DESIGNED BY: DF/CD
DRAWN BY: DF/JWM
REVIEWED BY: DF

BGE
5440 WADE PARK BLVD, SUITE 102
RALEIGH NC 27607
WWW.BGEINC.COM
NC LICENSE #C-4397

©2023

LENNAR CORPORATION
1100 PERIMETER PARK DRIVE, SUITE 112
MORRISVILLE / NORTH CAROLINA / 27560

PARKER RIDGE
82 SCHOOL STREET
ROLESVILLE / NORTH CAROLINA / 27571


GW1B GREENWAY PLAN AND PROFILE (1 OF 2)

NORTH CAROLINA PROFESSIONAL ENGINEER SEAL
PRELIMINARY
DEBRA M. TERRY
NOT FOR CONSTRUCTION


FILE NUMBER: 8430-03
DATE: 06/01/2023

C6-20

\\brownjay.net\panzura\Regions\NCA\Projects\Lennar\8430-03 - Lennar - School Street - Rolesville\03 - DWG\PlanSheets\On-Site\C6-18 GREENWAY PLAN AND PROFILE.dwg Layout: GW1B GREENWAY PLAN AND PROFILE (1 OF 2) Plotted: 6/1/2023 3:33:53 PM

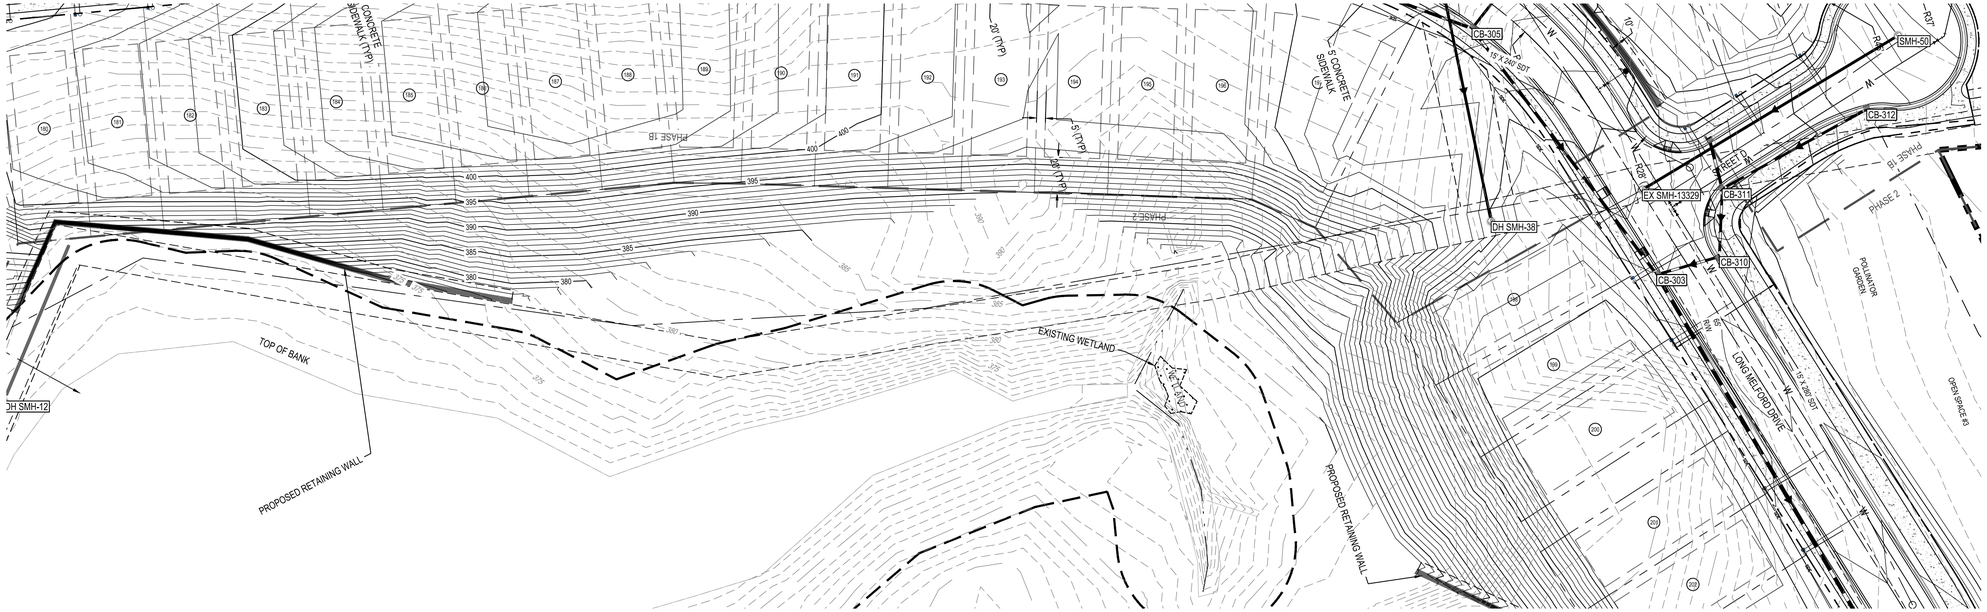

GW - ALIGN 1B
STA: 17+00.00 TO STA:23+17.35

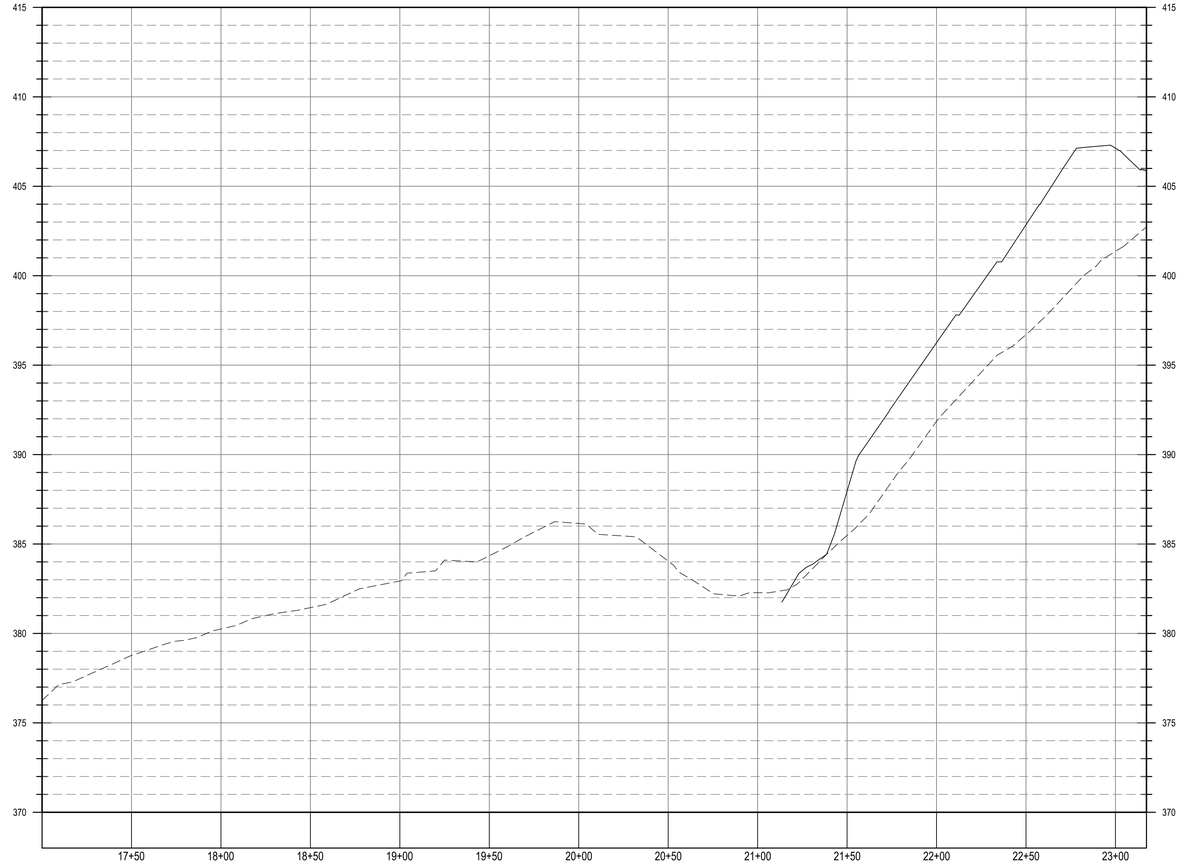

REV	DATE	DESCRIPTION
	06/01/2023	PER TOWN OF ROLESVILLE COMMENT
	04/03/2023	INITIAL SUBMITTAL

DESIGNED BY: DF/CD
DRAWN BY: DF/JWM
REVIEWED BY: DF

BGE
5440 WADE PARK BLVD, SUITE 102
RALEIGH, NC 27607
WWW.BGEINC.COM
NC LICENSE #C-4397

©2023

LENNAR CORPORATION
1100 PERIMETER PARK DRIVE, SUITE 112
MORRISVILLE / NORTH CAROLINA / 27560

PARKER RIDGE
82 SCHOOL STREET
ROLESVILLE / NORTH CAROLINA / 27571

GW1B GREENWAY PLAN AND PROFILE (2 OF 2)

NORTH CAROLINA PROFESSIONAL ENGINEER DEBRA M. TERRY
PRELIMINARY
NOT FOR CONSTRUCTION


FILE NUMBER: 8430-03
DATE: 06/01/2023
C6-21

811 Know what's below. Call before you dig.

\\brownjay.net\panzura\Regions\NCA\Projects\Lennar\8430-03 - Lennar - School Street - Rolesville\03 - DWG\PlanSheets\On-Site\C6-18 GREENWAY PLAN AND PROFILE.dwg Layout: GW1B GREENWAY PLAN AND PROFILE (2 OF 2) Plotted: 6/1/2023 3:34:03 PM



GW 2
STA: 10+00.00 TO STA:17+00.00

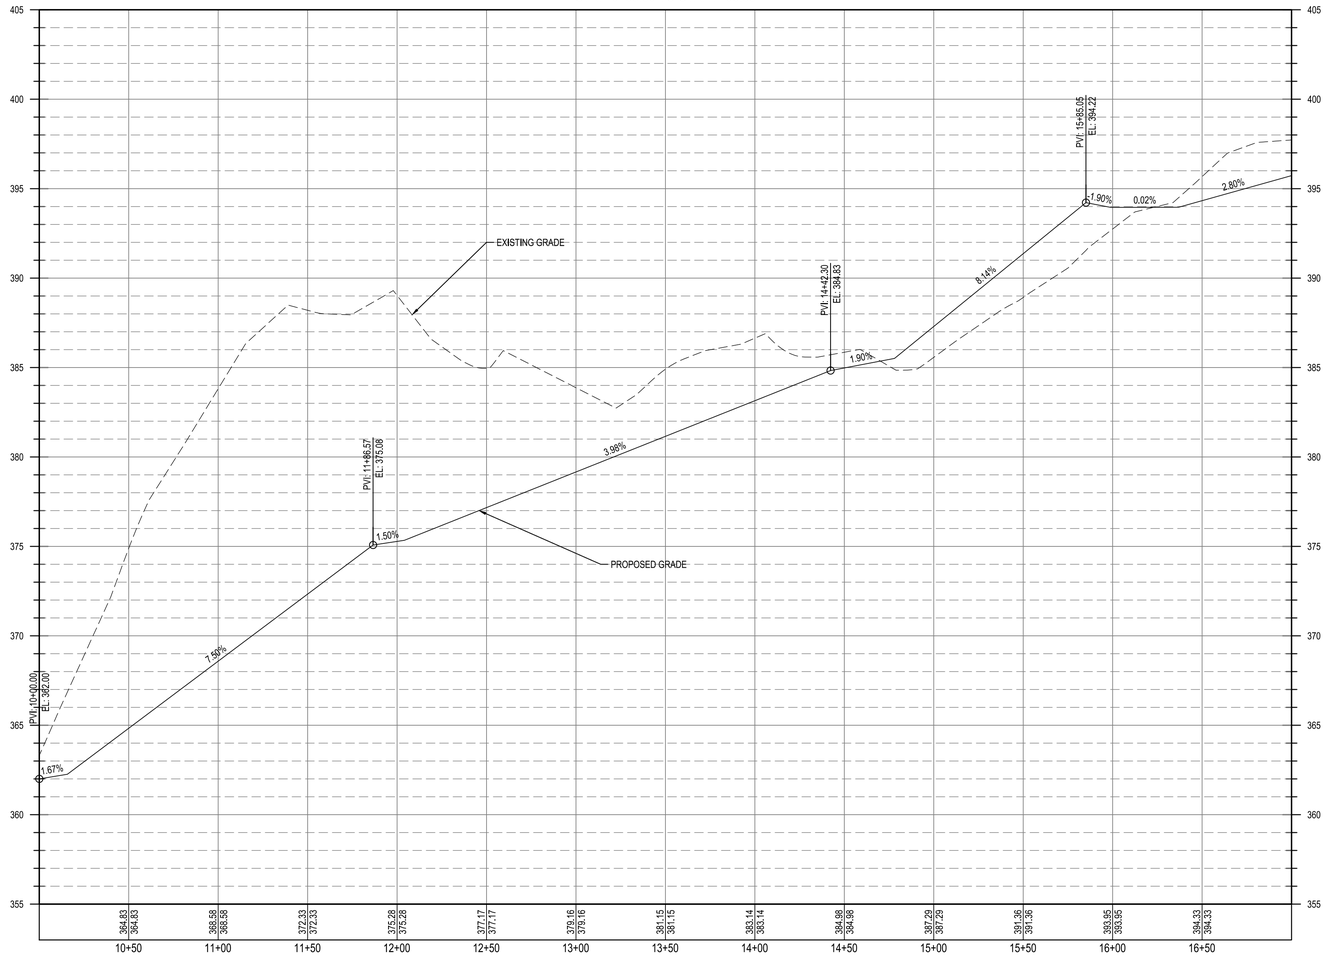

REV	DATE	COMMENT
1	06/01/2023	PER TOWN OF ROLESVILLE COMMENT
0	04/03/2023	INITIAL SUBMITTAL

DESIGNED BY: DF/CD
DRAWN BY: DF/JWM
REVIEWED BY: DF

BGE
5440 WADE PARK BLVD, SUITE 102
RALEIGH NC 27607
WWW.BGEINC.COM
NC LICENSE #C-4397

©2023

LENNAR CORPORTAION
1100 PERIMETER PARK DRIVE, SUITE 112
MORRISVILLE / NORTH CAROLINA / 27560

PARKER RIDGE
62 SCHOOL STREET
ROLESVILLE / NORTH CAROLINA / 27571

GW2 GREENWAY PLAN AND PROFILE (1 OF 2)


NORTH CAROLINA PROFESSIONAL ENGINEER DEBRA M. FIERA
PRELIMINARY
NOT FOR CONSTRUCTION

FILE NUMBER: 8430-03
DATE: 06/01/2023


C6-22

811 Know what's below. Call before you dig.

\\browngay.net\panzura\Regions\NCA\Projects\Lennar\8430-03 - Lennar - School Street - Rolesville\03 - DWG\PlanSheets\On-Site\C6-19 GREENWAY PLAN AND PROFILE.dwg Layout: GW2 GREENWAY PLAN AND PROFILE (1 OF 2) Plotted: 6/1/2023 3:34:14 PM

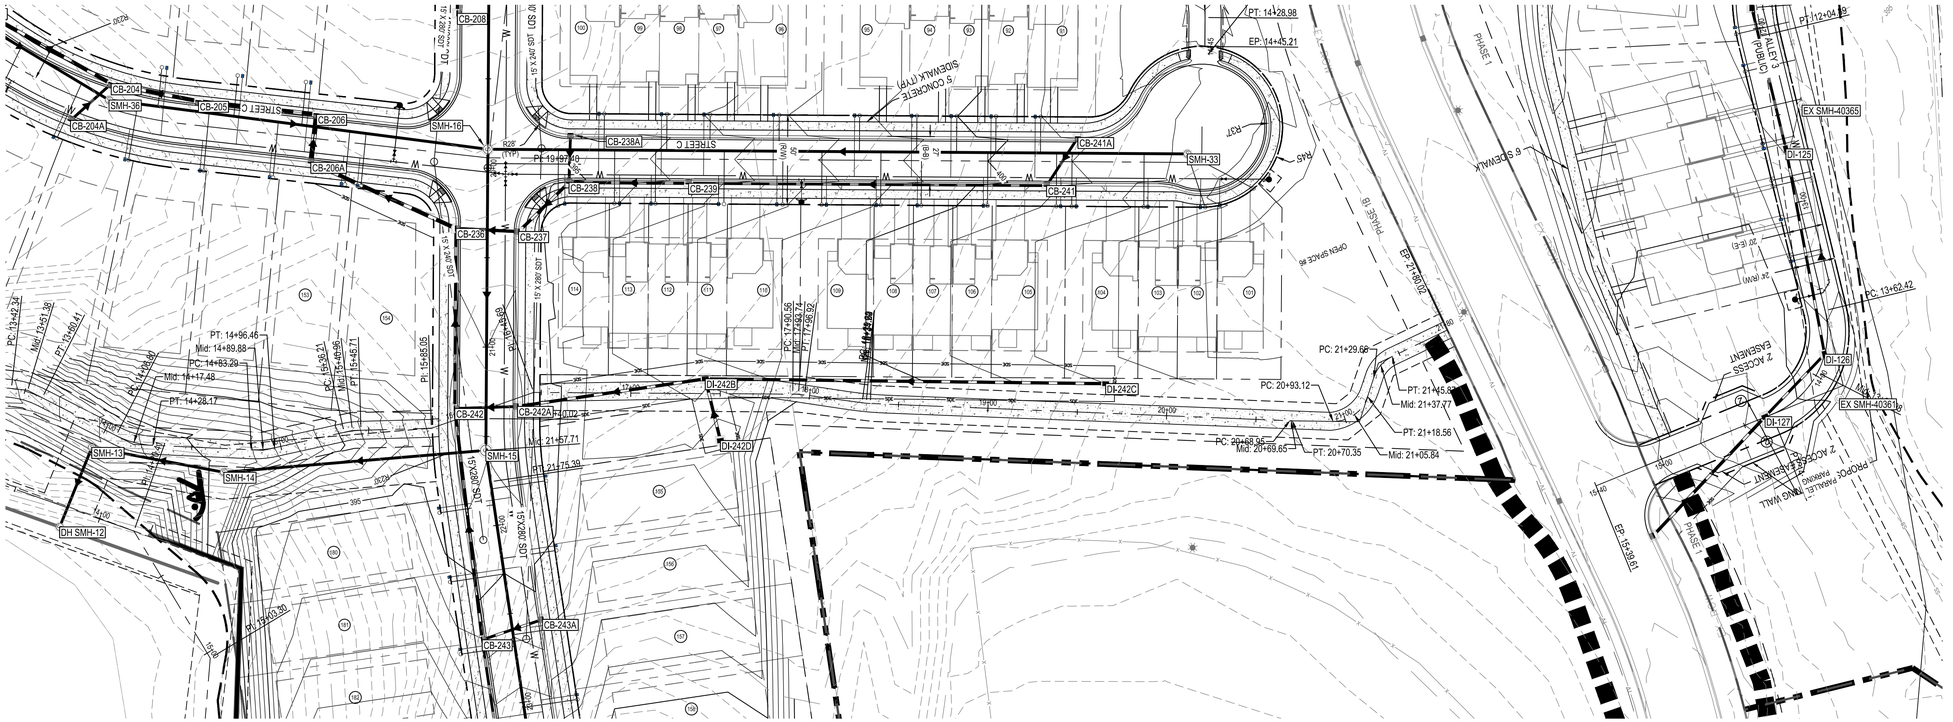

GW 2
STA: 16+50.00 TO STA:21+80.02

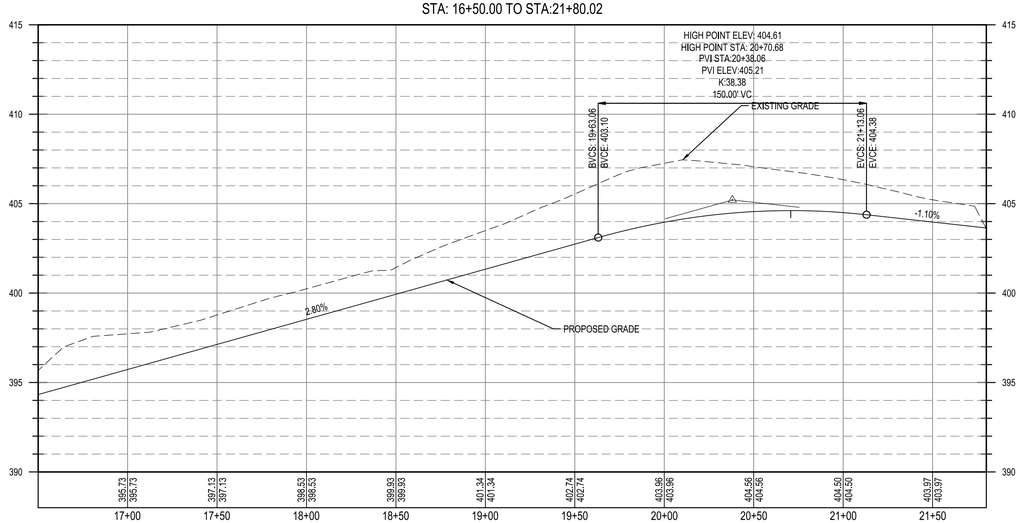

	REV	DATE	COMMENT
	1	06/01/2023	PER TOWN OF ROLESVILLE COMMENT
	0	04/03/2023	INITIAL SUBMITTAL

DESIGNED BY: DF/CD
DRAWN BY: DF/JWM
REVIEWED BY: DF

BGE
5440 WADE PARK BLVD, SUITE 102
RALEIGH, NC 27607
WWW.BGEINC.COM
NC LICENSE #C-4397

©2023

LENNAR CORPORTAION
1100 PERIMETER PARK DRIVE, SUITE 112
MORRISVILLE / NORTH CAROLINA / 27560

PARKER RIDGE
82 SCHOOL STREET
ROLESVILLE / NORTH CAROLINA / 27571

GW2 GREENWAY PLAN AND PROFILE (2 OF 2)


NORTH CAROLINA PROFESSIONAL ENGINEER DEBRA M. FERRY
PRELIMINARY
NOT FOR CONSTRUCTION

FILE NUMBER: 8430-03
DATE: 06/01/2023


C6-23

811 Know what's below. Call before you dig.

\\browngay.net\panzura\Regions\NCA\Projects\Lennar\8430-03 - Lennar - School Street - Rolesville\03 - DWG\PlanSheets\On-Site\C6-18 GREENWAY PLAN AND PROFILE.dwg Layout: GW2 GREENWAY PLAN AND PROFILE (2 OF 2) Plotted: 6/1/2023 3:34:23 PM

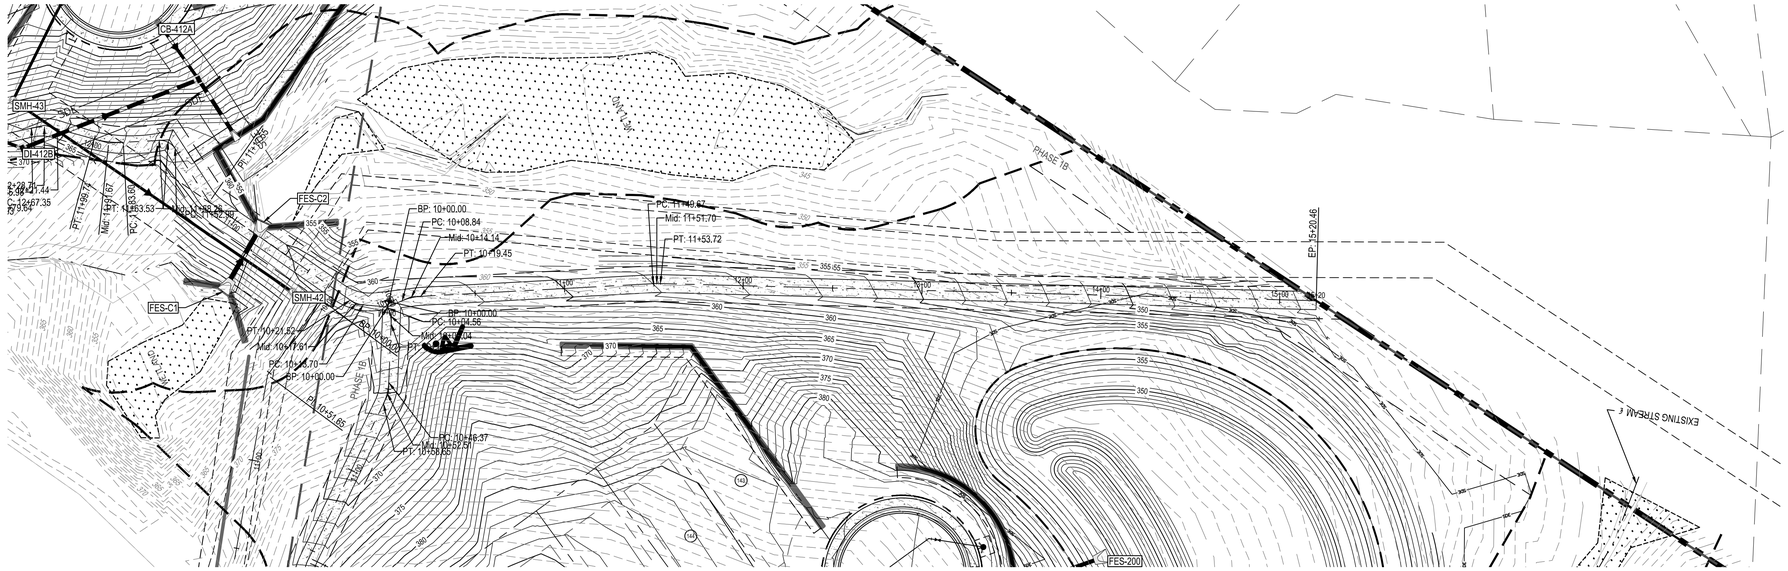

GW 3
STA: 9+50.00 TO STA:16+00.00

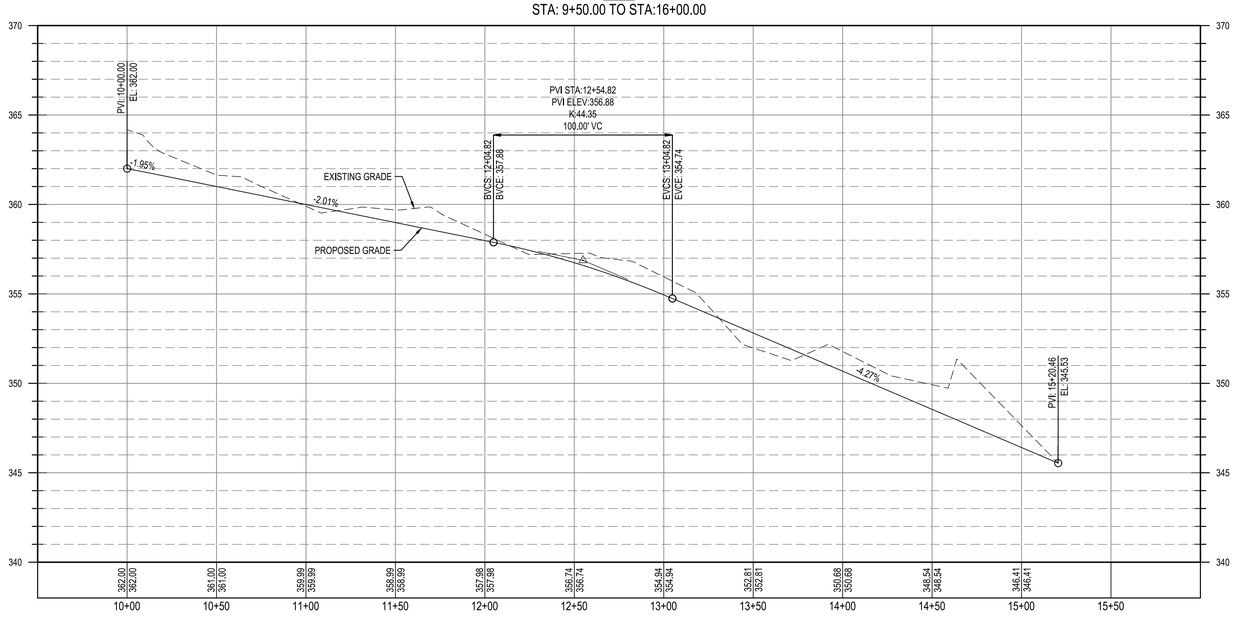

Know what's below. Call before you dig.

						06/01/2023	PER TOWN OF ROLESVILLE COMMENT
						04/03/2023	INITIAL SUBMITTAL
						REV	

DESIGNED BY: DF/CD
DRAWN BY: DF/JWM
REVIEWED BY: DF

BGE
5440 WADE PARK BLVD, SUITE 102
RALEIGH NC 27607
WWW.BGEINC.COM
NC LICENSE #C-4397
©2023

LENNAR CORPORTAION
1100 PERIMETER PARK DRIVE, SUITE 112
MORRISVILLE / NORTH CAROLINA / 27560

PARKER RIDGE
62 SCHOOL STREET
ROLESVILLE / NORTH CAROLINA / 27571


GW3 GREENWAY PLAN AND PROFILE (1 OF 1)


NORTH CAROLINA PROFESSIONAL ENGINEER DEBRA M. FERM
PRELIMINARY
NOT FOR CONSTRUCTION

FILE NUMBER: 8430-03
DATE: 06/01/2023


C6-24

\\browngay.net\panzura\Regions\NCA\Projects\Lennar\8430-03 - Lennar - School Street - Rolesville\03 - DWG\PlanSheets\On-Site\C6-19 GREENWAY PLAN AND PROFILE.dwg Layout: GW3 GREENWAY PLAN AND PROFILE (1 OF 1) Plotted: 6/1/2023 3:34:33 PM

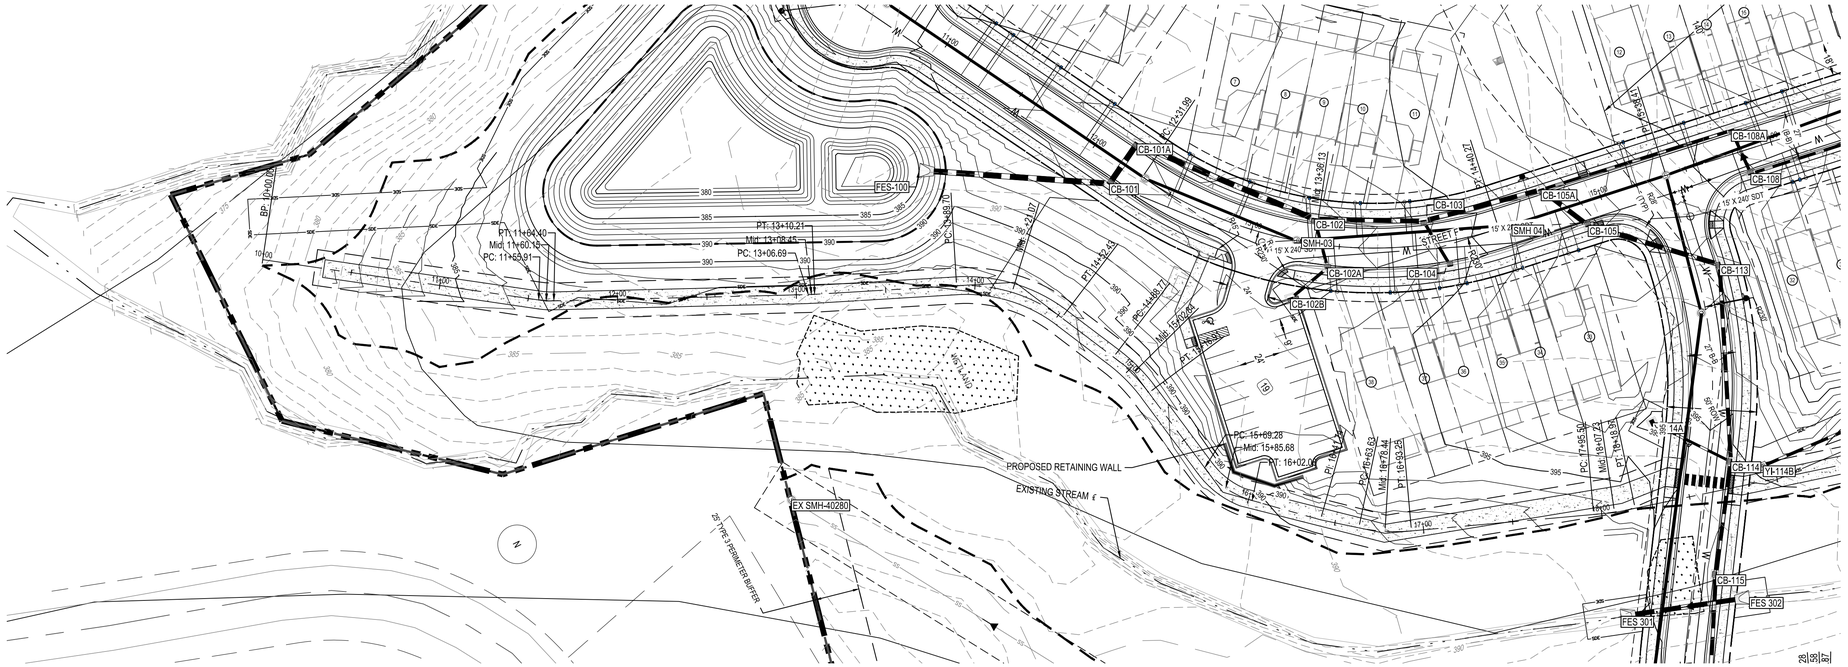

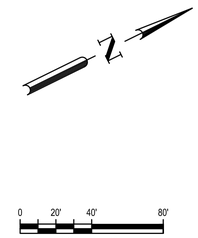

GW4
STA: 10+00.00 TO STA:17+50.00

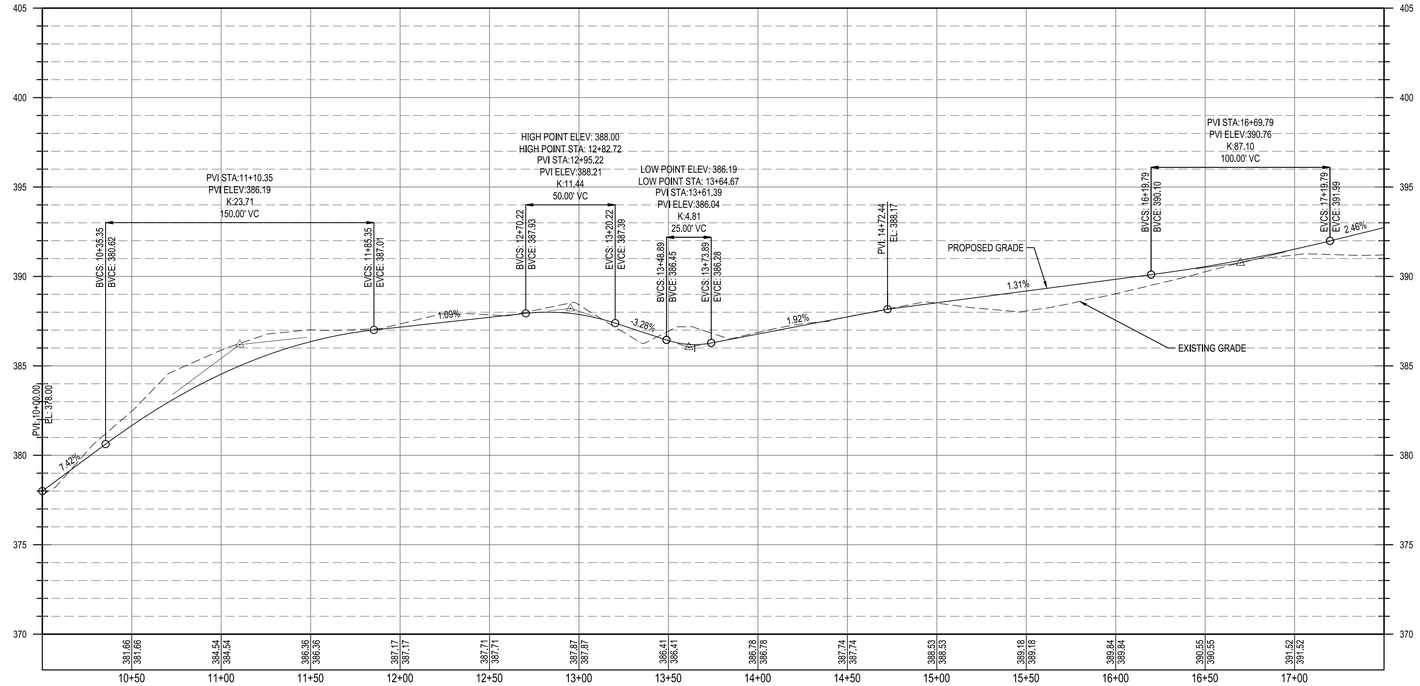

						06/01/2023	PER TOWN OF ROLESVILLE COMMENT
						04/03/2023	INITIAL SUBMITTAL
						REV	

DESIGNED BY: DF/CD
DRAWN BY: DF/JWM
REVIEWED BY: DF

BGE
5440 WADE PARK BLVD, SUITE 102
RALEIGH NC 27607
WWW.BGEINC.COM
NC LICENSE #C-4397

©2023

LENNAR CORPORTAION
1100 PERIMETER PARK DRIVE, SUITE 112
MORRISVILLE / NORTH CAROLINA / 27560

PARKER RIDGE
82 SCHOOL STREET
ROLESVILLE / NORTH CAROLINA / 27571

GW4 GREENWAY PLAN AND PROFILE (1 OF 2)


NORTH CAROLINA PROFESSIONAL ENGINEER DEBRA M. TERM
PRELIMINARY
NOT FOR CONSTRUCTION


FILE NUMBER: 8430-03
DATE: 06/01/2023
C6-25

811 Know what's below. Call before you dig.

\\browngay.net\panzura\Regions\NC\AI\Projects\Lennar\8430-03 - Lennar - School Street - Rolesville\03 - DWG\PlanSheets\On-Site\C6-18 GREENWAY PLAN AND PROFILE.dwg Layout: GW4 GREENWAY PLAN AND PROFILE (1 OF 2) Plotted: 6/1/2023 3:34:44 PM



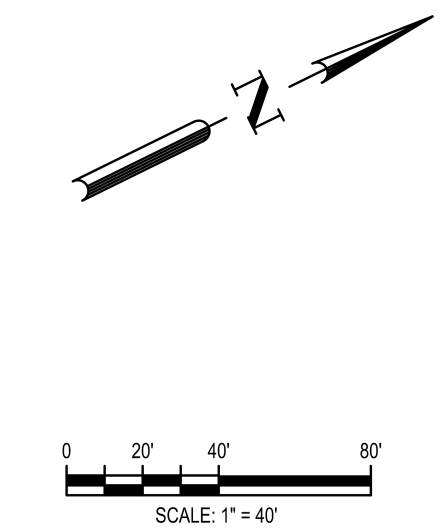

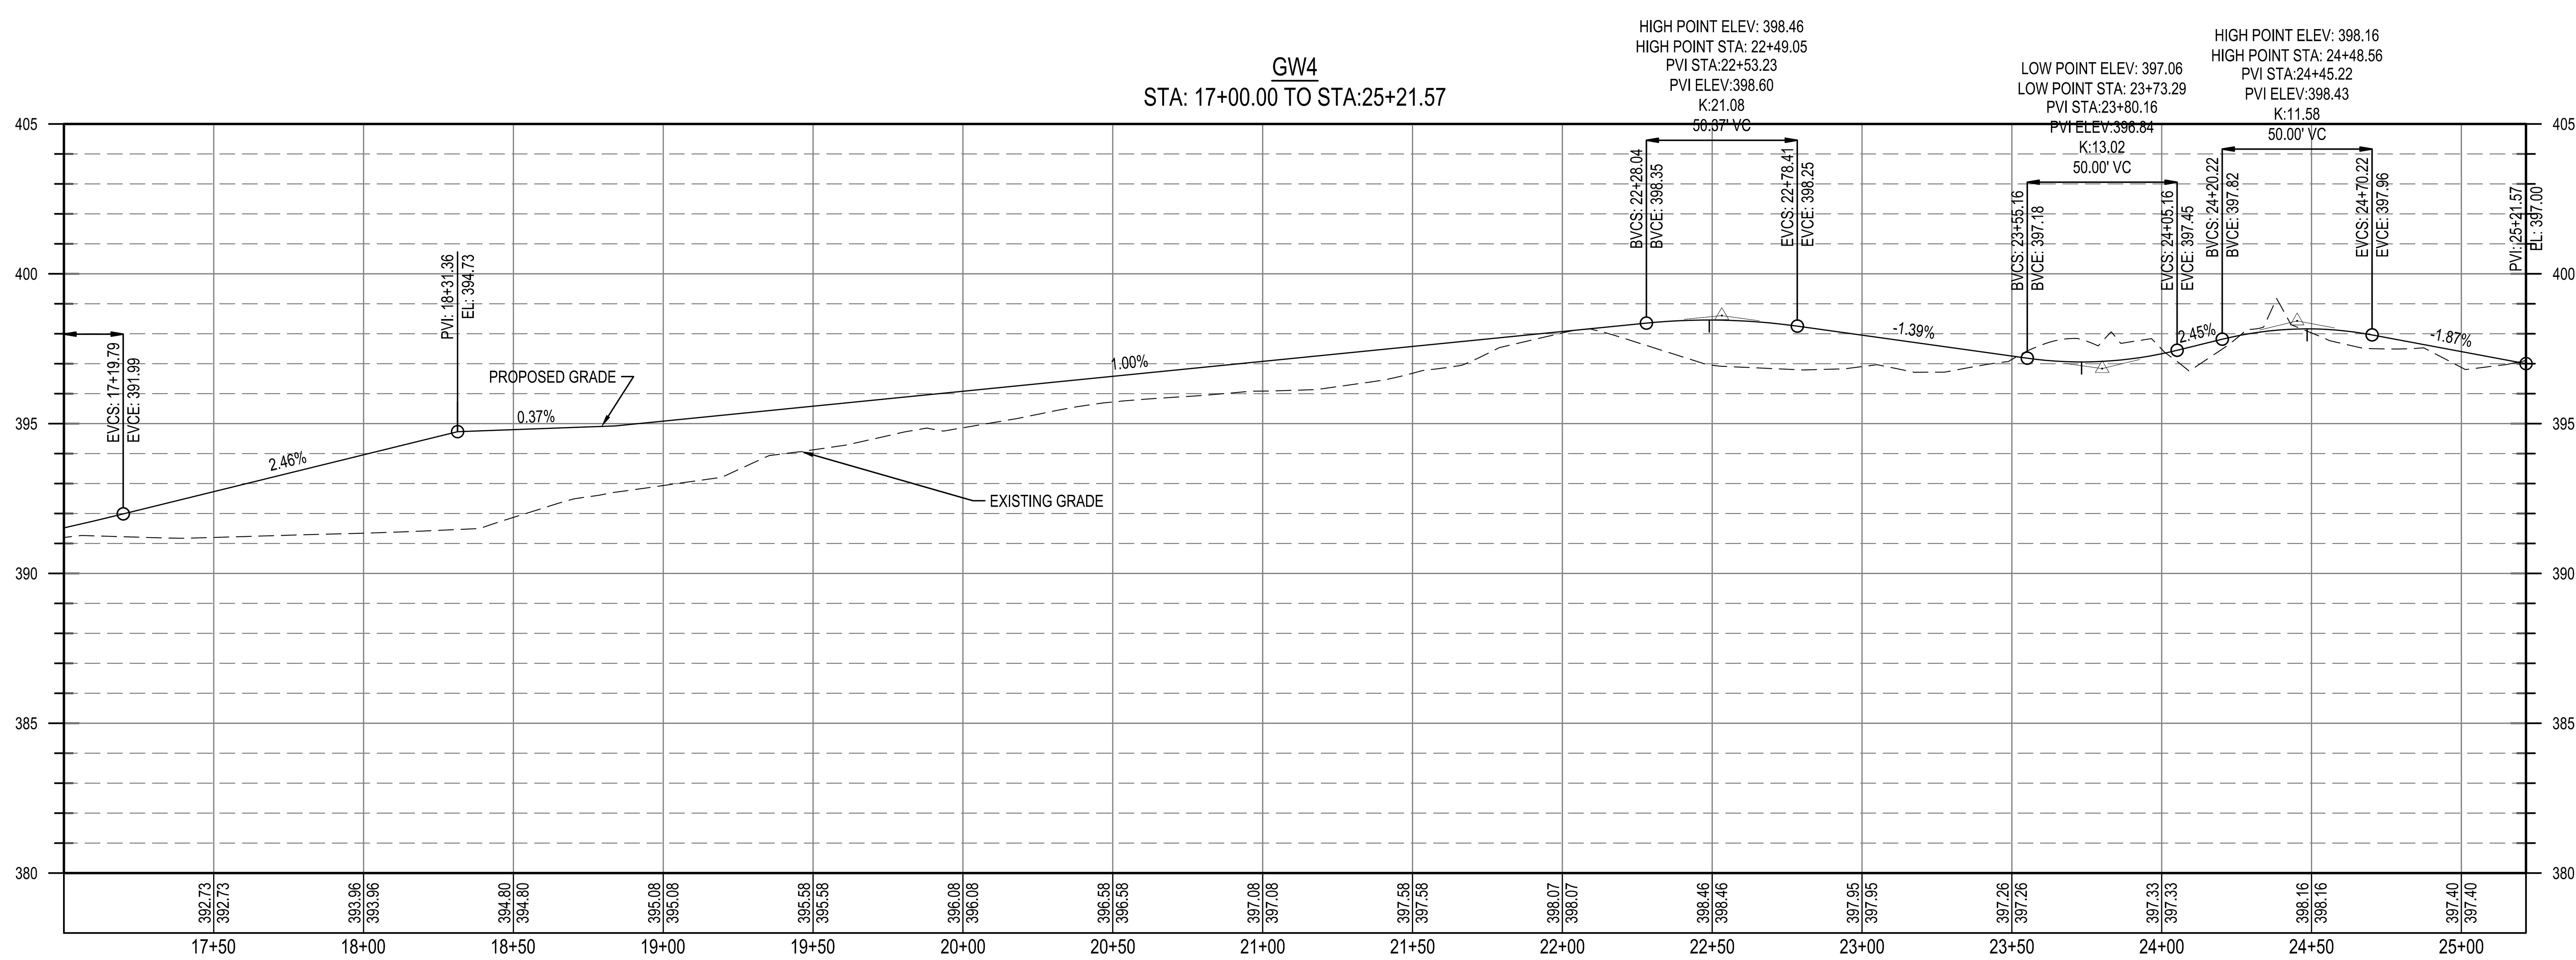

\\browngay.net\panzura\Regions\NCA\Projects\Lennar\8430-03 - Lennar - School Street - Rolesville\03 - DWG\PlanSheets\On-Site\C6-18 GREENWAY PLAN AND PROFILE.dwg Layout: GW4 GREENWAY PLAN AND PROFILE (2 OF 2) Plotted: 6/1/2023 3:34:54 PM

REV	DATE	DESCRIPTION
2	06/01/2023	PER TOWN OF ROLESVILLE COMMENT
1	04/03/2023	INITIAL SUBMITTAL

DESIGNED BY: DF/CD

DRAWN BY: DF/JWM

REVIEWED BY: DF

BGE
5440 WADE PARK BLVD, SUITE 102
RALEIGH NC 27607
WWW.BGEINC.COM
NC LICENSE #C-4397

©2023

LENNAR CORPORTAION
1100 PERIMETER PARK DRIVE, SUITE 112
MORRISVILLE / NORTH CAROLINA / 27560

PARKER RIDGE
82 SCHOOL STREET
ROLESVILLE / NORTH CAROLINA / 27571


GW4 GREENWAY PLAN AND PROFILE (2 OF 2)


NORTH CAROLINA PROFESSIONAL ENGINEER DEBRA M. FERM
PRELIMINARY
NOT FOR CONSTRUCTION


811
Know what's below. Call before you dig.

FILE NUMBER: 8430-03


DATE: 06/01/2023

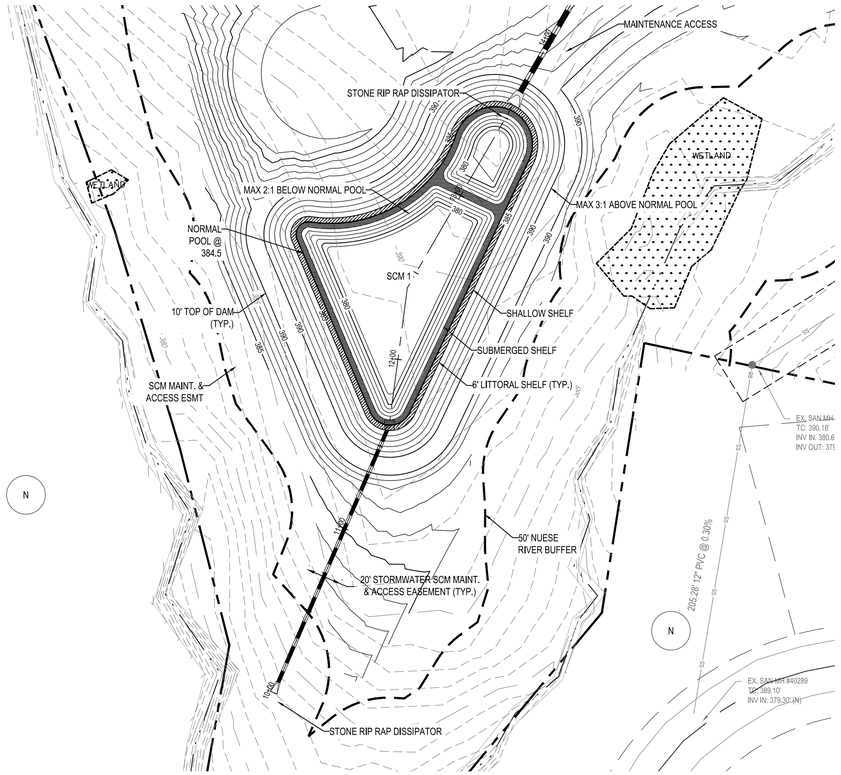

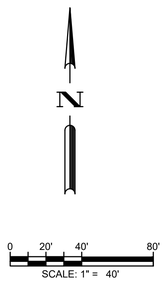


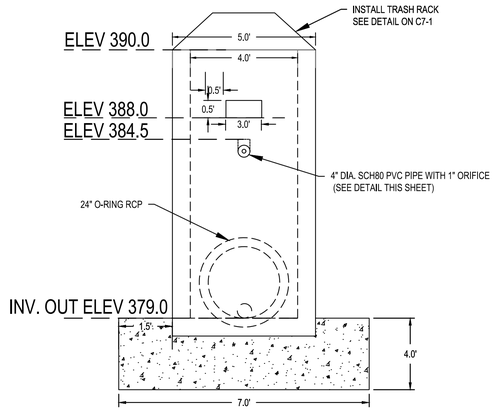


RISER STRUCTURE - WEST
N.T.S.

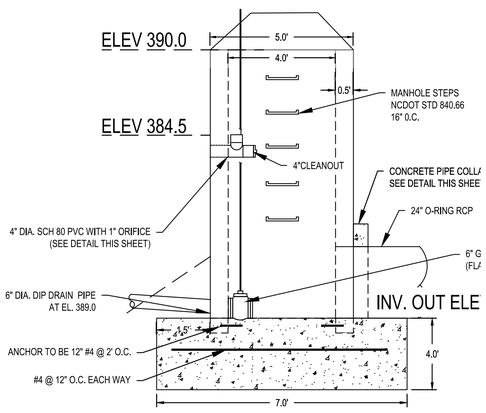


RISER STRUCTURE - SOUTH
N.T.S.

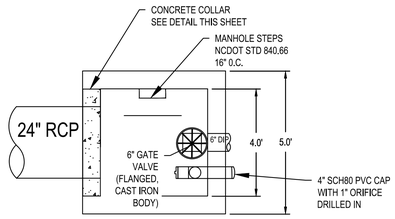


RISER STRUCTURE - TOP
N.T.S.

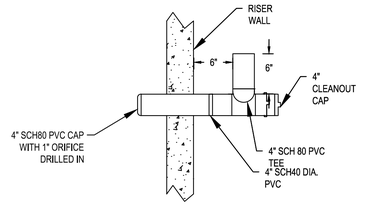

4" ORIFICE UPTURNED PIPE
N.T.S.

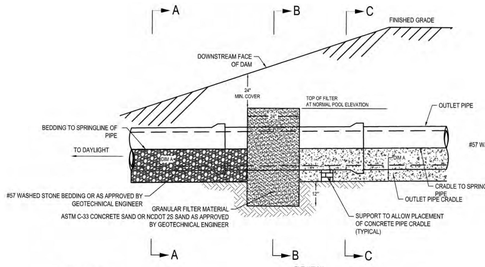

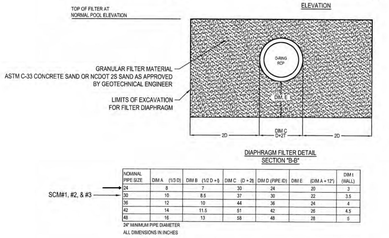



NOMINAL PIPE SIZE	DIM A	(1/2 D)	DIM B	(1/2 D + 6	DIM C	(D + 3)	DIM D (PIPE ID)	DIM E	(DIM A + 12")	DIM I (WALL)
24	8		7		30	24		20		3
30	10		8.5		37	30		22		3.5
36	12		10		44	36		24		4
42	14		11.5		51	42		26		4.5
48	16		13		58	48		28		5

SCM#1, #2, & #3


36" MINIMUM PIPE DIAMETER
ALL DIMENSIONS IN INCHES

OUTLET PIPE FILTER DIAPHRAGM & CONCRETE CRADLE DETAIL
NOT TO SCALE

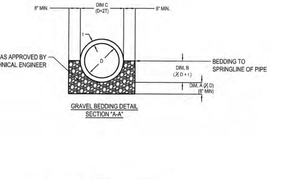

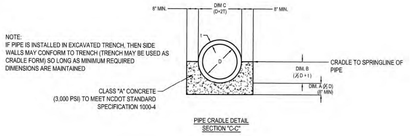


OUTLET PIPE FILTER DIAPHRAGM
NTS

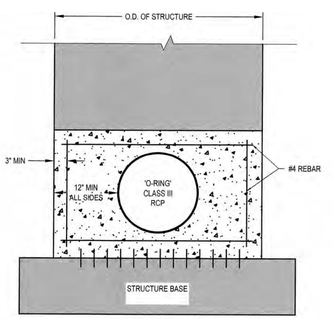

CONCRETE COLLAR DETAIL
NTS

NOTE: INSTALL VERTICAL DOWELS IN FOUNDATION CONCRETE AS HOLDING BARS FOR CONCRETE COLLAR REBAR

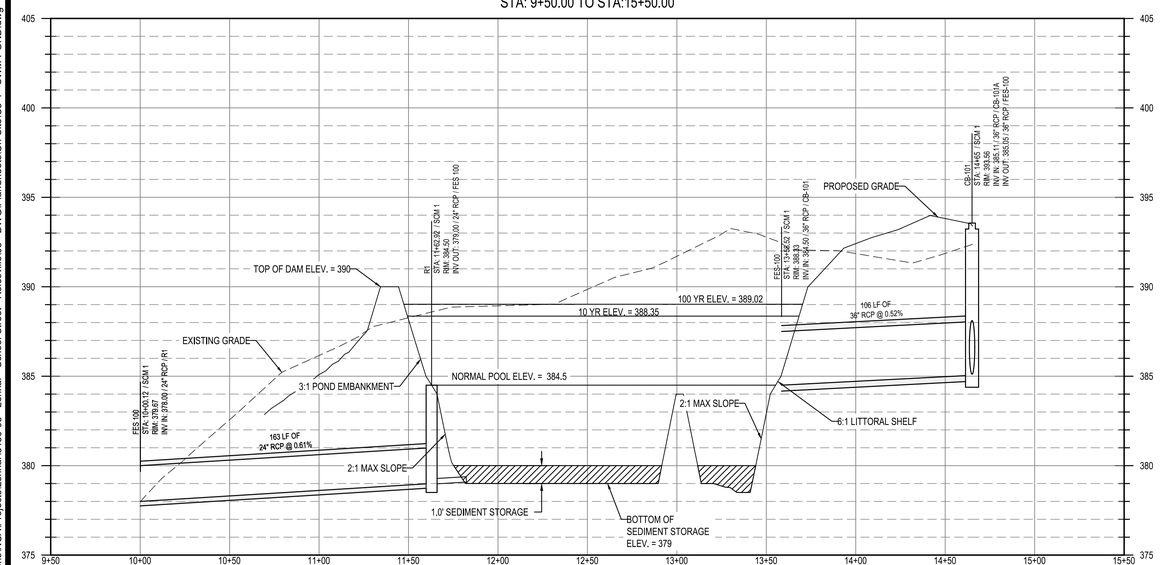

REV	DATE	
1	04/03/2023	INITIAL SUBMITTAL
2	06/01/2023	PER TOWN OF ROLESVILLE COMMENT

DESIGNED BY: DF/CD
DRAWN BY: DF/JWM
REVIEWED BY: DF

BGE
5440 WADE PARK BLVD, SUITE 102
RALEIGH NC 27607
WWW.BGEINC.COM
NC LICENSE #C-4397
©2023

LENNAR CORPORTAION
1100 PERIMETER PARK DRIVE, SUITE 112
MORRISVILLE / NORTH CAROLINA / 27560

PARKER RIDGE
82 SCHOOL STREET
ROLESVILLE / NORTH CAROLINA / 27571


SCM 1 PLAN AND PROFILE


NORTH CAROLINA REGISTERED PROFESSIONAL ENGINEER
PRELIMINARY
ENGINEER DEBORA M. TERM
NOT FOR CONSTRUCTION


FILE NUMBER: 8430-03
DATE: 06/01/2023
C7-0

811 Know what's below. Call before you dig.


\\browngay.net\panzura\Regions\NC\Projects\Lennar\8430-03 - Lennar - School Street - Rolesville\03 - DWG\PlanSheets\On-Site\C5-4 - SWM-POND.dwg Layout: C7-0 SCM 1 PLAN AND PROFILE Plotted: 6/1/2023 3:35:20 PM

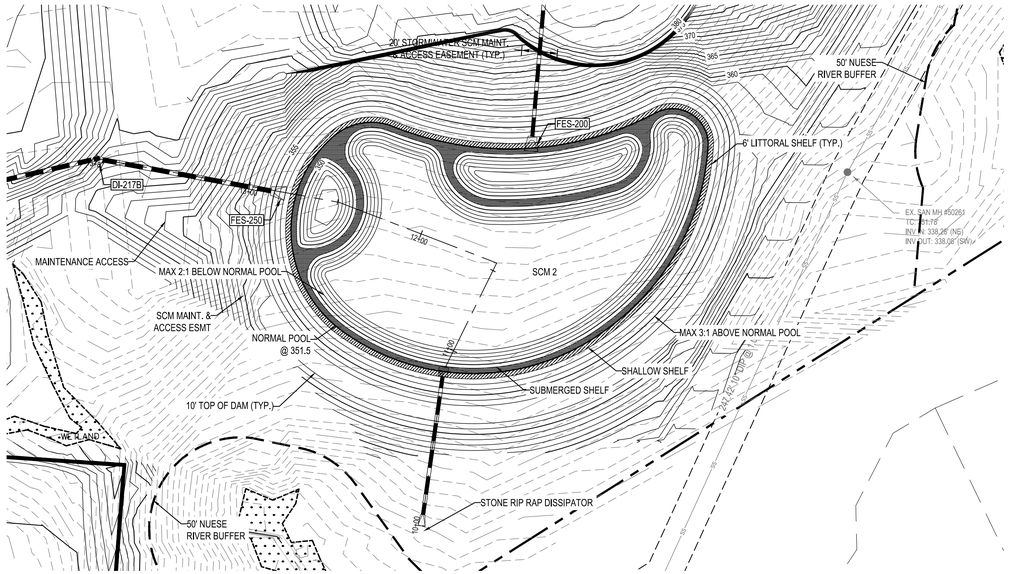

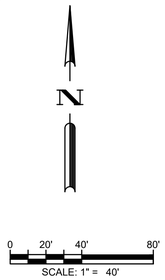


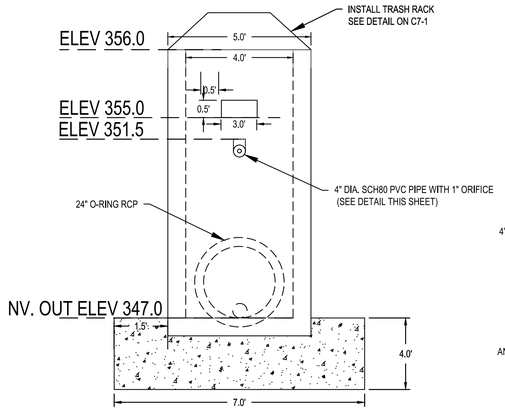


RISER STRUCTURE - WEST
N.T.S.

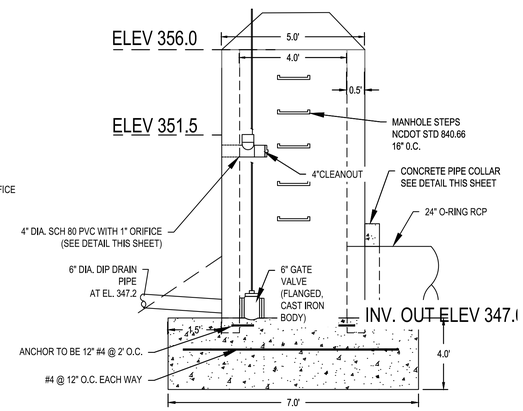


RISER STRUCTURE - SOUTH
N.T.S.

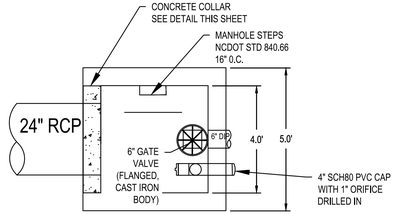


RISER STRUCTURE - TOP
N.T.S.

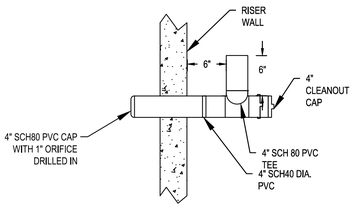

4" ORIFICE UPTURNED PIPE
N.T.S.

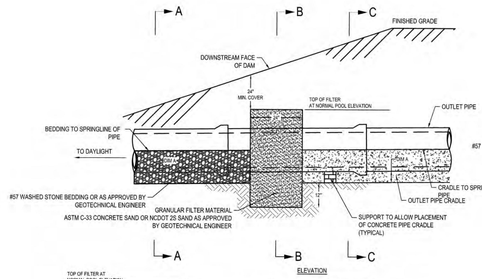

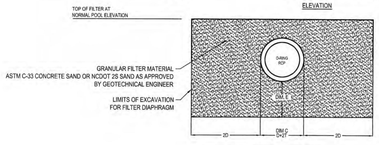


DIAPHRAGM FILTER DETAIL
SECTION "B-B"

NOMINAL PIPE SIZE	DIM A	(1/2 D)	DIM B	(1/2 D + 8	DIM C	(D + 28	DIM D (PIPE ID)	DIM E	(DIM A + 12")	DIM I (WALL)
24	8		7		30		24	20		3
30	10		8.5		37		30	22		3.5
36	12		10		44		36	24		4
42	14		11.5		51		42	26		4.5
48	16		13		58		48	28		5


SCM#1, #2, & #3

36" MANNUAL PIPE DIAMETER
ALL DIMENSIONS IN INCHES

OUTLET PIPE FILTER DIAPHRAGM
& CONCRETE CRADLE DETAIL
NOT TO SCALE

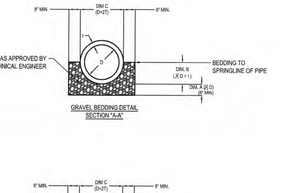


GRAVEL BEDDING DETAIL
SECTION "A-A"

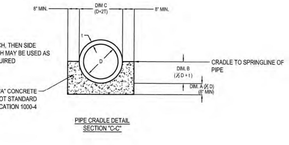

NOTE:
IF PIPE IS INSTALLED IN EXCAVATED TRENCH, THEN SIDE WALLS MAY CONFORM TO TRENCH (TRENCH MAY BE USED AS CRADLE FORM) SO LONG AS MINIMUM REQUIRED DIMENSIONS ARE MAINTAINED

PIPE CRADLE DETAIL
SECTION "C-C"

OUTLET PIPE FILTER DIAPHRAGM
NTS

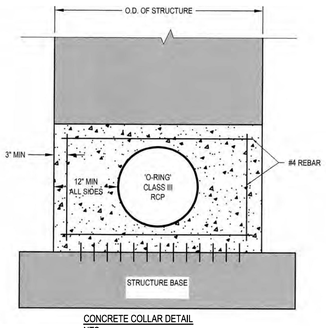

NOTE: INSTALL VERTICAL DOWELS IN FOUNDATION CONCRETE AS HOLDING BARS FOR CONCRETE COLLAR REBAR

CONCRETE COLLAR DETAIL
NTS

SCM 2
STA: 9+50.00 TO STA:14+50.00

REV	DATE	DESCRIPTION
1	06/01/2023	PER TOWN OF ROLESVILLE COMMENT
0	04/03/2023	INITIAL SUBMITTAL

DESIGNED BY: DF/CD
DRAWN BY: DF/JWM
REVIEWED BY: DF

BGE
5440 WADE PARK BLVD, SUITE 102
RALEIGH NC 27607
WWW.BGEINC.COM
NC LICENSE #C-4397

©2023

LENNAR CORPORTAION
1100 PERIMETER PARK DRIVE, SUITE 112
MORRISVILLE / NORTH CAROLINA / 27560

PARKER RIDGE
82 SCHOOL STREET
ROLESVILLE / NORTH CAROLINA / 27571


SCM 2 PLAN AND PROFILE


NORTH CAROLINA REGISTERED PROFESSIONAL
PRELIMINARY
ENGINEER
DEBRA M. TERRY
NOT FOR CONSTRUCTION

FILE NUMBER: 8430-03
DATE: 06/01/2023
C7-1


811 Know what's below. Call before you dig.

\\browngay.net\panzura\Regions\NCA\Projects\Lennar\8430-03 - Lennar - School Street - Rolesville\03 - DWG\PlanSheets\On-Site\C5-4 - SWM-POND.dwg Layout: C7-1 SCM 2 PLAN AND PROFILE Plotted: 6/1/2023 3:35:33 PM

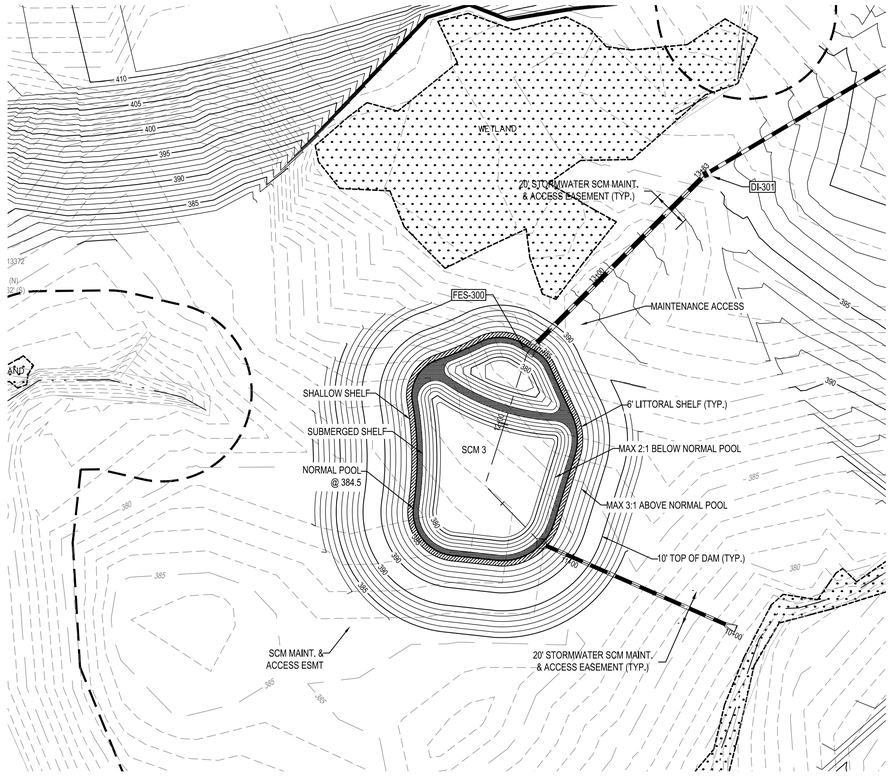


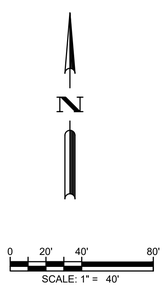


0 20' 40' 80'
SCALE: 1" = 40'

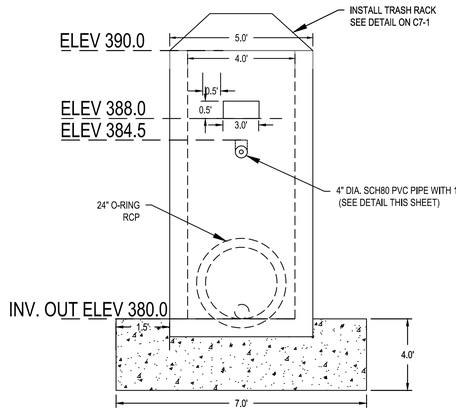


RISER STRUCTURE - WEST
N.T.S.

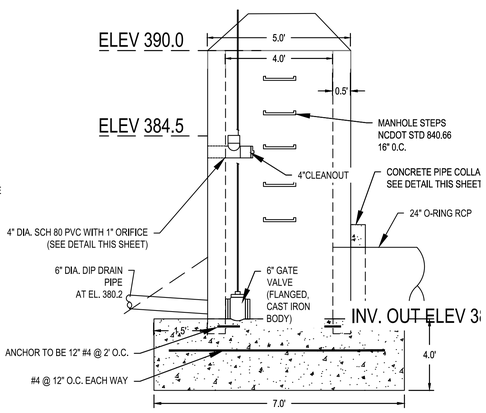


RISER STRUCTURE - SOUTH
N.T.S.

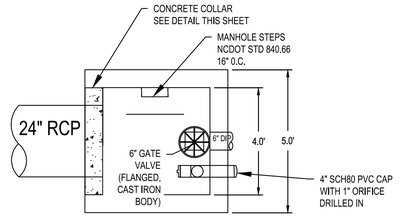

RISER STRUCTURE - TOP
N.T.S.

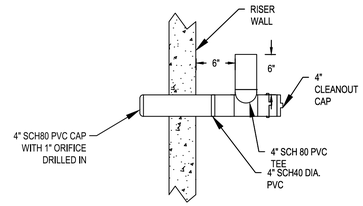


4" ORIFICE UPTURNED PIPE
N.T.S.

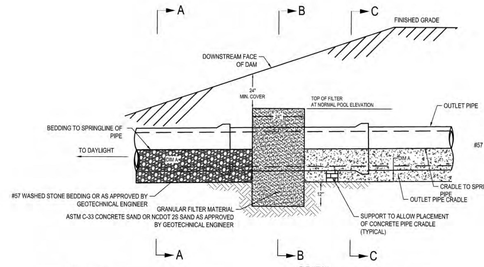

NOMINAL PIPE SIZE	DIM A	(1/2 D)	DIM B	(1/2 D + I)	DIM C	(D + 3I)	DIM D (PIPE ID)	DIM E	(DIM A + 12")	DIM I (WALL)
24	8		7		30		24		20	3
30	10		8.5		37		30		22	3.5
36	12		10		44		36		24	4
42	14		11.5		51		42		26	4.5
48	16		13		58		48		28	5

36" MINIMUM PIPE DIAMETER
ALL DIMENSIONS IN INCHES

SCM 3
STA: 9+50.00 TO STA:14+50.00

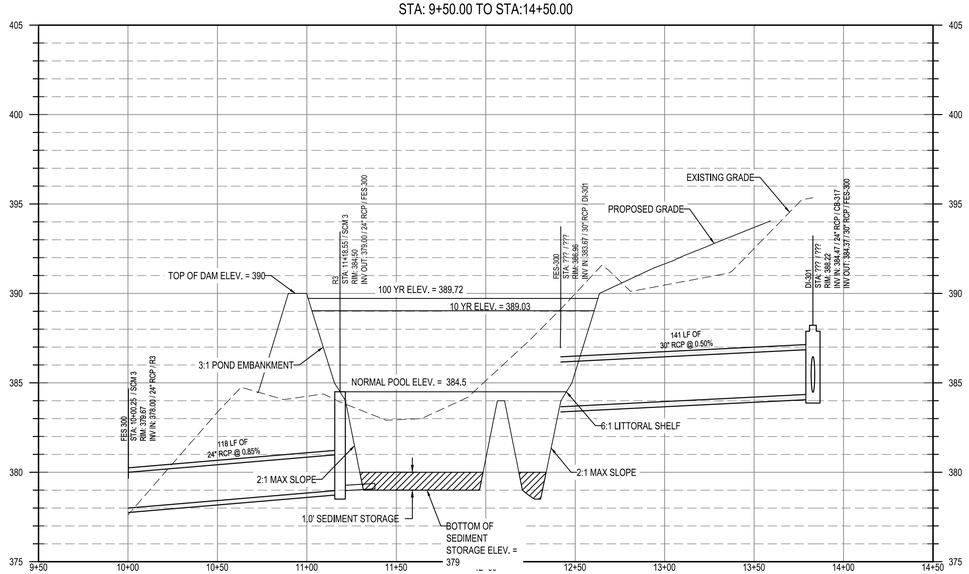

811 Know what's below. Call before you dig.

REV	04/03/2023	INITIAL SUBMITTAL
	06/01/2023	PER TOWN OF ROLESVILLE COMMENT
DESIGNED BY:	DF/CD	
DRAWN BY:	DF/JWM	
REVIEWED BY:	DF	

BGE
5440 WADE PARK BLVD, SUITE 102
RALEIGH NC 27607
WWW.BGEINC.COM
NC LICENSE #C-4397
©2023

LENNAR CORPORTAION
1100 PERIMETER PARK DRIVE, SUITE 112
MORRISVILLE / NORTH CAROLINA / 27560

PARKER RIDGE
82 SCHOOL STREET
ROLESVILLE / NORTH CAROLINA / 27571

SCM 3 PLAN AND PROFILE


NORTH CAROLINA PROFESSIONAL ENGINEER SEAL
PRELIMINARY
DEBRA M. FERM
NOT FOR CONSTRUCTION


FILE NUMBER: 8430-03


DATE: 06/01/2023

C7-2


\\browngay.net\panzura\Regions\NCA\Projects\Lennar\8430-03 - Lennar - School Street - Rolesville\03 - DWG\PlanSheets\On-Site\C5-4 - SWM-POND.dwg Layout: C7-2 SCM 3 PLAN AND PROFILE Plotted: 6/1/2023 3:35:45 PM

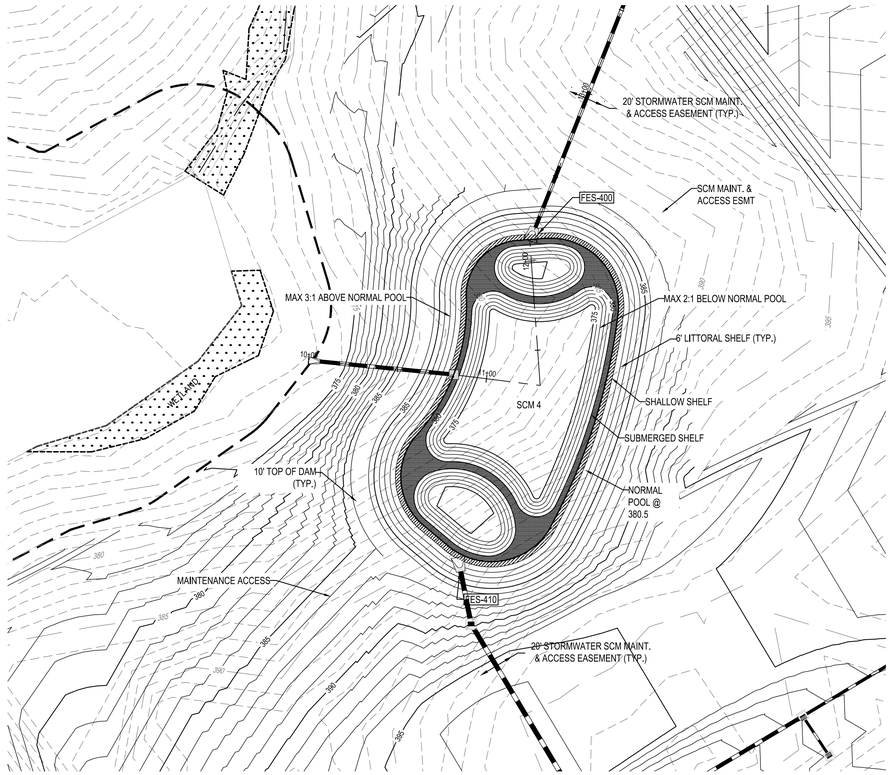

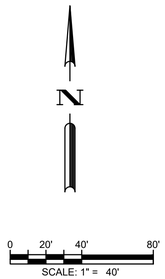


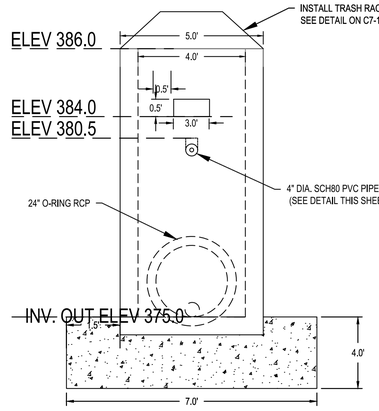


RISER STRUCTURE - WEST
N.T.S.

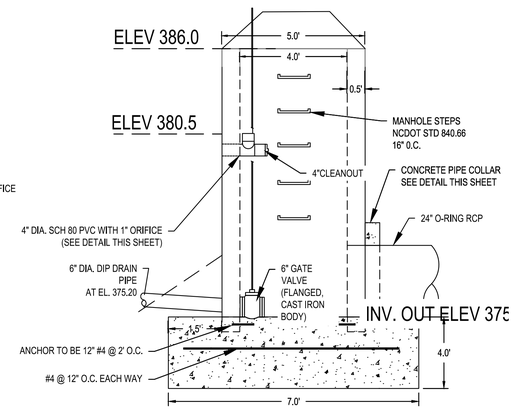


RISER STRUCTURE - SOUTH
N.T.S.

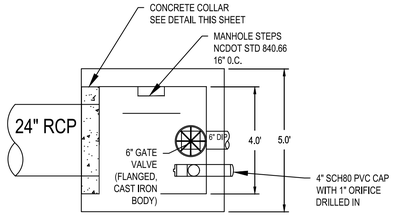

RISER STRUCTURE - TOP
N.T.S.

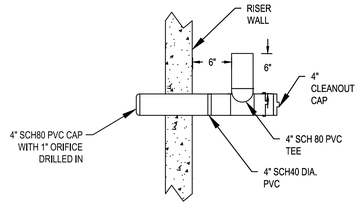

4" ORIFICE UPTURNED PIPE
N.T.S.

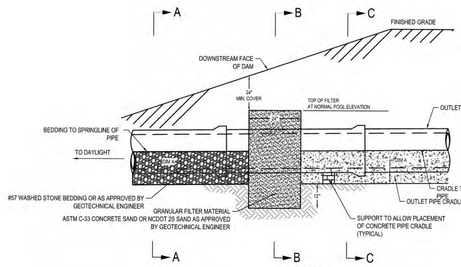



DIAPHRAGM FILTER DETAIL
SECTION "B-B"

NOMINAL PIPE SIZE	DIM A (1/3 D)	DIM B (1/2 D + 3)	DIM C (D + 2)	DIM D (PIPE ID)	DIM E (DIM A + 12")	DIM I (WALL)
24	8	7	30	24	20	3
30	10	8.5	37	30	22	3.5
36	12	10	44	36	24	4
#2	14	11.5	51	42	26	4.5
#3	16	13	58	48	28	5

SCMP1, #2, & #3


24" MINIMUM PIPE DIAMETER
ALL DIMENSIONS IN INCHES

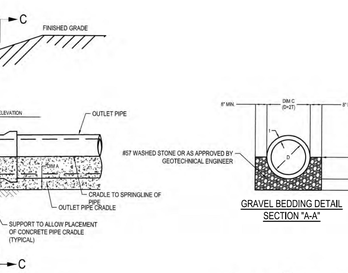

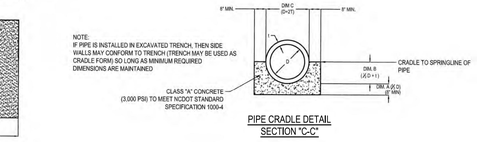


PIPE CRADLE DETAIL
SECTION "C-C"

OUTLET PIPE FILTER DIAPHRAGM
NTS

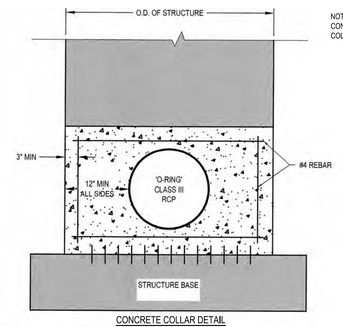

CONCRETE COLLAR DETAIL
NTS

SCM 1
STA: 9+50.00 TO STA:15+50.00

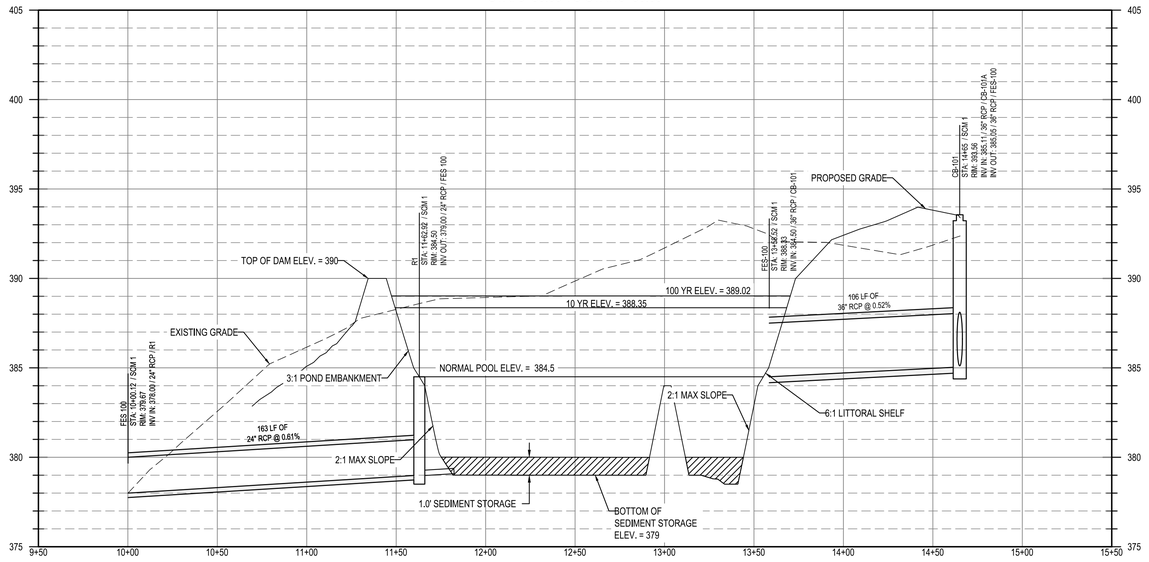

Know what's below. Call before you dig.

REV	DATE	DESCRIPTION
1	04/03/2023	INITIAL SUBMITTAL
2	06/01/2023	PER TOWN OF ROLESVILLE COMMENT

DESIGNED BY: DF/CD
DRAWN BY: DF/JWM
REVIEWED BY: DF

BGE
5440 WADE PARK BLVD, SUITE 102
RALEIGH NC 27607
WWW.BGEINC.COM
NC LICENSE #C-4397

©2023

LENNAR CORPORTAION
1100 PERIMETER PARK DRIVE, SUITE 112
MORRISVILLE / NORTH CAROLINA / 27560


PARKER RIDGE
62 SCHOOL STREET
ROLESVILLE / NORTH CAROLINA / 27571

SCM 4 PLAN AND PROFILE

NORTH CAROLINA PROFESSIONAL
PRELIMINARY
ENGINEER DEBRA M. FERM
NOT FOR CONSTRUCTION

FILE NUMBER: 8430-03
DATE: 06/01/2023
C7-3


\\browngay.net\panzura\Regions\NCA\Projects\Lennar\8430-03 - Lennar - School Street - Rolesville\03 - DWG\PlanSheets\On-Site\C5-4 - SWM-POND.dwg Layout: C7-3 SCM 4 PLAN AND PROFILE Plotted: 6/1/2023 3:35:55 PM

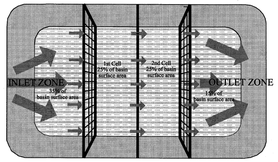


PLAN VIEW

NOTES:
1. BAFFLE MATERIAL SHOULD BE SECURED AT THE BOTTOM AND SIDES USING STAPLES OR BY TRENCHING AS FOR SILT FENCE.
2. MOST OF THE SEDIMENT WILL ACCUMULATE IN THE 1ST BAY, WHICH SHOULD BE READILY ACCESSIBLE FOR MAINTENANCE.
3. PROVIDE 3 BAFFLES (USE TWO IF LESS THAN 20 FEET IN LENGTH). PROVIDE 5 BAFFLES FOR DRAINAGE AREAS GREATER THAN 10 ACRES.
4. BAFFLE SHALL BE 700 G/M2 COIR EROSION BLANKET.
5. TOPS OF BAFFLES SHOULD BE 2 INCHES LOWER THAN THE TOP OF THE BERMS
6. INSPECT BAFFLES FOR REPAIR ONCE A WEEK AND AFTER EACH RAINFALL

CROSS SECTION

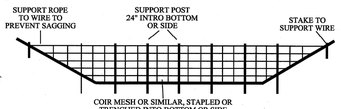

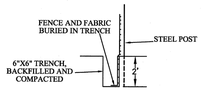


SECTION VIEW AT OPENING


WAKE COUNTY NORTH CAROLINA

EFFECTIVE: 01/31/08

STANDARD BAFFLES DETAIL

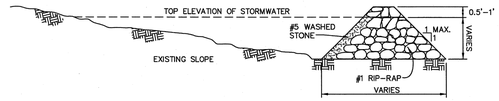

SIDE VIEW

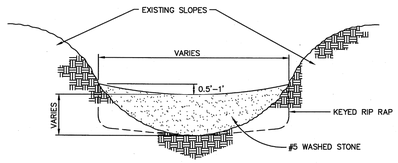

FRONT VIEW

CONSTRUCTION NOTES:

HEIGHT & WIDTH DETERMINED BY EXISTING TOPOGRAPHY AND SEDIMENT STORAGE REQUIRED.

KEY RIP RAP INTO THE DAM FOR STABILIZATION.



STEP SEQUENCE

NOTE: REMOVE SEDIMENT ACCUMULATION FROM BEHIND CHECK DAMS TO PREVENT DAMAGE TO CHANNEL VEGETATION. FLOW SHOULD BE MAINTAINED THROUGH THE DAM.


WAKE COUNTY NORTH CAROLINA

EFFECTIVE: 01/31/08

STANDARD CHECK DAM

NOTES:

1. DIVERSION TO BE USED UPSLOPE OF A CONSTRUCTION SITE TO PREVENT STORM RUNOFF FROM ENTERING THE DISTURBED AREA.
2. IMMEDIATELY LINE AND STABILIZE BEFORE ANY DOWNSLOPE GRADING BEGINS (STABILIZATION MUST OCCUR BEFORE ISSUANCE OF A CERTIFICATE OF COMPLIANCE). STABILIZATION METHOD IS BASED ON VELOCITY OF OFFSITE DRAINAGE.
3. DIVERSIONS SHOULD ONLY BE USED FOR DRAINAGES 5 ACRES OR LESS.
4. ANY SEDIMENT LADEN WATER PRIOR TO STABILIZATION OF THE DIVERSION MUST BE DIVERTED INTO AN APPROVED EROSION AND SEDIMENT CONTROL BMP. CLEAN WATER SHOULD EMPTY INTO AN APPROVED OUTLET DEVICE.

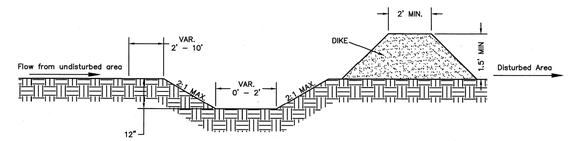


CROSS SECTIONAL VIEW

WAKE COUNTY NORTH CAROLINA

EFFECTIVE: 01/31/08


STANDARD CLEAN WATER DIVERSION

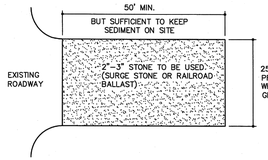

PLAN VIEW

NOTES:

1. PUT SILT FENCE OR TREE PROTECTION FENCE UP TO ENSURE CONSTRUCTION ENTRANCE IS USED.
2. IF CONSTRUCTION ON THE SITES ARE SUCH THAT THE MUD IS NOT REMOVED BY THE VEHICLE TRAVELING OVER THE STONE, THEN THE TIRES OF THE VEHICLES MUST BE WASHED BEFORE ENTERING THE PUBLIC ROAD.
3. MAINTAIN GRAVEL PAD IN A CONDITION TO PREVENT MUD OR SEDIMENT FROM LEAVING CONSTRUCTION SITE. ENTRANCE WILL REQUIRE PERIODIC REMOVAL OF SEDIMENT-LADEN STONE AND REPLACEMENT WITH FRESH STONE.

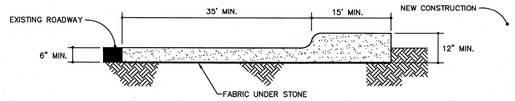

CROSS SECTION


WAKE COUNTY NORTH CAROLINA

EFFECTIVE: 01/31/08

STANDARD CONSTRUCTION ENTRANCE

NOTES:

1. TEMPORARY DIVERSION DITCH TO BE USED TO INTERCEPT FLOW AND/OR DIVERT TO A SEDIMENT CONTROL MEASURE OR BMP.
2. SILT SHALL BE REMOVED WHEN DITCH IS ONE-HALF FULL.
3. DITCH SHALL BE RECONSTRUCTED WHEN DAMAGED BY EQUIPMENT OR COVERED BY FILL.
4. STABILIZE DIVERSION DITCH BERM WITH TEMPORARY SEEDING, MULCH WITH TAC, AND/OR EROSION CONTROL NETTING.

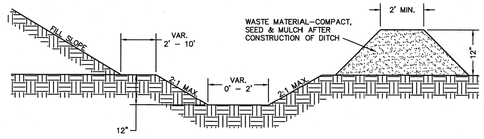


CROSS SECTIONAL VIEW

WAKE COUNTY NORTH CAROLINA

EFFECTIVE: 01/31/08

STANDARD TEMPORARY DIVERSION DITCH

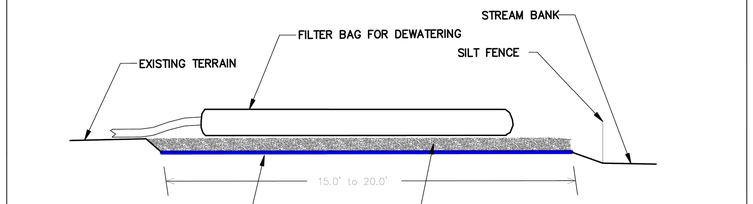

NOTES


PROVIDE STABILIZED OUTLET TO STREAM BANK. WOOD PALLETS MAY BE USED IN LIEU OF STONE AND GEOTEXTILE AS DIRECTED. A SUFFICIENT NUMBER OF PALLETS MUST BE PROVIDED TO ELEVATE THE ENTIRE FILTER BAG FOR DEWATERING ABOVE NATURAL GROUND.

NOT TO SCALE

WAKE COUNTY NORTH CAROLINA

EFFECTIVE: 01/31/08

STANDARD FILTER BAG FOR DEWATERING ACTIVITIES

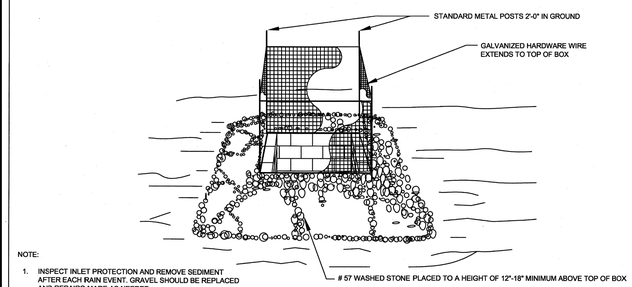


NOTE:

1. INSPECT INLET PROTECTION AND REMOVE SEDIMENT AFTER EACH RAIN EVENT. GRAVEL SHOULD BE REPLACED AND REPAIRS MADE AS NEEDED.

WAKE COUNTY NORTH CAROLINA

EFFECTIVE: 01/31/08


STANDARD GRAVEL YARD INLET PROTECTION

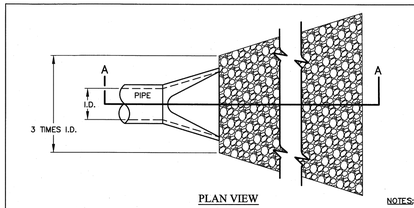

PLAN VIEW

NOTES:

1. L = THE LENGTH OF THE RIPRAP APRON.
2. d = 1.5 TIMES THE MAXIMUM STONE DIAMETER BUT NOT LESS THAN 6" (INCHES).
3. A FILTER BLANKET OR FILTER FABRIC SHOULD BE INSTALLED BETWEEN THE RIPRAP AND SOIL FOUNDATION.

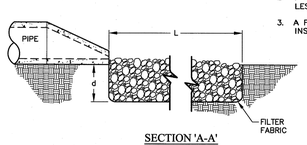


SECTION 'A-A'

WAKE COUNTY NORTH CAROLINA

EFFECTIVE: 01/31/08


STANDARD PIPE OUTLET TO FLAT AREA NO WELL-DEFINED CHANNEL

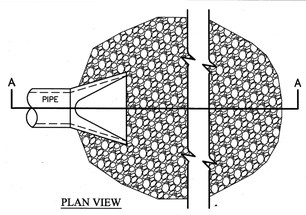

PLAN VIEW

NOTES:

1. L = THE LENGTH OF THE RIPRAP APRON.
2. d = 1.5 TIMES THE MAXIMUM STONE DIAMETER BUT NOT LESS THAN 6" (INCHES).
3. IN A WELL-DEFINED CHANNEL EXTEND THE APRON UP THE CHANNEL BANKS TO AN ELEVATION OF 6" (INCHES) ABOVE THE MAXIMUM TAILWATER DEPTH OR TO THE TOP OF THE BANK, WHICHEVER IS LESS.
4. A FILTER BLANKET OR FILTER FABRIC SHOULD BE INSTALLED BETWEEN THE RIPRAP AND SOIL FOUNDATION.

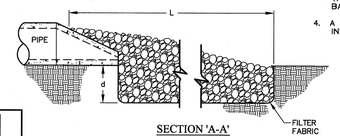

SECTION 'A-A'

WAKE COUNTY NORTH CAROLINA

EFFECTIVE: 01/31/08

STANDARD PIPE OUTLET TO WELL-DEFINED CHANNEL

REV	DATE	DESCRIPTION
1	04/03/2023	INITIAL SUBMITTAL
2	06/01/2023	PER TOWN OF ROLESVILLE COMMENT

DESIGNED BY: DF/CD

DRAWN BY: DF/JWM

REVIEWED BY: DF

BGE
5440 WADE PARK BLVD, SUITE 102
RALEIGH NC 27607
WWW.BGEINC.COM
NC LICENSE #C-4397

©2023

LENNAR CORPORTAION
1100 PERIMETER PARK DRIVE, SUITE 112
MORRISVILLE / NORTH CAROLINA / 27560

PARKER RIDGE
82 SCHOOL STREET
ROLESVILLE / NORTH CAROLINA / 27571

EROSION CONTROL DETAILS (1 OF 2)

NORTH CAROLINA PROFESSIONAL ENGINEER DEBRA M. FERM PRELIMINARY NOT FOR CONSTRUCTION


FILE NUMBER: 8430-03

DATE: 06/01/2023

C8-2

811 Know what's below. Call before you dig.

\\browngay.net\panzura\Regions\NCA\Projects\Lennar\8430-03 - Lennar - School Street - Rolesville\03 - DWG\PlanSheets\On-Site\C2-2 - EROS-DETL.dwg Layout: C8-2 EROSION CONTROL DETAILS (1 OF 2) Plotted: 6/1/2023 3:36:06 PM

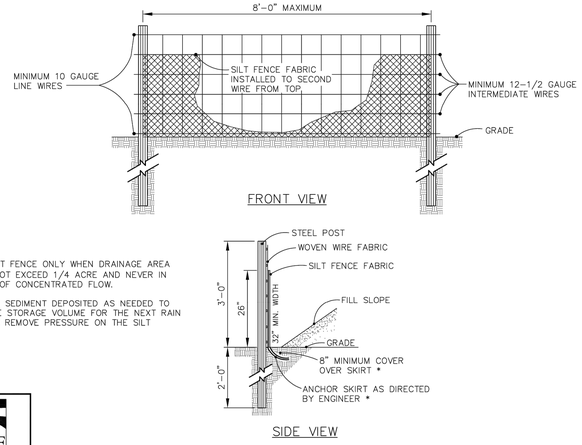


NOTE:

1. USE SILT FENCE ONLY WHEN DRAINAGE AREA DOES NOT EXCEED 1/4 ACRE AND NEVER IN AREAS OF CONCENTRATED FLOW.
2. REMOVE SEDIMENT DEPOSITED AS NEEDED TO PROVIDE STORAGE VOLUME FOR THE NEXT RAIN AND TO REMOVE PRESSURE ON THE SILT FENCE.

WAKE COUNTY NORTH CAROLINA

EFFECTIVE: 01/31/08

STANDARD TEMPORARY SILT FENCE

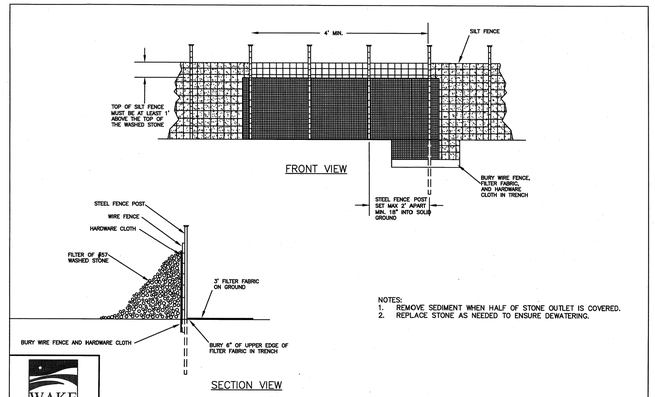


NOTES:
1. REMOVE SEDIMENT WHEN HALF OF STONE OUTLET IS COVERED.
2. REPLACE STONE AS NEEDED TO ENSURE DEWATERING.

WAKE COUNTY NORTH CAROLINA

EFFECTIVE: 01/31/08

STANDARD SILT FENCE OUTLET

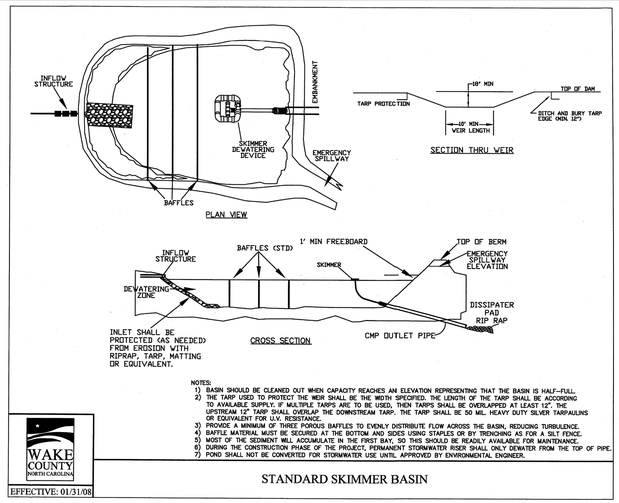

NOTES:
1) BASIN SHOULD BE CLEANED OUT WHEN CAPACITY REACHES AN ELEVATION REPRESENTING THAT THE BASIN IS HALF-FULL.
2) THE TARP USED TO PROTECT THE WEIR SHALL BE THE WIDTH SPECIFIED. THE LENGTH OF THE TARP SHALL BE ACCORDING TO AVAILABLE SUPPLY. IF MULTIPLE TARPS ARE TO BE USED, THEN TARPS SHALL BE OVERLAPPED AT LEAST 12". THE UPSTREAM 12" TARP SHALL OVERLAP THE DOWNSTREAM TARP. THE TARP SHALL BE 50 MIL. HEAVY DUTY SILVER TARPAULINS OR EQUIVALENT FOR U.V. RESISTANCE.
3) PROVIDE A MINIMUM OF THREE POROUS BAFFLES TO EVENLY DISTRIBUTE FLOW ACROSS THE BASIN, REDUCING TURBULENCE.
4) BAFFLE MATERIAL MUST BE SECURED AT THE BOTTOM AND SIDES USING STAPLES OR BY TRENCHING AS FOR A SILT FENCE.
5) MOST OF THE SEDIMENT WILL ACCUMULATE IN THE FIRST BAY, SO THIS SHOULD BE READILY AVAILABLE FOR MAINTENANCE.
6) DURING THE CONSTRUCTION PHASE OF THE PROJECT, PERMANENT STORMWATER RISER SHALL ONLY DEWATER FROM THE TOP OF PIPE.
7) POND SHALL NOT BE CONVERTED FOR STORMWATER USE UNTIL APPROVED BY ENVIRONMENTAL ENGINEER.

WAKE COUNTY NORTH CAROLINA

EFFECTIVE: 01/31/08

STANDARD SKIMMER BASIN


WAKE COUNTY NORTH CAROLINA

EFFECTIVE: 01/31/08

STANDARD SKIMMER DETAIL

NOTES:


1. CONSTRUCT THE ENTRANCE TO THE SLOPE DRAIN OF A STANDARD FLARED-END SECTION OF PIPE WITH A MINIMUM 6-INCH METAL TOE PLATE (CROSS-SECTION VIEW). MAKE ALL FITTINGS WATERTIGHT. A STANDARD T-SECTION FITTING MAY ALSO BE USED AT THE INLET.
2. USE AN EARTHEN DIVERSION TO DIRECT SURFACE RUNOFF INTO THE TEMPORARY SLOPE DRAIN. MAKE THE HEIGHT OF THE BERM OVER THE DRAIN CONDUIT A MINIMUM OF 1.5 FT AND AT LEAST 6 INCHES HIGHER THAN THE ADJOINING BERM ON EITHER SIDE. THE LOWEST POINT OF THE DIVERSION BERM SHOULD BE A MINIMUM OF 1 FT ABOVE THE TOP OF THE DRAIN SO THAT DESIGN FLOW CAN FREELY ENTER THE PIPE.
3. PROTECT THE OUTLET OF THE SLOPE DRAIN FROM EROSION WITH RIPRAP DISSIPATOR.

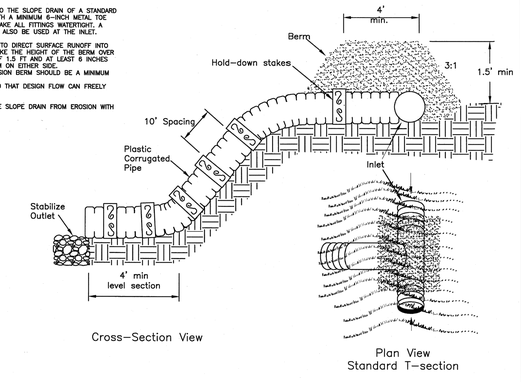

WAKE COUNTY NORTH CAROLINA

EFFECTIVE: 01/31/08


STANDARD TEMPORARY SLOPE DRAIN

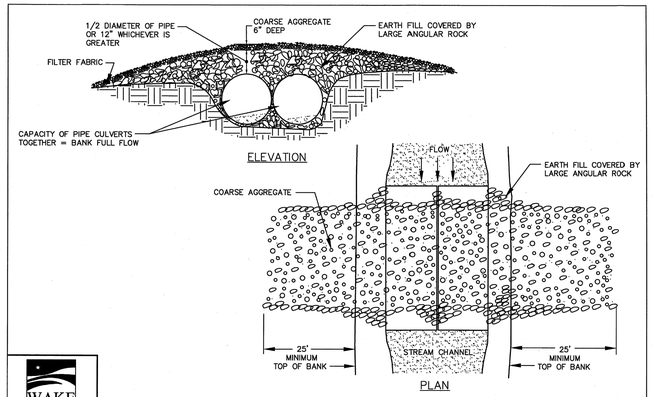

WAKE COUNTY NORTH CAROLINA

EFFECTIVE: 01/31/08

STANDARD TEMPORARY STREAM CROSSING

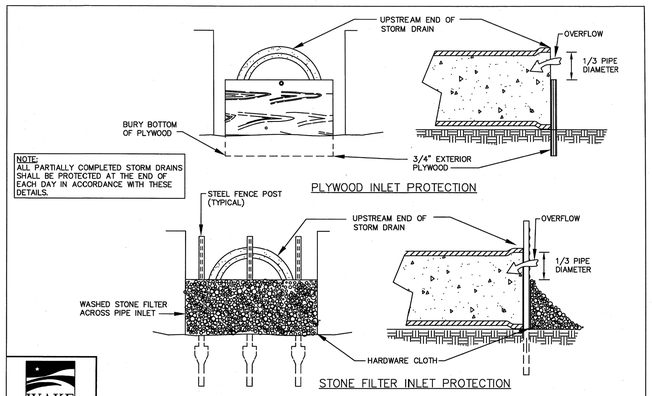


NOTE:
ALL PARTIALLY COMPLETED STORM DRAINS SHALL BE PROTECTED AT THE END OF EACH DAY IN ACCORDANCE WITH THESE DETAILS.

WAKE COUNTY NORTH CAROLINA

EFFECTIVE: 01/31/08

STANDARD PIPE INLET PROTECTION (PLYWOOD & STONE)

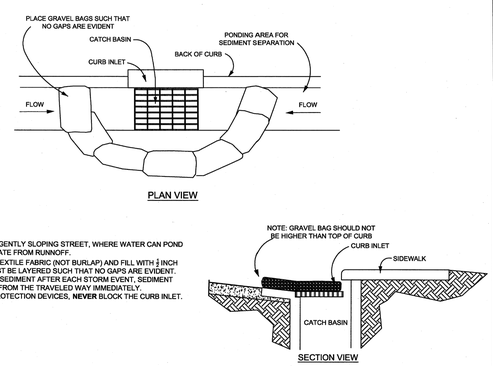

NOTES:

1. PLACE GRAVEL BAG BARRIER ON GENTLY SLOPING STREET, WHERE WATER CAN POND AND ALLOW SEDIMENT TO SEPARATE FROM RUNNOFF.
2. USE SAND BAGS OF WOVEN GEOTEXTILE FABRIC (NOT BURLAP) AND FILL WITH ¾ INCH (OR SMALLER) GRAVEL. BAGS MUST BE LAYERED SUCH THAT NO GAPS ARE EVIDENT.
3. INSPECT BARRIERS AND REMOVE SEDIMENT AFTER EACH STORM EVENT. SEDIMENT AND GRAVEL MUST BE REMOVED FROM THE TRAVELED WAY IMMEDIATELY.
4. WHEN INSTALLING CURB INLET PROTECTION DEVICES, **NEVER** BLOCK THE CURB INLET.

WAKE COUNTY NORTH CAROLINA

EFFECTIVE: 01/31/08

STANDARD GRAVEL BAG CURB INLET PROTECTION

REV	DATE	DESCRIPTION
4		
3		
2		
1	06/01/2023	PER TOWN OF ROLESVILLE COMMENT
0	04/03/2023	INITIAL SUBMITTAL

DESIGNED BY: DF/CD

DRAWN BY: DF/JWM

REVIEWED BY: DF

BGE
5440 WADE PARK BLVD, SUITE 102
RALEIGH NC 27607
WWW.BGEINC.COM
NC LICENSE #C-4397

©2023

LENNAR CORPORTAION
1100 PERIMETER PARK DRIVE, SUITE 112
MORRISVILLE / NORTH CAROLINA / 27560

PARKER RIDGE
82 SCHOOL STREET
ROLESVILLE / NORTH CAROLINA / 27571

EROSION CONTROL DETAILS (2 OF 2)

NORTH CAROLINA PROFESSIONAL ENGINEER DEBRA M. FERM
PRELIMINARY
NOT FOR CONSTRUCTION


FILE NUMBER: 8430-03

DATE: 06/01/2023

C8-3

811 Know what's below. Call before you dig.


\\browngay.net\panzura\Regions\NCA\Projects\Lennar\8430-03 - Lennar - School Street - Rolesville\03 - DWG\PlanSheets\On-Site\C2-2 - EROS-DETL.dwg Layout: C8-3 EROSION CONTROL DETAILS (2 OF 2) Plotted: 6/1/2023 3:36:17 PM

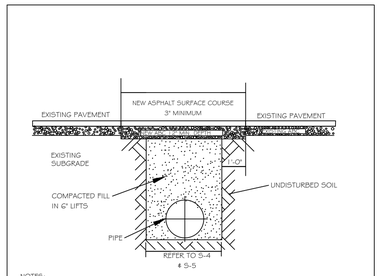

NOTES:
1. IN NCDOT MAINTAINED ROADWAYS ENCROACHMENT PAVEMENT PATCH REQUIREMENTS SHALL TAKE PRECEDENCE.
2. THE PAVEMENT CUT SHALL BE DEFINED BY A STRAIGHT EDGE AND CUT WITH AN APPROPRIATE SAWCUT MACHINE.
3. THE TRENCH SUBGRADE MATERIAL SHALL BE BACKFILLED WITH SUITABLE MATERIAL AND COMPACTED TO A DENSITY OF AT LEAST 95% OF THAT OBTAINED BY COMPACTING A SAMPLE OF THE MATERIAL IN ACCORDANCE WITH AASHTO T-99 AS MODIFIED BY NCDOT.
4. THE FINAL 1' OF FILL SHALL CONSIST OF ABC MATERIAL COMPACTED TO A DENSITY EQUAL TO 100% OF THAT OBTAINED BY COMPACTING A SAMPLE OF THE MATERIAL IN ACCORDANCE WITH AASHTO T-180 AS MODIFIED BY NCDOT.
5. THE ENTIRE THICKNESS AND VERTICAL EDGE OF CUT SHALL BE TACKED.
6. THE SAME DEPTH OF PAVEMENT MATERIAL WHICH EXISTS SHALL BE REINSTALLED, BUT IN NO CASE SHALL THE ASPHALT BE LESS THAN 3" THICK.
7. THE ASPHALT PAVEMENT MATERIAL SHALL BE INSTALLED AND COMPACTED THOROUGHLY WITH A SMOOTH DRUM ROLLER TO ACHIEVE A SMOOTH LEVEL PATCH.
8. REFER TO CITY OF RALEIGH STANDARDS FOR TRENCHES AND PIPE BEDDING (S-4 & S-5) FOR ADDITIONAL DETAILS.
9. NO HAND PATCHING ALLOWED.
10. PAVEMENT CUTS WITHIN NCDOT ROW SHALL CONFORM TO THE APPROVED ON SITE ENCROACHMENT PERMIT.

CITY OF RALEIGH
DEPARTMENT OF PUBLIC UTILITIES
STANDARD ASPHALT PAVEMENT PATCH DETAIL


DWG. NO.	REVISIONS	DATE	REVISIONS	DATE
S-3	D.W.C.	1-1-99	A.B.B.	4-19-04
	RRH	3-30-00	J.P.S.	10-5-10

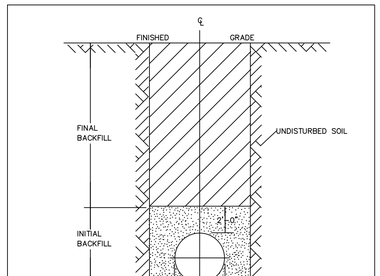

NOTES:
1. TRENCHES REQUIRING SHORING AND BRACING, DIMENSIONS SHALL BE TAKEN FROM THE INSIDE FACE OF THE SHORING AND BRACING.
2. NO ROCKS OR BOULDERS 4" OR LARGER TO BE USED IN INITIAL BACKFILL.
3. ALL BACKFILL MATERIAL SHALL BE SUITABLE NATIVE MATERIAL.
4. BACKFILL SHALL BE TAMPED IN 6" LIFTS IN TRAFFIC AREAS, 12" IN NON-TRAFFIC AREAS.
5. ACHIEVE 80% COMPACTION IN NON-TRAFFIC AREAS, AND 95% COMPACTION IN TRAFFIC AREAS.
6. IF IN EASEMENT 4" TOPSOIL, AND 12" CLEAN SELECT FILL MAY BE REQUIRED.
7. NO BOULDERS 8" IN DIAMETER OR GREATER ALLOWED IN FINAL BACKFILL.

CITY OF RALEIGH
DEPARTMENT OF PUBLIC UTILITIES
TRENCH BOTTOM DIMENSIONS & BACKFILLING REQUIREMENTS FOR DUCTILE IRON

DWG. NO.	REVISIONS	DATE	REVISIONS	DATE
S-4	RRH	3-30-00		

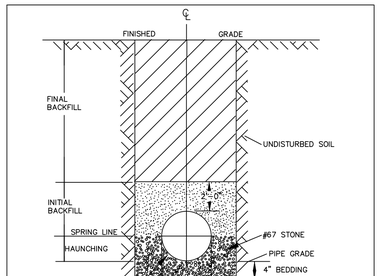


TYPICAL TRENCH BOTTOM DIMENSIONS FOR SDR 35 PVC GRAVITY PIPE

NOTES:
1. FOR TRENCHES REQUIRING SHORING AND BRACING, DIMENSIONS SHALL BE TAKEN FROM THE INSIDE FACE OF THE SHORING AND BRACING.
2. NO ROCKS OR BOULDERS 4" OR LARGER TO BE USED IN INITIAL BACKFILL.
3. ALL BACKFILL MATERIAL SHALL BE SUITABLE NATIVE MATERIAL.
4. BACKFILL SHALL BE TAMPED IN 6" LIFTS IN TRAFFIC AREAS, 12" IN NON-TRAFFIC AREAS.


CITY OF RALEIGH
DEPARTMENT OF PUBLIC UTILITIES
TRENCH BOTTOM DIMENSIONS AND BACKFILLING REQUIREMENTS FOR PVC GRAVITY SEWER MAIN

DWG. NO.	REVISIONS	DATE	REVISIONS	DATE
S-5	TO NOTES	5-1-87	D.W.C.	9-3-99
		6-92	A.B.B.	4-8-04
		7-2-82	RRH	3-30-00

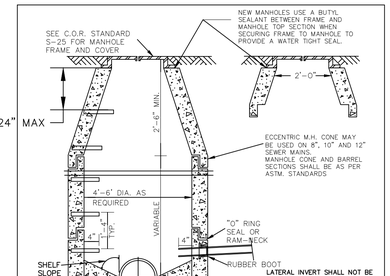

CITY OF RALEIGH
DEPARTMENT OF PUBLIC UTILITIES
STANDARD PRECAST SANITARY SEWER MANHOLE

DWG. NO.	REVISIONS	DATE	REVISIONS	DATE
S-20	Y.C.A.	12-31-90	ABB	2-21-05
	RRH	3-30-00	D.H.L.	6-16-08

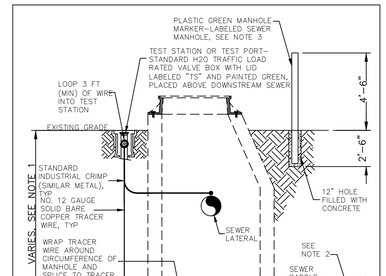

NOTES:
1. THE TRACER WIRE SHALL BE CONTINUOUS TO THE GREATEST EXTENT POSSIBLE. FOR GRAVITY MAIN AND OR LATERAL INSTALLATIONS LESS THAN 8 FT, THE TRACING WIRE SHALL BE ATTACHED TO THE PIPE. TRACER WIRE SHALL BE LAID FLAT AND SECURELY AFFIXED TO THE PIPE AT 10 FOOT INTERVALS. FOR GRAVITY MAIN AND OR LATERAL INSTALLATION DEEPER THAN 8 FT, THE TRACING WIRE SHALL BE INSTALLED AT A DEPTH OF 7-8 FT. THE WIRE SHALL BE PROTECTED FROM DAMAGE DURING THE EXECUTION OF THE WORK. NO BREAKS OF CUTS IN THE TRACER WIRE SHALL BE PERMITTED.
2. WHERE LATERAL TAPS ARE MADE BY SERVICE SADDLES, THE TRACER WIRE SHALL NOT BE ALLOWED TO TO BE PLACED BETWEEN THE SADDLE AND MAIN.
3. MANHOLE MARKERS SHALL BE PLACED ADJACENT TO MANHOLES AT THE DISCRETION OF OWNER OR OWNER'S REPRESENTATIVE.

CITY OF RALEIGH
DEPARTMENT OF PUBLIC UTILITIES
GRAVITY SEWER MAIN TRACER WIRE AND MANHOLE MARKER

DWG. NO.	REVISIONS	DATE	REVISIONS	DATE
S-20A	WKD	09-14		

				06/01/2023	PER TOWN OF ROLESVILLE COMMENT
				04/03/2023	INITIAL SUBMITTAL
				REV	

DESIGNED BY: DF/CD
DRAWN BY: DF/JWM
REVIEWED BY: DF


BGE
5440 WADE PARK BLVD, SUITE 102
RALEIGH, NC 27607
WWW.BGEINC.COM
NC LICENSE #C-4397

©2023

LENNAR CORPORATION
1100 PERIMETER PARK DRIVE, SUITE 112
MORRISVILLE / NORTH CAROLINA / 27560


PARKER RIDGE
82 SCHOOL STREET
ROLESVILLE / NORTH CAROLINA / 27571

SEWER DETAIL

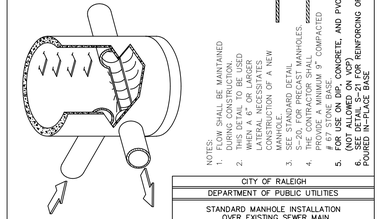

CITY OF RALEIGH
DEPARTMENT OF PUBLIC UTILITIES
STANDARD MANHOLE INSTALLATION OVER EXISTING SEWER MAIN

DWG. NO.	REVISIONS	DATE	REVISIONS	DATE
S-22	Y.C.A.	12-31-91	A.B.B.	6/16/08
	RRH	3-30-00	D.H.L.	

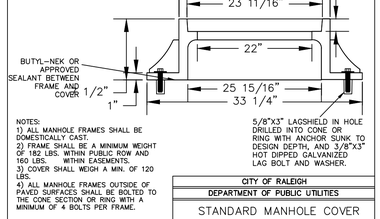


NOTES:
1) ALL MANHOLE FRAMES SHALL BE DOMESTICALLY CAST.
2) FRAME SHALL BE A MINIMUM WEIGHT OF 182 LBS. WITHIN PUBLIC ROW AND 160 LBS. WITHIN EASEMENTS.
3) COVER SHALL WEIGH A MIN. OF 120 LBS.
4) ALL MANHOLE FRAMES OUTSIDE OF PAVED SURFACES SHALL BE BOLTED TO THE CONE SECTION OR RING WITH A MINIMUM OF 4 BOLTS PER FRAME.

5/8"X3" LAGSHIELD IN HOLE DRILLED INTO CONE OR RING WITH ANCHOR SUNK TO DESIGN DEPTH, AND 3/8"X3" HOT DIPPED GALVANIZED LAG BOLT AND WASHER.

CITY OF RALEIGH
DEPARTMENT OF PUBLIC UTILITIES
STANDARD MANHOLE COVER


DWG. NO.	REVISIONS	DATE	REVISIONS	DATE
S-25	Y.C.A.	5-1-87		2-9-05
	RRH	3-30-00	D.H.L.	6-18-08

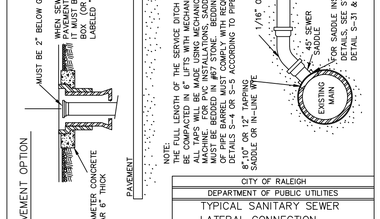

NOTE:
THE FULL LENGTH OF THE SERVICE DITCH SHALL BE COMPACTED IN 6" LIFTS WITH MECHANICAL TAMP MACHINE. FOR PVC INSTALLATIONS, SADDLE AND BEND MUST BE BEDDED IN #67 STONE. BEDDING AND HAUNCHING DETAILS S-4 OR S-5 ACCORDING TO PIPE MATERIAL.

CITY OF RALEIGH
DEPARTMENT OF PUBLIC UTILITIES
TYPICAL SANITARY SEWER LATERAL CONNECTION


DWG. NO.	REVISIONS	DATE	REVISIONS	DATE
S-30	Y.C.A.	6-92	A.B.B.	4-8-04
	RRH	3-30-00	D.H.L.	6-18-08

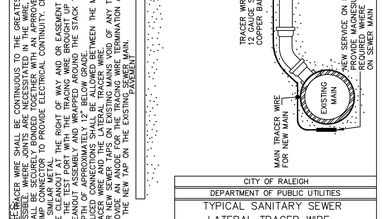

NOTES:
1. TRACER WIRE SHALL BE CONTINUOUS TO THE GREATEST EXTENT POSSIBLE. FOR SERVICE LATERAL INSTALLATIONS LESS THAN 8 FT, THE TRACING WIRE SHALL BE ATTACHED TO THE PIPE. TRACER WIRE SHALL BE LAID FLAT AND SECURELY AFFIXED TO THE PIPE AT 10 FOOT INTERVALS. FOR SERVICE LATERAL INSTALLATION DEEPER THAN 8 FT, THE TRACING WIRE SHALL BE INSTALLED AT A DEPTH OF 7-8 FT. THE WIRE SHALL BE PROTECTED FROM DAMAGE DURING THE EXECUTION OF THE WORK. NO BREAKS OF CUTS IN THE TRACER WIRE SHALL BE PERMITTED.
2. ALL SPLICED CONNECTIONS SHALL BE ALLOWED BETWEEN THE TRACER WIRE AND AN EXISTING MAIN WIRE ONLY IF THE MAIN WIRE IS ACCESSIBLE. ANY SPLICED CONNECTIONS SHALL BE ALLOWED BETWEEN THE TRACER WIRE AND AN EXISTING MAIN WIRE ONLY IF THE MAIN WIRE IS ACCESSIBLE.
3. FOR NEW SERVICE ON EXISTING MAIN-PROVIDE MAGNESIUM ANODE (17 LB MIN) AND TEST STATION. REMOVE ANODE IF TRACER WIRE IS INSTALLED ON SEWER MAIN
4. FROM THE TEST MAP ON THE EXISTING MAIN


CITY OF RALEIGH
DEPARTMENT OF PUBLIC UTILITIES
TYPICAL SANITARY SEWER LATERAL TRACER WIRE

DWG. NO.	REVISIONS	DATE	REVISIONS	DATE
S-30A	WKD	9-14		

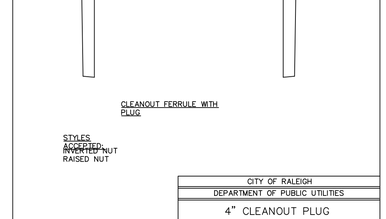


CITY OF RALEIGH
DEPARTMENT OF PUBLIC UTILITIES
4" CLEANOUT PLUG

DWG. NO.	REVISIONS	DATE	REVISIONS	DATE
S-34	D.W.C.	5-27-98	RRH	3-30-00

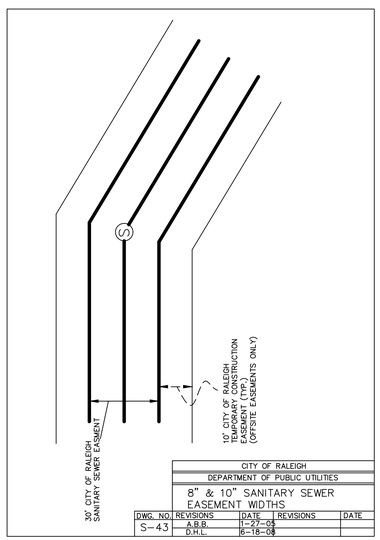

CITY OF RALEIGH
DEPARTMENT OF PUBLIC UTILITIES
8" & 10" SANITARY SEWER EASEMENT WIDTHS

DWG. NO.	REVISIONS	DATE	REVISIONS	DATE
S-43	A.B.B.	1-28-04		
	D.H.L.	6-18-08		

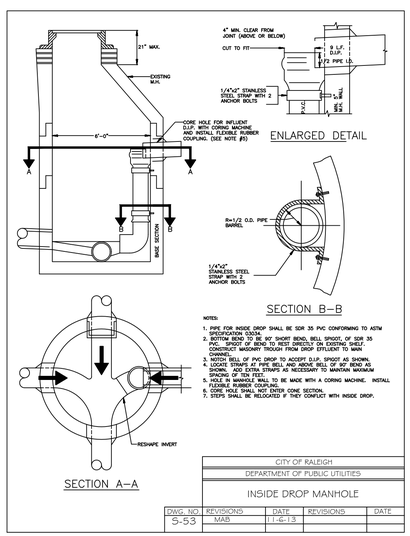


NOTES:
1. PIPE FOR INSIDE DROP SHALL BE SDR 35 PVC CONFORMING TO ASTM SPECIFICATION D3034.
2. BOTTOM BEND TO BE 90° SHORT BEND, BELL SPIGOT, OF SDR 35 PVC. SPIGOT OF BEND TO REST DIRECTLY ON EXISTING SHELF. CONSTRUCT MASONRY TROUGH FROM DROP EFFLUENT TO MAIN CHANNEL.
3. NOTCH BELL OF PVC DROP TO ACCEPT D.I.P. SPIGOT AS SHOWN.
4. SUPPORT D.I.P. AND PVC DROP WITH STRAPS AS SHOWN. ADD EXTRA STRAPS AS NECESSARY TO MAINTAIN MAXIMUM SPACING OF TEN FEET.
5. HOLE IN MANHOLE WALL TO BE MADE WITH A CORING MACHINE. INSTALL FLEXIBLE RUBBER COUPLING.
6. DROP PIPE SHALL NOT ENTER CONE SECTION.
7. STEPS SHALL BE RELOCATED IF THEY CONFLICT WITH INSIDE DROP.

CITY OF RALEIGH
DEPARTMENT OF PUBLIC UTILITIES
INSIDE DROP MANHOLE

DWG. NO.	REVISIONS	DATE	REVISIONS	DATE
S-53	MAB	1-16-13		

GC4276

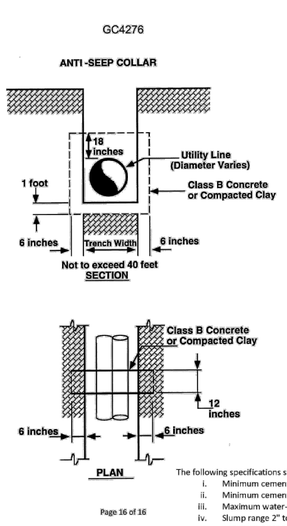


The following specifications shall apply to class B concrete:
- i. Minimum cement content, sacks per cubic yard with rounded coarse aggregate 5.0
- ii. Minimum cement content, sacks per cubic yard with angular coarse aggregate 5.5
- iii. Maximum water-cement ratio gallons per sack 6.8
- iv. Slump range 2" to 4"
- v. Minimum strength - 28-day psi 2,500

811 Know what's below. Call before you dig.

NORTH CAROLINA PROFESSIONAL ENGINEER DEBRA M. FERRI PRELIMINARY NOT FOR CONSTRUCTION


FILE NUMBER: 8430-03
DATE: 06/01/2023
C8-4

\\browngay.net\panzura\Regions\NCA\Projects\Lennar\8430-03 - Lennar - School Street - Rolesville\03 - DWG\PlanSheets\On-Site\C8-4 - SEWER DETAILS.dwg Layout: C8-4 SEWER DETAIL Plotted: 6/1/2023 3:36:29 PM

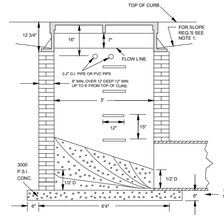


NOTES:
1. THE SLOPE OF THE GUTTER TO THE CATCH BASIN ON THE UPHILL SIDE SHALL BEGIN 10' FROM THE THE CATCH BASIN. THE SLOPE OF THE GUTTER TO THE CATCH BASIN ON THE DOWNHILL SIDE, SHALL BEGIN 10' FROM THE CATCH BASIN.
2. STEPS SHALL BE INSTALLED IN ALL CATCH BASINS OVER 3' IN DEPTH. DEPTH SHALL BE MEASURED FROM THE TOP OF CURB TO THE INVERT OF THE CATCH BASIN.
3. SOLID CONCRETE BRICKS MAY BE USED IN 4X4X8 OR 4X8X16 SIZES.
4. NCDOT APPROVED PRECAST CONCRETE BOXES ACCEPTABLE USING STANDARD 5' CASTINGS.
5. DOMESTIC CASTING REQUIRED WITHIN STREET RIGHT OF WAY.
6. 1" MAXIMUM EXTENSION OF PIPE INTO THE STORM BOX.

STANDARD C.B. STEP

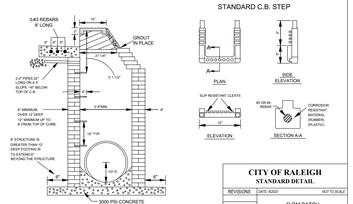


CITY OF RALEIGH STANDARD DETAIL		
REVISIONS	DATE: 6/2023	NOT TO SCALE
	5' DM CATCH BASIN	
	SW-10.01	

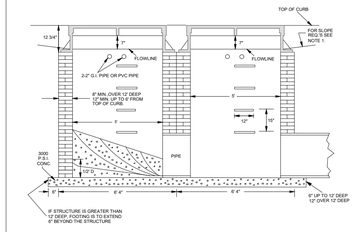


NOTES:
1. THE SLOPE OF THE GUTTER TO THE CATCH BASIN ON THE UPHILL SIDE SHALL BEGIN 10' FROM THE CATCH BASIN. THE SLOPE OF THE GUTTER TO THE CATCH BASIN ON THE DOWNHILL SIDE , SHALL BEGIN 10' FROM THE CATCH BASIN.
2. STEPS SHALL BE INSTALLED IN ALL CATCH BASINS OVER 3' IN DEPTH. DEPTH SHALL BE MEASURED FROM THE TOP OF CURB TO THE INVERT OF THE CATCH BASIN.
3. SOLID CONCRETE BRICKS MAY BE USED IN 4" X 4" X 8" OR 4" X 8" X 16" SIZES.
4. NCDOT APPROVED PRECAST CONCRETE BOXES ACCEPTABLE, USING STANDARD 5' CASTINGS.
5. DOMESTIC CASTING REQUIRED WITHIN STREET RIGHT OF WAY.

CITY OF RALEIGH STANDARD DETAIL		
REVISIONS	DATE: 6/2023	NOT TO SCALE
	DOUBLE WIDTH CATCH BASIN	
	SW-10.02	

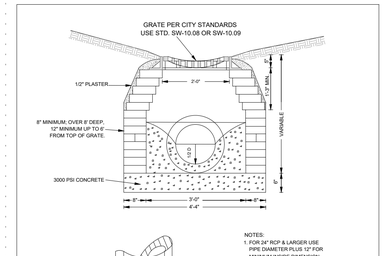

NOTES:
1. FOR 24" RCP & LARGER USE PIPE DIAMETER PLUS 12" FOR MINIMUM INSIDE DIMENSION.
2. 24" X 24" CASTING WITH 12", 15" & 18" PIPE, 24" X 36" CASTING USED WITH 24" PIPE OR LARGER. IF PLACED WITHIN PUBLIC R/W CASTING MUST BE TRAFFIC BEARING TYPE PER NCDOT STANDARDS.
3. USE 4" X 4" X 8" OR 4" X 8" X 16" SOLID CONCRETE BLOCK. CAST IN PLACE OR PRECAST CONCRETE TO MEET N.C.D.O.T. STANDARDS ACCEPTABLE.
4. STEPS SHALL BE INSTALLED IN ALL DROP INLETS OVER 3' IN DEPTH. DEPTH SHALL BE MEASURED FROM THE TOP OF GRATE TO THE INVERT OF THE DROP INLET.

CITY OF RALEIGH STANDARD DETAIL		
REVISIONS	DATE: 6/2023	NOT TO SCALE
	STANDARD DROP INLET	
	SW-10.03	

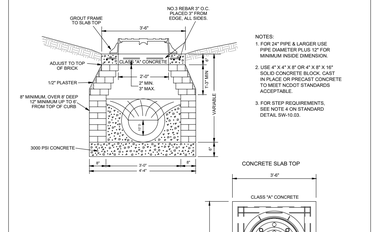



NOTES:
1. FOR 24" PIPE & LARGER USE PIPE DIAMETER PLUS 12" FOR MINIMUM INSIDE DIMENSION.
2. USE 4" X 4" X 8" OR 4" X 8" X 16" SOLID CONCRETE BLOCK. CAST IN PLACE OR PRECAST CONCRETE TO MEET NCDOT STANDARDS ACCEPTABLE.
3. FOR STEP REQUIREMENTS, SEE NOTE 4 ON STANDARD DETAIL SW-10.03.

CITY OF RALEIGH STANDARD DETAIL		
REVISIONS	DATE: 6/2023	NOT TO SCALE
	STANDARD JUNCTION BOX	
	SW-10.04	

TYPICAL MH FOR STORM SEWER


PIPE SIZE	MH DIAMETER
12-24"	4'-0"
30-42"	5'-0"
48"	6'-0"
54"	8'-0"

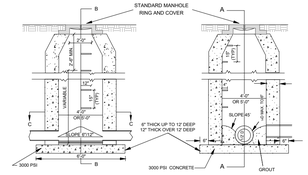

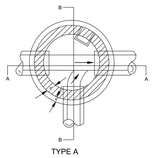


NOTES:
1. DEPTH MEASURED FROM TOP OF CASTING TO INVERT OF MANHOLE.
2. PRECAST MANHOLE COMPONENTS SHALL MEET ASTM-C-478 REQUIREMENTS.
3. SEE STANDARD. SW-10.10 FOR MANHOLE COVER DETAIL.
4. DOMESTIC CASTINGS REQUIRED WITHIN STREET RIGHT-OF-WAY.


CITY OF RALEIGH STANDARD DETAIL		
REVISIONS	DATE: 6/2023	NOT TO SCALE
	STANDARD CLASS "A" MANHOLE	
	SW-10.05	

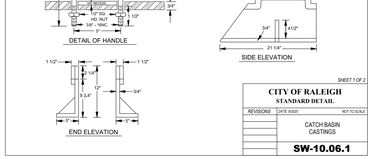

CITY OF RALEIGH STANDARD DETAIL		
REVISIONS	DATE: 6/2023	NOT TO SCALE
	CATCH BASIN CASTINGS	
	SW-10.06.1	

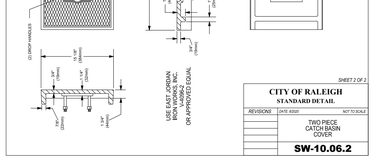

CITY OF RALEIGH STANDARD DETAIL		
REVISIONS	DATE: 6/2023	NOT TO SCALE
	TWO PIECE CATCH BASIN COVER	
	SW-10.06.2	

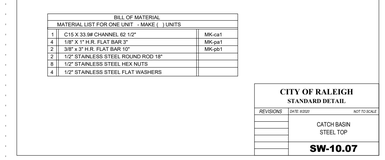


NOTES:
PAINT WITH RUST INHIBITING BLACK PAINT.


BILL OF MATERIAL
MATERIAL LIST FOR ONE UNIT - MAKE ( ) UNITS

1	C15 X 33.9# CHANNEL 62 1/2"	MK-ca1
4	1/8" X 1" H.R. FLAT BAR 3"	MK-pa1
2	3/8" x 3" H.R. FLAT BAR 10"	MK-pb1
2	1/2" STAINLESS STEEL ROUND ROD 18"	
8	1/2" STAINLESS STEEL HEX NUTS	
4	1/2" STAINLESS STEEL FLAT WASHERS	

CITY OF RALEIGH STANDARD DETAIL		
REVISIONS	DATE: 6/2023	NOT TO SCALE
	CATCH BASIN STEEL TOP	
	SW-10.07	

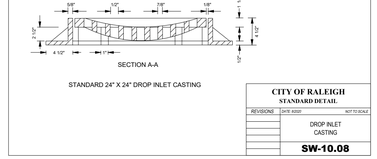


CITY OF RALEIGH STANDARD DETAIL		
REVISIONS	DATE: 6/2023	NOT TO SCALE
	DROP INLET CASTING	
	SW-10.08	

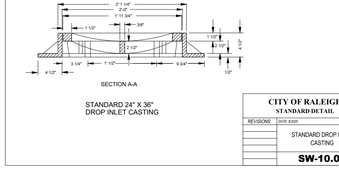


CITY OF RALEIGH STANDARD DETAIL		
REVISIONS	DATE: 6/2023	NOT TO SCALE
	STANDARD DROP INLET CASTING	
	SW-10.09	

HDPE INSTALLATION DETAIL

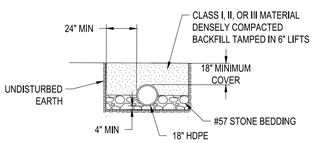


HDPE INSTALLATION NOTES:
1. ALL HDPE CONSTRUCTION IS TO BE DONE IN COMPLIANCE WITH CITY OF RALEIGH STANDARDS FOR HDPE PIPE.
2. CONTRACTOR SHALL NOTIFY CITY OF RALEIGH 24 HOURS PRIOR TO HDPE PIPE INSTALLATION
3. TRANSITIONS OF HDPE TO RCP REQUIRE DISSIMILAR MATERIALS ADAPTER CONSISTING OF A MASTIC COATING AND STAINLESS STEEL STRAPS, AND A FULL CONCRETE ENCASEMENT AROUND CONNECTION.
4. ALL PIPE END TREATMENTS ARE TO BE REINFORCED CONCRETE MATERIAL.

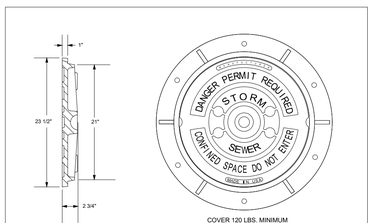

NOTES:
1. ALL MANHOLE FRAMES SHALL BE DOMESTICALLY CAST.
2. FRAME SHALL BE A MINIMUM WEIGHT OF 1521LBS. WITHIN PUBLIC ROW AND 1901 LBS. WITHIN EASEMENTS.
3. COVER SHALL WEIGH A MINIMUM OF 120 LBS.
4. ALL MANHOLE FRAMES OUTSIDE OF PAVED SURFACE SHALL BE BOLTED TO THE CONE SECTION OR RING WITH A MINIMUM OF 4 BOLTS PER FRAME.


CITY OF RALEIGH STANDARD DETAIL		
REVISIONS	DATE: 6/2023	NOT TO SCALE
	STANDARD STORM MANHOLE COVER	
	SW-10.10	

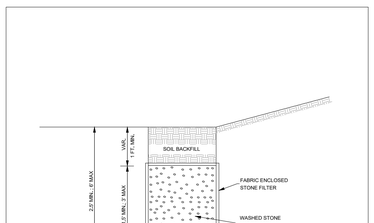

NOTES:
ALL PIPE UNDERDRAINS ARE TO EXIT INTO DRAINAGE STRUCTURES SUCH AS CATCH BASINS OR JUNCTION BOXES. IF STRUCTURE IS NOT AVAILABLE, SPECIAL EXIT REQUIREMENTS WILL APPLY IN ACCORDANCE WITH THE DIRECTION OF ENGINEERING SERVICES DIRECTOR OR HIS/HER DESIGNEE.

CITY OF RALEIGH STANDARD DETAIL		
REVISIONS	DATE: 6/2023	NOT TO SCALE
	PIPE UNDERDRAIN DETAIL	
	SW-10.11	

COVER FOR PIPES WITHIN THE R.O.W. MINIMUM PIPE CLEARANCE FROM INVERT TO SUBGRADE	
PIPE SIZE (in)	CLEARANCE DISTANCE (ft)
15	2.4
18	2.7
24	3.3
30	4.0
36	4.4
42	4.9
48	5.4
54	6.0
60	6.5
66	7.0
72	7.6

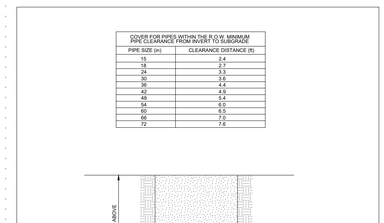

CITY OF RALEIGH STANDARD DETAIL		
REVISIONS	DATE: 6/2023	NOT TO SCALE
	BEDDING FOR STORMWATER RCP PIPES	
	SW-10.14	

Missing or invalid reference
File: ..\..\..\Blocks\36 - 7001-110-526 A.pdf
Sheet: 1

				06/01/2023	PER TOWN OF ROLESVILLE COMMENT
				04/03/2023	INITIAL SUBMITTAL
				REV	

DESIGNED BY: DF/CD
DRAWN BY: DF/JWM
REVIEWED BY: DF

BGE
5440 WADE PARK BLVD, SUITE 102
RALEIGH, NC 27607
WWW.BGEINC.COM
NC LICENSE #C-4397

©2023

LENNAR CORPORTAION
1100 PERIMETER PARK DRIVE, SUITE 112
MORRISVILLE / NORTH CAROLINA / 27560

PARKER RIDGE
82 SCHOOL STREET
ROLESVILLE / NORTH CAROLINA / 27571


STORM-DETAIL

NORTH CAROLINA PROFESSIONAL ENGINEER SEAL
PRELIMINARY
DEBRA M. FERM
NOT FOR CONSTRUCTION

FILE NUMBER: 8430-03
DATE: 06/01/2023
C8-5

Know what's below. Call before you dig.

\\browngay.net\panzura\Regions\NCA\Projects\Lennar\8430-03 - Lennar - School Street - Rolesville\03 - DWG\PlanSheets\On-Site\C8-5 - STORM-DETAIL.dwg Layout: C8-5 STORM-DETAIL Plotted: 6/1/2023 3:36:38 PM

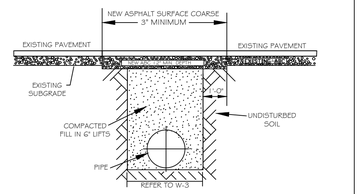


NOTES:
1. THE PAVEMENT CUT SHALL BE DEFINED BY A STRAIGHT EDGE AND CUT WITH AN APPROPRIATE SAW CUT MACHINE.
2. THE TRENCH SUBGRADE MATERIAL SHALL BE BACKFILLED WITH SUITABLE MATERIAL AND COMPACTED TO A DENSITY OF AT LEAST 95% OF THAT OBTAINED BY COMPACTING A SAMPLE OF THE MATERIAL IN ACCORDANCE WITH AASHTO T-99 AS MODIFIED BY NCDOT.
3. THE FINAL 1' OF FILL SHALL CONSIST OF ABC MATERIAL COMPACTED TO A DENSITY EQUAL TO 100% OF THAT OBTAINED BY COMPACTING A SAMPLE OF THE MATERIAL IN ACCORDANCE WITH AASHTO T-180 AS MODIFIED BY NCDOT.
4. THE ENTIRE THICKNESS/ VERTICAL EDGE OF CUT SHALL BE TACKED.
5. THE SAME DEPTH OF PAVEMENT MATERIAL WHICH EXISTS SHALL BE REINSTALLED, BUT IN NO CASE SHALL THE ASPHALT BE LESS THAN 3" THICK.
6. THE ASPHALT PAVEMENT MATERIAL SHALL BE INSTALLED AND COMPACTED THOROUGHLY WITH A SMOOTH DRUM ROLLER TO ACHIEVE A SMOOTH LEVEL PATCH.
7. REFER TO CITY OF RALEIGH STANDARDS FOR TRENCHES AND PIPE BEDDING, W-3, FOR ADDITIONAL DETAILS.
8. NO HAND PATCHING ALLOWED.
9. PAVEMENT CUTS WITHIN NCDOT ROW SHALL CONFORM TO THE APPROVED ON SITE ENCROACHMENT PERMIT.

CITY OF RALEIGH
DEPARTMENT OF PUBLIC UTILITIES

STANDARD ASPHALT PAVEMENT PATCH DETAIL

DWG. NO.	REVISIONS	DATE	REVISIONS	DATE
W-2	RRH	3-31-00	A.D.S.	4-1-24
	D.W.C.	11-1-99	J.P.S.	10-29-10

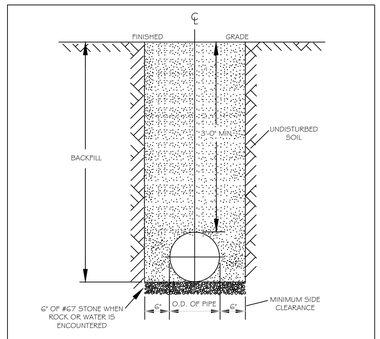


NOTES:
1. TRENCHES REQUIRING SHORING AND BRACING, DIMENSIONS SHALL BE TAKEN FROM THE INSIDE FACE OF THE SHORING AND BRACING.
2. NO ROCKS OR BOULDERS 4" OR LARGER TO BE USED IN BACKFILL.
3. ALL BACKFILL MATERIAL SHALL BE SUITABLE NATIVE MATERIAL.
4. BACKFILL SHALL BE TAMPED IN 6" LIFTS.
5. ACHIEVE 95% COMPACTION IN BACKFILL.

CITY OF RALEIGH
DEPARTMENT OF PUBLIC UTILITIES

TRENCH BOTTOM DIMENSIONS & BACKFILLING REQUIREMENTS FOR DUCTILE IRON

DWG. NO.	REVISIONS	DATE	REVISIONS	DATE
W-3	D.W.C.	3-31-99	ABB	2-15-05
	RRH	3-31-00	J.P.S.	10-29-10

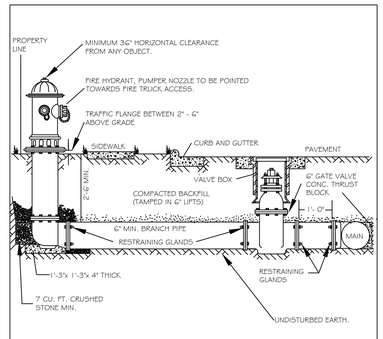


NOTES:
1. FIRE HYDRANT SHALL BE AS MANUFACTURED: MUELLER, AMERICAN DARLING, KENNEDY, MIH, WATEROUS, CLOW, EAST JORDAN IRON WORKS, OR U.S PIPE.
2. BRANCH PIPE SHALL BE DUCTILE IRON AWWA C150-96
3. 6" GATE VALVE SHALL BE AWWA C500-96 OPEN LEFT
4. STEEL RODS AND BOLTS SHALL BE 6" HOT DIPPED GALVANIZED
5. FIRE HYDRANTS WILL BE INSTALLED IN TRUE VERTICAL POSITION. RODS SHALL NOT BE COUPLED MORE THAN ONCE. IF THE LENGTH FROM THE VALVE TO THE HYDRANT EXCEEDS 20' THEN A MECHANICAL RESTRAINING GLAND WITH A REBAR CAGE SHALL BE INSTALLED NO MORE THAN 10' FROM HYDRANT AND POURED IN CONCRETE. FIRE HYDRANTS TO BE LOCATED IN ROW OR 2' FOOT EASEMENT ADJACENT TO ROW

ANYTIME SITE WORK, CONSTRUCTION, ROAD WORK, OR ANY OTHER WORK, CHANGES THE GRADE OF THE FIRE HYDRANT, THE PERSON RESPONSIBLE FOR THE WORK IS RESPONSIBLE FOR ADJUSTING THE FIRE HYDRANT TO STAY WITHIN COMPLIANCE.

CITY OF RALEIGH
DEPARTMENT OF PUBLIC UTILITIES

STANDARD FIRE HYDRANT INSTALLATION DETAIL

DWG. NO.	REVISIONS	DATE	REVISIONS	DATE
W-4	ABB	4-6-04	PAP	2/17/09
	DHL	2/14/05		

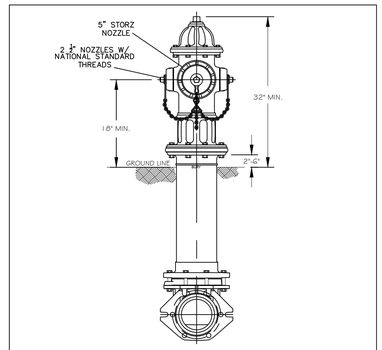


NOTES:
1. ALL PUBLIC FIRE HYDRANTS IN THE CITY OF RALEIGH AND THE MERGER TOWNS OF GARNER, ROLESVILLE, WAKE FOREST, KNIGHTDALE, WENDELL AND ZEBULON SHALL BE PAINTED CHROME YELLOW WITH HIGH REFLECTIVE ALUMINUM SILVER CAPS, BONNETS AND OPERATING NUTS.
2. ALL PRIVATE FIRE HYDRANTS SHALL BE RED.

CITY OF RALEIGH
DEPARTMENT OF PUBLIC UTILITIES
RALEIGH, GARNER, KNIGHTDALE, ROLESVILLE, WAKE FOREST, WENDELL & ZEBULON

STANDARD FIRE HYDRANT WITH 5" STORZ PUMPER NOZZLE

DWG. NO.	REVISIONS	DATE	REVISIONS	DATE
W-5	MAR	6-30-16		
	KAT	9-13-17		

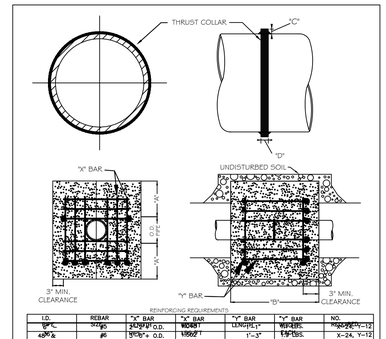

REINFORCING REQUIREMENTS

I.D.	REBAR	"A" BAR	"A" BAR	"B" BAR	"C" BAR	NO.
6"-12"	#4@36"	24"@#4 O.D.	W2@6" LENGTH	1'-3"	1'-3" EACH	X-24, Y-12
16"& GREATER	#5	30"@#4 O.D.	W2@7" LENGTH	1'-3"	1'-3" EACH	X-24, Y-12

THRUST COLLAR AND THRUST BLOCK SCHEDULE


I.D. PIPE	"A"	"B"	"C"	"D"
6" - 16"	1'-4"	1'-7"	3"	5/8"
20" - 24"	1'-4"	1'-7"	3"	1/2"
30" - 36"	1'-4"	1'-7"	4"	5/8"
48" & greater	1'-5"	1'-9"	6"	7/8"

NOTES:
1. SEE STANDARD DETAIL W-9 FOR THRUST BLOCK LOCATIONS.
2. CONCRETE SHALL BE 3000 PSI AND TRANSIT MIXED.
3. REINFORCING BARS SHALL BE DEFORMED AND TIED TOGETHER.
4. TRENCH BOTTOM WIDTH IN VICINITY OF THRUST BLOCK INSTALLATION SHALL BE THE MINIMUM WIDTH AS SHOWN ON STANDARD DETAIL W-3.
5. BACKFILL TAMPED IN 6" LIFTS PER STANDARD DETAIL W-3.
6. THRUST COLLAR MUST BE FACTORY WELDED ON BOTH SIDES ALONG BOTH EDGES OF COLLAR AROUND CIRCUMFERENCE.

CITY OF RALEIGH
DEPARTMENT OF PUBLIC UTILITIES

THRUST BLOCKING DESIGN DATA FOR WATER MAINS


DWG. NO.	REVISIONS	DATE	REVISIONS	DATE
W-7	RRH	1-21-00	J.P.S.	
	D.H.L.	6-18-08	11-1-10	

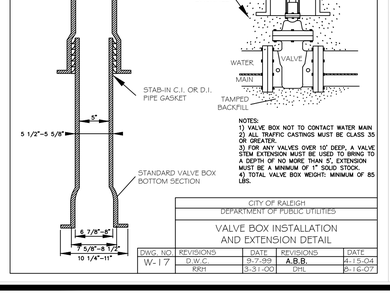

CITY OF RALEIGH
DEPARTMENT OF PUBLIC UTILITIES

STANDARD THRUST BLOCK INSTALLATION FOR 16" AND LARGER VALVES AND DEAD END MAINS

DWG. NO.	REVISIONS	DATE	REVISIONS	DATE
W-8	Y.C.A.	4-12-90	D.W.C.	9-7-99
	6-92		RRH	3-31-00

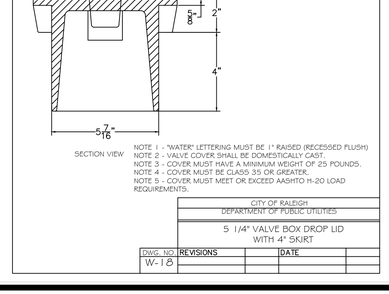

NOTES:
1. CONCRETE SHALL BE 3000 PSI.
2. ALL DUCTILE IRON FITTINGS AND BOLTS OR ENDS OF MECHANICAL JOINT FITTINGS SHALL CONFORM TO STANDARD DETAIL W-3.
3. SEE STANDARD THRUST BLOCK TABLES, W-10 THRU W-11, FOR AREA OF CONCRETE REQUIRED.
4. ALL DEAD ENDS AND INTERSECTIONS SHALL HAVE CONCRETE THRUST BLOCKING.
5. ALL BENDS AND INTERSECTIONS SHALL HAVE CONCRETE THRUST BLOCKING.

CITY OF RALEIGH
DEPARTMENT OF PUBLIC UTILITIES

STANDARD THRUST BLOCKING VIEWS

DWG. NO.	REVISIONS	DATE	REVISIONS	DATE
W-9	D.W.C.	3-1-87	RRH	3-31-00
		9-7-99	D.H.L.	6-18-08

REACTION BEARING AREAS FOR HORIZONTAL WATER PIPE BENDS
BASED ON TEST PRESSURE OF 200 P.S.I.

ALL AREAS GIVEN IN SQUARE FEET

SIZE AND DEGREE OF BEND	STATIC THRUST IN POUNDS	UNDISTURBED EARTH DRY CLAY 4000 LBS/FT²	SOFT CLAY 2000 LBS/FT²	LOOSE SAND OR GRAVEL	SATURATED SOFT CLAY, ORGANIC SILT OR PEAT	SAND COMPACT FIRM 8000 LBS/FT²	SAND CLEAN DRY 4000 LBS/FT²	SOIL LOOSE 1.5 TONS/FT² DISTURBED	ROCK POOR 10,000 LBS/FT²
6"									
11 1/4°	1,108	1	1	1	1	1	1	2	1
22 1/2°	2,207	1	2	2	1	1	1	3	1
45°	4,328	2	3	3	1	1	2	5	1
90°	7,996	2	4	5	1	1	2	8	1
PLUG	5,655	2	3	4	1	1	2	6	1
8"									
11 1/4°	1,970	1	1	2	1	1	1	2	1
22 1/2°	3,922	1	2	3	1	1	1	4	1
45°	7,694	2	4	5	1	1	2	8	1
90°	14,215	4	8	9	2	2	4	15	2
PLUG	10,053	3	5	6	2	2	3	10	1
12"									
11 1/4°	4,433	2	3	3	1	1	2	5	1
22 1/2°	8,826	3	5	6	2	2	3	9	1
45°	17,312	5	9	11	3	3	5	18	2
90°	31,983	8	16	19	4	4	8	32	4
PLUG	22,619	6	12	14	3	3	6	23	3
16"									
11 1/4°	7,881	2	4	5	1	1	2	8	1
22 1/2°	15,691	4	8	10	2	2	4	16	2
45°	30,779	8	16	19	4	4	8	31	4
90°	56,861	15	29	35	8	8	15	57	6
PLUG	40,213	10	21	25	5	5	10	41	5


REACTION BEARING AREAS ARE IN SQUARE FEET MEASURED IN A VERTICAL PLANE IN THE TRENCH SIDE AT AN ANGLE OF 90° TO THE THRUST VECTOR.

USE 6" - 90 BEND VALUE FOR HYDRANTS FOR ADDITIONAL SAFETY FACTOR.

CITY OF RALEIGH
DEPARTMENT OF PUBLIC UTILITIES

THRUST BLOCKING DESIGN QUANTITY TABLE

DWG. NO.	REVISIONS	DATE	REVISIONS	DATE
W-10	D.W.C.	6-23-99		

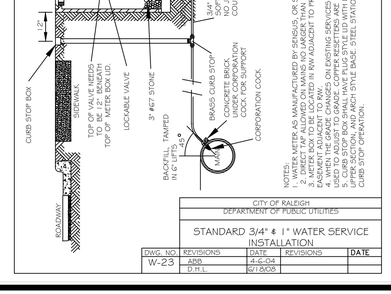

ROD REQUIREMENTS

SIZE OF 45° BEND	STATIC THRUST IN POUNDS	NO. OF RODS REQUIRED
6"	4,328	2
8"	7,694	4
12"	17,312	4
16"	30,779	6
24"	69,252	8

GENERAL NOTES:
1. ALL STEEL RODS AND BOLTS SHALL BE 3/4" HOT DIPPED GALVANIZED.
2. CONCRETE SHALL NOT CONTACT BOLTS OR ENDS OF MECHANICAL JOINT FITTINGS.
3. WHERE THE MECHANICAL JOINT RESTRAINER GLAND IS USED, THE RODS AND BOLTS SHALL BE USED AS A SYSTEM TO BE MAINTAINED ON ALL WATER MAINS
4. SEE STANDARD REACTION BLOCK TABLES, W-10 AND W-11 FOR AREA OF CONCRETE REQUIRED.
5. 3" MINIMUM COVER MUST BE MAINTAINED ON ALL WATER MAINS

CITY OF RALEIGH
DEPARTMENT OF PUBLIC UTILITIES

STANDARD VERTICAL BEND

DWG. NO.	REVISIONS	DATE	REVISIONS	DATE
W-12	ABB	4-6-04	J.P.S.	11-1-10
	D.H.L.	6-18-08		

NOTES:
1. CONCRETE SHALL NOT CONTACT BOLTS OR ENDS OF MECHANICAL JOINT FITTINGS.
2. SEE STANDARD REACTION BLOCK TABLES, W-10 AND W-11 FOR AREA OF CONCRETE REQUIRED.

CITY OF RALEIGH
DEPARTMENT OF PUBLIC UTILITIES

4" - 24" STANDARD TAPPING SLEEVE AND VALVE ASSEMBLY

DWG. NO.	REVISIONS	DATE	REVISIONS	DATE
W-14	Y.C.A.	12-31-91	RRH	3-31-00
	D.W.C.	9-7-99	J.P.S.	11-1-10

NOTES:
1) VALVE BOX NOT TO CONTACT WATER MAIN
2) ALL TRAFFIC CASTINGS MUST BE CLASS 35 OR GREATER
3) FOR ANY VALVES OVER 10' DEEP, A VALVE STEM EXTENSION MUST BE USED TO BRING TO A DEPTH OF NO MORE THAN 5', EXTENSION MUST BE A MINIMUM OF 1" SQUID STOCK.
4) TOTAL VALVE BOX WEIGHT: MINIMUM OF 85 LBS.

CITY OF RALEIGH
DEPARTMENT OF PUBLIC UTILITIES

VALVE BOX INSTALLATION AND EXTENSION DETAIL


DWG. NO.	REVISIONS	DATE	REVISIONS	DATE
W-17	D.W.C.	9-7-99	A.B.B.	4-15-04
	RRH	3-31-00	DHL	8-16-07

NOTE 1 - "WATER" LETTERING MUST BE 1" RAISED (RECESSED PLUSH)
NOTE 2 - VALVE COVER SHALL BE DOMESTICALLY CAST.
NOTE 3 - COVER MUST HAVE A MINIMUM WEIGHT OF 25 POUNDS.
NOTE 4 - COVER MUST BE CLASS 35 OR GREATER.
NOTE 5 - COVER MUST MEET OR EXCEED AASHTO H-20 LOAD REQUIREMENTS.

CITY OF RALEIGH
DEPARTMENT OF PUBLIC UTILITIES

5 1/4" VALVE BOX DROP LID WITH 4' SKIRT

DWG. NO.	REVISIONS	DATE	REVISIONS	DATE
W-18				

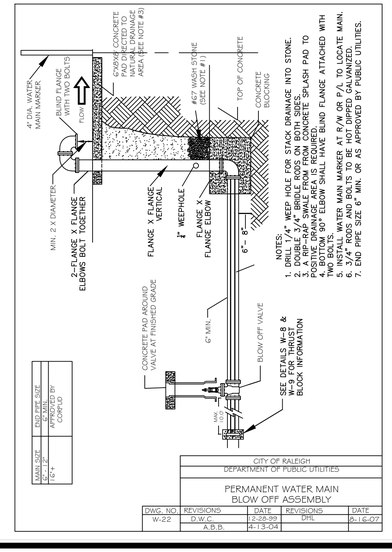

NOTES:
1. DRILL 3/4" WEEP HOLE FOR STACK DRAINAGE INTO STONE.
2. DOUBLE 3/4" BRIDLE RODS ON BOTH SIDES.
3. A RIP-RAP SPALL FROM CONCRETE SPLASH PAD TO THE STONE BASE SHALL BE PLACED.
4. BOTTOM 90° ELBOW SHALL HAVE BLIND FLANGE ATTACHED WITH TWO BOLTS.
5. INSTALL WATER MAIN MARKER AT R/W OR P/L TO LOCATE MAIN.
6. 3/4" RODS AND BOLTS TO BE HOT DIPPED GALVANIZED.
7. END PIPE SIZE 6" MIN. OR AS APPROVED BY PUBLIC UTILITIES.

MAIN SIZE	END PIPE SIZE	ALL MAIN SIZES
6" - 12"	6"	
16"+	8"	

CITY OF RALEIGH
DEPARTMENT OF PUBLIC UTILITIES

PERMANENT WATER MAIN BLOW OFF ASSEMBLY

DWG. NO.	REVISIONS	DATE	REVISIONS	DATE
W-22	D.W.C.	12-28-99	DHL	8-16-07
	A.B.B.	4-13-04		

NOTES:
1. WATER METER AS MANUFACTURED BY SENSUS, OR SCHLUMBERGER.
2. DIRECT TAP ALLOWED ON MAINS NO LARGER THAN 12" LINE.
3. METER BOX SHALL BE PLASTIC, CONCRETE, OR METAL AS APPROVED IN APPROVED EASEMENT ADJACENT TO R/W.
4. COPPER SERVICES ONLY ON EXISTING SERVICES. A COPPER REMETER CAN BE USED TO ADJUST TO GRADE. COPPER RESETTERS ARE PROHIBITED ON NEW SERVICES.
5. CURB STOP BOX SHALL HAVE PLUG STYLE LID WITH PENTAGON BOLT, 1-1/4" STEEL.
6. CURB STOP BOX SHALL BE SET IN BACKFILL AND STABILIZED AROUND TO THE TOP FOR CURB STOP OPERATION.

CITY OF RALEIGH
DEPARTMENT OF PUBLIC UTILITIES

STANDARD 3/4" & 1" WATER SERVICE INSTALLATION

DWG. NO.	REVISIONS	DATE	REVISIONS	DATE
W-23	ABB	4-6-04		
	D.H.L.	6/15/08		

REV	DATE	DESCRIPTION
	06/01/2023	PER TOWN OF ROLESVILLE COMMENT
	04/03/2023	INITIAL SUBMITTAL

DESIGNED BY: DF/CD
DRAWN BY: DF/JWM
REVIEWED BY: DF

BGE
5440 WADE PARK BLVD, SUITE 102
RALEIGH NC 27607
WWW.BGEINC.COM
NC LICENSE #C-4397

©2023

LENNAR CORPORATION
1100 PERIMETER PARK DRIVE, SUITE 112
MORRISVILLE / NORTH CAROLINA / 27560

PARKER RIDGE
62 SCHOOL STREET
ROLESVILLE / NORTH CAROLINA / 27571


WATER DETAIL (1 OF 2)

PRELIMINARY
NOT FOR CONSTRUCTION

FILE NUMBER: 8430-03
DATE: 06/01/2023
C8-6

811 Know what's below. Call before you dig.

\\browngay.net\panzura\Regions\NCA\Projects\Lennar\8430-03 - Lennar - School Street - Rolesville\03 - DWG\PlanSheets\On-Site\C8-6 - WATER DETAIL.dwg Layout: C8-6 WATER DETAIL (1 OF 2) Plotted: 6/1/2023 3:38:48 PM

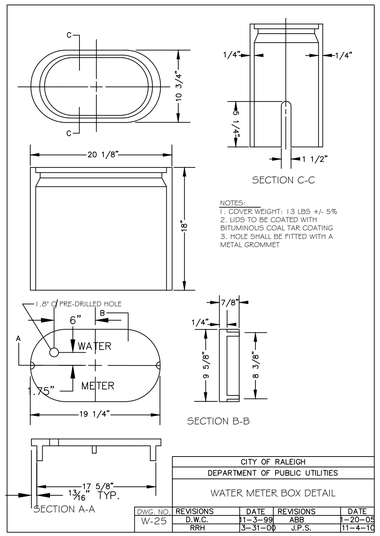

SECTION C-C

SECTION B-B

SECTION A-A

NOTES:
1. COVER WEIGHT: 13 LBS +/- 5%
2. LIDS TO BE COATED WITH BITUMINOUS COAL TAR COATING
3. HOLE SHALL BE FITTED WITH A METAL GROMMET

CITY OF RALEIGH
DEPARTMENT OF PUBLIC UTILITIES

WATER METER BOX DETAIL

DWG. NO.	REVISIONS	DATE	REVISIONS	DATE
W-25	D.W.C.	11-3-99	ABB	1-20-05
	RRH	3-31-00	J.P.S.	11-4-15

REV							
04/03/2023							INITIAL SUBMITTAL
06/01/2023							PER TOWN OF ROLESVILLE COMMENT

DESIGNED BY: DF/CD

DRAWN BY: DF/JWM

REVIEWED BY: DF

BGE
5440 WADE PARK BLVD, SUITE 102
RALEIGH,NC 27607
WWW.BGEINC.COM
NC LICENSE #C-4397

©2023

LENNAR CORPORTAION
1100 PERIMETER PARK DRIVE, SUITE 112
MORRISVILLE / NORTH CAROLINA / 27560

PARKER RIDGE
82 SCHOOL STREET
ROLESVILLE / NORTH CAROLINA / 27571

WATER DETAIL (2 OF 2)

NORTH CAROLINA PROFESSIONAL ENGINEER DEBRA M. FERN PRELIMINARY NOT FOR CONSTRUCTION

FILE NUMBER: 8430-03

DATE: 06/01/2023

C8-7

811 Know what's below. Call before you dig.

\\browngay.net\panzura\Regions\NCA\Projects\Lennar\8430-03 - Lennar - School Street - Rolesville\03 - DWG\PlanSheets\On-Site\C8-6 - WATER DETAIL.dwg Layout: C8-7 WATER DETAIL (2 OF 2) Plotted: 6/1/2023 3:36:54 PM



LEGEND

- PASSIVE OPEN SPACE
- ACTIVE OPEN SPACE
- NATURAL RESOURCE AREAS
- PERIMETER BUFFER (INCLUDED IN PASSIVE OPEN SPACE)
- AREAS EXCLUDED FROM OPEN SPACE CALCULATION
- TYPICAL FITNESS STATION
- PROPOSED FUTURE GREENWAY CONNECTION
- OPEN SPACE LOT BOUNDARY

OPEN SPACE CALCULATIONS			
TOTAL SITE AREA	**85.27**	**AC**	
RM CLUSTER DISTRICT (SINGLE-FAMILY DETACHED)			
RM CLUSTER ZONING DISTRICT AREA	57.89	AC	
REQUIRED PASSIVE OPEN SPACE (12%)	6.95	AC	
REQUIRED ACTIVE OPEN SPACE (50% OF PASSIVE OPEN SPACE)	3.47	AC	
RH CLUSTER DISTRICT (TOWNHOMES)			
RH CLUSTER ZONING DISTRICT AREA	27.38	AC	
REQUIRED PASSIVE OPEN SPACE (15%)	4.11	AC	
REQUIRED ACTIVE OPEN SPACE (50% OF PASSIVE OPEN SPACE)	2.05	AC	
REQUIRED OPEN SPACE			
PASSIVE OPEN SPACE	11.05	AC	
ACTIVE OPEN SPACE	5.53	AC	
REQUIRED CLUSTER OPEN SPACE (40%)	34.11	AC	
PROVIDED OPEN SPACE			
PASSIVE OPEN SPACE	24.74	AC	
STORMWATER PONDS (5% MAXIMUM)	0.00	AC	0.00%
NATURAL RESOURCE AREAS (20% MAXIMUM)	3.85	AC	11.29%
ACTIVE OPEN SPACE	5.54	AC	
TOTAL PROVIDED OPEN SPACE	34.13	AC	

OPEN SPACE BREAKDOWN BY AREA										
OPEN SPACE TYPE	**OPEN SPACE #1**	**OPEN SPACE #2**	**OPEN SPACE #3**	**OPEN SPACE #4**	**OPEN SPACE #5**	**OPEN SPACE #6**	**OPEN SPACE #7**	**TOTAL AREA**	**PERCENTAGE**	**MAX ALLOWED**
PASSIVE OPEN SPACE (AC)	13.43	0.34	2.79	1.21	0.47	0.6	5.9	24.74	NA	NA
STORMWATER PONDS (AC)	0	0	0	0	0	0	0	0	0.0%	5%
NATURAL RESOURCE AREAS (AC)	2.97	0	0.88	0	0	0	0	3.85	11.3%	20%
ACTIVE OPEN SPACE (AC)	1.73	0.33	0.82	0.73	0.16	0.32	1.45	5.54	NA	NA

N

0 75 150 300

SCALE: 1" = 150

Know what's below. Call before you dig.

REV	DATE	
1	06/01/2023	PER TOWN OF ROLESVILLE COMMENT
0	04/03/2023	INITIAL SUBMITTAL

DESIGNED BY: MC/RZ
DRAWN BY: MC
REVIEWED BY: RZ

BGE
5440 WADE PARK BLVD, SUITE 102
RALEIGH NC 27607
WWW.BGEINC.COM
NC LICENSE #C-4397

©2023

LENNAR CORPORTAION
1100 PERIMETER PARK DRIVE, SUITE 112
MORRISVILLE / NORTH CAROLINA / 27560

PARKER RIDGE
82 SCHOOL STREET
ROLESVILLE / NORTH CAROLINA / 27571


OPEN SPACE PLAN

NORTH CAROLINA REGISTERED LANDSCAPE ARCHITECT ROBERT C ZUMWALT

PRELIMINARY
NOT FOR CONSTRUCTION

FILE NUMBER: 8430-03
DATE: 06/01/2023
C9-0

G:\NCA\Projects\Lennar\8430-03 - Lennar - School Street - Rolesville\03 - DWG\PlanSheets\On-Site\C7-0 - OPEN SPACE PLAN.dwg Layout: OPEN SPACE PLAN Plotted: 6/1/2023 4:06:50 PM

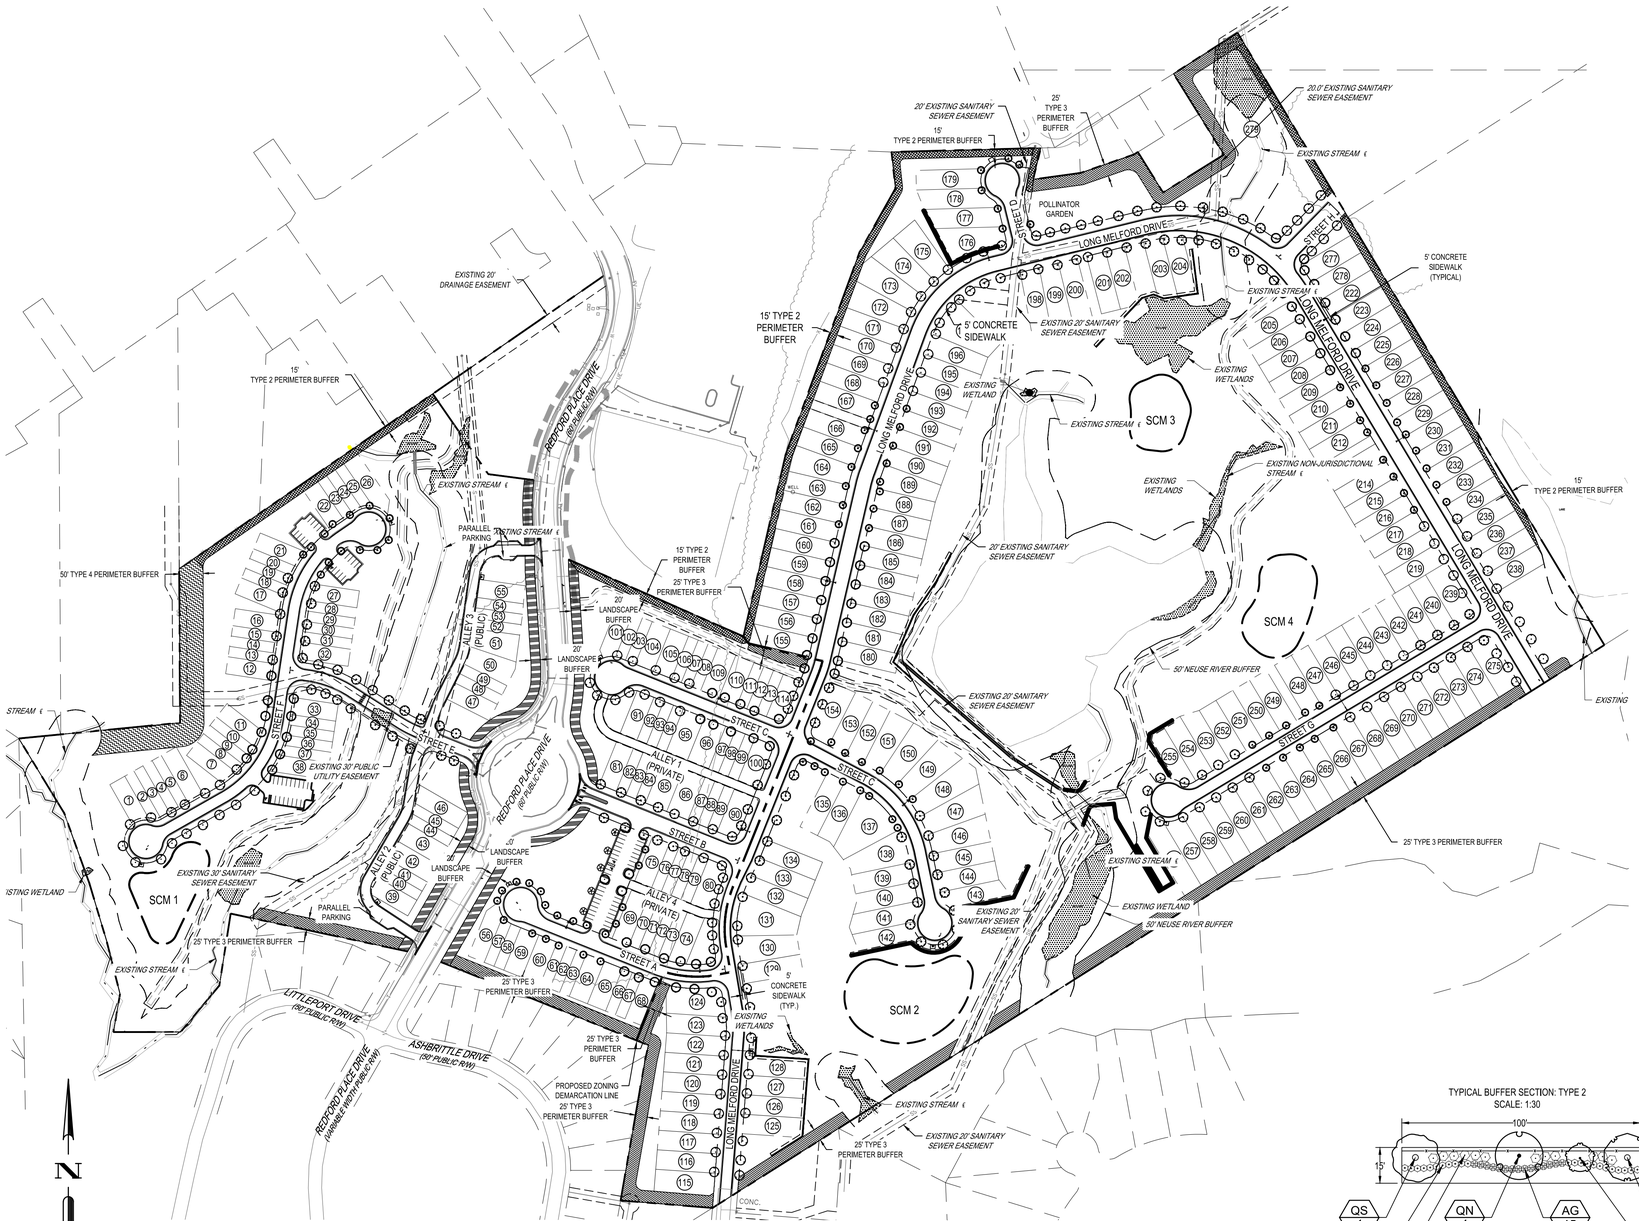

PLANT SCHEDULE

CANOPY TREES	CODE	QTY	BOTANICAL NAME	COMMON NAME	CAL	HT
	KP	5	Koelreuteria paniculata	Golden Rain Tree	2" MIN.	8` MIN.
	PS	98	Pistacia chinensis	Chinese Pistache	2" MIN.	8` MIN.
	QC	81	Quercus coccinea	Scarlet Oak	2" MIN.	8` MIN.
	QF	61	Quercus falcata	Southern Red Oak	2" MIN.	8` MIN.
	QN	95	Quercus nuttallii	Nuttall Oak	2" MIN.	8` MIN.
	ZS	68	Zelkova serrata	Sawleaf Zelkova	2" MIN.	8` MIN.
SHRUBS	CODE	QTY	BOTANICAL NAME	COMMON NAME	HT	SPR
	AG	56	Abelia x grandiflora	Glossy Abelia	18-24"	18-24"
	IV	47	Ilex vomitoria 'Nana'	Dwarf Yaupon	18-24"	18-24"

LANDSCAPE BUFFERS

PERIMETER BUFFER TYPE 2: 15' WIDTH, 3,338 TOTAL LF
REQUIRED: 3 CANOPY TREES PER 100 LF
1 UNDERSTORY TREE PER 100 LF
50 SHRUBS PER 100 LF
6' FENCE
PROVIDED: *SEE NOTE BELOW

PERIMETER BUFFER TYPE 3: 25' WIDTH, 3,884 TOTAL LF
REQUIRED: 4 CANOPY TREES PER 100 LF
2 UNDERSTORY TREES PER 100 LF
60 SHRUBS PER 100 LF
6' WALL (6' FENCE PER ZONING)
PROVIDED: *SEE NOTE BELOW

PERIMETER BUFFER TYPE 4: 50' WIDTH, 517 TOTAL LF
REQUIRED: 8 CANOPY TREES PER 100 LF
4 UNDERSTORY TREES PER 100 LF
CONTINUOUS HEDGE
3' WALL + 5' BERM (6' FENCE PER ZONING)
PROVIDED: *SEE NOTE BELOW

STREET BUFFER - REDFORD PLACE DRIVE: 20' WIDTH, 2,037 LF OF FRONTAGE
REQUIRED: 1 STREET TREE EVERY 40 LF OF FRONTAGE
2,037 LF OF FRONTAGE / 40' = 23 TREES
PROVIDED: EXISTING STREET TREES SHALL SATISFY STREET TREE REQUIREMENT

* IF EXISTING CANOPY DOES NOT MEET BUFFER REQUIREMENTS, ADDITIONAL PLANTINGS MUST BE ADDED TO FULFILL BUFFER REQUIREMENTS (SEE TYPICAL BUFFER SECTIONS).

STREET TREES

REQUIRED: 1 STREET TREE EVERY 40 LF OF FRONTAGE

STREET A
REQUIRED: 918 LF OF FRONTAGE / 40' = 23 TREES
PROVIDED: 28 TREES

STREET B
REQUIRED: 554 LF OF FRONTAGE / 40' = 14 TREES
PROVIDED: 14 TREES

STREET C
REQUIRED: 1,722 LF OF FRONTAGE / 40' = 43 TREES
PROVIDED: 52 TREES

STREET D
REQUIRED: 292 LF OF FRONTAGE / 40' = 7 TREES
PROVIDED: 7 TREES

STREET E
REQUIRED: 704 LF OF FRONTAGE / 40' = 18 TREES
PROVIDED: 18 TREES

STREET F
REQUIRED: 1,660 LF OF FRONTAGE / 40' = 41 TREES
PROVIDED: 50 TREES

STREET G
REQUIRED: 1,528 LF OF FRONTAGE / 40' = 38 TREES
PROVIDED: 41 TREES

STREET H
REQUIRED: 264 LF OF FRONTAGE / 40' = 7 TREES
PROVIDED: 7 TREES

LONG MELFORD DRIVE
REQUIRED: 7,276 LF OF FRONTAGE / 40' = 182 TREES
PROVIDED: 182 TREES

BUFFER LANDSCAPE (QUANTITIES T.B.D.)

CANOPY TREES	CODE	BOTANICAL NAME	COMMON NAME	CAL	HT
	QS	Quercus shumardii	Shumard Oak	2" MIN.	8` MIN.
UNDERSTORY TREES	CODE	BOTANICAL NAME	COMMON NAME	CAL	HT
	CC	Cercis canadensis	Eastern Redbud	1" MIN.	8` MIN.
	MS	Magnolia stellata	Star Magnolia	1" MIN.	8` MIN.
SHRUBS	CODE	BOTANICAL NAME	COMMON NAME	HT	SPR
	IC	Ilex cornuta 'Burfordii Nana'	Dwarf Burford Holly	18-24"	18-24"
	IR	Ilex crenata 'Rotundifolia'	Japanese Holly	18-24"	18-24"
	IG	Ilex glabra	Inkberry Holly	18-24"	18-24"
	LC	Loropetalum chinense	Chinese Fringe Flower	18-24"	18-24"

PARKING LANDSCAPE


PARKING LOT 'A'
REQUIRED: PERIMETER SHRUBS 3' O.C. ROADWAY SCREENING
PROVIDED: 56 SHRUBS

REQUIRED: 1 TREE / 150 SF OF PARKING ISLANDS
1,669 SF PARKING ISLANDS = 11 TREES
PROVIDED: 12 TREES


PARKING LOT 'B'
REQUIRED: PERIMETER SHRUBS 3' O.C. ROADWAY SCREENING
PROVIDED: 56 SHRUBS

PARKING LOT 'C'
REQUIRED: PERIMETER SHRUBS 3' O.C. ROADWAY SCREENING
PROVIDED: 28 SHRUBS


TYPICAL BUFFER SECTION: TYPE 2
SCALE: 1:30

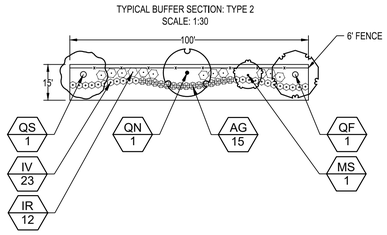

TYPICAL BUFFER SECTION: TYPE 3
SCALE:1:30

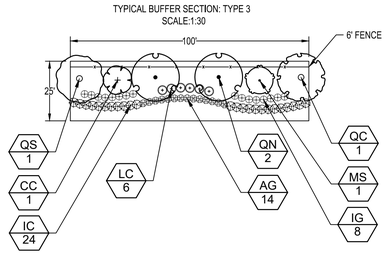

TYPICAL BUFFER SECTION: TYPE 4
SCALE:1:30

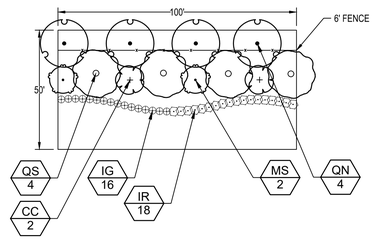

Know what's below. Call before you dig.

REV	DATE	DESCRIPTION
4		
3		
2		
1	06/01/2023	PER TOWN OF ROLESVILLE COMMENT
0	04/03/2023	INITIAL SUBMITTAL

DESIGNED BY: DF/CD
DRAWN BY: DF/JWM
REVIEWED BY: DF

BGE
5440 WADE PARK BLVD, SUITE 102
RALEIGH NC 27607
WWW.BGEINC.COM
NC LICENSE #C-4397

©2023

LENNAR CORPORTAION
1100 PERIMETER PARK DRIVE, SUITE 112
MORRISVILLE / NORTH CAROLINA / 27560

PARKER RIDGE
82 SCHOOL STREET
ROLESVILLE / NORTH CAROLINA / 27571

OVERALL LANDSCAPE PLAN

NORTH CAROLINA REGISTERED LANDSCAPE ARCHITECT ROBERT C ZUMWALT
PRELIMINARY
NOT FOR CONSTRUCTION

FILE NUMBER: 8430-03
DATE: 06/01/2023
L1-0

G:\NC\AP\projects\Lennar\8430-03 - Lennar - School Street - Rolesville\03 - DWG\PlanSheets\On-Site\L1-0 - LS PLAN.dwg Layout: L1-0 OVERALL LANDSCAPE PLAN Plotted: 6/1/2023 4:07:15 PM

BM 2003 PG 557
PIN# 1758990785

ROLESVILLE
PG 618
PG 1333
980948

15' TYPE 2 PERIMETER BUFFER

PROPERTY BOUNDARY

25' TYPE 3 PERIMETER BUFFER

CONSTRUCTION LIMITS (TYP)

20' EXISTING SANITARY SEWER EASEMENT

10' MULTI-USE PATH

STREET D

15' X 280' SDT

65' R/W

LONG MELFORD DRIVE

PROPOSED 30' SANITARY SEWER EASEMENT

5' CONCRETE SIDEWALK

EXISTING 20' SANITARY SEWER EASEMENT

15' TYPE 2 PERIMETER BUFFER

PROPERTY BOUNDARY

5' CONCRETE SIDEWALK

20' PRIVATE ACCESS EASEMENT

LONG MELFORD DRIVE

35' B-B

60' ROW

20' EXISTING SANITARY SEWER EASEMENT

50' NEUSE RIVER BUFFER

EXISTING WETLAND

EXISTING STREAM

SCM 3

OPEN SPACE #1

STORM DRAINAGE EASEMENT

EXISTING WETLANDS

50' NEUSE RIVER BUFFER

EXISTING WETLANDS

20' STORMWATER MAINT. & ACCESS EASEMENT

10' ASPHALT TRAIL

EXISTING NON-JURISDICTIONAL STREAM

10' ASPHALT GREENWAY AND 20' ACCESS EASEMENT

SCM 4

EXISTING STREAM

20.0' EXISTING SANITARY SEWER EASEMENT

50' NEUSE RIVER BUFFER

65' R/W STREET H

LONG MELFORD DRIVE

EXTENT OF WETLAND PER WAK

PLANT SCHEDULE L1-1

CANOPY TREES	CODE	QTY	BOTANICAL NAME	COMMON NAME	CAL	HT
	PS	23	Pistacia chinensis	Chinese Pistache	2" MIN.	8` MIN.
	QC	16	Quercus coccinea	Scarlet Oak	2" MIN.	8` MIN.
	QF	16	Quercus falcata	Southern Red Oak	2" MIN.	8` MIN.
	QN	20	Quercus nuttallii	Nuttall Oak	2" MIN.	8` MIN.
	ZS	18	Zelkova serrata	Sawleaf Zelkova	2" MIN.	8` MIN.
SHRUBS	CODE	QTY	BOTANICAL NAME	COMMON NAME	HT	SPR
	IP	72	Ilex pernyi	Perny Holly	24-36"	24-36"
	VR	79	Viburnum rhytidophyllum	Leatherleaf Viburnum	24-36"	24-36"


LANDSCAPE BUFFERS

PERIMETER BUFFER TYPE 2 (15' WIDTH)

PERIMETER BUFFER TYPE 3 (25' WIDTH)

PERIMETER BUFFER TYPE 4 (50' WIDTH)

STREET BUFFER (20' WIDTH)

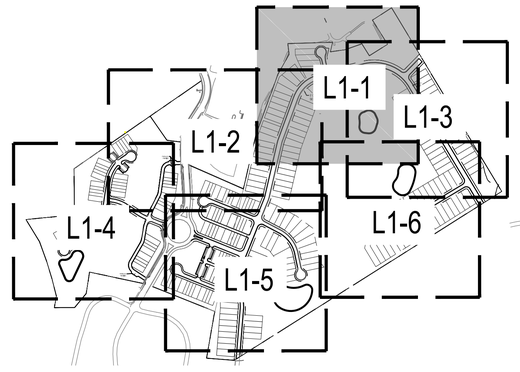

N

0 25' 50' 100'
SCALE: 1" = 50'

811
Know what's below.
Call before you dig.

REV	DATE	DESCRIPTION
1	04/03/2023	INITIAL SUBMITTAL
2	06/01/2023	PER TOWN OF ROLESVILLE COMMENT

DESIGNED BY: DF/CD
DRAWN BY: DF/JWM
REVIEWED BY: DF

BGE
5440 WADE PARK BLVD, SUITE 102
RALEIGH NC 27607
WWW.BGEINC.COM
NC LICENSE #C-4397

©2023

LENNAR CORPORTAION
1100 PERIMETER PARK DRIVE, SUITE 112
MORRISVILLE / NORTH CAROLINA / 27560


PARKER RIDGE
82 SCHOOL STREET
ROLESVILLE / NORTH CAROLINA / 27571

ENLARGED LANDSCAPE PLAN (1 OF 6)

NORTH CAROLINA REGISTERED LANDSCAPE ARCHITECT ROBERT C ZUMWALT
PRELIMINARY
NOT FOR CONSTRUCTION

FILE NUMBER: 8430-03
DATE: 06/01/2023
L1-1

G:\NCA\Projects\Lennar\8430-03 - Lennar - School Street - Rolesville\03 - DWG\PlanSheets\On-Site\L1-0 - LS PLAN.dwg Layout: L1-1 Plotted: 6/1/2023 4:07:21 PM

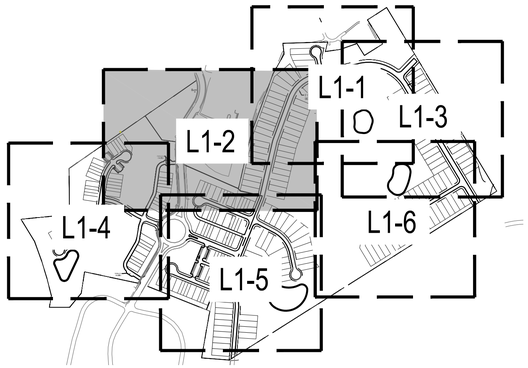

PLANT SCHEDULE L1-2

CANOPY TREES	CODE	QTY	BOTANICAL NAME	COMMON NAME	CAL	HT
	PS	37	Pistacia chinensis	Chinese Pistache	2" MIN.	8` MIN.
	QC	26	Quercus coccinea	Scarlet Oak	2" MIN.	8` MIN.
	QF	8	Quercus falcata	Southern Red Oak	2" MIN.	8` MIN.
	QN	14	Quercus nuttallii	Nuttall Oak	2" MIN.	8` MIN.
	ZS	30	Zelkova serrata	Sawleaf Zelkova	2" MIN.	8` MIN.
SHRUBS	CODE	QTY	BOTANICAL NAME	COMMON NAME	HT	SPR
	IV	57	Ilex vomitoria 'Nana'	Dwarf Yaupon	18-24"	18-24"

LANDSCAPE BUFFERS

- PERIMETER BUFFER TYPE 2 (15' WIDTH)
- PERIMETER BUFFER TYPE 3 (25' WIDTH)
- PERIMETER BUFFER TYPE 4 (50' WIDTH)
- STREET BUFFER (20' WIDTH)



811 . Q R Z Z below. V
Call before you dig.

REV							
04/03/2023	INITIAL SUBMITTAL						
06/01/2023	PER TOWN OF ROLESVILLE COMMENT						
DESIGNED BY:	DF/CD						
DRAWN BY:	DF/JWM						
REVIEWED BY:	DF						

BGE
5440 WADE PARK BLVD, SUITE 102
RALEIGH NC 27607
WWW.BGEINC.COM
NC LICENSE #C-4397

©2023

LENNAR CORPORTAION
1100 PERIMETER PARK DRIVE, SUITE 112
MORRISVILLE / NORTH CAROLINA / 27560


PARKER RIDGE
82 SCHOOL STREET
ROLESVILLE / NORTH CAROLINA / 27571

ENLARGED LANDSCAPE PLAN (2 OF 6)

NORTH CAROLINA REGISTERED LANDSCAPE ARCHITECT ROBERT D. DUNN
PRELIMINARY
NOT FOR CONSTRUCTION

FILE NUMBER: 8430-03
DATE: 06/01/2023
L1-2

G:\NCA\Projects\Lennar\8430-03 - Lennar - School Street - Rolesville\03 - DWG\PlanSheets\On-Site\L1-0 - LS PLAN.dwg Layout: L1-2 Plotted: 6/1/2023 4:07:32 PM

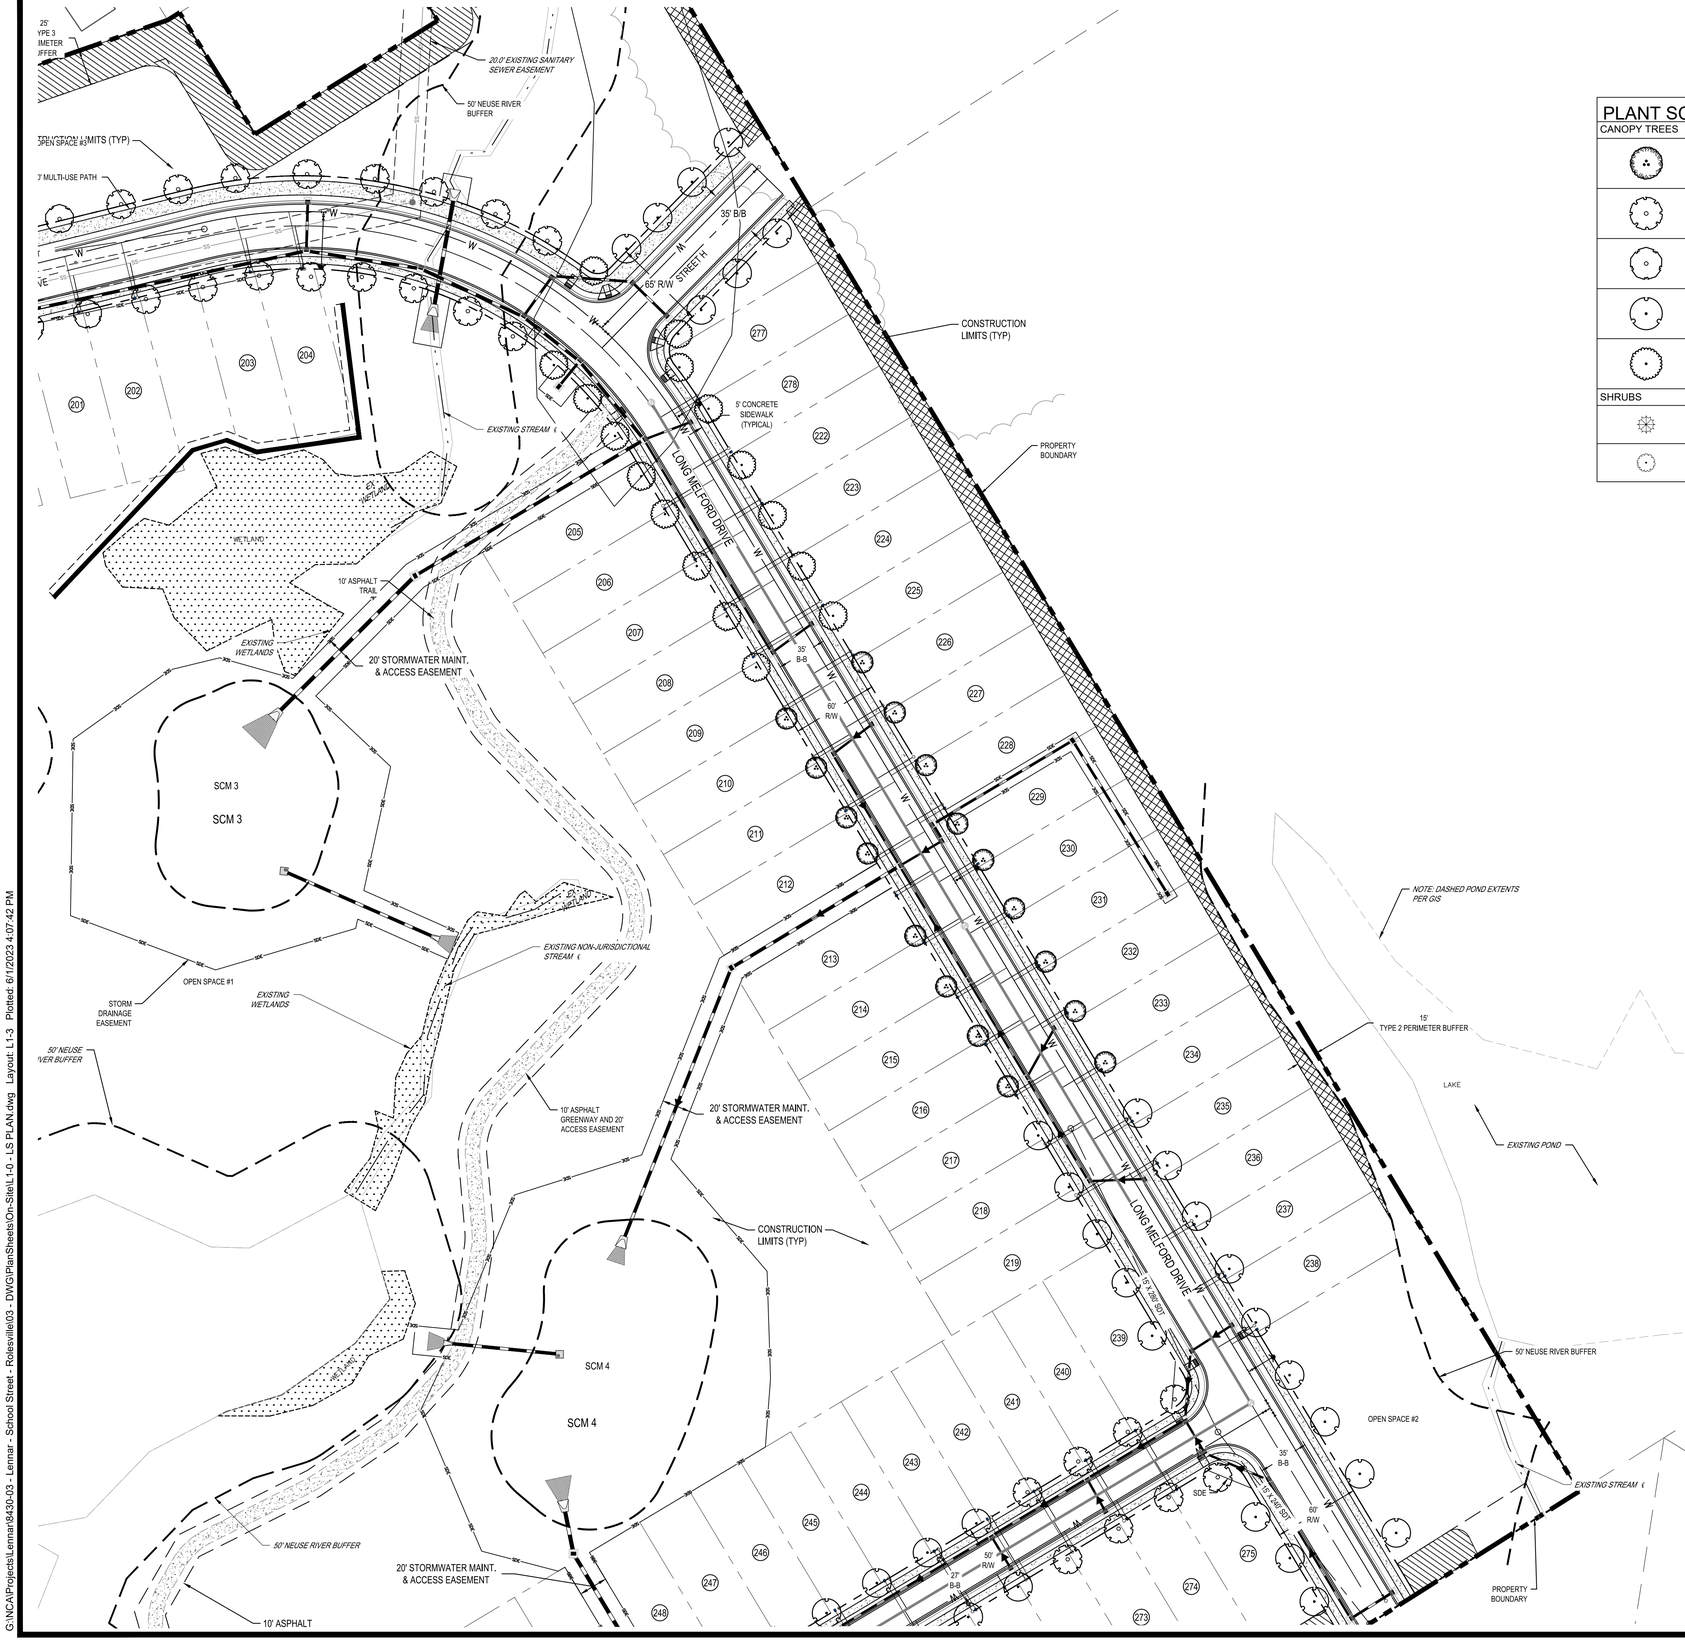

PLANT SCHEDULE L1-3

CANOPY TREES	CODE	QTY	BOTANICAL NAME	COMMON NAME	CAL	HT
	PS	17	Pistacia chinensis	Chinese Pistache	2" MIN.	8` MIN.
	QC	24	Quercus coccinea	Scarlet Oak	2" MIN.	8` MIN.
	QF	2	Quercus falcata	Southern Red Oak	2" MIN.	8` MIN.
	QN	30	Quercus nuttallii	Nuttall Oak	2" MIN.	8` MIN.
	ZS	16	Zelkova serrata	Sawleaf Zelkova	2" MIN.	8` MIN.
SHRUBS	CODE	QTY	BOTANICAL NAME	COMMON NAME	HT	SPR
	IP	98	Ilex pernyi	Perny Holly	24-36"	24-36"
	VR	97	Viburnum rhytidophyllum	Leatherleaf Viburnum	24-36"	24-36"


LANDSCAPE BUFFERS

PERIMETER BUFFER TYPE 2 (15' WIDTH)

PERIMETER BUFFER TYPE 3 (25' WIDTH)

PERIMETER BUFFER TYPE 4 (50' WIDTH)

STREET BUFFER (20' WIDTH)

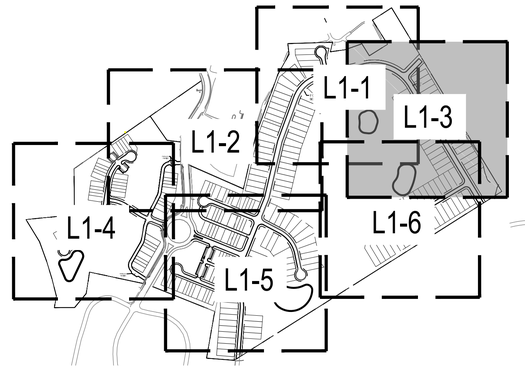

N

0 25' 50' 100'

SCALE: 1" = 50'

811 Know what's below. Call before you dig.

REV	04/03/2023	INITIAL SUBMITTAL
	06/01/2023	PER TOWN OF ROLESVILLE COMMENT

DESIGNED BY: DF/CD

DRAWN BY: DF/JWM

REVIEWED BY: DF

BGE
5440 WADE PARK BLVD, SUITE 102
RALEIGH NC 27607
WWW.BGEINC.COM
NC LICENSE #C-4397

©2023

LENNAR CORPORTAION
1100 PERIMETER PARK DRIVE, SUITE 112
MORRISVILLE / NORTH CAROLINA / 27560

PARKER RIDGE
82 SCHOOL STREET
ROLESVILLE / NORTH CAROLINA / 27571

ENLARGED LANDSCAPE PLAN (3 OF 6)

NORTH CAROLINA REGISTERED LANDSCAPE ARCHITECT ROBERT C. ZUMMO II

PRELIMINARY


NOT FOR CONSTRUCTION

FILE NUMBER: 8430-03

DATE: 06/01/2023

L1-3

G:\NCA\Projects\Lennar\8430-03 - Lennar - School Street - Rolesville\03 - DWG\PlanSheets\On-Site\L1-3 - LS PLAN.dwg Layout: L1-3 Plotted: 6/1/2023 4:07:42 PM

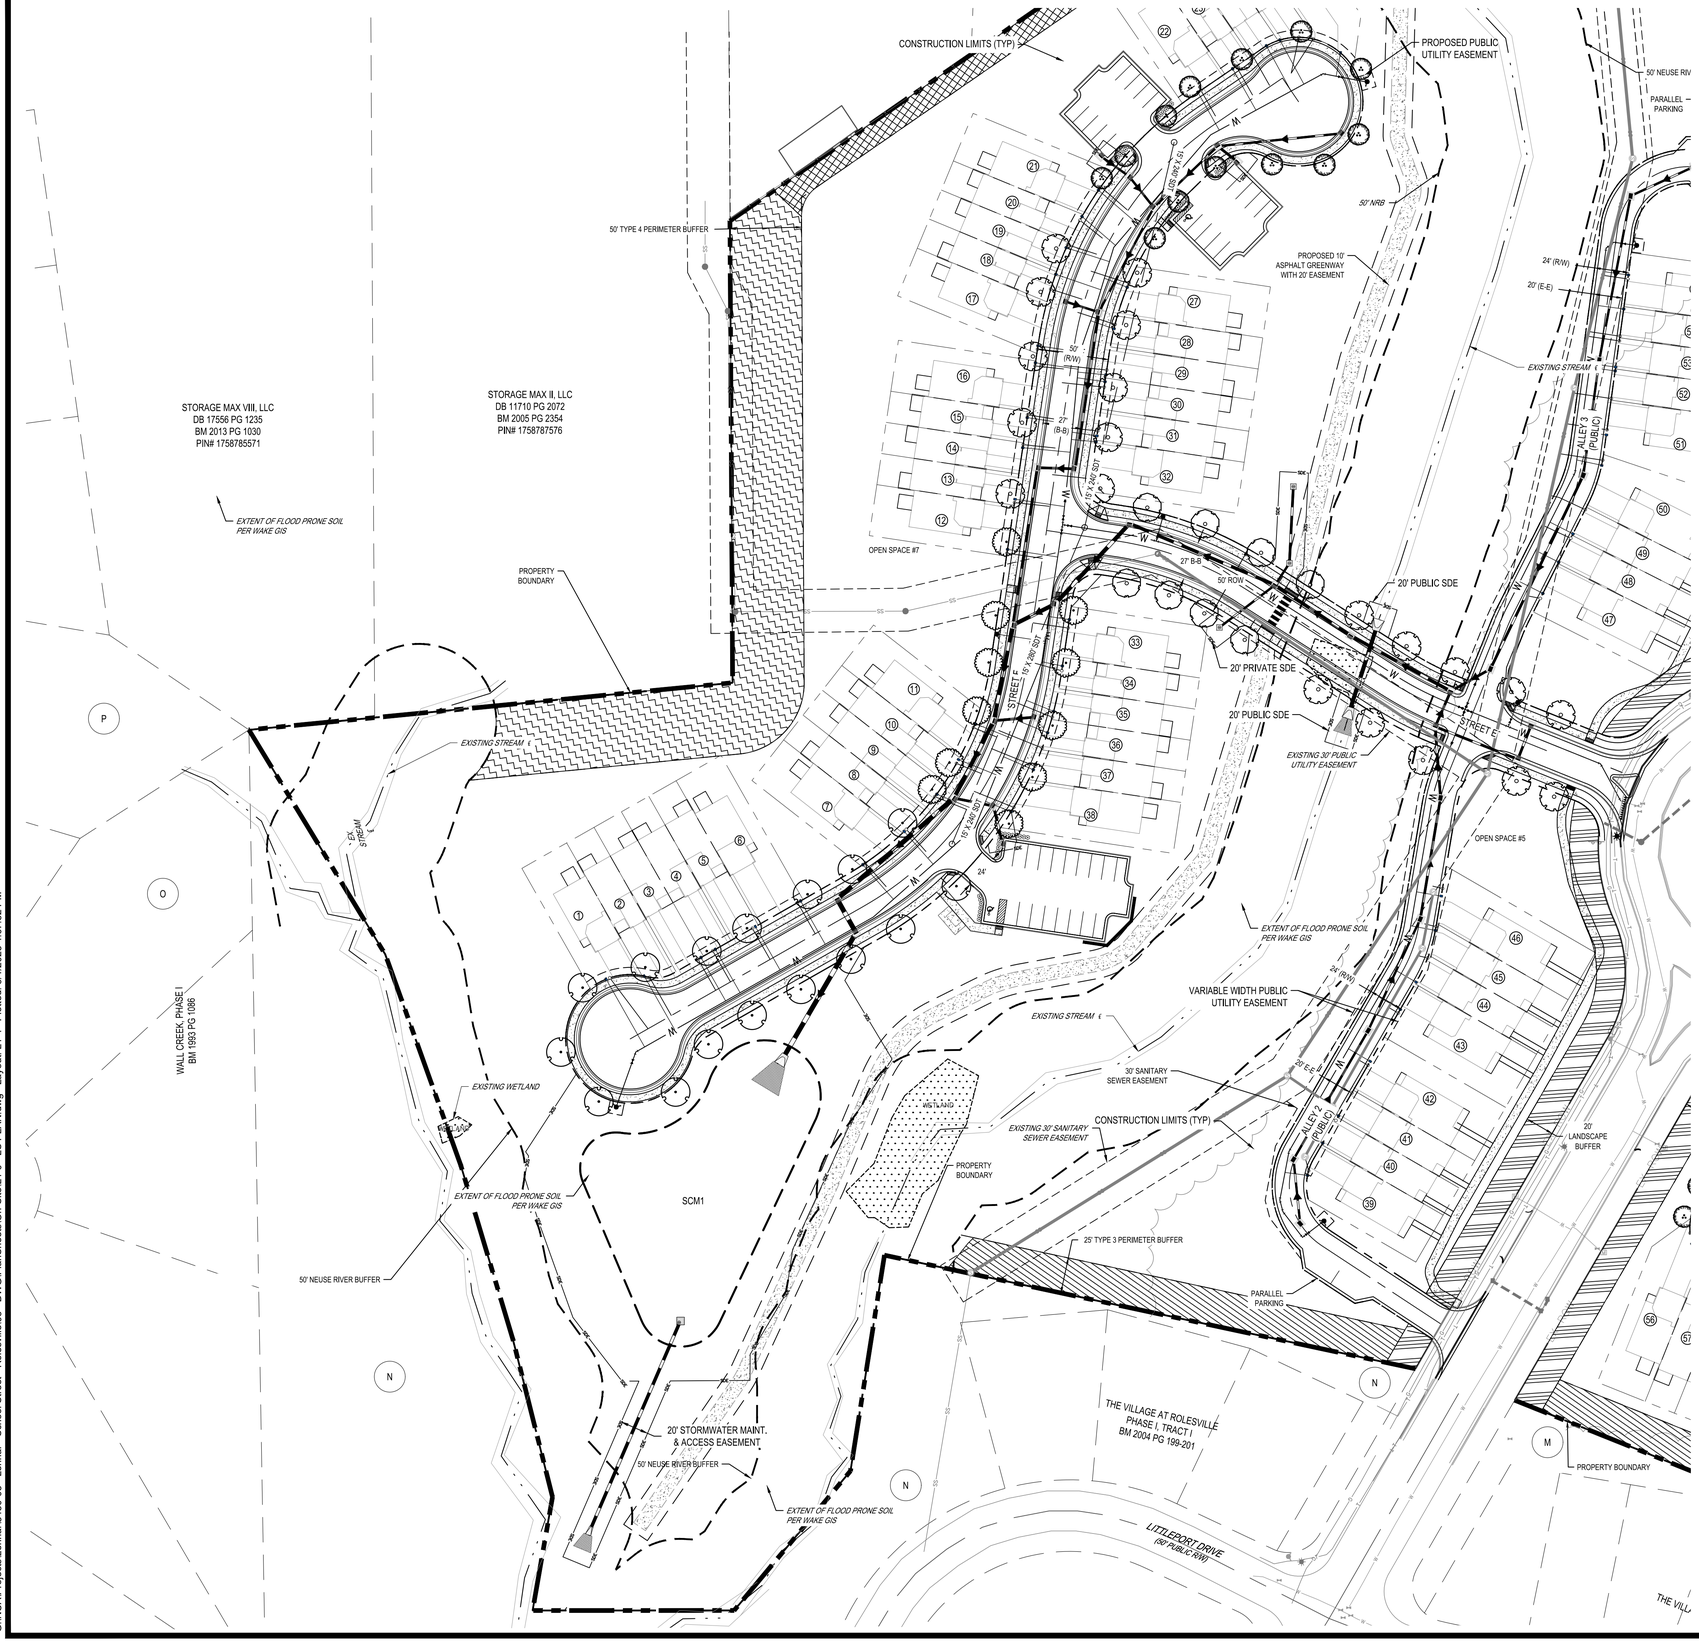


PLANT SCHEDULE L1-4

CANOPY TREES	CODE	QTY	BOTANICAL NAME	COMMON NAME	CAL	HT
	PS	13	Pistacia chinensis	Chinese Pistache	2" MIN.	8` MIN.
	QC	20	Quercus coccinea	Scarlet Oak	2" MIN.	8` MIN.
	QF	8	Quercus falcata	Southern Red Oak	2" MIN.	8` MIN.
	QN	16	Quercus nuttallii	Nuttall Oak	2" MIN.	8` MIN.
	ZS	11	Zelkova serrata	Sawleaf Zelkova	2" MIN.	8` MIN.
SHRUBS	CODE	QTY	BOTANICAL NAME	COMMON NAME	HT	SPR
	IP	61	Ilex pernyi	Perny Holly	24-36"	24-36"
	IV	84	Ilex vomitoria 'Nana'	Dwarf Yaupon	18-24"	18-24"
	VR	61	Viburnum rhytidophyllum	Leatherleaf Viburnum	24-36"	24-36"

LANDSCAPE BUFFERS

- PERIMETER BUFFER TYPE 2 (15' WIDTH)
- PERIMETER BUFFER TYPE 3 (25' WIDTH)
- PERIMETER BUFFER TYPE 4 (50' WIDTH)
- STREET BUFFER (20' WIDTH)

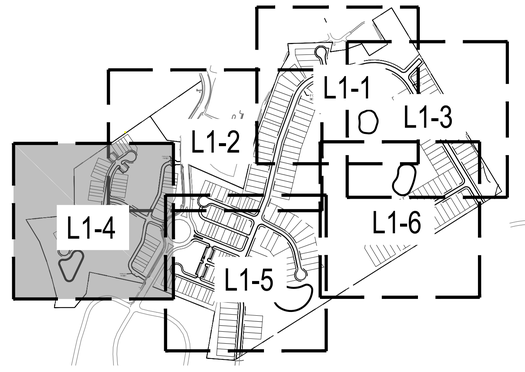

N

0 25' 50' 100'
SCALE: 1" = 50'

Know what's below. Call before you dig.

REV	DATE	
1	06/01/2023	PER TOWN OF ROLESVILLE COMMENT
0	04/03/2023	INITIAL SUBMITTAL

DESIGNED BY: DF/CD
DRAWN BY: DF/JWM
REVIEWED BY: DF

BGE
5440 WADE PARK BLVD, SUITE 102
RALEIGH NC 27607
WWW.BGEINC.COM
NC LICENSE #C-4397
©2023

LENNAR CORPORTAION
1100 PERIMETER PARK DRIVE, SUITE 112
MORRISVILLE / NORTH CAROLINA / 27560


PARKER RIDGE
82 SCHOOL STREET
ROLESVILLE / NORTH CAROLINA / 27571

ENLARGED LANDSCAPE PLAN (4 OF 6)

NORTH CAROLINA REGISTERED LANDSCAPE ARCHITECT ROBERT C. DUNN
PRELIMINARY
NOT FOR CONSTRUCTION

FILE NUMBER: 8430-03
DATE: 06/01/2023
L1-4

G:\NCA\Projects\Lennar\8430-03 - Lennar - School Street - Rolesville\03 - DWG\PlanSheets\On-Site\L1-0 - LS PLAN.dwg Layout: L1-4 Plotted: 6/1/2023 4:07:52 PM

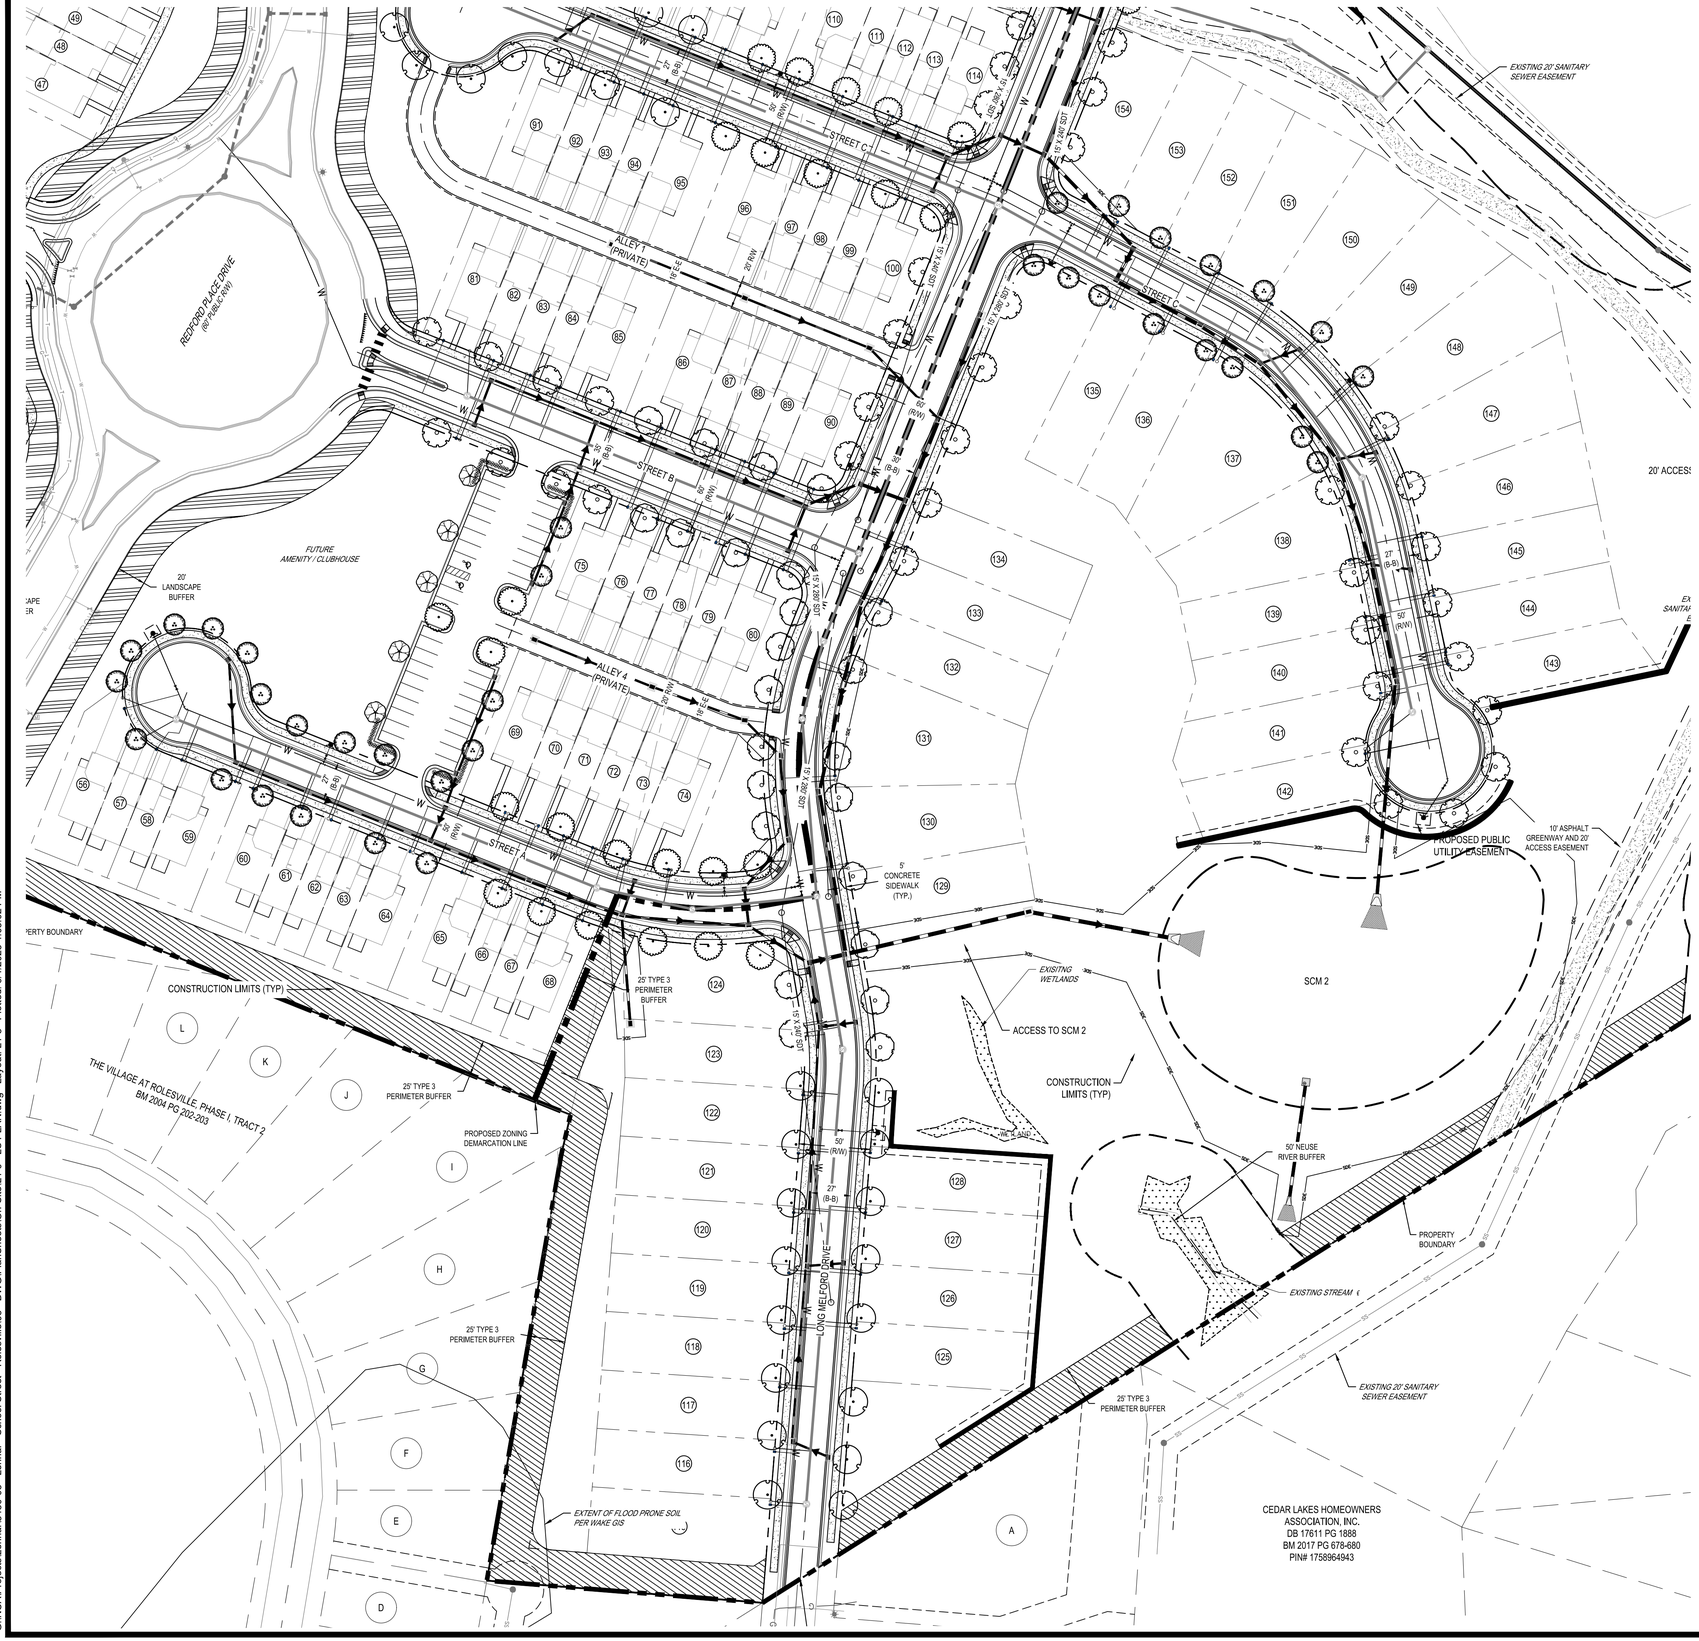

PLANT SCHEDULE L1-5

CANOPY TREES	CODE	QTY	BOTANICAL NAME	COMMON NAME	CAL	HT
	KP	5	Koelreuteria paniculata	Golden Rain Tree	2" MIN.	8` MIN.
	PS	35	Pistacia chinensis	Chinese Pistache	2" MIN.	8` MIN.
	QC	37	Quercus coccinea	Scarlet Oak	2" MIN.	8` MIN.
	QF	24	Quercus falcata	Southern Red Oak	2" MIN.	8` MIN.
	QN	25	Quercus nuttallii	Nuttall Oak	2" MIN.	8` MIN.
	ZS	25	Zelkova serrata	Sawleaf Zelkova	2" MIN.	8` MIN.
SHRUBS	CODE	QTY	BOTANICAL NAME	COMMON NAME	HT	SPR
	AG	56	Abelia x grandiflora	Glossy Abelia	18-24"	18-24"
	IP	67	Ilex pernyi	Perny Holly	24-36"	24-36"
	VR	63	Viburnum rhytidophyllum	Leatherleaf Viburnum	24-36"	24-36"


LANDSCAPE BUFFERS

PERIMETER BUFFER TYPE 2 (15' WIDTH)

PERIMETER BUFFER TYPE 3 (25' WIDTH)

PERIMETER BUFFER TYPE 4 (50' WIDTH)

STREET BUFFER (20' WIDTH)

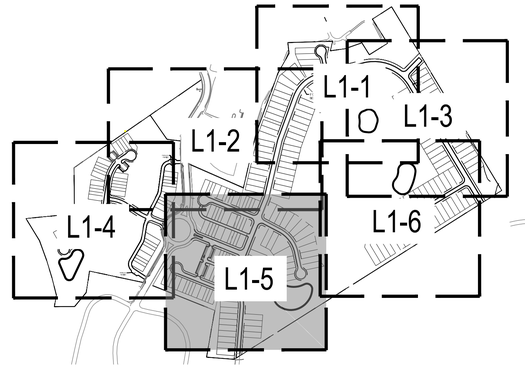

N

0 25' 50' 100'

SCALE: 1" = 50'

Know what's below.
Call before you dig.

REV	DATE	
1	06/01/2023	PER TOWN OF ROLESVILLE COMMENT
0	04/03/2023	INITIAL SUBMITTAL

DESIGNED BY: DF/CD

DRAWN BY: DF/JWM

REVIEWED BY: DF

BGE
5440 WADE PARK BLVD, SUITE 102
RALEIGH, NC 27607
WWW.BGEINC.COM
NC LICENSE #C-4397

©2023

LENNAR CORPORATION
1100 PERIMETER PARK DRIVE, SUITE 112
MORRISVILLE / NORTH CAROLINA / 27560

PARKER RIDGE
82 SCHOOL STREET
ROLESVILLE / NORTH CAROLINA / 27571

ENLARGED LANDSCAPE PLAN (5 OF 6)

NORTH CAROLINA REGISTERED LANDSCAPE ARCHITECT ROBERT C. ZUMWALT

PRELIMINARY


NOT FOR CONSTRUCTION

FILE NUMBER: 8430-03

DATE: 06/01/2023

L1-5

G:\NCA\Projects\Lennar\8430-03 - Lennar - School Street - Rolesville\03 - DWG\PlanSheets\On-Site\L1-0 - LS PLAN.dwg Layout: L1-5 Plotted: 6/1/2023 4:08:02 PM

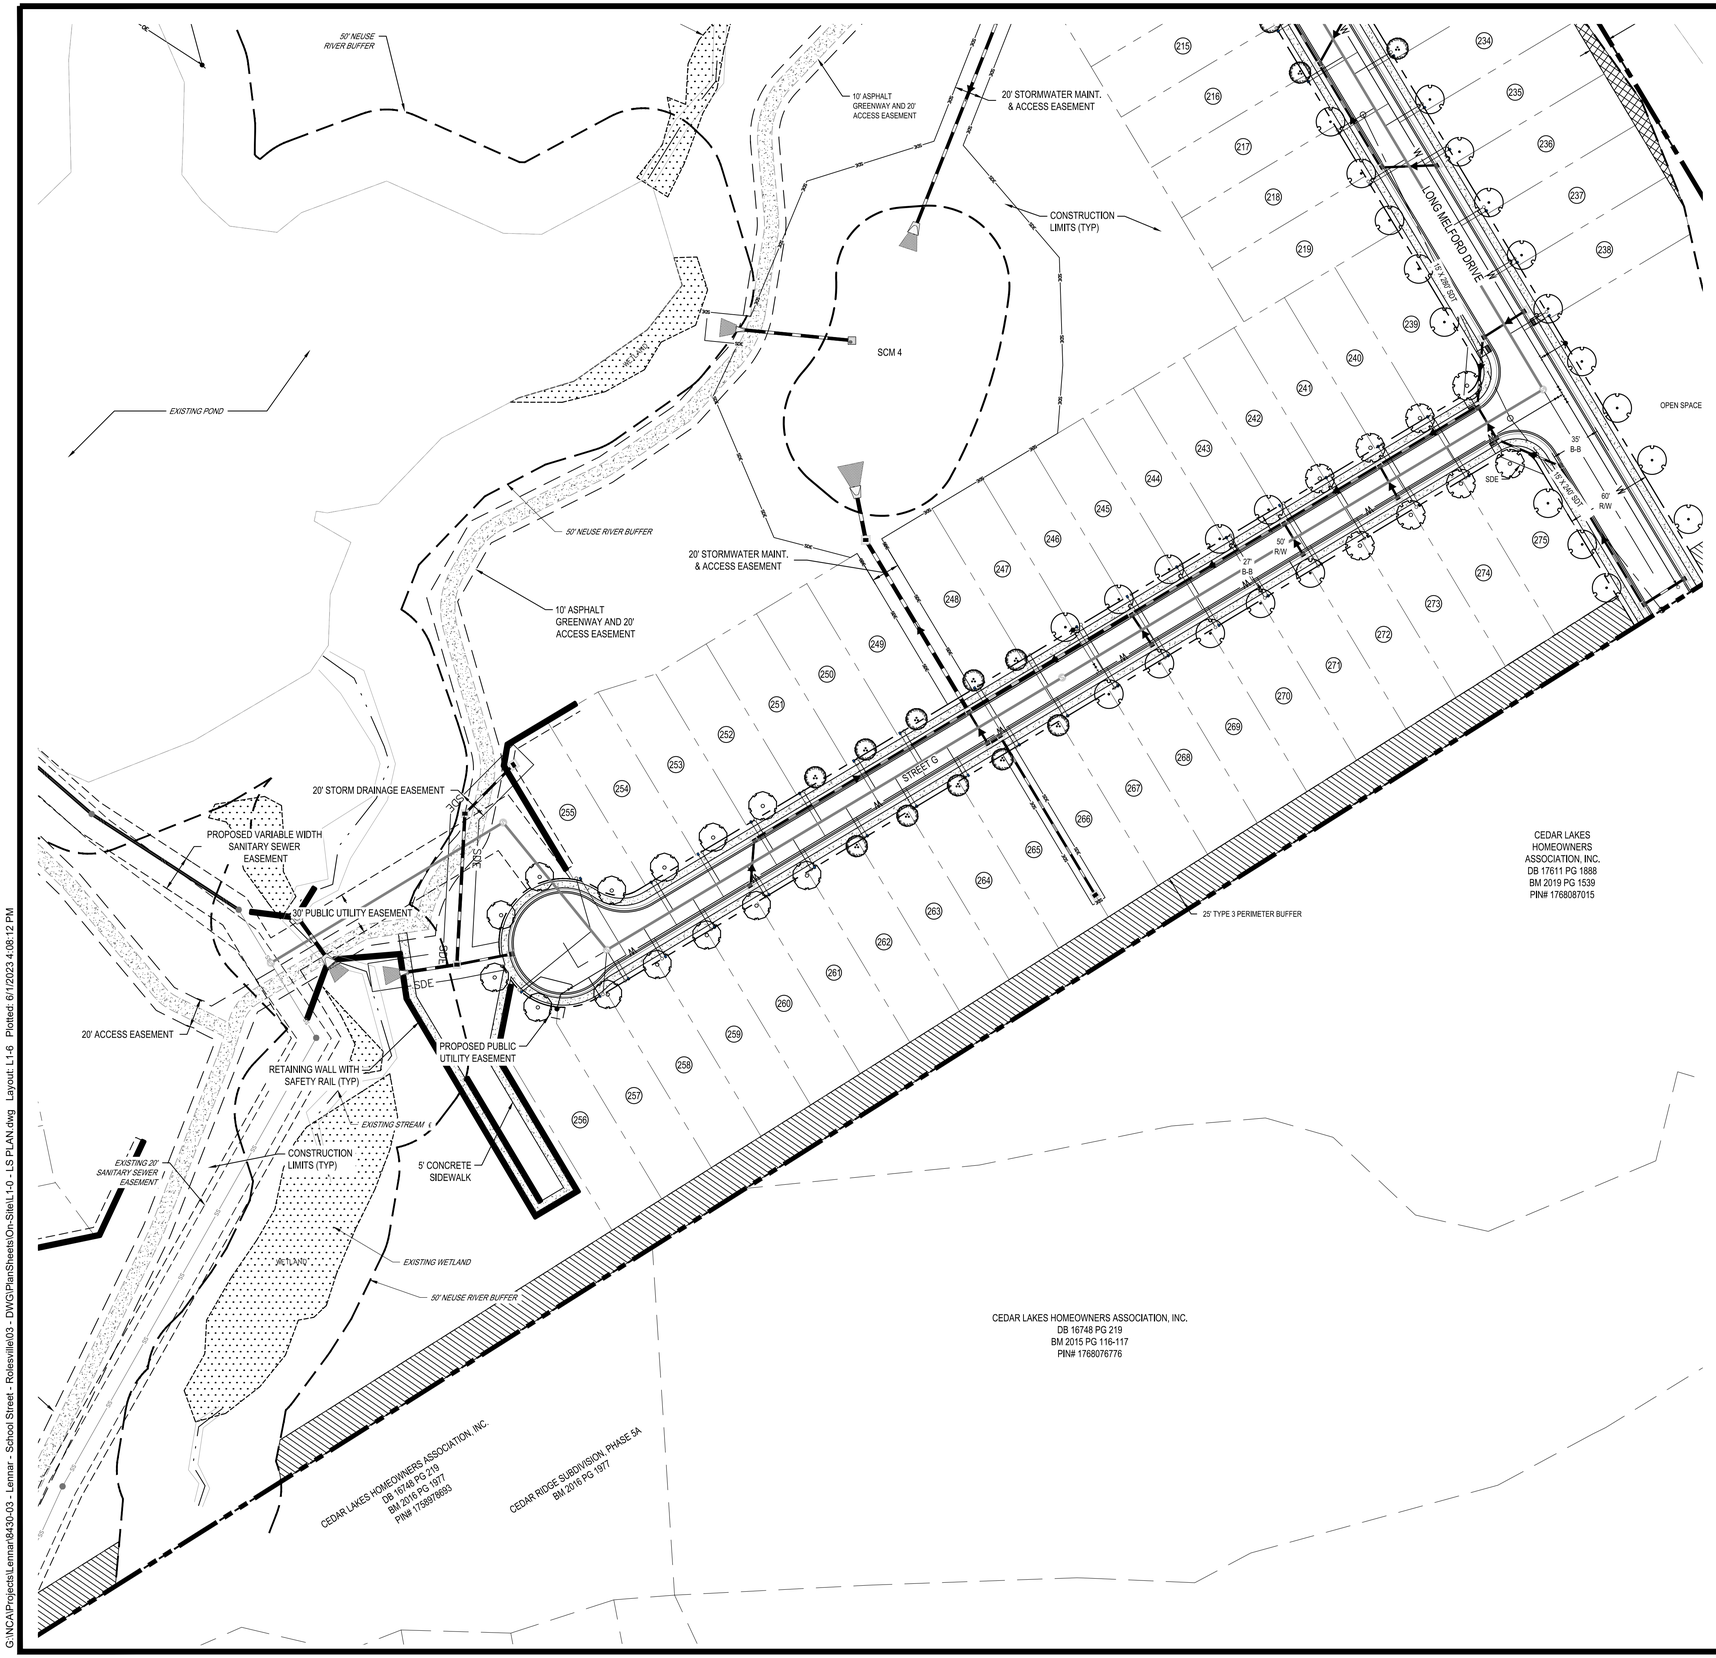


PLANT SCHEDULE L1-6

CANOPY TREES	CODE	QTY	BOTANICAL NAME	COMMON NAME	CAL	HT
	PS	12	Pistacia chinensis	Chinese Pistache	2" MIN.	8` MIN.
	QC	8	Quercus coccinea	Scarlet Oak	2" MIN.	8` MIN.
	QF	13	Quercus falcata	Southern Red Oak	2" MIN.	8` MIN.
	QN	27	Quercus nuttallii	Nuttall Oak	2" MIN.	8` MIN.
SHRUBS	CODE	QTY	BOTANICAL NAME	COMMON NAME	HT	SPR
	IP	50	Ilex pernyi	Perny Holly	24-36"	24-36"
	VR	50	Viburnum rhytidophyllum	Leatherleaf Viburnum	24-36"	24-36"

LANDSCAPE BUFFERS

- PERIMETER BUFFER TYPE 2 (15' WIDTH)
- PERIMETER BUFFER TYPE 3 (25' WIDTH)
- PERIMETER BUFFER TYPE 4 (50' WIDTH)
- STREET BUFFER (20' WIDTH)

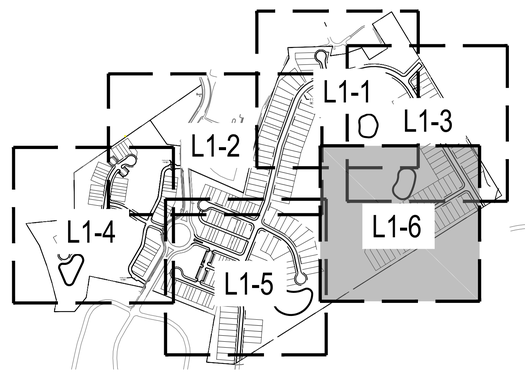

N

0 25' 50' 100'

SCALE: 1" = 50'

811 Know what's below. Call before you dig.

REV	DATE	
1	04/03/2023	INITIAL SUBMITTAL
2	06/01/2023	PER TOWN OF ROLESVILLE COMMENT

DESIGNED BY: DF/CD
DRAWN BY: DF/JWM
REVIEWED BY: DF

BGE
5440 WADE PARK BLVD, SUITE 102
RALEIGH, NC 27607
WWW.BGEINC.COM
NC LICENSE #C-4397

©2023

LENNAR CORPORATION
1100 PERIMETER PARK DRIVE, SUITE 112
MORRISVILLE / NORTH CAROLINA / 27560

PARKER RIDGE
82 SCHOOL STREET
ROLESVILLE / NORTH CAROLINA / 27571

ENLARGED LANDSCAPE PLAN (6 OF 6)

NORTH CAROLINA REGISTERED LANDSCAPE ARCHITECT ROBERT C. ZUMWALT

PRELIMINARY


NOT FOR CONSTRUCTION

FILE NUMBER: 8430-03

DATE: 06/01/2023

L1-6

G:\NCA\Projects\Lennar\8430-03 - Lennar - School Street - Rolesville\03 - DWG\PlanSheets\On-Site\L1-0 - LS PLAN.dwg Layout: L1-6 Plotted: 6/1/2023 4:08:12 PM

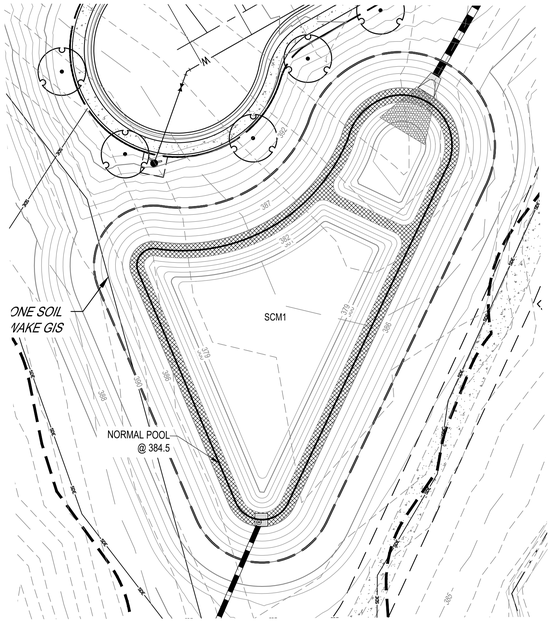

SCM 1 PLANTING CALCULATIONS

NORMAL POOL ELEVATION: 384.5'

VEGETATED SHELF: 3,065 S.F. (0.5' BELOW TO 0.5' ABOVE PERMANENT POND ELEV.)


REQUIRED: .25 PLANTS PER SQUARE FOOT (3 MINIMUM HERBACEOUS SPECIES)
0.25 PLANTS x 3,065 SF = 766 PLANTS

PROVIDED: (255) HC, (255) LC, (255) CT

SCM 1 PLANTING SCHEDULE

KEY	QTY.	SCIENTIFIC NAME	COMMON NAME	CONT.
HC	255	HIBISCUS COCCINEUS	SCARLET ROSE MALLOW	24"Ø x 5" PLUG
LC	255	LOBELIA CARDINALIS	CARDINAL FLOWER	24"Ø x 5" PLUG
CT	255	CAREX TENERA	QUILL SEDGE	24"Ø x 5" PLUG

VEGETATED SHELF MIX

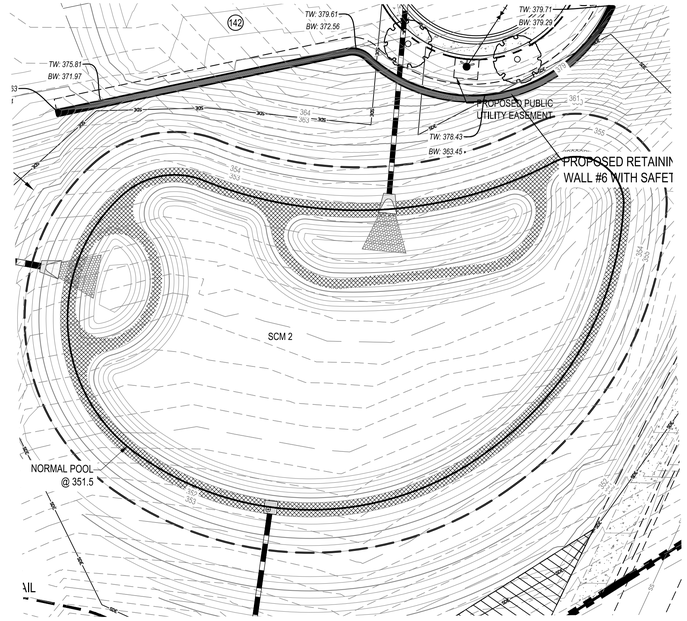

SCM 2 PLANTING CALCULATIONS

NORMAL POOL ELEVATION: 351.5'

VEGETATED SHELF: 5,108 S.F. (0.5' BELOW TO 0.5' ABOVE PERMANENT POND ELEV.)


REQUIRED: .25 PLANTS PER SQUARE FOOT (3 MINIMUM HERBACEOUS SPECIES)
0.25 PLANTS x 5,108 SF = 1,277 PLANTS

PROVIDED: (426) HC, (426) LC, (426) CT

SCM 2 PLANTING SCHEDULE

KEY	QTY.	SCIENTIFIC NAME	COMMON NAME	CON.
HC	426	HIBISCUS COCCINEUS	SCARLET ROSE MALLOW	24"Ø x 5" PLUG
LC	426	LOBELIA CARDINALIS	CARDINAL FLOWER	24"Ø x 5" PLUG
CT	426	CAREX TENERA	QUILL SEDGE	24"Ø x 5" PLUG

VEGETATED SHELF MIX

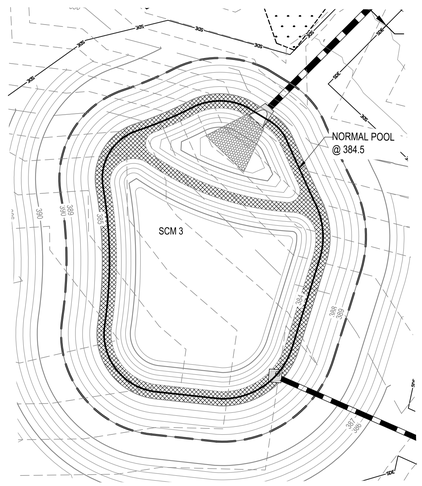

SCM 3 PLANTING CALCULATIONS

NORMAL POOL ELEVATION: 384.5'

VEGETATED SHELF: 2,574 S.F. (0.5' BELOW TO 0.5' ABOVE PERMANENT POND ELEV.)


REQUIRED: .25 PLANTS PER SQUARE FOOT (3 MINIMUM HERBACEOUS SPECIES)
0.25 PLANTS x 2,574 SF = 644 PLANTS

PROVIDED: (215) HC, (215) LC, (215) CT

SCM 3 PLANTING SCHEDULE

KEY	QTY.	SCIENTIFIC NAME	COMMON NAME	CON.
HC	215	HIBISCUS COCCINEUS	SCARLET ROSE MALLOW	24"Ø x 5" PLUG
LC	215	LOBELIA CARDINALIS	CARDINAL FLOWER	24"Ø x 5" PLUG
CT	215	CAREX TENERA	QUILL SEDGE	24"Ø x 5" PLUG

VEGETATED SHELF MIX

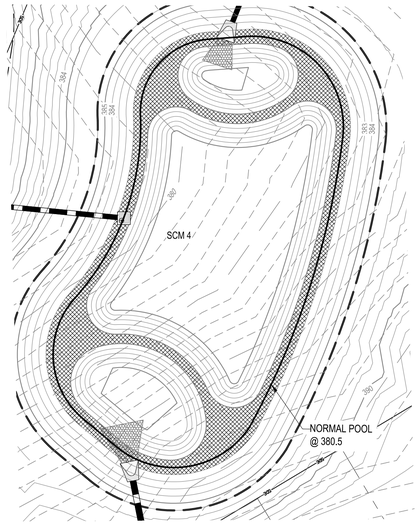

SCM 4 PLANTING CALCULATIONS

NORMAL POOL ELEVATION: 380.5'

VEGETATED SHELF: 4,398 S.F. (0.5' BELOW TO 0.5' ABOVE PERMANENT POND ELEV.)

REQUIRED: .25 PLANTS PER SQUARE FOOT (3 MINIMUM HERBACEOUS SPECIES)
0.25 PLANTS x 4,398 SF = 1,100 PLANTS

PROVIDED: (367) HC, (367) LC, (367) CT

SCM 4 PLANTING SCHEDULE

KEY	QTY.	SCIENTIFIC NAME	COMMON NAME	CON.
HC	367	HIBISCUS COCCINEUS	SCARLET ROSE MALLOW	24"Ø x 5" PLUG
LC	367	LOBELIA CARDINALIS	CARDINAL FLOWER	24"Ø x 5" PLUG
CT	367	CAREX TENERA	QUILL SEDGE	24"Ø x 5" PLUG

VEGETATED SHELF MIX

N

0 15' 30' 60'

SCALE: 1" = 30'

NOTES:

TREES AND WOODY SHRUBS ARE NOT PERMITTED ON THE DAM OR EMBANKMENT SLOPES AND ANY VOLUNTEERS SHOULD BE REMOVED AS PART OF REGULAR MAINTENANCE ACTIVITIES.

TREES AND SHRUBS MAY BE PLANTED OUTSIDE OF EMBANKMENT SLOPES AND CLEAR FROM MAINTENANCE EASEMENT.

811 Know what's below. Call before you dig.

REV	DATE	
1	06/01/2023	PER TOWN OF ROLESVILLE COMMENT
0	04/03/2023	INITIAL SUBMITTAL

DESIGNED BY: DF/CD

DRAWN BY: DF/JWM

REVIEWED BY: DF

BGE
5440 WADE PARK BLVD, SUITE 102
RALEIGH NC 27607
WWW.BGEINC.COM
NC LICENSE #C-4397

©2023

LENNAR CORPORTAION
1100 PERIMETER PARK DRIVE, SUITE 112
MORRISVILLE / NORTH CAROLINA / 27560

PARKER RIDGE
82 SCHOOL STREET
ROLESVILLE / NORTH CAROLINA / 27571

SCM PLANTINGS


NORTH CAROLINA PROFESSIONAL ENGINEER DEBRA M. FERN PRELIMINARY NOT FOR CONSTRUCTION

FILE NUMBER: 8430-03

DATE: 06/01/2023


L1-7

G:\NCA\Projects\Lennar\8430-03 - Lennar - School Street - Rolesville\03 - DWG\PlanSheets\On-Site\L1-0 - LS PLAN.dwg Layout: SCM Plotted: 6/1/2023 4:08:25 PM

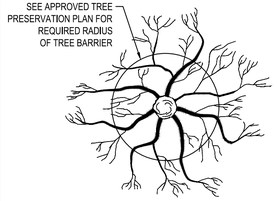

PLAN VIEW OF ROOT ZONE


NOTES:
1. REMOVE ALL BARRIERS UPON COMPLETION OF PROJECT.
2. LANDSCAPING PLANS SHALL SHOW THE LOCATIONS OF ALL TREE PROTECTION FENCES.
3. REFER TO MUNICIPALITY FOR LANDSCAPE CONSTRUCTION STANDARDS
4. FOR GENERAL SPECIFICATION REGARDING TREE PROTECTION.

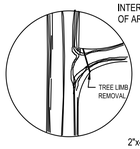

FOR PRUNING SEE INTERNATIONAL SOCIETY OF ARBORICULTURE SPECS.


DEAD TREES AND SCRUB OR UNDER GROWTH SHALL BE CUT FLUSH WITH ADJACENT GRADE. NO GRUBBING ALLOWED UNDER DRIP LINE.

2"x4" STANDARDS + 1"x4" RAILS OR ORANGE SAFETY FENCING MAY BE USED.

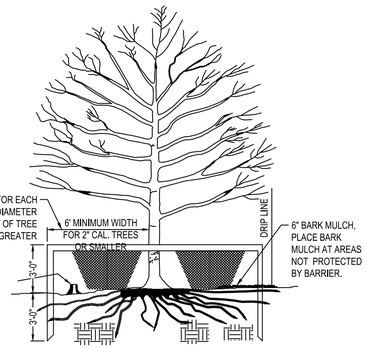

NOT TO SCALE

TREE PROTECTION DETAIL

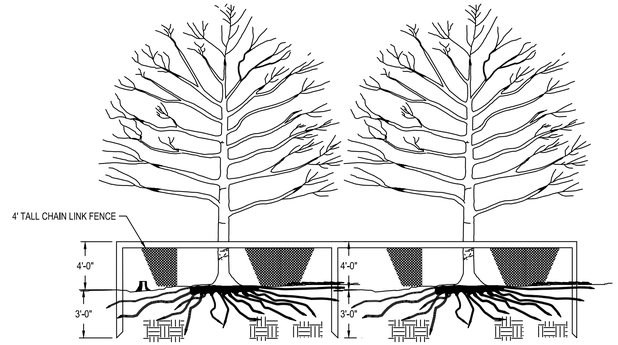


NOTES:
1. REMOVE ALL BARRIERS UPON COMPLETION OF PROJECT
2. LANDSCAPING PLANS SHALL SHO2W THE LOCATIONS OF ALL THREE PROTECTION FENCES
3. REFER TO MUNICIPALITY FOR LANDSCAPE CONSTRUCTION STANDARDS
4. FOR GENERAL SPECIFICATION REGARDING TREE PROTECTION

NOT TO SCALE

TREE PROTECTION BARRICADE WITH 4' CHAIN LINK FENCE DETAIL


NOTES:
1. PEA GRAVEL SHALL BE DRIED AND FREE OF ORGANIC/DELETERIOUS MATERIALS.
2. PEA GRAVEL SHALL CONFORM WITH ASTM C-33 FOR 3/8" AGGREGATE.

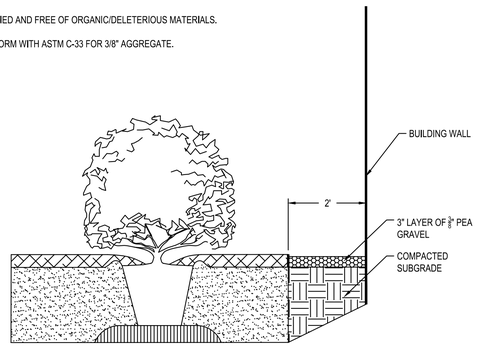


NOT TO SCALE

FOUNDATION PEA GRAVEL DETAIL


NOTES:
1. SCARIFY ROOT MASS OF CONTAINERIZED PLANT MATERIAL.
2. INSTALL CONTAINERIZED PLANTS AT FINSHED GRADE.
3. TAMP PLANTING MIX FIRMLY AS PIT IS FILLED AROUND EACH PLANT BALL.
4. OMIT COLLAR AROUND EACH SHRUB WHEN IRRIGATION SYSTEM IS PRESENT.
5. SOAK EACH PLANT BALL AND PIT IMMEDIATELY AFTER INSTALLATION.

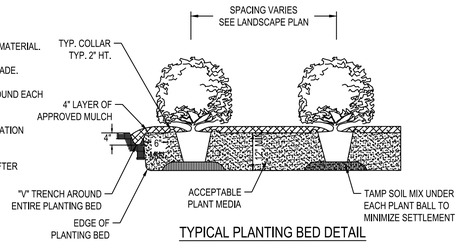

TYPICAL PLANTING BED DETAIL

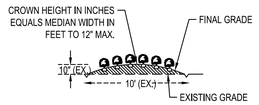


TYPICAL BED CROWNING

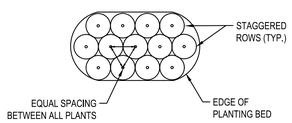

TYPICAL PLANTING BED PLAN

NOT TO SCALE

SHRUB PLANTING BED DETAIL

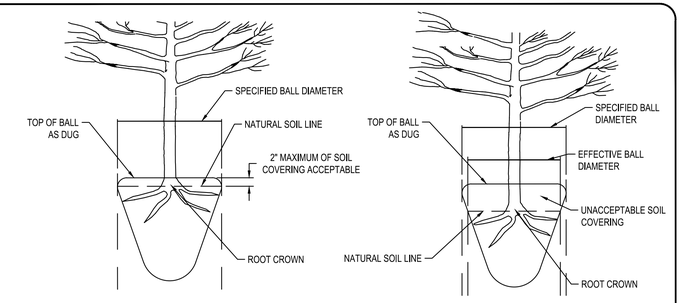

ACCEPTABLE CONDITION (AS DELIVERED)

UNACCEPTABLE CONDITION (AS DELIVERED)

NOTE:
A ROOT FLARE EXCAVATION FOR ALL TREES SPECIFIED WILL BE DONE BY THE CITY ARBORIST TO ENSURE THAT TREES WERE NOT PLANTED/GROWN TOO DEEPLY AT SOURCE (NURSERY). LANDSCAPE CONTRACTOR SHALL HAVE SUPPLIER MARK GROUND LEVEL LINE ABOVE ROOT BALL. IF CITY ARBORIST DETERMINES THAT THERE IS EXCESSIVE SOIL OVER THE ROOT CROWN, THESE TREES WILL BE REJECTED.

NOT TO SCALE

ROOT FLARE DEPTHS DETAIL
(TREE ROOT BALL CONDITION ON TREES FROM SUPPLIERS)

REV	DATE	DESCRIPTION
1	04/03/2023	INITIAL SUBMITTAL
2	06/01/2023	PER TOWN OF ROLESVILLE COMMENT

DESIGNED BY: DF/CD
DRAWN BY: DF/JWM
REVIEWED BY: DF

BGE
5440 WADE PARK BLVD, SUITE 102
RALEIGH, NC 27607
WWW.BGEINC.COM
NC LICENSE #C-4397

©2023

LENNAR CORPORTAION
1100 PERIMETER PARK DRIVE, SUITE 112
MORRISVILLE / NORTH CAROLINA / 27560

PARKER RIDGE
82 SCHOOL STREET
ROLESVILLE / NORTH CAROLINA / 27571

LANDSCAPE DETAILS

NORTH CAROLINA REGISTERED No.1155 LANDSCAPE ARCHITECT ROBERT C. ZUMMITT

NOT FOR CONSTRUCTION

FILE NUMBER: 8430-03

DATE: 06/01/2023

L1- 8

811 Know what's below. Call before you dig.

G:\NCA\Projects\Lennar\8430-03 - Lennar - School Street - Rolesville\03 - DWG\PlanSheets\On-Site\L1-2 - LS-DETL.dwg Layout: L1-7 LANDSCAPE DETAILS Plotted: 6/1/2023 4:08:32 PM