


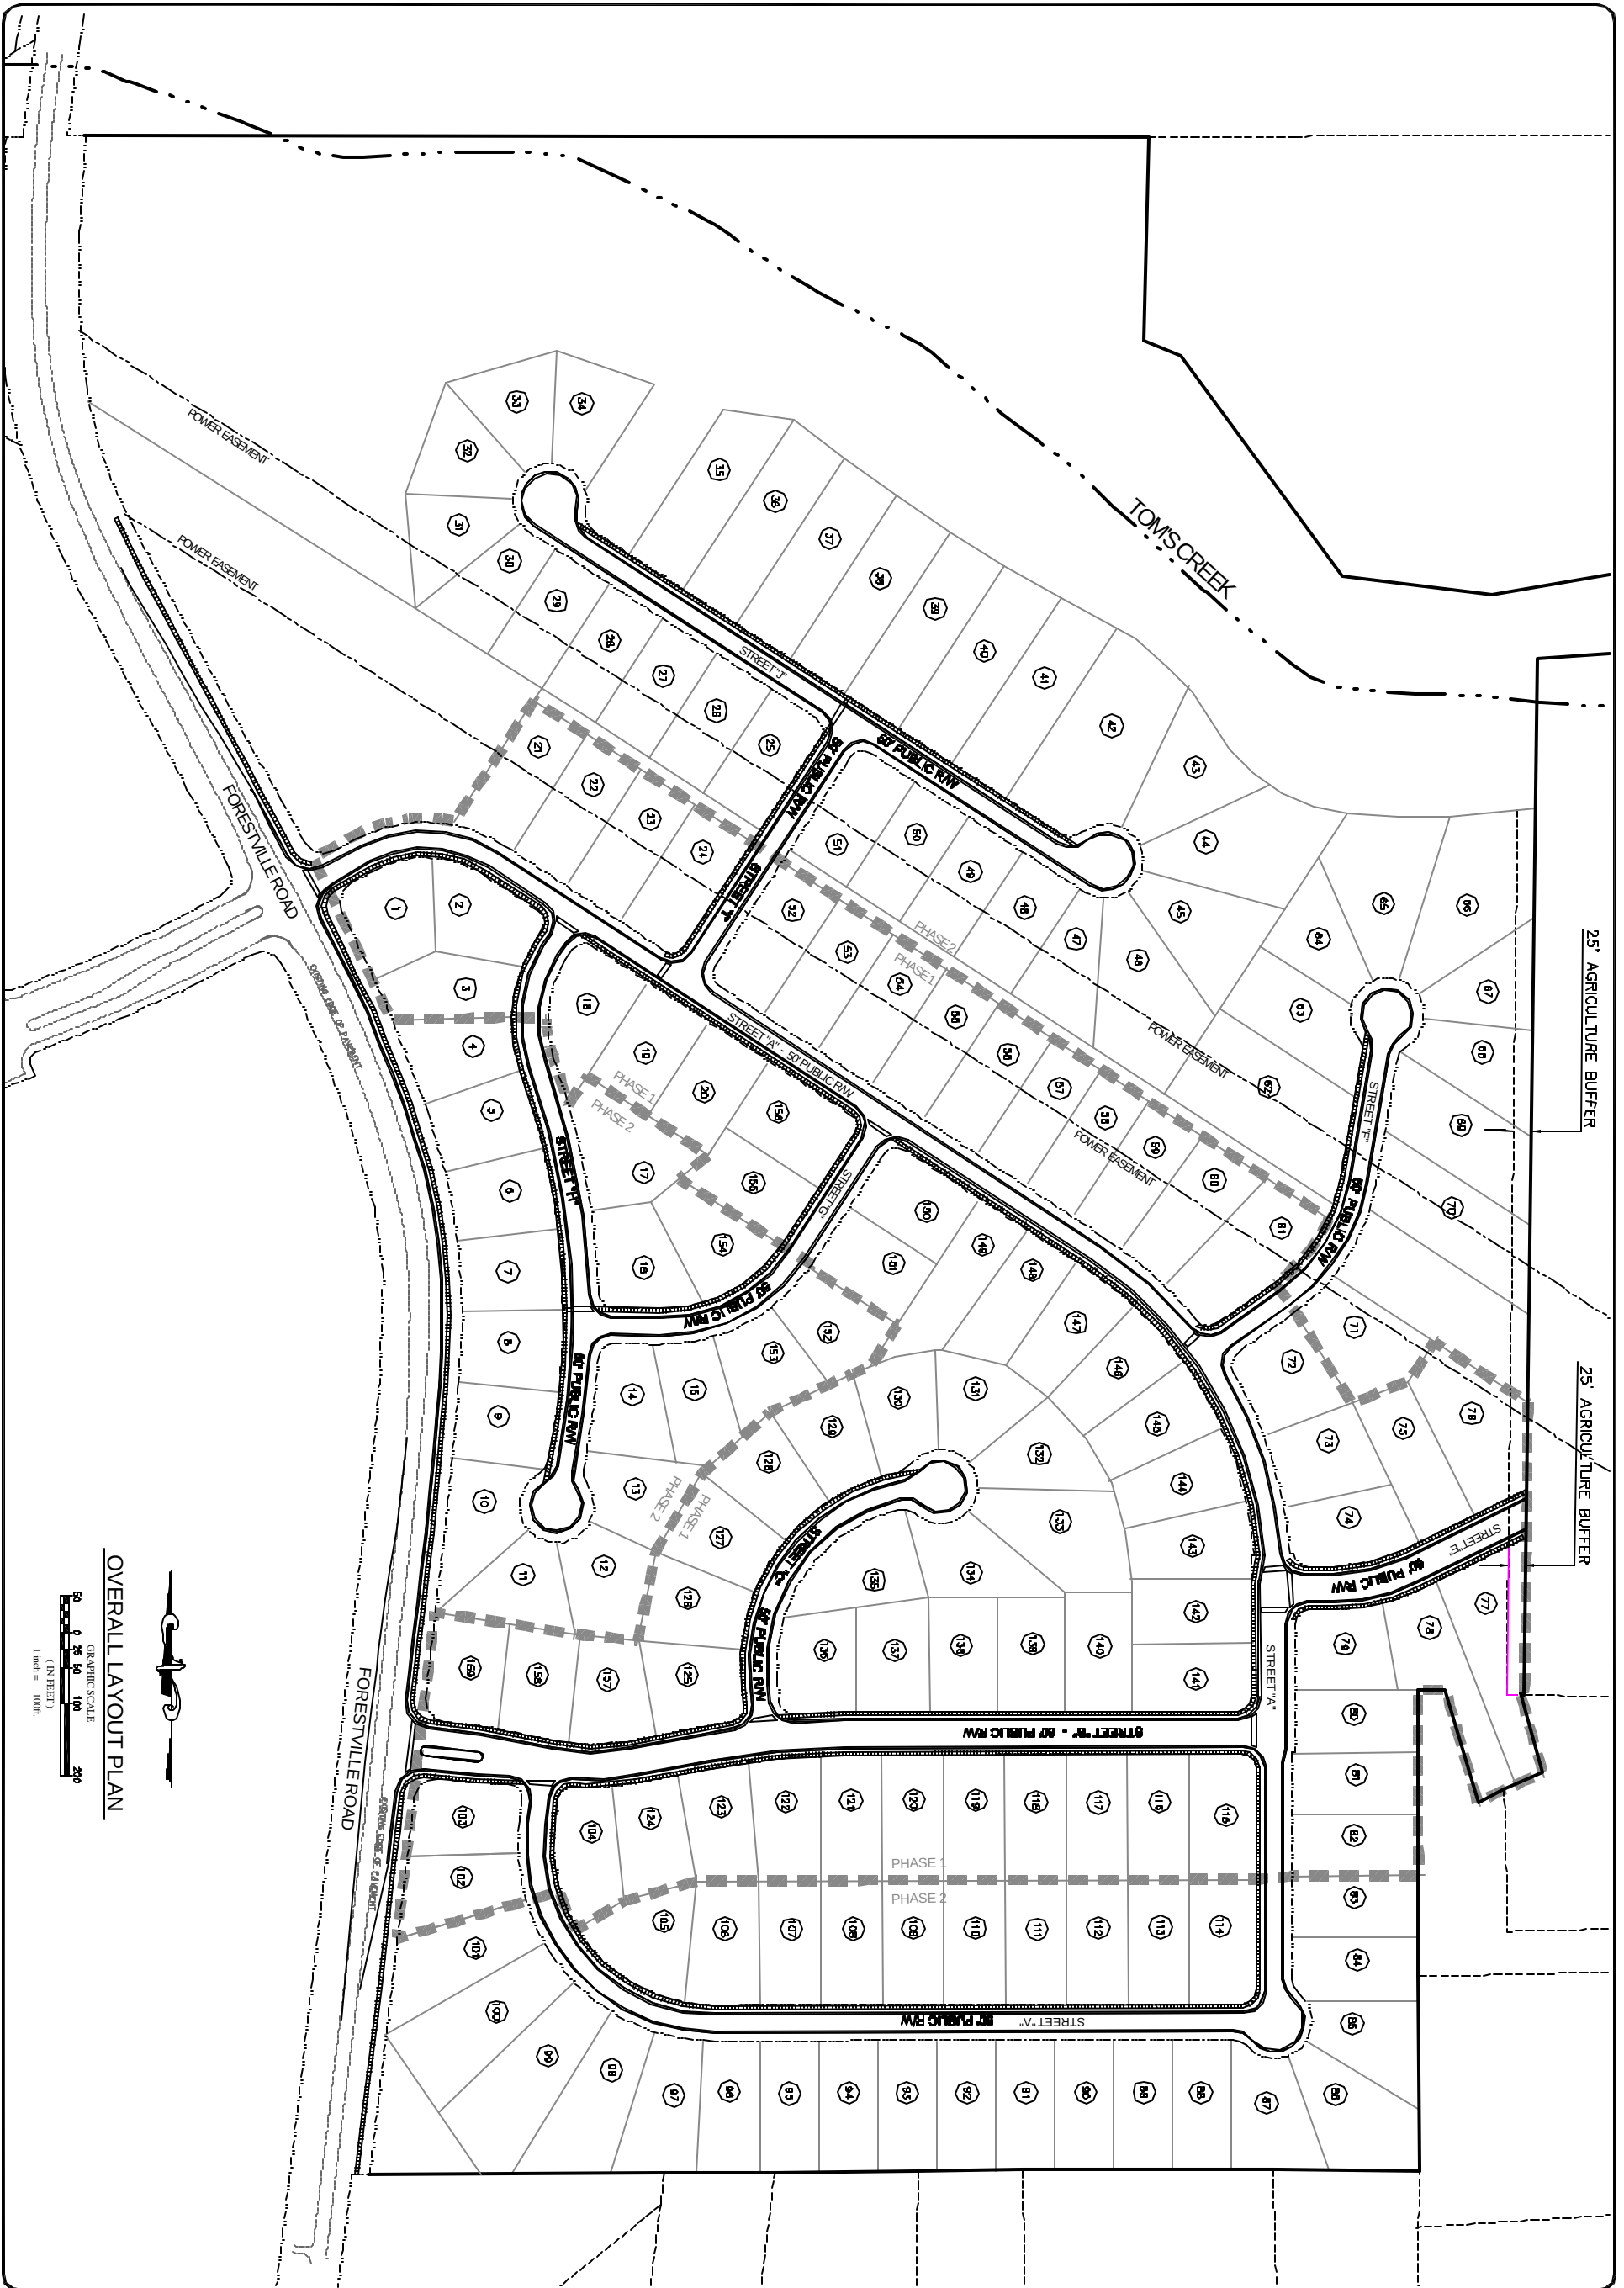

06-395

1 OF 1

SUBDIVISION DEVELOPMENT

DRAYTON ESTATES, TOWN OF ROLESVILLE

WAKE COUNTY, NORTH CAROLINA

CONSTRUCTION DRAWINGS

OVERALL LAYOUT PLAN

SUMMIT
Consulting Engineers

1000 Corporate Dr., Suite 101
Hillsborough, NC 27278-8551
Voice: (919) 732-3883 Fax: (919) 732-6676
www.summit-engineer.com

JWP
EAC
RGS
AS SHOWN

02/15/2007

COPYRIGHT © 2005
SUMMIT
CONSULTING ENGINEERS

6					
5					
4					
3					
2					
1					
0					
REVISIONS			DATE	BY	