
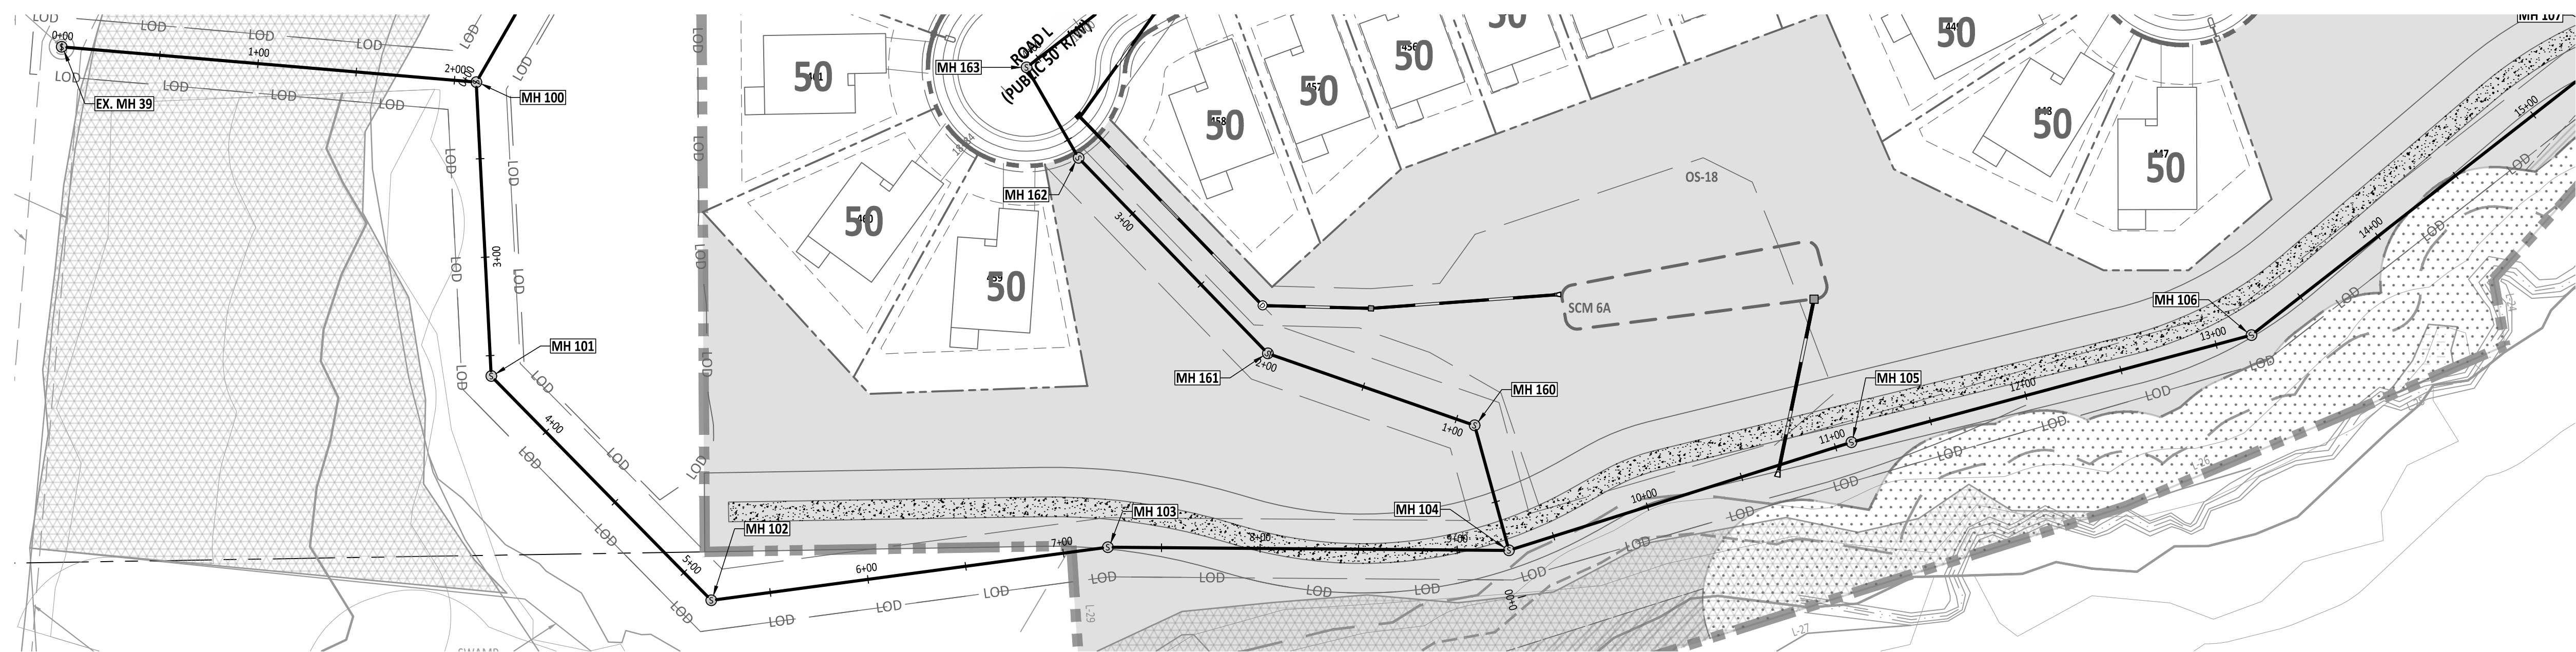
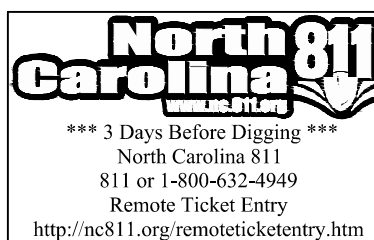
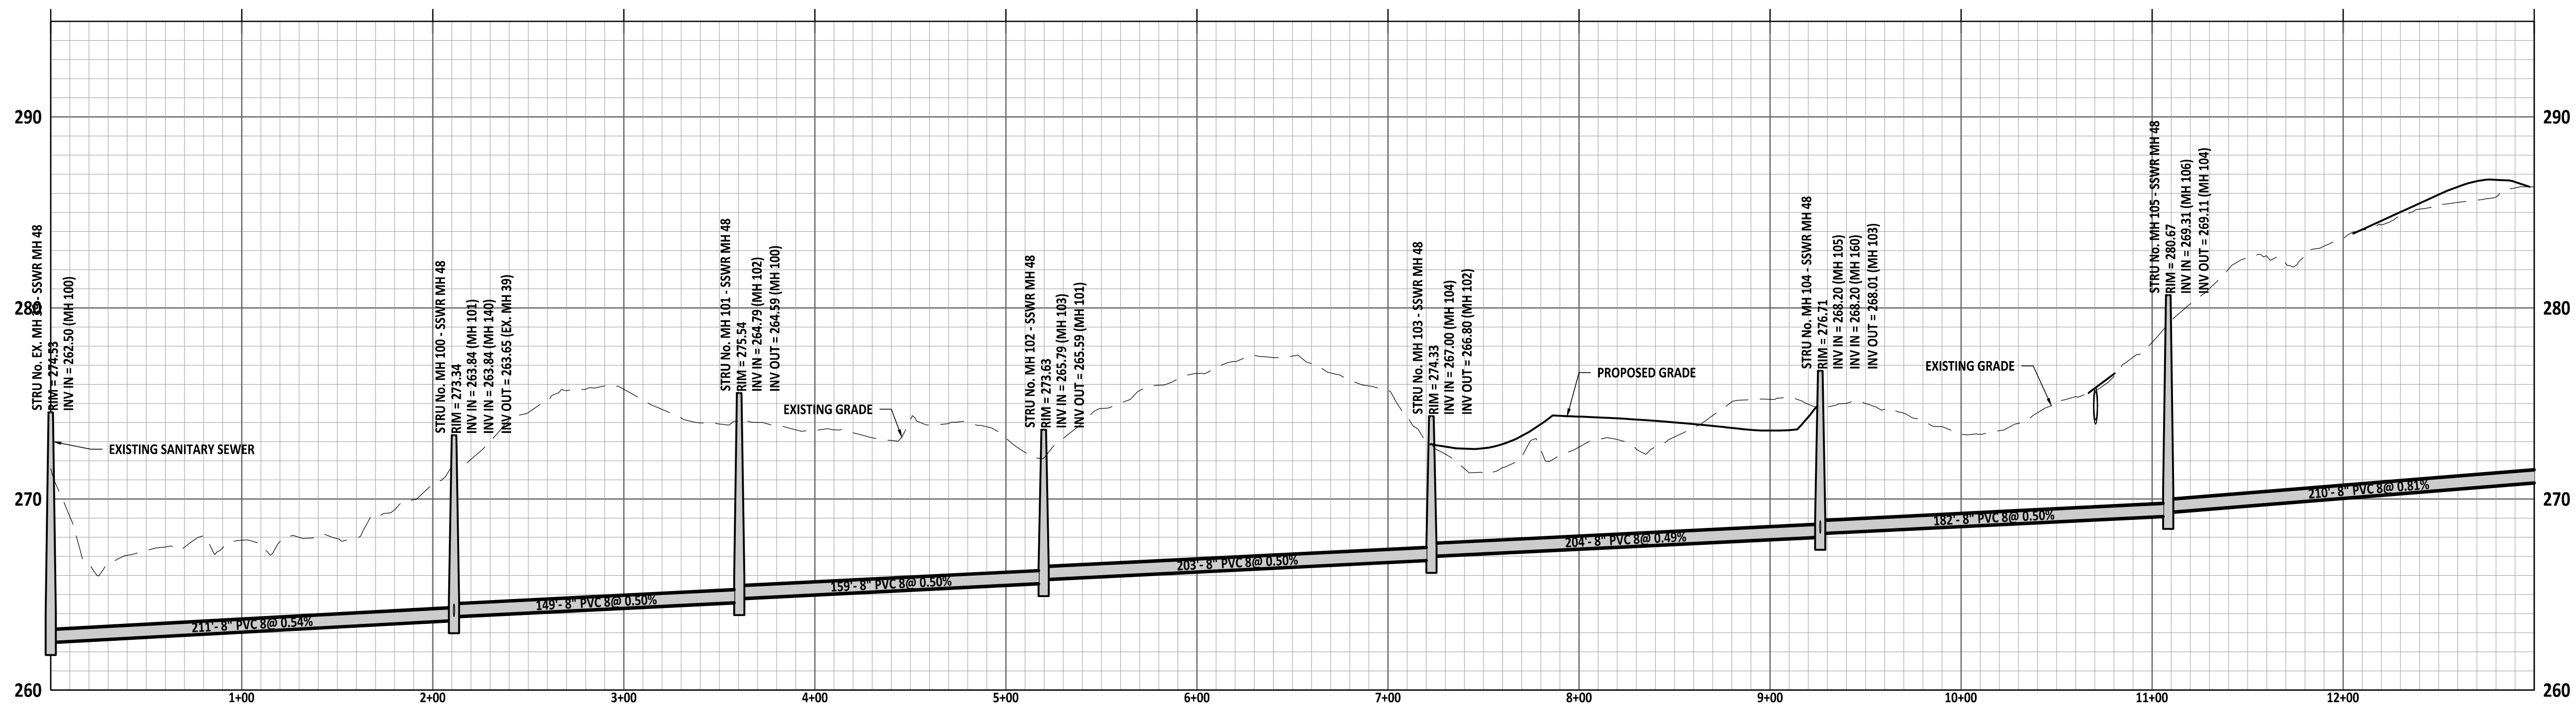


EX. MH# 39 TO MH# 105

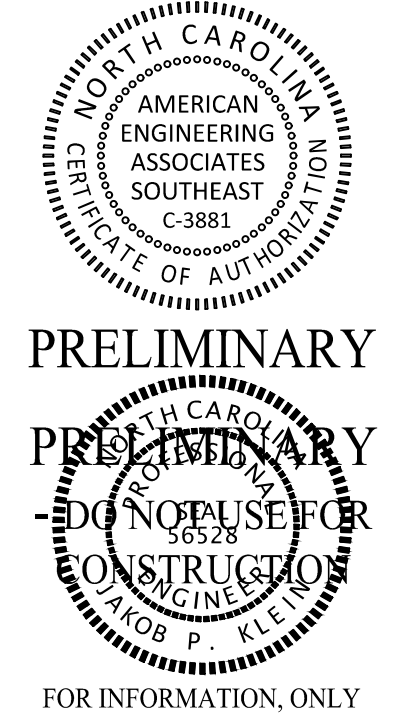

PROJECT NUMBER = PSP-24-07

[illegible]

STIPULATION FOR REUSE





THIS DRAWING WAS PREPARED FOR USE ON THE SPECIFIC SITE, NAMED HEREON CONTEMPORANEOUSLY WITH ITS ISSUE DATE AS LISTED, HEREON, AND IT IS NOT SUITABLE FOR USE ON A DIFFERENT PROJECT SITE OR AT A LATER TIME. USE OF THIS DRAWING FOR REFERENCE OR EXAMPLE ON ANOTHER PROJECT REQUIRES THE SERVICES OF PROPERLY LICENSED ARCHITECTS AND ENGINEERS. REPRODUCTION OF THIS DRAWING FOR REUSE ON ANOTHER PROJECT IS NOT AUTHORIZED AND MAY BE CONTRARY TO THE LAW.

MERRITT RESERVE
CU-200 PLAN & PROFILE
ROLESVILLE RD
WAKE COUNTY NC 27312


JOB NUMBER:	23-0004
CHECKED BY:	BH
DRAWN BY:	DH/RC/SM/GE/MA/LL/JB
DATE:	04/14/2025

CU-200 PLAN & PROFILE

SHEET NO.:

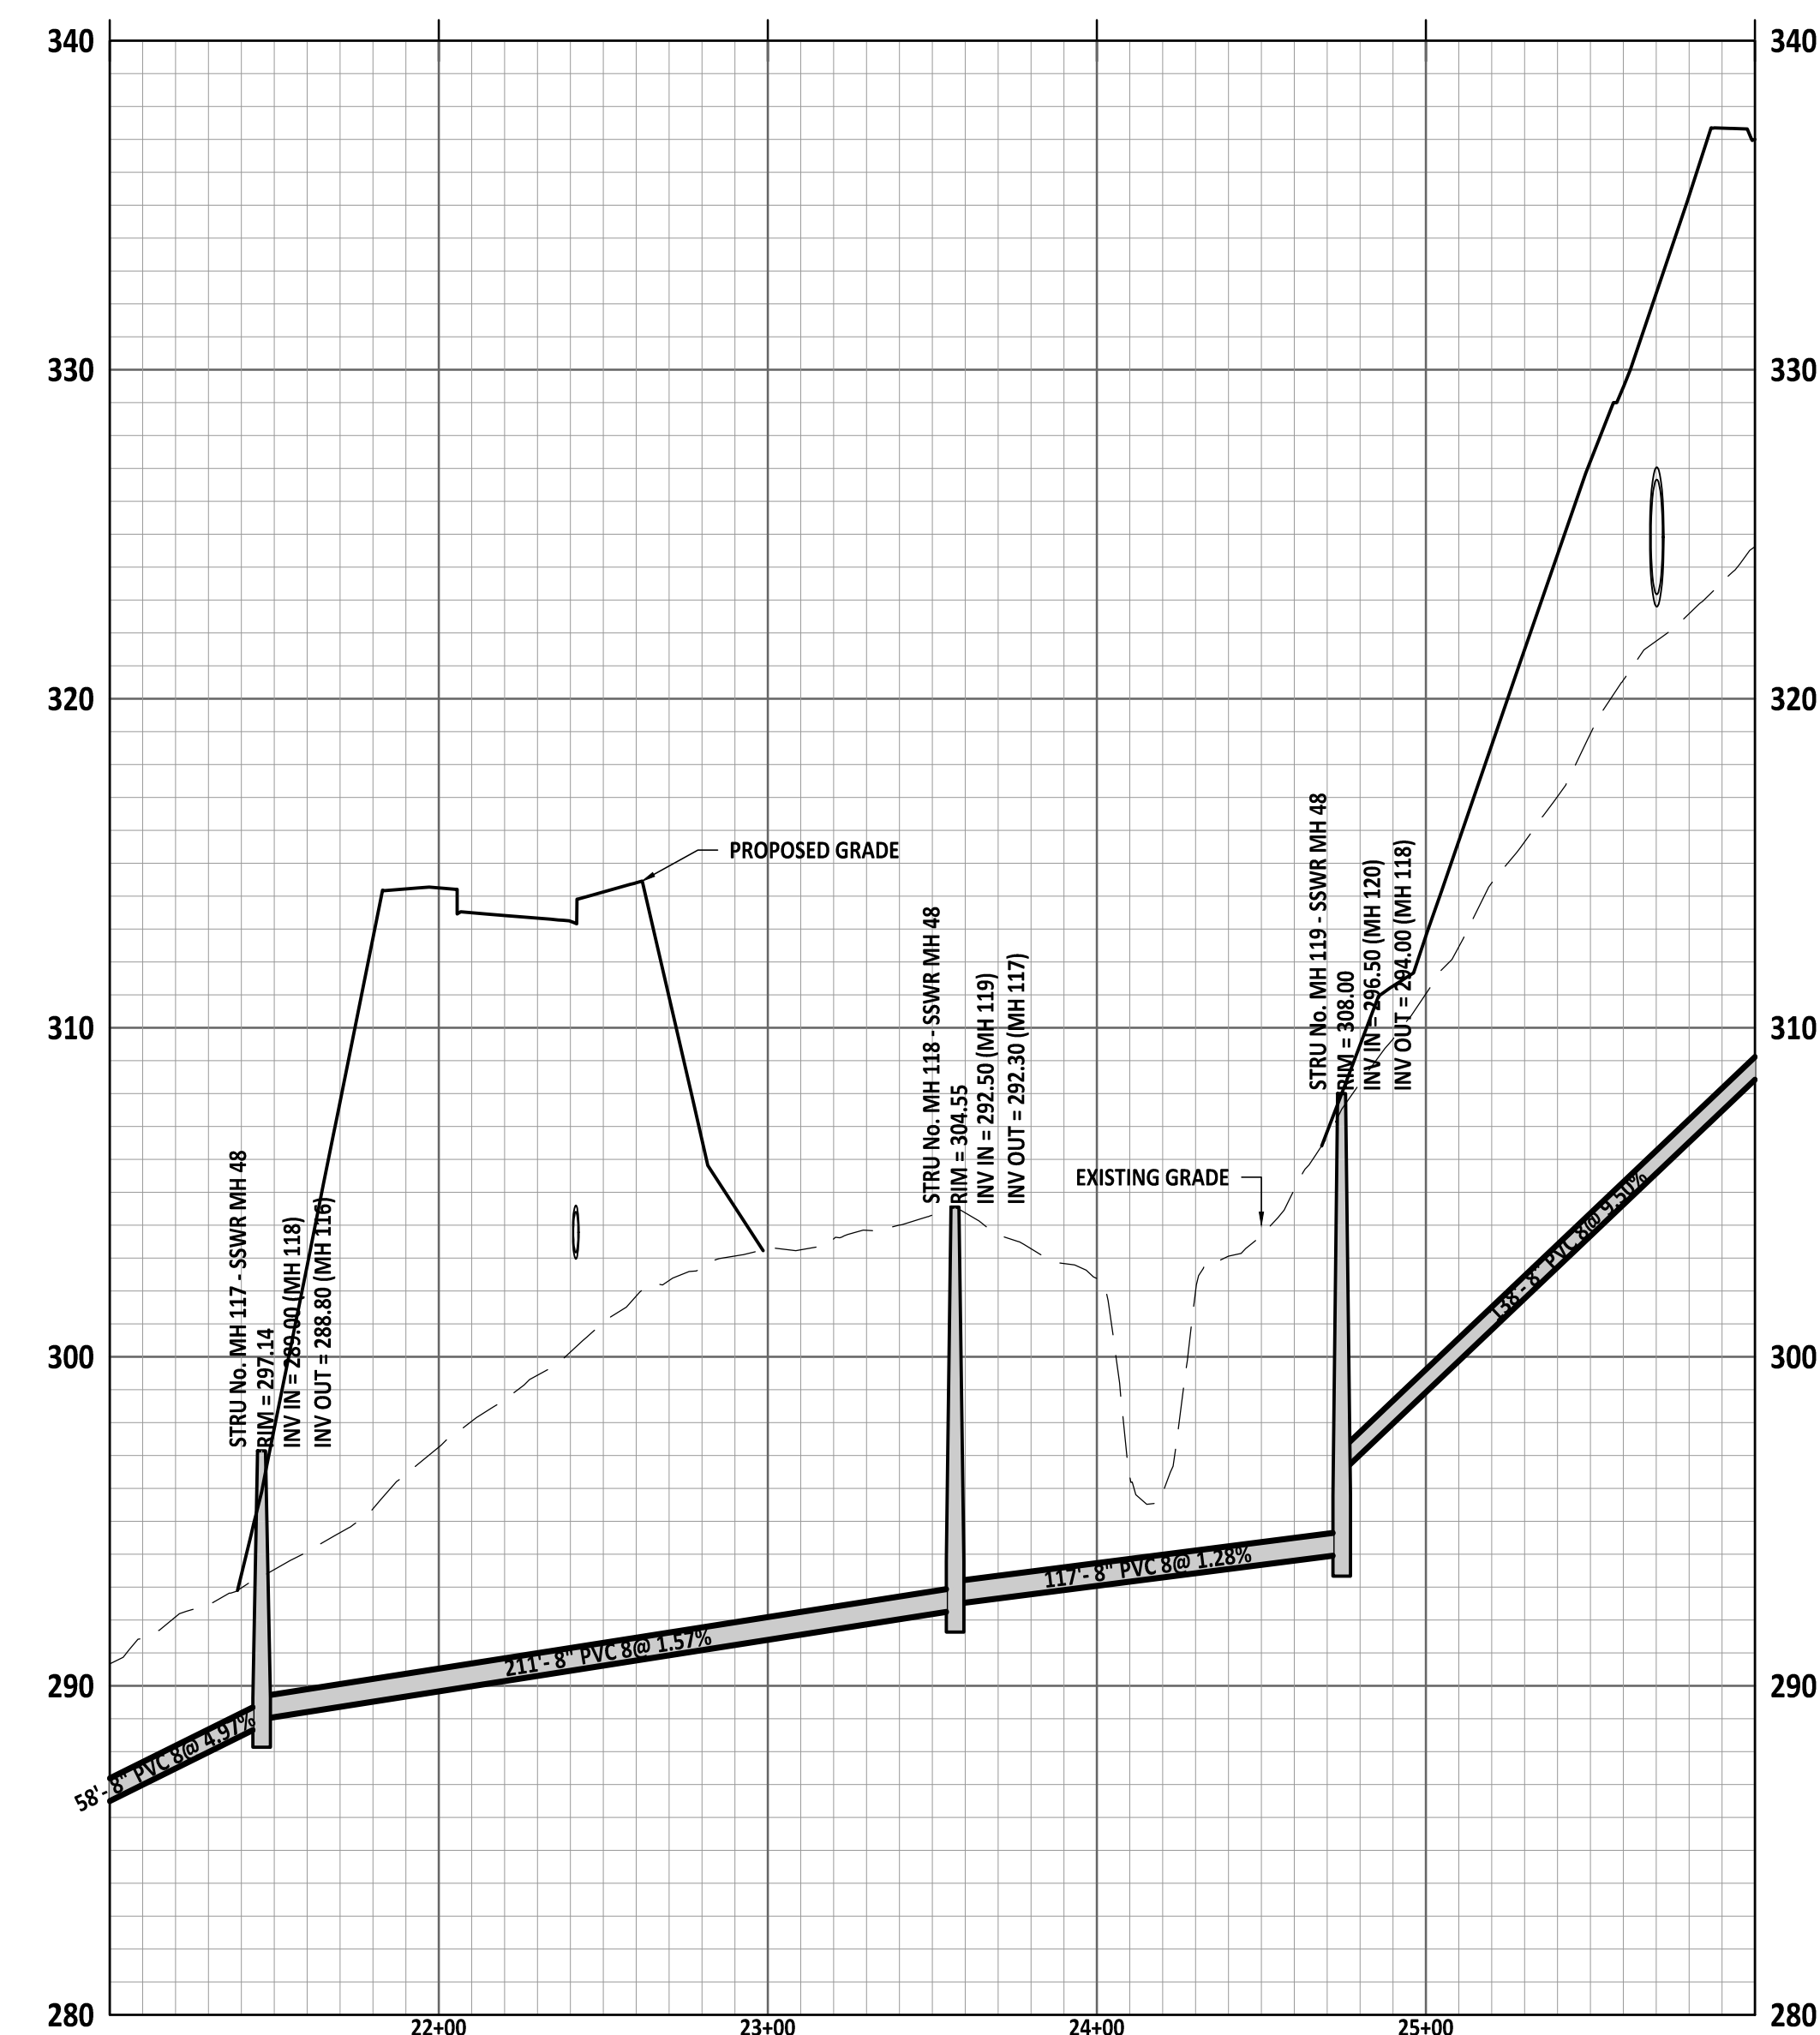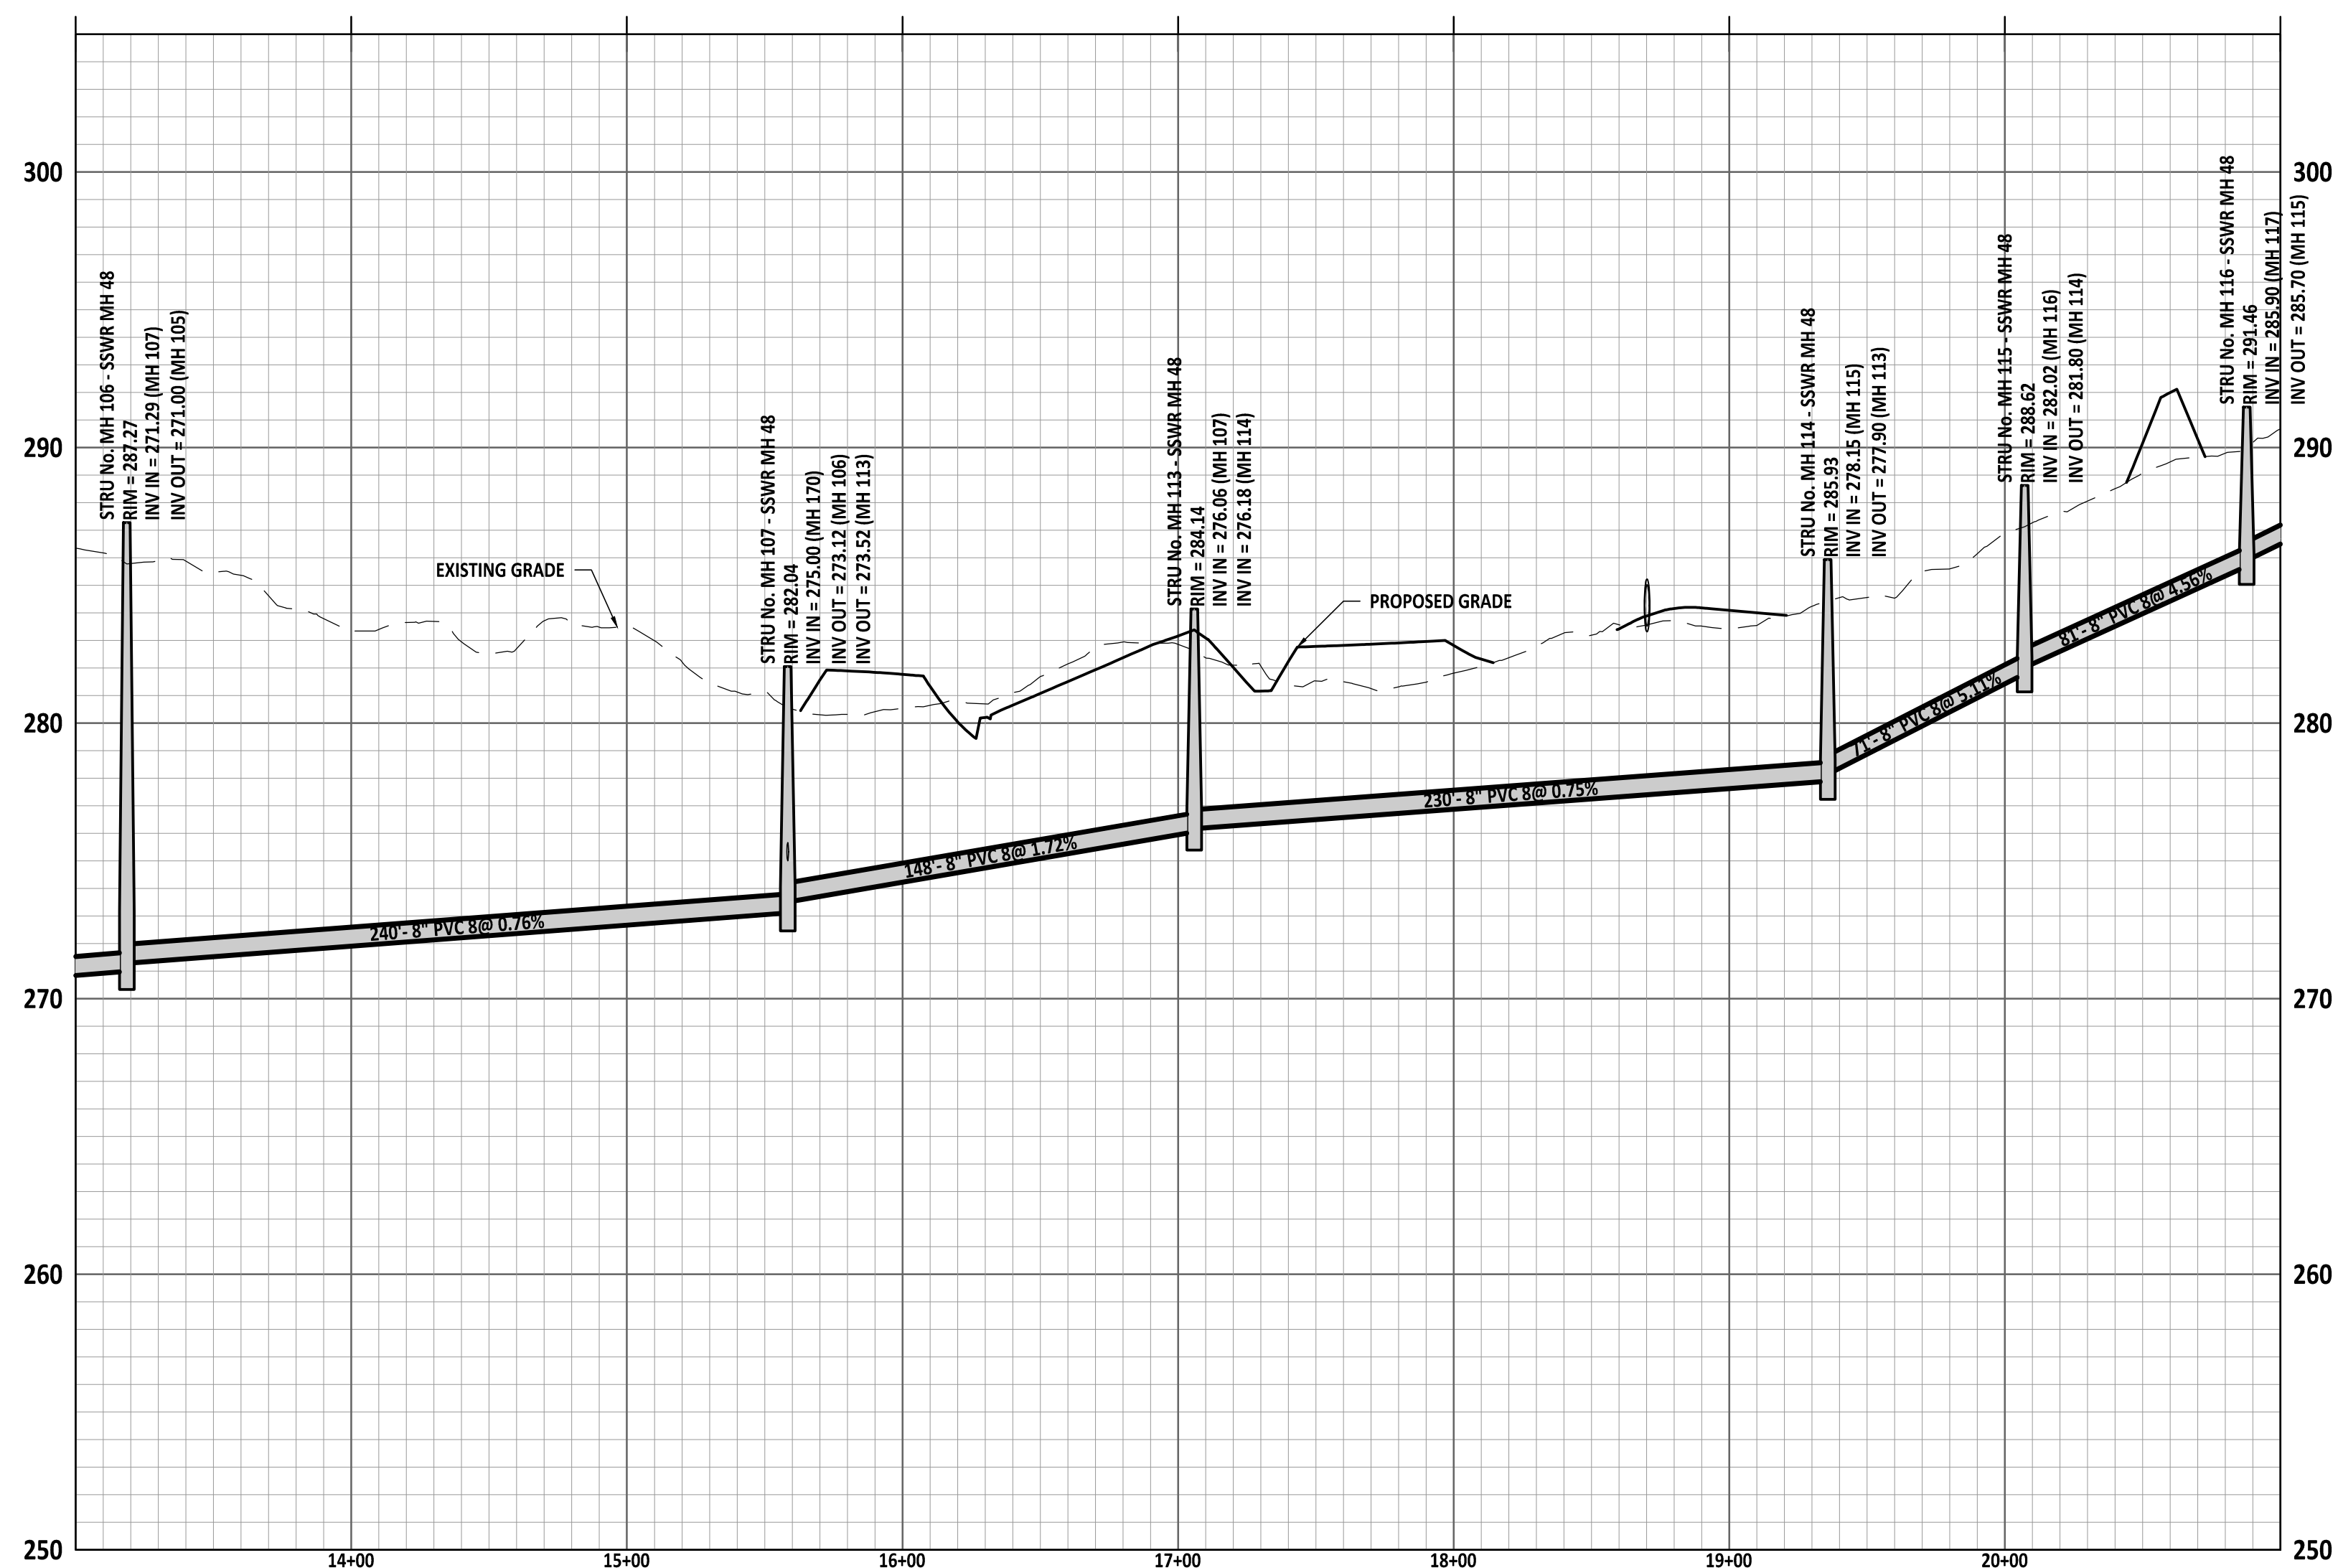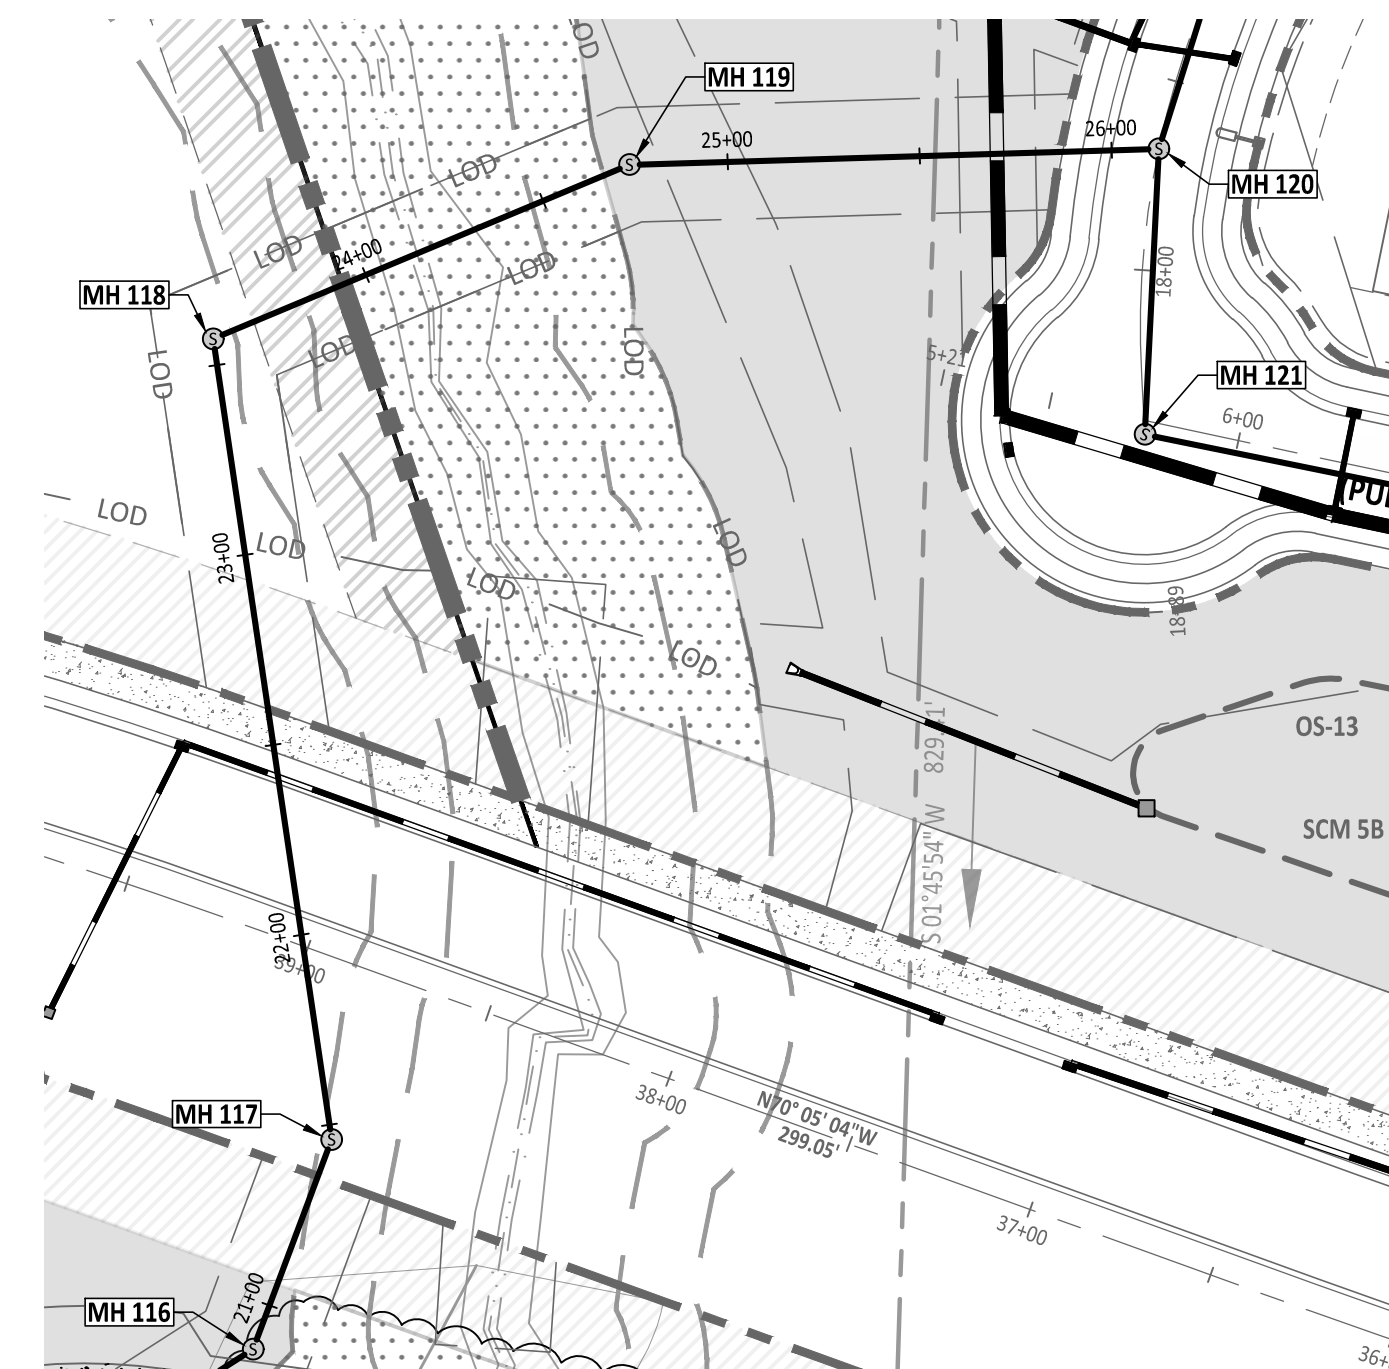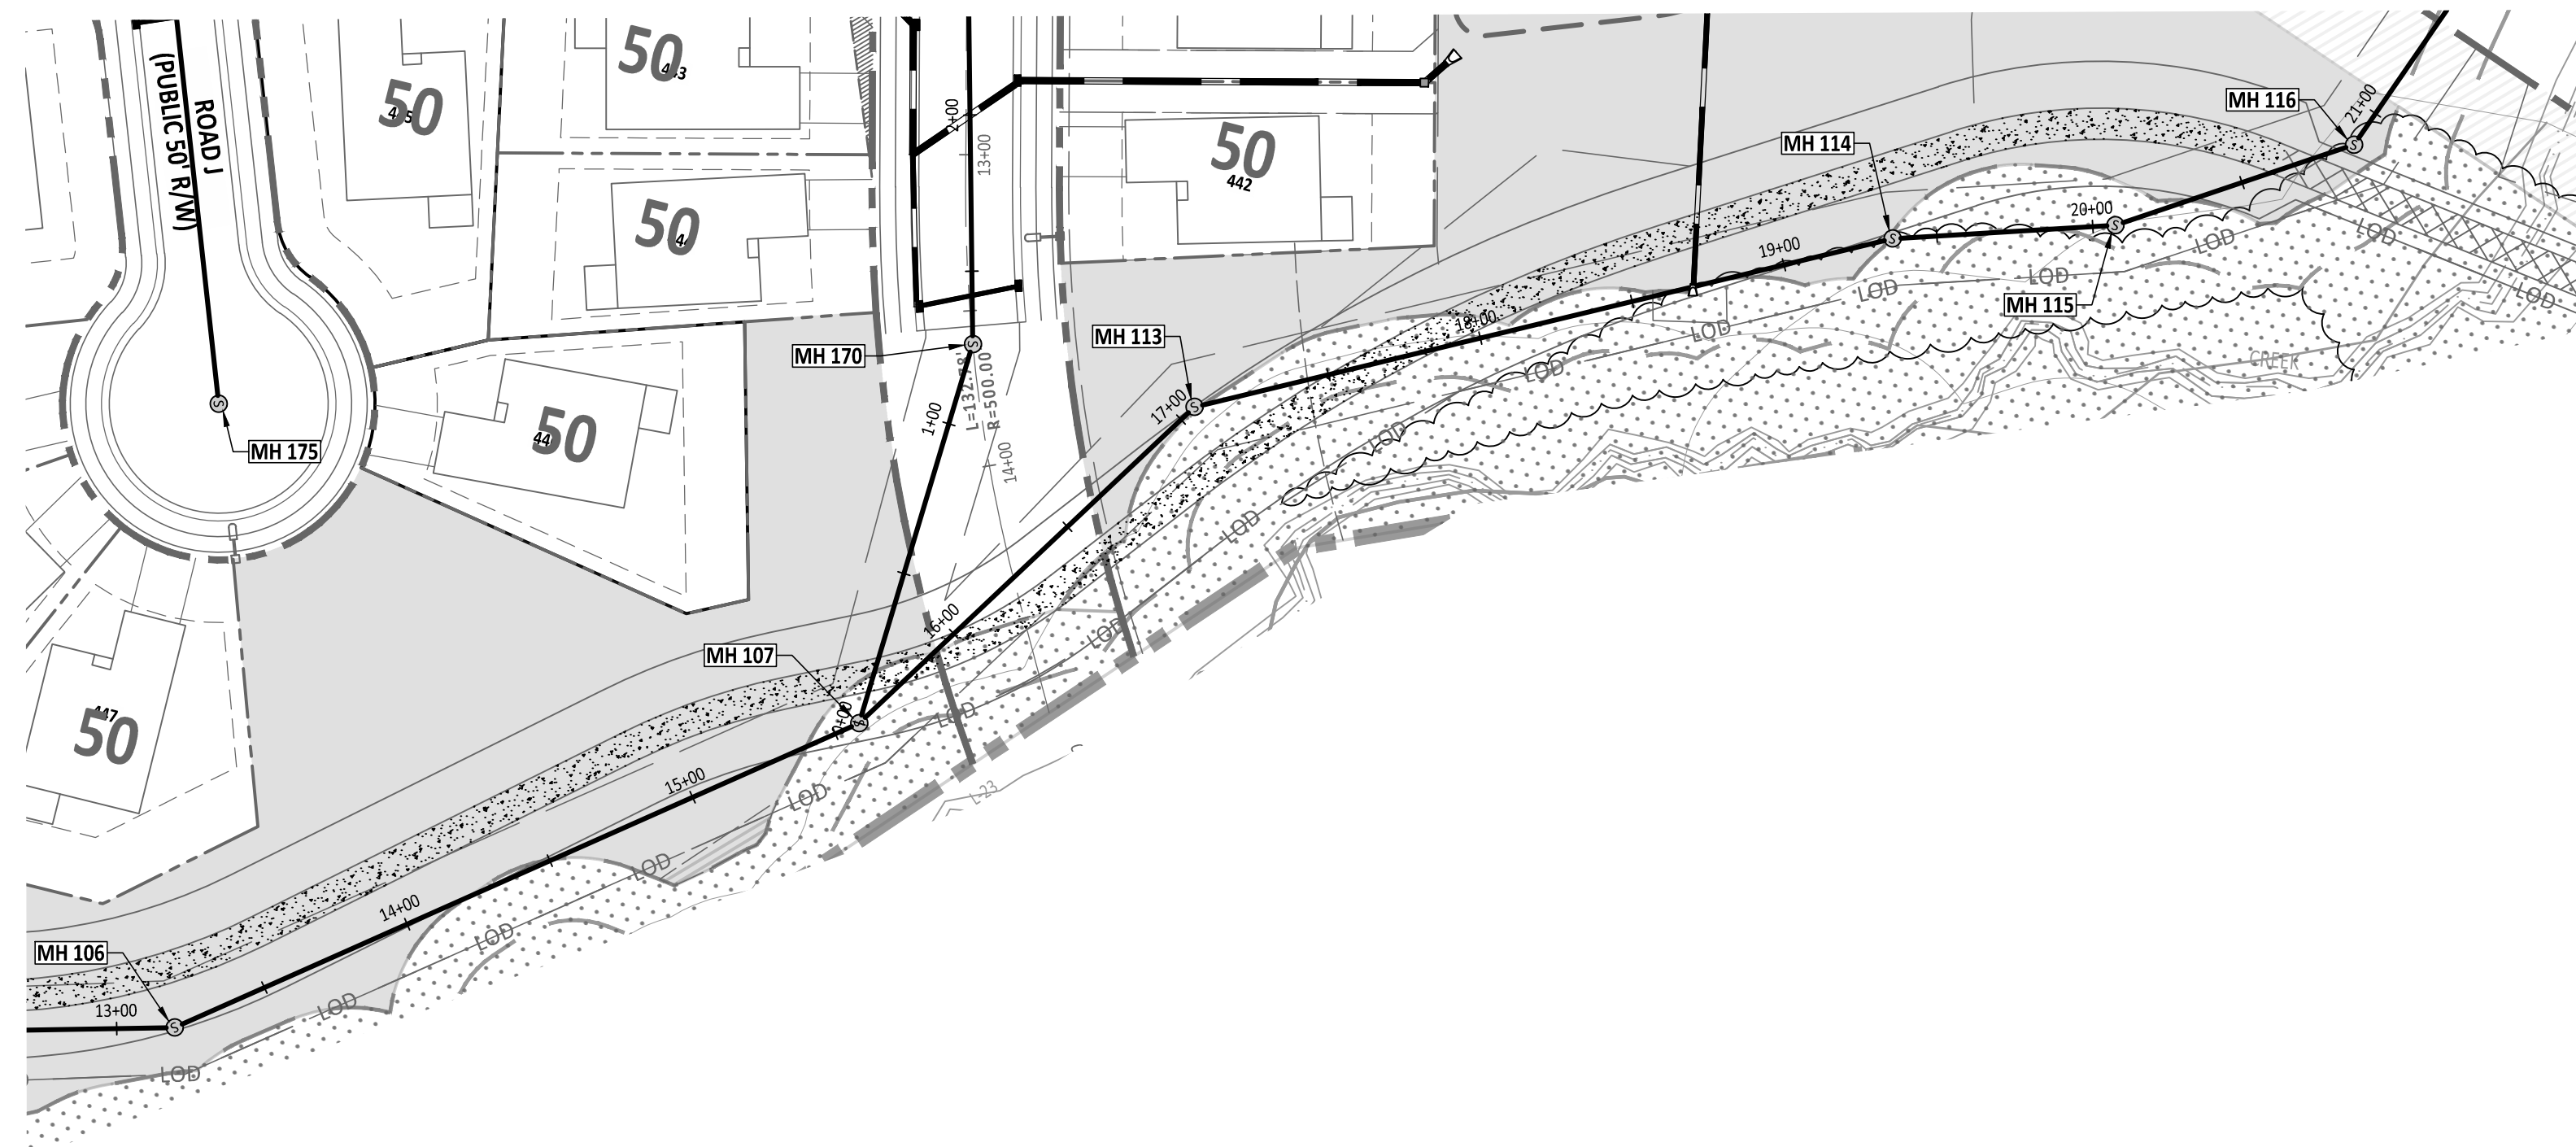

PROJECT NUMBER = PSP-24-07

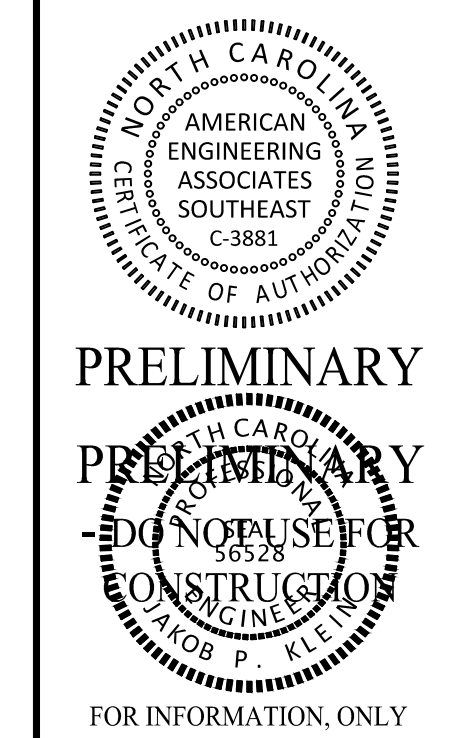[illegible]





STIPULATION FOR REUSE

THIS DRAWING WAS PREPARED FOR USE ON THE SPECIFIC SITE, NAMED HEREON, CONTEMPORANEOUSLY WITH ITS ISSUE DATE AS LISTED, HEREON, AND IT IS NOT SUITABLE FOR USE ON A DIFFERENT PROJECT SITE OR AT A LATER TIME. USE OF THIS DRAWING FOR REFERENCE OR EXAMPLE ON ANOTHER PROJECT REQUIRES THE SERVICES OF PROPERLY LICENSED ARCHITECTS AND ENGINEERS. REPRODUCTION OF THIS DRAWING FOR REUSE ON ANOTHER PROJECT IS NOT AUTHORIZED AND MAY BE CONTRARY TO THE LAW.

MERRITT RESERVE
CU-201 PLAN & PROFILE
ROLESVILLE RD
WAKE COUNTY NC 27312



JOB NUMBER:	23-0004
CHECKED BY:	BH
DRAWN BY:	DH/RC/SM/GE/MA/LL/JB
DATE:	04/14/2025
SHEET TITLE:	

**CU-201 PLAN
& PROFILE**

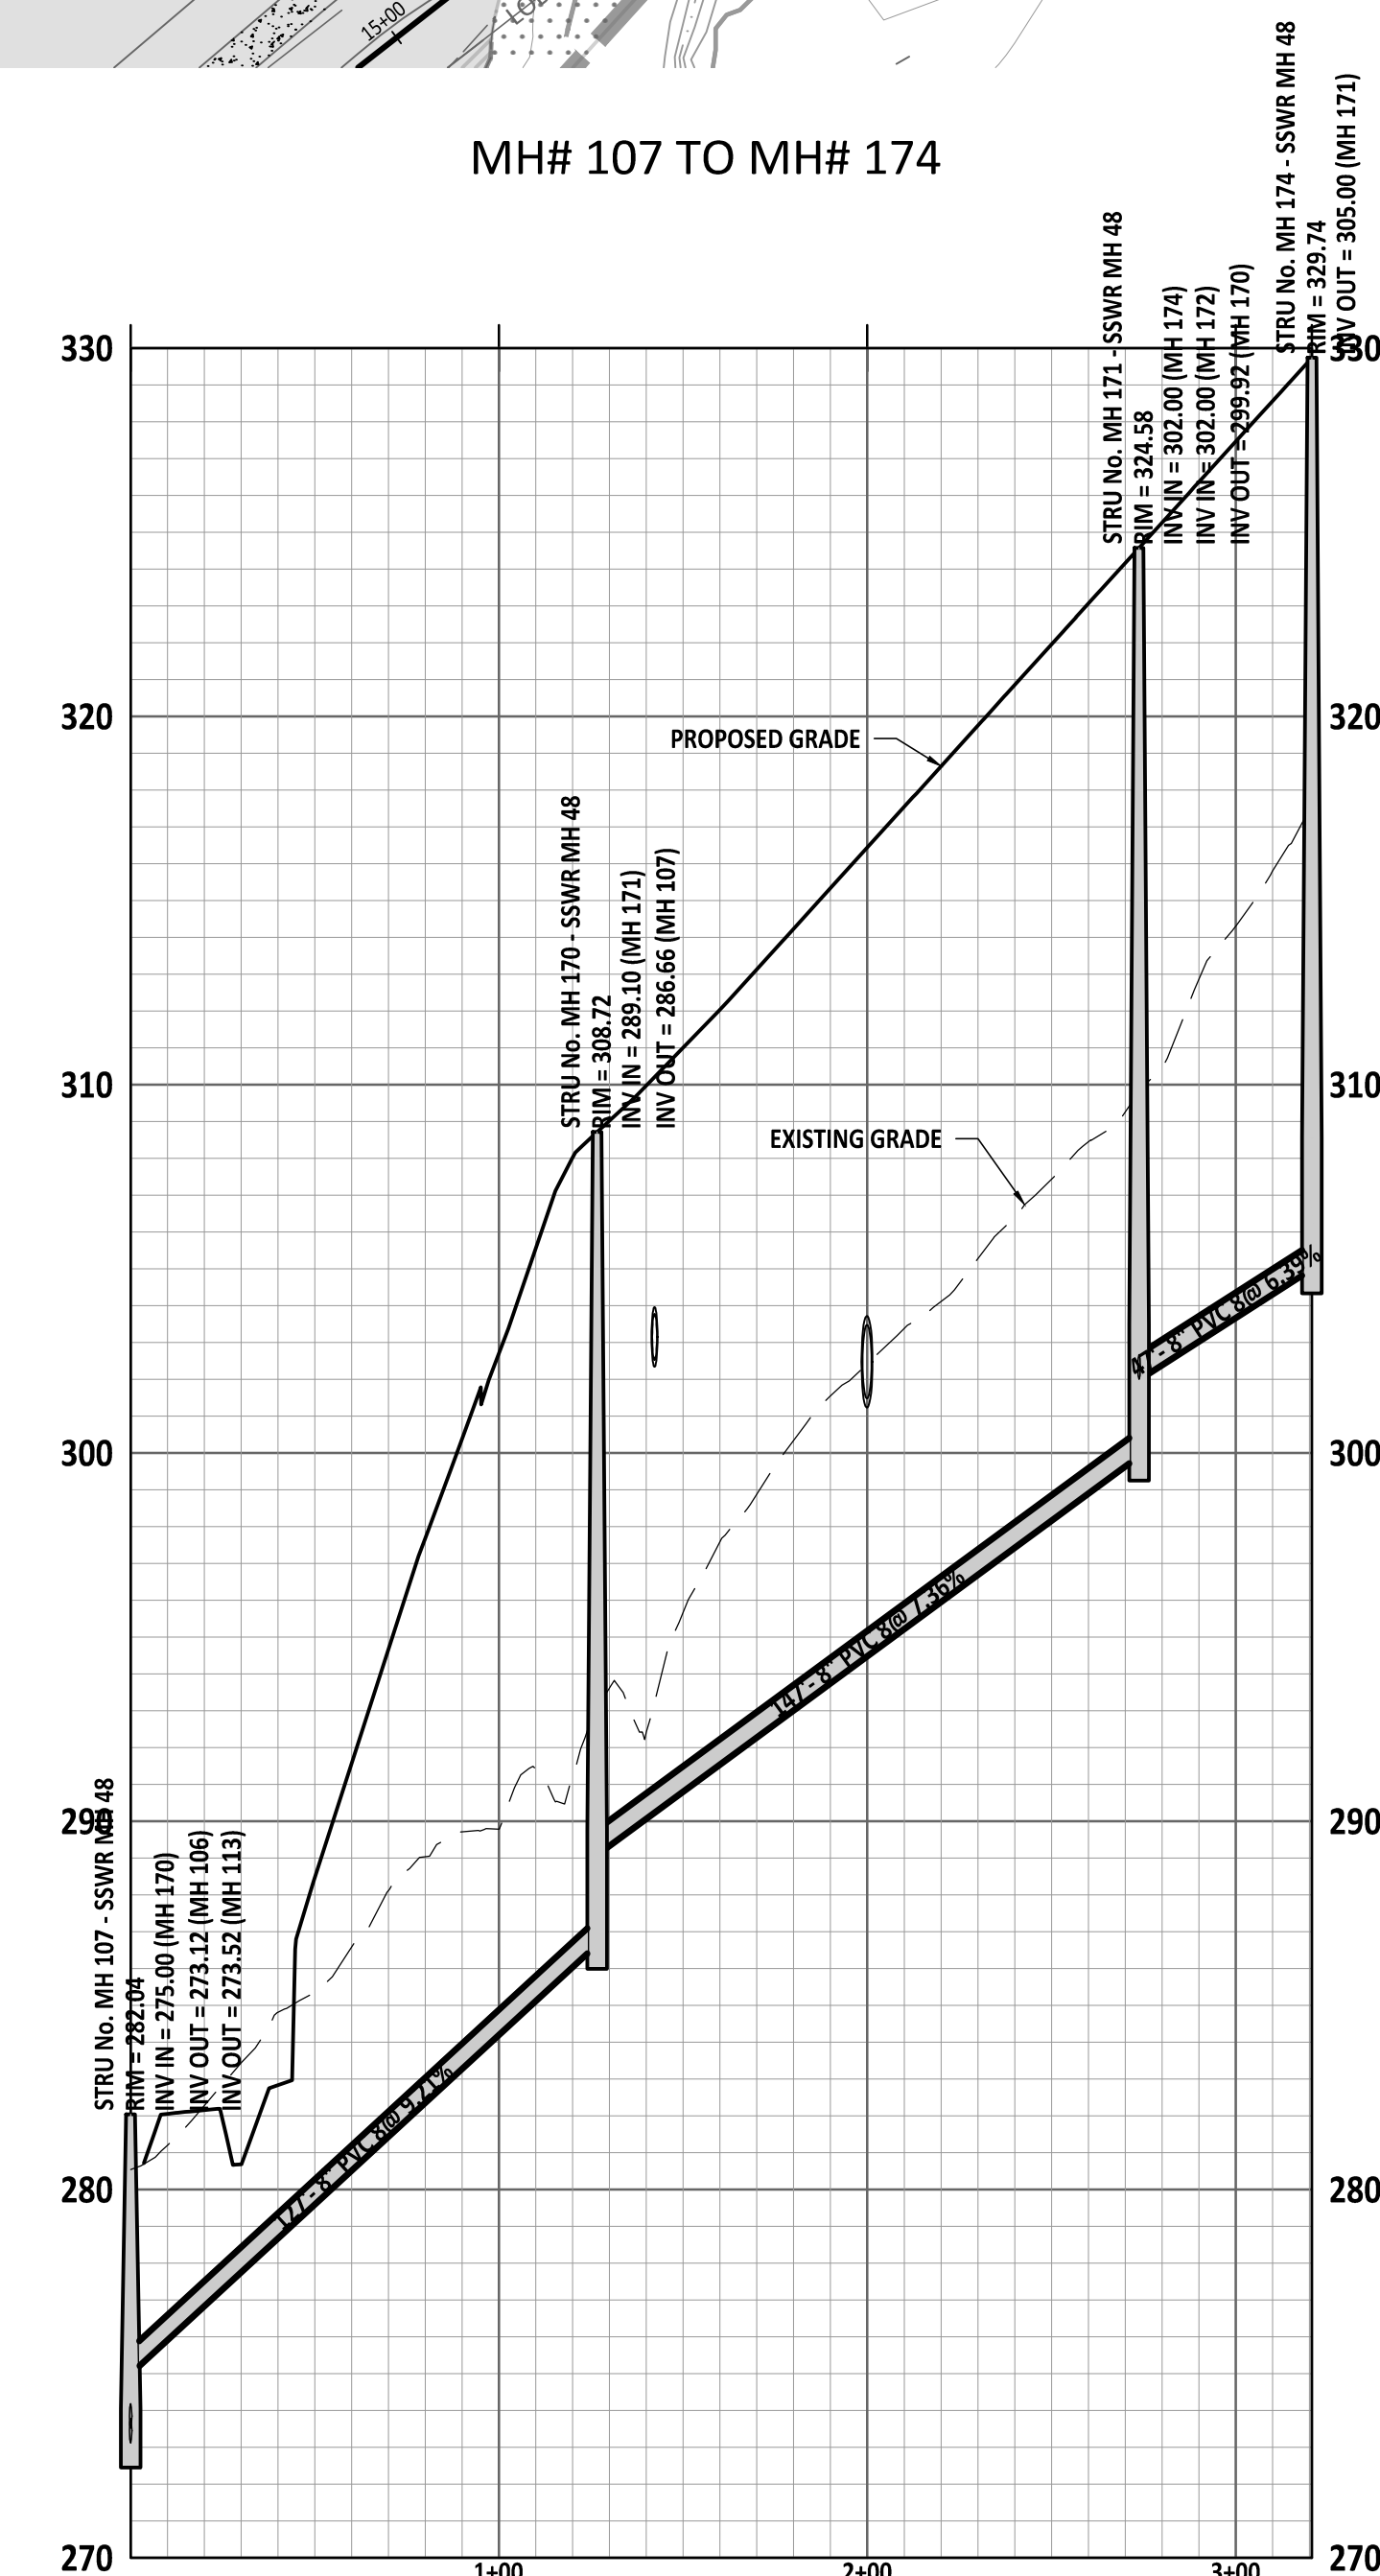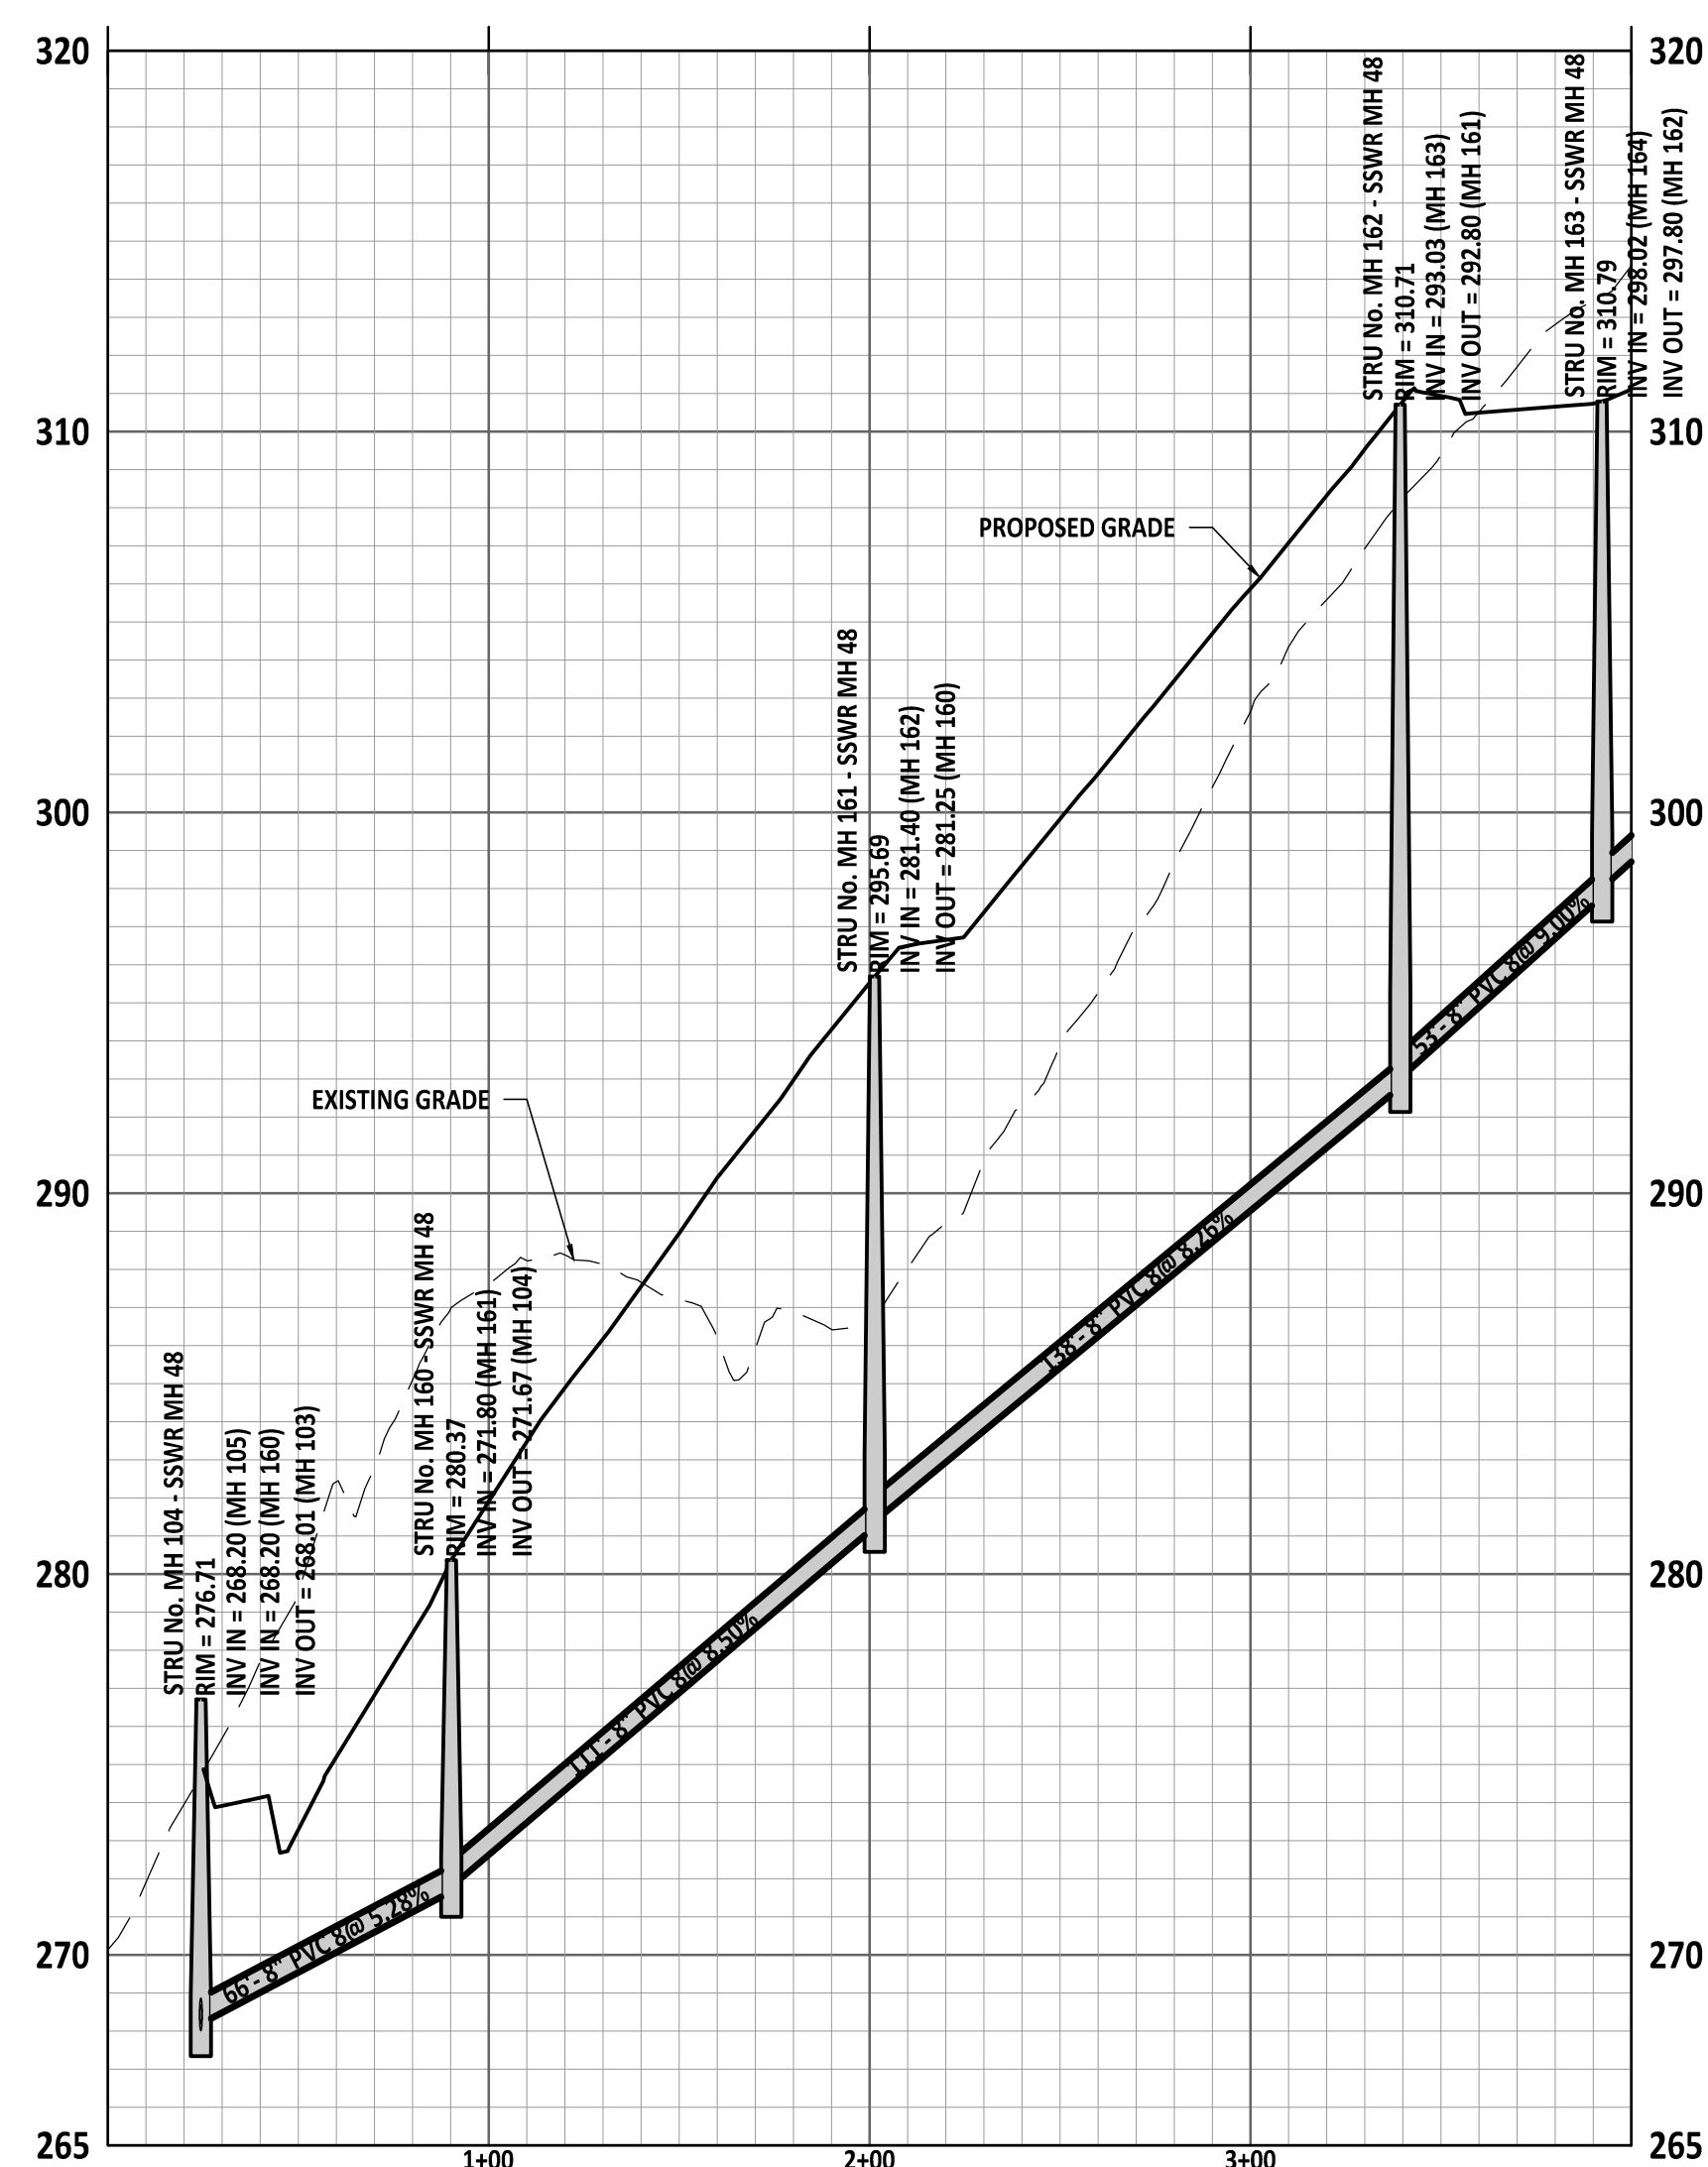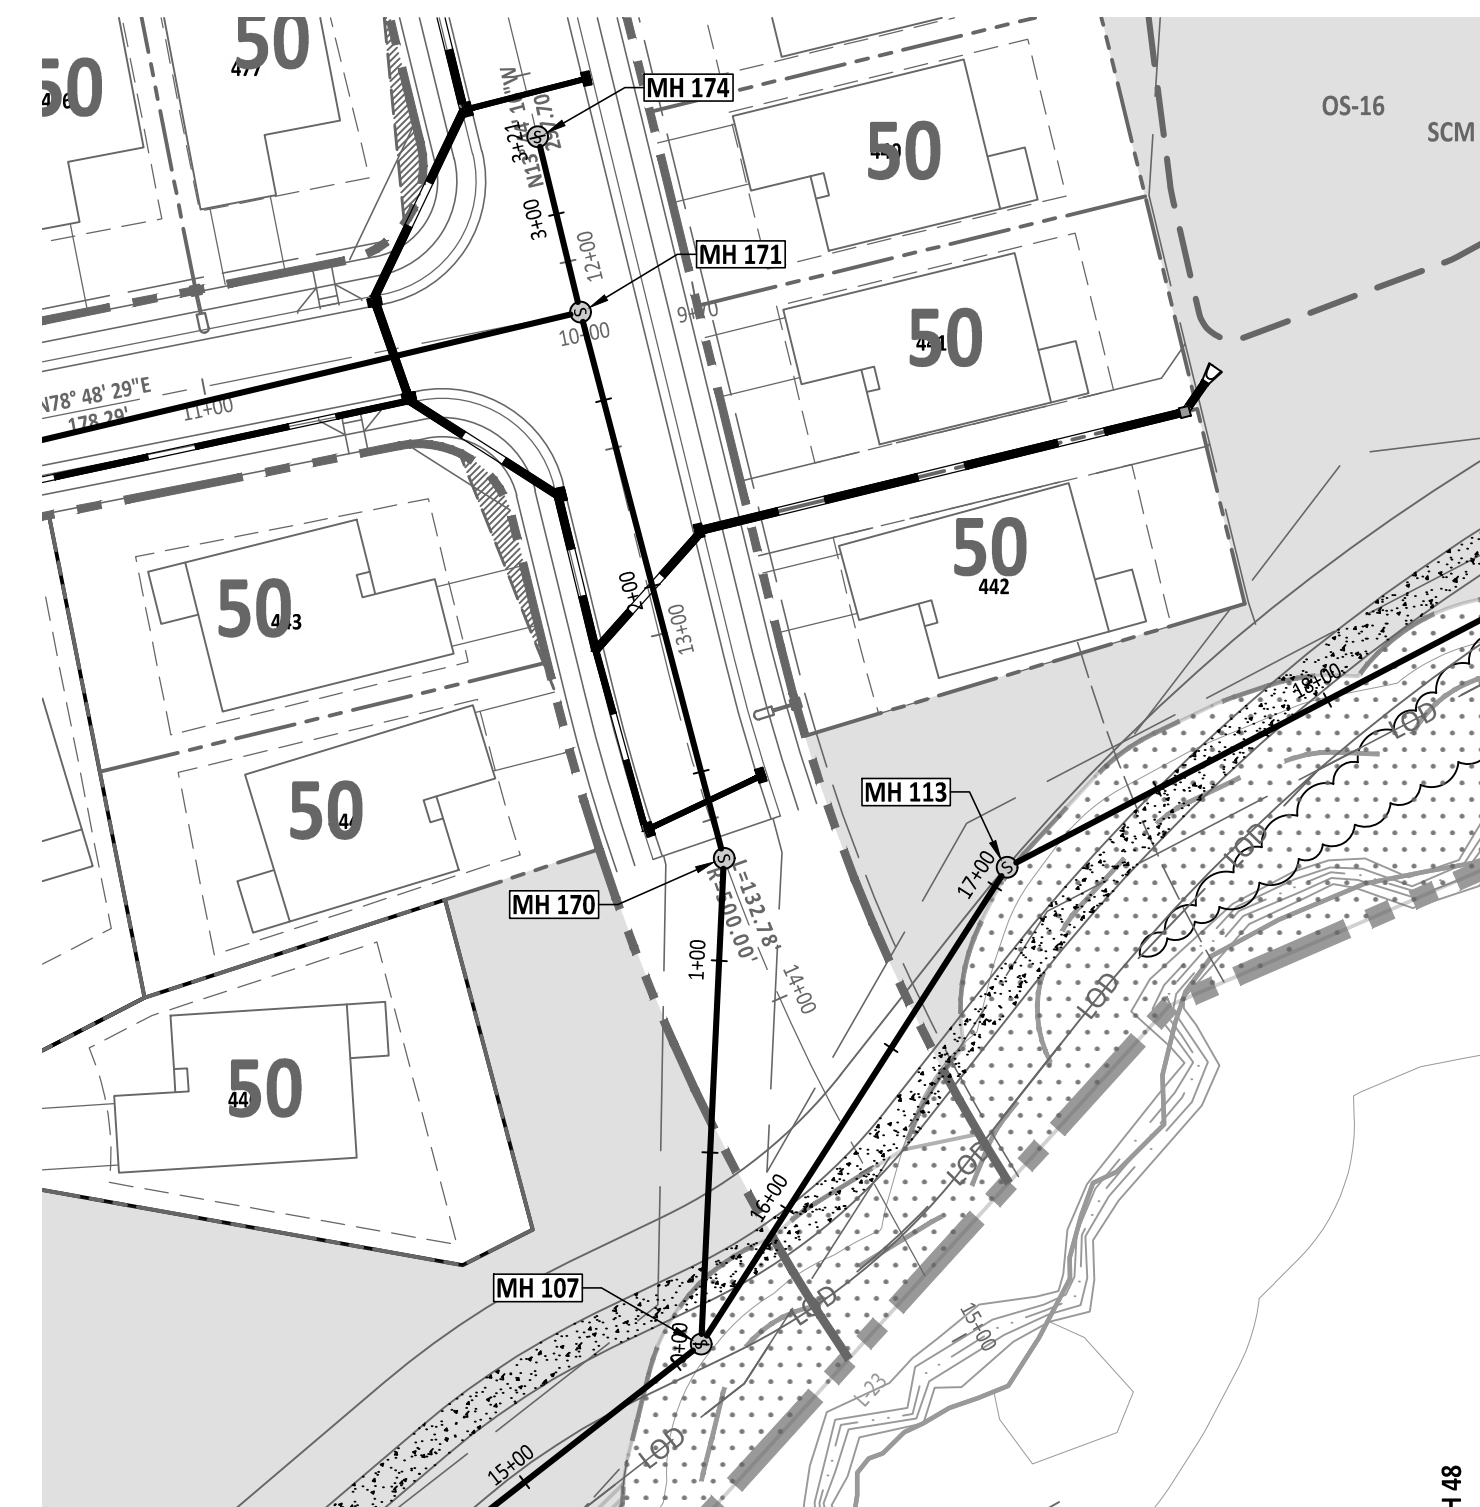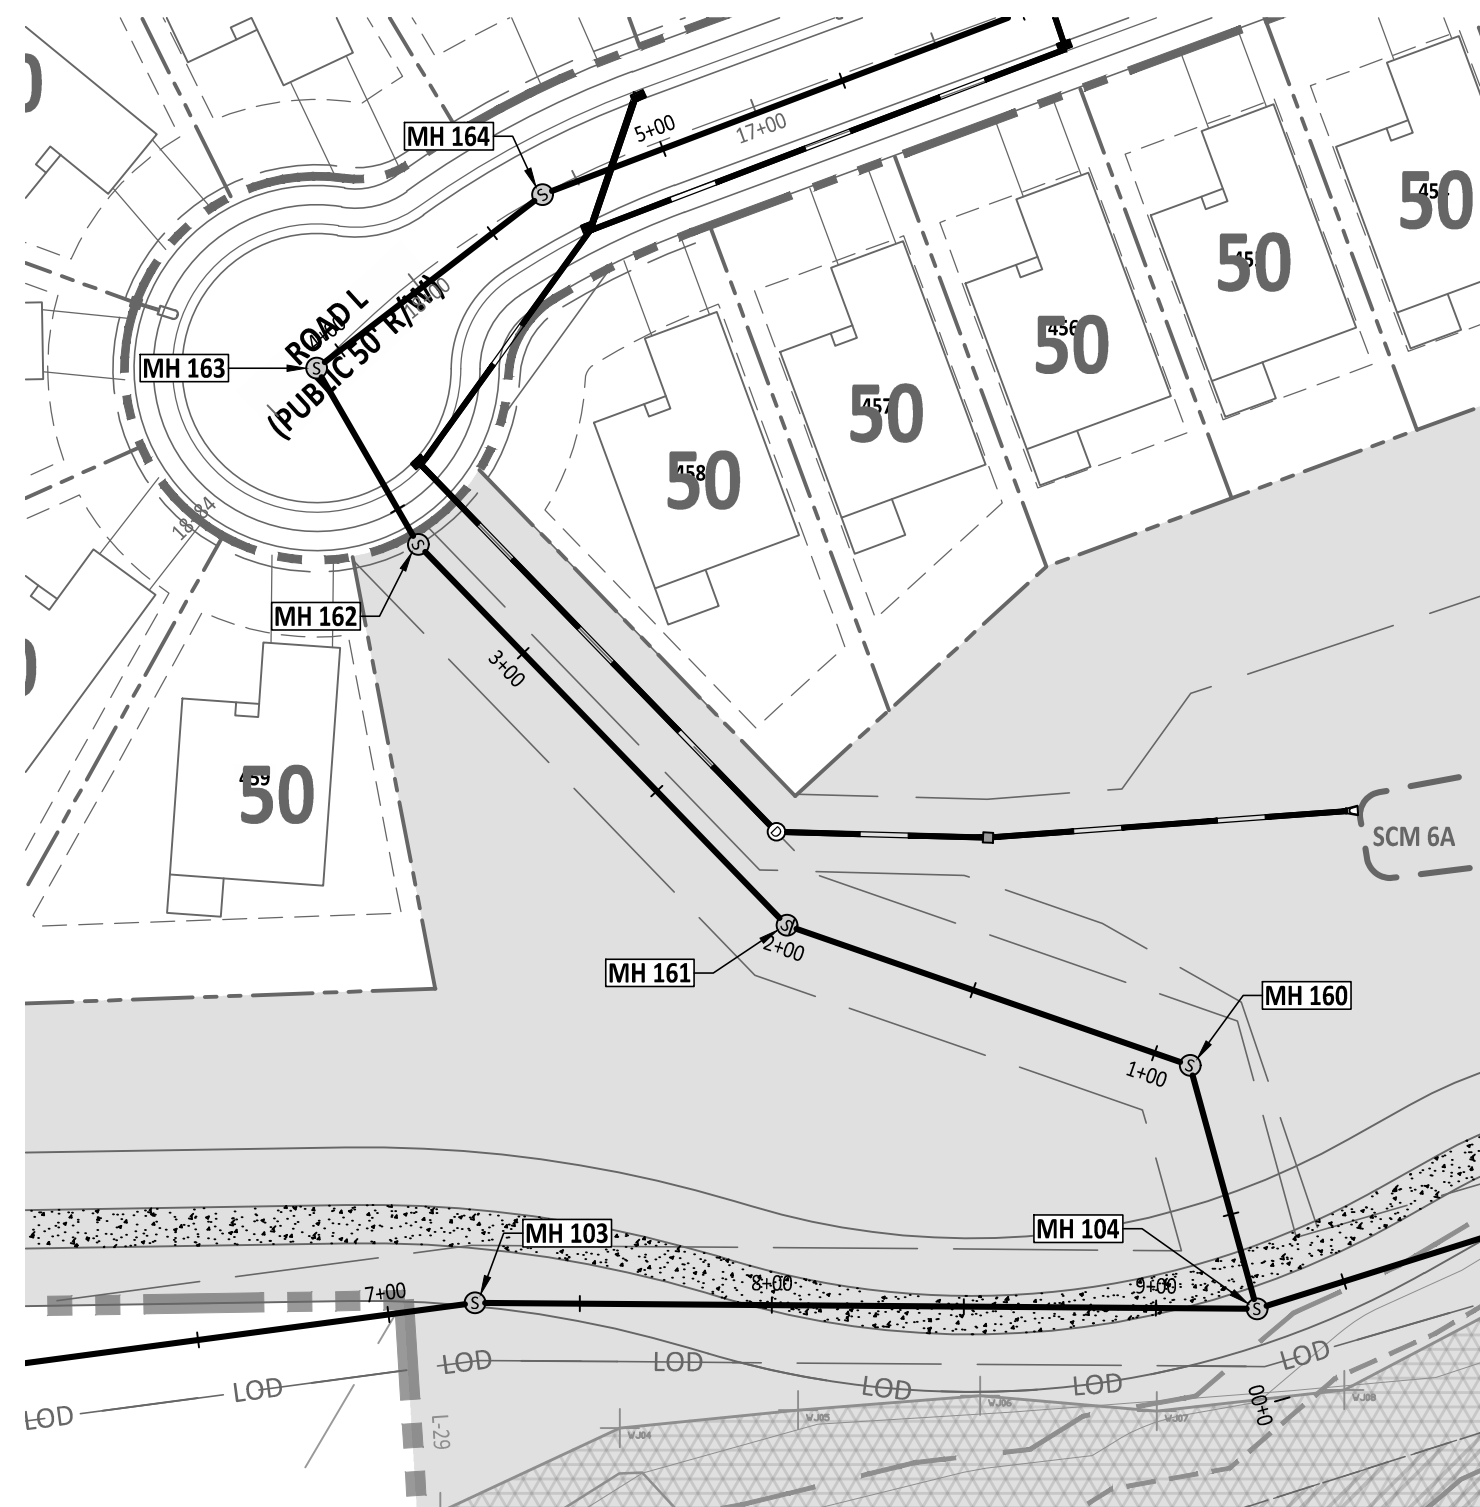

MH# 104 TO MH# 163

MH# 107 TO MH# 174

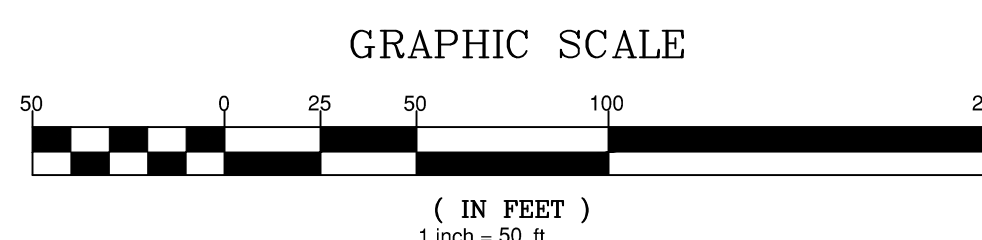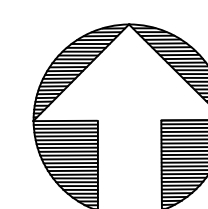

AMERICAN
Engineering

American Engineering Associates - Southeast, P.A.
4020 Westchase Boulevard, Suite 450
Raleigh, NC 27607
919-468-1101



PRELIMINARY

PRELIMINARY

DO NOT USE FOR



FOR INFORMATION, ONLY

[illegible]

STIPULATION FOR REUSE

THIS DRAWING WAS PREPARED FOR USE ON THE SPECIFIC SITE, NAMED HEREON, CONTEMPORANEOUSLY WITH ITS ISSUE DATE AS LISTED, HEREON, AND IT IS NOT SUITABLE FOR USE ON A DIFFERENT PROJECT SITE OR AT A LATER TIME. USE OF THIS DRAWING FOR REFERENCE OR EXAMPLE ON ANOTHER PROJECT REQUIRES THE SERVICES OF PROPERLY LICENSED ARCHITECTS AND ENGINEERS. REPRODUCTION OF THIS DRAWING FOR REUSE ON ANOTHER PROJECT IS NOT AUTHORIZED, AND MAY BE CONTRARY TO THE LAW.

MERRITT RESERVE

CU-203 PLAN & PROFILE

ROLESVILLE RD
WAKE COUNTY NC 27312

ROLESVILLE RD
WAKE COUNTY NC 27312

JOB NUMBER: 23-000

CHECKED BY: _____

DRAWN BY: DH/BC/SM/GE/MA/II/

DATE: 04/14/2023

SHEET TITLE:

**CU-203 PLAN
& PROFILE**

SHEET NO. :

North Carolina 811
www.nc.811.org
*** 3 Days Before Digging ***
North Carolina 811
811 or 1-800-632-4949
Remote Ticket Entry
<http://nc811.org/remoteticketentry.htm>

*** 3 Days Before Diggs
North Carolina 811
811 or 1-800-632-49
Remote Ticket Entry
<http://nc811.org/remoteticket>



North Carolina 811 or 1-800-632-49
Remote Ticket Entry
<http://nc811.org/remoteticke>

Remote Ticket Entry
<http://nc811.org/remoteticke>

PROJECT NUMBER = PSP-24-07






Z:\Jobs\23-0004 Merritt Property RRP.dwg Working Drawn\Construction Set\CI-200 PLAN & SECTION.dwg

2025-04-2

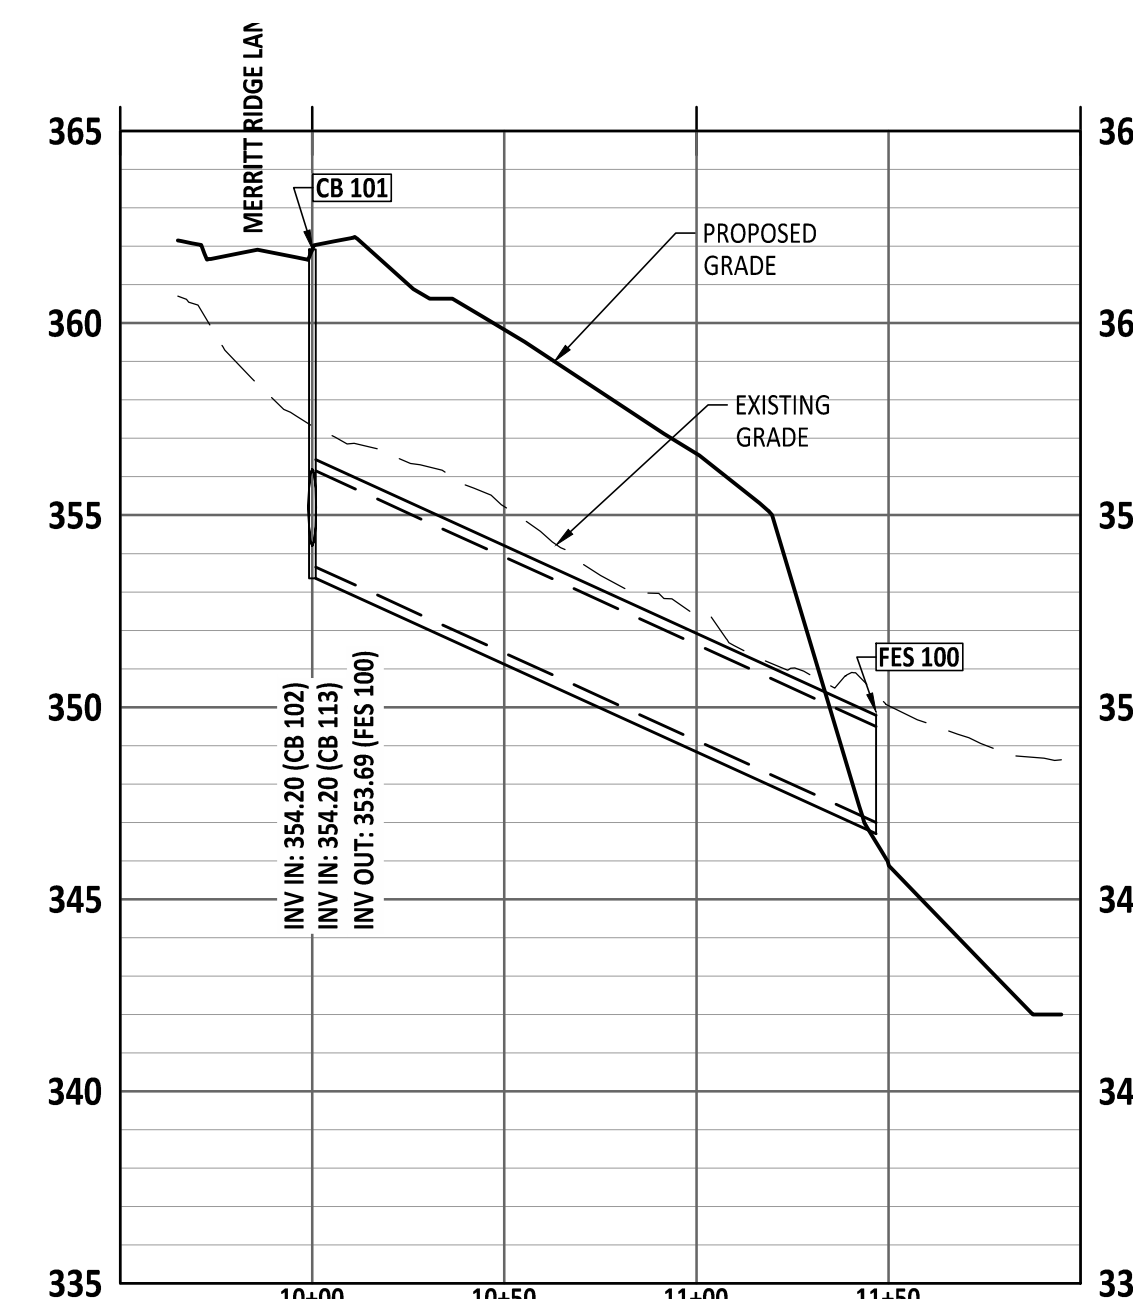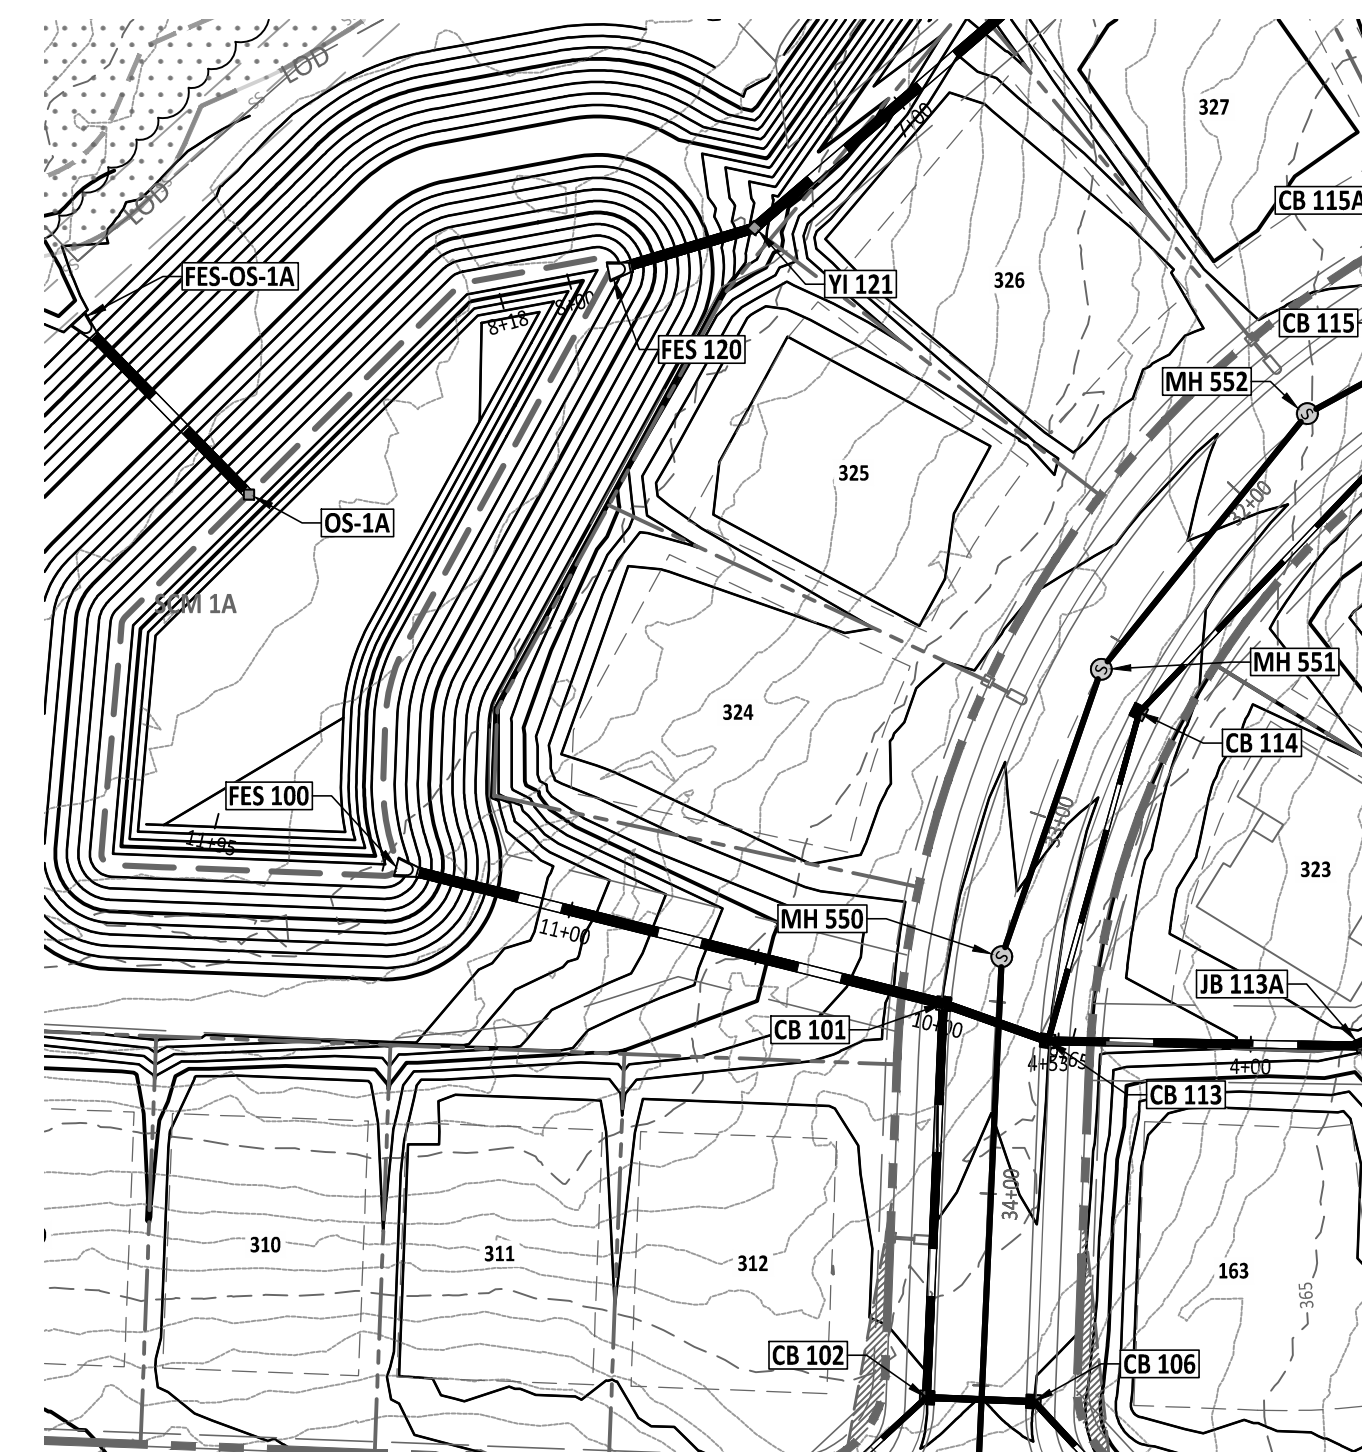




CU-302

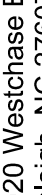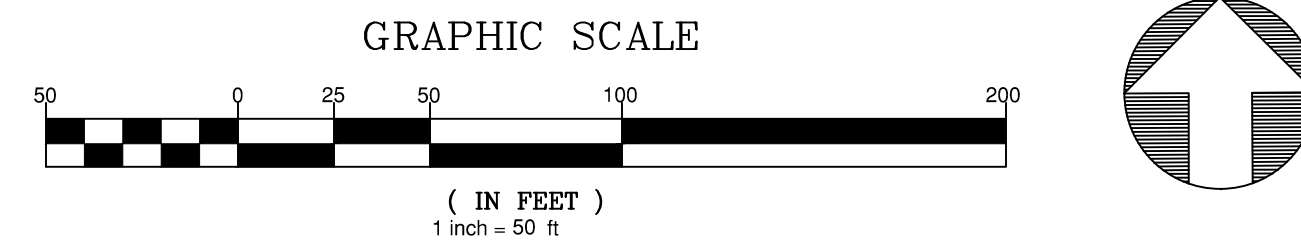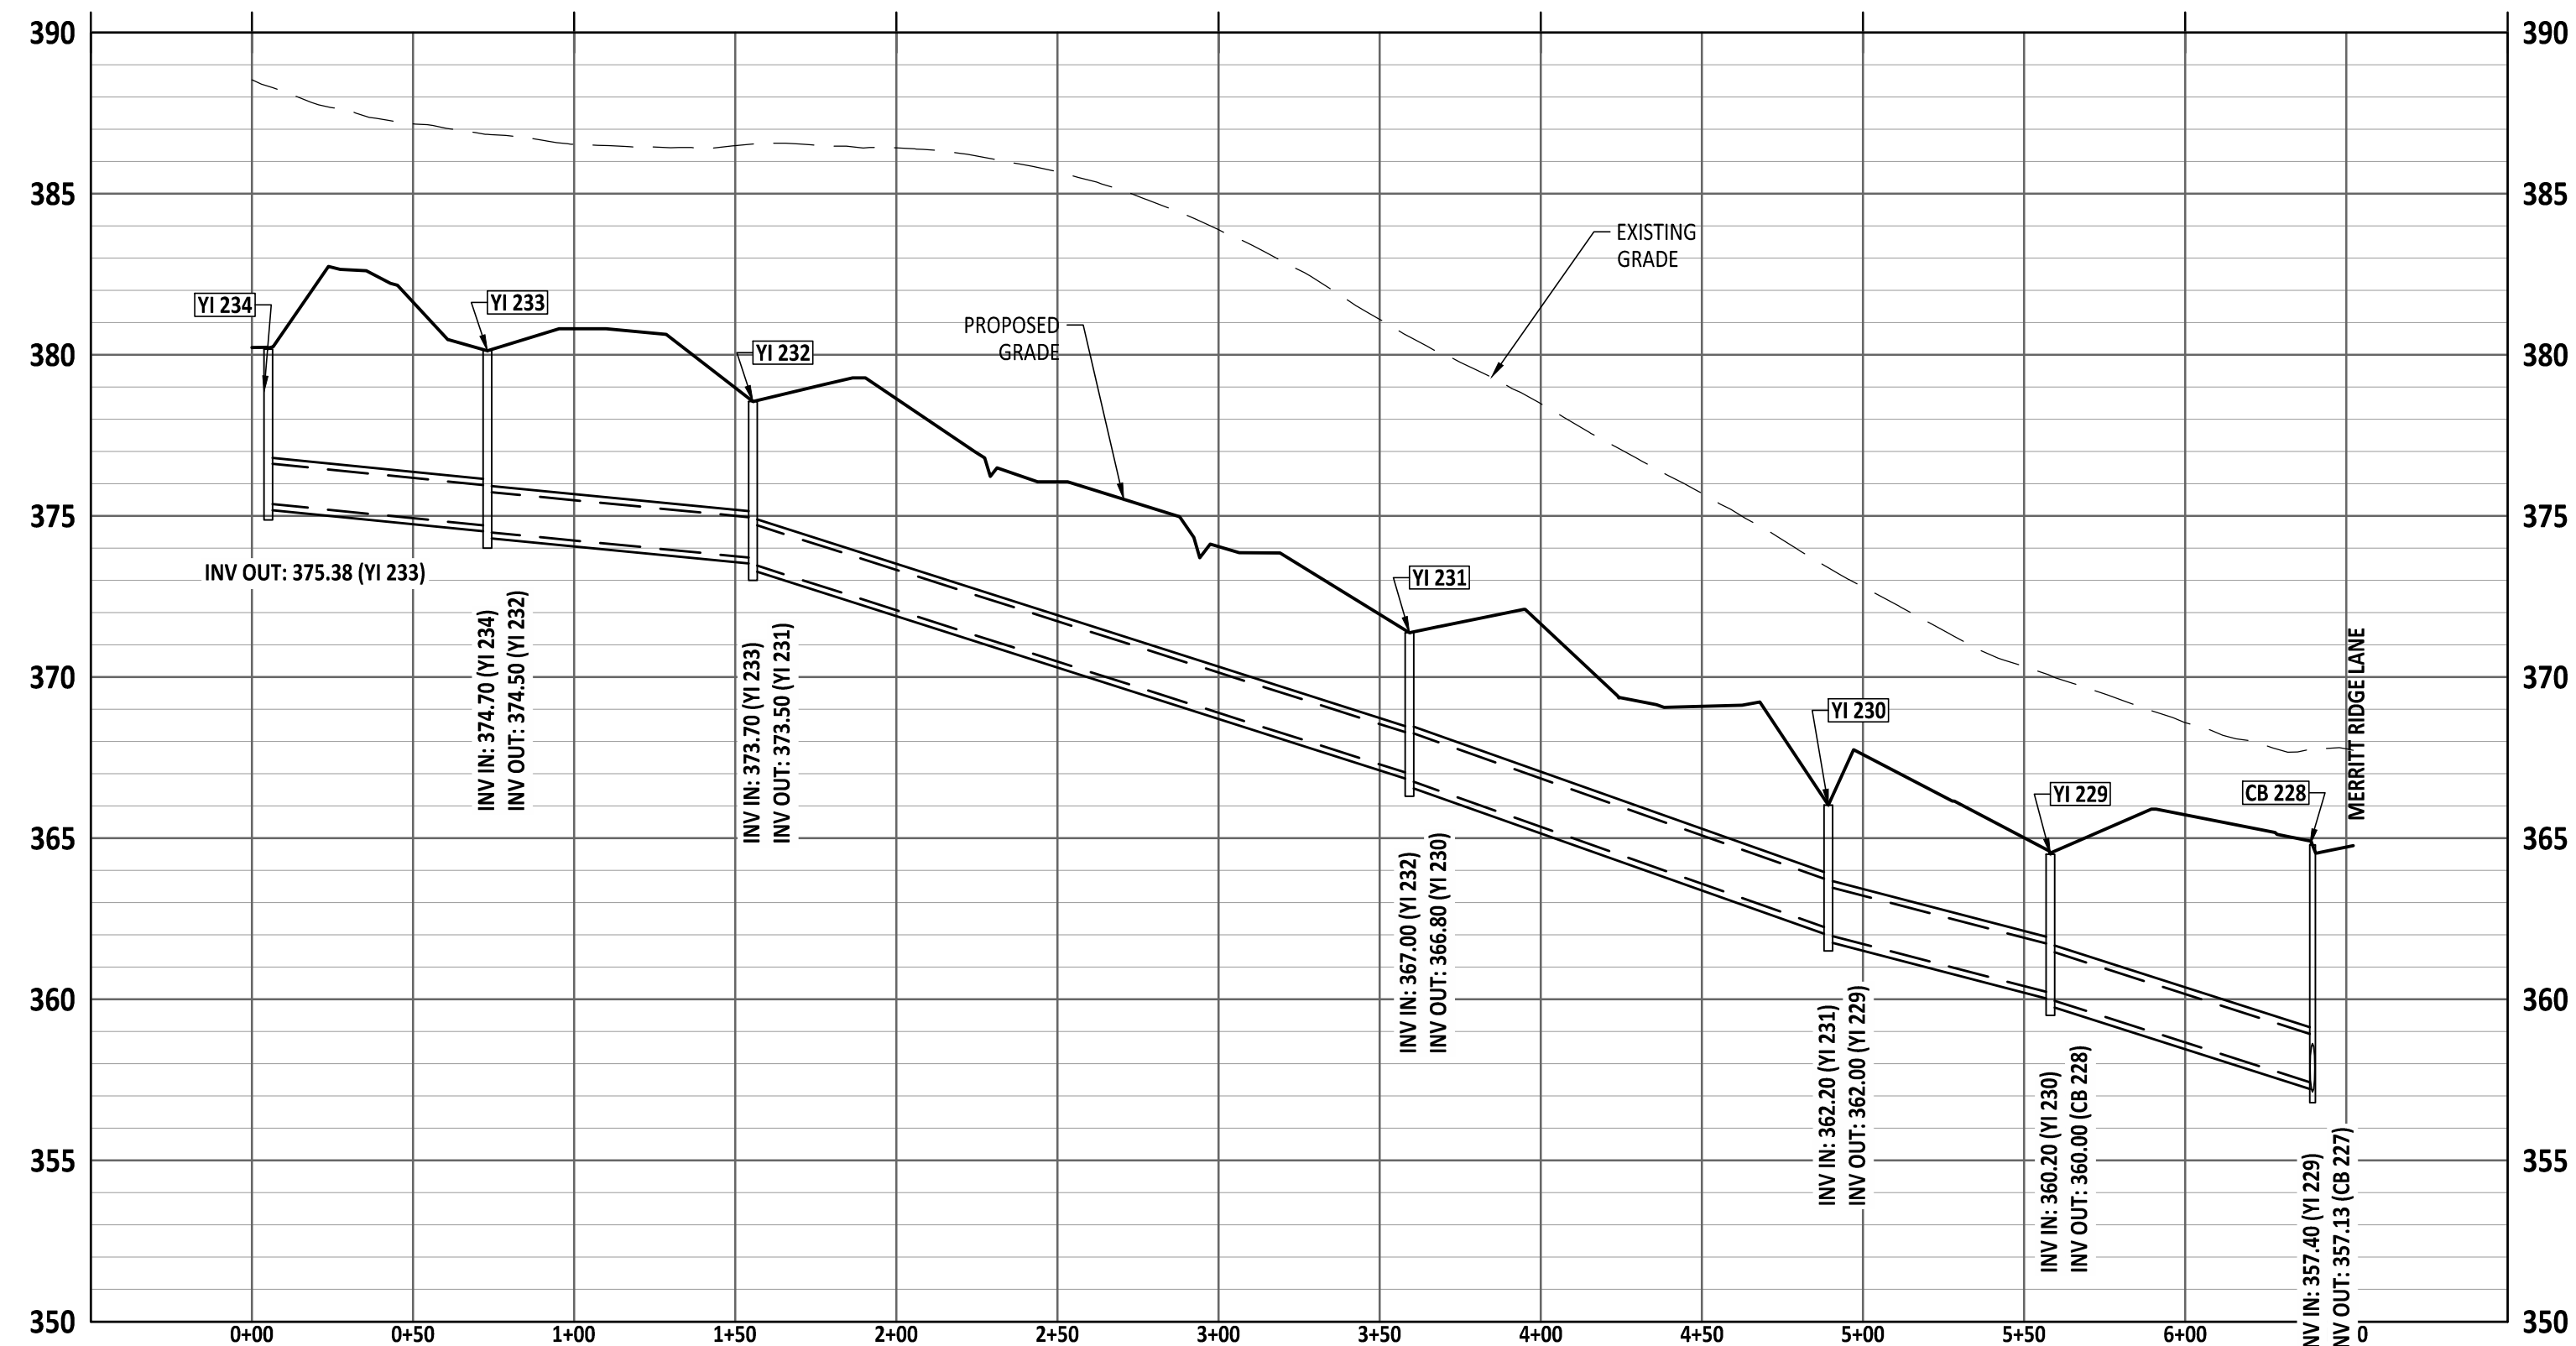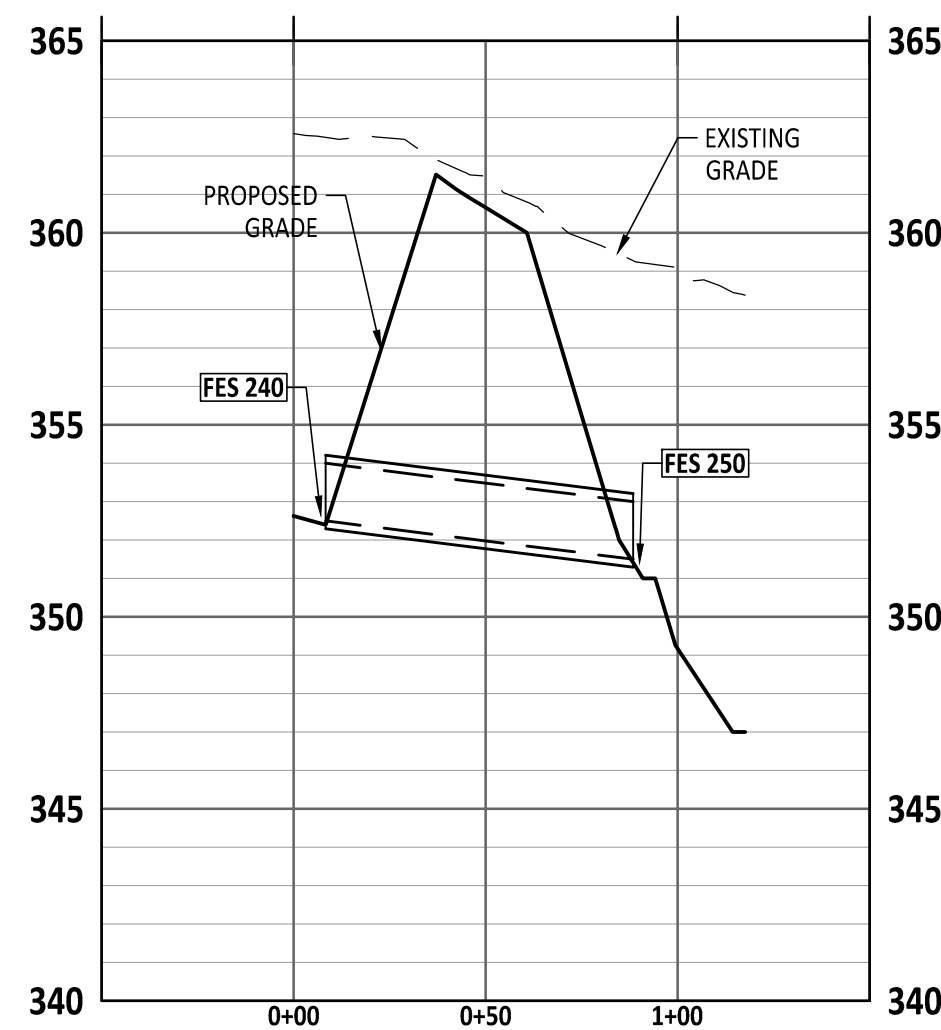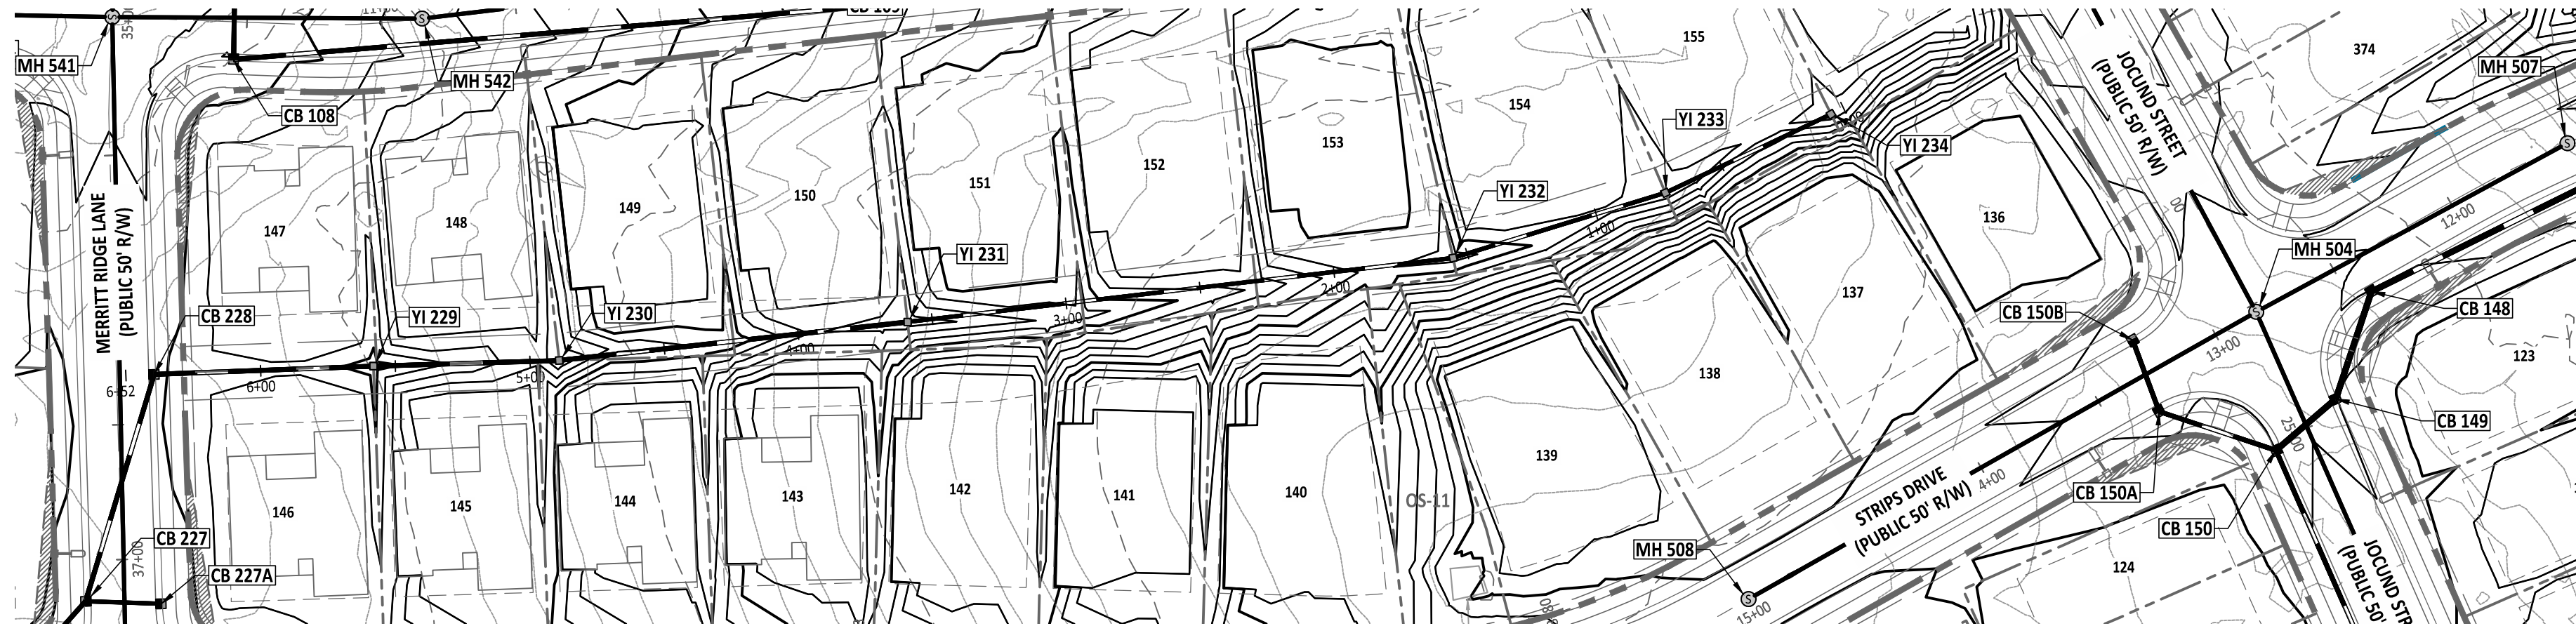

AMERICAN
Engineering

American Engineering Associates - Southeast, P.A.
4020 Westchase Boulevard, Suite 450
Raleigh, NC 27607
919-469-1101

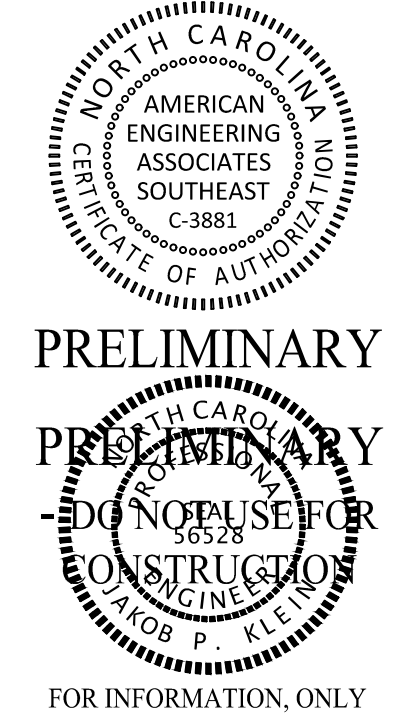

FOR INFORMATION, ONLY

[illegible]

STIPULATION FOR REUSE

THIS DRAWING WAS PREPARED FOR USE ON THE SPECIFIC SITE, NAMED HEREON, CONTEMPORANEOUSLY WITH ITS ISSUANCE AS LISTED, HEREON, AND IT IS NOT SUITABLE FOR USE ON A DIFFERENT PROJECT SITE OR AT A LATER TIME. USE OF THIS DRAWING FOR REFERENCE OR EXAMPLE ON ANOTHER PROJECT REQUIRES THE SERVICES OF PROPERLY LICENSED ARCHITECTS AND ENGINEERS. REPRODUCTION OF THIS DRAWING FOR REUSE ON ANOTHER PROJECT IS NOT AUTHORIZED AND MAY BE CONTRARY TO THE LAW.

MERRITT RESERVE
STORM OUTFALL PLAN & PROFILE
ROLESVILLE RD
WAKE COUNTY NC 27312







JOB NUMBER:	23-0004
CHECKED BY:	BH
DRAWN BY:	DH/RC/SM/GE/MA/LL/JB
DATE:	05/01/2025

STORM OUFALL PLAN & PROFILE

SHEET NO.: **CU-303**

North Carolina 811
www.nc.811.org
*** 3 Days Before Digging ***
North Carolina 811
811 or 1-800-632-4949
Remote Ticket Entry
<http://nc811.org/remoteticketentry.htm>

PROJECT NUMBER = PSP-24-07

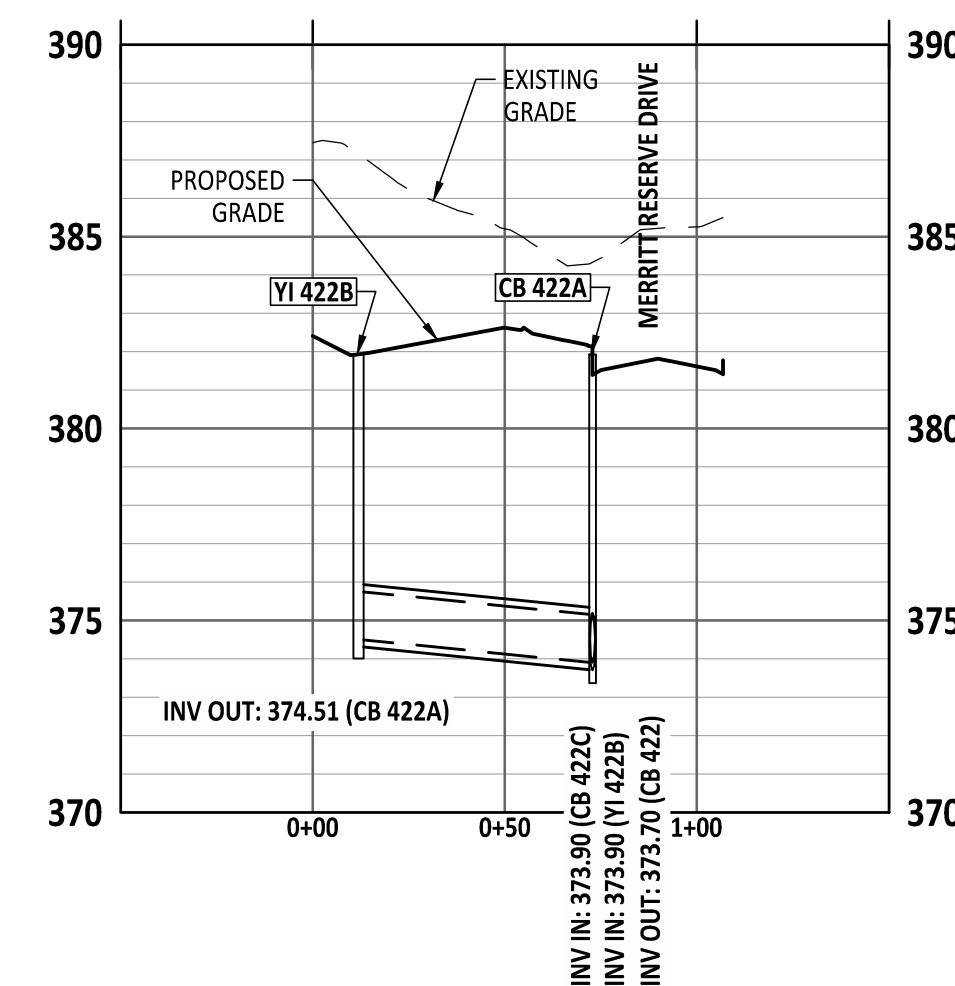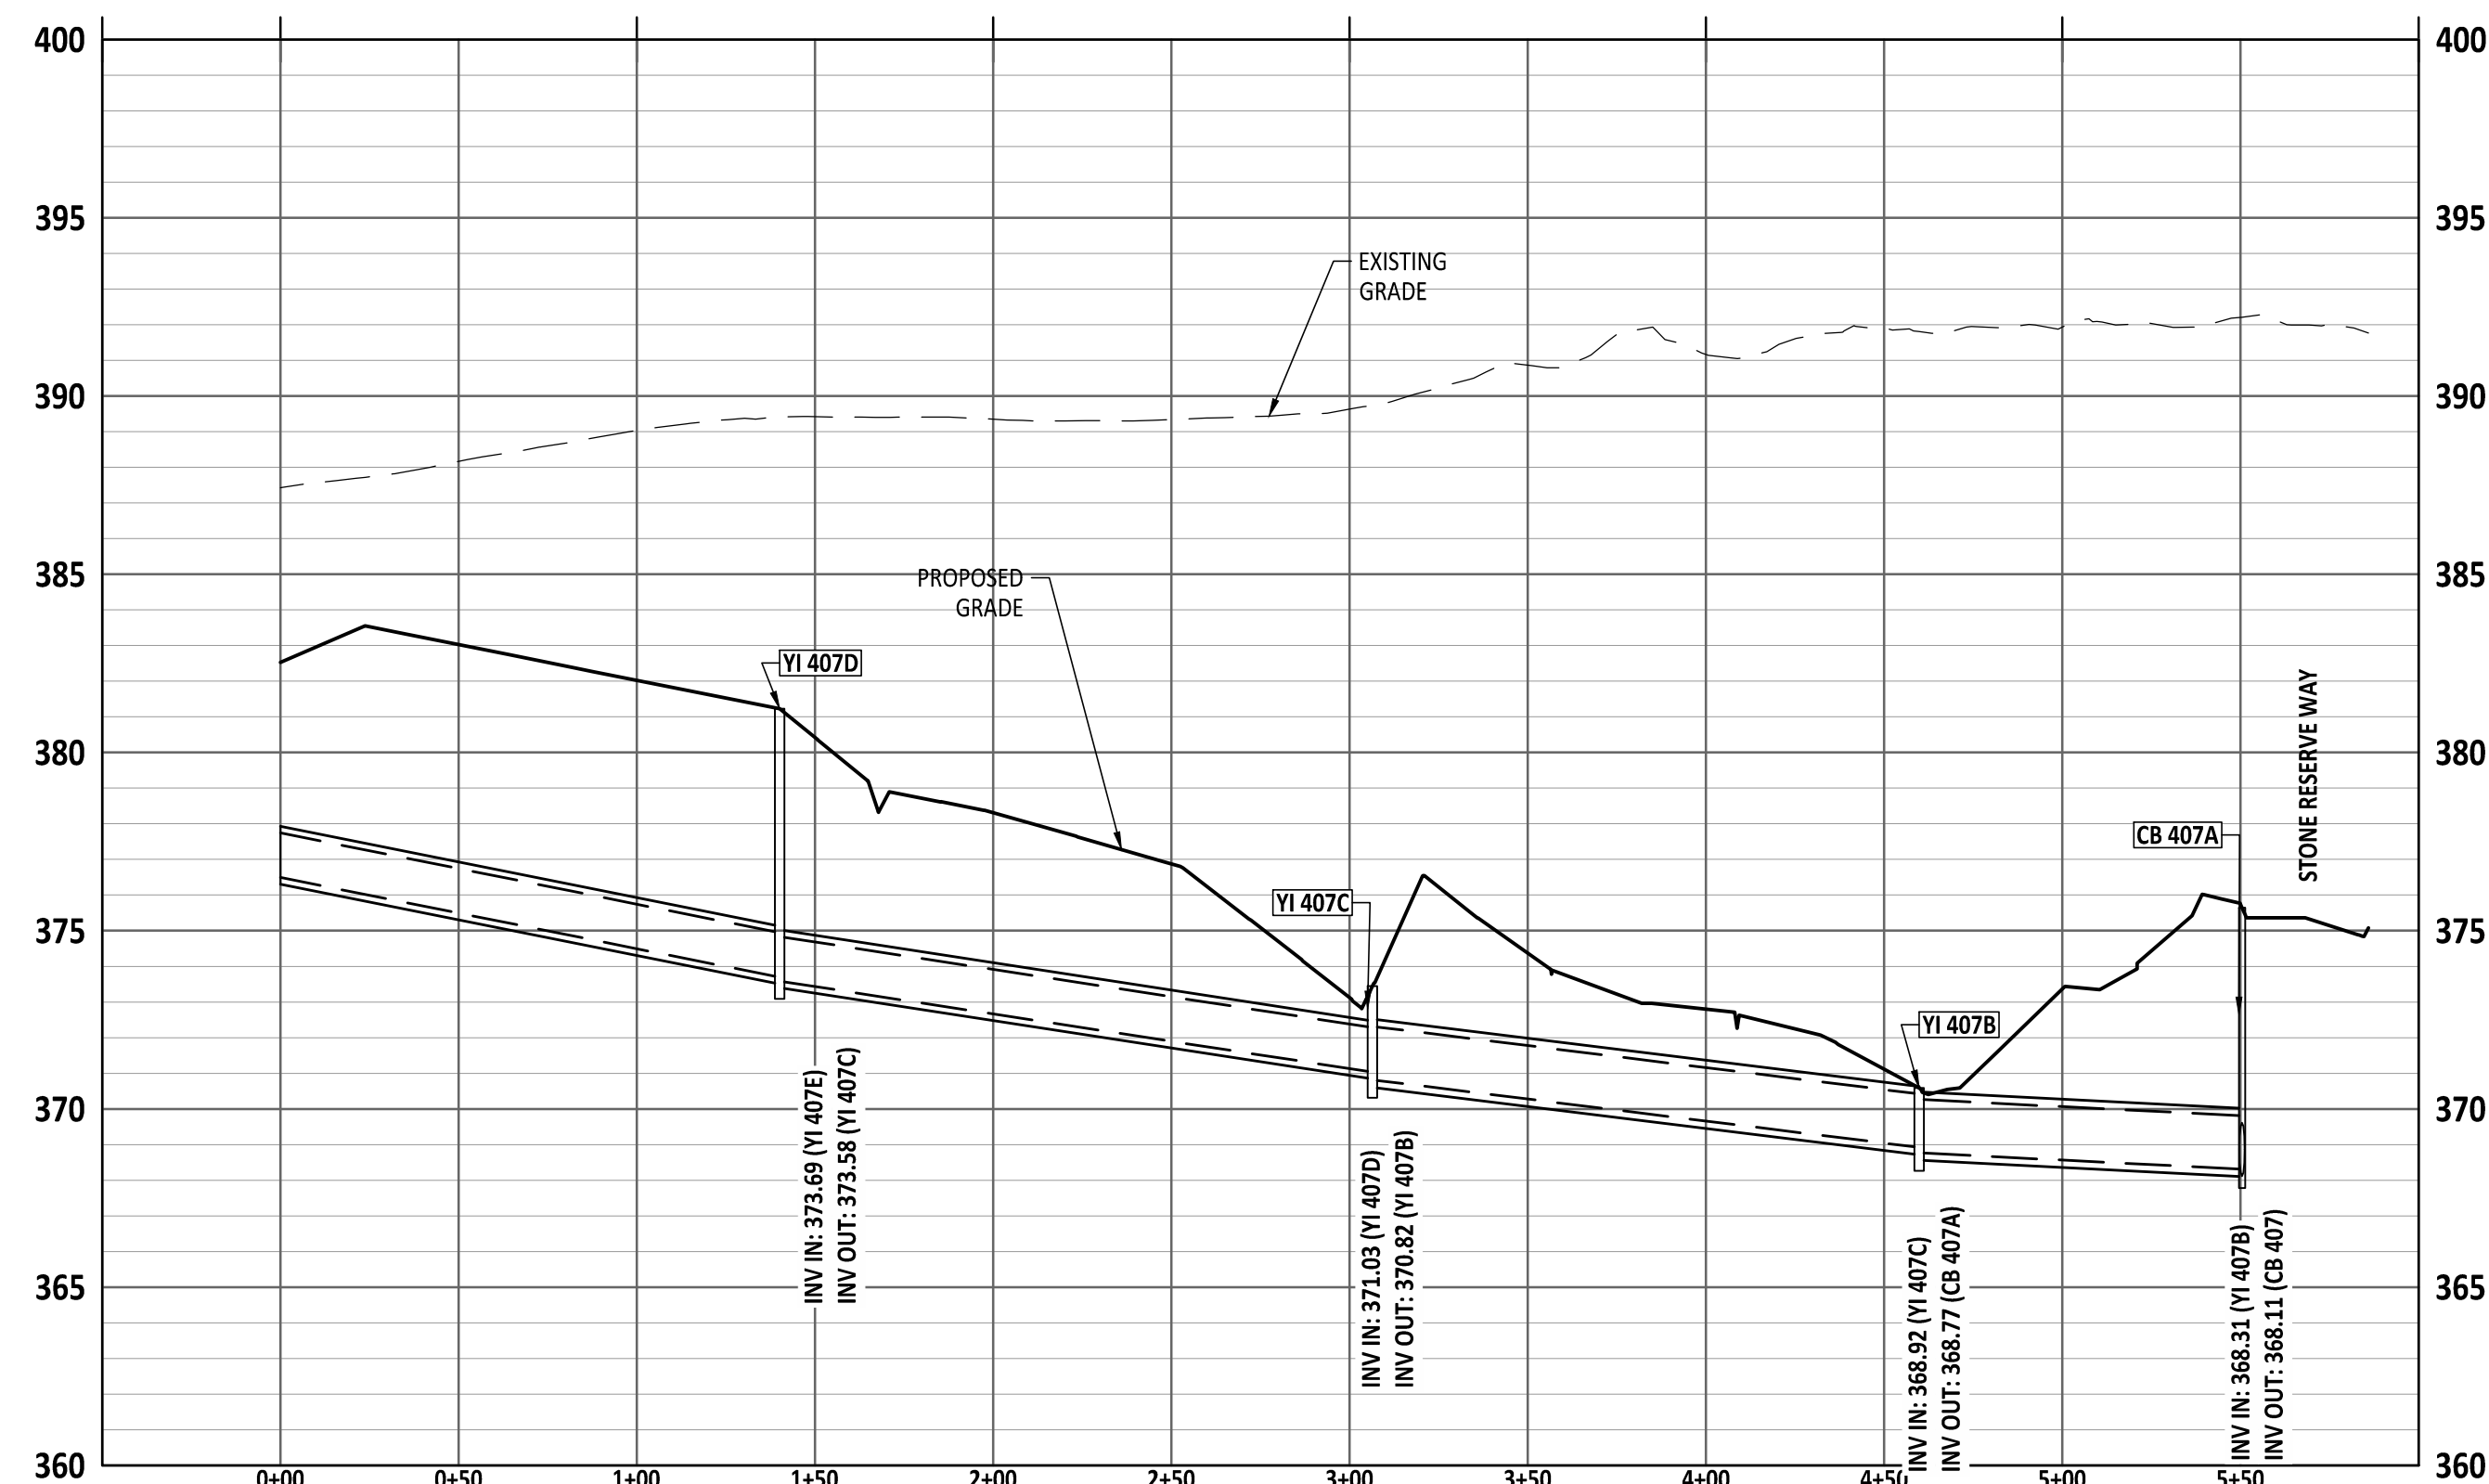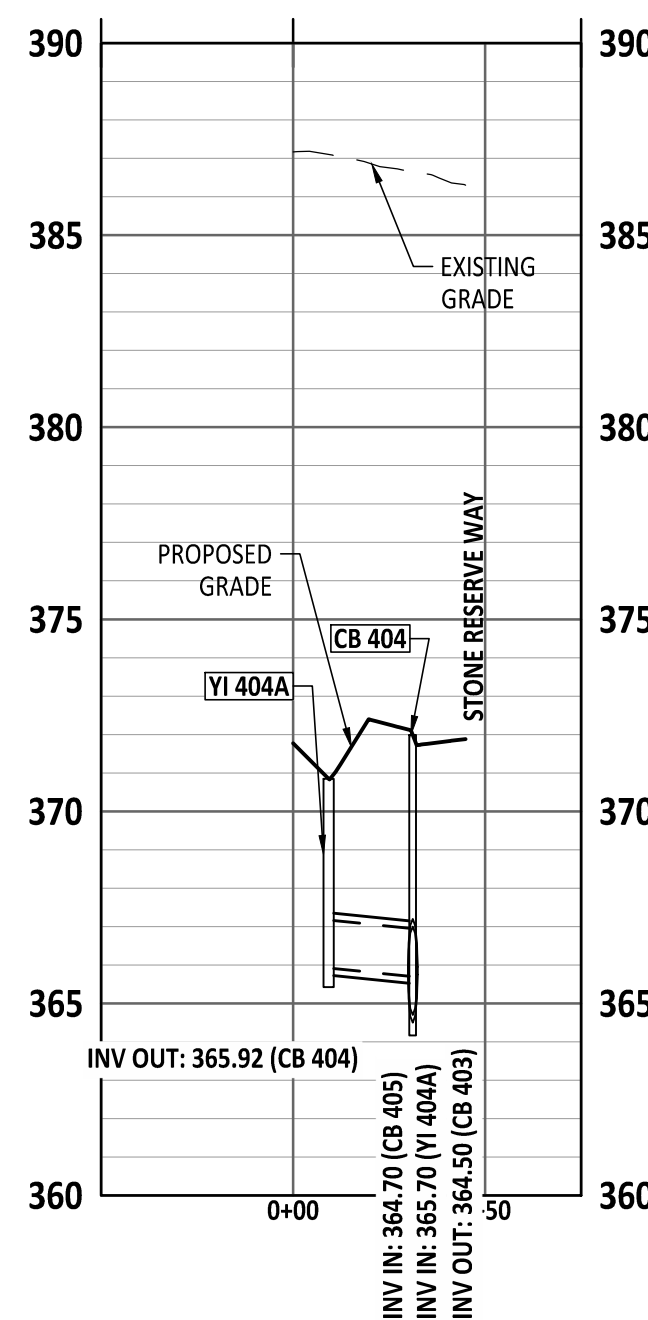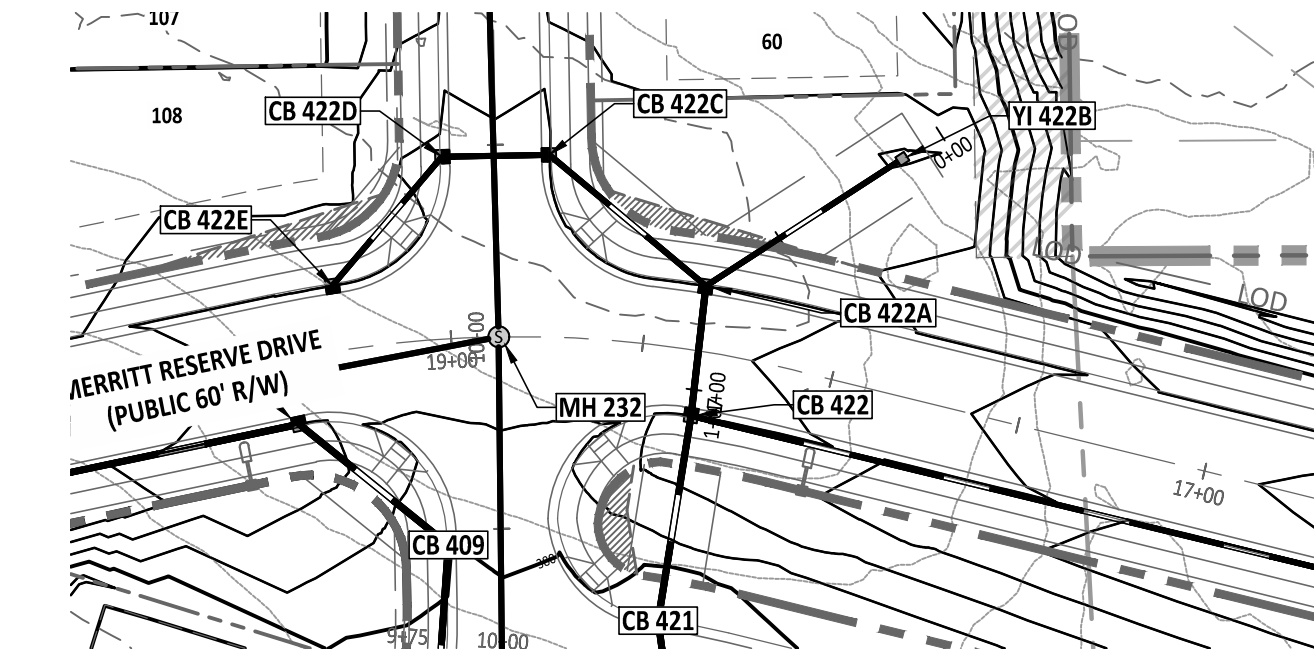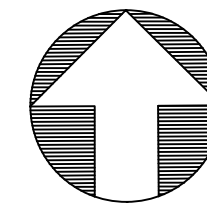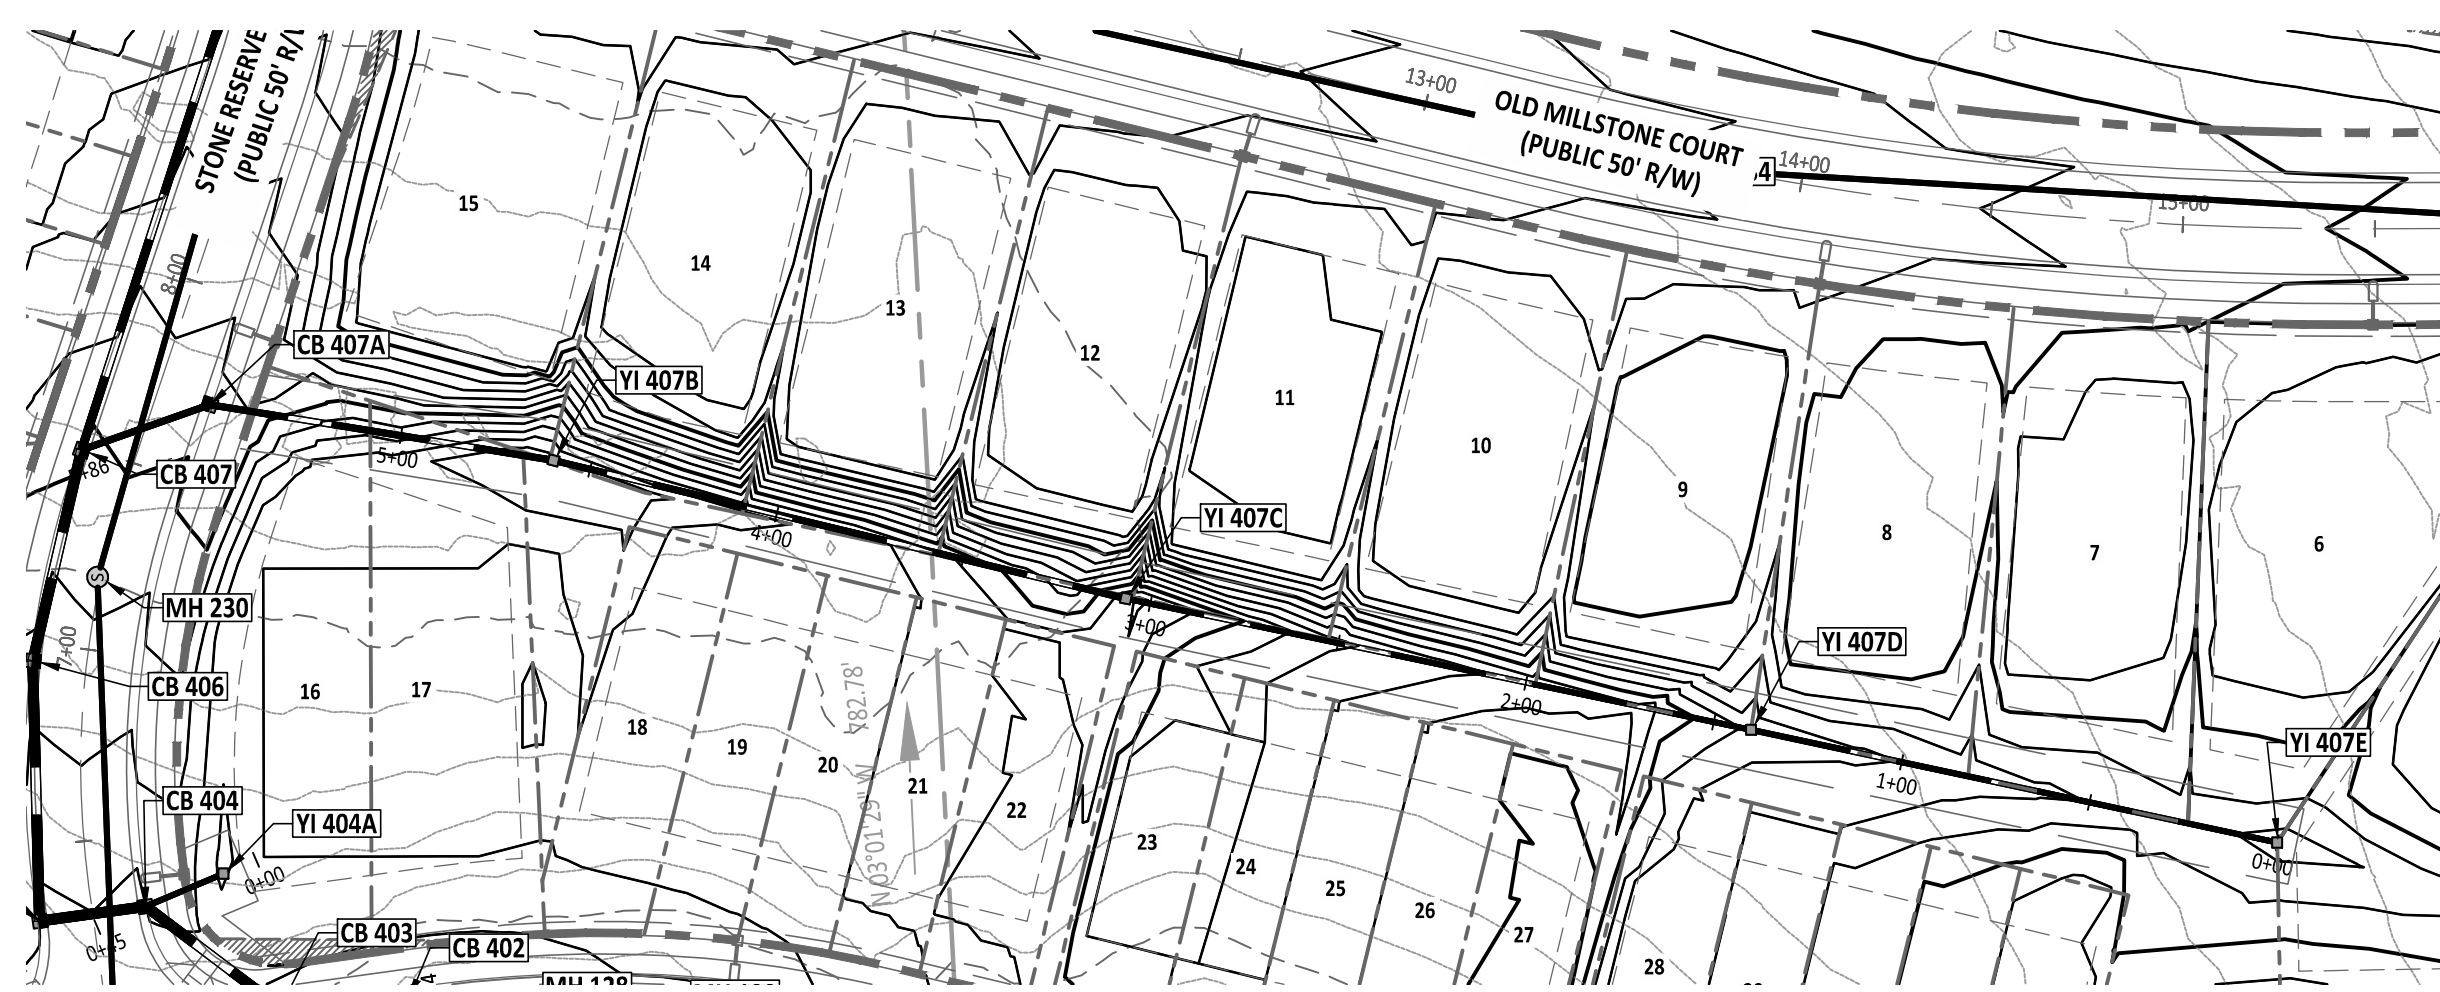

2025-05-0

North 811
Carolina
www.nc811.org
*** 3 Days Before Digging ***
North Carolina 811
811 or 1-800-632-4949
Remote Ticket Entry
<http://nc811.org/remoteticketentry.htm>




PRELIMINARY

DO NOT USE FOR CONSTRUCTION

FOR INFORMATION, ONLY

JOB NUMBER:	23-000
CHECKED BY:	BR
DRAWN BY:	DH/RC/SM/GE/MA/LL/JI
DATE:	05/01/2023

SHEET NO.: **CU-304**

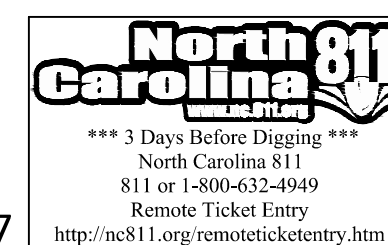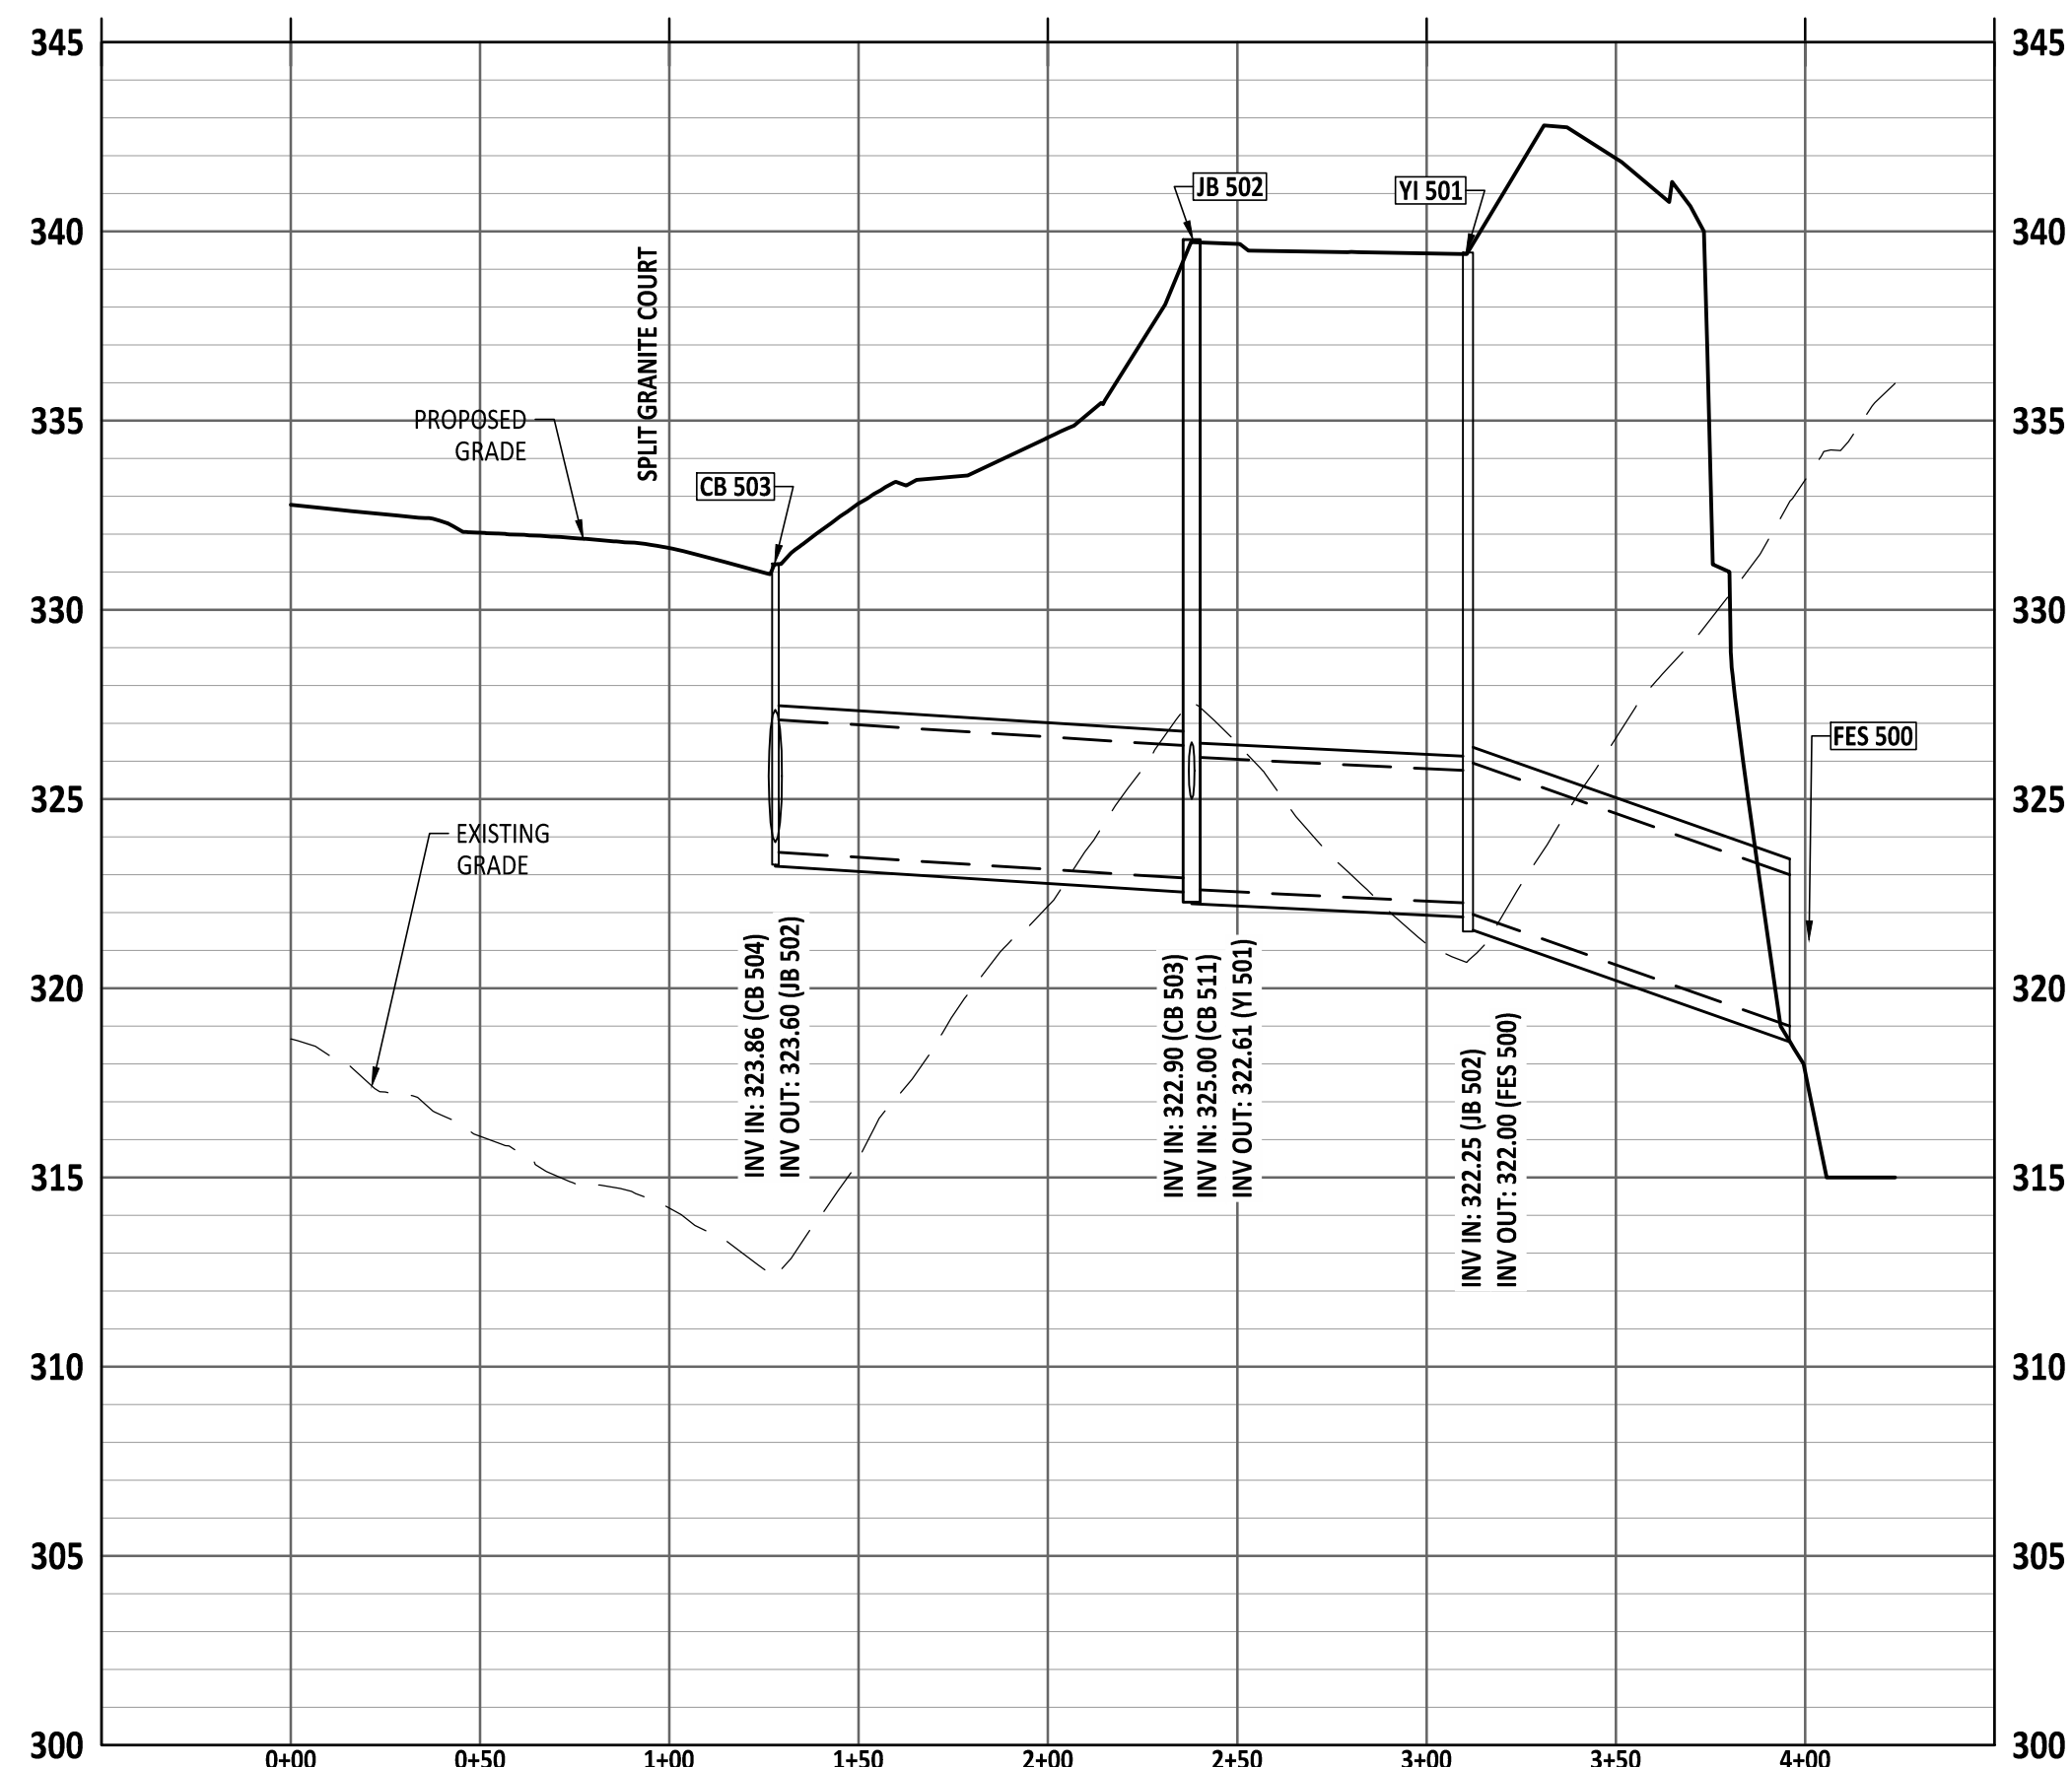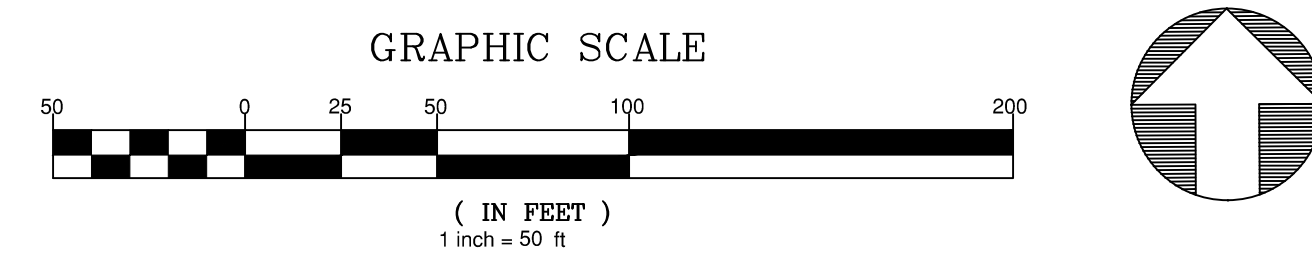

PROJECT NUMBER = PSP-24-07



AMERICAN
Engineering

American Engineering Associates - Southeast, P.A.
4020 Westchase Boulevard, Suite 450
Raleigh, NC 27607
919-469-1101



PRELIMINARY



FOR INFORMATION, ONLY

[illegible]

STIPULATION FOR REUSE

THIS DRAWING WAS PREPARED FOR USE ON THE SPECIFIC SITE, NAMED HEREON, CONTEMPORANEOUSLY WITH ITS ISSUE DATE AS LISTED, HEREON. AND IT IS NOT SUITABLE FOR USE ON A DIFFERENT PROJECT SITE OR AT A LATER TIME. USE OF THIS DRAWING FOR REFERENCE OR EXAMPLE ON ANOTHER PROJECT REQUIRES THE SERVICES OF PROPERLY LICENSED ARCHITECTS AND ENGINEERS. REPRODUCTION OF THIS DRAWING FOR REUSE ON ANOTHER PROJECT IS NOT AUTHORIZED AND MAY BE CONTRARY TO THE LAW.

MERRITT RESERVE
STORM OUTFALL PLAN & PROFILE
ROLESVILLE RD
WAKE COUNTY NC 27312

JOB NUMBER: 23-000

CHECKED BY: _____

DRAWN BY: DH/BC/SM/GF/MA/II/II

DATE: 05/01/2021

SHEET TITLE:

SHEET TITLE:








STORM OUFALL PLAN & PROFILE

--

SHEET NO.: **CU-305**

Z:\Jobs\123-0004 Merritt Property ARD.dwg Working Drawn\Sheets\Construction Set\CI-300-309 PLAN & PROFILE.dwg

2025-05-0

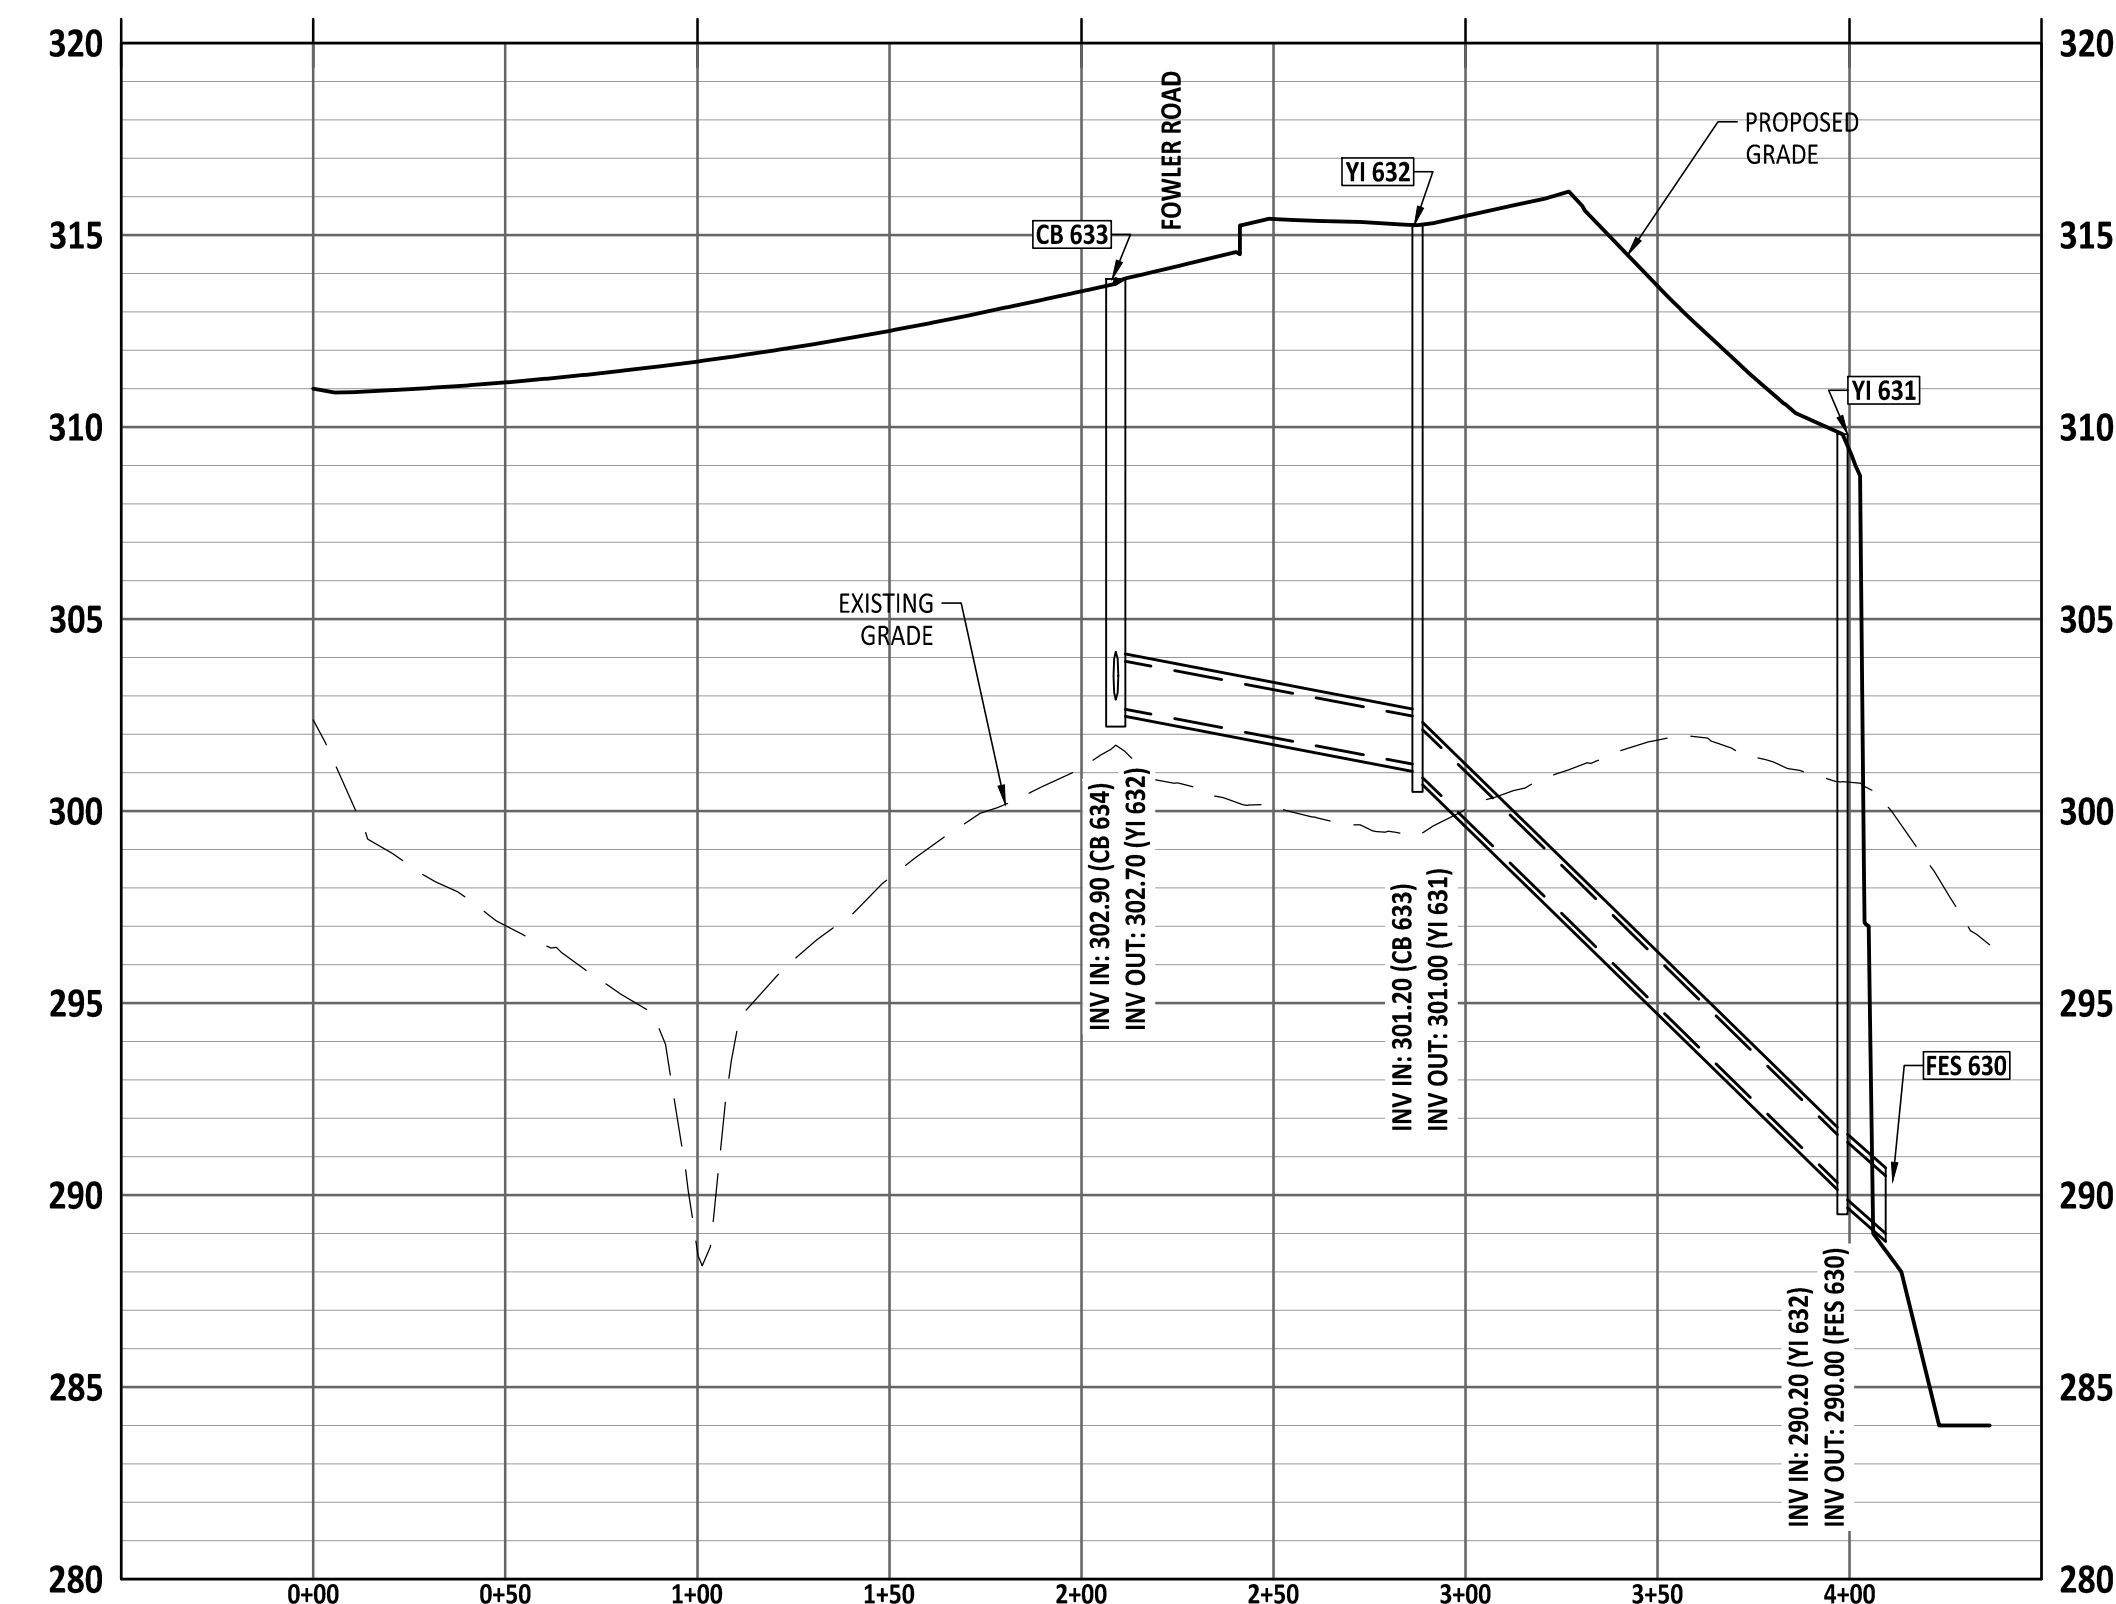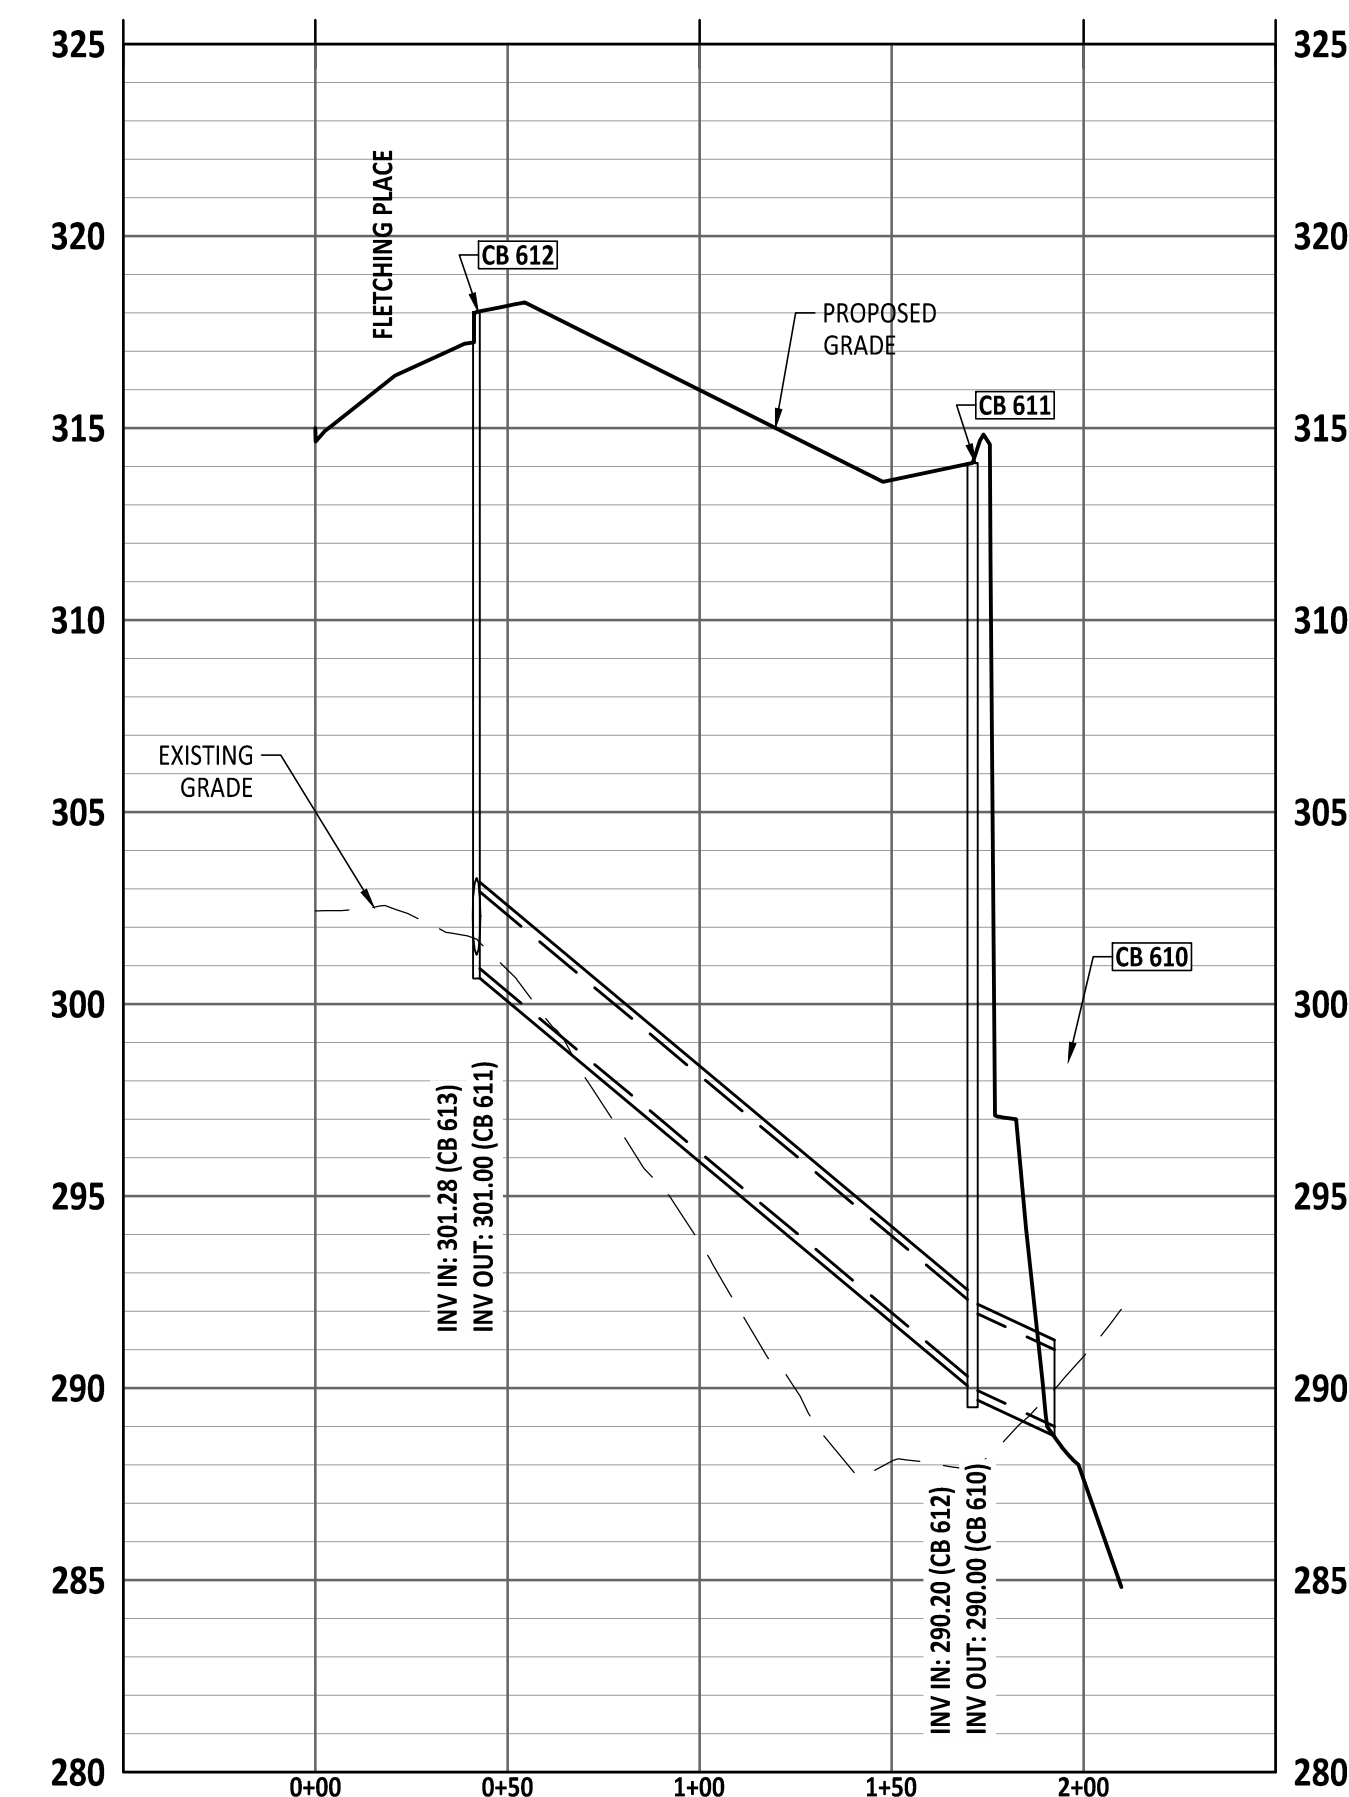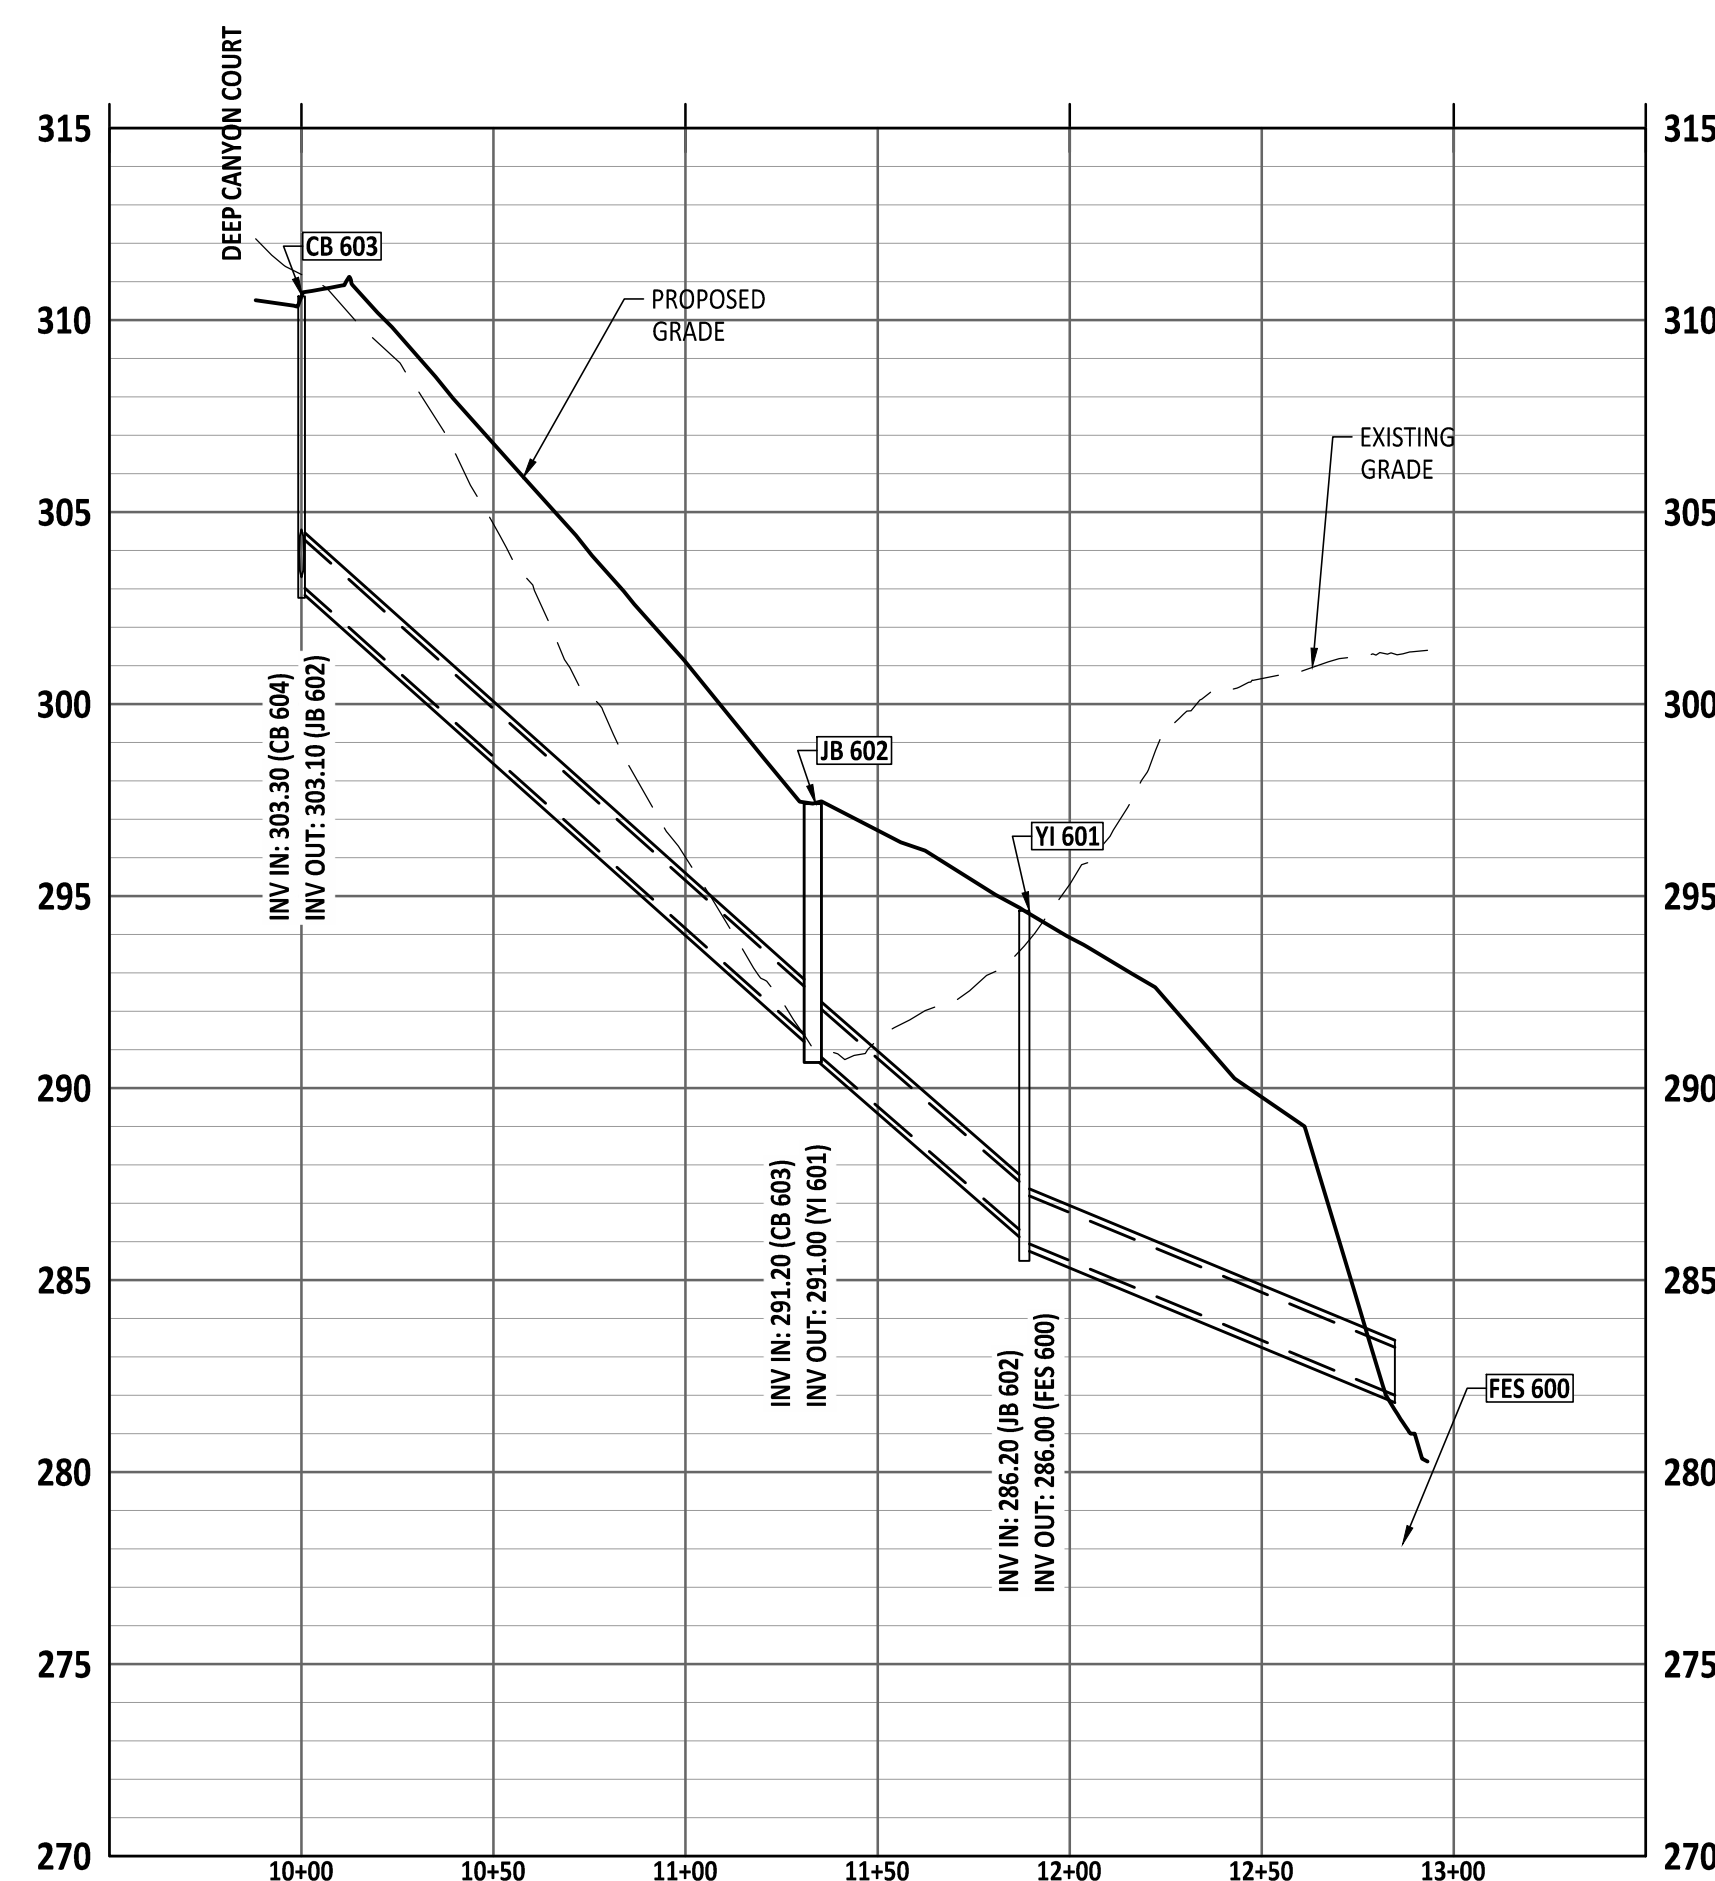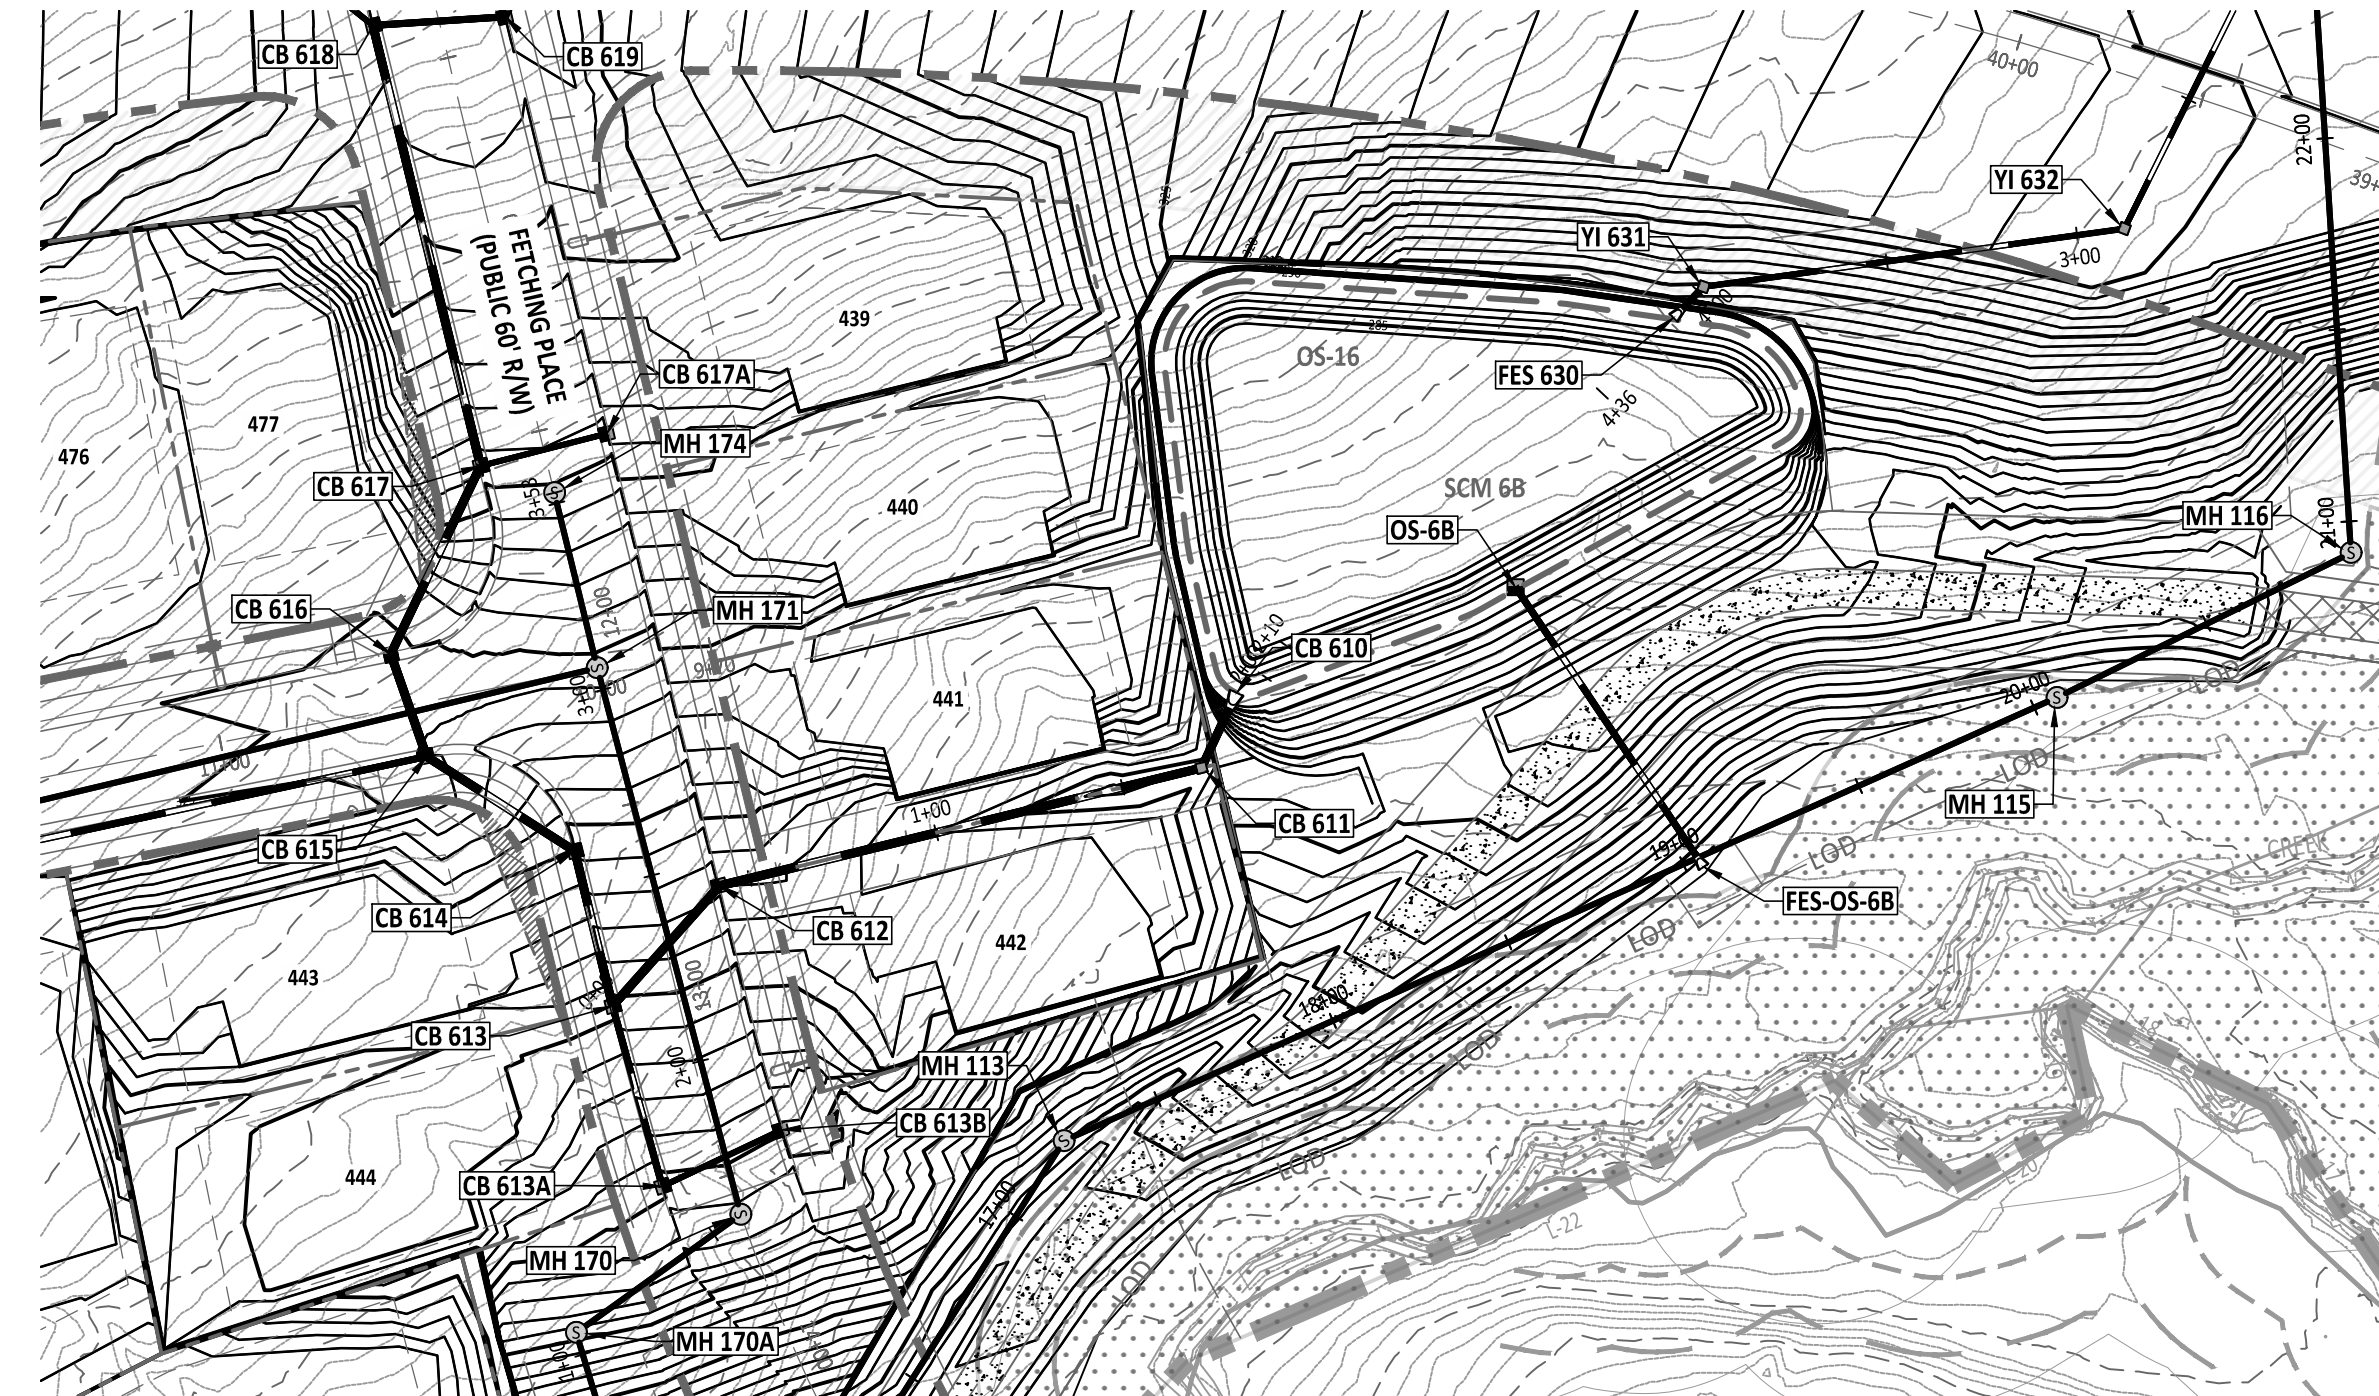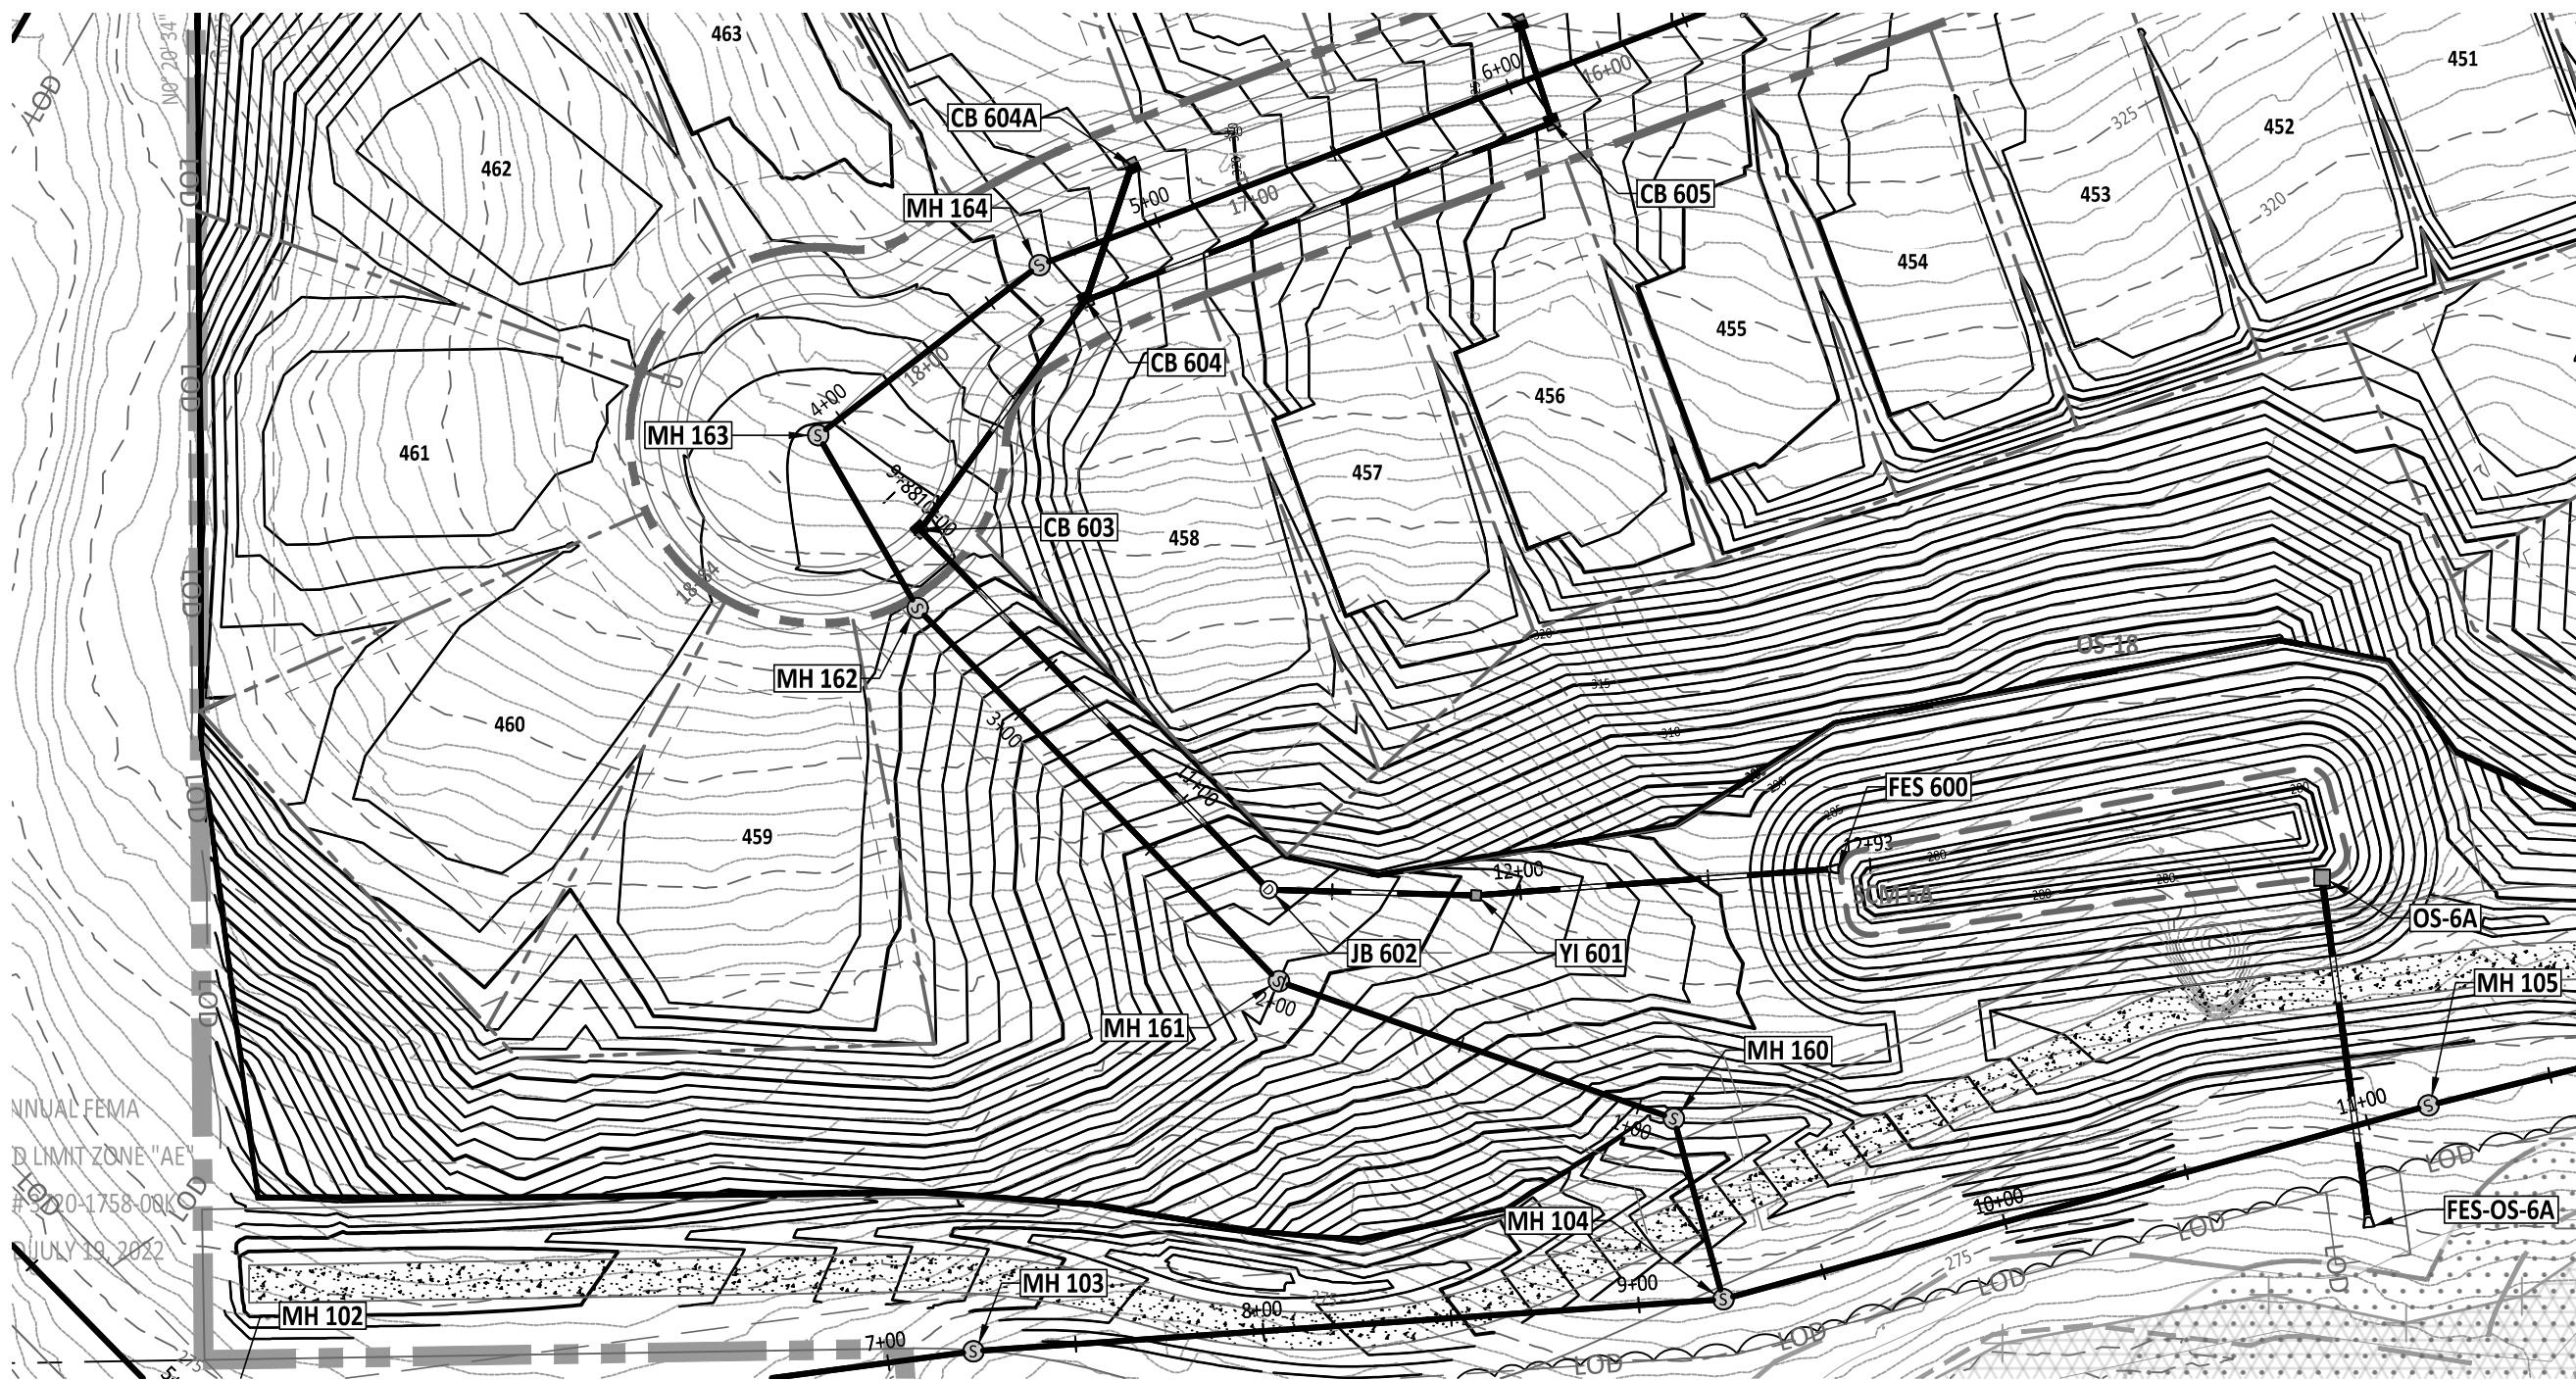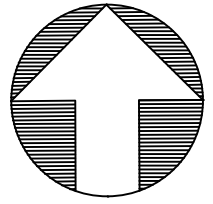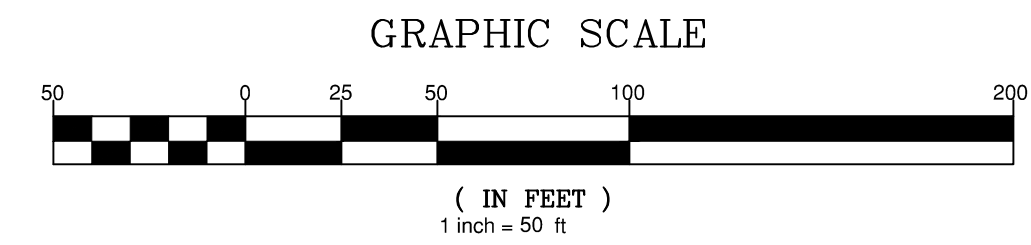

PROJECT NUMBER = PSP-24-07

AMERICAN
Engineering

American Engineering Associates - Southeast, P.A.
4020 Westchase Boulevard, Suite 450
Raleigh, NC 27607 919-469-1101

NORTH CAROLINA
 STATE OF AUTHORIZATION
 AMERICAN
 ENGINEERING
 ASSOCIATES
 SOUTHEAST
 C-3881
 PRELIMINARY
 FOR INFORMATION ONLY

[illegible]

STIPULATION FOR REUSE

THIS DRAWING WAS PREPARED FOR USE ON THE SPECIFIC SITE, NAMED HEREON, CONTEMPORANEOUSLY WITH ITS ISSUE DATE. AS LISTED, HEREON, AND IT IS NOT SUITABLE FOR USE ON A DIFFERENT PROJECT SITE OR AT A LATER TIME. USE OF THIS DRAWING FOR REFERENCE OR EXAMPLE ON ANOTHER PROJECT REQUIRES THE SERVICES OF PROPERLY LICENSED ARCHITECTS AND ENGINEERS. REPRODUCTION OF THIS DRAWING FOR REUSE ON ANOTHER PROJECT IS NOT AUTHORIZED AND MAY BE CONTRARY TO THE LAW.

MERRITT RESERVE
STORM OUTFALL PLAN & PROFILE
ROLESVILLE RD
WAKE COUNTY NC 27312

B NUMBER:	23-0004
CHECKED BY:	BH
DRAWN BY:	DH/RC/SM/GE/MA/LL/JB
DATE:	05/01/2025




STORM OUFALL PLAN & PROFILE

SHEET NO.:
CU-308

North Carolina 811
www.nc811.org

*** 3 Days Before Digging ***

North Carolina 811
811 or 1-800-632-4949
Remote Ticket Entry
<http://nc811.org/remoteticketentry.htm>

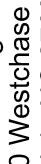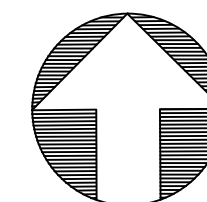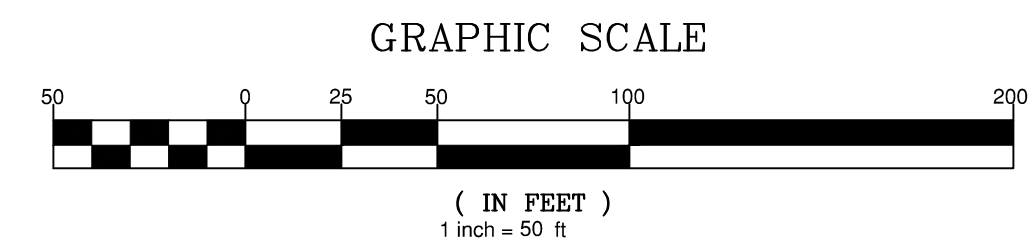

AMERICAN
Engineering

American Engineering Associates • Southeast, P.A.
4020 Westchase Boulevard, Suite 450
Raleigh, NC 27607
919-469-1101



FOR INFORMATION, ONLY

[illegible]

STIPULATION FOR REUSE

THIS DRAWING WAS PREPARED FOR USE ON THE SPECIFIC SITE, NAMED HEREON, CONTEMPORANEOUSLY WITH ITS ISSUE DATE AS LISTED, HEREON, AND IT IS NOT SUITABLE FOR USE ON A DIFFERENT PROJECT SITE OR AT A LATER TIME. USE OF THIS DRAWING FOR REFERENCE OR EXAMPLE ON ANOTHER PROJECT REQUIRES THE SERVICES OF PROPERLY LICENSED ARCHITECTS AND ENGINEERS. REPRODUCTION OF THIS DRAWING FOR REUSE ON ANOTHER PROJECT IS NOT AUTHORIZED AND MAY BE CONTRARY TO THE LAW.

MERRITT RESERVE
STORM OUTFALL PLAN & PROFILE
ROLESVILLE RD
WAKE COUNTY NC 27312

JOB NUMBER: 23-0004

CHECKED BY: BH

DRAWN BY: DH/BC/SM/GE/MA/II/IR

DATE: 05/01/2025


SHEET TITLE:

SHEET TITLE:

STORM OUFALL PLAN & PROFILE

SHEET NO. :

CU-309












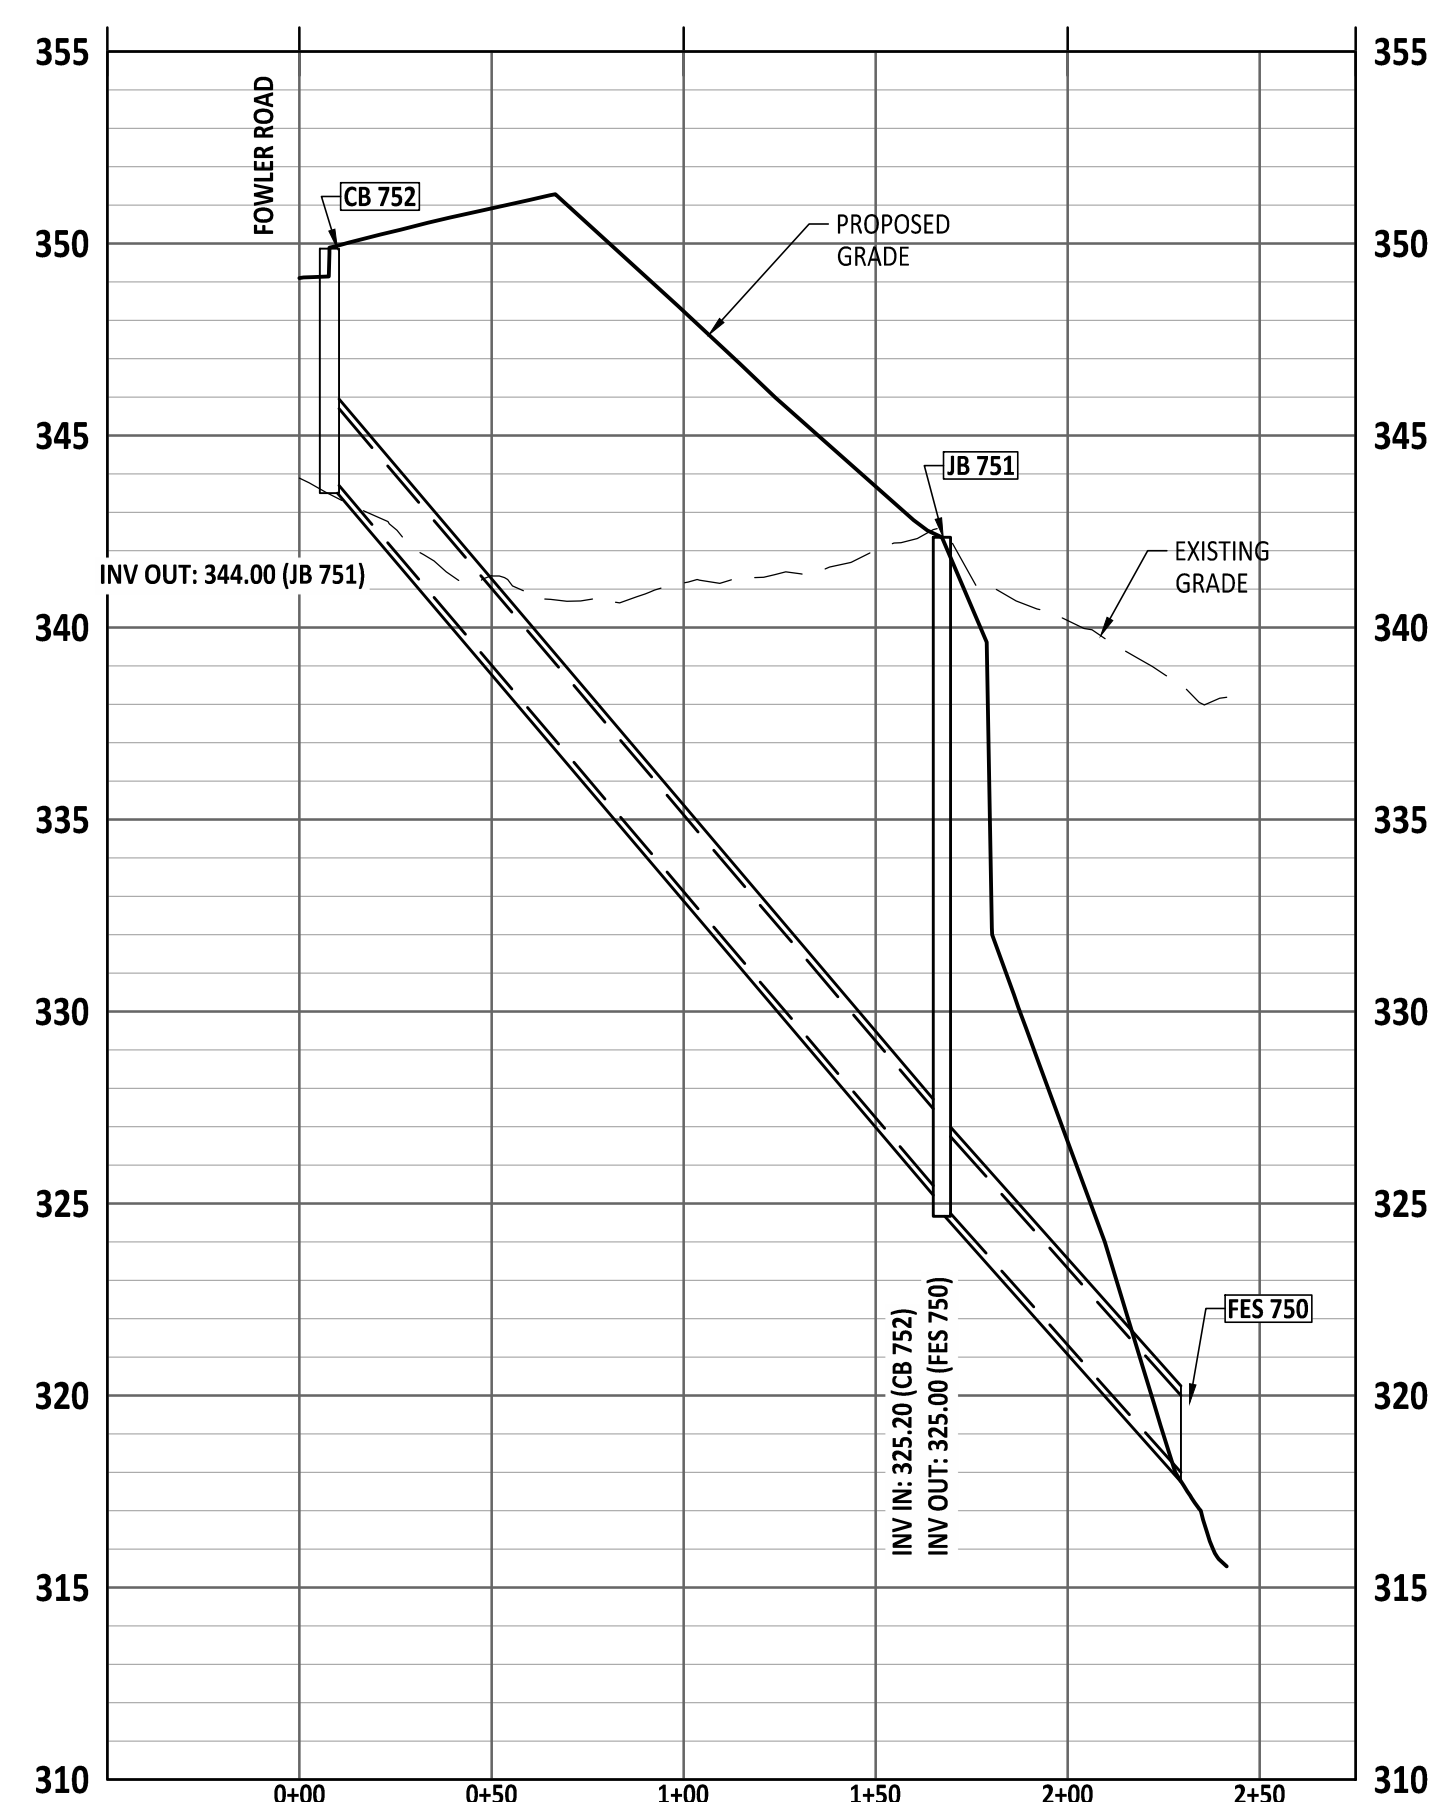


North Carolina 811
www.nc.811.org

*** 3 Days Before Digging ***
North Carolina 811
811 or 1-800-632-4949
Remote Ticket Entry
<http://nc811.org/remoteticketentry.htm>

PROJECT NUMBER = PSP-24-07

Z:\b\13-0008 Merritt Reserve\8803.dwg, Working Draw (Sheet)\Construction Set\1, CU503-030 UTILITY DETAILS.dwg

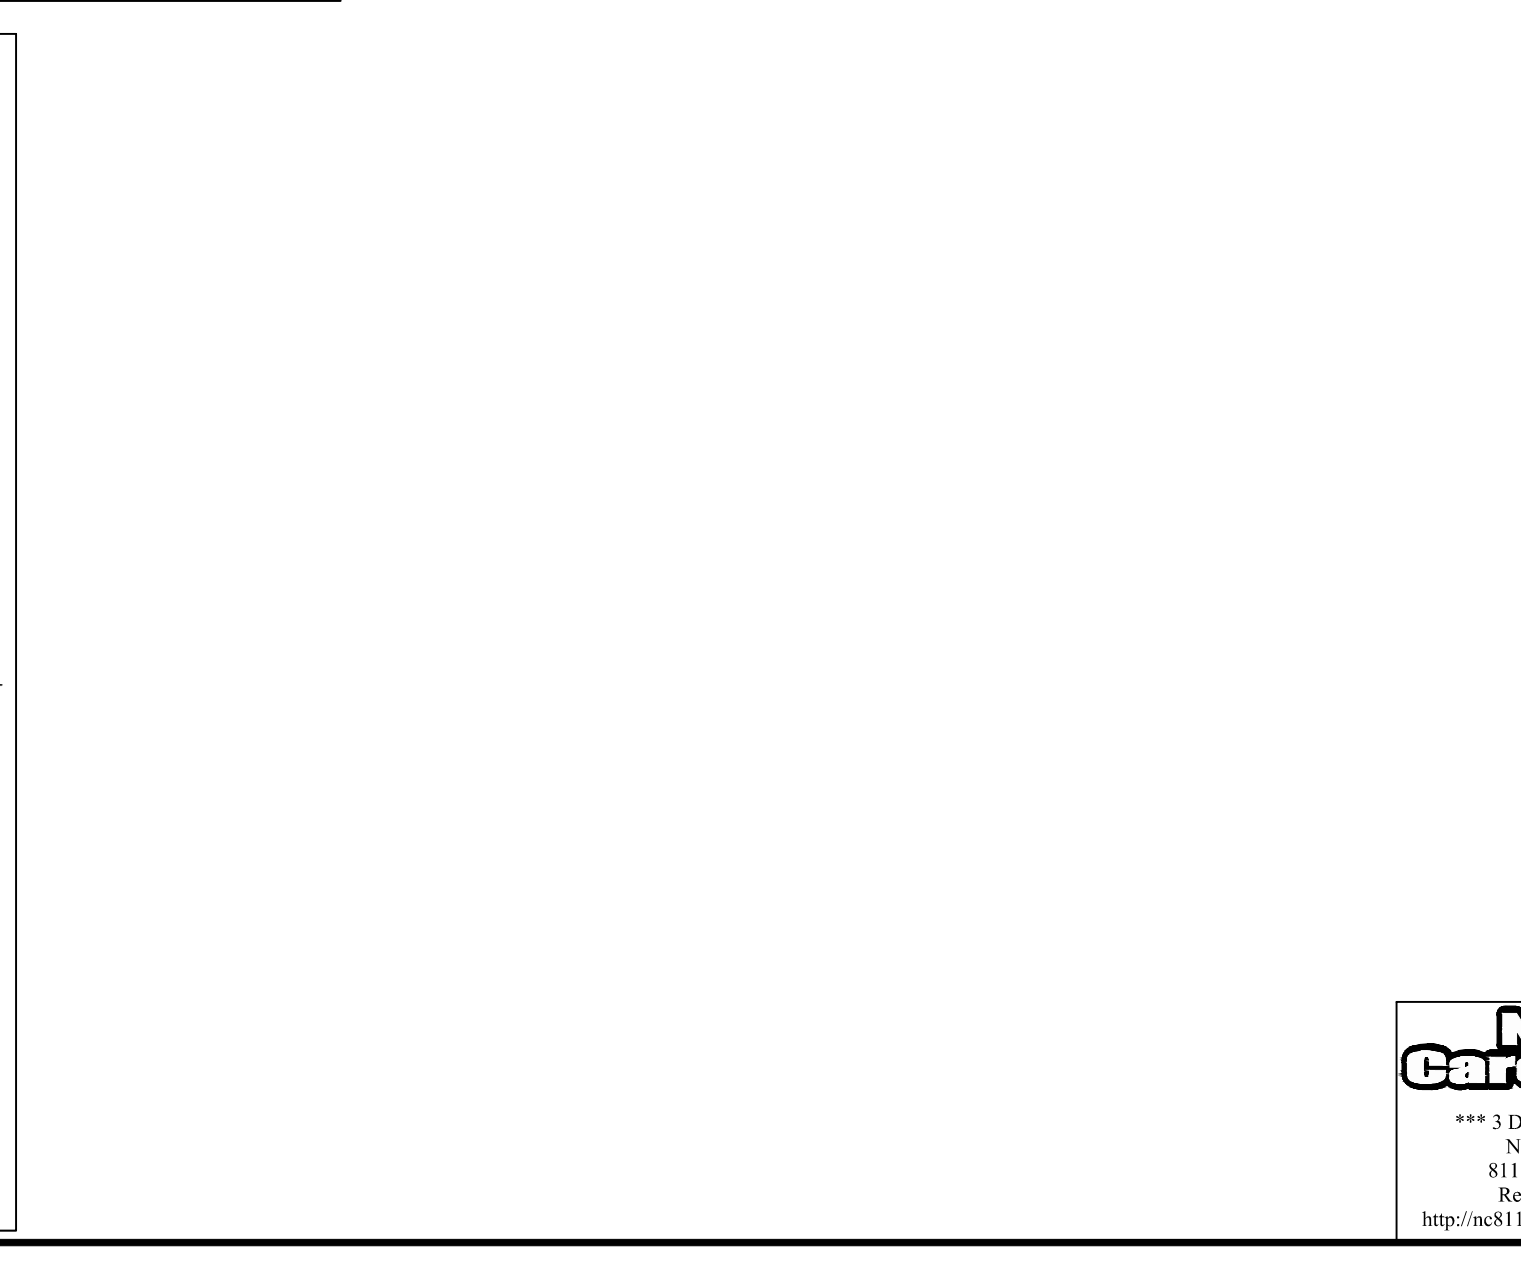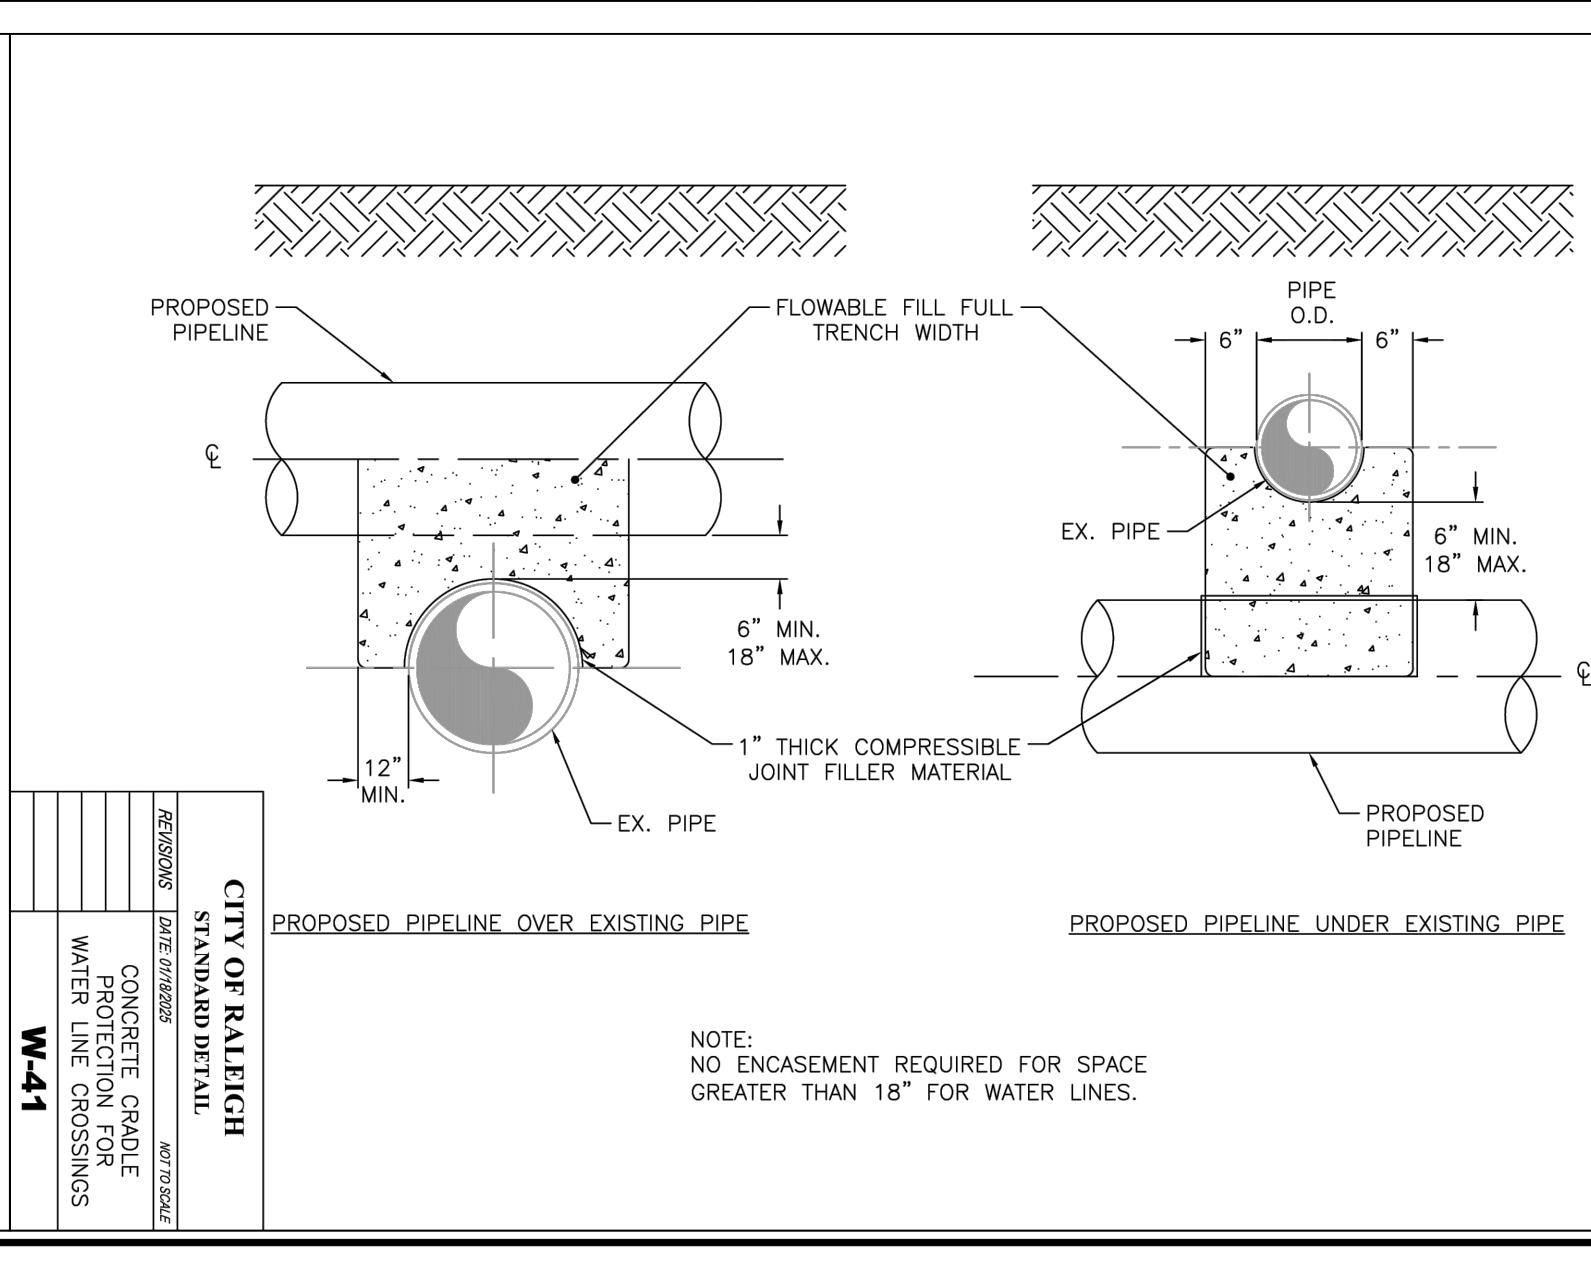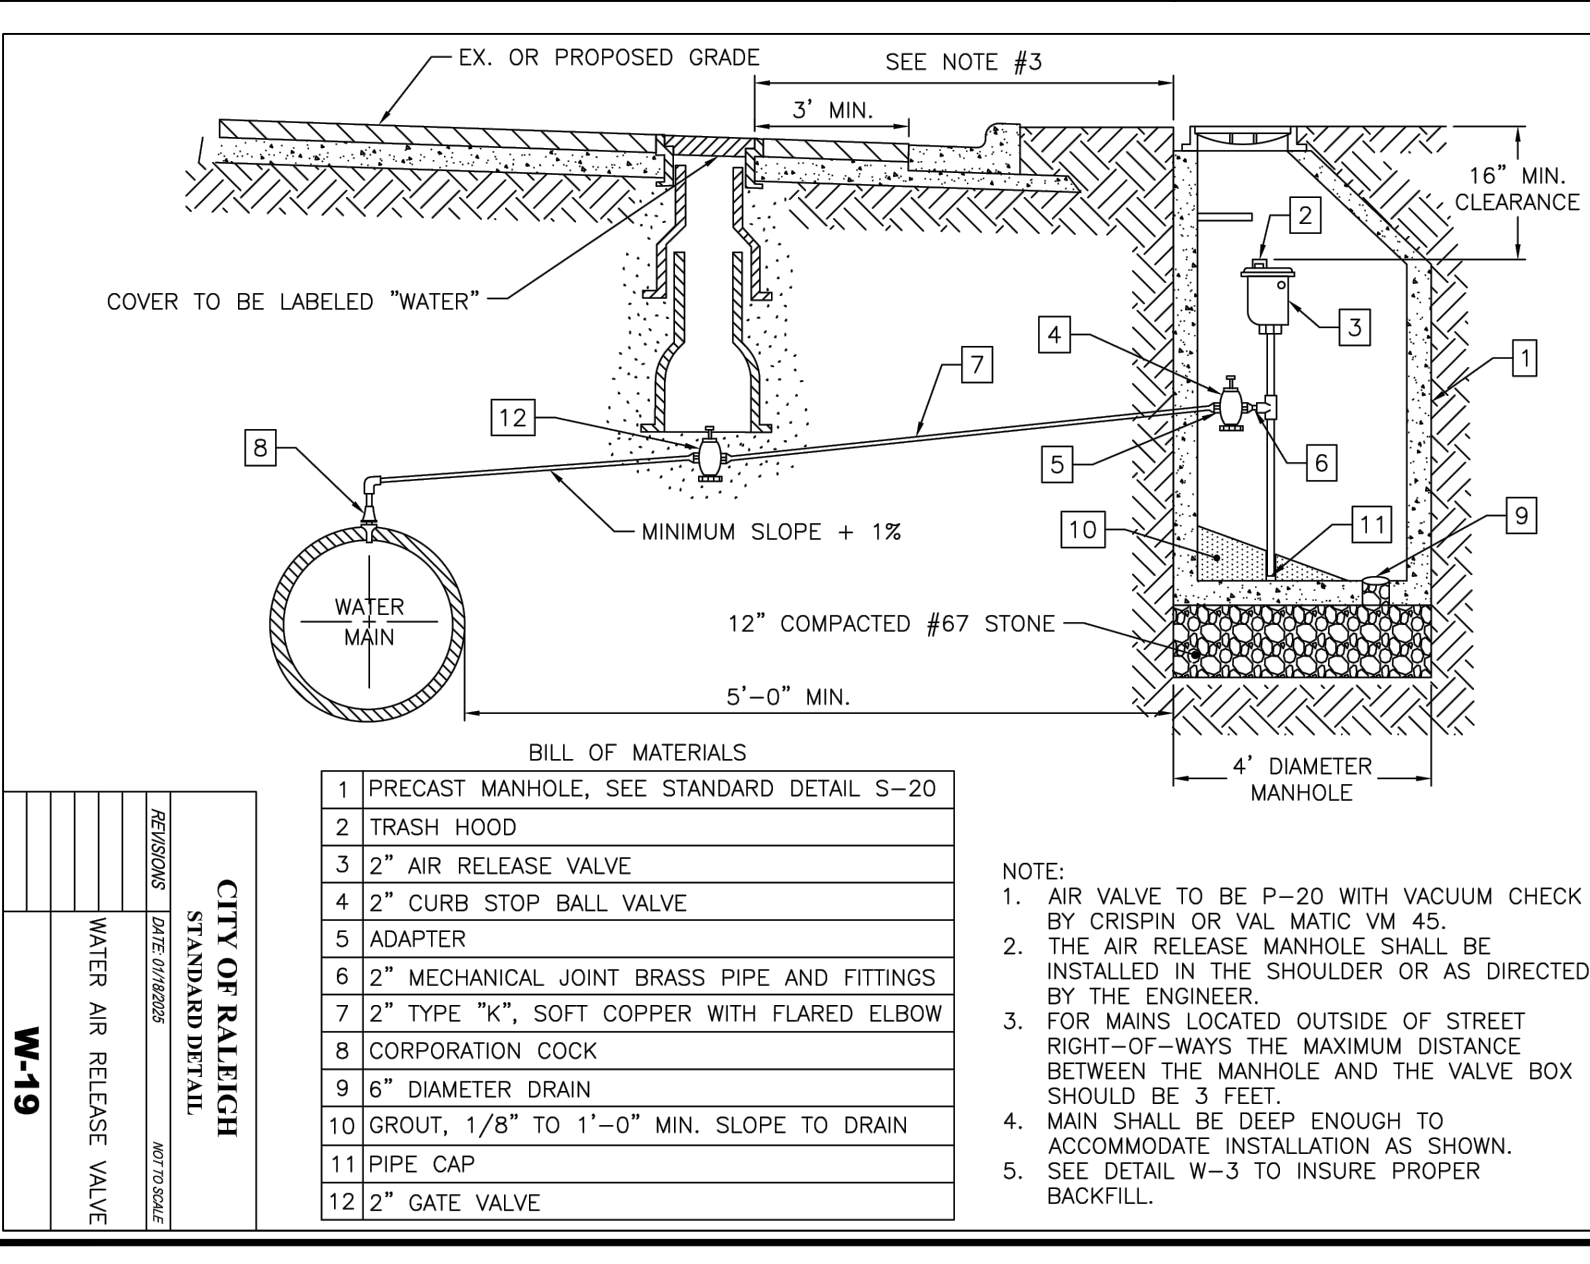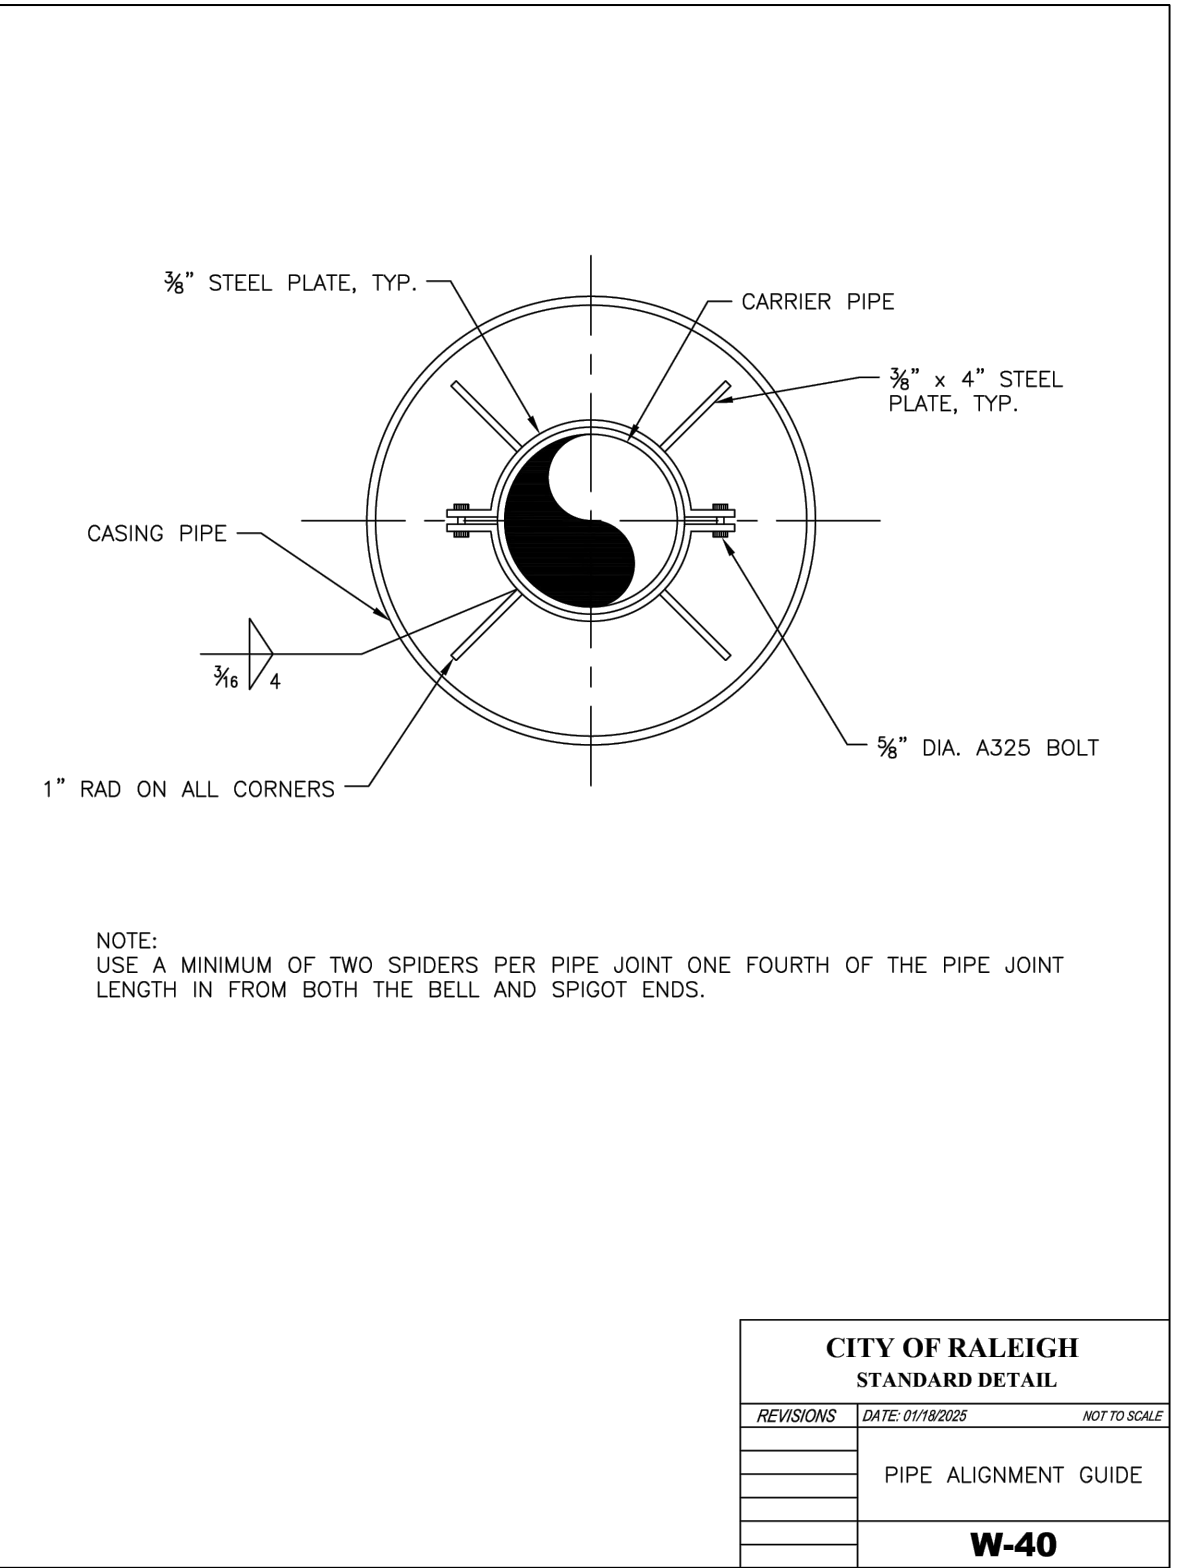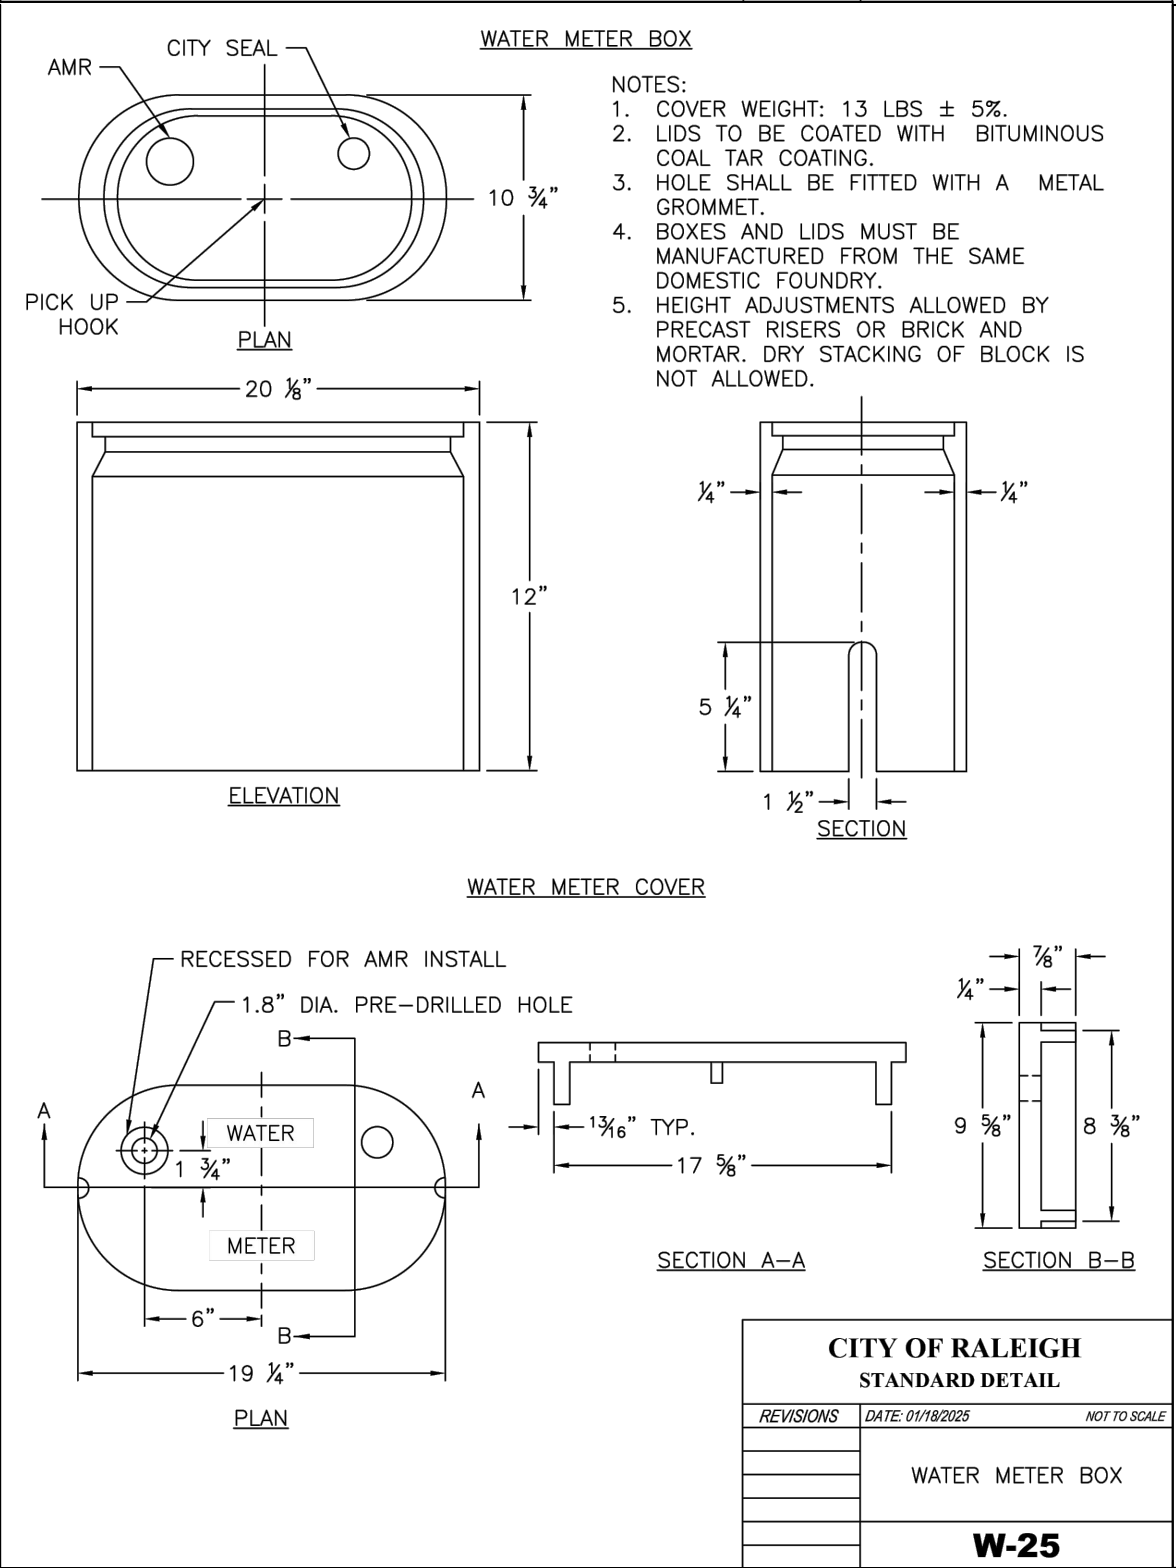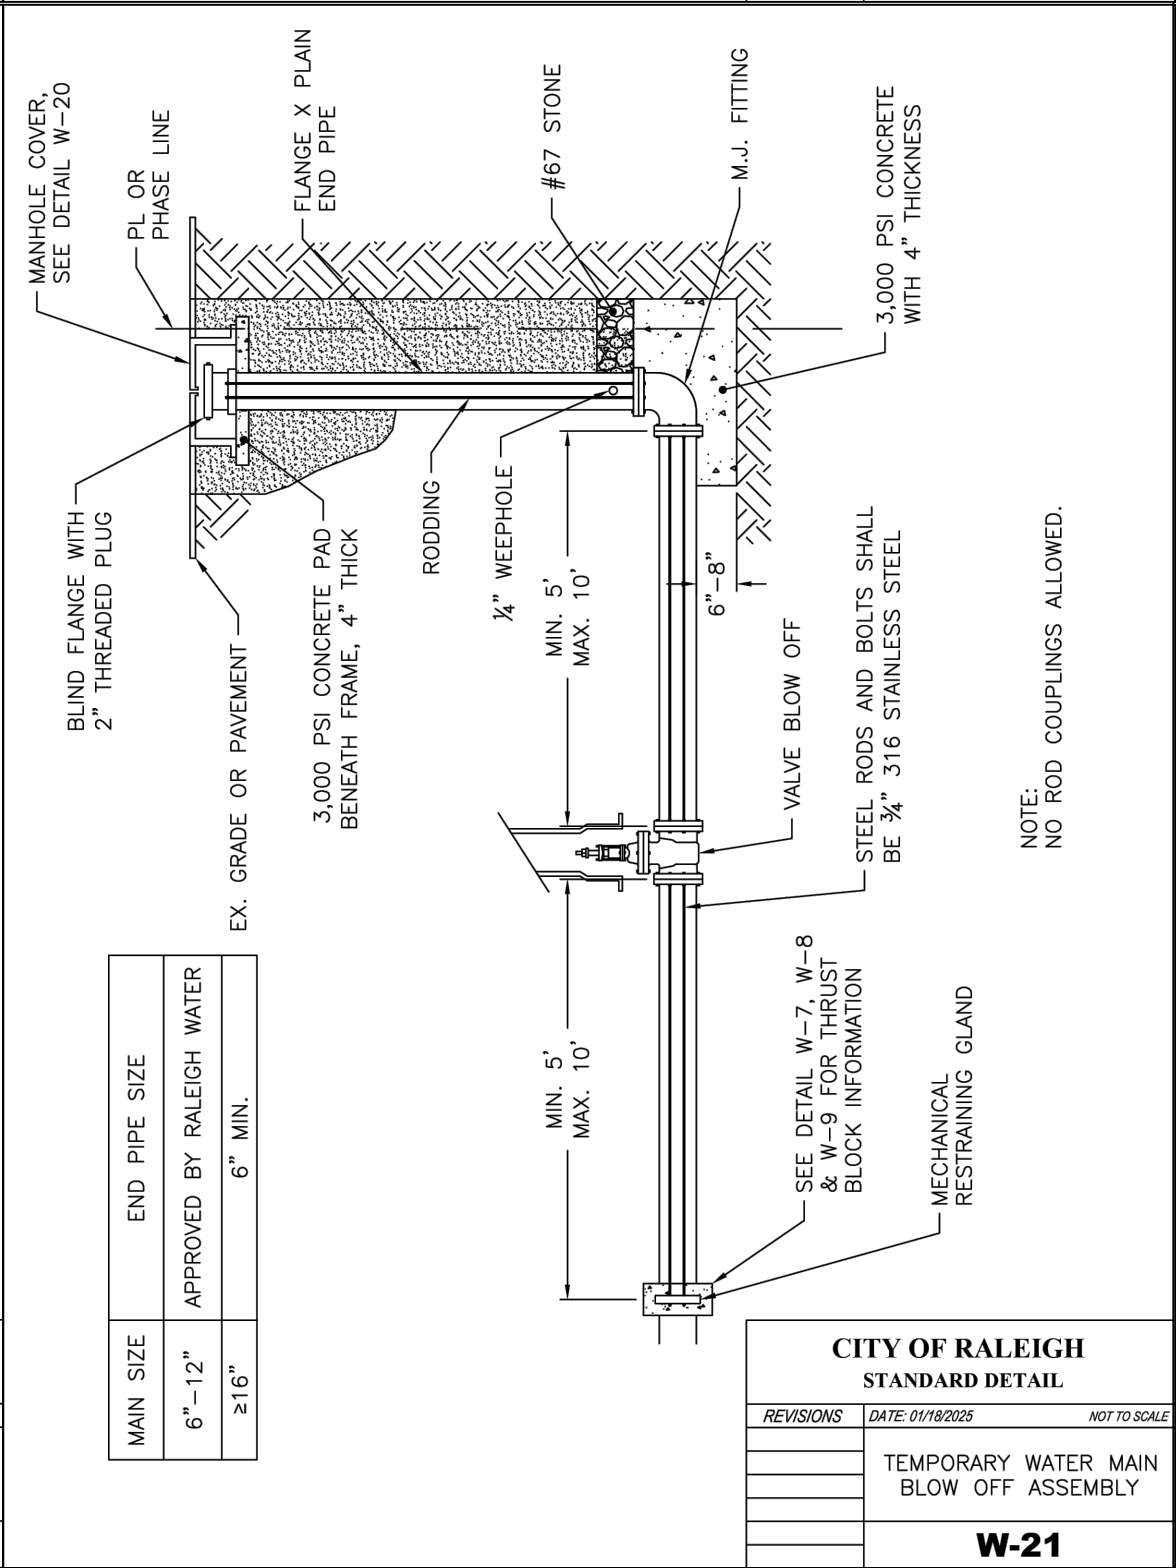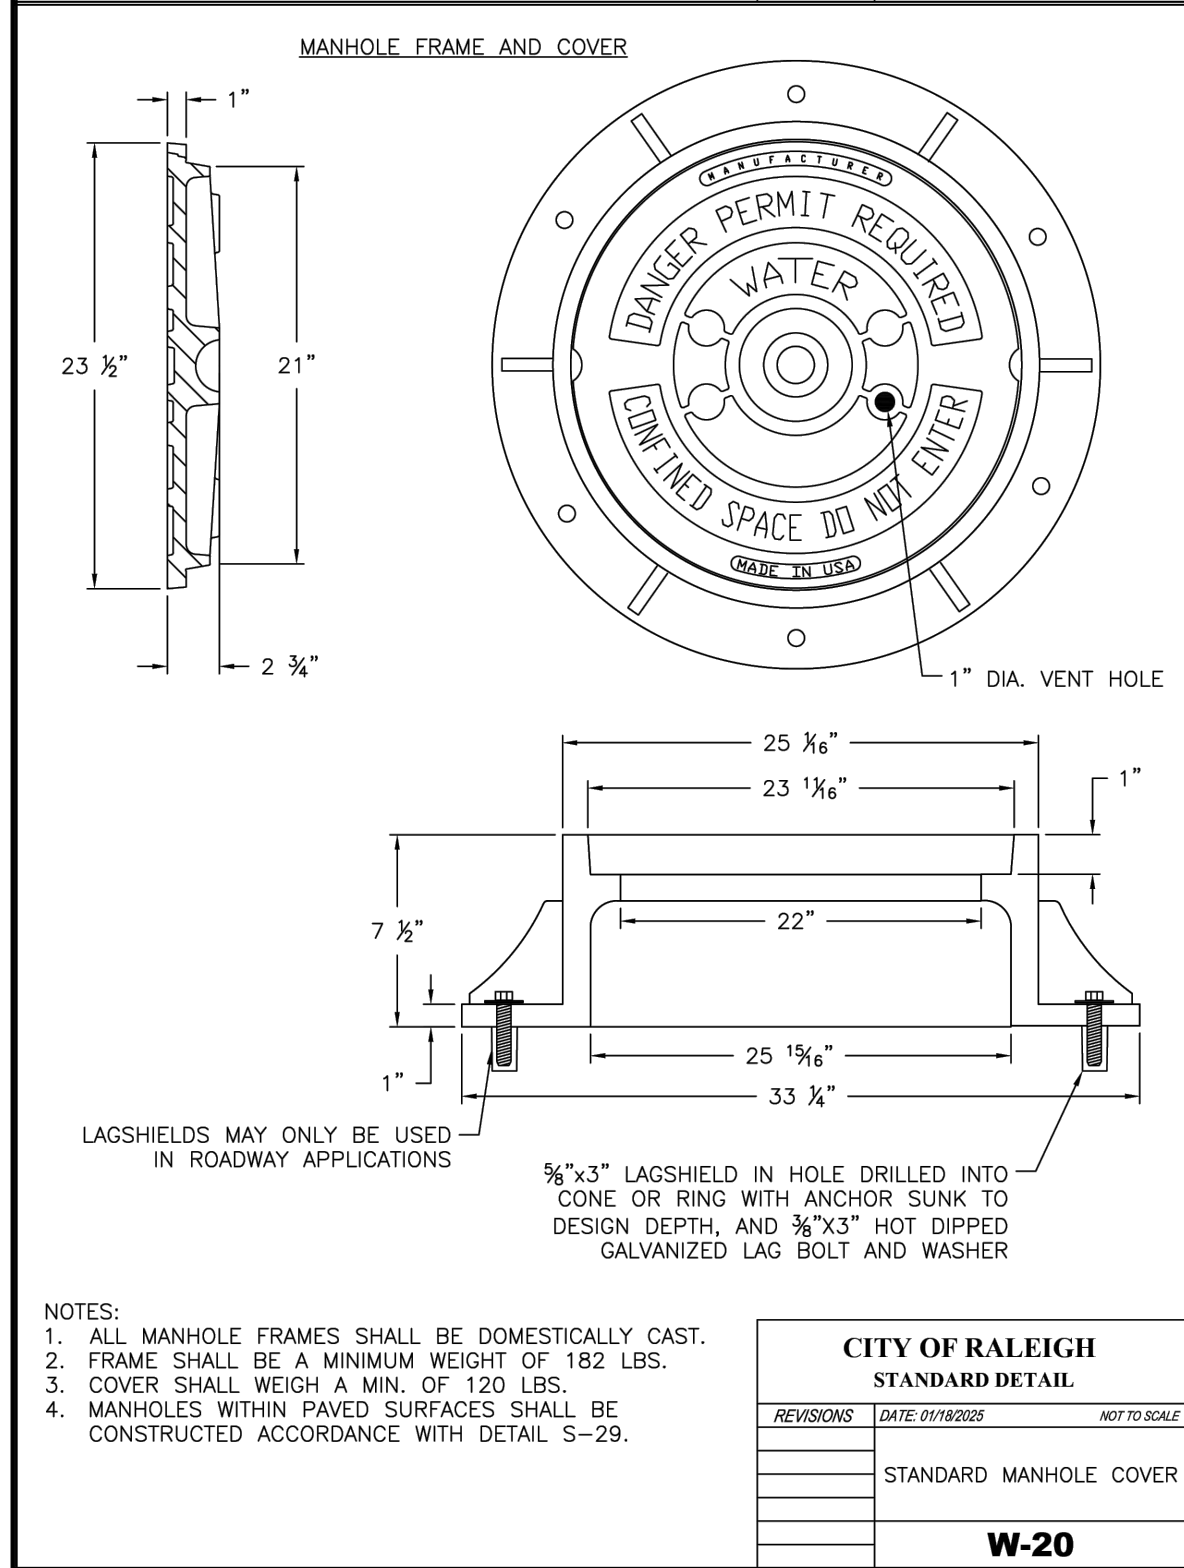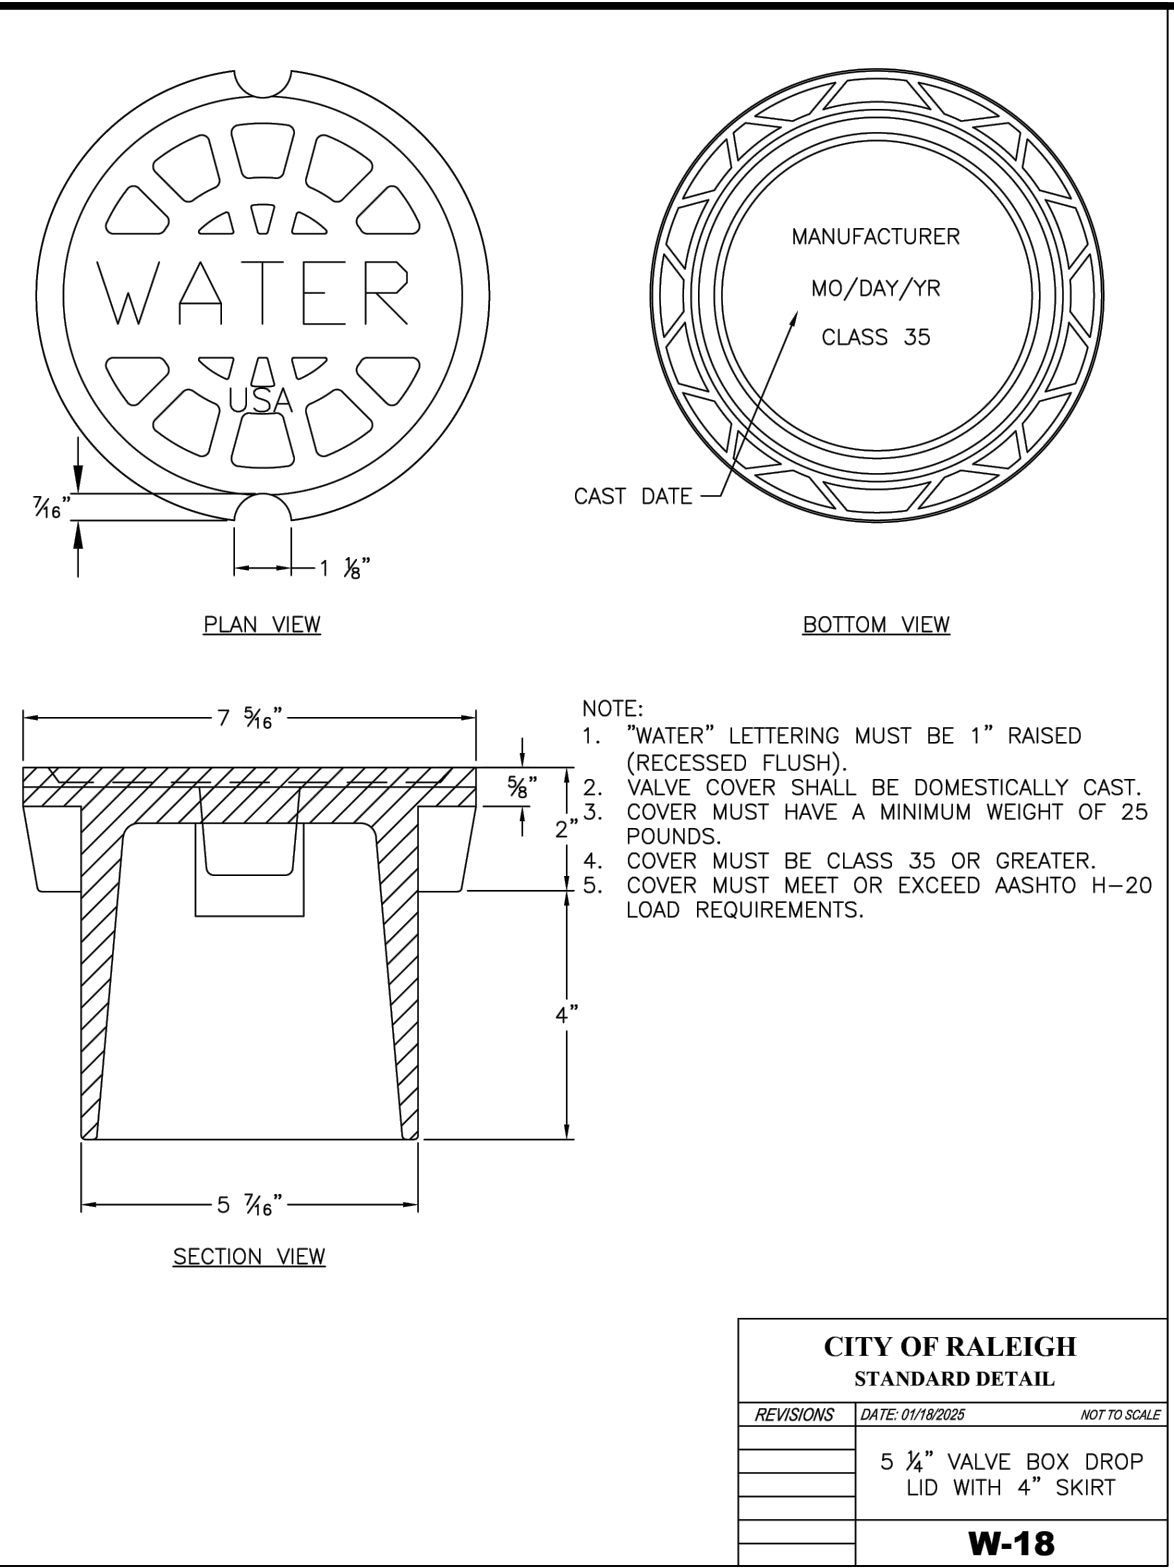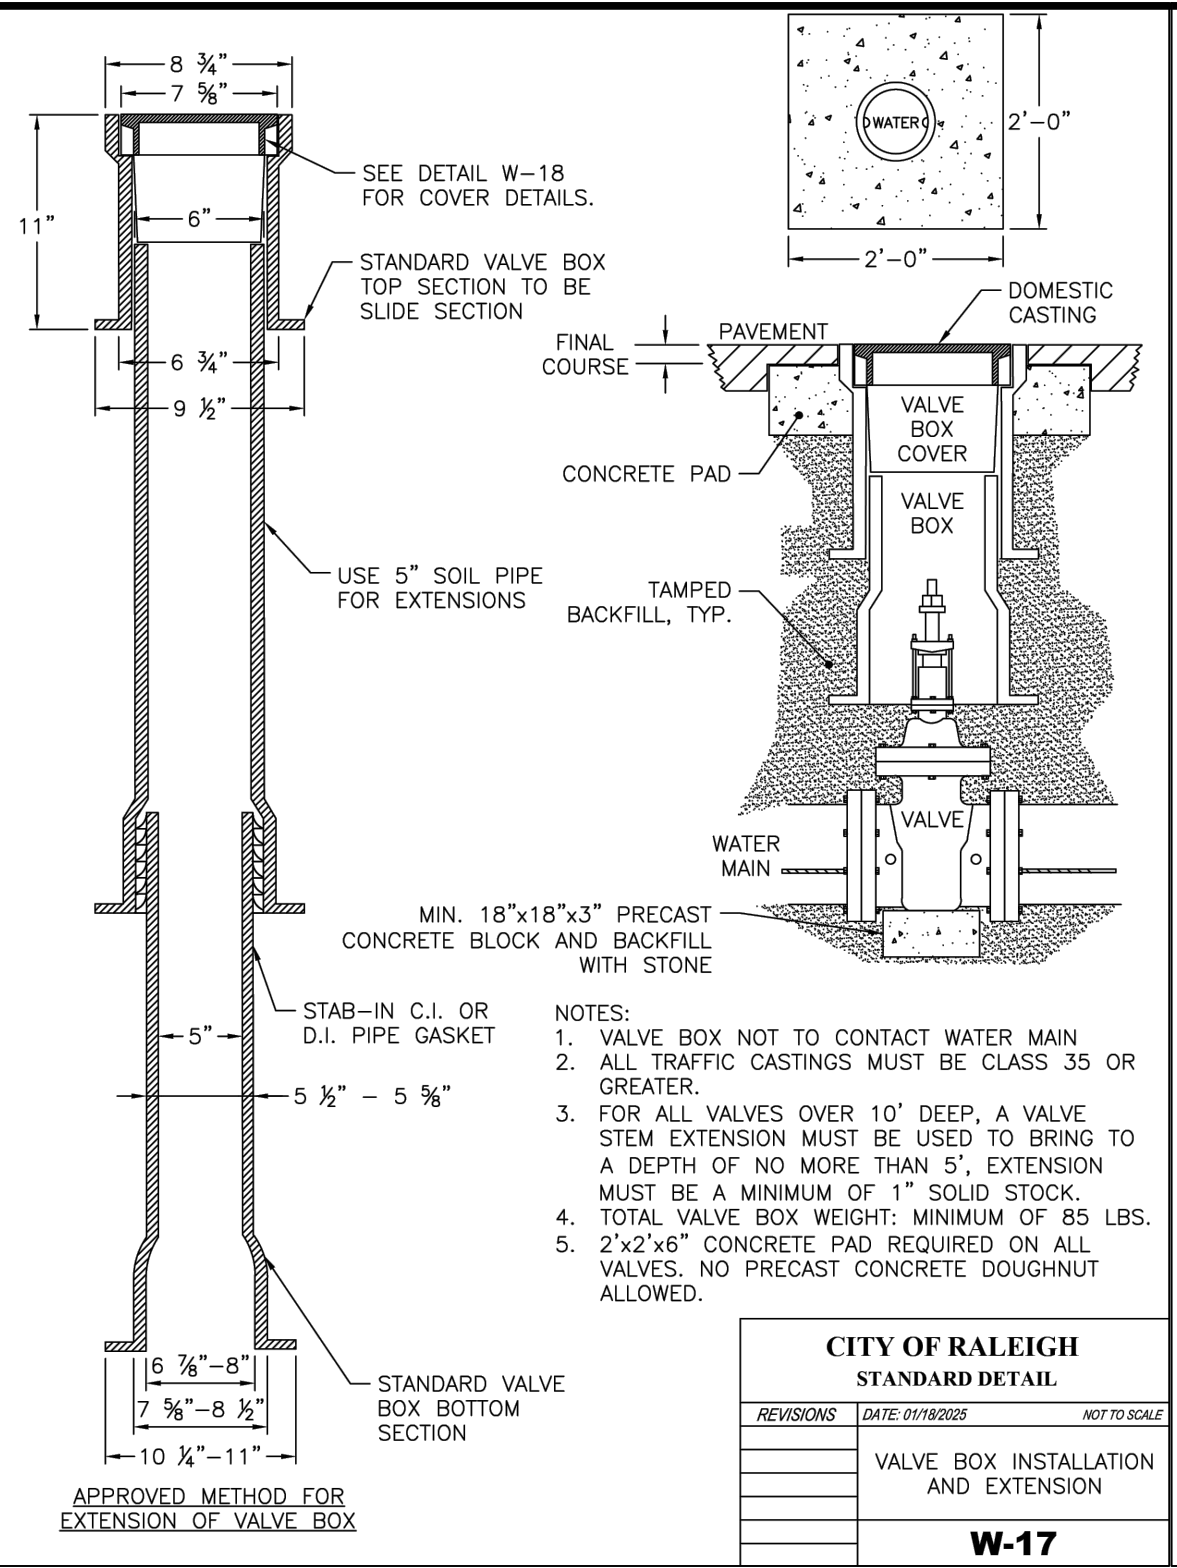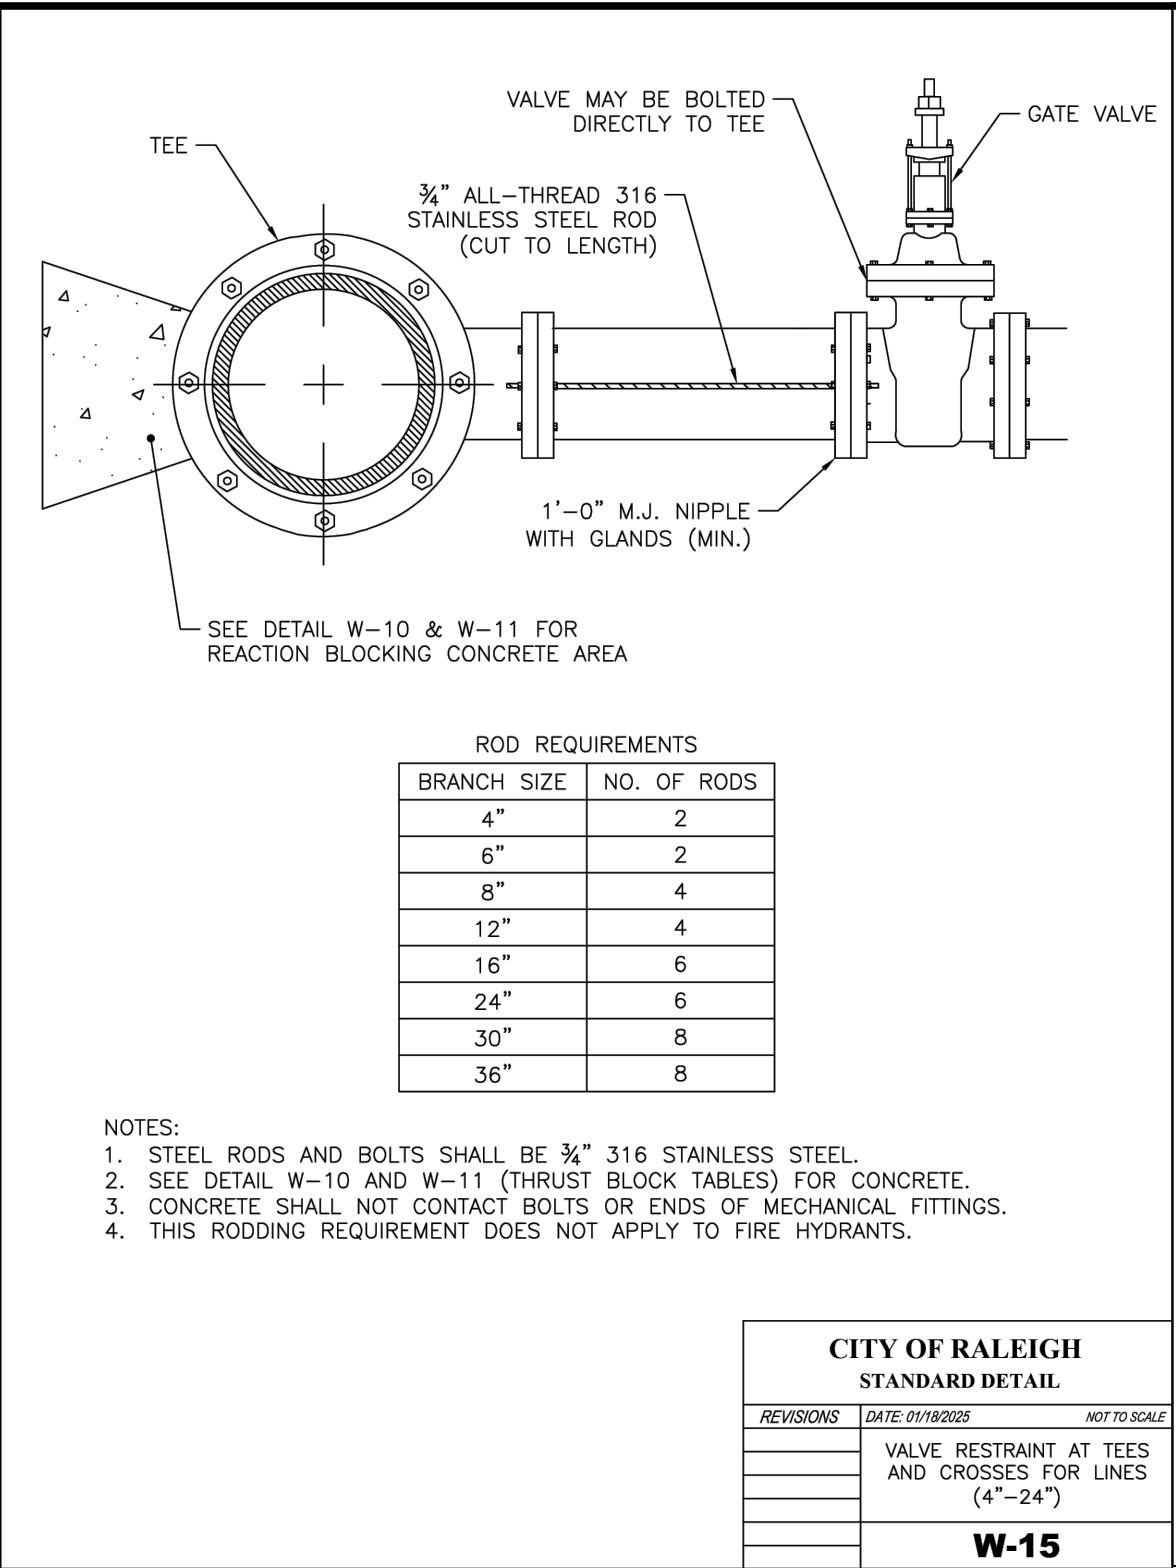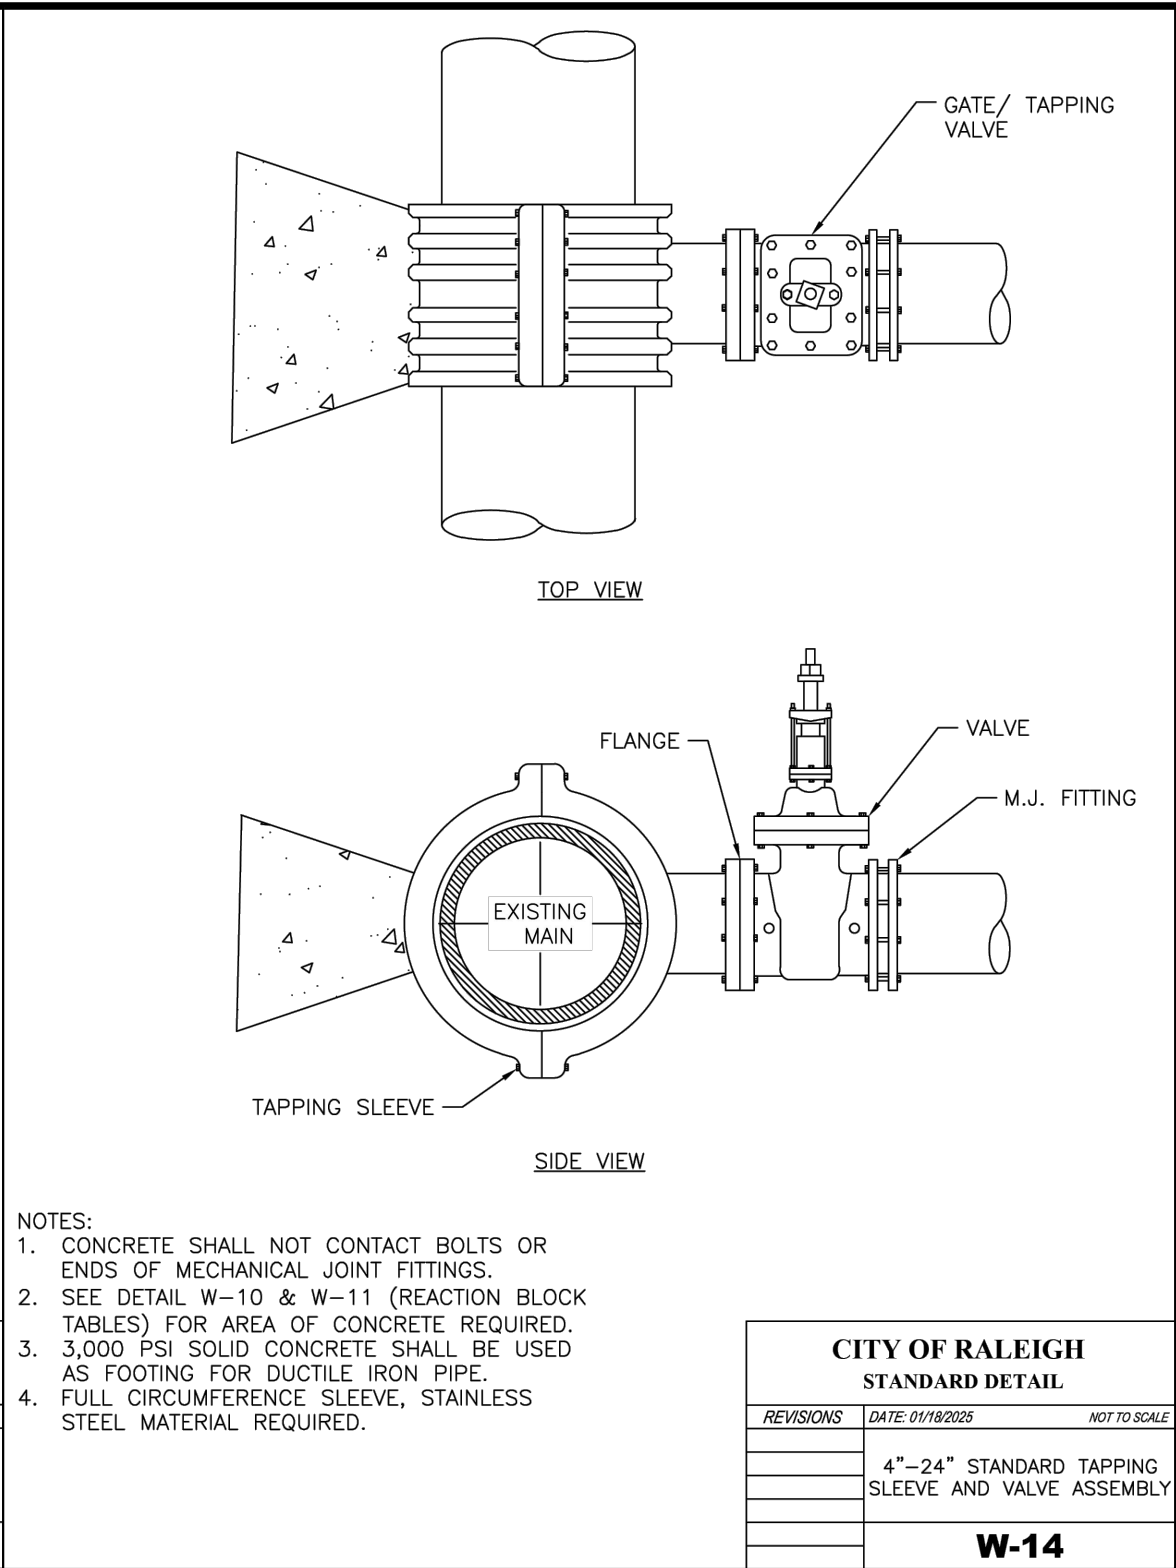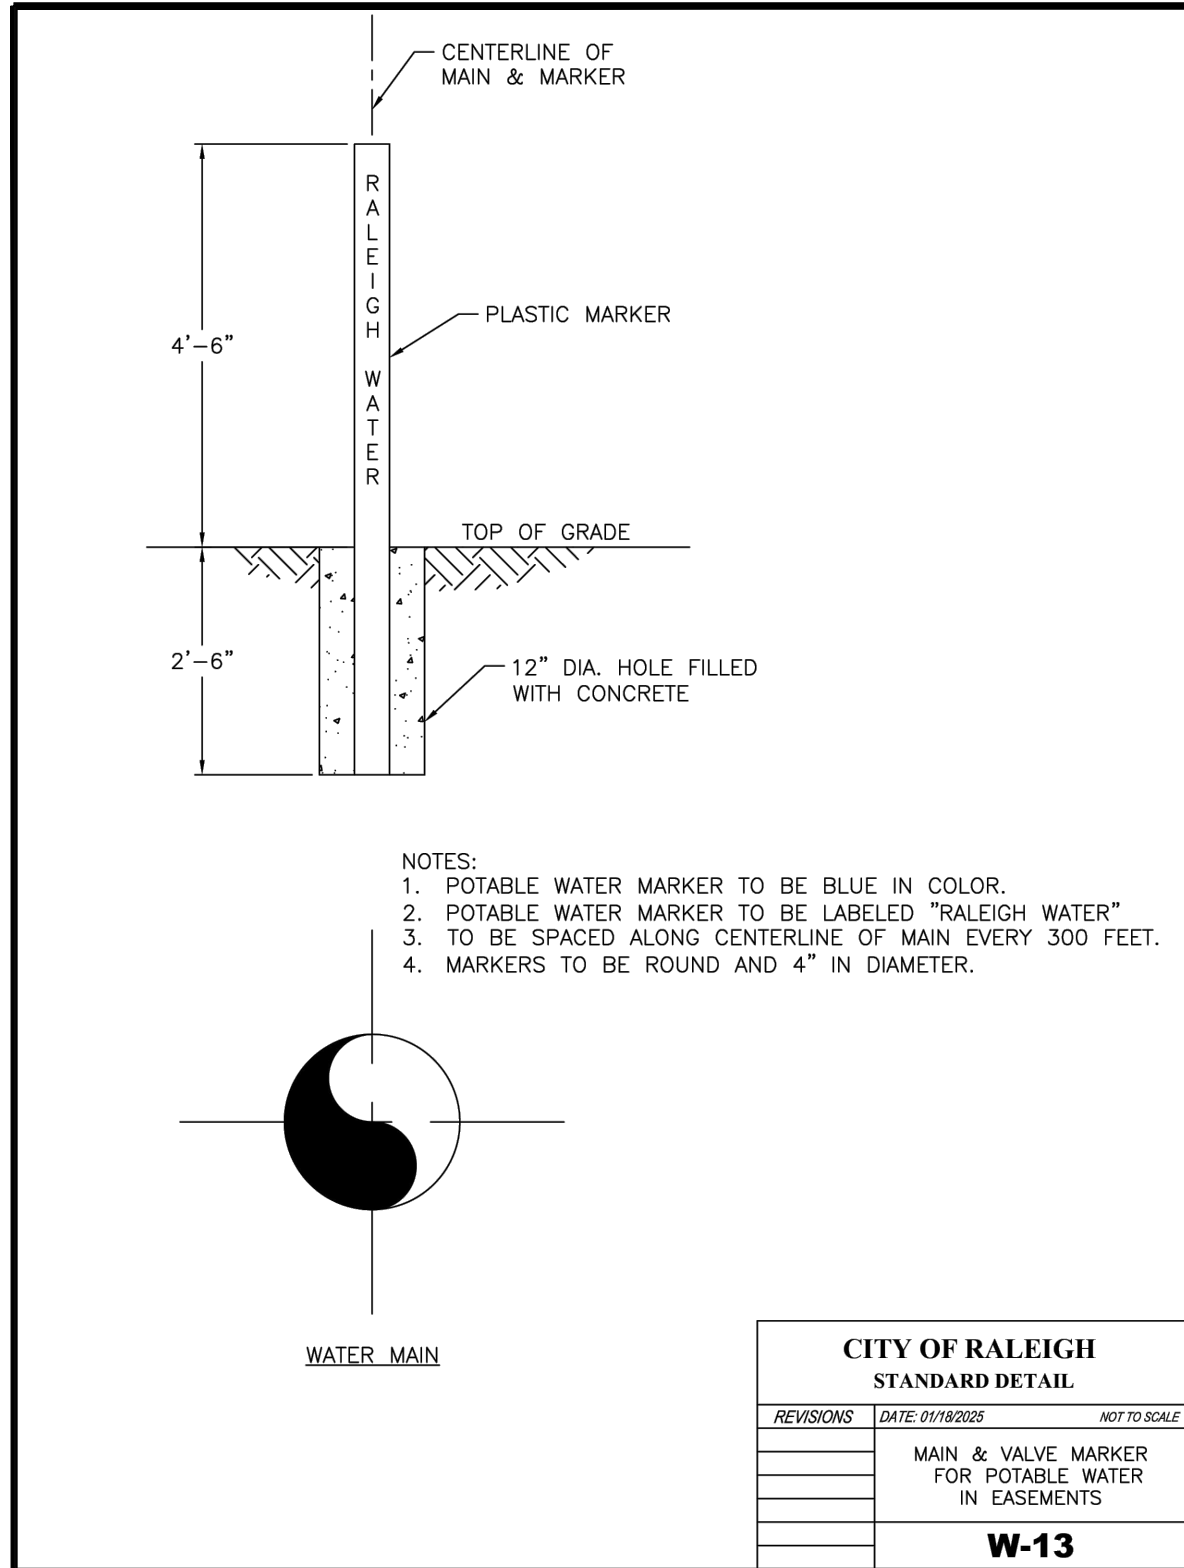

North 811
*** 3 Days Before Digging ***
North Carolina 811
811 or 1-800-452-4949
Remote Ticket Entry
http://nc811.org/remoteticketentry.htm

MERRITT RESERVE
CU503 UTILITY DETAILS
ROLESVILLE RD
WAKE COUNTY NC 27312


JOB NUMBER: 23-0004
CHECKED BY: BH
DRAWN BY: DH/RC/SM/GE/MA/LL/JB
DATE: 05/01/2025
SHEET TITLE:
CU503 UTILITY DETAILS
SHEET NO.: ----

AMERICAN Engineering
American Engineering Associates - Southeast, P.A.
4020 Westchase Boulevard, Suite 450
Raleigh, NC 27607
919-469-1101

PRELIMINARY
PRELIMINARY
DO NOT USE FOR CONSTRUCTION
FOR INFORMATION, ONLY




N/F
OPTIMAL DEVELOPMENT, LLC
D.B. 18224 PAGE 1209
B.M. 1985 PAGE 1807
PIN# 1768.03-33-7689
LAND USE: VACANT
ZONING: RL

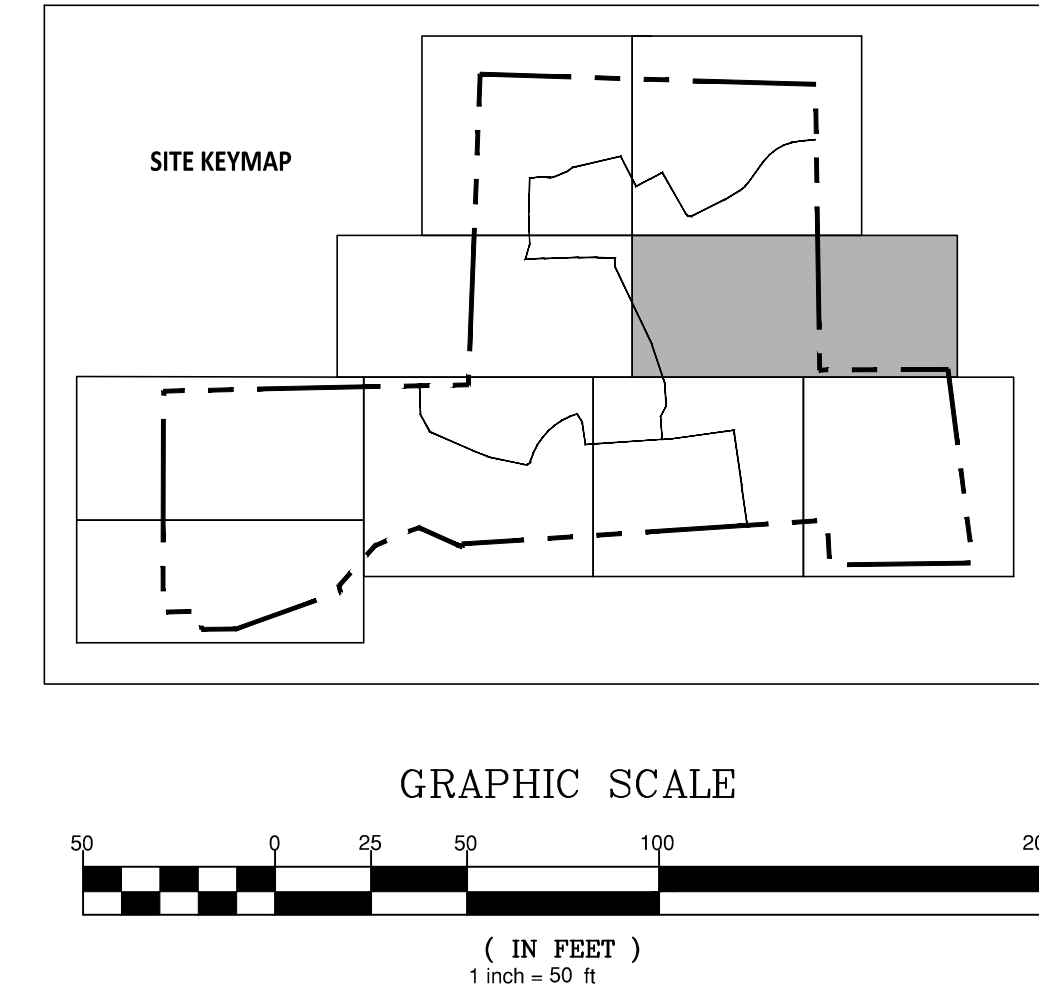


GRAPHIC SCALE

(IN FEET)
1 inch = 50 ft

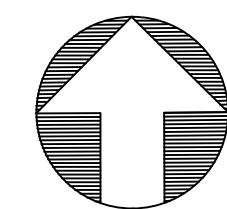

**AMERICAN
Engineering**

American Engineering Associates - Southeast, P.A.
4020 Westchase Boulevard, Suite 450
Raleigh, NC 27607
919-469-1101

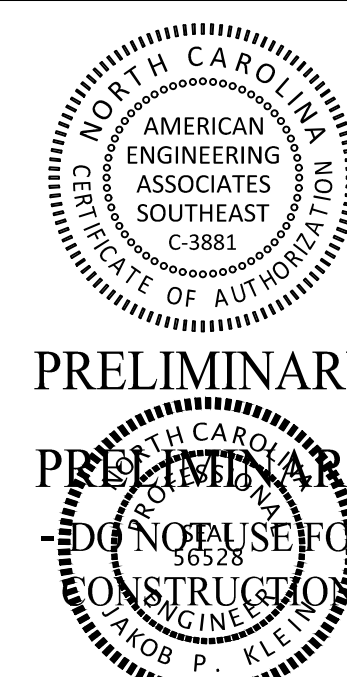

PRELIMINARY

PRELIMINARY
-DO NOT USE FOR-

FOR INFORMATION, ONLY

[illegible]

STIPULATION FOR REUSE

THIS DRAWING WAS PREPARED FOR USE ON THE SPECIFIC SITE, NAMED HEREON, CONTEMPORANEOUSLY WITH ITS ISSUANCE DATE AS LISTED, HEREON. AND IT IS NOT SUITABLE FOR USE ON A DIFFERENT PROJECT SITE OR AT A LATER TIME. USE OF THIS DRAWING FOR REFERENCE OR EXAMPLE ON ANOTHER PROJECT REQUIRES THE SERVICES OF PROPERLY LICENSED ARCHITECTS AND ENGINEERS. REPRODUCTION OF THIS DRAWING FOR REUSE ON ANOTHER PROJECT IS NOT AUTHORIZED AND MAY BE CONTRARY TO THE LAW.

MERRITT PRESERVE
GRADING AND DRAINAGE
ROLESVILLE RD
WAKE COUNTY NC 27312

JOB NUMBER:	23-00
CHECKED BY:	
DRAWN BY:	DH/RC/SM/GE/MA/LL
DATE:	05/01/20
SHEET TITLE:	



GRADING AND DRAINAGE

SHEET NO.: **CG-102**



PROJECT NUMBER = PSP-24-07

2:065.123-0004 Intern Property Bldg\working DWG\working DWG\Grading and Drainage (50 Scale).dwg

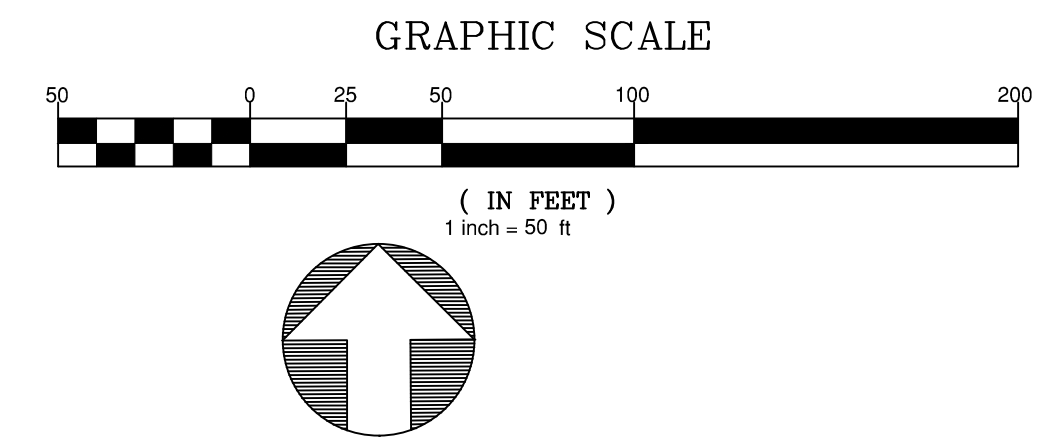 

AMERICAN
ENGINEERING
ASSOCIATES
SOUTHEAST
6-388

PRELIMINARY
PRELIMINARY
DO NOT USE FOR
CONSTRUCTION

FOR INFORMATION, ONLY

STIPULATION FOR REUSE


THIS DRAWING WAS PREPARED FOR USE ON THE SPECIFIC SITE, NAMED HEREON, CONTEMPORANEOUSLY WITH ITS ISSUE DATE AS LISTED, HEREON, AND IT IS NOT SUITABLE FOR USE ON A DIFFERENT PROJECT SITE OR AT A LATER TIME. USE OF THIS DRAWING FOR REFERENCE OR EXAMPLE ON ANOTHER PROJECT REQUIRES THE SERVICES OF PROPERLY LICENSED ARCHITECTS AND ENGINEERS. REPRODUCTION OF THIS DRAWING FOR REUSE ON ANOTHER PROJECT IS NOT AUTHORIZED AND MAY BE CONTRARY TO THE LAW.

JOB NUMBER:	23-0004
CHECKED BY:	BH
DRAWN BY:	DH/RC/SM/GE/MA/LL/JB
DATE:	05/01/2025
SHEET TITLE:	
GRADING AND DRAINAGE (50 SCALE)	
SHEET NO.:	
CG-103	

North Carolina 811
www.nc811.org
*** 3 Days Before Digging ***
North Carolina 811
811 or 1-800-632-4949
Remote Ticket Entry
<http://nc811.org/remoteticketentry.htm>



SEE SHEET CG-106

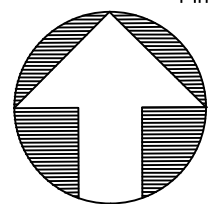


FOR INFORMATION, ONLY


STIPULATION FOR REUSE

THIS DRAWING WAS PREPARED FOR USE ON THE SPECIFIC SITE, NAMED HEREON, CONTEMPORANEOUSLY WITH ITS ISSUE DATE AS LISTED, HEREON, AND IT IS NOT SUITABLE FOR USE ON A DIFFERENT PROJECT SITE OR AT A LATER TIME. USE OF THIS DRAWING FOR REFERENCE OR EXAMPLE ON ANOTHER PROJECT REQUIRES THE SERVICES OF PROPERLY LICENSED ARCHITECTS AND ENGINEERS. REPRODUCTION OF THIS DRAWING FOR REUSE ON ANOTHER PROJECT IS NOT AUTHORIZED AND MAY BE CONTRARY TO THE LAW.

NO.: **CG-105**

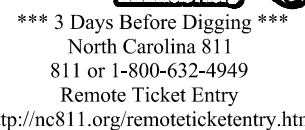

PROJECT NUMBER = PSP-24-07

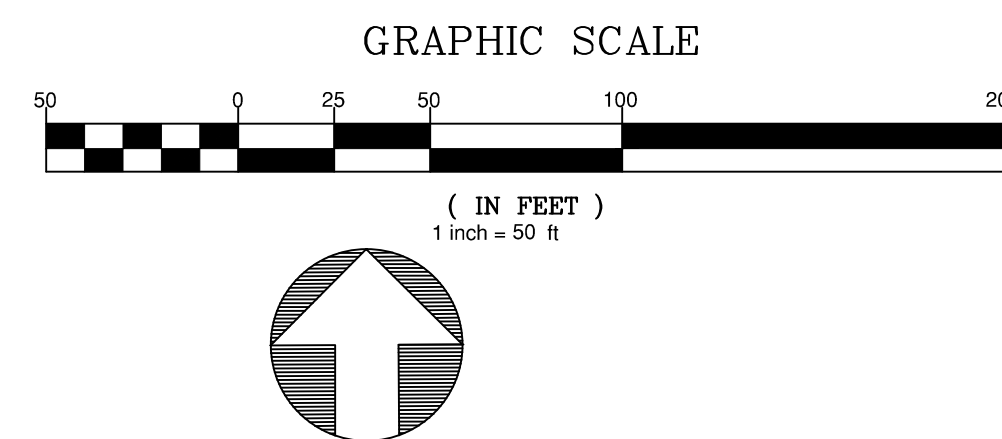

PROJECT NUMBER = PSP-24-07

North Carolina
www.nc811.org
*** 3 Days Before Digging ***
North Carolina 811
811 or 1-800-632-4949
Remote Ticket Entry
<http://nc811.org/remoteticketentry.h>

SHEET NO.:

CG-107

**MERRITT RESERVE
GRADING AND DRAINAGE**
ROLESVILLE RD
WAKE COUNTY NC 27312

JOB NUMBER:	23-0004
CHECKED BY:	BH
DRAWN BY:	DH/RC/SM/GE/MA/LL/JB
DATE:	05/01/2025
SHEET TITLE:	

GRADING AND DRAINAGE

STIPULATION FOR REUSE

THIS DRAWING WAS PREPARED FOR USE ON THE SPECIFIC SITE, NAMED HEREON, CONTEMPORANEOUSLY WITH ITS ISSUE DATE AS LISTED, HEREON, AND IT IS NOT SUITABLE FOR USE ON A DIFFERENT PROJECT SITE OR AT A LATER TIME. USE OF THIS DRAWING FOR REFERENCE OR EXAMPLE ON ANOTHER PROJECT REQUIRES THE SERVICES OF PROPERLY LICENSED ARCHITECTS AND ENGINEERS. REPRODUCTION OF THIS DRAWING FOR REUSE ON ANOTHER PROJECT IS NOT AUTHORIZED AND MAY BE CONTRARY TO THE LAW.


N/O	DATE	REVISION:
-----	------	-----------

FOR INFORMATION, ONLY

PRELIMINARY
SOUTH CAROLINA
PROPERTY
- DO NOT USE FOR
CONSTRUCTION




The seal of the North Carolina Engineering Board is a circular emblem. The outer ring contains the text "NORTH CAROLINA" at the top and "ENGINEERING BOARD" at the bottom. Inside the ring, the words "AMERICAN ENGINEERING ASSOCIATES SOUTHEAST" are arranged in a circular pattern, with "C-3881" centered below them.

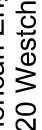

AMERICAN
Engineering

American Engineering Associates - Southeast, P.A.
4020 Westchase Boulevard, Suite 450
Raleigh, NC 27607
919-469-1101

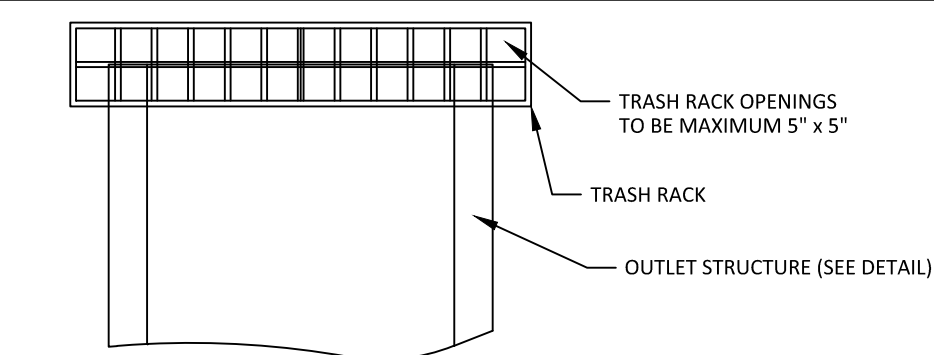

- NOTES:
1. TRASH RACK SHALL BE 6" CLEAR OF STRUCTURE TOP AND SIDES. THE TRASH RACK NEED NOT COVER THE TREATMENT OUTLET PIPE.
 2. TRASH RACK SHALL BE FASTENED TO EACH SIDE OF THE STRUCTURE AT AT LEAST 2 POINTS. IT SHALL BE EASILY REMOVED FOR MAINTENANCE OR REPAIR OF THE STRUCTURE.
 3. TRASH RACK SHALL ACCOMMODATE VALVE SHAFT THOUGH AN OPENING.
 4. TRASH RACK SHALL BE MADE OF DURABLE MATERIAL WHICH WILL NOT RUST OR DETERIORATE IN SUNLIGHT.
 5. TOP OF TRASH RACK SHALL HAVE A GRID OF BARS (MAX. 6"x6").

TRASH RACK


NTS



NTS



NTS

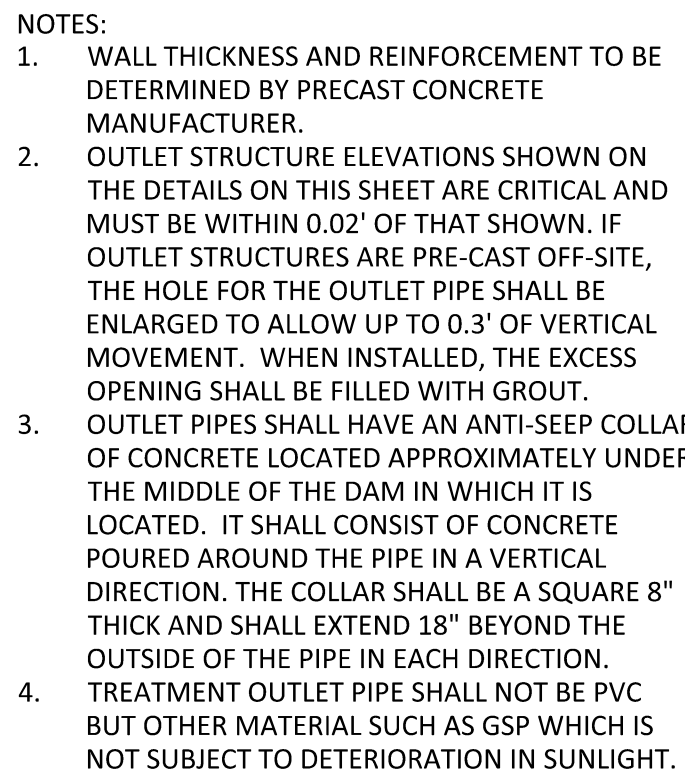


OUTLET STRUCTURE 1A


NTS



NTS

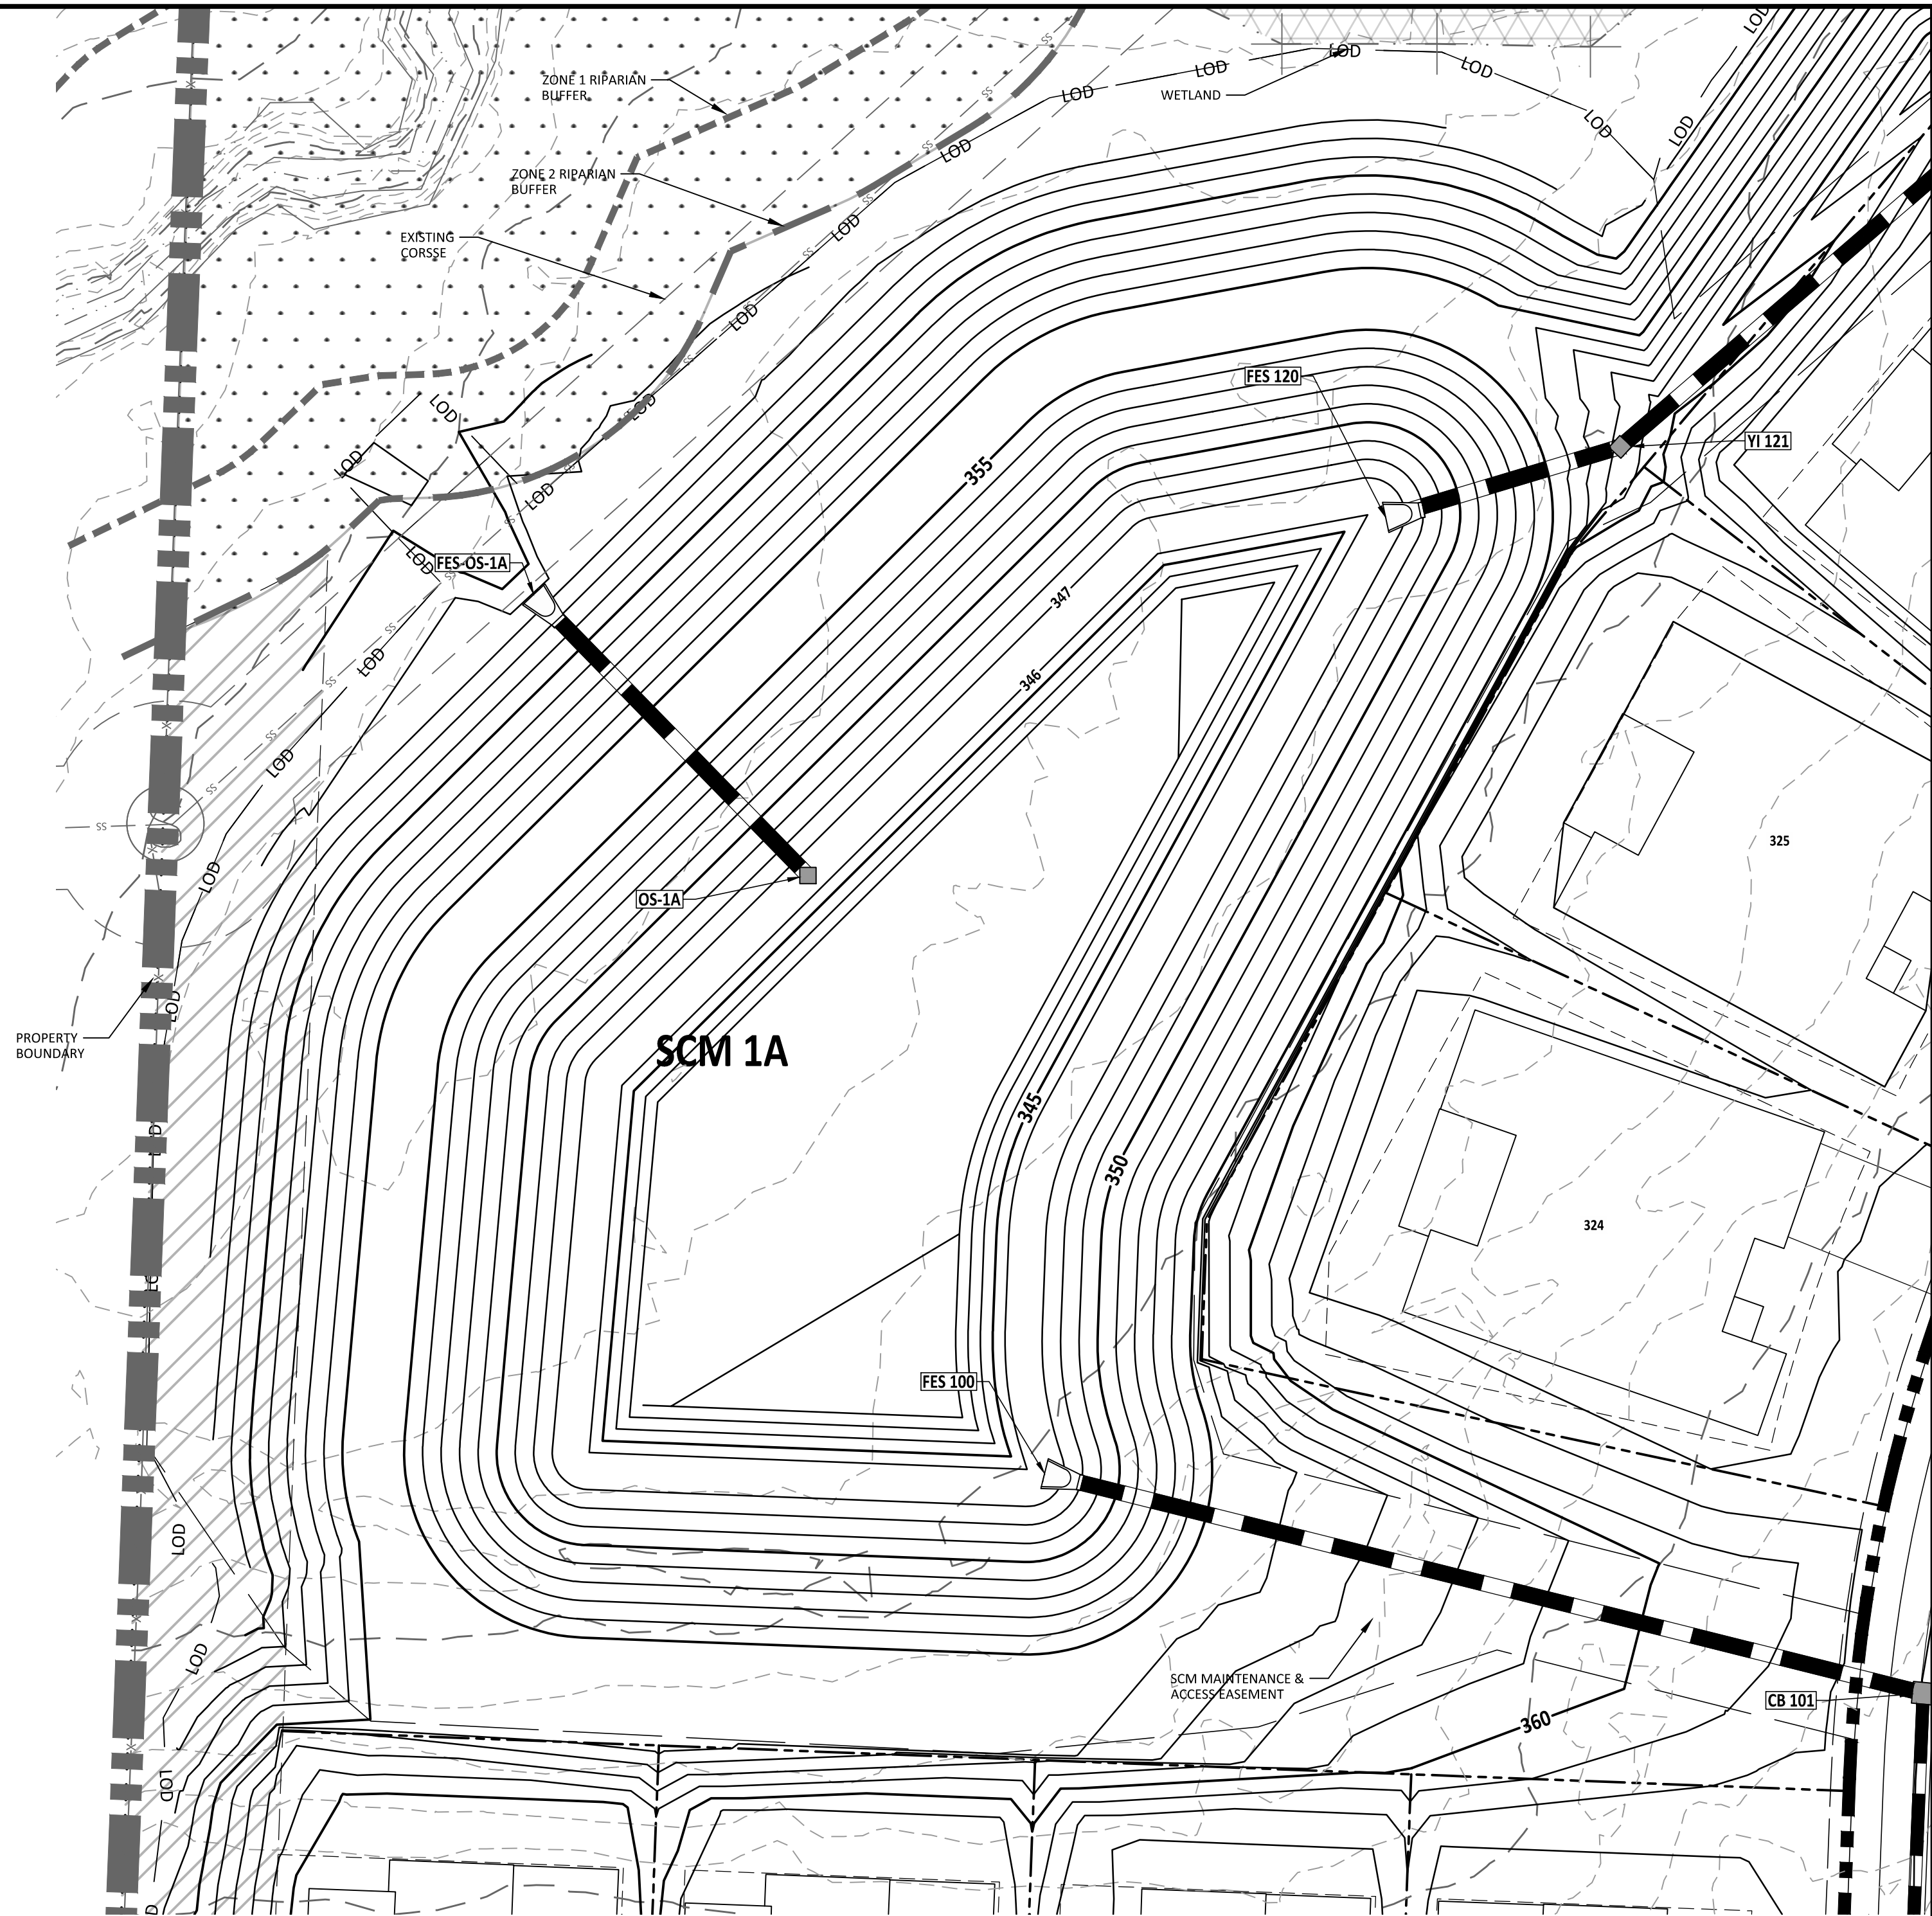

SCM 1A PLAN VIEW

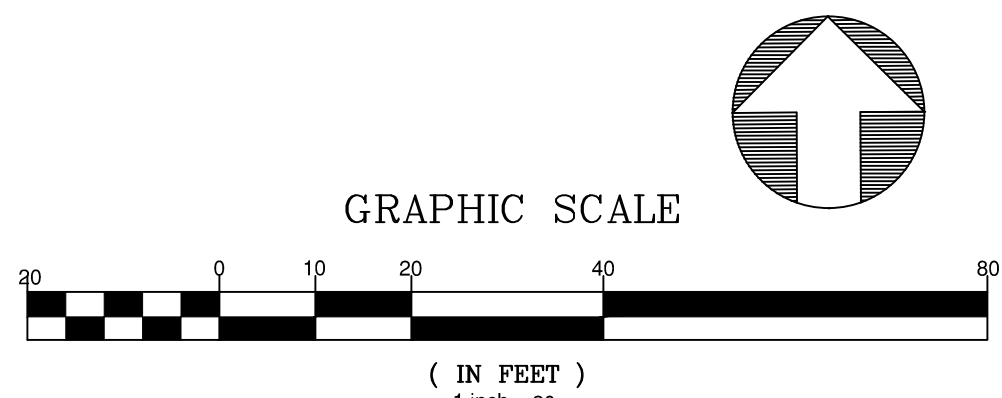


PLANT LIST VEGETATED SHELF PLANT SCHEDULE:

	VEGETATED SHELF (HERB.)	
	EF EUPATORIUM FISTULOSUM JOE PYE WEED	4-6" POT @ 3' SPACING
	HC HIBISCUS COCCINEA SCARLET ROSE MALLOW	4-6" POT @ 3' SPACING
	CG CHELONE GLABRA WHITE TURTLEHEAD	4-6" POT @ 3' SPACING
	LC LOBELIA CARDINALIS CARDINAL FLOWER	4-6" POT @ 3' SPACING

LANDSCAPE PLAN:

VEGETATED SHELF= 3172 sf (USE 793 PLANTS FROM LIST ABOVE)
USE EQUAL NUMBER OF PLANTS FROM LIST ABOVE

CALCULATION: 50 PLANTS PER 200 SF

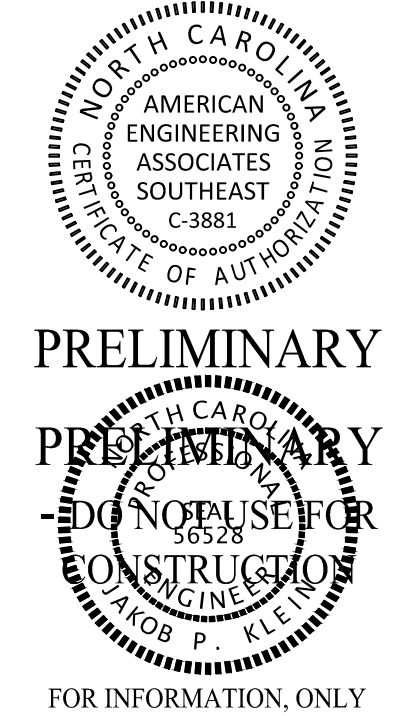[illegible]

STIPULATION FOR REUSE

THIS DRAWING WAS PREPARED FOR USE ON THE SPECIFIC SITE, NAMED HEREON, CONTEMPORANEOUSLY WITH ITS ISSUE DATE AS LISTED, HEREON, AND IT IS NOT SUITABLE FOR USE ON A DIFFERENT PROJECT SITE OR AT A LATER TIME. USE OF THIS DRAWING FOR REFERENCE OR EXAMPLE ON ANOTHER PROJECT REQUIRES THE SERVICES OF PROPERLY LICENSED ARCHITECTS AND ENGINEERS. REPRODUCTION OF THIS DRAWING FOR REUSE ON ANOTHER PROJECT IS NOT AUTHORIZED AND MAY BE CONTRARY TO THE LAW.



MERRITT RESERVE
SCM 1A DETAIL
ROLESVILLE RD
WAKE COUNTY NC 27312

JOB NUMBER:	23-0004
CHECKED BY:	BH
DRAWN BY:	DH/RC/SM/GE/MA/LL/JB
DATE:	05/01/2025
SHEET TITLE:	

SCM 1A DETAIL

SHEET NO.:
CG-401



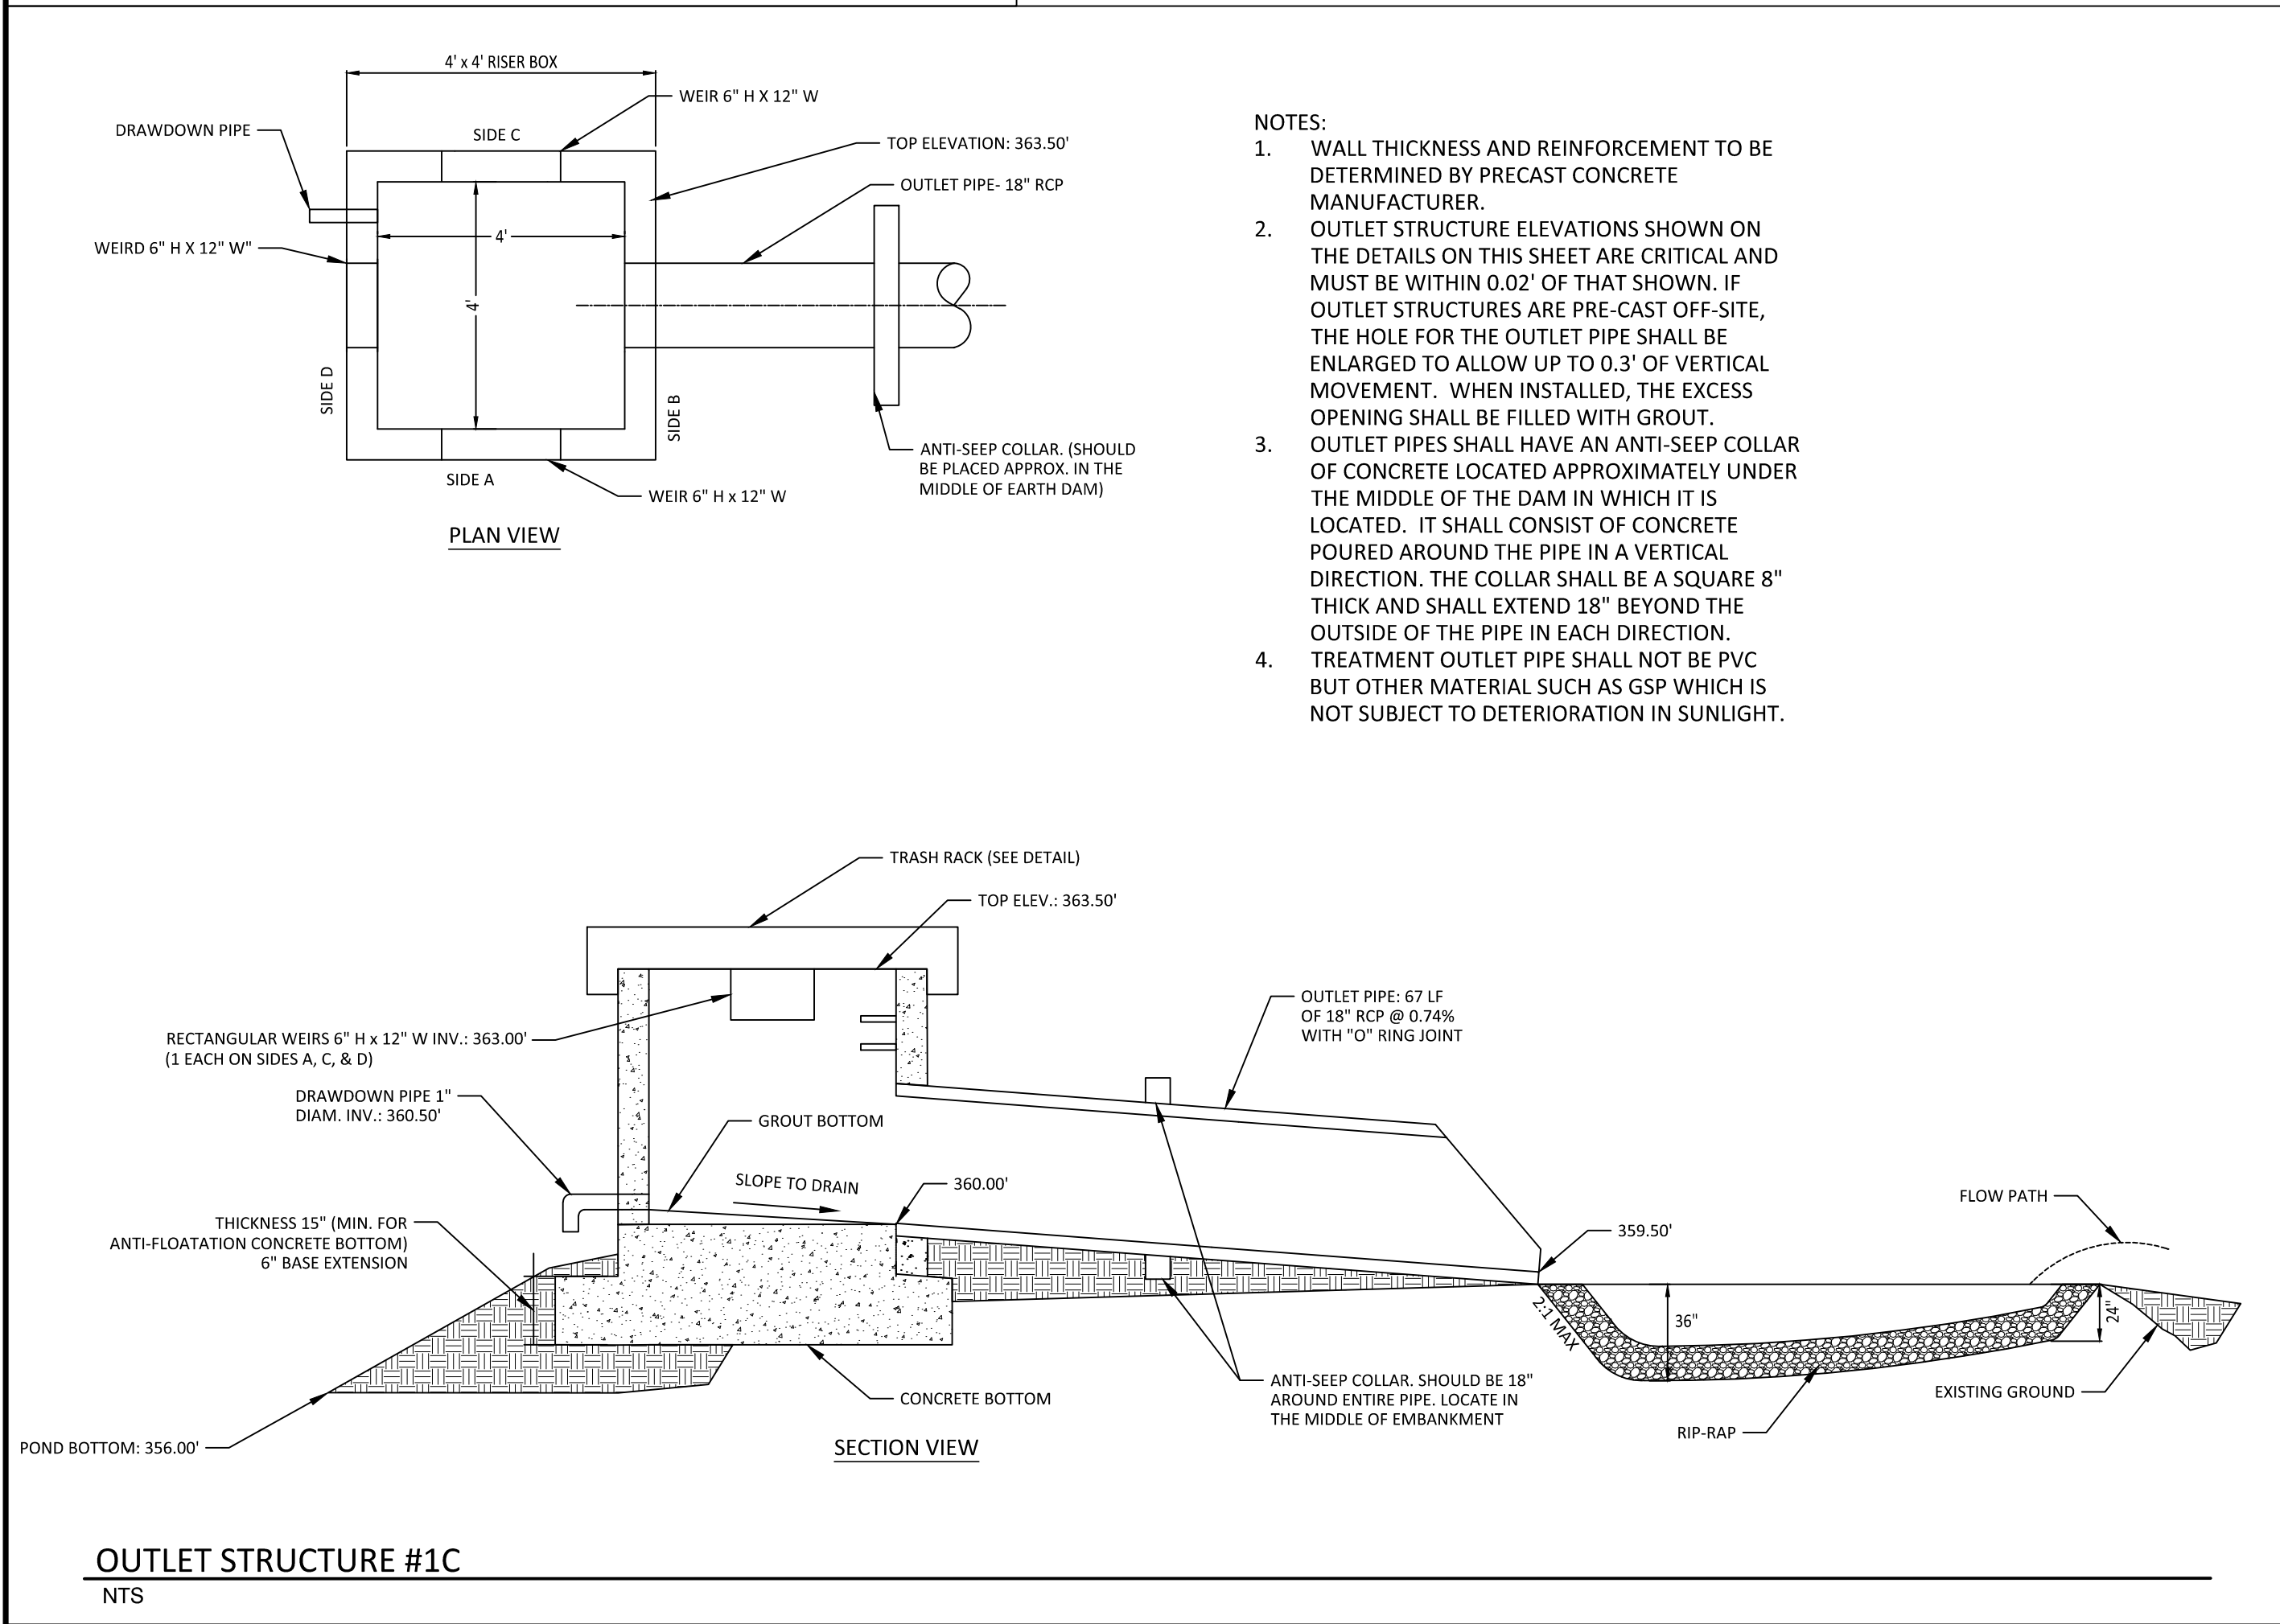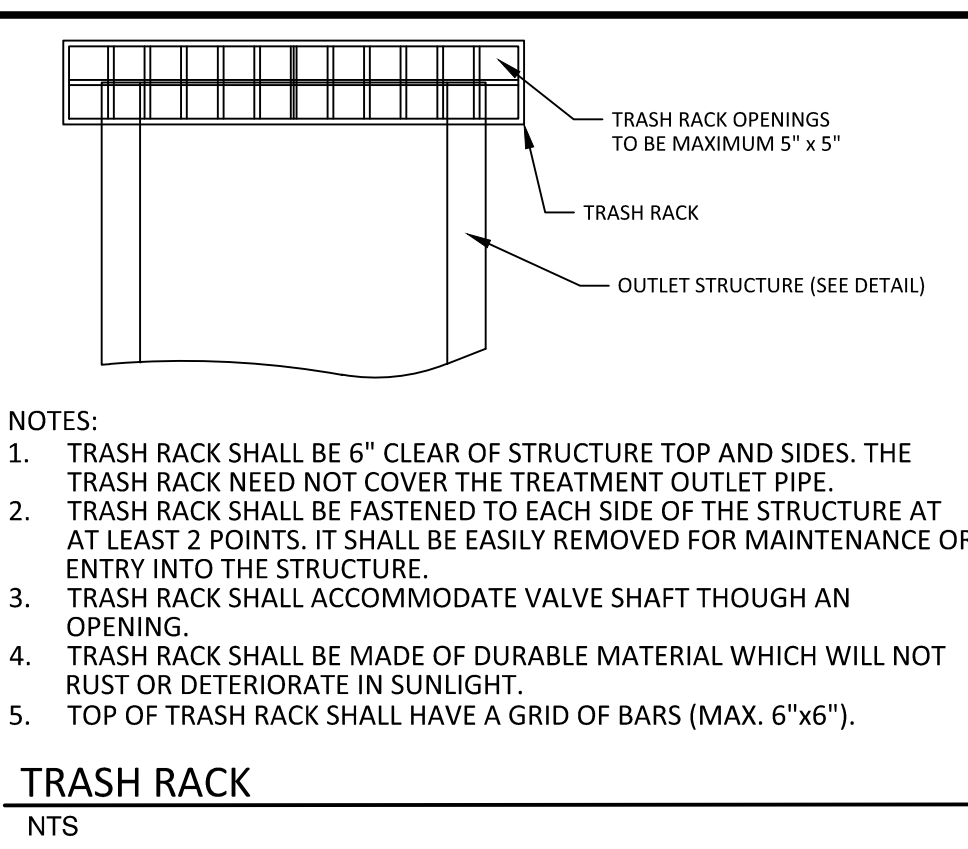

PLANT LIST VEGETATED SHELF PLANT SCHEDULE:			
VEGETATED SHELF (HERB.)			
EF	EUPATORIUM FISTULOSUM	JOE PYE WEED	4-6" POT @ 3' SPACING
HC	HIBISCUS COCCINEA	SCARLET ROSE MALLOW	4-6" POT @ 3' SPACING
CG	CHELONE GLABRA	WHITE TURTLEHEAD	4-6" POT @ 3' SPACING
LC	LOBELIA CARDINALIS	CARDINAL FLOWER	4-6" POT @ 3' SPACING

LANDSCAPE PLAN:
VEGETATED SHELF= 3172 sf (USE 793 PLANTS FROM LIST ABOVE)
USE EQUAL NUMBER OF PLANTS FROM LIST ABOVE

CALCULATION: 50 PLANTS PER 200 SF



AMERICAN
Engineering

American Engineering Associates - Southeast, P.A.
4020 Westchase Boulevard, Suite 450
Raleigh, NC 27667

919-469-1101



PRELIMINARY



FOR INFORMATION, ONLY

[illegible]

STIPULATION FOR REUSE

THIS DRAWING WAS PREPARED FOR USE ON THE SPECIFIC SITE, NAMED HEREON, CONTEMPORANEOUSLY WITH ITS ISSUE DATE AS LISTED, HEREON, AND IT IS NOT SUITABLE FOR USE ON A DIFFERENT PROJECT SITE OR AT A LATER TIME. USE OF THIS DRAWING FOR REFERENCE OR EXAMPLE ON ANOTHER PROJECT REQUIRES THE SERVICES OF PROPERLY LICENSED ARCHITECTS AND ENGINEERS. REPRODUCTION OF THIS DRAWING FOR REUSE ON ANOTHER PROJECT IS NOT AUTHORIZED AND MAY BE CONTRARY TO THE LAW.

MERIT RESERVE

SCM 1C DETAIL
ROLESVILLE RD
WAKE COUNTY NC 27312



JOB NUMBER:	23-0004
CHECKED BY:	BH
DRAWN BY:	DH/RC/SM/GE/MA/LL/JB
DATE:	05/01/2025
SHEET TITLE:	

SCM 1C DETAIL

SHEET NO.:



CG-403







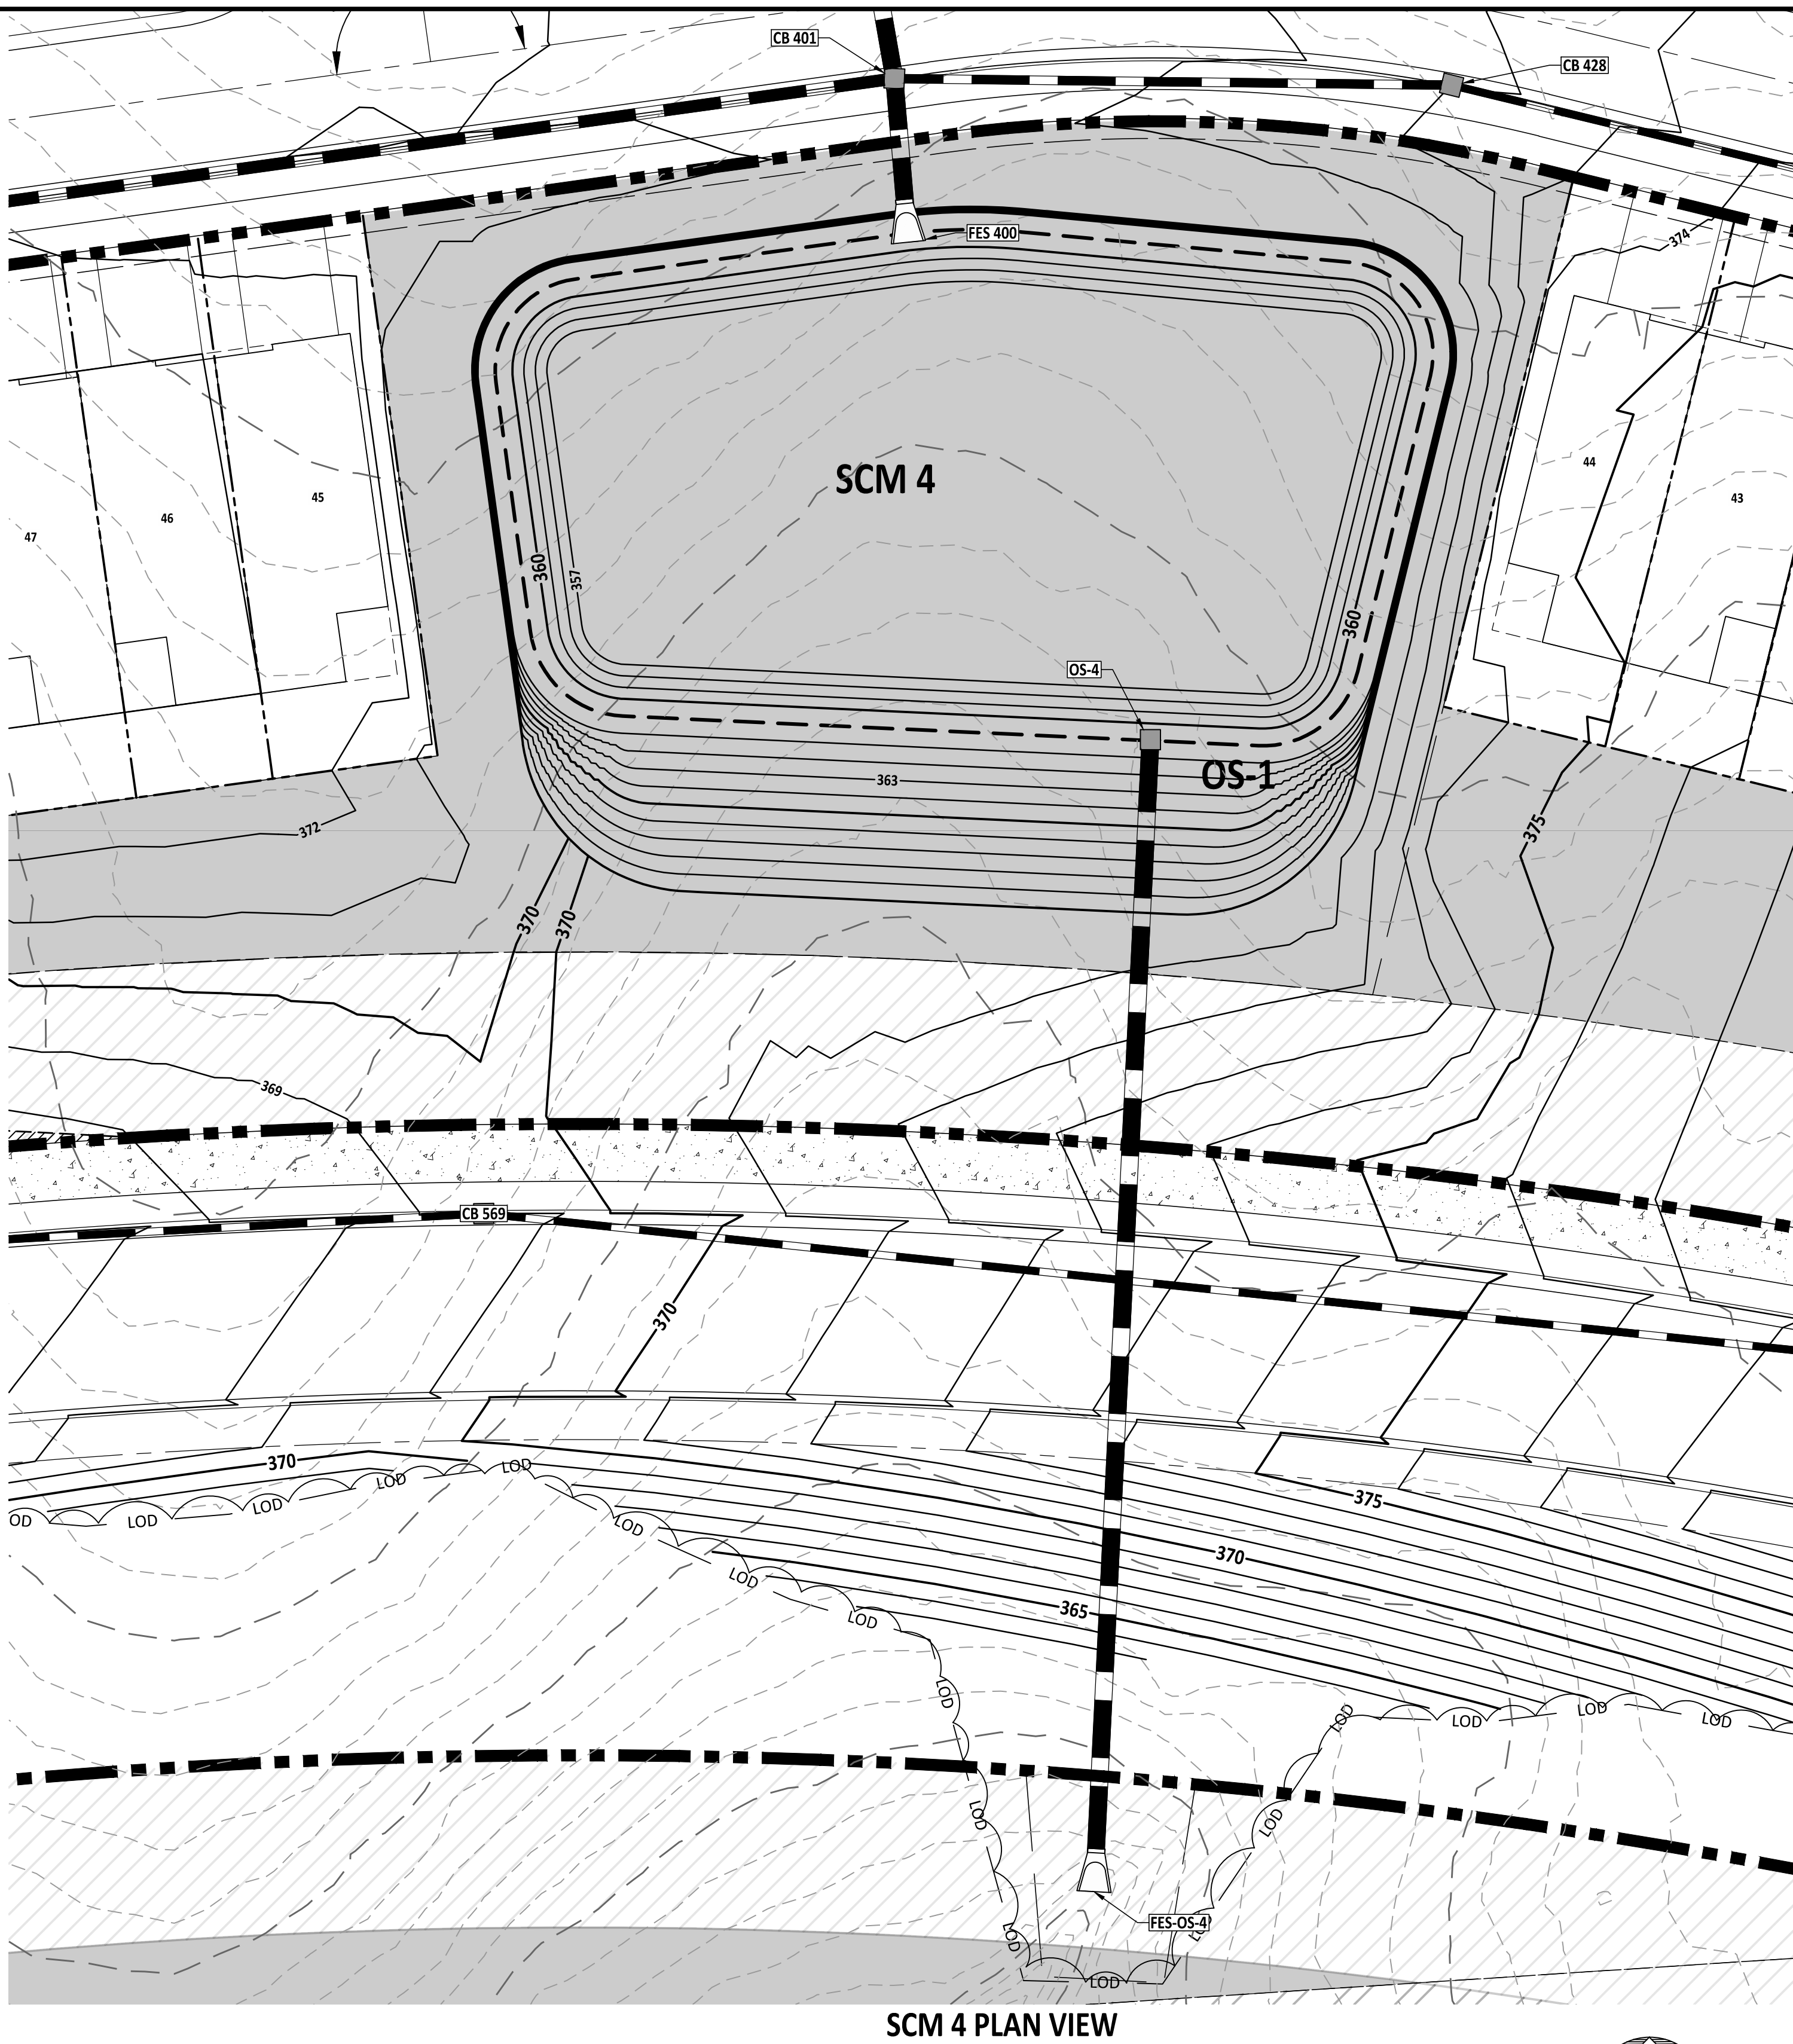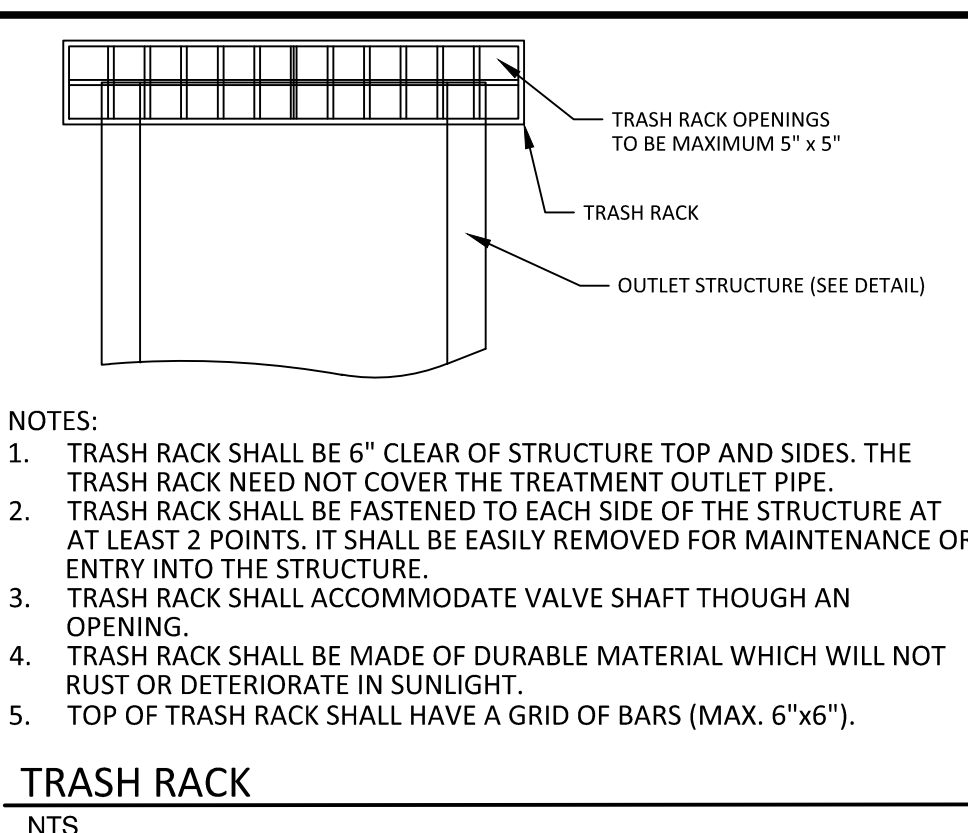

CALCULATION: 50 PLANTS PER 200 SF



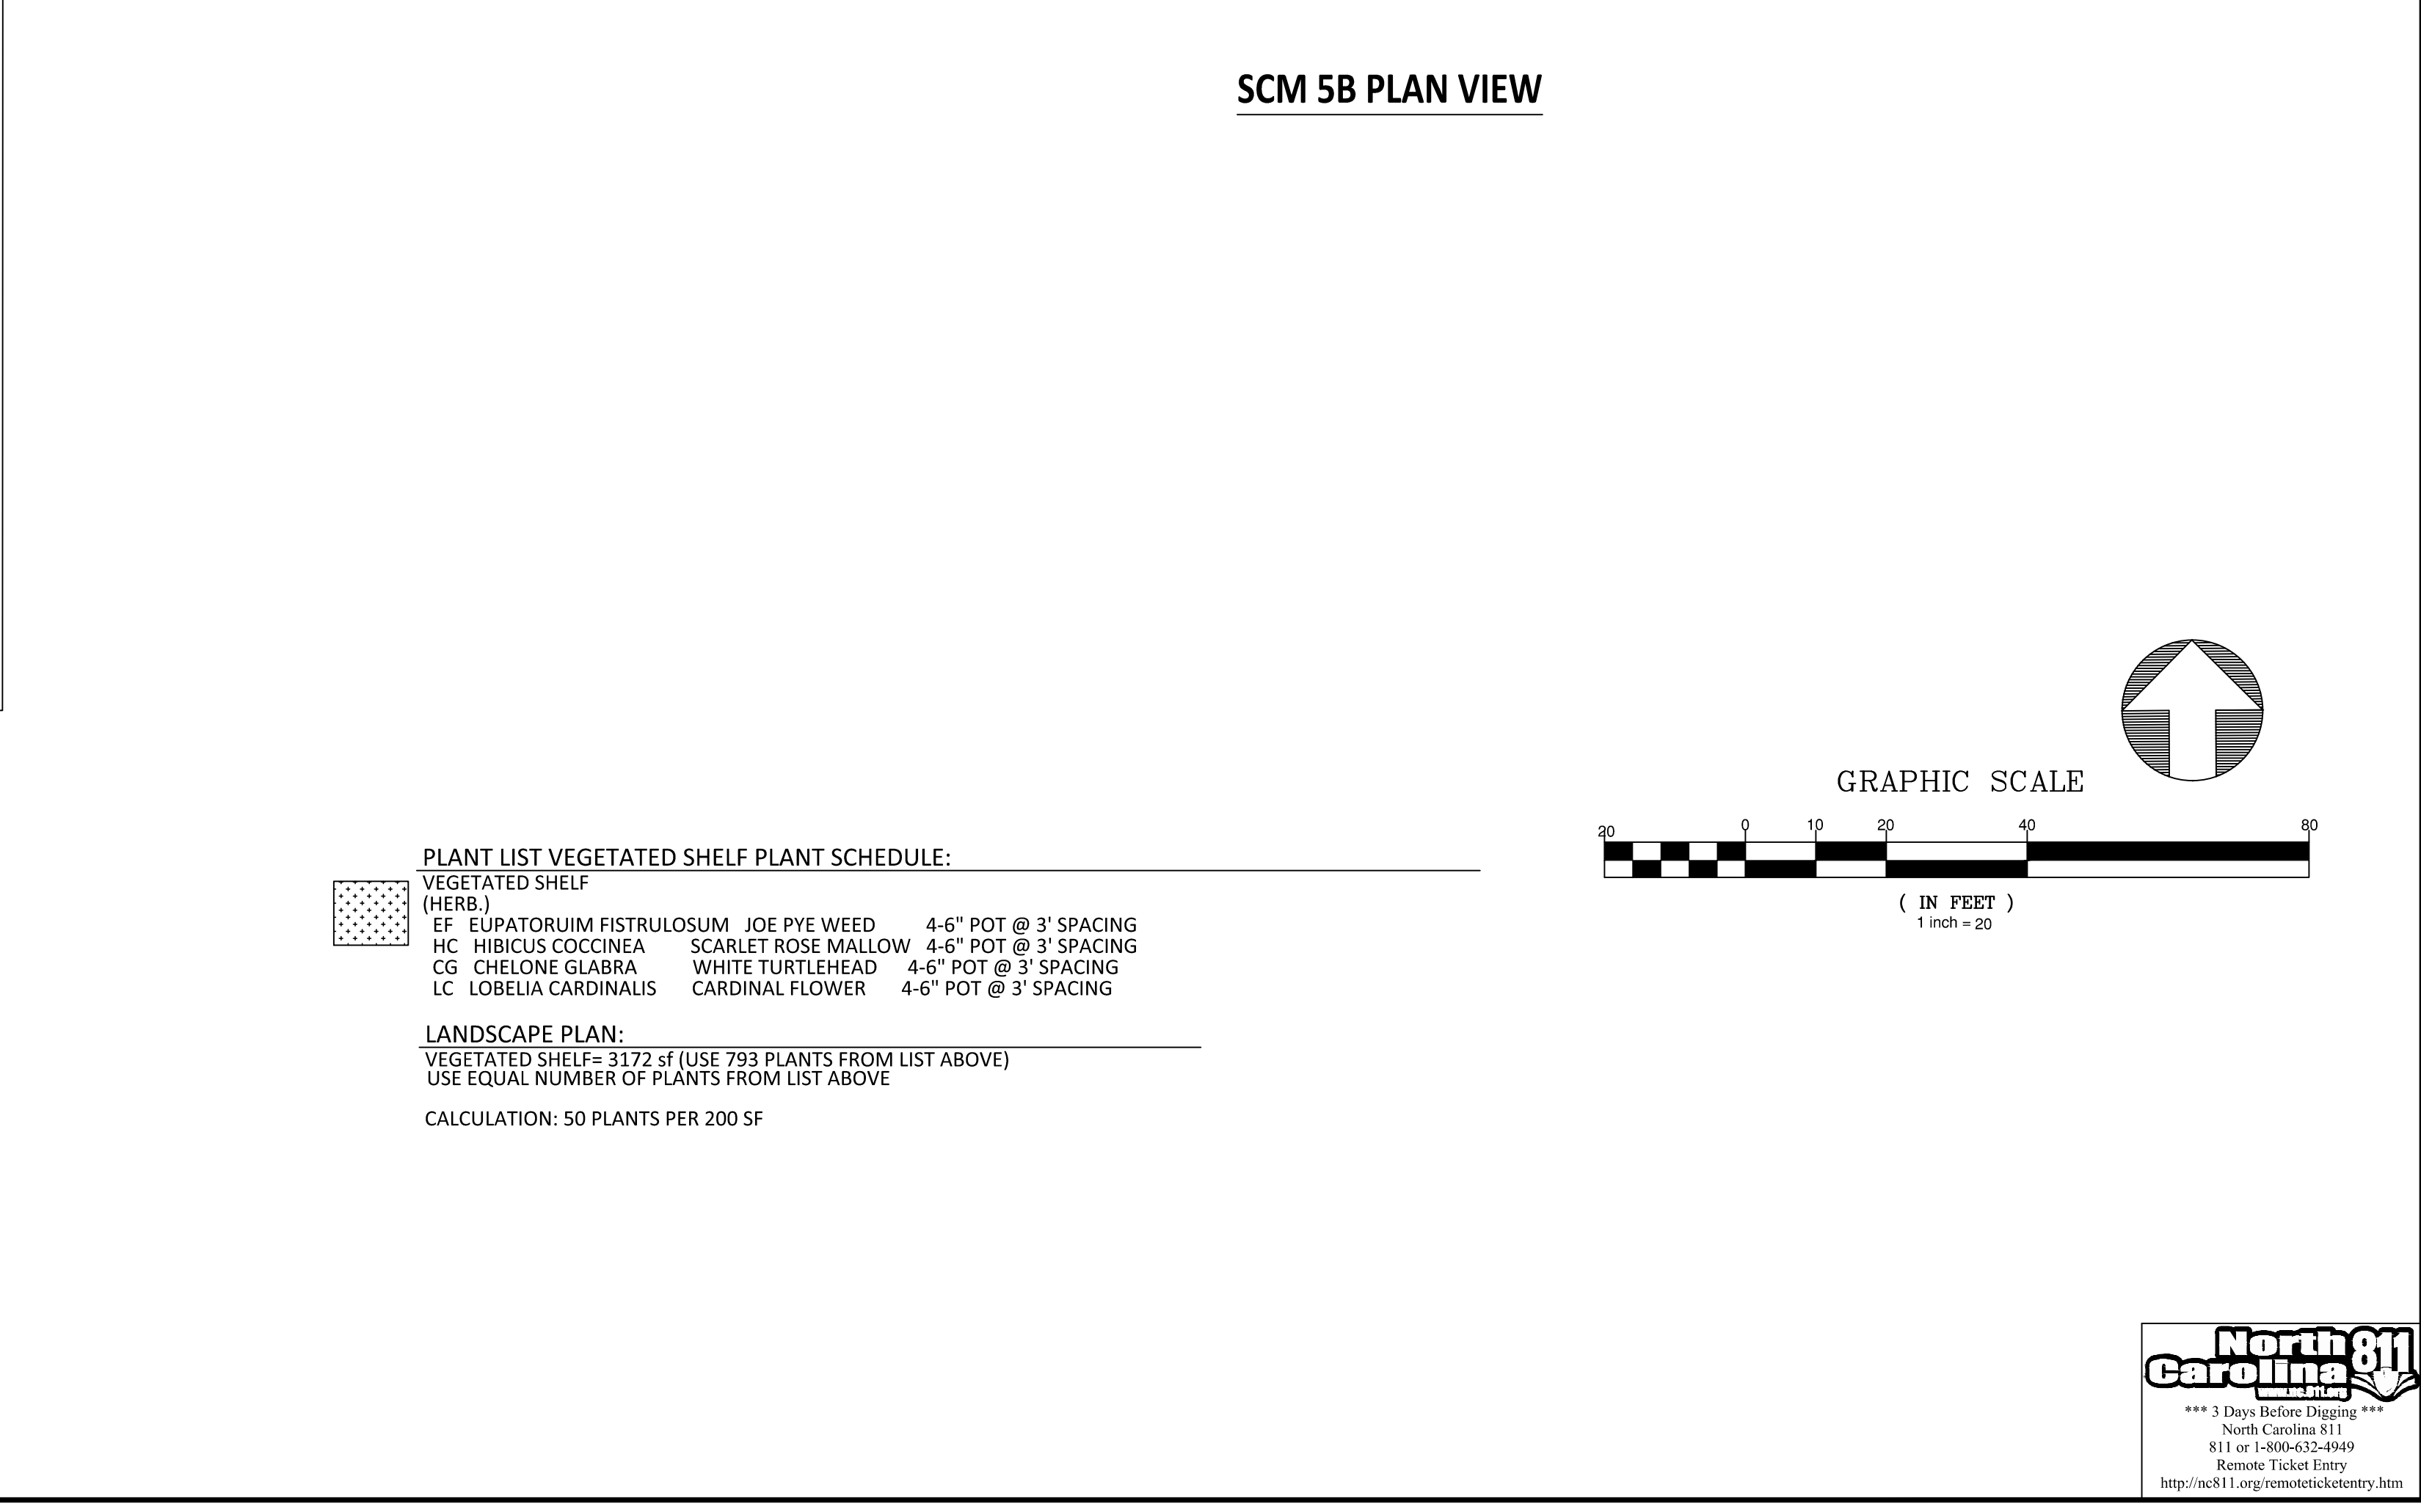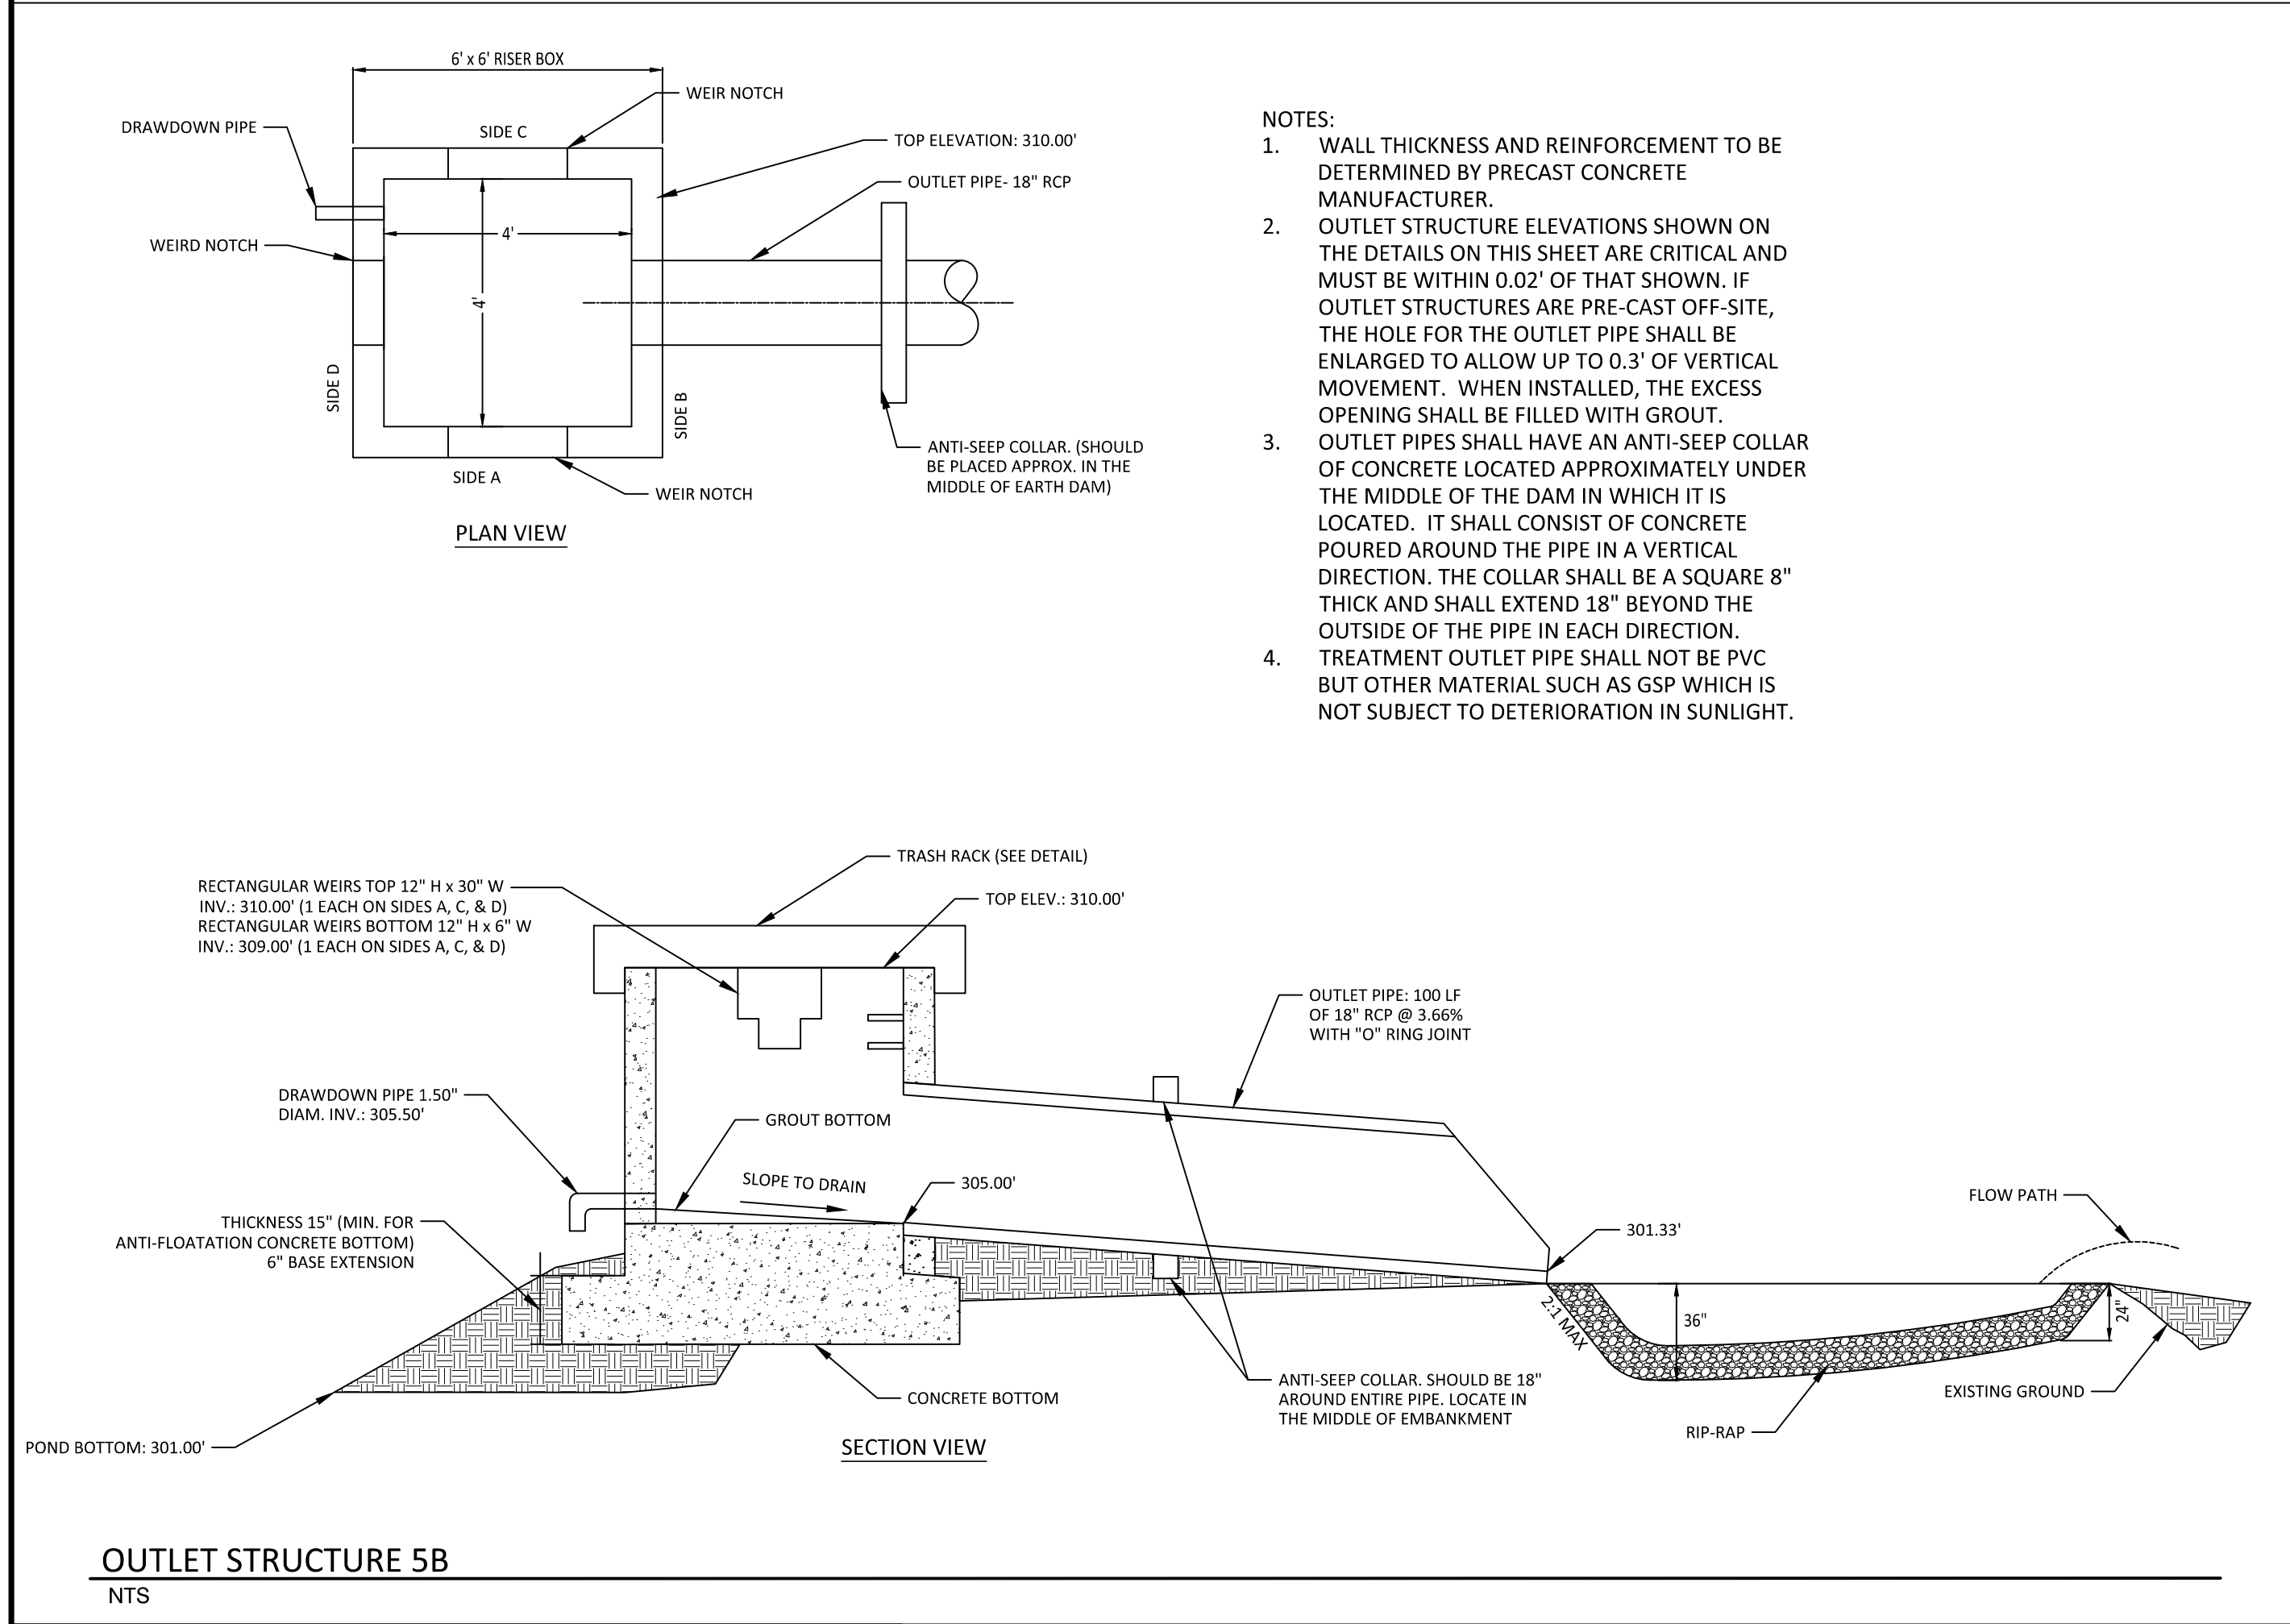


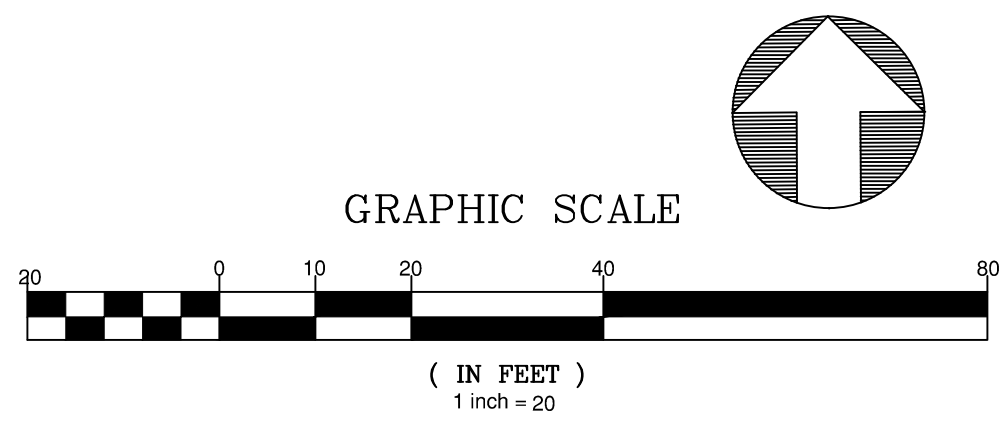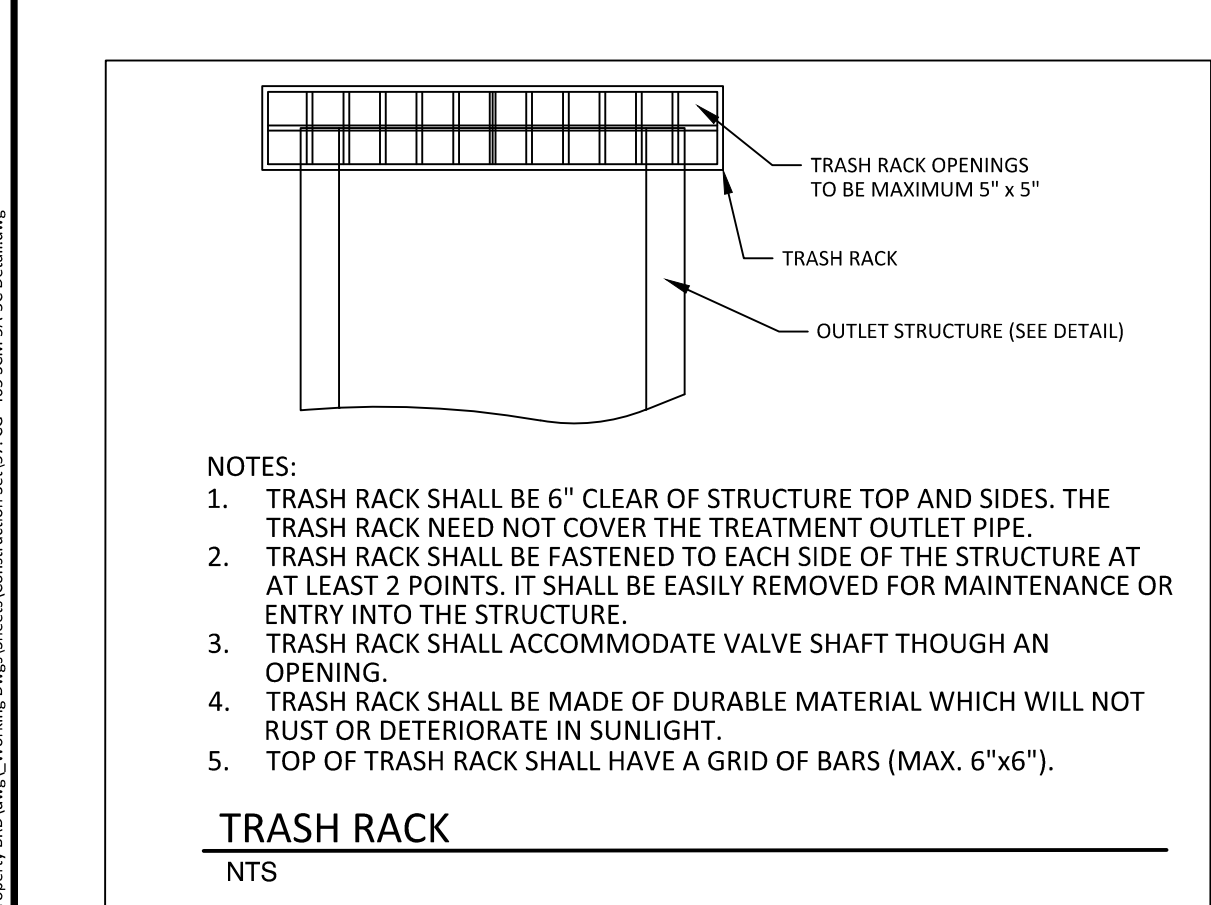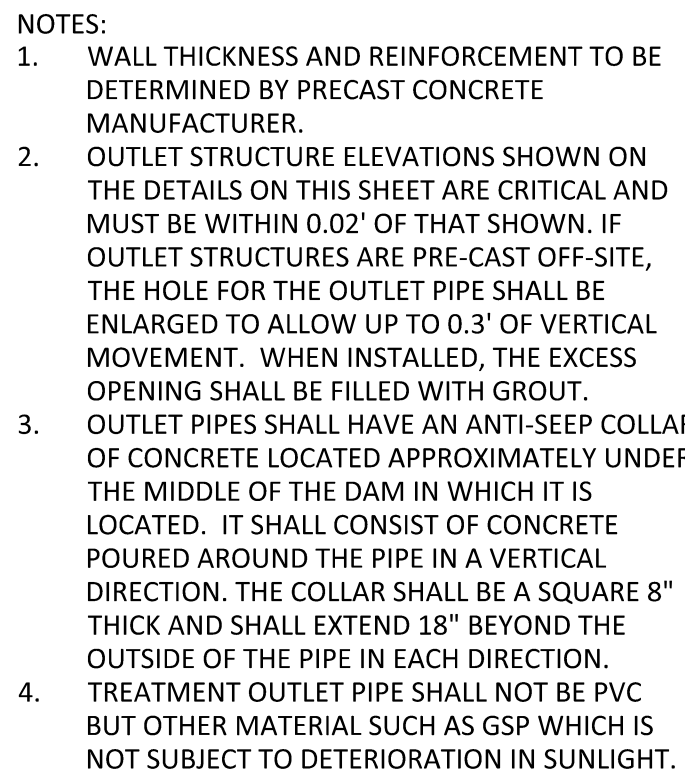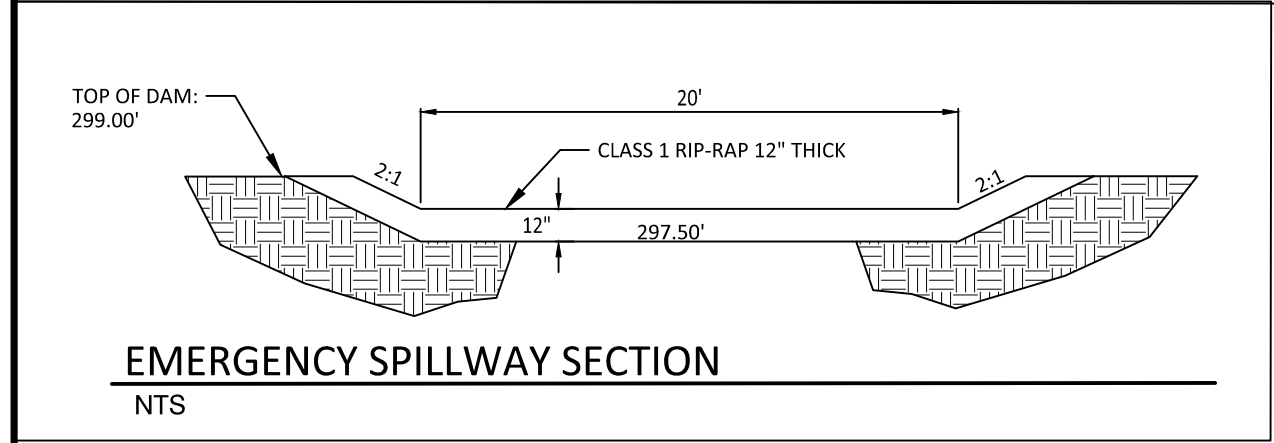

PLANT LIST VEGETATED SHELF PLANT SCHEDULE:			
VEGETATED SHELF (HERB.)			
EF	EUPATORIUM FISTULOSUM	JOE PYE WEED	4-6" POT @ 3' SPACING
HC	HIBISCUS COCCINEA	SCARLET ROSE MALLOW	4-6" POT @ 3' SPACING
CG	CHELONE GLABRA	WHITE TURTLEHEAD	4-6" POT @ 3' SPACING
LC	LOBELIA CARDINALIS	CARDINAL FLOWER	4-6" POT @ 3' SPACING

LANDSCAPE PLAN:
VEGETATED SHELF= 3172 sf (USE 793 PLANTS FROM LIST ABOVE)
USE EQUAL NUMBER OF PLANTS FROM LIST ABOVE

CALCULATION: 50 PLANTS PER 200 SF

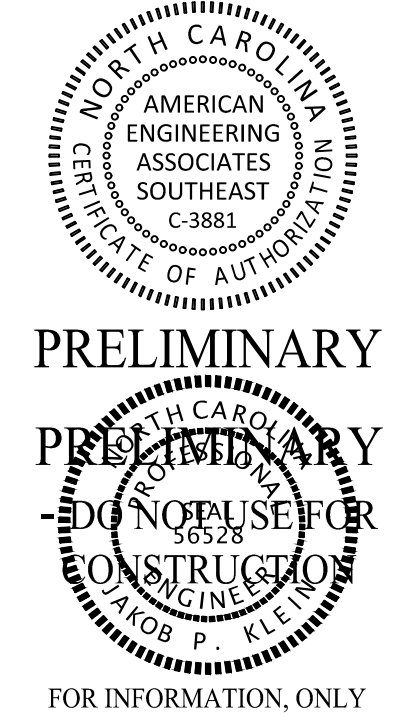[illegible]

STIPULATION FOR REUSE

THIS DRAWING WAS PREPARED FOR USE ON THE SPECIFIC SITE, NAMED HEREON, CONTEMPORANEOUSLY WITH ITS ISSUE DATE AS LISTED, HEREON, AND IT IS NOT SUITABLE FOR USE ON A DIFFERENT PROJECT SITE OR AT A LATER TIME. USE OF THIS DRAWING FOR REFERENCE OR EXAMPLE ON ANOTHER PROJECT REQUIRES THE SERVICES OF PROPERLY LICENSED ARCHITECTS AND ENGINEERS. REPRODUCTION OF THIS DRAWING FOR REUSE ON ANOTHER PROJECT IS NOT AUTHORIZED AND MAY BE CONTRARY TO THE LAW.

MERRITT RESERVE
CG408_SCM_5C
DETAIL
ROLESVILLE RD
WAKE COUNTY NC 27312

JOB NUMBER:	23-0004
CHECKED BY:	BH
DRAWN BY:	DH/RC/SM/GE/MA/LL/JB
DATE:	05/01/2025

**CG408_SCM 5C
DETAIL**

SHEET NO.:

