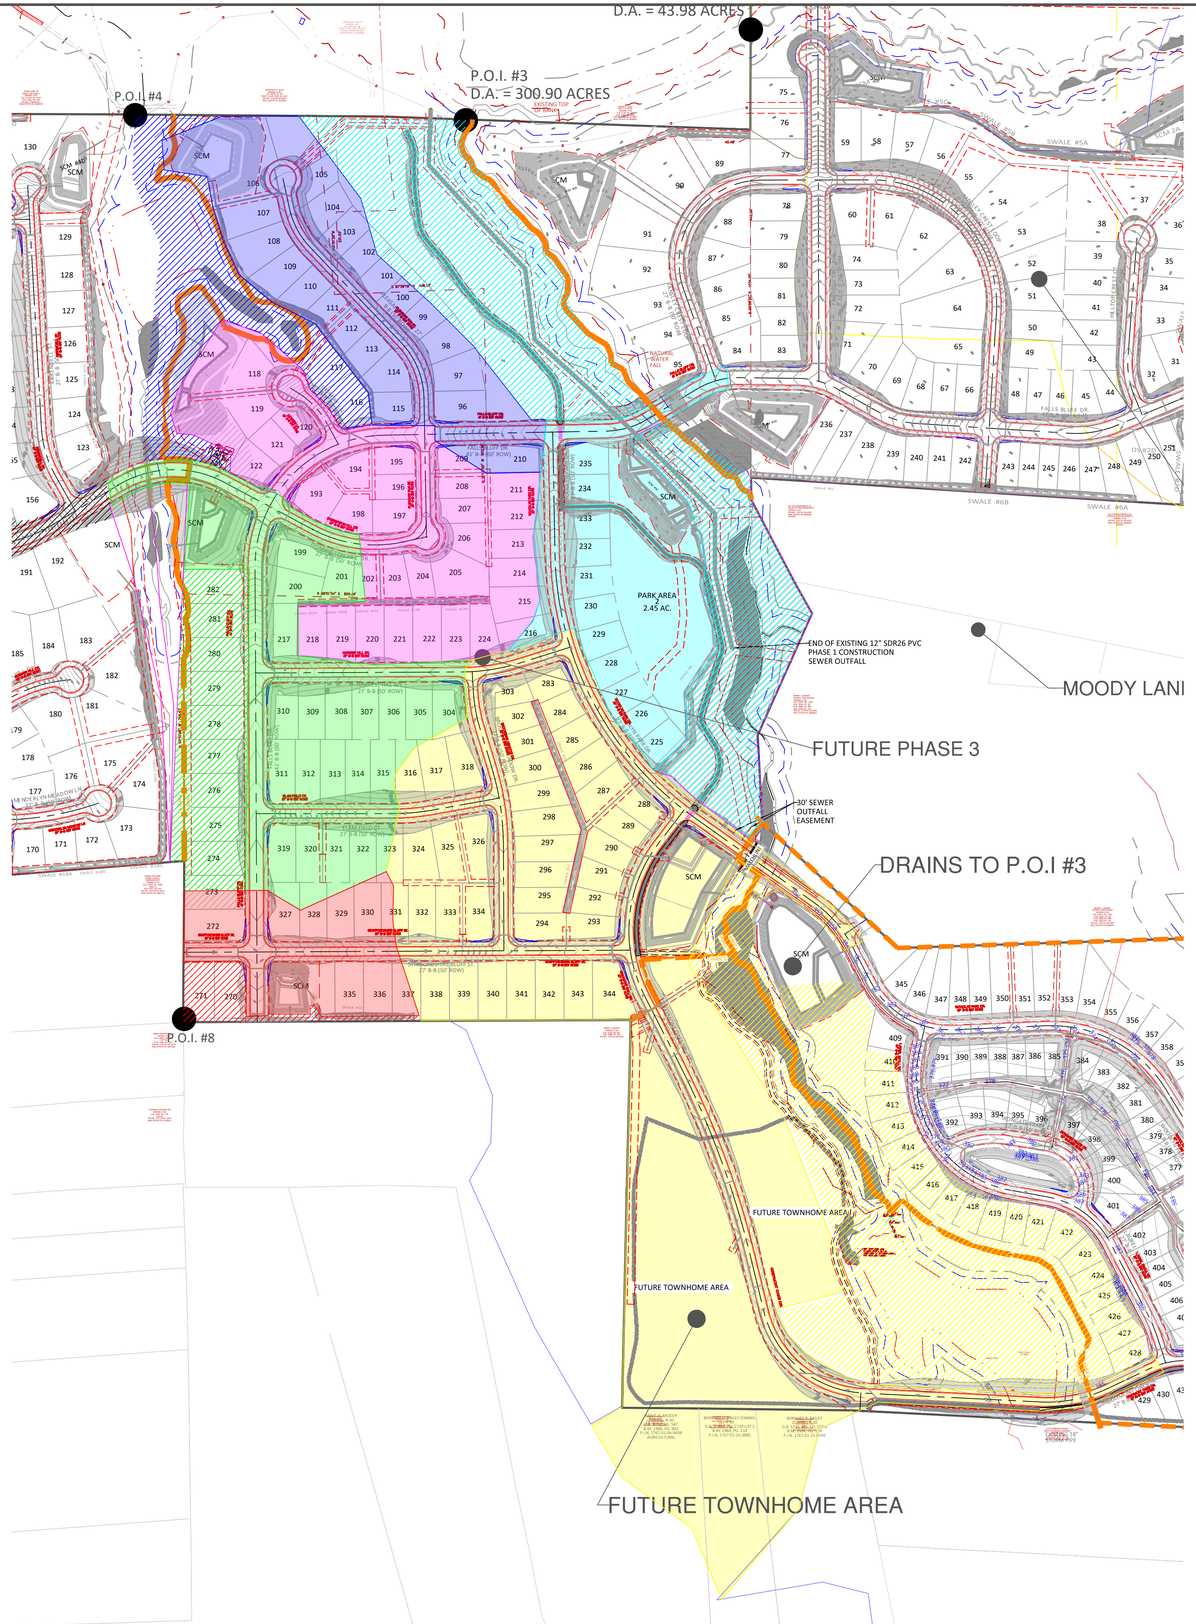

LEGEND:

- SCM 8A BYPASS
- SCM 4B BYPASS
- SCM 4E BYPASS
- SCM 3C BYPASS
- SCM 3C BYPASS
- SCM 8A DRAINAGE AREA
- SCM 4B DRAINAGE AREA
- SCM 4E DRAINAGE AREA
- SCM 3C DRAINAGE AREA
- SCM 3C DRAINAGE AREA
- SCM 4C DRAINAGE AREA

PHASELINE

LOT IMPERVIOUS AREAS

LOT SIZE:	IMPERVIOUS AREA:	LOT NUMBERS:
50'-59'	3,620 S.F.	N/A
60'-69'	3,920 S.F.	201-206, 288-293, 304-310
70'-79'	4,650 S.F.	116-122, 195-197, 207-209, 294-303, 311-318
80'-99'	5,400 S.F.	96-115, 210-235, 270-271, 283-287, 319-344
100'/+	5,750 S.F.	193-194, 198-200, 272-282

GRAPHIC SCALE

200 0 100 200 400 800

(IN FEET)
1 inch =200

CITY OF RALEIGH - PLANS AUTHORIZED FOR CONSTRUCTION

Electronic Approval: This approval is being issued electronically. This approval is valid only upon the signature of a City of Raleigh Review Officer below. The City will retain a copy of the approved plans. Any work authorized by this approval must proceed in accordance with the plans kept on file with the City. This electronic approval may not be edited once issued. Any modification to this approval once issued will invalidate this approval.

City of Raleigh Development Approval _____

Raleigh Water Review Officer

North Carolina 811 WE'LL DIG IT RIGHT

*** 3 Days Before Digging ***
North Carolina 811
811 or 1-800-632-4949
Remote Ticket Entry
http://nc811.org/remoteticketentry.htm

AMERICAN Engineering
American Engineering Associates - Southeast, P.A.
4020 Westchase Boulevard, Suite 450 919-469-1101
Raleigh, NC 27607

NORTH CAROLINA AMERICAN ENGINEERING ASSOCIATES SOUTHEAST C-3881 CERTIFICATE OF AUTHORIZATION

NORTH CAROLINA PROFESSIONAL SEAL 9810 ENGINEER JOHN R. HARMAN

NO.	DATE	REVISION:

STIPULATION FOR REUSE

THIS DRAWING WAS PREPARED FOR USE ON THE SPECIFIC SITE, NAMED HEREON, CONTEMPORANEOUSLY WITH ITS ISSUE DATE AS LISTED, HEREON, AND IT IS NOT SUITABLE FOR USE ON A DIFFERENT PROJECT SITE OR AT A LATER TIME. USE OF THIS DRAWING FOR REFERENCE OR EXAMPLE ON ANOTHER PROJECT REQUIRES THE SERVICES OF PROPERLY LICENSED ARCHITECTS AND ENGINEERS. REPRODUCTION OF THIS DRAWING FOR REUSE ON ANOTHER PROJECT IS NOT AUTHORIZED AND MAY BE CONTRARY TO THE LAW.

KALAS FALLS
PHASE 3
1832 ROLESVILLE ROAD
WAKE COUNTY, NC

JOB NUMBER: 9900
CHECKED BY:
DRAWN BY:
DATE: FEB 5, 2021
SHEET TITLE:

SHEET NO.:
EXHIBIT A

February 1, 2021

Z:\Jobs\9900\Weston Property\dwg_Working Dwgs\Base File\Post Drainage Exhibit.dwg