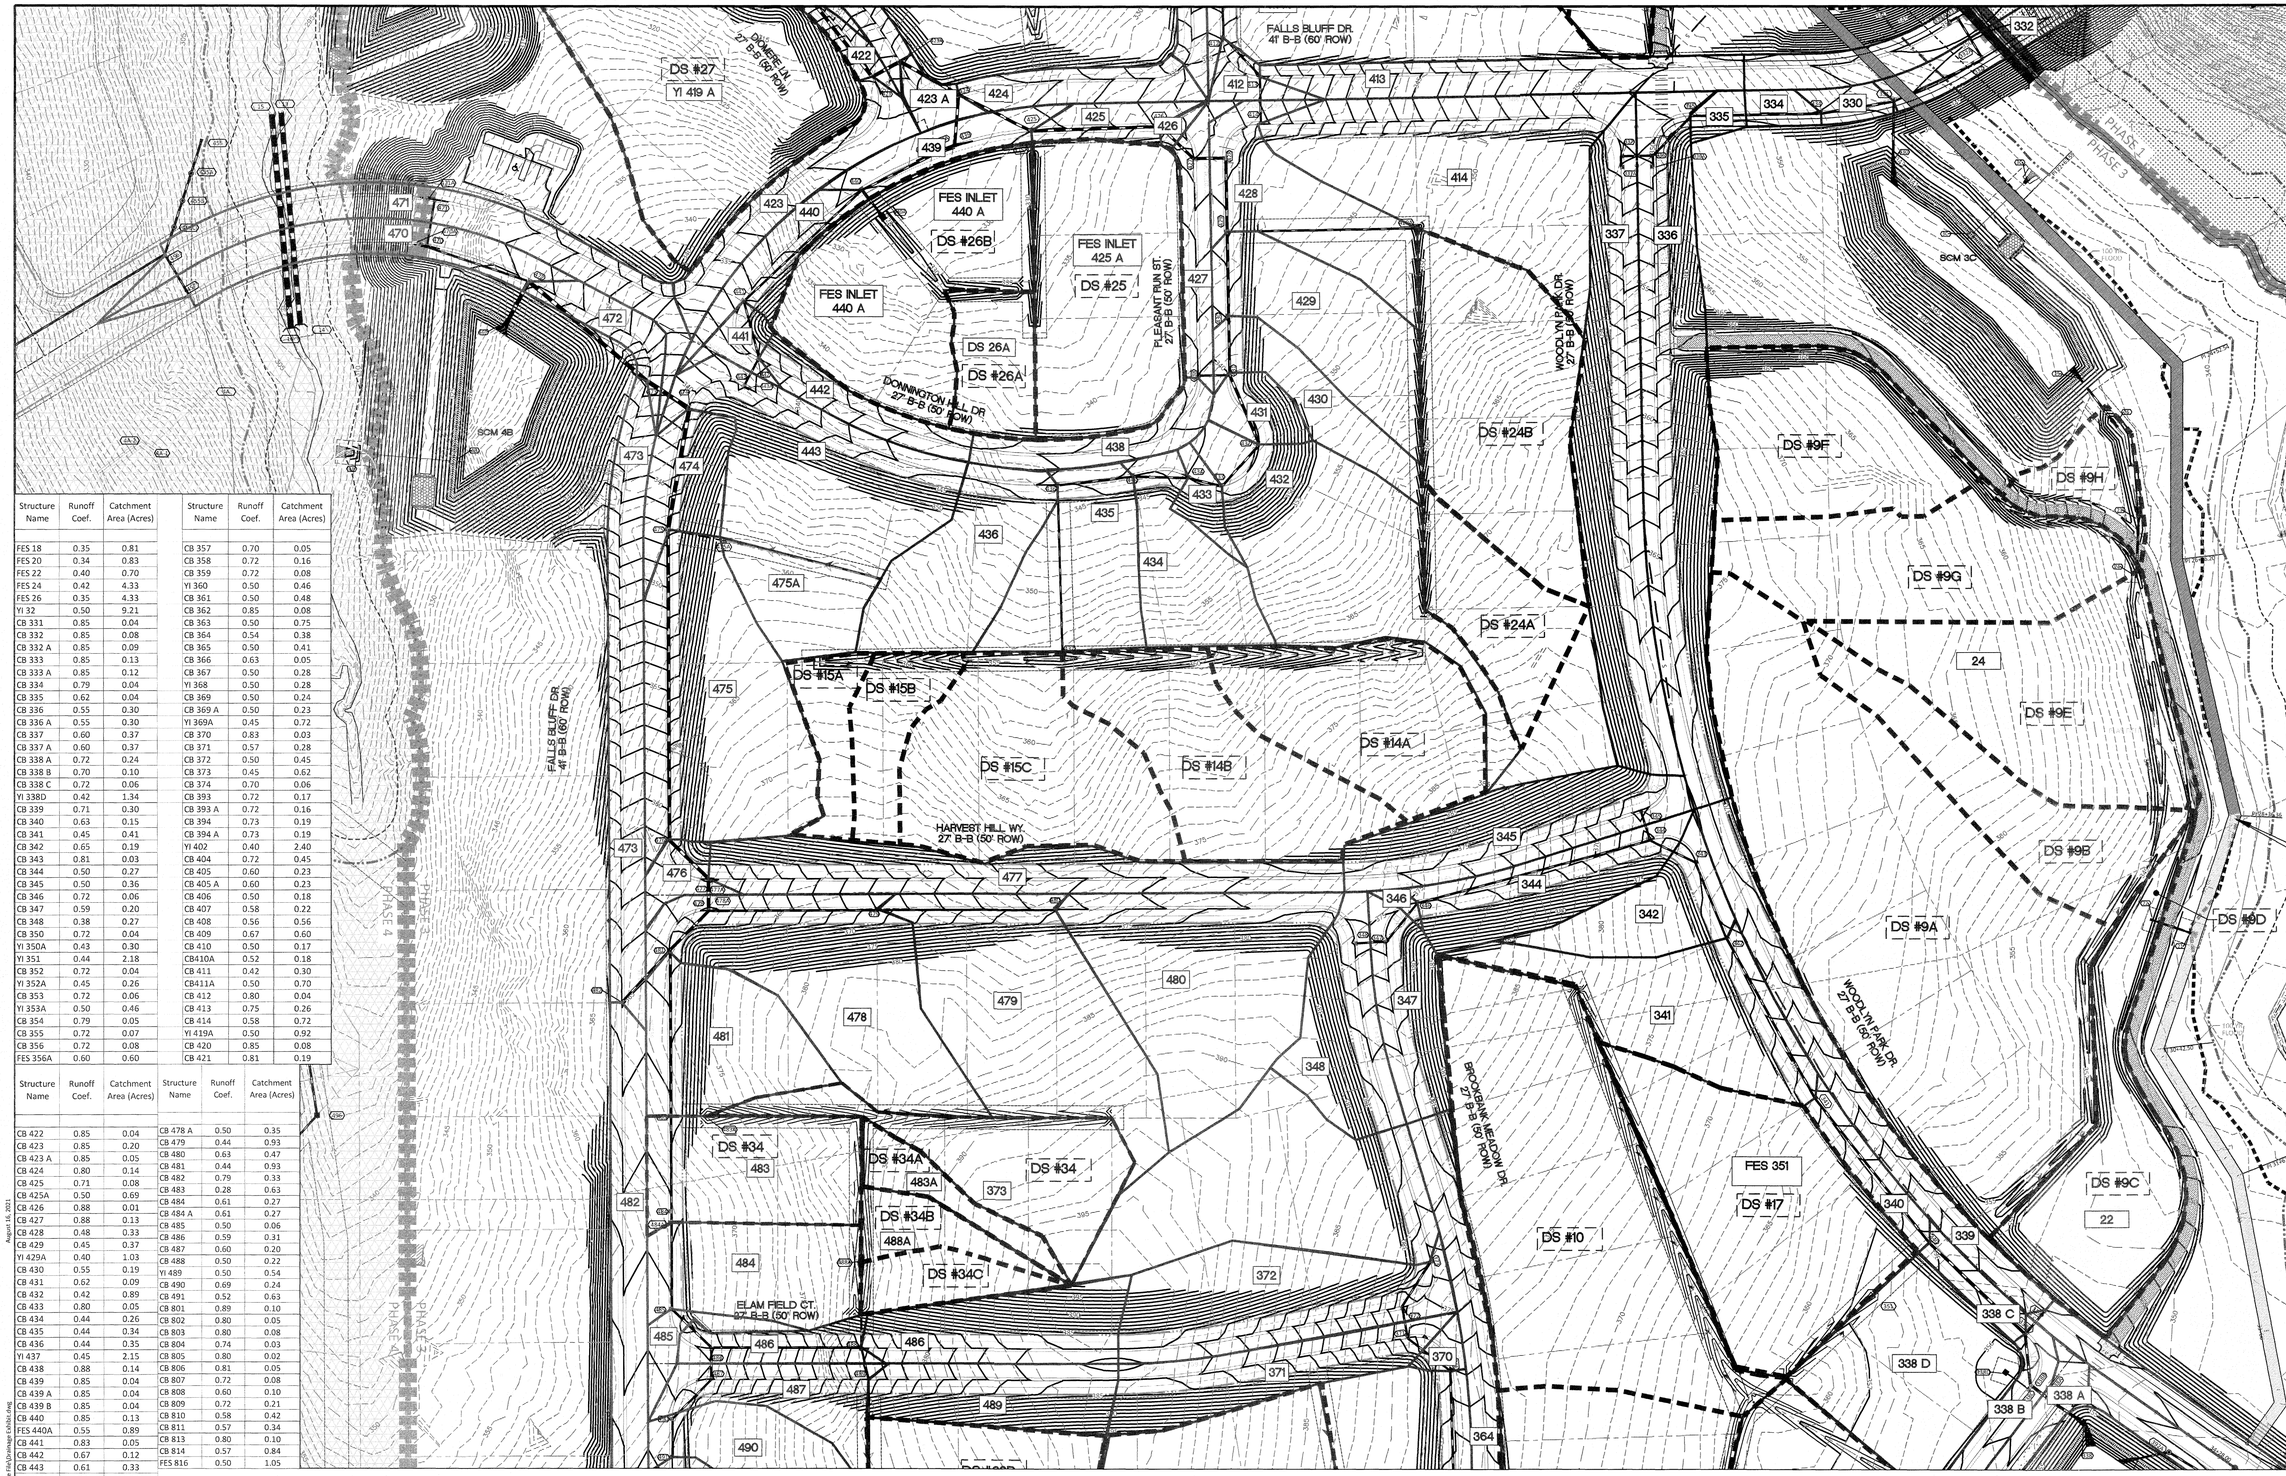

Structure Name	Runoff Coef.	Catchment Area (Acres)
FES 18	0.35	0.81
FES 20	0.34	0.83
FES 22	0.40	0.70
FES 24	0.42	4.33
FES 26	0.35	4.33
YI 32	0.50	9.21
CB 331	0.85	0.04
CB 332	0.85	0.08
CB 332 A	0.85	0.09
CB 333	0.85	0.13
CB 333 A	0.85	0.12
CB 334	0.79	0.04
CB 335	0.62	0.04
CB 336	0.55	0.30
CB 336 A	0.55	0.30
CB 337	0.60	0.37
CB 337 A	0.60	0.37
CB 338 A	0.72	0.24
CB 338 B	0.70	0.10
CB 338 C	0.72	0.06
YI 338D	0.42	1.34
CB 339	0.71	0.30
CB 340	0.63	0.15
CB 341	0.45	0.41
CB 342	0.65	0.19
CB 343	0.81	0.03
CB 344	0.50	0.27
CB 345	0.50	0.36
CB 346	0.72	0.06
CB 347	0.59	0.20
CB 348	0.38	0.27
CB 350	0.72	0.04
YI 350A	0.43	0.30
YI 351	0.44	2.18
CB 352	0.72	0.04
YI 352A	0.45	0.26
CB 353	0.72	0.06
YI 353A	0.50	0.46
CB 354	0.79	0.05
CB 355	0.72	0.07
CB 356	0.72	0.08
FES 356A	0.60	0.60

Structure Name	Runoff Coef.	Catchment Area (Acres)
CB 357	0.70	0.05
CB 358	0.72	0.16
CB 359	0.72	0.08
YI 360	0.50	0.46
CB 361	0.50	0.48
CB 362	0.85	0.08
CB 363	0.50	0.75
CB 364	0.54	0.38
CB 365	0.50	0.41
CB 366	0.63	0.05
CB 367	0.50	0.28
YI 368	0.50	0.28
CB 369	0.50	0.24
CB 369 A	0.50	0.23
YI 369A	0.45	0.72
CB 370	0.83	0.03
CB 371	0.57	0.28
CB 372	0.50	0.45
CB 373	0.45	0.62
CB 374	0.70	0.06
CB 393	0.72	0.17
CB 393 A	0.72	0.16
CB 394	0.73	0.19
CB 394 A	0.73	0.19
YI 402	0.40	2.40
CB 404	0.72	0.45
CB 405	0.60	0.23
CB 405 A	0.60	0.23
CB 406	0.50	0.18
CB 407	0.58	0.22
CB 408	0.56	0.56
CB 409	0.67	0.60
CB 410	0.50	0.17
CB410A	0.52	0.18
CB 411	0.42	0.30
CB411A	0.50	0.70
CB 412	0.80	0.04
CB 413	0.75	0.26
CB 414	0.58	0.72
YI 419A	0.50	0.92
CB 420	0.85	0.08
CB 421	0.81	0.19

Structure Name	Runoff Coef.	Catchment Area (Acres)
CB 422	0.85	0.04
CB 423	0.85	0.20
CB 423 A	0.85	0.05
CB 424	0.80	0.14
CB 425	0.71	0.08
CB 425A	0.50	0.69
CB 426	0.88	0.01
CB 427	0.88	0.13
CB 428	0.48	0.33
CB 429	0.45	0.37
YI 429A	0.40	1.03
CB 430	0.55	0.19
CB 431	0.62	0.09
CB 432	0.42	0.89
CB 433	0.80	0.05
CB 434	0.44	0.26
CB 435	0.44	0.34
CB 436	0.44	0.35
YI 437	0.45	2.15
CB 438	0.88	0.14
CB 439	0.85	0.04
CB 439 A	0.85	0.04
CB 439 B	0.85	0.04
CB 440	0.85	0.13
FES 440A	0.55	0.89
CB 441	0.83	0.05
CB 442	0.67	0.12
CB 443	0.61	0.33
CB443A	0.61	37.00
CB 470	0.66	0.29
CB 470 A	0.80	0.11
CB 471	0.77	0.18
CB 471 A	0.77	0.18
CB 472	0.80	0.10
CB 473	0.66	0.45
CB 474	0.56	0.16
CB 475	0.56	0.66
CB 476	0.80	0.10
CB 477	0.60	0.22
CB477A	0.60	0.22
CB 478	0.58	0.35

Structure Name	Runoff Coef.	Catchment Area (Acres)
CB 478 A	0.50	0.35
CB 479	0.44	0.93
CB 480	0.63	0.47
CB 481	0.44	0.93
CB 482	0.79	0.33
CB 483	0.28	0.63
CB 484	0.61	0.27
CB 484 A	0.61	0.27
CB 485	0.50	0.06
CB 486	0.59	0.31
CB 487	0.60	0.20
CB 488	0.50	0.22
YI 489	0.50	0.54
CB 490	0.69	0.24
CB 491	0.52	0.63
CB 801	0.89	0.10
CB 802	0.80	0.05
CB 803	0.80	0.08
CB 804	0.74	0.03
CB 805	0.80	0.02
CB 806	0.81	0.05
CB 807	0.72	0.08
CB 808	0.60	0.10
CB 809	0.72	0.21
CB 810	0.58	0.42
CB 811	0.57	0.34
CB 813	0.80	0.10
CB 814	0.57	0.84
FES 816	0.50	1.05

GRAPHIC SCALE

(IN FEET)
1 inch = ft 60

LEGEND	
- - - - -	SWALE BOUNDARY AREA
———	STRUCTURE BOUNDARY AREA

North Carolina 811
www.nc811.org
*** 3 Days Before Digging ***
North Carolina 811
811 or 1-800-632-4949
Remote Ticket Entry
http://nc811.org/remoteticketentry.htm

AMERICAN Engineering
American Engineering Associates - Southeast, P.A.
4020 Westchase Boulevard, Suite 450
Raleigh, NC 27607
919-469-1101

NORTH CAROLINA
AMERICAN ENGINEERING ASSOCIATES SOUTHEAST
C-3881
CERTIFICATE OF AUTHORIZATION

NORTH CAROLINA
PROFESSIONAL
SEAL
9810
ENGINEER
JOHN R. HARMAN

NO.	DATE	REVISION:

STIPULATION FOR REUSE

THIS DRAWING WAS PREPARED FOR USE ON THE SPECIFIC SITE, NAMED HEREON, CONTEMPORANEOUSLY WITH ITS ISSUE DATE AS LISTED, HEREON, AND IT IS NOT SUITABLE FOR USE ON A DIFFERENT PROJECT SITE OR AT A LATER TIME. USE OF THIS DRAWING FOR REFERENCE OR EXAMPLE ON ANOTHER PROJECT REQUIRES THE SERVICES OF PROPERLY LICENSED ARCHITECTS AND ENGINEERS. REPRODUCTION OF THIS DRAWING FOR REUSE ON ANOTHER PROJECT IS NOT AUTHORIZED AND MAY BE CONTRARY TO THE LAW.

KALAS FALLS PHASE 3

1832 ROLESVILLE ROAD
WAKE COUNTY, NC

JOB NUMBER: 9900
CHECKED BY:
DRAWN BY:
DATE: FEB 18, 2021

SHEET TITLE:

DRAINAGE AREA EXHIBIT PHASE 3

SHEET NO.:

EXHIBIT M

August 18, 2021

Z:\Jobs\1900\Working Projects\Kalas_Working Dwgs\Base Files\Drainage Exhibits.dwg