Structure Name	Runoff Coef.	Catchment Area (Acres)
FES 18	0.35	0.81
FES 20	0.34	0.83
FES 22	0.40	0.70
FES 24	0.42	4.33
FES 26	0.35	4.33
YI 32	0.50	9.21
CB 331	0.85	0.04
CB 332	0.85	0.08
CB 332 A	0.85	0.09
CB 333	0.85	0.13
CB 333 A	0.85	0.12
CB 334	0.79	0.04
CB 335	0.62	0.04
CB 336	0.55	0.30
CB 336 A	0.55	0.30
CB 337	0.60	0.37
CB 337 A	0.60	0.37
CB 338 A	0.72	0.24
CB 338 B	0.70	0.10
CB 338 C	0.72	0.06
YI 338D	0.42	1.34
CB 339	0.71	0.30
CB 340	0.63	0.15
CB 341	0.45	0.41
CB 342	0.65	0.19
CB 343	0.81	0.03
CB 344	0.50	0.27
CB 345	0.50	0.36
CB 346	0.72	0.06
CB 347	0.59	0.20
CB 348	0.38	0.27
CB 350	0.72	0.04
YI 350A	0.43	0.30
YI 351	0.44	2.18
CB 352	0.72	0.04
YI 352A	0.45	0.26
CB 353	0.72	0.06
YI 353A	0.50	0.46
CB 354	0.79	0.05
CB 355	0.72	0.07
CB 356	0.72	0.08
FES 356A	0.60	0.60

Structure Name	Runoff Coef.	Catchment Area (Acres)
CB 357	0.70	0.05
CB 358	0.72	0.16
CB 359	0.72	0.08
YI 360	0.50	0.46
CB 361	0.50	0.48
CB 362	0.85	0.08
CB 363	0.50	0.75
CB 364	0.54	0.38
CB 365	0.50	0.41
CB 366	0.63	0.05
CB 367	0.50	0.28
YI 368	0.50	0.28
CB 369	0.50	0.24
CB 369 A	0.50	0.23
YI 369A	0.45	0.72
CB 370	0.83	0.03
CB 371	0.57	0.28
CB 372	0.50	0.45
CB 373	0.45	0.62
CB 374	0.70	0.06
CB 393	0.72	0.17
CB 393 A	0.72	0.16
CB 394	0.73	0.19
CB 394 A	0.73	0.19
YI 402	0.40	2.40
CB 404	0.72	0.45
CB 405	0.60	0.23
CB 405 A	0.60	0.23
CB 406	0.50	0.18
CB 407	0.58	0.22
CB 408	0.56	0.56
CB 409	0.67	0.60
CB 410	0.50	0.17
CB410A	0.52	0.18
CB 411	0.42	0.30
CB411A	0.50	0.70
CB 412	0.80	0.04
CB 413	0.75	0.26
CB 414	0.58	0.72
YI 419A	0.50	0.92
CB 420	0.85	0.08
CB 421	0.81	0.19

Structure Name	Runoff Coef.	Catchment Area (Acres)
CB 422	0.85	0.04
CB 423	0.85	0.20
CB 423 A	0.85	0.05
CB 424	0.80	0.14
CB 425	0.71	0.08
CB 425A	0.50	0.69
CB 426	0.88	0.01
CB 427	0.88	0.13
CB 428	0.48	0.33
CB 429	0.45	0.37
YI 429A	0.40	1.03
CB 430	0.55	0.19
CB 431	0.62	0.09
CB 432	0.42	0.89
CB 433	0.80	0.05
CB 434	0.44	0.26
CB 435	0.44	0.34
CB 436	0.44	0.35
YI 437	0.45	2.15
CB 438	0.88	0.14
CB 439	0.85	0.04
CB 439 A	0.85	0.04
CB 439 B	0.85	0.04
CB 440	0.85	0.13
FES 440A	0.55	0.89
CB 441	0.83	0.05
CB 442	0.67	0.12
CB 443	0.61	0.33
CB443A	0.61	37.00
CB 470	0.66	0.29
CB 470 A	0.80	0.11
CB 471	0.77	0.18
CB 471 A	0.77	0.18
CB 472	0.80	0.10
CB 473	0.66	0.45
CB 474	0.56	0.16
CB 475	0.56	0.66
CB 476	0.80	0.10
CB 477	0.60	0.22
CB477A	0.60	0.22
CB 478	0.58	0.35

Structure Name	Runoff Coef.	Catchment Area (Acres)
CB 478 A	0.50	0.35
CB 479	0.44	0.93
CB 480	0.63	0.47
CB 481	0.44	0.93
CB 482	0.79	0.33
CB 483	0.28	0.63
CB 484	0.61	0.27
CB 484 A	0.61	0.27
CB 485	0.50	0.06
CB 486	0.59	0.31
CB 487	0.60	0.20
CB 488	0.50	0.22
YI 489	0.50	0.54
CB 490	0.69	0.24
CB 491	0.52	0.63
CB 801	0.89	0.10
CB 802	0.80	0.05
CB 803	0.80	0.08
CB 804	0.74	0.03
CB 805	0.80	0.02
CB 806	0.81	0.05
CB 807	0.72	0.08
CB 808	0.60	0.10
CB 809	0.72	0.21
CB 810	0.58	0.42
CB 811	0.57	0.34
CB 813	0.80	0.10
CB 814	0.57	0.84
FES 816	0.50	1.05

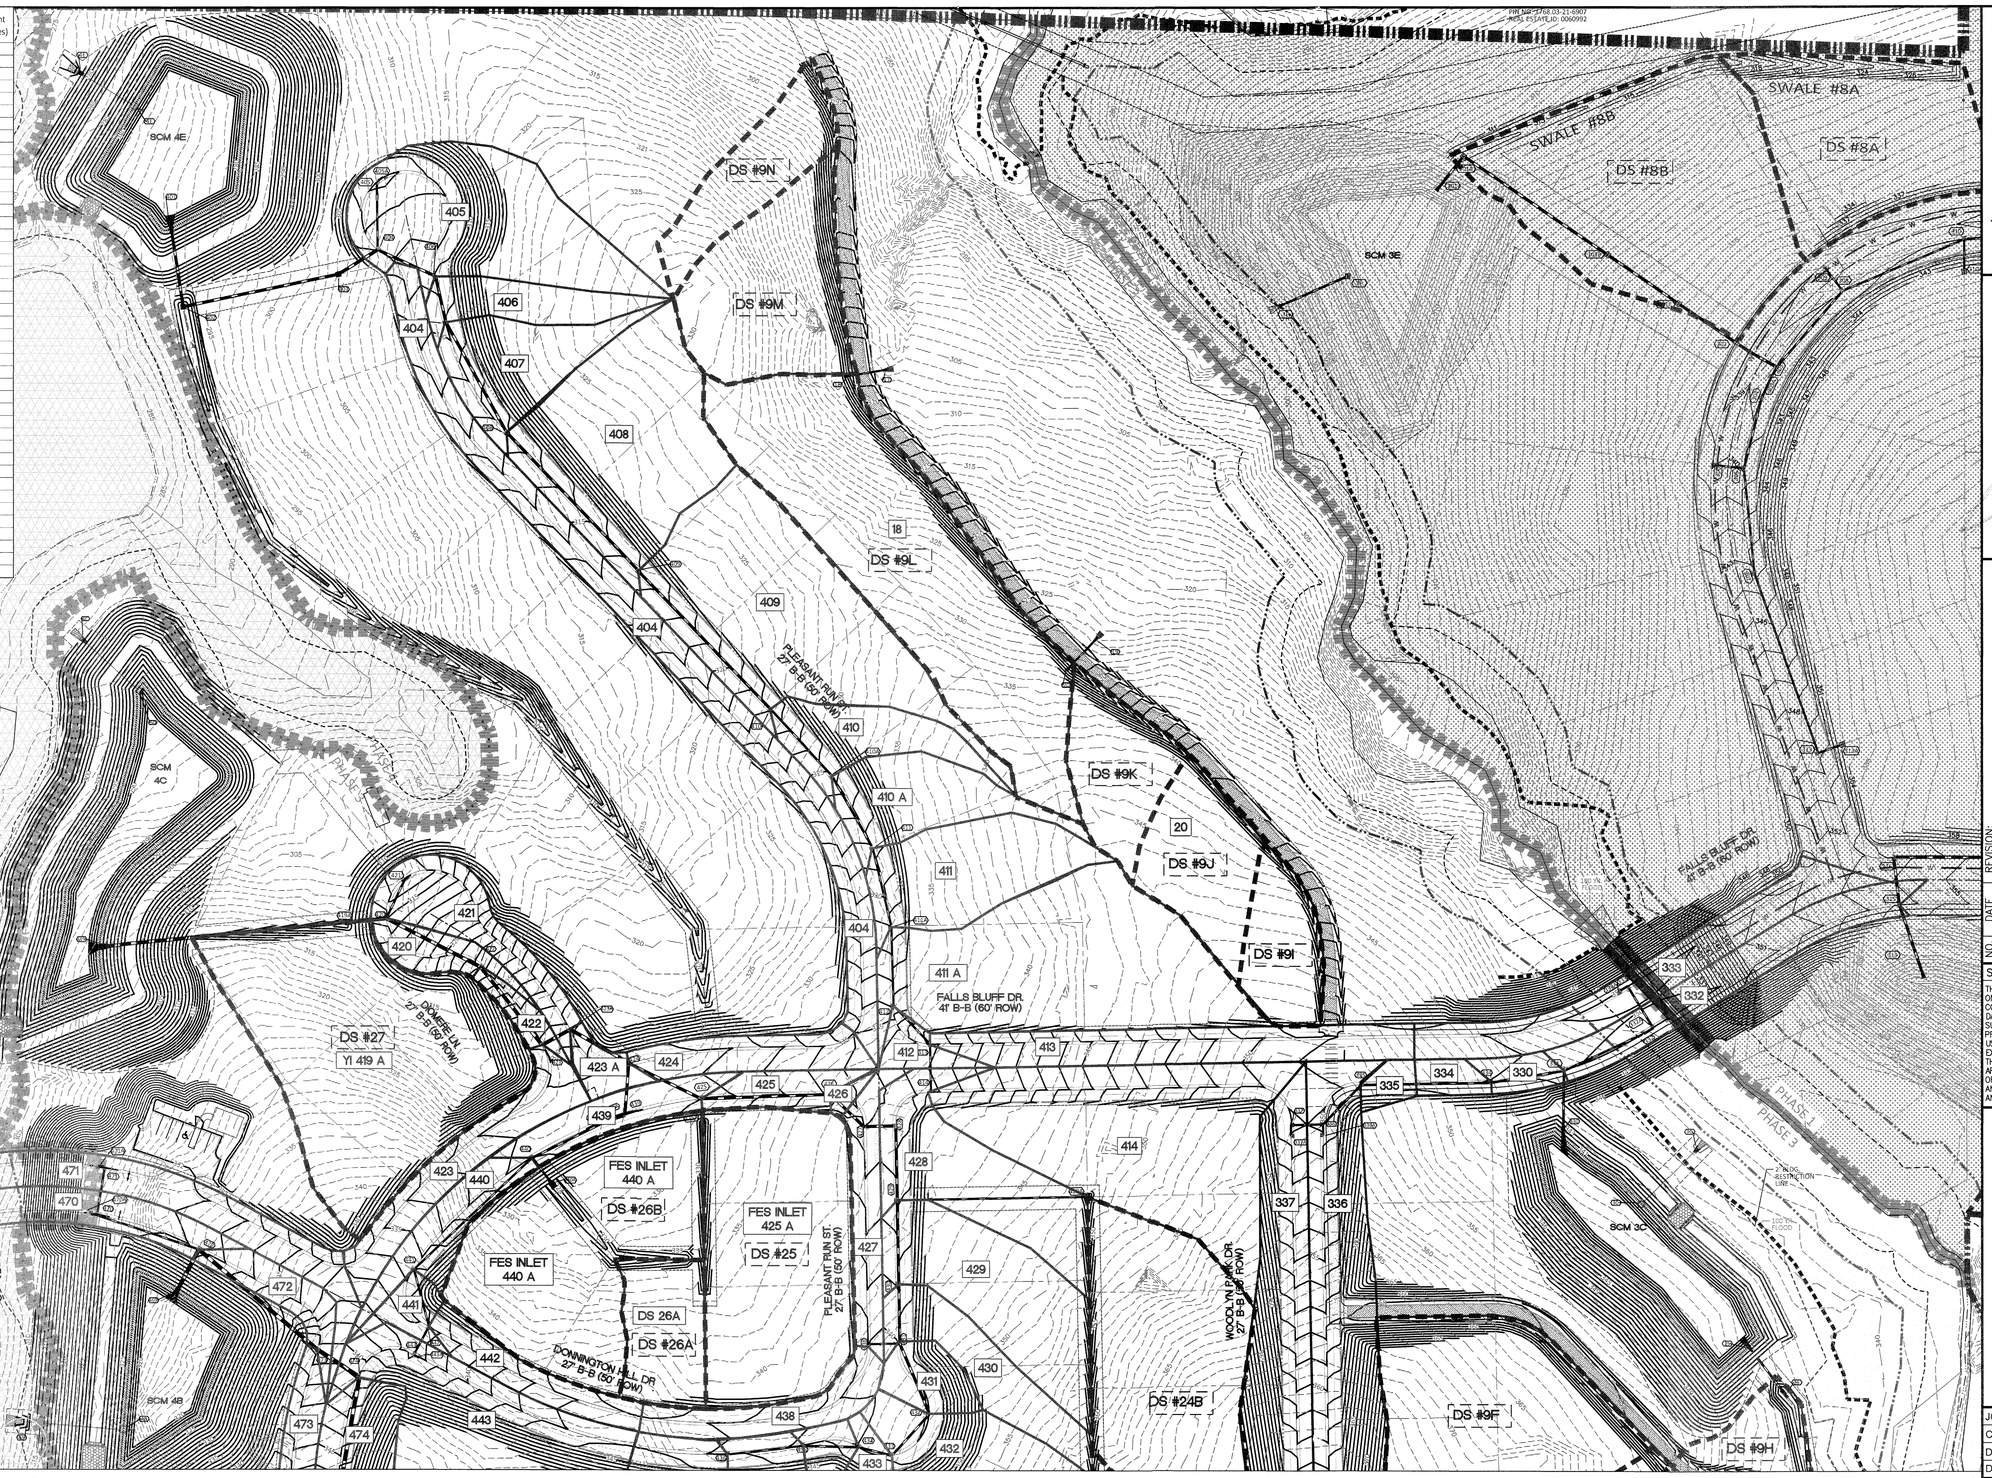

GRAPHIC SCALE

60 0 30 60 120 240

(IN FEET)
1 inch = ft. 60

LEGEND	
- - - - - -	SWALE BOUNDARY AREA
———	STRUCTURE BOUNDARY AREA

North Carolina 811 www.nc811.org

*** 3 Days Before Digging ***
North Carolina 811
811 or 1-800-632-4949
Remote Ticket Entry
http://nc811.org/remoteticketentry.htm

AMERICAN Engineering
American Engineering Associates - Southeast, P.A.
4700 Waverly Place Boulevard, Suite 400
Raleigh, NC 27607
919-469-1101

NORTH CAROLINA PROFESSIONAL ENGINEER SEAL 9810 JOHN R. HARMAN

AMERICAN ENGINEERING ASSOCIATES SOUTHEAST C-3881 CERTIFICATE OF AUTHORIZATION

NO.	DATE	REVISION:

STIPULATION FOR REUSE

THIS DRAWING WAS PREPARED FOR USE ON THE SPECIFIC SITE, NAMED HEREON, CONTEMPORANEOUSLY WITH ITS ISSUE DATE AS LISTED, HEREON, AND IT IS NOT SUITABLE FOR USE ON A DIFFERENT PROJECT SITE OR AT A LATER TIME. USE OF THIS DRAWING FOR REFERENCE OR EXAMPLE ON ANOTHER PROJECT REQUIRES THE SERVICES OF PROPERLY LICENSED ARCHITECTS AND ENGINEERS. REPRODUCTION OF THIS DRAWING FOR REUSE ON ANOTHER PROJECT IS NOT AUTHORIZED AND MAY BE CONTRARY TO THE LAW.

KALAS FALLS PHASE 3

1832 ROLESVILLE ROAD
WAKE COUNTY, NC

JOB NUMBER:	9900
CHECKED BY:	
DRAWN BY:	
DATE:	FEB 18, 2021

SHEET TITLE:

DRAINAGE AREA EXHIBIT PHASE 3

SHEET NO.:

EXHIBIT L

August 18, 2021

Z:\Jobs\9900\Working\Property\Kalas_Working\Dwg\Base Exh\Drainage Exhibit.dwg