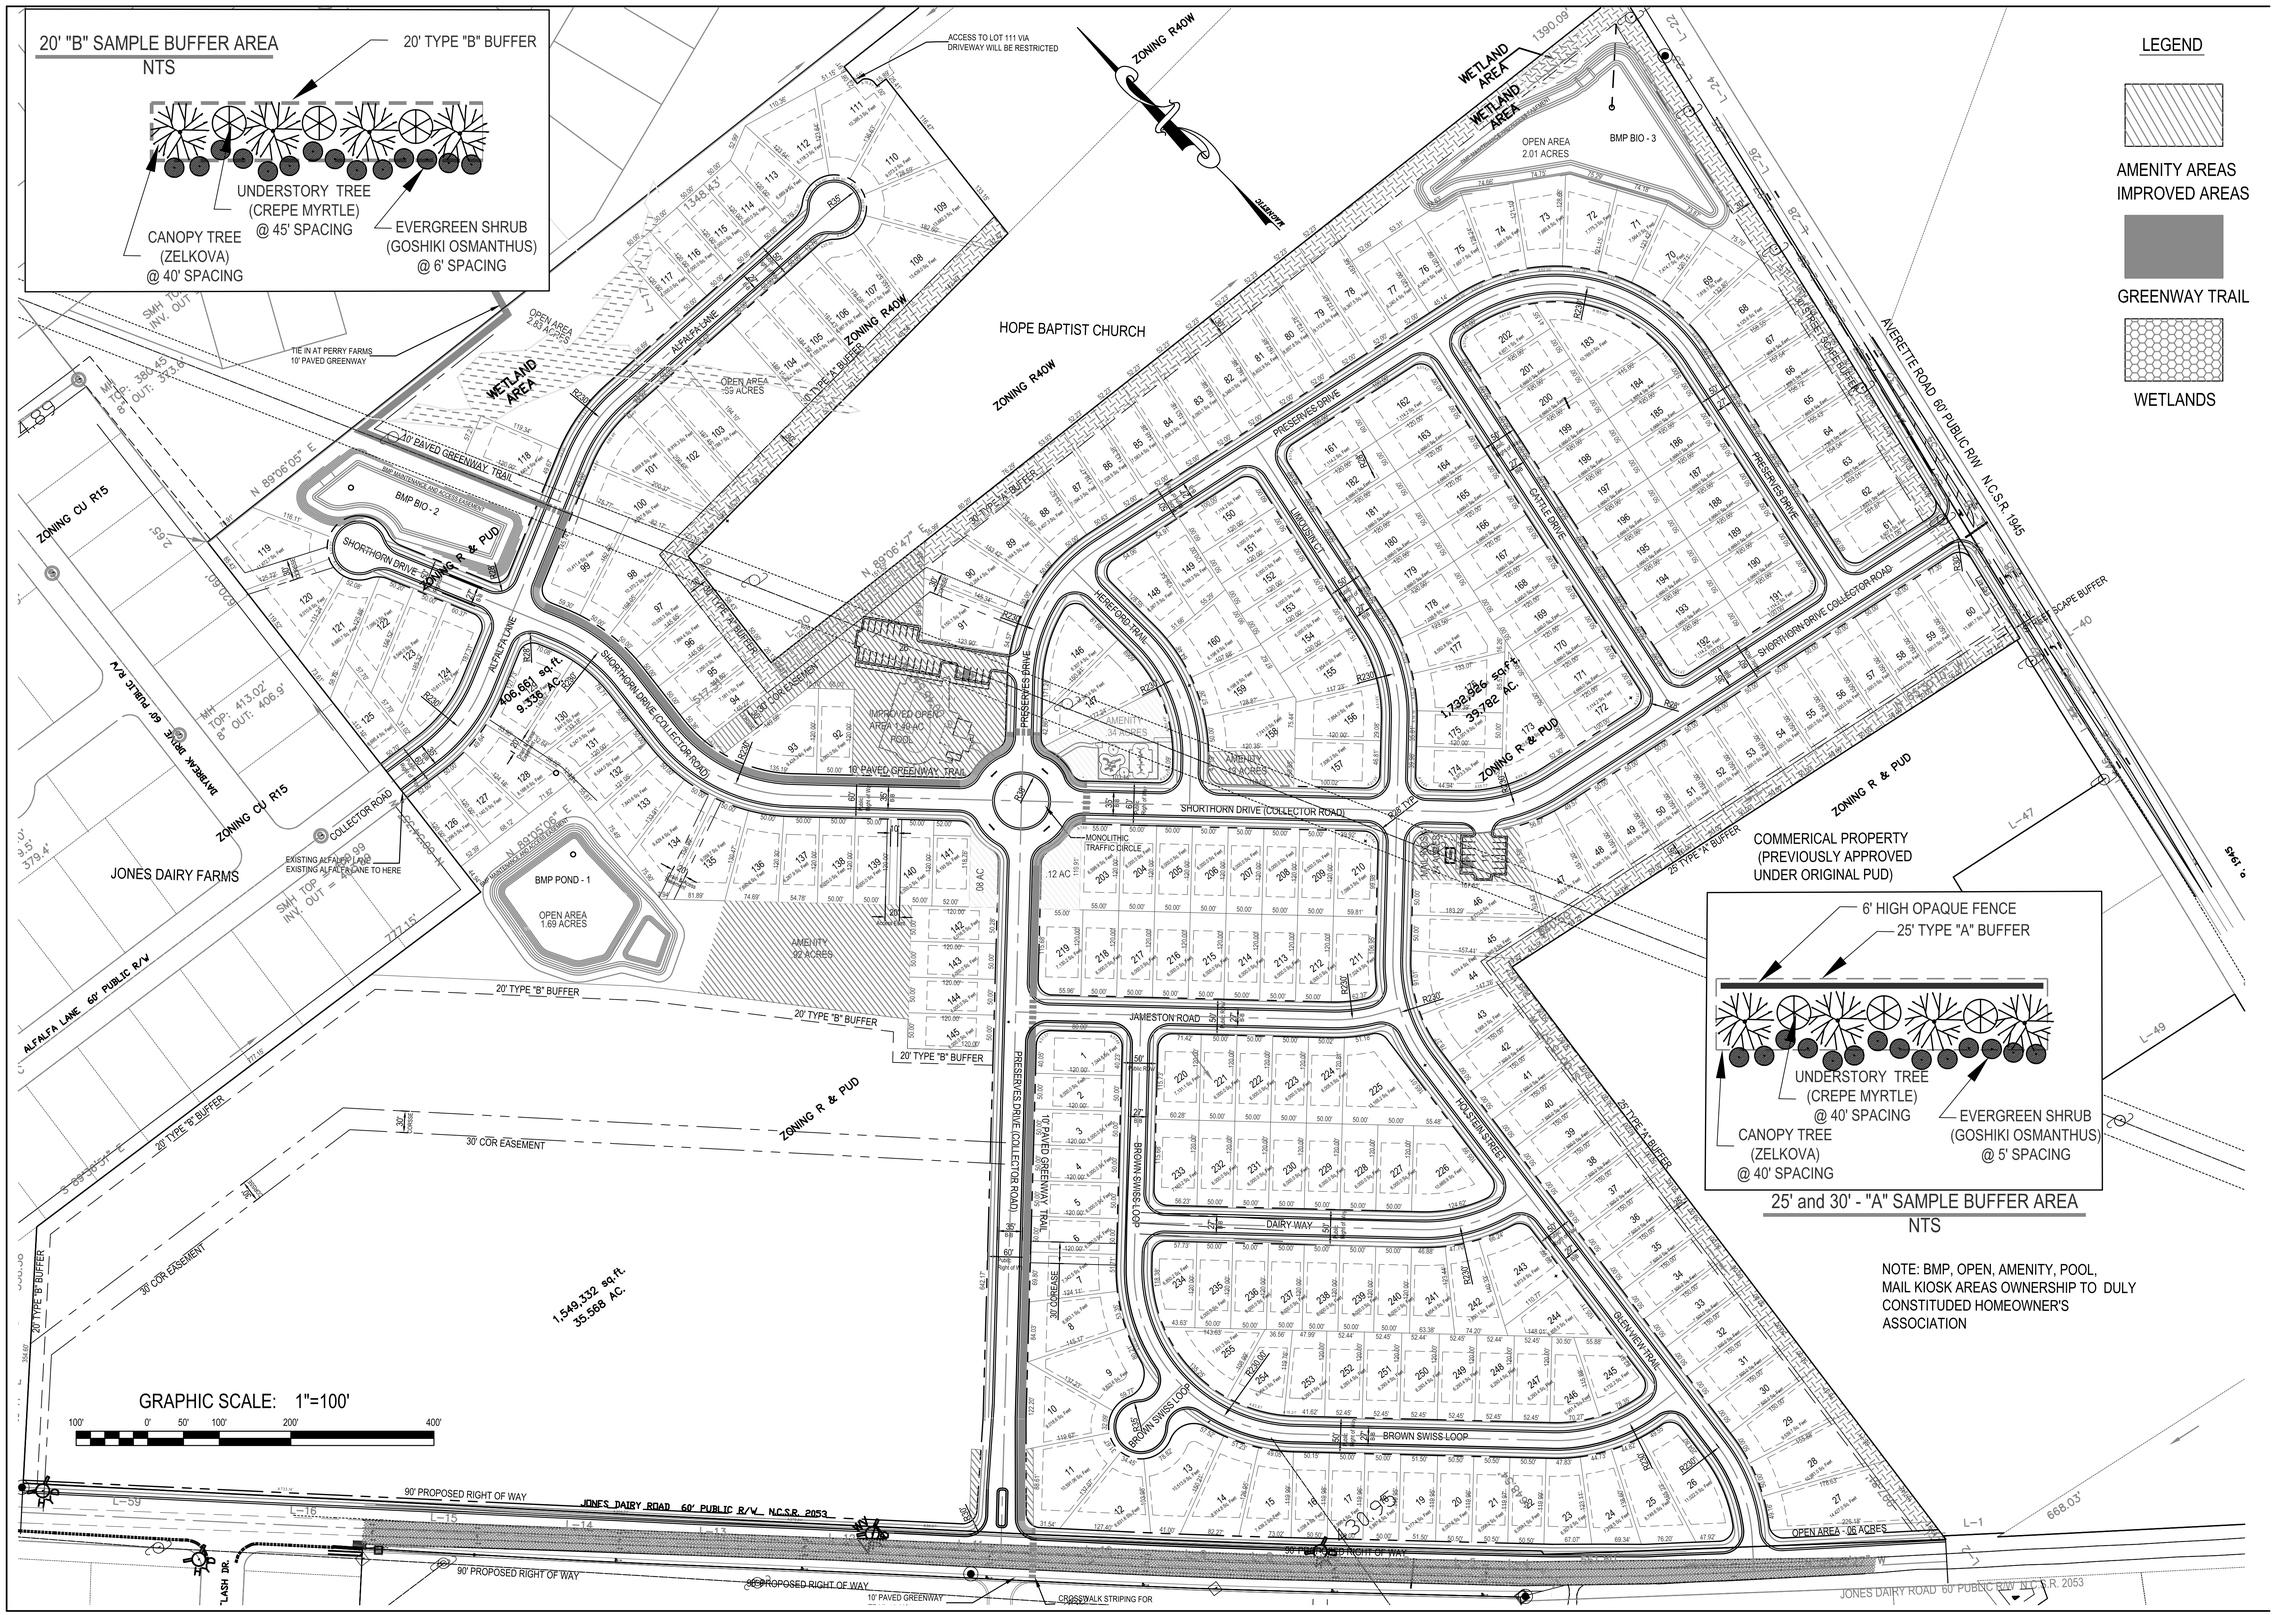

caaENGINEERS, Inc.
McIntyre, Gettle, Crowley
PROFESSIONAL ENGINEERS
1233 Heritage Links Drive, Wake Forest, North Carolina 27587
4832B Windy Hill Drive, Raleigh, North Carolina 27609
(919)625-6755
C-2151 © caaENGINEERS, Inc. All Rights Reserved

PRELIMINARY
DO NOT USE FOR CONSTRUCTION

NO.	DATE	REVISION DESCRIPTION	BY
1	08-02-2020	Per Rolesville TRC Comments	KPG
2	Date	Comment	By
3	Date	Comment	By
4	Date	Comment	By
5	Date	Comment	By
6	Date	Comment	By
7	Date	Comment	By
8	Date	Comment	By

Proposed Preliminary Subdivision Plat
Proposed Site Plan - Central
Preserve at Jones Dairy Subdivision
Jones Dairy Road
Rolesville, Wake County, North Carolina

Job No.
Dwg No. C2