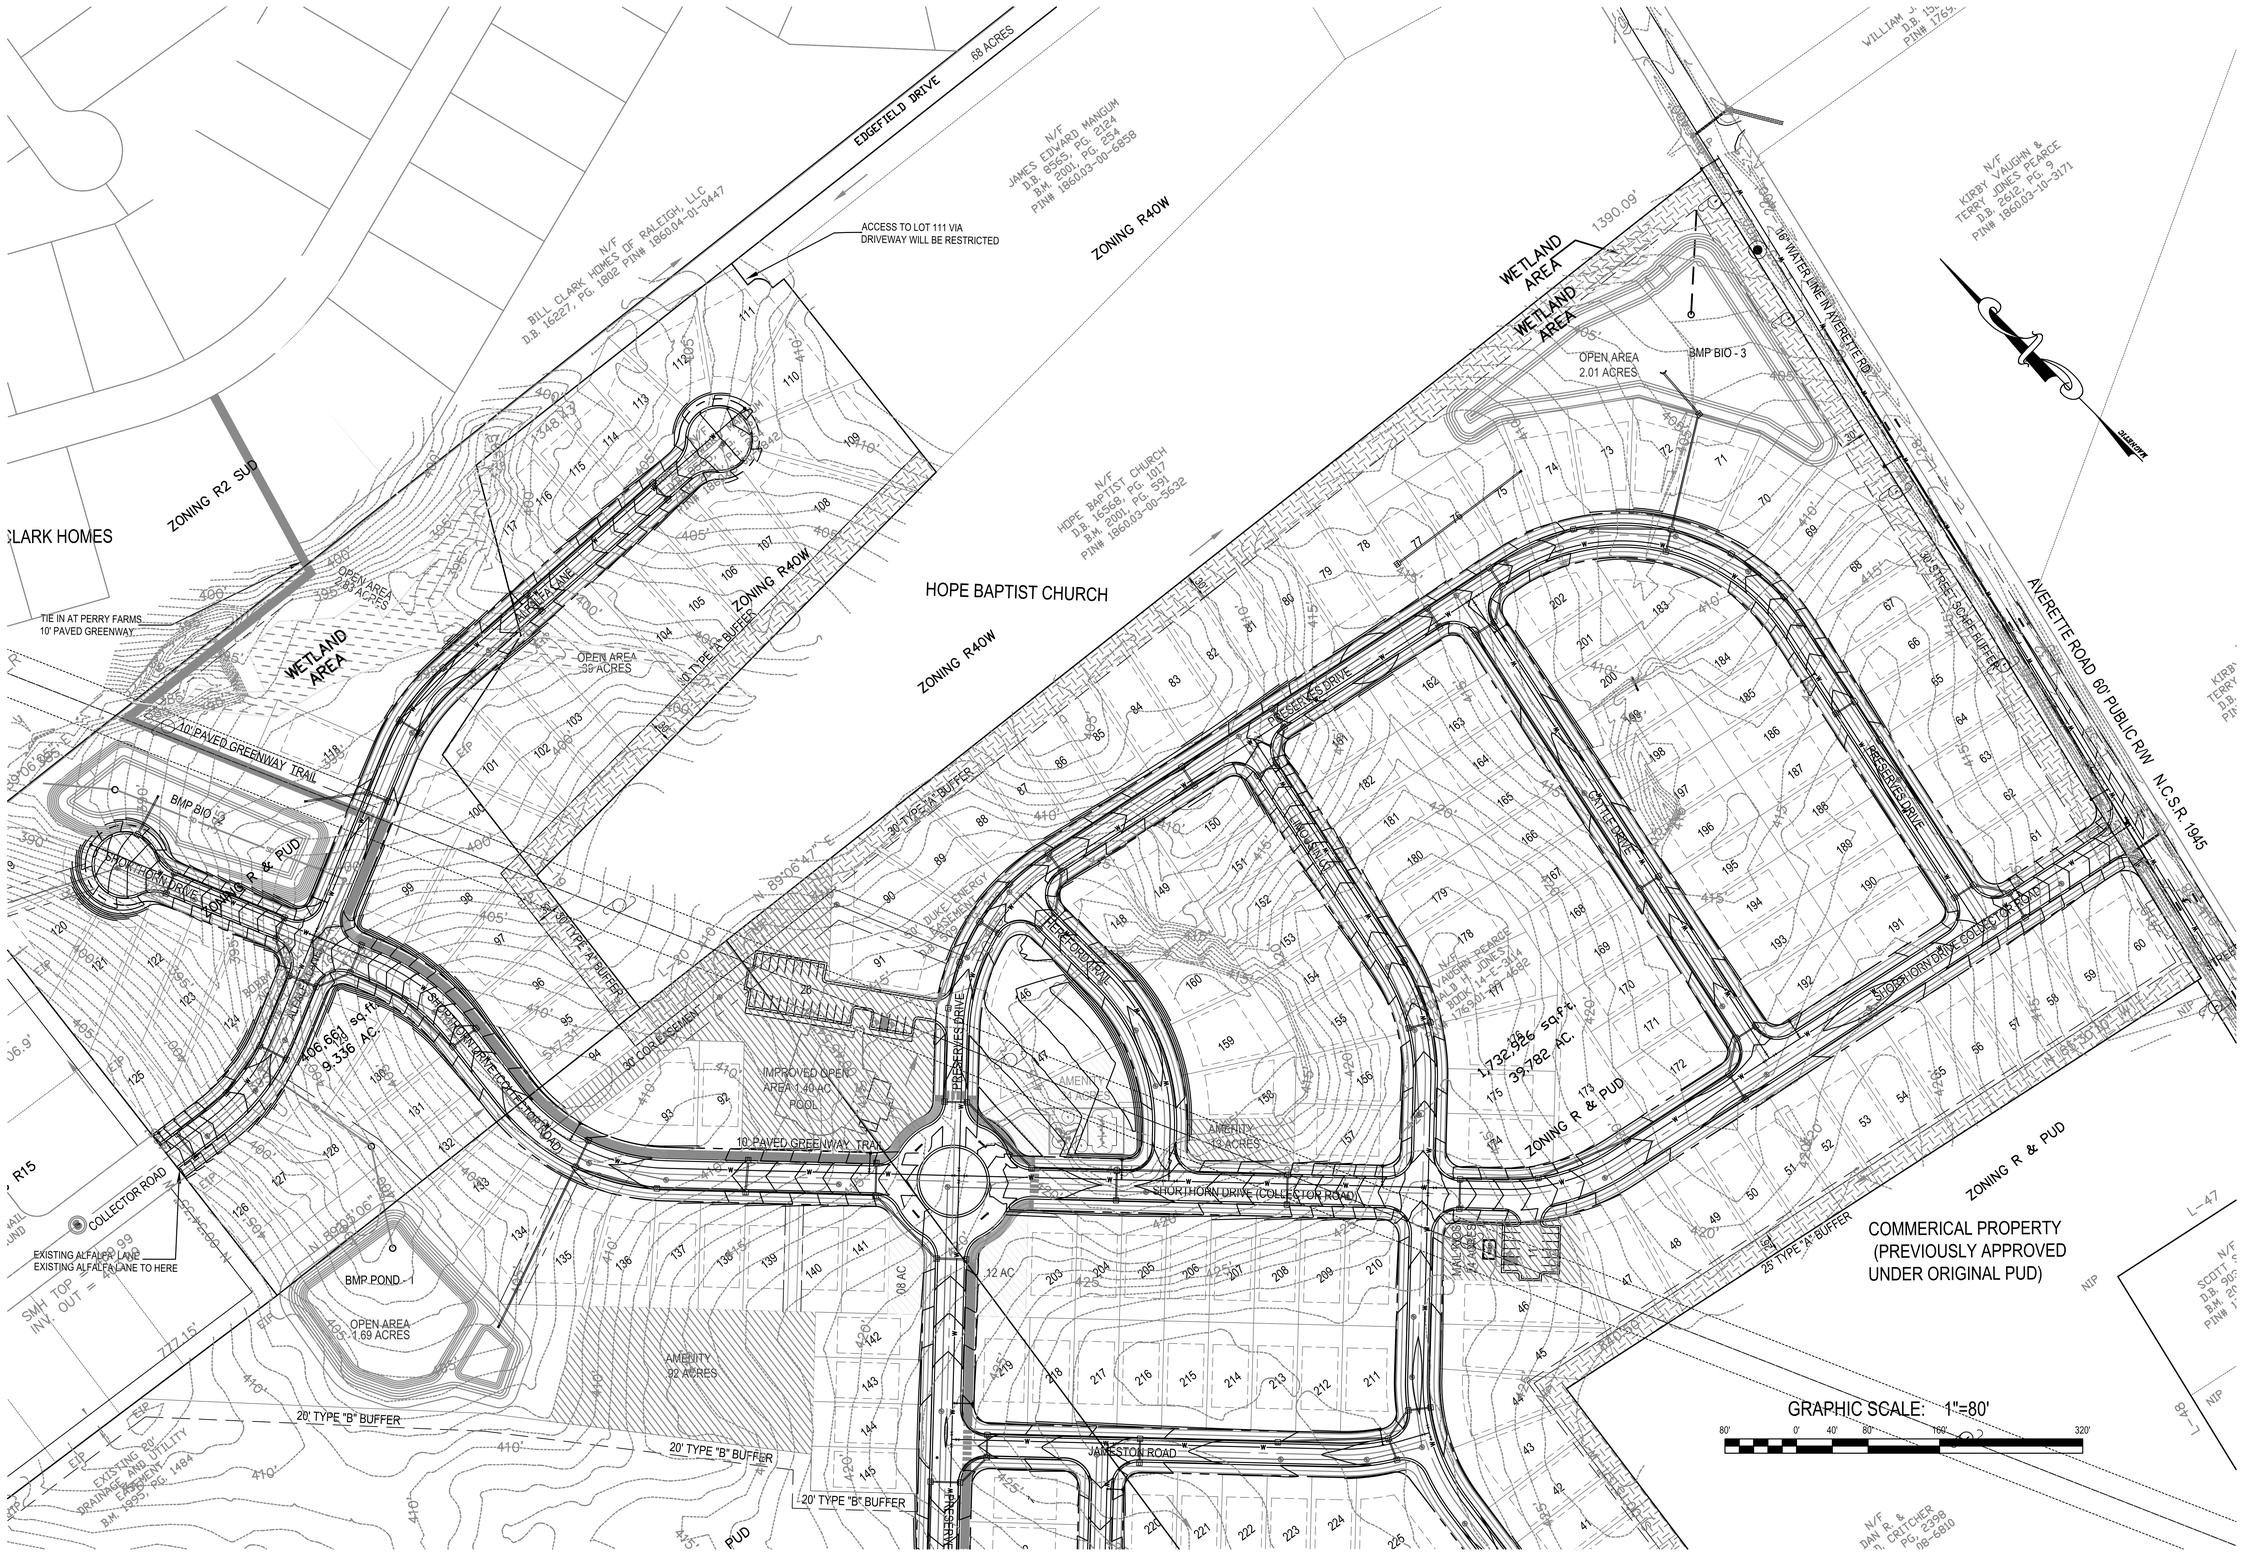

PRELIMINARY
DO NOT USE FOR
CONSTRUCTION

caaENGINEERS, Inc.
McIntyre, Gettle, Crowley
PROFESSIONAL ENGINEERS
1233 Heritage Links Drive, Wake Forest, North Carolina 27587
4932B Windy Hill Drive, Raleigh, North Carolina 27609
(919)625-6755
C-2151 © caaENGINEERS, Inc. All Rights Reserved

NO.	DATE	REVISION DESCRIPTION	BY
1	08-02-2020	Per Rolesville TRC Comments	KPG
2	Date	Comment	By
3	Date	Comment	By
4	Date	Comment	By
5	Date	Comment	By
6	Date	Comment	By
7	Date	Comment	By
8	Date	Comment	By

Proposed Utility Plan 3 - Central
Preserve at Jones Dairy Subdivision
Jones Dairy Road
Rolesville, Wake County, North Carolina

Job No.
Dwg No.
C6