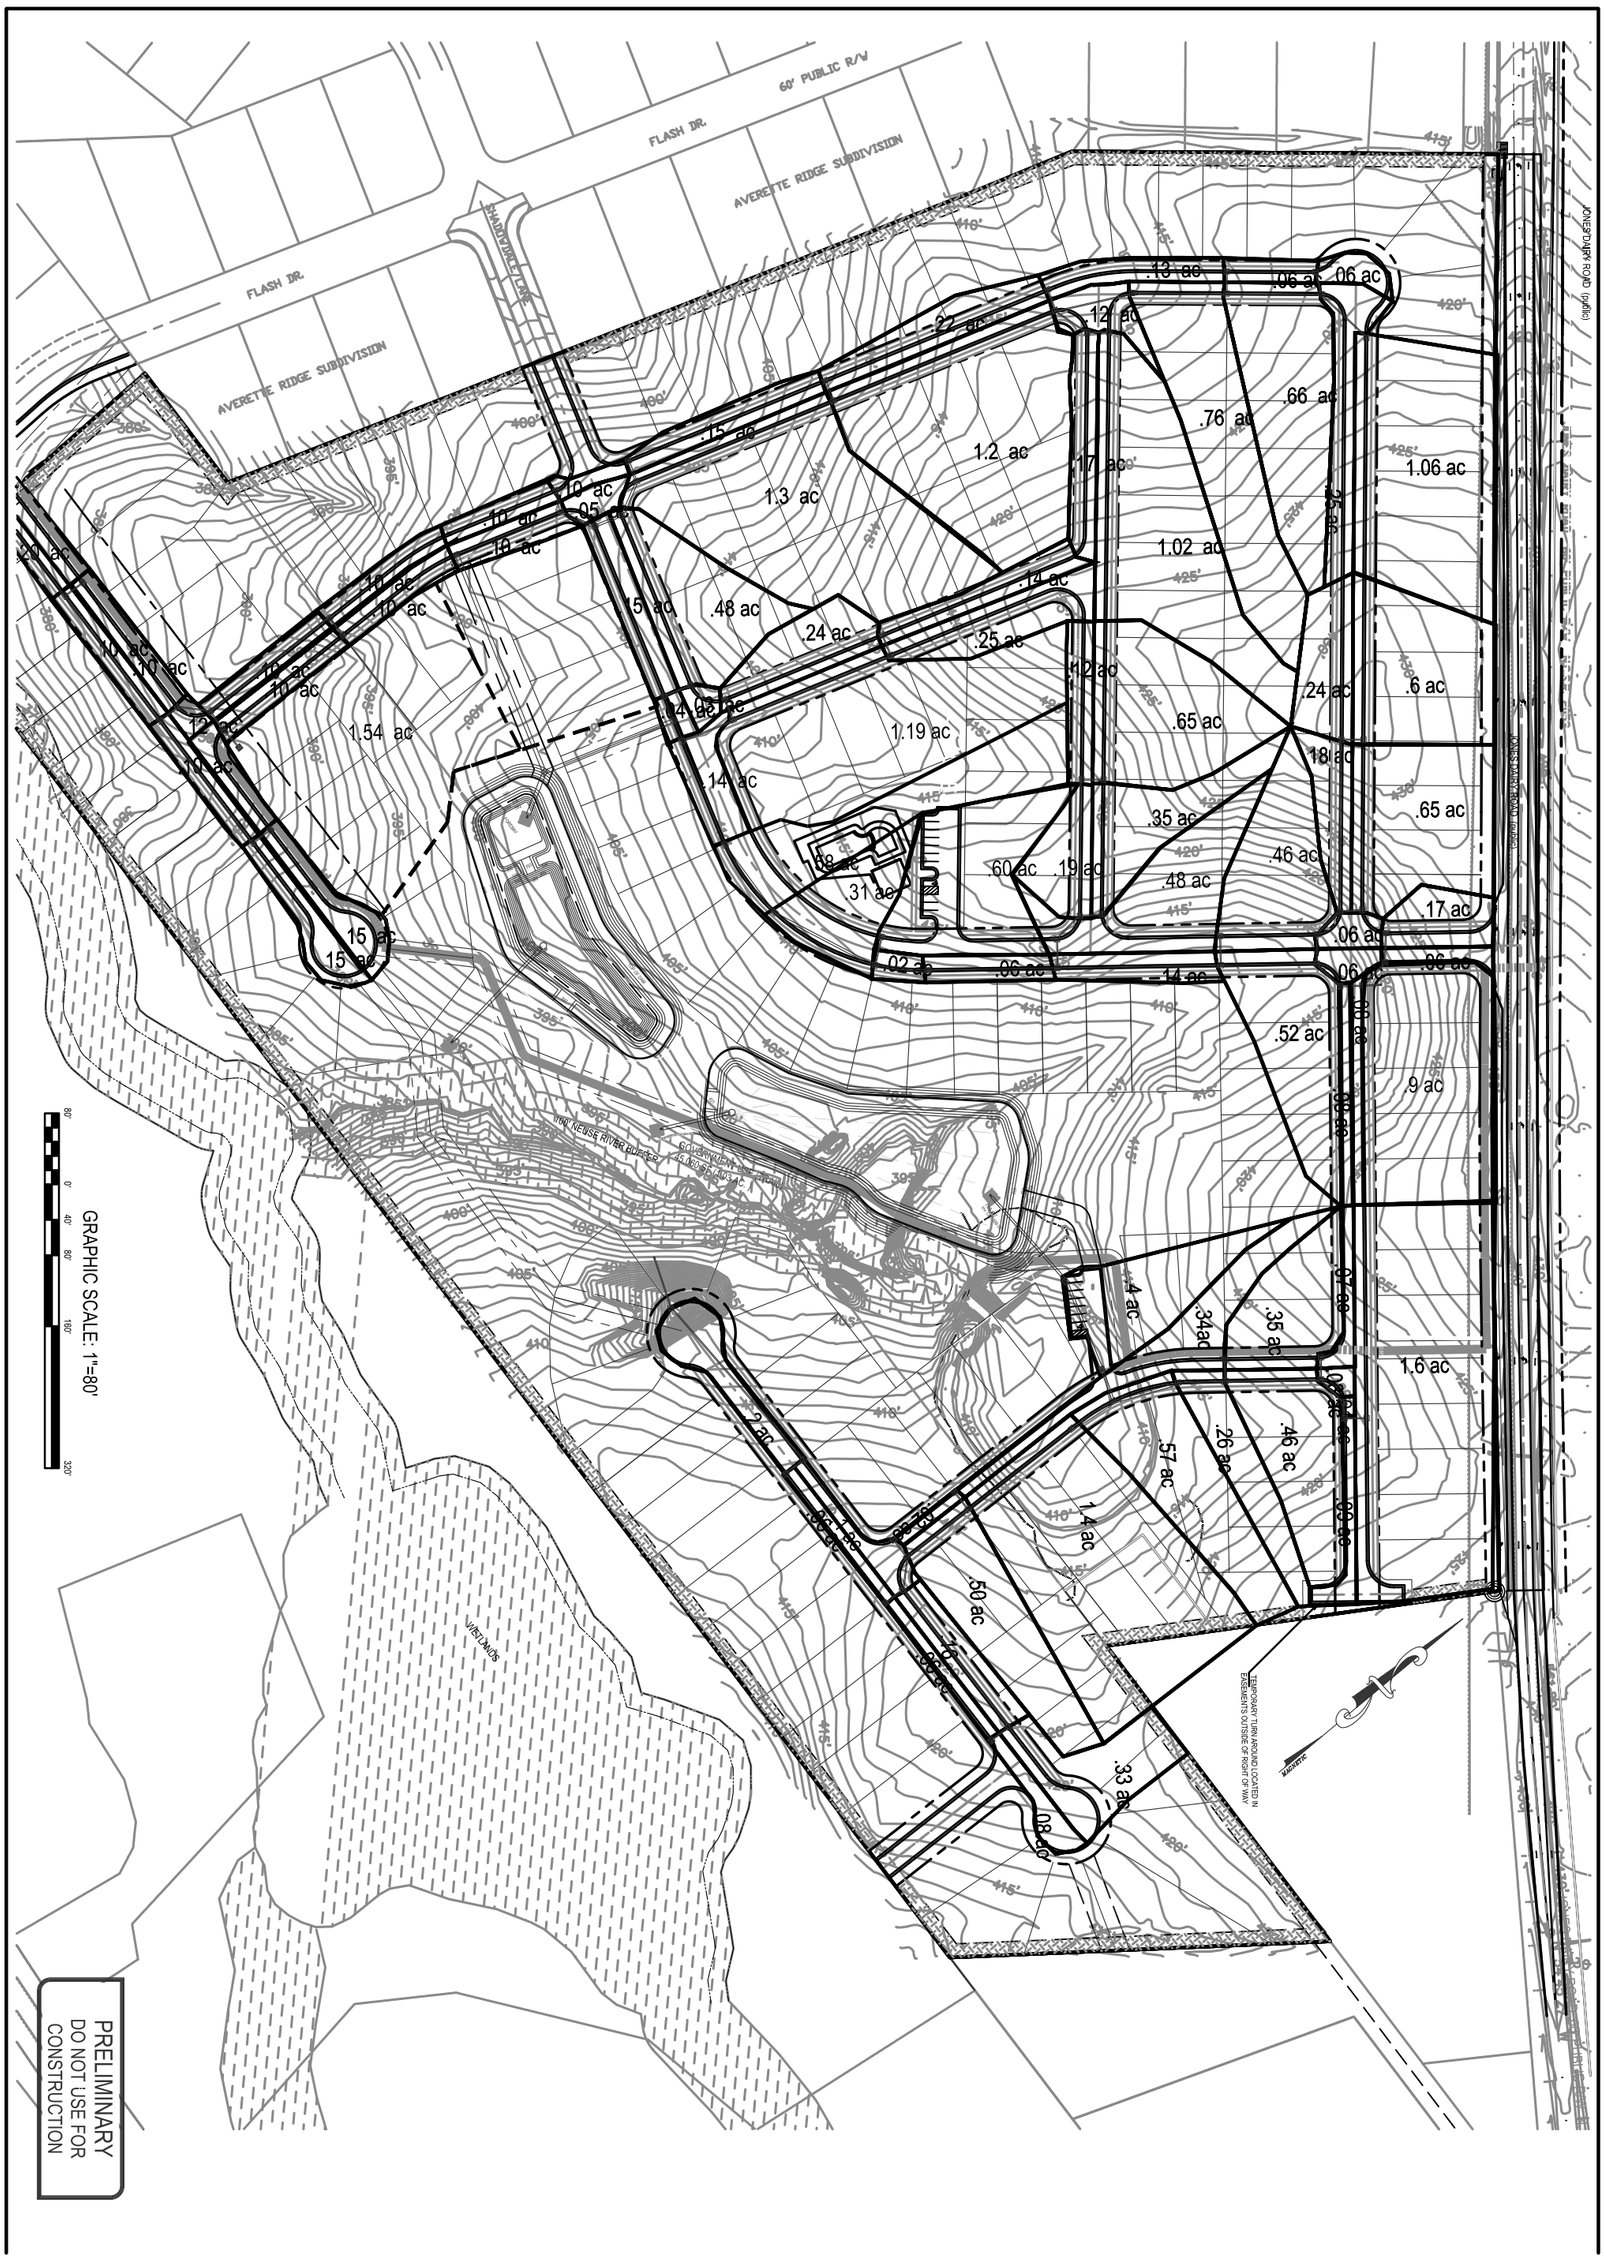

PRELIMINARY
DO NOT USE FOR
CONSTRUCTION

Job No. XXXX

Dwg No.

EX2

Drainage Map Storm Pipe System

Preserve at Jones Dairy Subdivision - South

Jones Dairy Road

Rolesville, Wake County, North Carolina

NORTH CAROLINA PROFESSIONAL SEAL 030913 ENGINEER RICHARD P. GETTLE

NO	DATE	REVISION DESCRIPTION	BY
1	03-06-2020	Per Rolesville TRC Comment	KPG
2	04-21-2020	Per Rolesville TRC Comment	KPG
3	07-22-2020	Per Rolesville TRC Comment	KPG
4	08-07-2020	Per Rolesville Planning Board Comment	KPG
5	Date	Comment	By
6	Date	Comment	By
7	Date	Comment	By
8	Date	Comment	By

caaENGINEERS, Inc.
McIntyre, Gettle, Crowley
PROFESSIONAL ENGINEERS
1233 Heritage Links Drive, Wake Forest, North Carolina 27587
4932B Windy Hill Drive, Raleigh, North Carolina 27609
(919)625-6755
C-2151 © caaENGINEERS, Inc. All Rights Reserved

caaENGINEERS, INC. PROFESSIONAL SEAL NORTH CAROLINA 3010 CORPORATION