

CERTIFICATE OF APPROVAL

I, Thomas A. Lloyd, HEREBY CERTIFY THAT ALL STREET, UTILITIES AND OTHER REQUIRED IMPROVEMENTS HAVE BEEN INSTALLED IN AN ACCEPTABLE MANNER AND ACCORDING TO TOWN SPECIFICATIONS AND STANDARDS IN THE SUBDIVISION OR THAT GUARANTEES OF THE INSTALLATION OF THE REQUIRED IMPROVEMENTS IN AN AMOUNT AND MANNER SATISFACTORY TO THE TOWN OF ROLESVILLE HAS BEEN RECEIVED AND THAT THE FILING FEES FOR THIS PLAT, IN THE AMOUNT OF \$ N/A, HAS BEEN PAID.

Thomas A. Lloyd SUBDIVISION ADMINISTRATOR 3/20/13 DATE

CERTIFICATE OF APPROVAL FOR RECORDING

I HEREBY CERTIFY THAT THE SUBDIVISION PLAT SHOWN HEREON HAS BEEN FOUND TO COMPLY WITH THE SUBDIVISION REGULATIONS OF THE TOWN OF ROLESVILLE, NORTH CAROLINA AND THAT THIS PLAT HAS BEEN APPROVED BY THE SUBDIVISION ADMINISTRATOR OF THE TOWN OF ROLESVILLE FOR RECORDING IN THE OFFICE OF THE REGISTER OF DEEDS OF WAKE COUNTY.

Thomas A. Lloyd SUBDIVISION ADMINISTRATOR, TOWN OF ROLESVILLE
3/20/13 DATE ROLESVILLE, NORTH CAROLINA

CERTIFICATE OF NOTARY

STATE OF _____ COUNTY
I, _____ A NOTARY PUBLIC FOR SAID COUNTY AND STATE, DO HEREBY CERTIFY THAT

PERSONALLY APPEARED BEFORE ME THIS DAY AND ACKNOWLEDGED THE DUE EXECUTION OF THE FOREGOING INSTRUMENT. WITNESS MY HAND AND OFFICIAL SEAL, THIS _____ DAY OF _____, 2013.

NOTARY PUBLIC

MY COMMISSION EXPIRES

REVIEW OFFICER'S CERTIFICATION

STATE OF NORTH CAROLINA
COUNTY OF WAKE

I, Thomas A. Lloyd, REVIEW OFFICER OF THE TOWN OF ROLESVILLE, NC, IN WAKE COUNTY, CERTIFY THAT THE MAP OR PLAT TO WHICH THIS CERTIFICATION IS AFFIXED MEETS ALL STATUTORY REQUIREMENTS FOR RECORDING.

Thomas A. Lloyd REVIEW OFFICER'S SIGNATURE 3/20/13 DATE

I HEREBY CERTIFY THAT THIS PLAT IS OF THE FOLLOWING TYPE:

G.S. 47-30 (F)(11)(C)(1). THIS SURVEY IS OF AN EXISTING PARCEL OR PARCELS OF LAND AND DOES NOT CREATE A NEW STREET OR CHANGE AN EXISTING STREET.

"I WILLIAM H. MCCARTHY, JR., PLS NO. 3248, CERTIFY THAT THIS MAP WAS DRAWN UNDER MY SUPERVISION FROM AN ACTUAL SURVEY MADE UNDER MY SUPERVISION (DEED DESCRIPTION RECORDED IN BOOK/PAGE: (AS NOTED HEREON)) OR OTHER REFERENCE SOURCE: (AS NOTED HEREON)); THAT THE BOUNDARIES NOT SURVEYED ARE INDICATED IN A BROKEN LINETYPE AS DRAWN FROM INFORMATION IN BOOK/PAGE: (AS NOTED HEREON)) OR OTHER REFERENCE SOURCE: (AS NOTED HEREON)); THAT THE RATIO OF PRECISION OR POSITIONAL ACCURACY IS 1:10000+; AND THAT THIS MAP MEETS THE REQUIREMENTS OF THE STANDARDS OF PRACTICE FOR LAND SURVEYING IN NORTH CAROLINA (21 NCAC 58. 1600). THIS MAP WAS DRAWN IN ACCORDANCE WITH G.S. 47.30 AS AMENDED. WITNESS MY ORIGINAL SIGNATURE, LICENCE NUMBER AND SEAL THIS 26TH DAY OF JANUARY 2011.




WAKE COUNTY, NC 410
LAURA M RIDDICK
REGISTER OF DEEDS
PRESENTED & RECORDED ON
03/20/2013 AT 15:19:18

BOOK: BM2013 PAGE: 00357

I, WILLIAM H. MCCARTHY, JR., N.C.P.L.S. #3248, CERTIFY THAT THE N.C. GRID COORDINATES AND BEARINGS SHOWN ON THIS PLAT OR DOCUMENT WERE DETERMINED BY AN ACTUAL GPS SURVEY PERFORMED BY ME THAT THIS SURVEY WAS PERFORMED TO CLASS C FGCC SPECIFICATIONS AND THAT I USED VRS SURVEY FIELD PROCEDURES. COORDINATES WERE DETERMINED BY LEAST SQUARES ADJUSTMENT. THAT THIS SURVEY WAS PERFORMED ON 10-05-2008 USING 1 TRIMBLE 5700 RECEIVER. ALL COORDINATES ARE BASED ON NAD 83/01.

DRAYTON RESERVE SUBDIVISION PHASE 1-B FINAL PLAT

FORESTVILLE ROAD, TOWN OF ROLESVILLE
WAKE COUNTY, NORTH CAROLINA

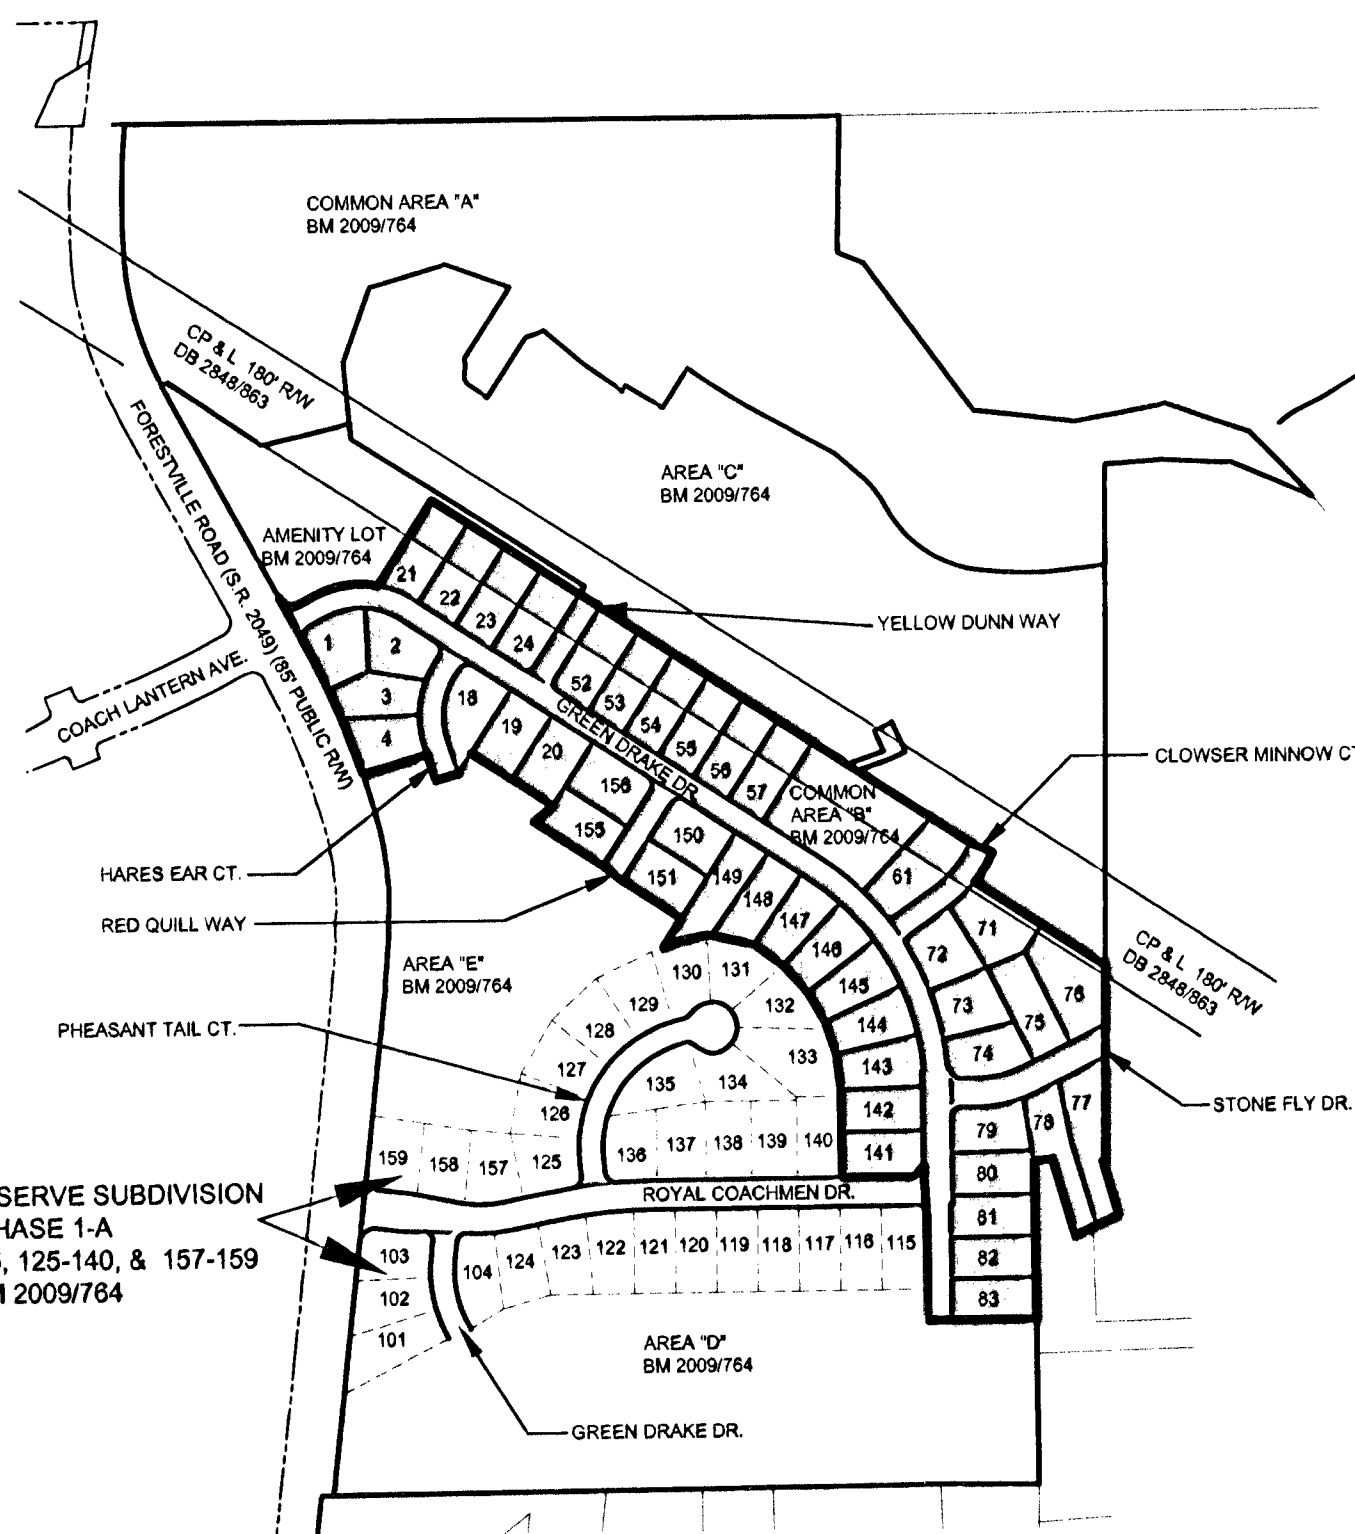

CERTIFICATE OF OWNERSHIP AND DEDICATION

I HEREBY CERTIFY THAT I AM THE OWNER(S) OF THE PROPERTY SHOWN AND DESCRIBED HEREON, WHICH IS LOCATED IN THE SUBDIVISION JURISDICTION OF TOWN OF ROLESVILLE AND THAT I HEREBY ADOPT THIS PLAN OF SUBDIVISION WITH MY FREE CONSENT, ESTABLISH MINIMUM BUILDING SETBACK LINES, AND DEDICATE ALL STREETS, ALLEYS, WALKS, PARKS, AND OTHER SITES AND EASEMENTS TO PUBLIC OR PRIVATE USE AS NOTED. FURTHERMORE, I HEREBY DEDICATE ALL SANITARY SEWER AND WATER LINES TO THE CITY OF RALEIGH AND THE STORM DRAINAGE TO THE TOWN OF ROLESVILLE.

Thomas A. Lloyd OWNER(S) 3/20/13 DATE


CERTIFICATE OF NOTARY

STATE OF Georgia Barrow COUNTY
I, Michelle Fowler A NOTARY PUBLIC FOR SAID COUNTY AND STATE, DO HEREBY CERTIFY THAT Dror Bezael

PERSONALLY APPEARED BEFORE ME THIS DAY AND ACKNOWLEDGED THE DUE EXECUTION OF THE FOREGOING INSTRUMENT.

WITNESS MY HAND AND OFFICIAL SEAL, THIS 7 DAY OF March, 2013.

Michelle Fowler NOTARY PUBLIC
Feb 22 2017 MY COMMISSION EXPIRES

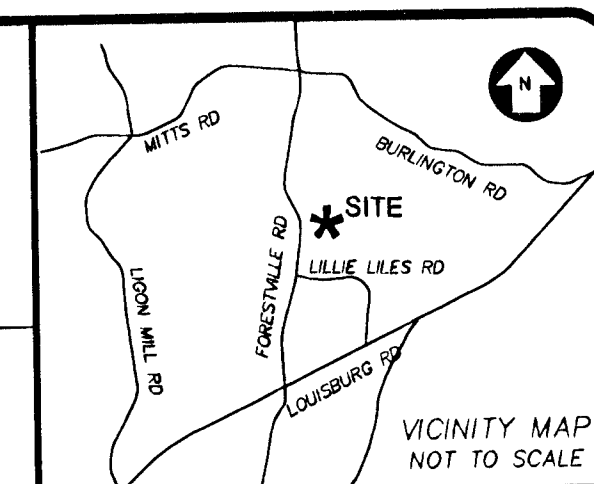

CERTIFICATE OF OWNERSHIP AND DEDICATION

I HEREBY CERTIFY THAT I AM THE OWNER(S) OF THE PROPERTY SHOWN AND DESCRIBED HEREON, WHICH IS LOCATED IN THE SUBDIVISION JURISDICTION OF TOWN OF ROLESVILLE AND THAT I HEREBY ADOPT THIS PLAN OF SUBDIVISION WITH MY FREE CONSENT, ESTABLISH MINIMUM BUILDING SETBACK LINES, AND DEDICATE ALL STREETS, ALLEYS, WALKS, PARKS, AND OTHER SITES AND EASEMENTS TO PUBLIC OR PRIVATE USE AS NOTED. FURTHERMORE, I HEREBY DEDICATE ALL SANITARY SEWER AND WATER LINES TO THE CITY OF RALEIGH AND THE STORM DRAINAGE TO THE TOWN OF ROLESVILLE.

Thomas A. Lloyd OWNER(S) _____ DATE

CERTIFICATE OF NOTARY

STATE OF _____ COUNTY
I, _____ A NOTARY PUBLIC FOR SAID COUNTY AND STATE, DO HEREBY CERTIFY THAT

PERSONALLY APPEARED BEFORE ME THIS DAY AND ACKNOWLEDGED THE DUE EXECUTION OF THE FOREGOING INSTRUMENT.

WITNESS MY HAND AND OFFICIAL SEAL, THIS _____ DAY OF _____, 2013.

NOTARY PUBLIC

MY COMMISSION EXPIRES

NOTE "A":
SUBSURFACE AND ENVIRONMENTAL CONDITIONS WERE NOT EXAMINED OR CONSIDERED DURING THIS SURVEY. ALL BUILDINGS, SURFACE AND SUBSURFACE IMPROVEMENTS ON AND ADJACENT TO THE SITE ARE NOT NECESSARILY SHOWN HEREON. NO STATEMENT IS MADE CONCERNING THE EXISTENCE OF UNDERGROUND CONTAINERS WHICH MAY AFFECT THE USE OF THIS TRACT.

NOTE "B":
THE LOCATION OF UNDERGROUND UTILITIES AS SHOWN ARE BASED ON VISIBLE EVIDENCE AND DRAWINGS PROVIDED TO THE SURVEYOR. LOCATION OF UNDERGROUND UTILITIES AND STRUCTURES MAY VARY FROM LOCATIONS SHOWN HEREON, AND ADDITIONAL BURIED UTILITIES MAY EXIST. CONTACT THE APPROPRIATE UTILITY COMPANIES FOR INFORMATION REGARDING BURIED UTILITIES.

NOTE "C":
ALL DISTANCES ARE HORIZONTAL GROUND AND AREA BY COORDINATE COMPUTATION.

NOTE "D":
THIS SURVEY WAS DONE WITHOUT A TITLE SEARCH AND IS BASED ON REFERENCED INFORMATION. THERE MAY EXIST OTHER DOCUMENTS OF RECORD WHICH COULD AFFECT THIS PROPERTY.

NOTE "E":
EXCEPT AS SPECIFICALLY STATED OR SHOWN, THIS SURVEY DOES NOT REPORT ANY OF THE FOLLOWING: EASEMENTS, OTHER THAN THOSE VISIBLE DURING FIELD EXAMINATION, BUILDING SETBACKS, RESTRICTIVE COVENANTS, ZONING OR LAND USE REGULATIONS AND ANY FACTS WHICH A TITLE SEARCH MAY DISCLOSE.

NOTE "F":
WETLANDS, JURISDICTIONAL WATERS OR OTHER CONDITIONS WHICH MAY BE REGULATED BY FEDERAL OR STATE OR LOCAL AGENCIES WERE NOT INVESTIGATED DURING THIS SURVEY. RIPARIAN BUFFERS AND OTHER RESTRICTIONS ON DEVELOPMENT MAY BE REQUIRED.

NOTE "G":
A PORTION OF THIS PROPERTY IS LOCATED IN A HAZARDOUS FLOOD AREA AS DETERMINED BY FEMA FIRM MAP NUMBER: 3720174800J EFFECTIVE DATE: MAY 2, 2008

NOTE "H":
NO USGS MONUMENTS WERE FOUND WITHIN 2000' OF THIS SITE.

NOTE "I":
(PORTIONS OF) THIS PROPERTY (ARE) IS WITHIN THE NEUSE RIVER BASIN.

NOTE "J":
= LOT NUMBERS
= LOT ADDRESS NUMBERS

NOTE "K": PHASE 1-B:

TOTAL LOTS IN PHASE 1-B = 44
TOTAL ACREAGE IN LOTS 1-4, 18-24, 52-57, 61, 71-83, 141-151, & 155-158 = 16.44 ACRES.

NOTE "L":
ALL SANITARY SEWER EASEMENTS, STORM DRAINAGE EASEMENTS, & WATERLINE EASEMENT FOR THIS PHASE HAVE BEEN RECORDED AT WAKE COUNTY REGISTRY. PLAT ENTITLED "DRAYTON RESERVE SUBDIVISION PHASE 1-A" BY WILLIAM H. MCCARTHY, JR. PLS DATED 07-02-09, BM 2009/764.

NOTE "M":
FOR NORTH CAROLINA GRID THE SEE BM 2009/764.

COPYRIGHT © 2013
SUMMIT
DESIGN AND ENGINEERING

DRAWING ALTERATION

IT IS A VIOLATION OF LAW FOR ANY PERSON, UNLESS ACTING UNDER THE DIRECTION OF LICENSED ARCHITECT, PROFESSIONAL ENGINEER, LANDSCAPE ARCHITECT, OR LAND SURVEYOR TO ALTER ANY ITEM ON THIS DOCUMENT IN ANY WAY. ANY LICENSEE WHO ALTERS THIS DOCUMENT IS REQUIRED BY LAW TO AFFIX HIS OR HER SEAL AND THE NOTATION "ALTERED BY" FOLLOWED BY HIS OR HER SIGNATURE AND SPECIFIC DESCRIPTION OF THE ALTERATIONS.

CLIENTS ADDRESS:

DRAYTON PARTNERS, LLC
3200 COBB GALLERIA PARKWAY
SUITE 150
ATLANTA, GA 30339

REID

PIN

SEE PLAT

REFERENCES

SEE PLAT

PROJECT MANAGER

WHM

DRAWN BY

RAH

LEGEND:
○ IRON ROD OR PIPE SET
⊙ EXISTING MONUMENT FOUND; IRON ROD OR PIPE UNLESS OTHERWISE DESCRIBED
△ MATHEMATICAL POINT; NO MONUMENT SET
■ CONCRETE MONUMENT
EIP EXISTING IRON PIPE
SDE STORM DRAINAGE EASEMENT
SE SIGN EASEMENT
CC CONTROL CORNER

FINAL PLAT FOR ADDRESS CORRECTION FOR DRAYTON RESERVE PHASE 1-B

WAKE FOREST TWP., WAKE CO., NORTH CAROLINA
FIELD WORK PERFORMED JANUARY 13, 2011
PROPERTY AS DESCRIBED IN DEED BOOK 15086, PAGE 565
STANDING IN THE NAME OF DRAYTON PARTNERS, LLC
PROPERTY AS DESCRIBED IN DEED BOOK 15128, PAGE 1181
STANDING IN THE NAME OF PEACHTREE COMMUNITIES, LLC

SUMMIT
DESIGN AND ENGINEERING SERVICES
Creatively Inspired - Technically Executed

License #: P-0339
504 Meadowland Drive
Hillsborough, NC 27278-8551
Voice: (919) 732-3883 Fax: (919) 732-6676
www.summit-engineer.com

PROJECT NO.

06-395


DRAWING

06-395_PHASE 1B_REV

SEE PROJECT# 11-0001.030
SHEET 1 OF 4

BK. 2013

PG. 357

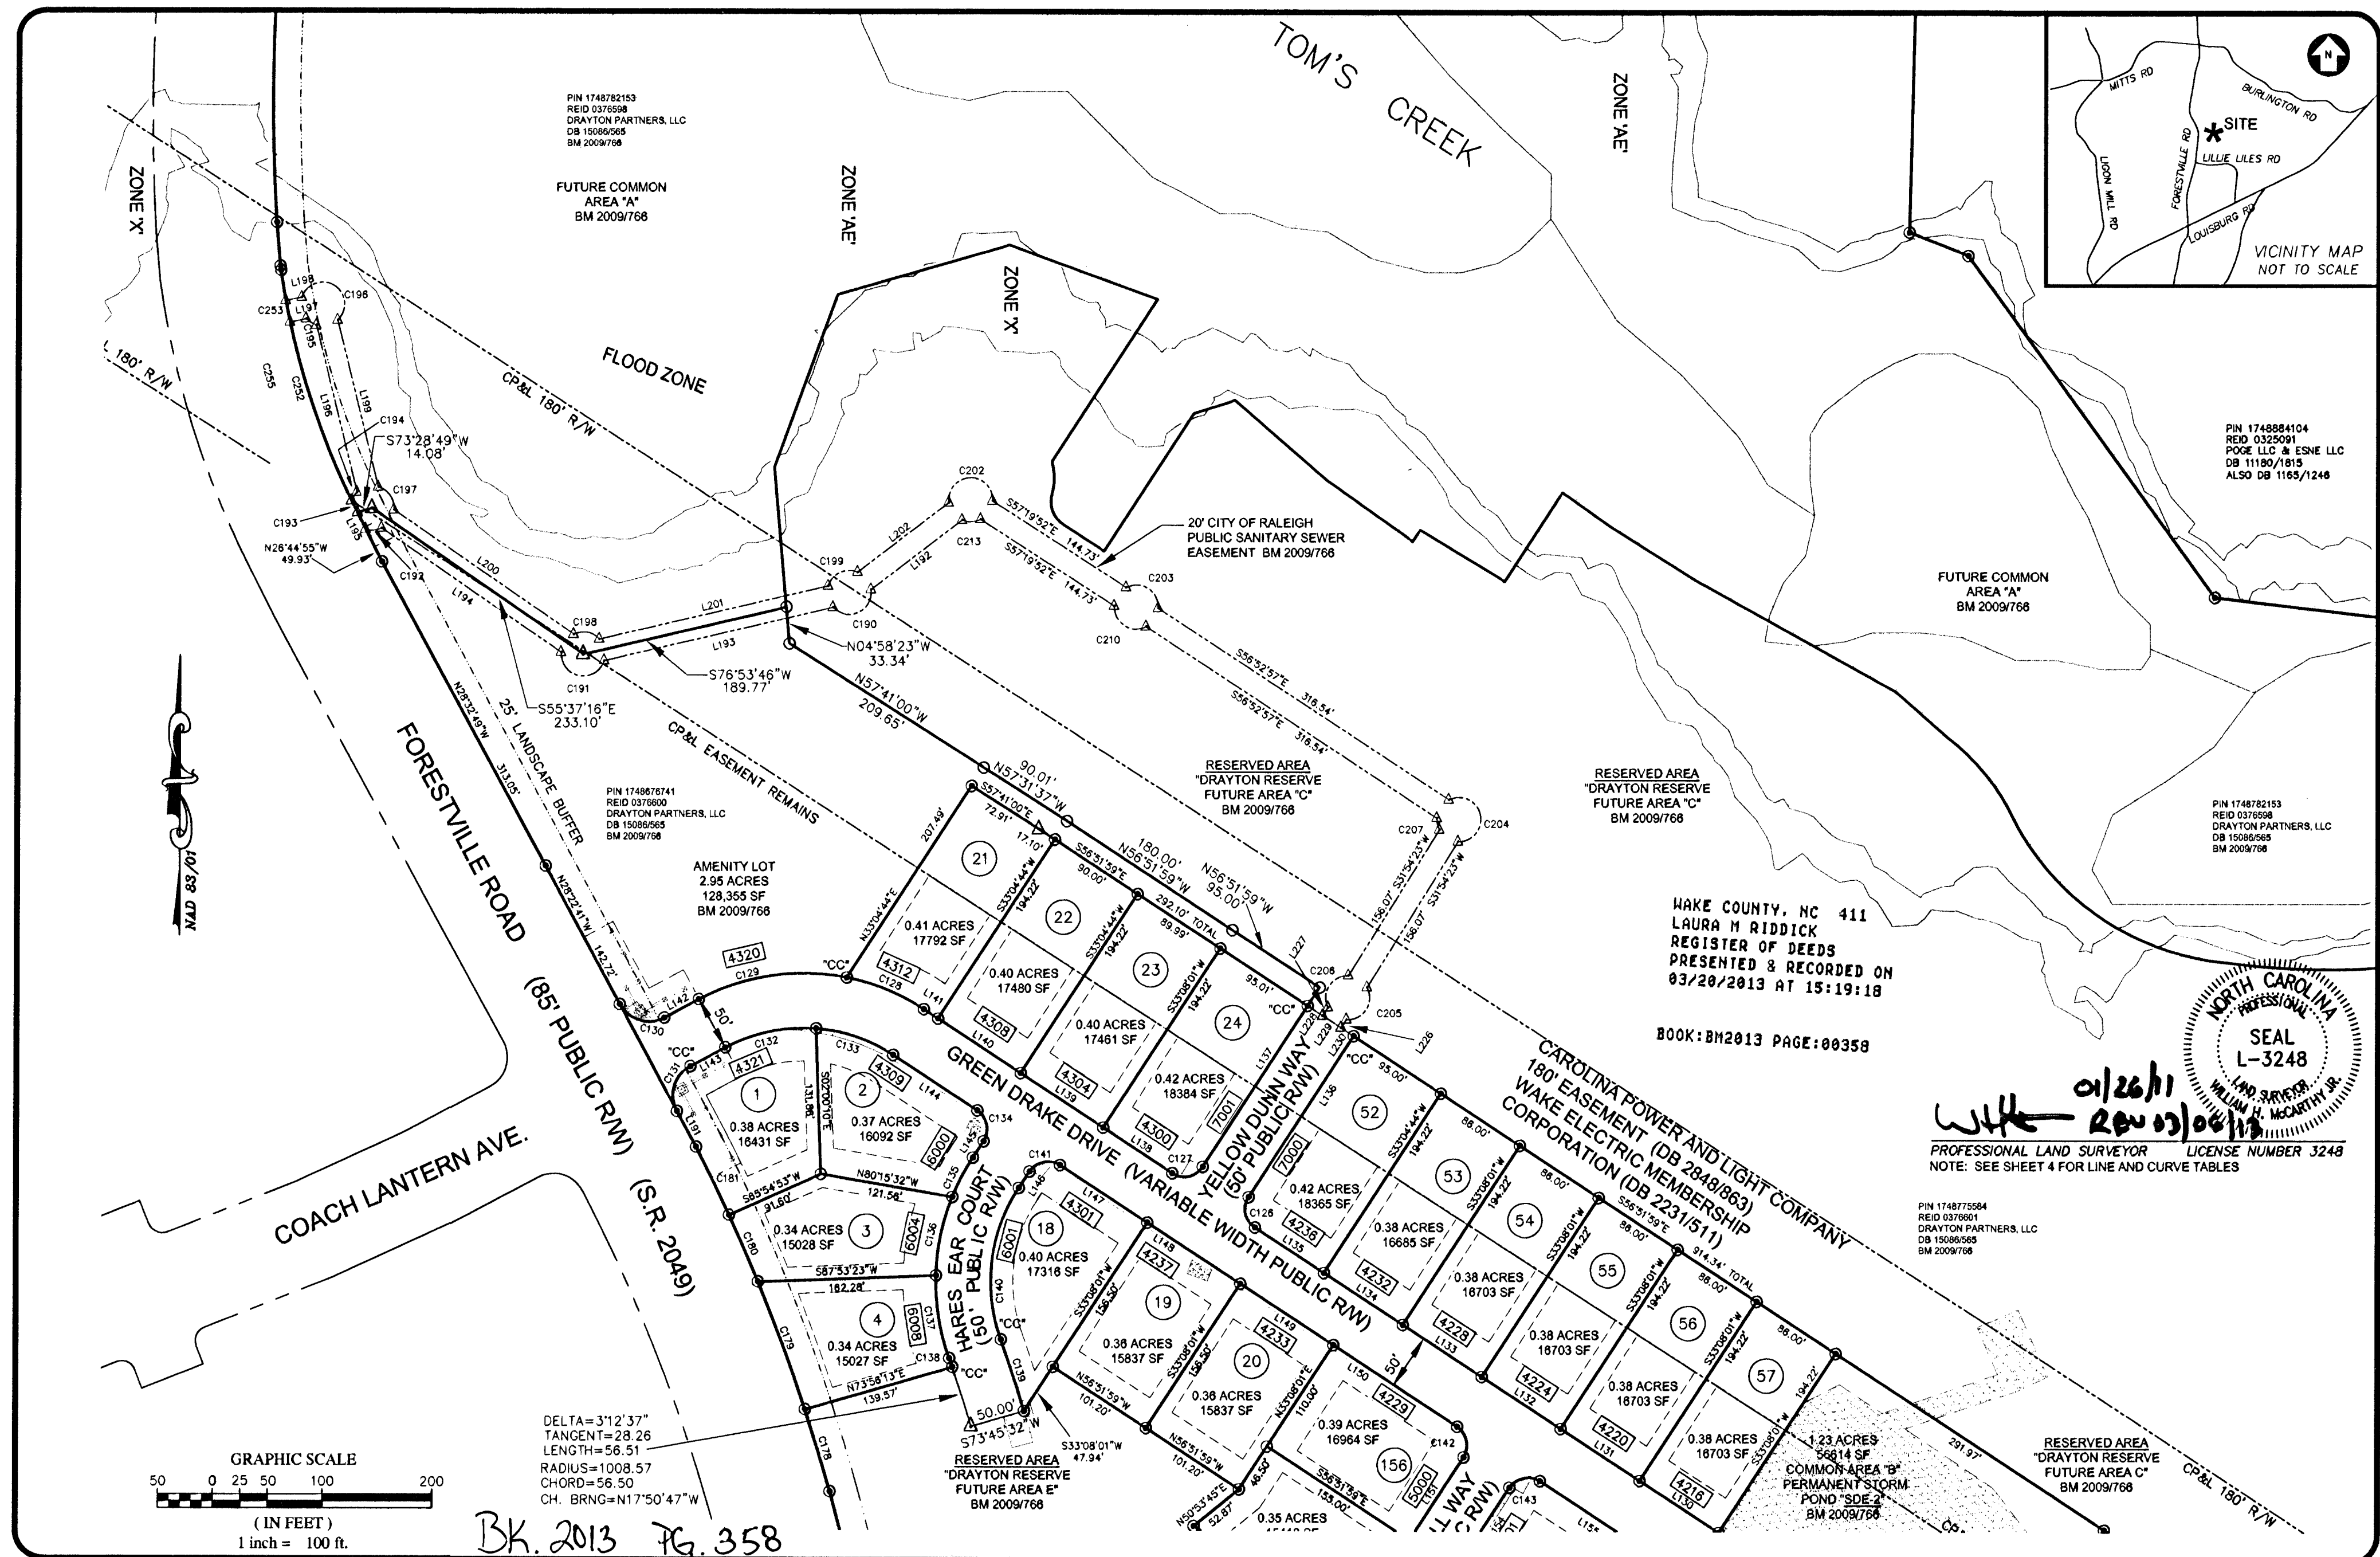

COPYRIGHT © 2013
SUMMIT
DESIGN AND ENGINEERING

DRAWING ALTERATION

IT IS A VIOLATION OF LAW FOR ANY PERSON, UNLESS ACTING UNDER THE DIRECTION OF LICENSED ARCHITECT, PROFESSIONAL ENGINEER, LANDSCAPE ARCHITECT, OR LAND SURVEYOR TO ALTER ANY ITEM ON THIS DOCUMENT IN ANY WAY. ANY LICENSEE WHO ALTERS THIS DOCUMENT IS REQUIRED BY LAW TO AFFIX HIS OR HER SEAL AND THE NOTATION "ALTERED BY" FOLLOWED BY HIS OR HER SIGNATURE AND SPECIFIC DESCRIPTION OF THE ALTERATIONS.

CLIENTS ADDRESS:

DRAYTON PARTNERS, LLC
3200 COBB GALERIA PARKWAY
SUITE 150
ATLANTA, GA 30339

REID

PIN

REFERENCES

PROJECT MANAGER

DRAWN BY

SEE PLAT


SEE PLAT

WHM

RAH

LEGEND:

- IRON ROD OR PIPE SET
- EXISTING MONUMENT FOUND; IRON ROD OR PIPE UNLESS OTHERWISE DESCRIBED
- △ MATHEMATICAL POINT; NO MONUMENT SET
- CONCRETE MONUMENT
- EIP EXISTING IRON PIPE
- SDE STORM DRAINAGE EASEMENT
- SE SIGN EASEMENT
- CC CONTROL CORNER

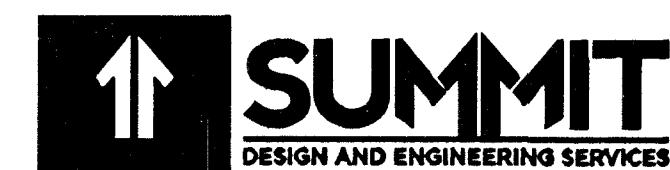

License #: P-0339
504 Meadowland Drive
Hillsborough, NC 27278-8551
Voice: (919) 732-3883 Fax: (919) 732-6676
www.summit-engineer.com


PROJECT NO.

06-395

DRAWING

06-395_PHASE_1B_REV

SEE PROJECT# 11-0001.030
SHEET 2 OF 4

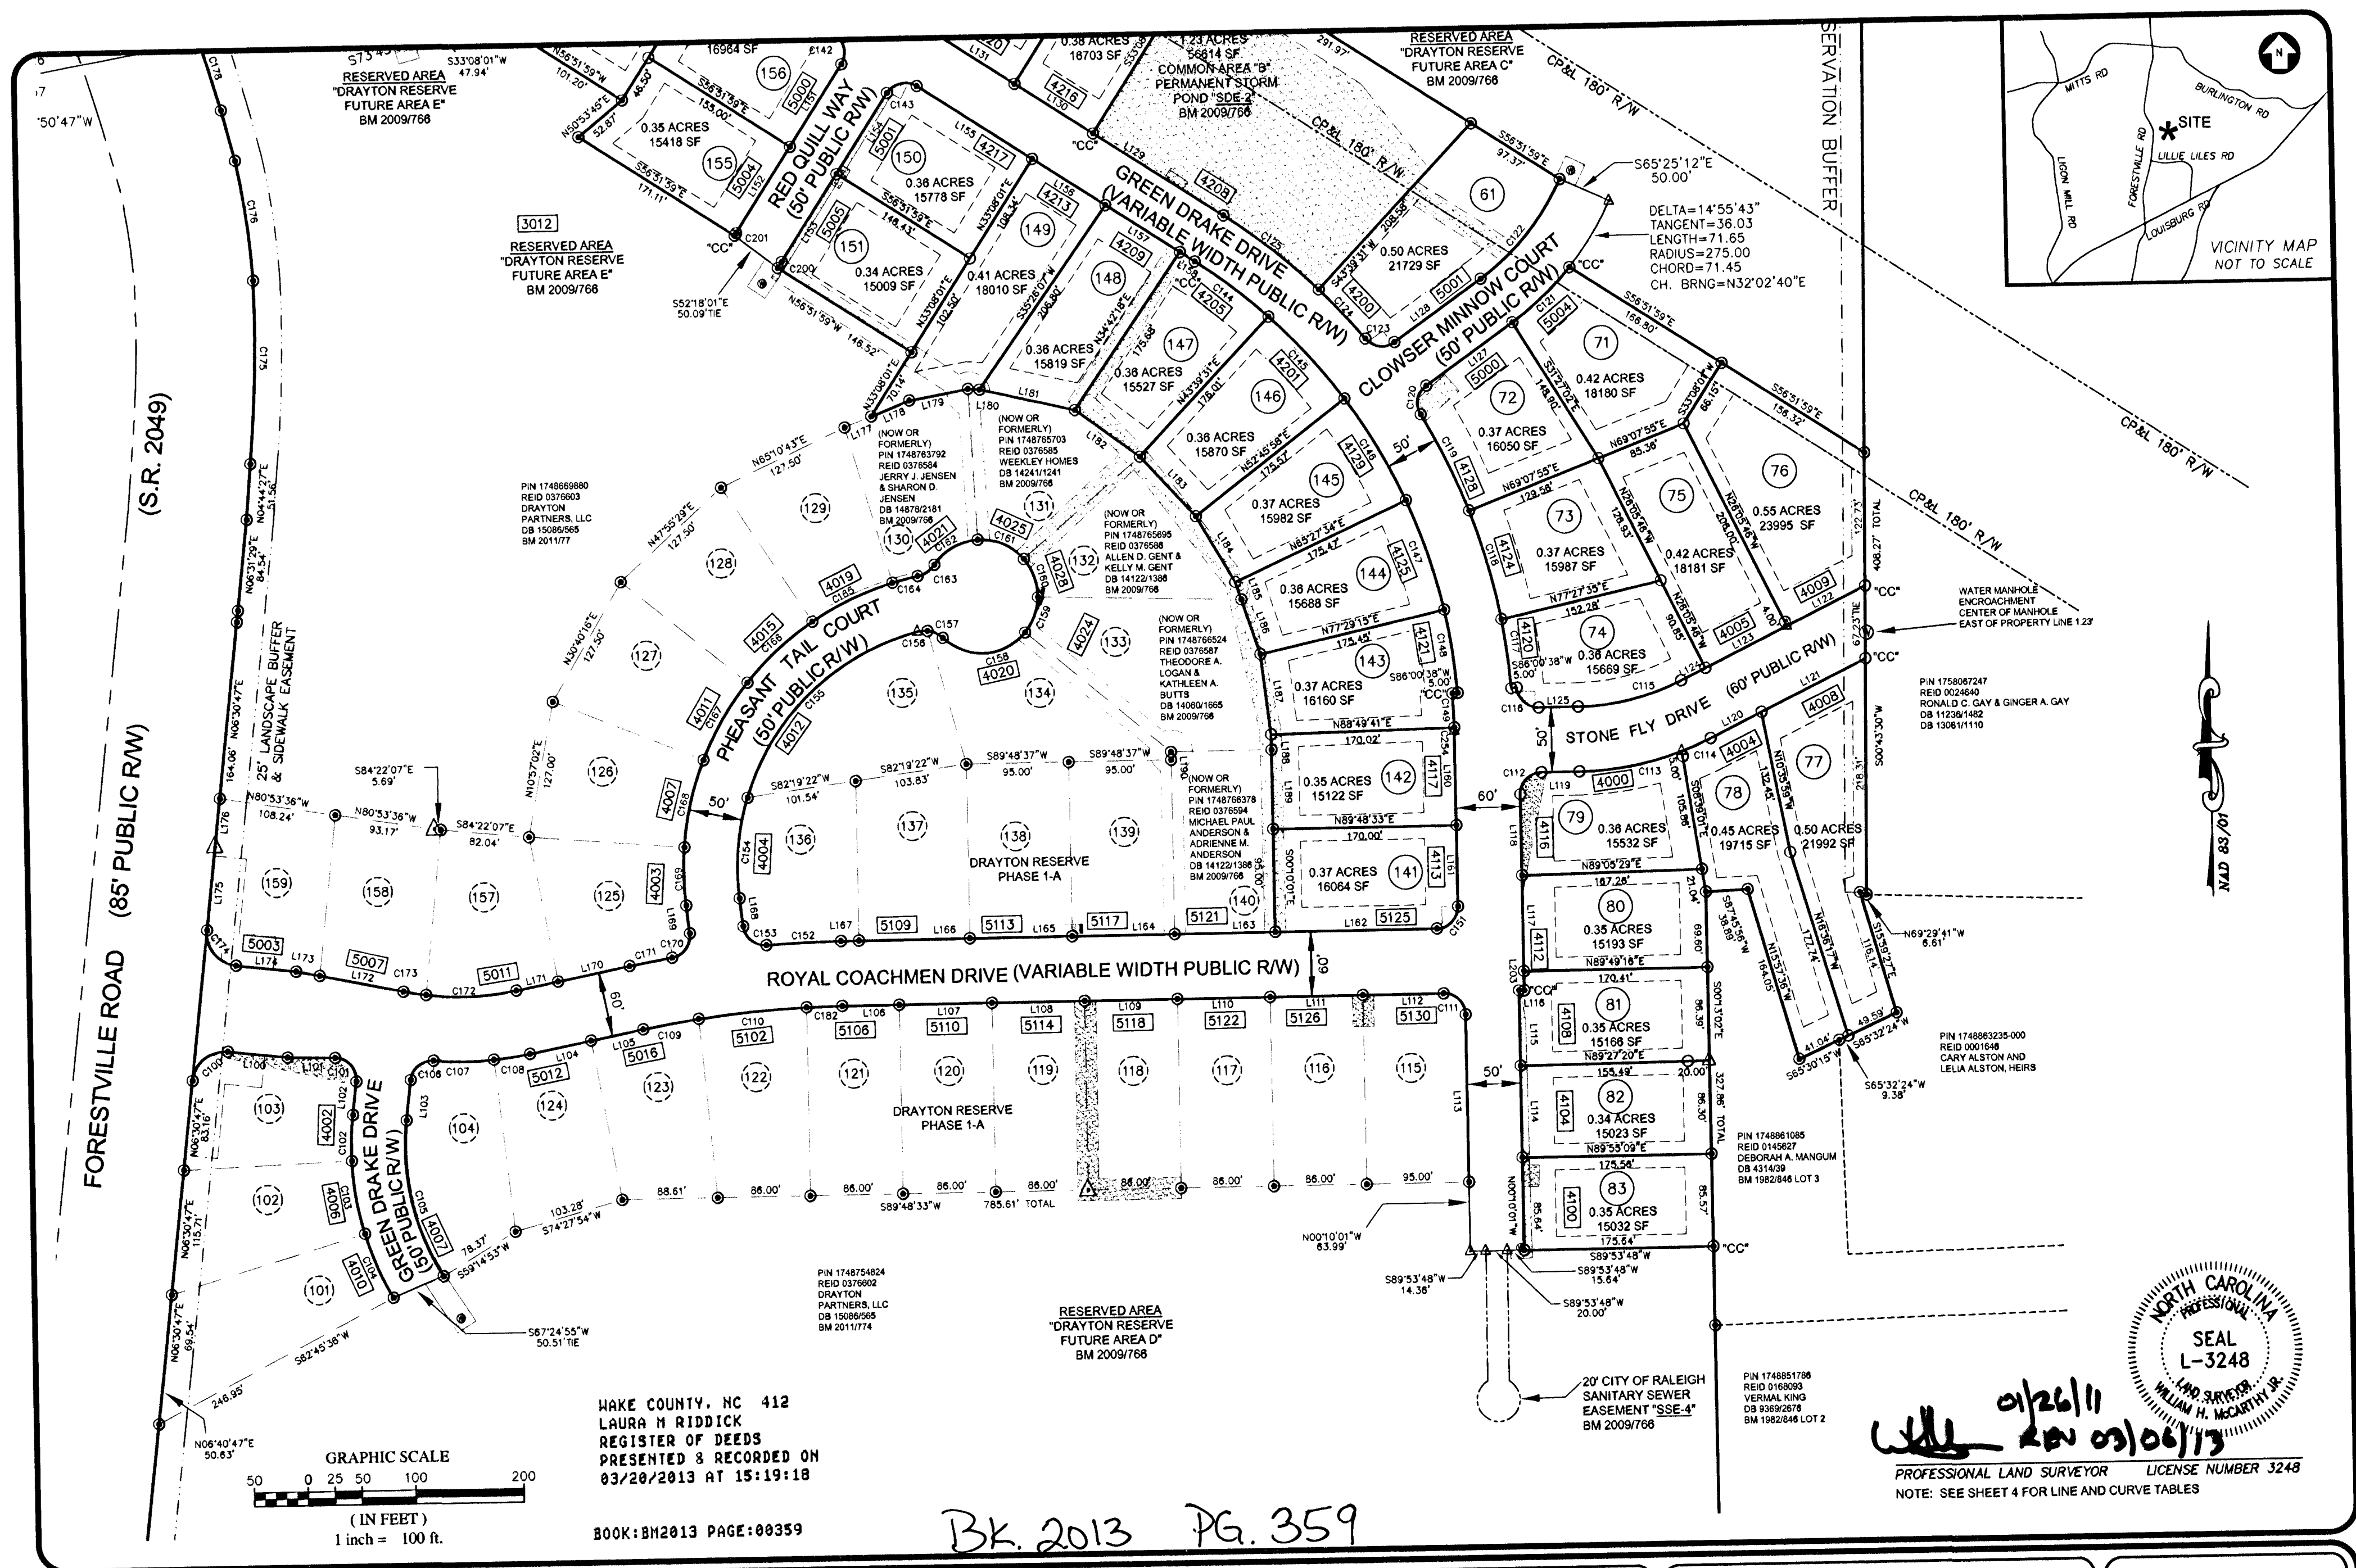

LINE TABLE		
LINE	LENGTH	BEARING
L100	55.87	S83°26'49"E
L101	44.06	S88°30'57"E
L102	31.03	N06°46'18"E
L103	37.58	N06°46'18"E
L104	57.92	N78°51'13"E
L105	49.44	N78°51'13"E
L106	52.81	N89°48'33"E
L107	86.00	N89°48'33"E
L108	86.00	N89°48'33"E
L109	86.00	N89°48'33"E
L110	86.00	N89°48'33"E
L111	86.00	N89°48'33"E
L112	74.99	N89°48'33"E
L113	155.00	S00°10'01"E
L114	84.88	N00°10'01"W
L115	69.77	N00°10'01"W
L116	5.00	N89°49'59"E
L117	88.28	N00°10'01"W
L118	75.01	N00°10'01"W
L119	35.36	N89°49'59"E
L120	53.08	N63°54'14"E
L121	108.30	N63°54'14"E
L122	81.43	S63°54'14"W
L123	85.00	S63°54'14"W
L124	25.29	S63°54'14"W
L125	36.69	S89°49'59"W
L127	99.11	N54°52'07"E
L128	99.11	S54°52'07"W
L129	142.67	N56°51'59"W
L130	86.00	N56°51'59"W
L131	86.00	N56°51'59"W
L132	86.00	N56°51'59"W
L133	86.00	N56°51'59"W
L134	85.81	N56°51'59"W
L135	75.02	N56°51'59"W
L136	174.24	N33°04'44"E
L137	174.20	S33°04'44"W
L138	75.17	N56°51'59"W
L139	89.81	N56°51'59"W
L140	90.00	N56°51'59"W
L141	15.50	N56°51'59"W
L142	35.59	S61°45'33"W
L143	35.92	N61°45'33"E
L144	91.73	S56°51'59"E
L145	17.85	S33°08'01"W
L146	17.85	N33°08'01"E
L147	95.00	S56°51'59"E
L148	101.20	S56°51'59"E
L149	101.20	S56°51'59"E
L150	135.00	S56°51'59"E
L151	90.00	S33°08'01"W
L152	94.08	S33°08'01"W
L153	95.74	N33°08'01"E
L154	88.34	N33°08'01"E
L155	126.43	S56°51'59"E
L156	80.20	S56°51'59"E
L157	81.56	S56°51'59"E
L158	16.27	S56°51'59"E
L160	87.27	S00°10'01"E
L161	75.01	S00°10'01"E
L162	150.01	S89°48'33"W
L163	93.25	N89°48'33"E
L164	95.00	S89°48'33"W
L165	95.00	S89°48'33"W
L166	102.93	S89°48'33"W
L167	16.65	S89°48'33"W
L168	25.96	N06°28'10"W
L169	25.96	S06°28'10"E
L170	67.83	S78°51'13"W
L171	39.53	S78°51'13"W
L172	79.07	N78°22'24"W
L173	22.27	N78°22'24"W
L174	56.05	N83°26'49"W
L175	77.27	N06°30'47"E
L176	39.91	N06°30'47"E
L177	26.85	N68°24'55"E
L178	38.17	N68°24'55"E
L179	55.50	N79°51'32"E

LINE TABLE		
LINE	LENGTH	
L180	10.75	S85°24'05"E
L181	90.53	S76°54'21"E
L182	74.04	S53°29'42"E
L183	75.60	S42°15'59"E
L184	71.02	S29°57'20"E
L185	16.96	S18°18'07"E
L186	53.44	S18°18'07"E
L187	75.06	S06°41'39"E
L188	14.17	S00°10'01"E
L189	73.33	S00°10'01"E
L190	7.37	N00°10'01"W
L191	36.75	N28°22'41"W
L192	104.14	S52°38'32"W
L193	213.96	S76°53'46"W
L194	198.46	N55°37'16"W
L195	16.92	N26°44'55"W
L196	155.72	N13°52'52"W
L197	14.93	S78°19'25"W
L198	14.84	S78°19'25"W
L199	155.72	N13°52'52"W
L200	198.46	N55°37'16"W
L201	213.96	S76°53'46"W
L202	104.14	S52°38'32"W
L203	17.74	N00°10'01"W
L204	25.13	N57°16'53"W
L205	28.25	N57°16'53"W
L206	30.52	S89°55'34"E
L207	40.65	N04°42'46"W
L208	1054.59	N26°39'18"W
L209	50.23	N26°44'55"W
L210	313.41	N28°32'49"W
L211	289.19	N28°22'41"W
L212	29.79	S89°18'53"W
L213	162.61	N05°03'41"E
L214	29.19	S85°09'00"W
L215	42.10	N04°44'27"E
L216	9.23	N04°44'27"E
L217	84.15	N06°31'29"E
L218	57.95	S02°03'20"W
L219	10.65	N06°30'47"E
L220	44.89	S02°31'31"W
L221	8.14	S02°31'31"W
L222	97.12	S03°52'38"W
L223	45.17	S04°04'40"W
L224	51.62	S03°56'17"W
L225	208.99	N06°30'47"E
L226	9.05	S33°13'13"W
L227	9.08	S33°13'13"W
L228	16.40	S56°51'59"E
L229	20.00	S56°51'59"E
L230	13.60	S56°51'59"E
L231	6.42	S85°09'00"W
L232	18.00	S85°09'00"W
L233	29.41	N85°09'00"E
L234	16.24	N85°09'00"E
L235	8.23	N85°09'00"E
L236	1.88	S03°56'17"W
L237	17.78	S03°55'07"W
L238	27.37	S06°10'56"W
L239	33.67	S06°30'12"W
L240	139.09	S08°45'12"W
L241	51.75	S08°26'18"W
L242	56.39	S09°53'19"W
L243	56.37	S09°13'49"W
L244	56.28	S09°49'45"W
L245	36.18	S08°59'13"W
L246	12.74	N06°30'47"E
L247	5.02	N06°30'47"E
L248	1.02	N85°09'00"E
L249	25.86	S89°18'53"W
L250	0.50	S89°18'53"W
L251	5.63	N06°30'47"E
L252	5.02	N06°30'47"E
L253	17.85	S33°08'01"W
L254	17.85	S33°08'01"W
L255	46.32	N57°17'03"W
L256	1.09	S85°09'00"W

CURVE TABLE						
CURVE	LENGTH	RADIUS	DELTA	TANGENT	CHORD	DIRECTION
C100	47.14	30.00	90°02'24"	30.02	42.44	N51°31'59"E
C101	33.26	20.00	95°17'15"	21.94	29.56	S40°52'20"E
C102	42.66	275.00	8°53'14"	21.37	42.61	S02°19'41"W
C103	68.66	275.00	14°18'19"	34.51	68.48	S09°16'05"E
C104	64.86	275.00	13°30'45"	32.58	64.71	S23°10'38"E
C105	150.60	225.00	38°21'01"	78.24	147.81	N12°24'13"W
C106	30.69	20.00	87°55'09"	19.29	27.77	N50°43'52"E
C107	55.90	325.00	9°51'17"	28.02	55.83	N89°45'48"E
C108	33.93	325.00	5°58'57"	16.98	33.92	N81°50'42"E
C109	52.44	975.00	3°04'54"	26.23	52.43	N80°23'40"E
C110	100.79	975.00	5°55'23"	50.44	100.75	N84°53'48"E
C111	31.42	20.00	90°01'26"	20.01	28.29	S45°10'44"E
C112	31.42	20.00	90°00'00"	20.00	28.28	N44°49'59"E
C113	97.49	280.00	19°56'57"	49.24	97.00	N79°51'31"E
C114	29.22	280.00	5°58'48"	14.83	29.21	N66°53'38"E
C115	99.56	220.00	25°55'45"	50.65	98.71	S76°52'06"W
C116	30.08	20.00	86°10'39"	18.71	27.33	N47°04'41"W
C117	64.46	575.00	6°25'24"	32.27	64.43	N07°12'04"W
C118	104.92	575.00	10°27'19"	52.61	104.78	N15°38'26"W
C119	99.61	575.00	9°55'33"	49.93	99.49	N25°49'52"W
C120	29.90	20.00	85°39'45"	18.54	27.19	S12°02'14"W
C121	73.72	275.00	15°21'36"	37.08	73.50	N47°11'19"E
C122	118.94	225.00	30°17'19"	60.90	117.56	S39°43'28"W
C123	29.90	20.00	85°39'45"	18.54	27.19	N82°18'00"W
C124	62.69	575.00	6°14'47"	31.37	62.66	N42°35'31"W
C125	111.91	575.00	11°09'04"	56.13	111.73	N51°17'27"W
C126	31.40	20.00	89°56'43"	19.98	28.27	S11°53'38"E
C127	31.43	20.00	90°03'17"	20.02	28.30	N78°06'22"E
C128	76.31	201.00	21°45'04"	38.62	75.85	N67°44'31"W
C129	139.00	201.00	39°37'24"	72.41	136.25	S81°34'15"W
C130	47.05	30.00	89°51'46"	29.93	42.38	N73°18'34"W
C131	47.20	30.00	90°08'14"	30.07	42.48	N16°41'26"E
C132	85.83	150.00	32°47'02"	44.12	84.66	N78°09'04"E
C133	74.85	150.00	28°35'27"	38.22	74.08	S71°09'42"E
C134	31.42	20.00	90°00'00"	20.00	28.28	S11°51'59"E
C135	40.27	205.00	11°15'20"	20.20	40.21	S27°30'21"W
C136	73.14	205.00	20°26'27"	36.96	72.75	S11°39'27"W
C137	76.46	205.00	21°22'07"	38.68	76.01	S09°14'50"E
C138	8.45	1008.57	0°28'48"	4.23	8.45	S19°41'29"E
C139	68.18	1058.57	3°41'25"	34.10	68.17	N18°05'11"W
C140	143.55	155.00	53°03'54"	77.39	138.48	N06°36'04"E
C141	31.42	20.00	90°00'00"	20.00	28.28	N78°08'01"E
C142	31.42	20.00	90°00'00"	20.00	28.28	N11°51'59"W
C143	31.42	20.00	90°00'00"	20.00	28.28	N78°08'01"E
C144	85.36	525.00	9°18'56"	42.77	85.26	S52°12'31"E
C145	103.68	525.00	11°18'56"	52.01	103.51	S41°53'36"E
C146	110.02	525.00	12°00'25"	55.21	109.82	S30°13'56"E
C147	107.35	525.00	11°42'58"	53.86	107.17	S18°22'14"E
C148	78.10	525.00	8°31'23"	39.12	78.03	S08°15'04"E
C149	31.55	520.00	3°28'34"	15.78	31.54	S02°15'05"E
C151	31.41	20.00	89°58'34"	19.99	28.28	S44°49'16"W
C152	69.26	1035.00	3°50'03"	34.64	69.25	S87°53'32"W
C153	30.56	20.00	87°33'19"	19.16	27.67	S50°14'50"E
C154	94.14	225.00	23°58'19"	47.77	93.45	N05°31'00"E
C155	229.96	225.00	58°33'35"	126.16	220.08	N46°46'57"E
C156	9.39	25.00	21°30'54"	4.75	9.33	N86°49'11"E
C157	15.86	25.00	36°20'26"	8.21	15.59	S64°15'09"E
C158	85.81	52.50	93°38'59"	55.96	76.57	N87°05'35"E
C159	35.35	52.50	38°34'43"	18.37	34.69	N20°58'44"E
C160	38.44	52.50	41°56'55"	20.13	37.58	N19°17'05"W
C161	48.04	52.50	52°25'52"	25.85	46.38	N66°28'29"W
C162	47.96	52.50	52°20'30"	25.80	46.31	S61°08'20"W
C163	19.15	25.00	43°53'56"	10.08	18.69	S56°55'03"W
C164	24.29	275.00	5°03'41"	12.15	24.29	S76°20'11"W
C165	82.81	275.00	17°15'14"	41.72	82.50	S65°10'43"W
C166	82.81	275.00	17°15'14"	41.72	82.50	S47°55'29"W
C167	82.81	275.00	17°15'14"	41.72	82.50	S30°40'16"W
C168	83.01	275.00	17°17'39"	41.82	82.69	S13°23'49"W
C169	53.85	275.00	11°13'08"	27.01	53.76	S00°51'35"E
C170	30.56	20.00	87°33'19"	19.16	27.67	S37°18'30"W
C171	40.32	1035.00	2°13'56"	20.16	40.32	S79°58'11"W
C172	84.05	265.00	18°10'17"	42.38	83.69	S87°56'22"W
C173	21.28	265.00	4°36'05"	10.65	21.28	N80°40'27"W
C174	47.10	30.00	89°57'36"	29.98	42.41	N38°28'01"W
C175	169.65	1341.14	7°14'52"	84.94	169.54	N01°52'09"E
C176	112.13	724.13	8°52'19"	56.18	112.02	N07°37'30"W
C177	48.27	1652.67	1°40'25"	24.14	48.27	N14°46'10"W
C178	77.98	1652.67	2°42'13"	39.00	77.97	N16°57'29"W
C179	123.43	1652.67	4°16'45"	61.74	123.40	N02°26'58"W