

CERTIFICATE OF APPROVAL

I, Bryan Hicks, HEREBY CERTIFY THAT ALL STREET, UTILITIES AND OTHER REQUIRED IMPROVEMENTS HAVE BEEN INSTALLED IN AN ACCEPTABLE MANNER AND ACCORDING TO TOWN SPECIFICATIONS AND STANDARDS IN THE SUBDIVISION OR THAT GUARANTEES OF THE INSTALLATION OF THE REQUIRED IMPROVEMENTS IN AN AMOUNT AND MANNER SATISFACTORY TO THE TOWN OF ROLESVILLE HAS BEEN RECEIVED AND THAT THE FILING FEES FOR THIS PLAT, IN THE AMOUNT OF \$118,214, HAS BEEN PAID.

Bryan Hicks SUBDIVISION ADMINISTRATOR DATE 7/6/09

CERTIFICATE OF APPROVAL FOR RECORDING

I HEREBY CERTIFY THAT THE SUBDIVISION PLAT SHOWN HEREON HAS BEEN FOUND TO COMPLY WITH THE SUBDIVISION REGULATIONS OF THE TOWN OF ROLESVILLE, NORTH CAROLINA AND THAT THIS PLAT HAS BEEN APPROVED BY THE SUBDIVISION ADMINISTRATOR OF THE TOWN OF ROLESVILLE FOR RECORDING IN THE OFFICE OF THE REGISTER OF DEEDS OF WAKE COUNTY.

Bryan Hicks SUBDIVISION ADMINISTRATOR, TOWN OF ROLESVILLE DATE 7/6/09 ROLESVILLE, NORTH CAROLINA

CERTIFICATE OF APPROVAL

NORTH CAROLINA, WAKE COUNTY

I, \_\_\_\_\_, A NOTARY PUBLIC FOR SAID COUNTY AND STATE, DO HEREBY CERTIFY THAT

PERSONALLY APPEARED BEFORE ME THIS DAY AND ACKNOWLEDGED THE DUE EXECUTION OF THE FOREGOING INSTRUMENT. WITNESS MY HAND AND OFFICIAL SEAL, THIS

\_\_\_\_\_ DAY OF \_\_\_\_\_, 2009.

NOTARY PUBLIC

MY COMMISSION EXPIRES

I HEREBY CERTIFY THAT THIS PLAT IS OF THE FOLLOWING TYPE:

G.S. 47-30 (F)(11)(A). THIS SURVEY CREATES A SUBDIVISION OF LAND WITHIN THE AREA OF A COUNTY OR MUNICIPALITY THAT HAS AN ORDINANCE THAT REGULATES PARCELS OF LAND.

I, WILLIAM H. MCCARTHY, JR., PLS NO. 3248, CERTIFY THAT THIS MAP WAS DRAWN UNDER MY SUPERVISION FROM AN ACTUAL SURVEY MADE UNDER MY SUPERVISION (DEED DESCRIPTION RECORDED IN BOOK/PAGE: (AS NOTED HEREON) OR OTHER REFERENCE SOURCE: (AS NOTED HEREON)); THAT THE BOUNDARIES NOT SURVEYED ARE INDICATED IN A BROKEN LINETYPE AS DRAWN FROM INFORMATION IN BOOK/PAGE: (AS NOTED HEREON) OR OTHER REFERENCE SOURCE: (AS NOTED HEREON); THAT THE RATIO OF PRECISION OR POSITIONAL ACCURACY IS 1:10000+; AND THAT THIS MAP MEETS THE REQUIREMENTS OF THE STANDARDS OF PRACTICE FOR LAND SURVEYING IN NORTH CAROLINA (21 NCAC 58.1800). THIS MAP WAS DRAWN IN ACCORDANCE WITH G.S. 47.30 AS AMENDED. WITNESS MY ORIGINAL SIGNATURE, REGISTRATION NUMBER AND SEAL THIS 2ND DAY OF JULY 2009.



W.H. McCarthy Jr. 07-02-09  
PROFESSIONAL LAND SURVEYOR REG. NUMBER L-3248




SUMMIT CONSULTING-ENGINEERING, ARCHITECTURE AND SURVEYING, PLLC.

REG. NUMBER P-0339

I, WILLIAM H. MCCARTHY, JR., N.C.P.L.S. #3248, CERTIFY THAT THE N.C. GRID COORDINATES AND BEARINGS SHOWN ON THIS PLAT OR DOCUMENT WERE DETERMINED BY AN ACTUAL GPS SURVEY PERFORMED BY ME, THAT THIS SURVEY WAS PERFORMED TO CLASS C FGCS SPECIFICATIONS AND THAT I USED VRS SURVEY FIELD PROCEDURES. COORDINATES WERE DETERMINED BY LEAST SQUARES ADJUSTMENT. THAT THIS SURVEY WAS PERFORMED ON 10-05-2008 USING 1 TRIMBLE 5700 RECEIVER. ALL COORDINATES ARE BASED ON NAD 83/01.

# DRAYTON RESERVE SUBDIVISION PHASE 1-A FINAL PLAT

FORESTVILLE ROAD, TOWN OF ROLESVILLE  
WAKE COUNTY, NORTH CAROLINA

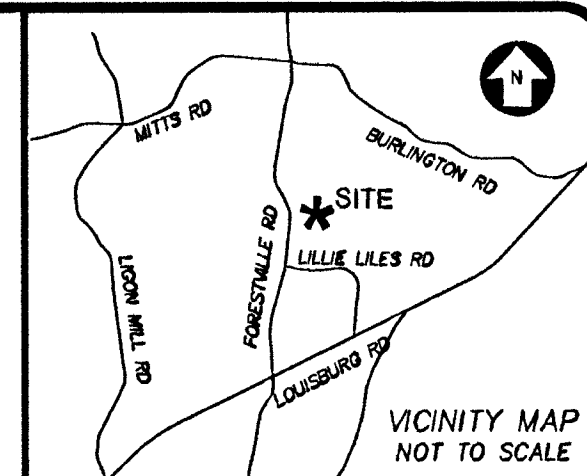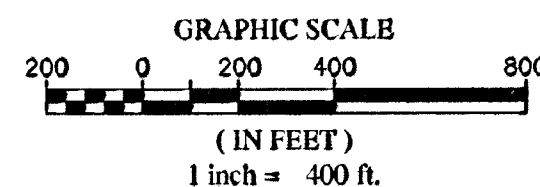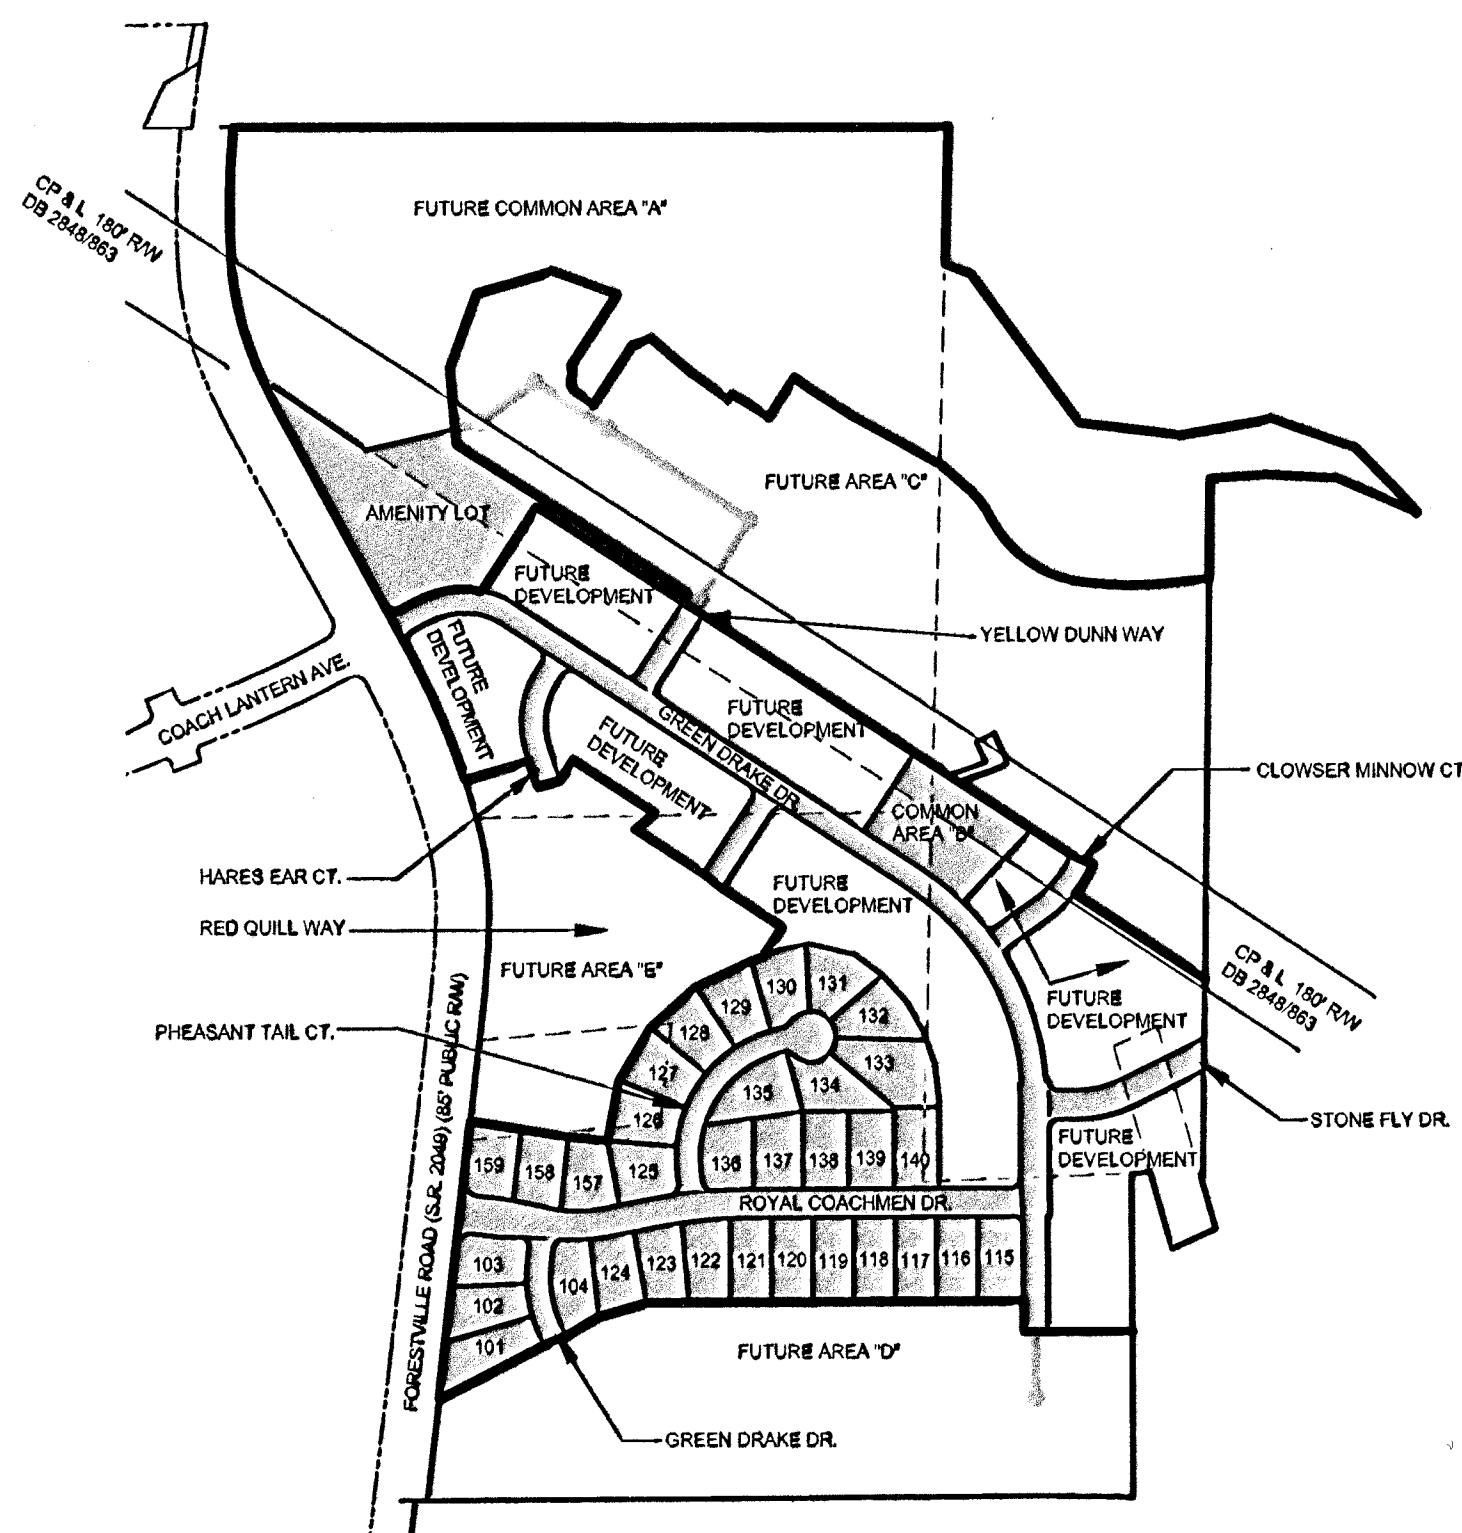CERTIFICATE OF OWNERSHIP AND DEDICATION

I HEREBY CERTIFY THAT I AM THE OWNER(S) OF THE PROPERTY SHOWN AND DESCRIBED HEREON, WHICH IS LOCATED IN THE SUBDIVISION JURISDICTION OF TOWN OF ROLESVILLE AND THAT I HEREBY ADOPT THIS PLAN OF SUBDIVISION WITH MY FREE CONSENT, ESTABLISH MINIMUM BUILDING SETBACK LINES, AND DEDICATE ALL STREETS, ALLEYS, WALKS, PARKS, AND OTHER SITES AND EASEMENTS TO PUBLIC OR PRIVATE USE AS NOTED. FURTHERMORE, I HEREBY DEDICATE ALL SANITARY SEWER AND WATER LINES TO THE CITY OF RALEIGH AND THE STORM DRAINAGE TO THE TOWN OF ROLESVILLE.

Bryan Hicks OWNER(S) DATE 7/6/09

REVIEW OFFICER'S CERTIFICATION

STATE OF NORTH CAROLINA  
COUNTY OF WAKE

I, Bryan Hicks, REVIEW OFFICER OF THE TOWN OF WAKE FOREST, NC, IN WAKE COUNTY, CERTIFY THAT THE MAP OR PLAT TO WHICH THIS CERTIFICATION IS AFFIXED MEETS ALL STATUTORY REQUIREMENTS FOR RECORDING.

Bryan Hicks REVIEW OFFICER'S SIGNATURE DATE 7/8/09

NOTE "A": SUBSURFACE AND ENVIRONMENTAL CONDITIONS WERE NOT EXAMINED OR CONSIDERED DURING THIS SURVEY. ALL BUILDINGS, SURFACE AND SUBSURFACE IMPROVEMENTS ON AND ADJACENT TO THE SITE ARE NOT NECESSARILY SHOWN HEREON. NO STATEMENT IS MADE CONCERNING THE EXISTENCE OF UNDERGROUND CONTAINERS WHICH MAY AFFECT THE USE OF THIS TRACT.

NOTE "B": THE LOCATION OF UNDERGROUND UTILITIES AS SHOWN ARE BASED ON VISIBLE EVIDENCE AND DRAWINGS PROVIDED TO THE SURVEYOR. LOCATION OF UNDERGROUND UTILITIES AND STRUCTURES MAY VARY FROM LOCATIONS SHOWN HEREON. AND ADDITIONAL BURIED UTILITIES MAY EXIST. CONTACT THE APPROPRIATE UTILITY COMPANIES FOR INFORMATION REGARDING BURIED UTILITIES.

NOTE "C": ALL DISTANCES ARE HORIZONTAL GROUND AND AREA BY COORDINATE COMPUTATION.

NOTE "D": THIS SURVEY WAS DONE WITHOUT A TITLE SEARCH AND IS BASED ON REFERENCED INFORMATION. THERE MAY EXIST OTHER DOCUMENTS OF RECORD WHICH COULD AFFECT THIS PROPERTY.

NOTE "E": EXCEPT AS SPECIFICALLY STATED OR SHOWN, THIS SURVEY DOES NOT REPORT ANY OF THE FOLLOWING: EASEMENTS, BUILDING SETBACKS, RESTRICTIVE COVENANTS, ZONING OR LAND USE REGULATIONS AND ANY FACTS WHICH A TITLE SEARCH MAY DISCLOSE.

WAKE COUNTY, NC 98  
LAURA M RIDDICK  
REGISTER OF DEEDS  
PRESENTED & RECORDED ON  
07/13/2009 AT 10:01:37

BOOK: BM2009 PAGE: 00764

NOTE "F": WETLANDS, JURISDICTIONAL WATERS OR OTHER CONDITIONS WHICH MAY BE REGULATED BY FEDERAL OR STATE OR LOCAL AGENCIES WERE NOT INVESTIGATED DURING THIS SURVEY. RIPARIAN BUFFERS AND OTHER RESTRICTIONS ON DEVELOPMENT MAY BE REQUIRED.

NOTE "G": A PORTION OF THIS PROPERTY IS LOCATED IN A HAZARDOUS FLOOD AREA AS DETERMINED BY FEMA FIRM MAP NUMBER: 320174800J EFFECTIVE DATE: MAY 2, 2008

NOTE "H": NO USGS MONUMENTS WERE FOUND WITHIN 2000' OF THIS SITE.

NOTE "J": (PORTIONS OF) THIS PROPERTY (ARE) IS WITHIN THE NEUSE RIVER BASIN.

NOTE "K":  
### = LOT NUMBERS  
#### = LOT ADDRESS NUMBERS

NOTE "L":PHASE 1-A:

TOTAL LOTS IN PHASE 1-A = 33  
TOTAL ACREAGE IN LOTS 101-104, 115-124, 125-140, 157-159 = 11.97 ACRES.

AMENITY LOT = 2.99 ACRES

RIGHT OF WAY DEDICATION: GREEN DRAKE DR., ROYAL COACHMEN DR., PHEASANT TAIL CT., STONE FLY DR., CLOWSER MINNOW CT., YELLOW DUNN WAY, RED QUILL WAY, HARES EAR CT. = 8.99 ACRES

COMMON AREA "B" = 1.23 ACRES

COPYRIGHT © 2009  
SUMMIT  
CONSULTING

DRAWING ALTERATION

IT IS A VIOLATION OF LAW FOR ANY PERSON, UNLESS ACTING UNDER THE DIRECTION OF LICENSED ARCHITECT, PROFESSIONAL ENGINEER, LANDSCAPE ARCHITECT, OR LAND SURVEYOR TO ALTER ANY ITEM ON THIS DOCUMENT IN ANY WAY. ANY LICENSEE WHO ALTERS THIS DOCUMENT IS REQUIRED BY LAW TO AFFIX HIS OR HER SEAL AND THE NOTATION "ALTERED BY" FOLLOWED BY HIS OR HER SIGNATURE AND SPECIFIC DESCRIPTION OF THE ALTERATIONS.

OWNERS ADDRESS:

DRAYTON RESERVE, INC.  
818 SOUTH WHITE ST.  
WAKE FOREST, NC 27587

CLIENTS ADDRESS:

THE MILLRIDGE COMPANIES  
818 SOUTH WHITE ST.  
WAKE FOREST, NC 27587

|                 |                                              |                              |
|-----------------|----------------------------------------------|------------------------------|
| TAX MAP         | 0097635<br>0270659<br>0132470                | 0001647<br>0097969           |
| PIN             | 1748-77-0938<br>1748-87-9400<br>1748-88-9521 | 1748-87-0518<br>1748-88-1480 |
| REFERENCES      | SEE PLAT                                     |                              |
| PROJECT MANAGER | WHM                                          |                              |
| DRAWN BY        | RAH                                          |                              |

LEGEND:

- IRON ROD OR PIPE SET
- EXISTING MONUMENT FOUND; IRON ROD OR PIPE UNLESS OTHERWISE DESCRIBED
- △ MATHEMATICAL POINT; NO MONUMENT SET
- CONCRETE MONUMENT
- EIP EXISTING IRON PIPE
- R/W RIGHT OF WAY
- UTILITY POLE

## FINAL PLAT FOR DRAYTON RESERVE PHASE 1-A

WAKE FOREST TWP., WAKE CO., NORTH CAROLINA  
FIELD WORK PERFORMED JUNE 23, 2009  
PROPERTY AS DESCRIBED IN DEED BOOK AS SHOWN HEREON  
STANDING IN THE NAME OF  
DRAYTON RESERVE, INC.



**SUMMIT**  
CONSULTING

ENGINEERING • ARCHITECTURE • SURVEYING  
REG. NUMBER P-0339  
1000 Corporate Dr., Suite 101  
Hillsborough, NC 27278-8551  
Voice: (919) 732-3883 Fax: (919) 732-6878  
www.summit-engineer.com

PROJECT NO.

06-395

DRAWING


06-395\_PHASE\_1A

SHEET 1 OF 12

BM2009 Pg 764





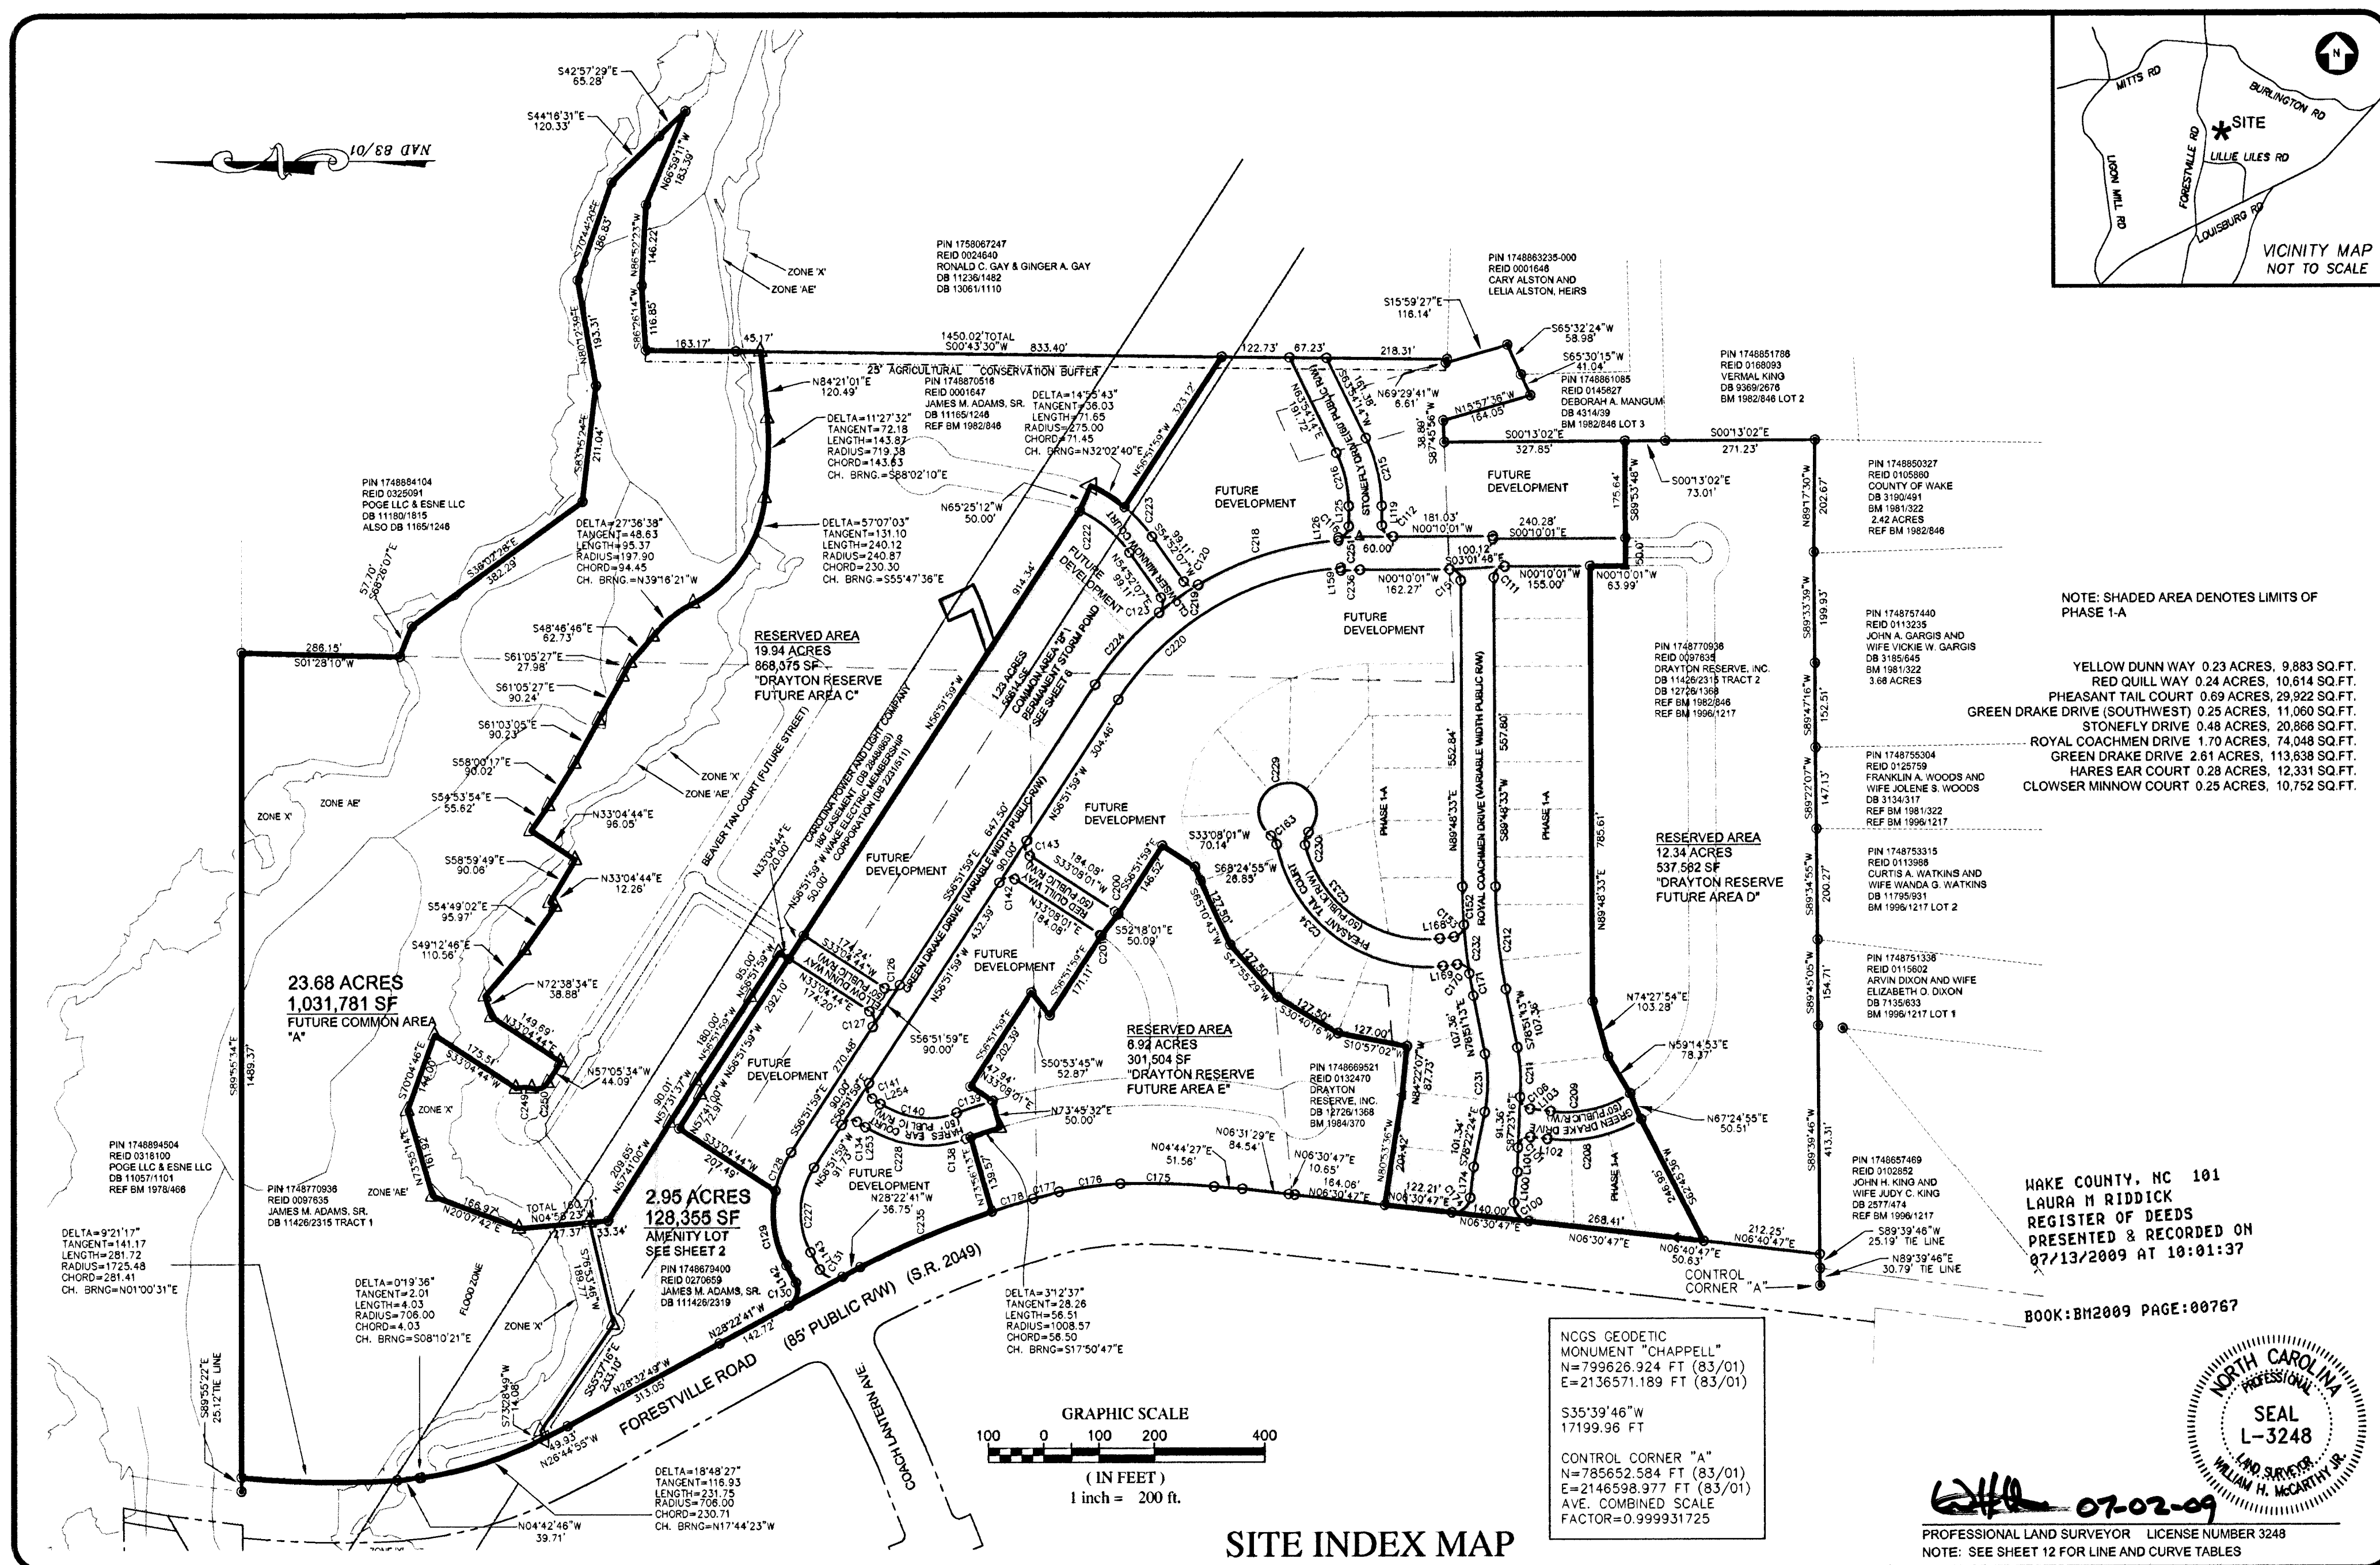

## SITE INDEX MAP

COPYRIGHT © 2009  
 SUMMIT  
 CONSULTING

DRAWING ALTERATION  
 IT IS A VIOLATION OF LAW FOR ANY PERSON,  
 UNLESS ACTING UNDER THE DIRECTION OF  
 LICENSED ARCHITECT, PROFESSIONAL  
 ENGINEER, LANDSCAPE ARCHITECT, OR  
 LAND SURVEYOR TO ALTER ANY ITEM ON  
 THIS DOCUMENT IN ANY WAY. ANY LICENSEE  
 WHO ALTERS THIS DOCUMENT IS REQUIRED  
 BY LAW TO AFFIX HIS OR HER SEAL AND THE  
 NOTATION "ALTERED BY" FOLLOWED BY HIS  
 OR HER SIGNATURE AND SPECIFIC  
 DESCRIPTION OF THE ALTERATIONS.

### OWNERS ADDRESS:

DRAYTON RESERVE, INC.  
 818 SOUTH WHITE ST.  
 WAKE FOREST, NC 27587

### CLIENTS ADDRESS:

THE MILLRIDGE COMPANIES  
 818 SOUTH WHITE ST.  
 WAKE FOREST, NC 27587

TAX MAP 0097635 0001647  
 0270659 0097969  
 0132470

PIN 1748-77-0938 1748-87-0518  
 1748-87-9400 1748-88-1480  
 1748-88-9521

### REFERENCES

SEE PLAT

PROJECT MANAGER

WHM

DRAWN BY

RAH

### LEGEND:

- IRON ROD OR PIPE SET
- EXISTING MONUMENT FOUND;  
IRON ROD OR PIPE UNLESS  
OTHERWISE DESCRIBED
- △ MATHEMATICAL POINT;  
NO MONUMENT SET
- CONCRETE MONUMENT
- EIP EXISTING IRON PIPE
- UTILITY POLE

## FINAL PLAT FOR DRAYTON RESERVE PHASE 1-A

WAKE FOREST TWP., WAKE CO., NORTH CAROLINA  
 FIELD WORK PERFORMED JUNE 25, 2009  
 PROPERTY AS DESCRIBED IN DEED BOOK AS SHOWN HEREON  
 STANDING IN THE NAME OF  
 DRAYTON RESERVE, INC.



**SUMMIT**  
 CONSULTING

ENGINEERING • ARCHITECTURE • SURVEYING  
 REG. NUMBER P-0339  
 1000 Corporate Dr., Suite 101  
 Hillsborough, NC 27278-8551  
 Voice: (919) 732-3883 Fax: (919) 732-6878  
 www.summit-engineer.com

### PROJECT NO.


**06-395**

### DRAWING

**06-395\_PHASE\_1A**

SHEET 4 OF 12

BM2009 PG 767

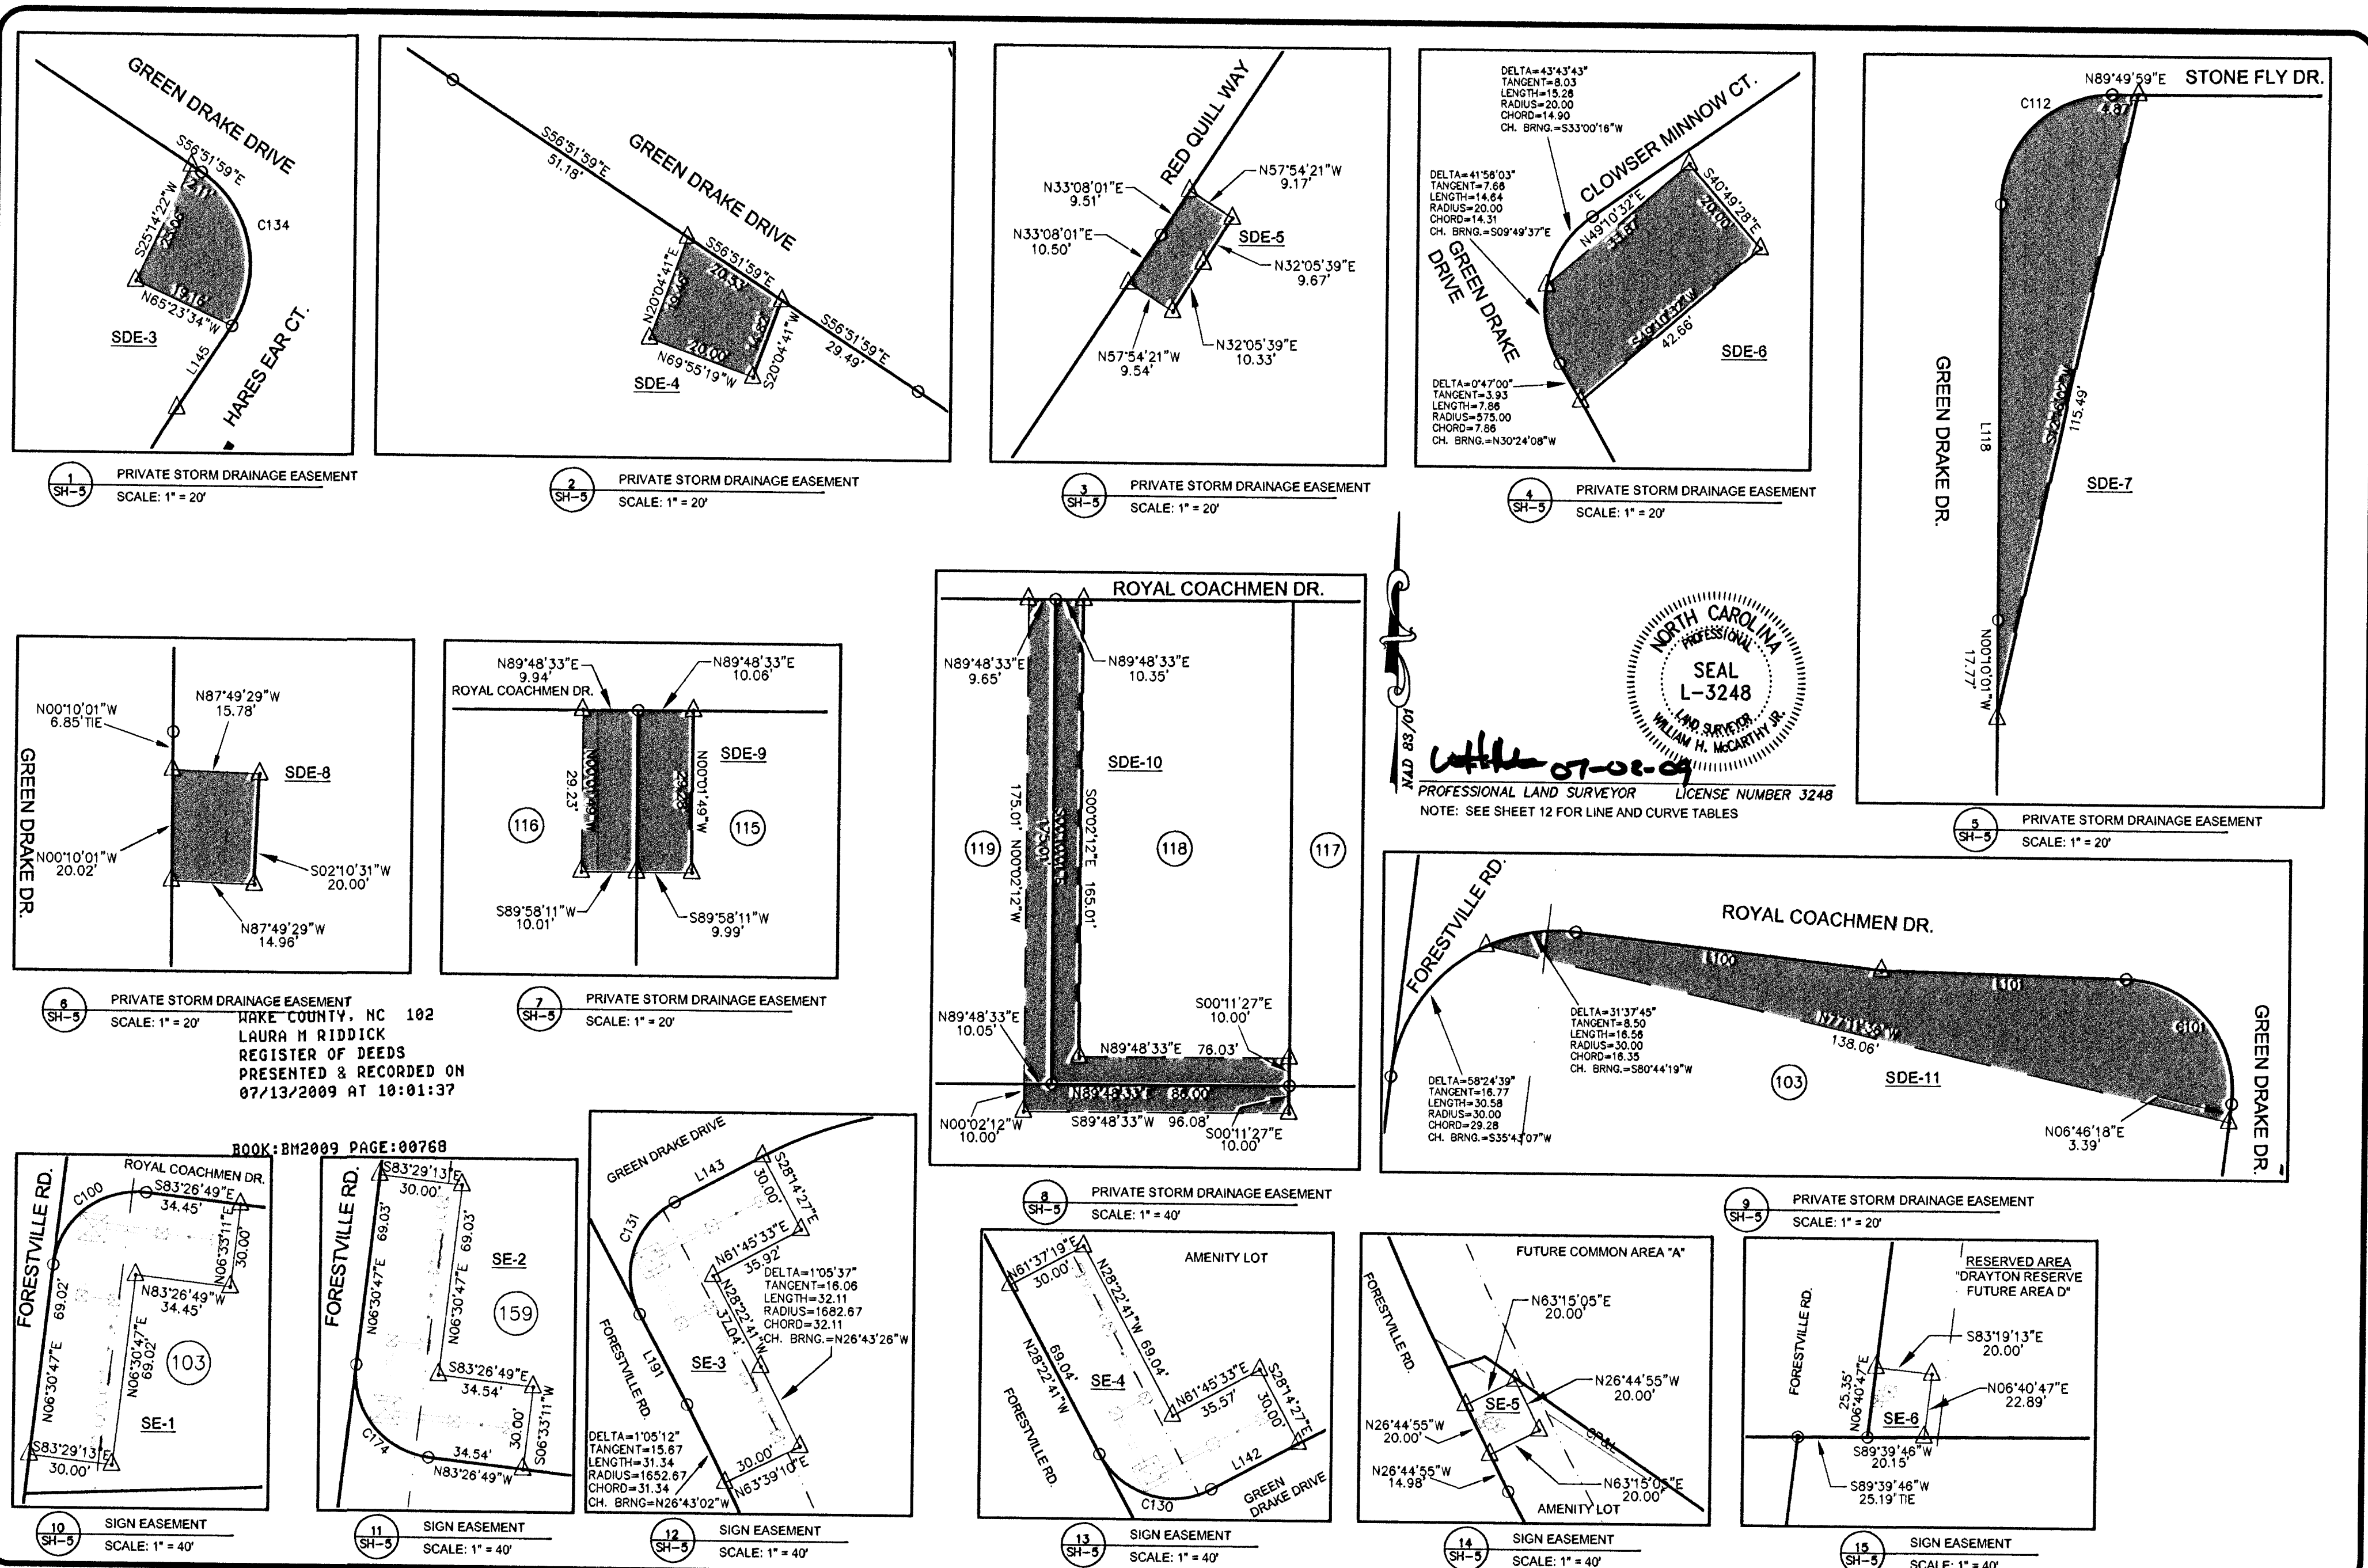

COPYRIGHT © 2009  
SUMMIT  
CONSULTING

DRAWING ALTERATION  
IT IS A VIOLATION OF LAW FOR ANY PERSON, UNLESS ACTING UNDER THE DIRECTION OF LICENSED ARCHITECT, PROFESSIONAL ENGINEER, LANDSCAPE ARCHITECT, OR LAND SURVEYOR TO ALTER ANY ITEM ON THIS DOCUMENT IN ANY WAY. ANY LICENSEE WHO ALTERS THIS DOCUMENT IS REQUIRED BY LAW TO AFFIX HIS OR HER SEAL AND THE NOTATION "ALTERED BY" FOLLOWED BY HIS OR HER SIGNATURE AND SPECIFIC DESCRIPTION OF THE ALTERATIONS.

OWNERS ADDRESS:

JAMES M. ADAMS, SR.  
818 SOUTH WHITE ST.  
WAKE FOREST, NC 27587

CLIENTS ADDRESS:

THE MILLRIDGE COMPANIES  
818 SOUTH WHITE ST.  
WAKE FOREST, NC 27587

TAX MAP 0097635 0001647  
0270659 0097969  
0132470

PIN 1748-77-0936 1748-87-0516  
1748-87-9400 1748-86-1480  
1748-86-9521

REFERENCES SEE PLAT

PROJECT MANAGER

DRAWN BY WHM

RAH

LEGEND:

- IRON ROD OR PIPE SET
- EXISTING MONUMENT FOUND; IRON ROD OR PIPE UNLESS OTHERWISE DESCRIBED
- △ MATHEMATICAL POINT; NO MONUMENT SET
- CONCRETE MONUMENT
- EXISTING IRON PIPE
- SDE STORM DRAINAGE EASEMENT
- SE SIGN EASEMENT
- UTILITY POLE

## FINAL PLAT FOR DRAYTON RESERVE PHASE 1-A

WAKE FOREST TWP., WAKE CO., NORTH CAROLINA  
FIELD WORK PERFORMED JUNE 25, 2009  
PROPERTY AS DESCRIBED IN DEED BOOK AS SHOWN HEREON  
STANDING IN THE NAME OF  
DRAYTON RESERVE, INC.



**SUMMIT**  
CONSULTING

ENGINEERING • ARCHITECTURE • SURVEYING  
REG. NUMBER P-0339  
1000 Corporate Dr., Suite 101  
Hillsborough, NC 27278-8551  
Voice: (919) 732-3883 Fax: (919) 732-6876  
www.summit-engineer.com

PROJECT NO.

**06-395**



DRAWING

**06-395\_PHASE\_1A**

SHEET 5 OF 12

BM 2009

PG 768

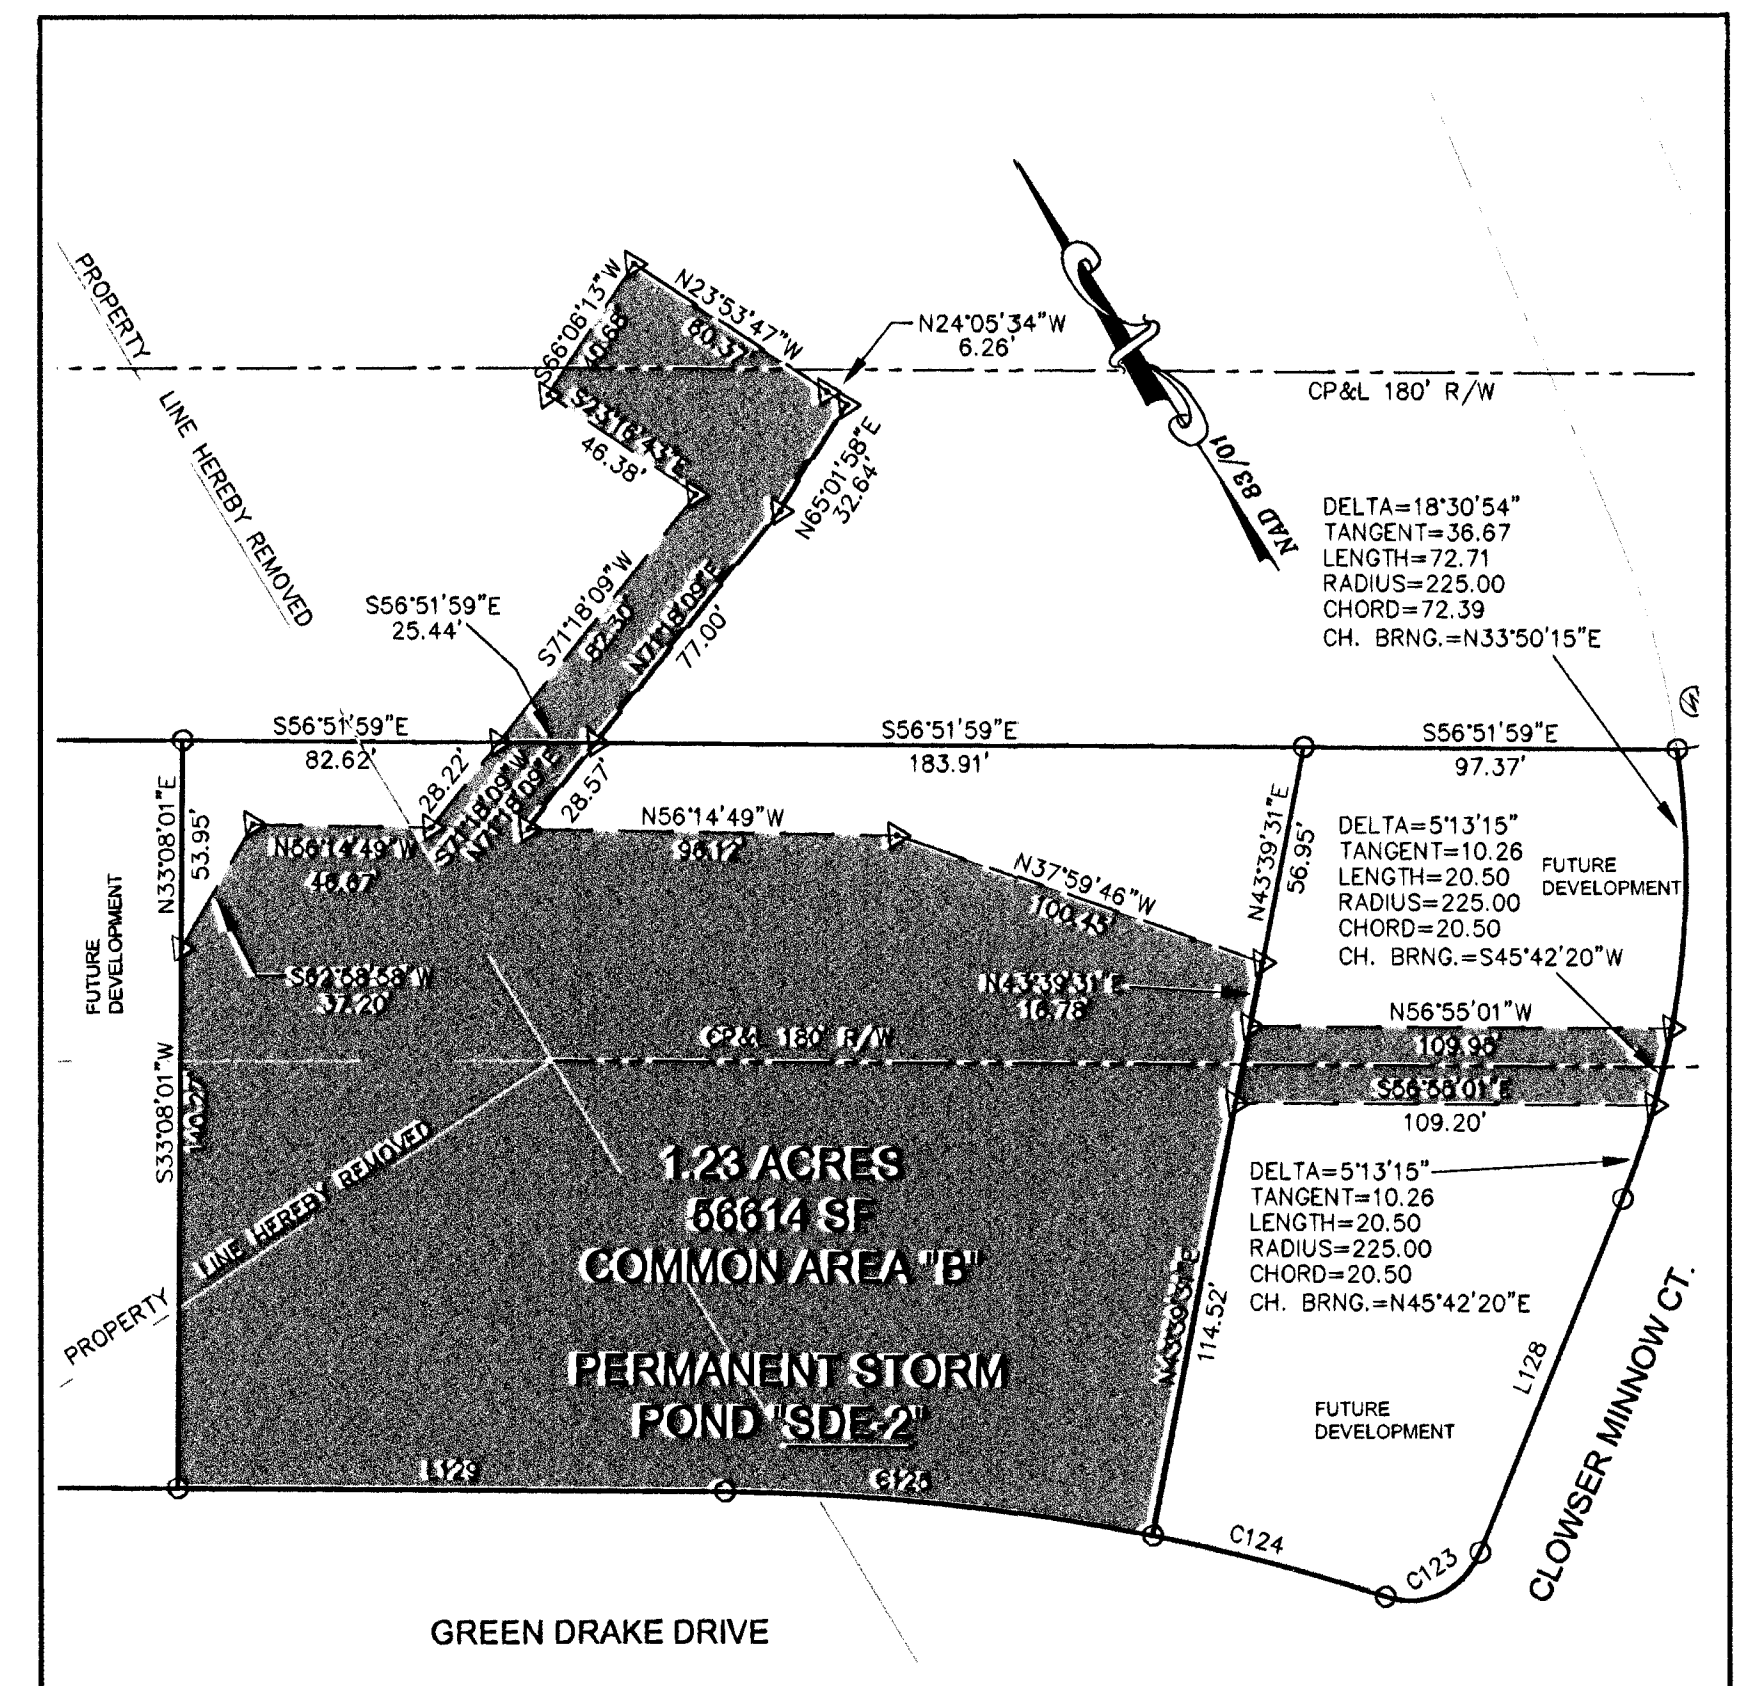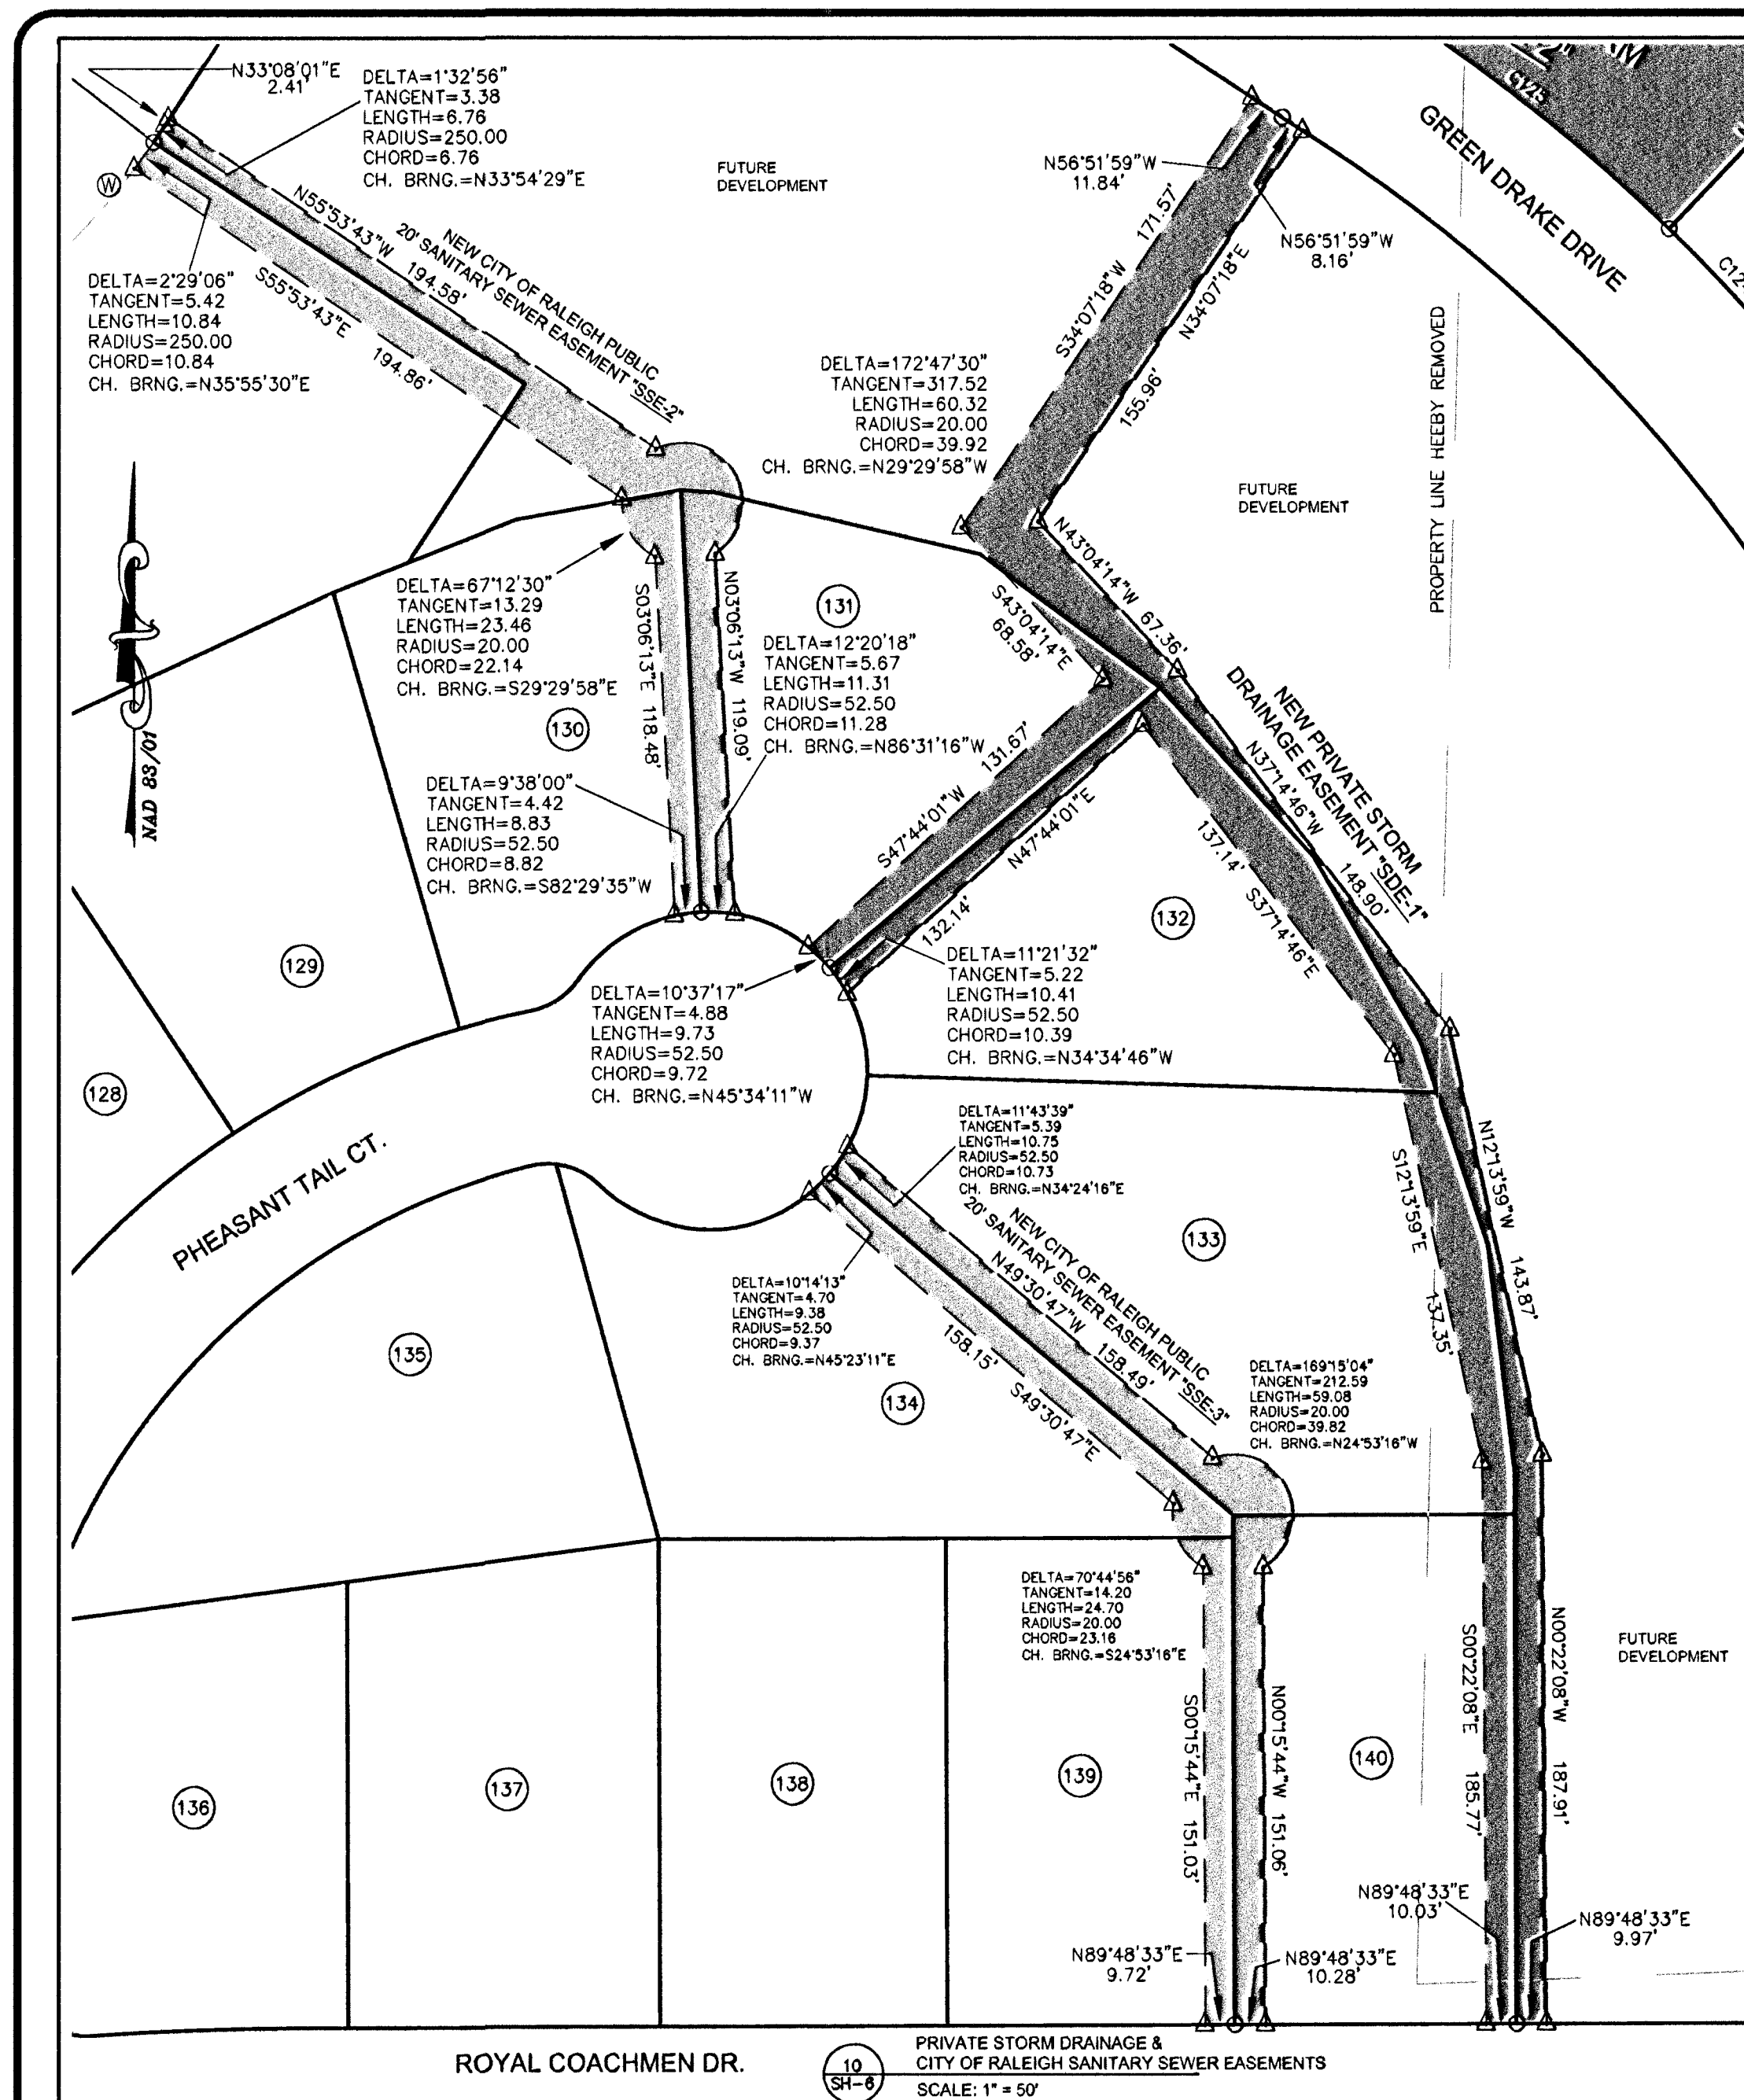

WAKE COUNTY, NC 184  
LAURA M RIDDICK  
REGISTER OF DEEDS  
PRESENTED & RECORDED ON  
07/13/2009 AT 10:01:37

BOOK: BM2009 PAGE: 00769



07-02-09  
W.H.McCarthy  
PROFESSIONAL LAND SURVEYOR LICENSE NUMBER 3248  
NOTE: SEE SHEET 12 FOR LINE AND CURVE TABLES

COPYRIGHT © 2009  
SUMMIT  
CONSULTING

DRAWING ALTERATION

IT IS A VIOLATION OF LAW FOR ANY PERSON, UNLESS ACTING UNDER THE DIRECTION OF LICENSED ARCHITECT, PROFESSIONAL ENGINEER, LANDSCAPE ARCHITECT, OR LAND SURVEYOR TO ALTER ANY ITEM ON THIS DOCUMENT IN ANY WAY. ANY LICENSEE WHO ALTERS THIS DOCUMENT IS REQUIRED BY LAW TO AFFIX HIS OR HER SEAL AND THE NOTATION "ALTERED BY" FOLLOWED BY HIS OR HER SIGNATURE AND SPECIFIC DESCRIPTION OF THE ALTERATIONS.

OWNERS ADDRESS:

JAMES M. ADAMS, SR.  
818 SOUTH WHITE ST.  
WAKE FOREST, NC 27587

CLIENTS ADDRESS:

THE MILLRIDGE COMPANIES  
818 SOUTH WHITE ST.  
WAKE FOREST, NC 27587

TAX MAP 0097835 0001647  
0270659 0097989  
0132470

PIN 1748-77-0938 1748-87-0518  
1748-67-9400 1748-86-1480  
1748-68-9521

REFERENCES SEE PLAT

PROJECT MANAGER WHM

DRAWN BY RAH

LEGEND:

- IRON ROD OR PIPE SET
- EXISTING MONUMENT FOUND;
- IRON ROD OR PIPE UNLESS OTHERWISE DESCRIBED
- △ MATHEMATICAL POINT;
- NO MONUMENT SET
- CONCRETE MONUMENT
- EIP EXISTING IRON PIPE
- SSE SANITARY SEWER EASEMENT
- SDE STORM DRAINAGE EASEMENT
- UTILITY POLE

# FINAL PLAT FOR DRAYTON RESERVE PHASE 1-A

WAKE FOREST TWP., WAKE CO., NORTH CAROLINA  
FIELD WORK PERFORMED JUNE 25, 2009  
PROPERTY AS DESCRIBED IN DEED BOOK AS SHOWN HEREON  
STANDING IN THE NAME OF  
DRAYTON RESERVE, INC.



**SUMMIT**  
CONSULTING

ENGINEERING • ARCHITECTURE • SURVEYING  
REG. NUMBER P-0339  
1000 Corporate Dr., Suite 101  
Hillsborough, NC 27278-8551  
Voice: (919) 732-3883 Fax: (919) 732-6876  
www.summit-engineer.com

PROJECT NO.


**06-395**

DRAWING

**06-395\_PHASE\_1A**

SHEET 6 OF 12

BM2009 PG 769

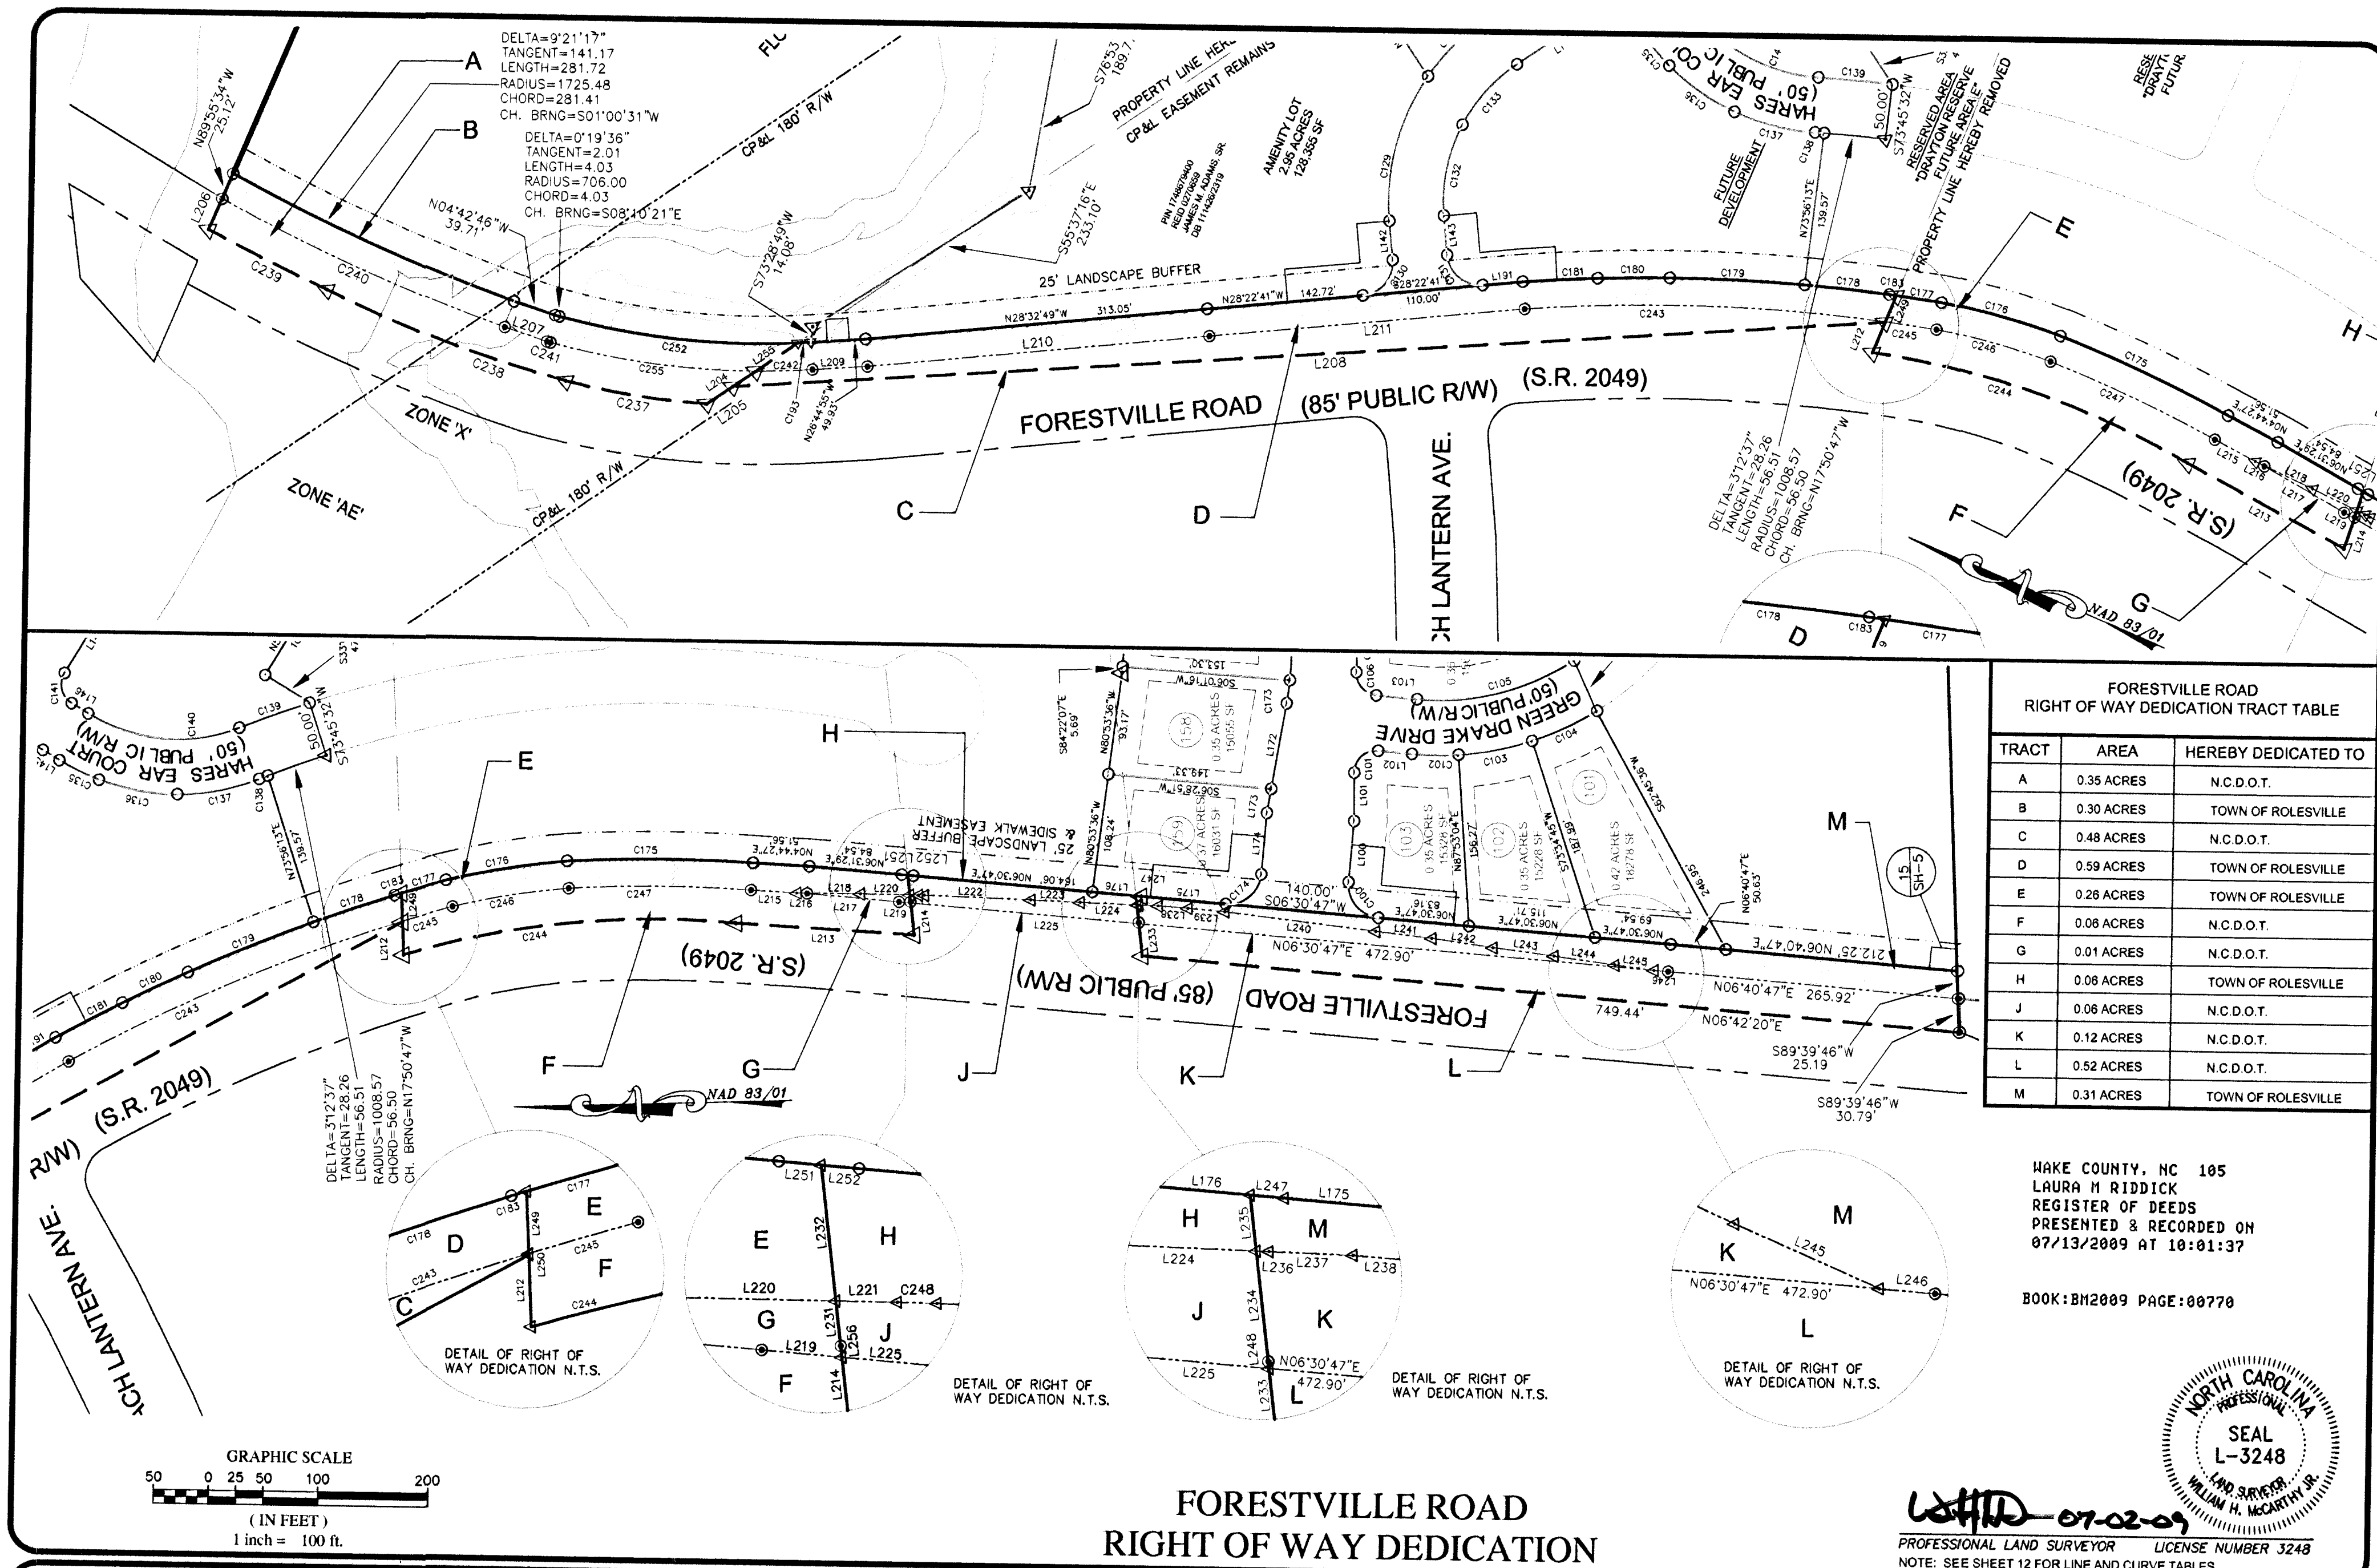

COPYRIGHT © 2009  
SUMMIT  
CONSULTING

## DRAWING ALTERATION

IT IS A VIOLATION OF LAW FOR ANY PERSON,  
UNLESS ACTING UNDER THE DIRECTION OF  
LICENSED ARCHITECT, PROFESSIONAL  
ENGINEER, LANDSCAPE ARCHITECT, OR  
LAND SURVEYOR TO ALTER ANY ITEM ON  
THIS DOCUMENT IN ANY WAY. ANY LICENSEE  
WHO ALTERS THIS DOCUMENT IS REQUIRED  
BY LAW TO AFFIX HIS OR HER SEAL AND THE  
NOTATION "ALTERED BY" FOLLOWED BY HIS  
OR HER SIGNATURE AND SPECIFIC  
DESCRIPTION OF THE ALTERATIONS.

## OWNERS ADDRESS:

DRAYTON RESERVE, INC.  
818 SOUTH WHITE ST.  
WAKE FOREST, NC 27587

## CLIENTS ADDRESS:

THE MILLRIDGE COMPANIES  
818 SOUTH WHITE ST.  
WAKE FOREST, NC 27587

TAX MAP 0097635 0001647  
0270659 0097969  
0132470

PIN 1748-77-0936 1748-87-0518  
1748-87-9400 1748-86-1480  
1748-86-9521

## REFERENCES

SEE PLAT

## PROJECT MANAGER

WHM

## DRAWN BY

RAH

## LEGEND:

- IRON ROD OR PIPE SET
- EXISTING MONUMENT FOUND;  
○ IRON ROD OR PIPE UNLESS  
OTHERWISE DESCRIBED
- △ MATHEMATICAL POINT;  
NO MONUMENT SET
- CONCRETE MONUMENT
- EIP EXISTING IRON PIPE
- UTILITY POLE

**FINAL PLAT FOR**  
**DRAYTON RESERVE PHASE 1-A**

WAKE FOREST TWP., WAKE CO., NORTH CAROLINA  
FIELD WORK PERFORMED JUNE 25, 2009  
PROPERTY AS DESCRIBED IN DEED BOOK AS SHOWN HEREON  
STANDING IN THE NAME OF  
DRAYTON RESERVE, INC.



**SUMMIT**  
CONSULTING

ENGINEERING • ARCHITECTURE • SURVEYING  
REG. NUMBER P-0339  
1000 Corporate Dr., Suite 101  
Hillsborough, NC 27278-8551  
Voice: (919) 732-3883 Fax: (919) 732-6876  
www.summit-engineer.com

## PROJECT NO.

06-395





## DRAWING

06-395\_PHASE\_1A

SHEET 7 OF 12

BM2009

PG 770

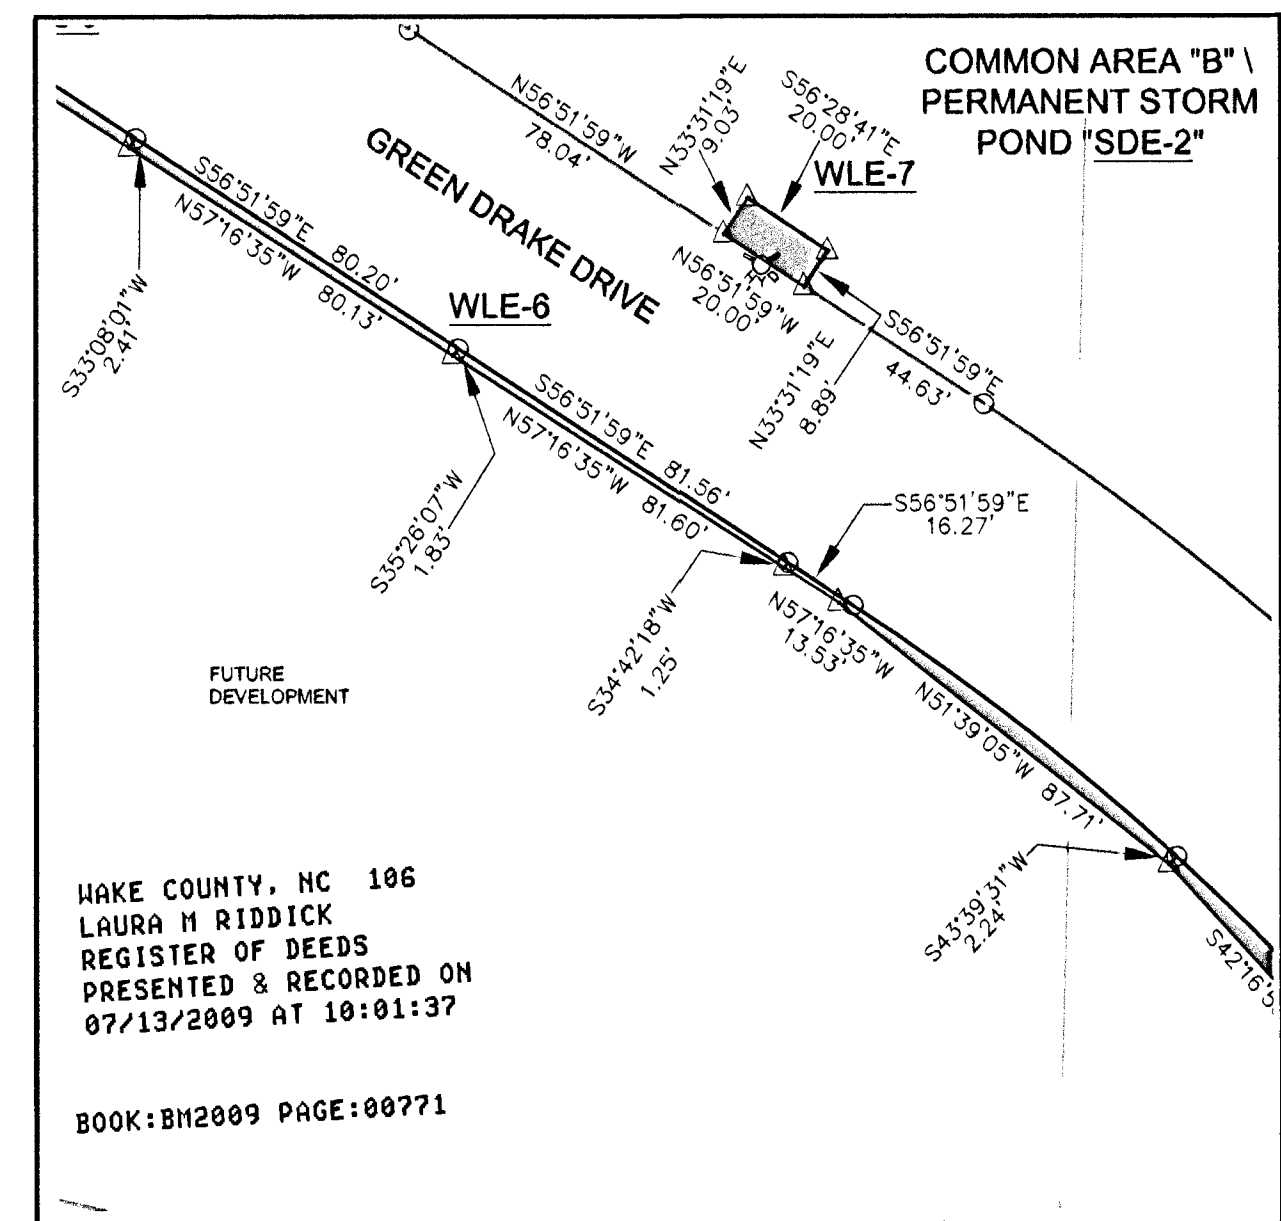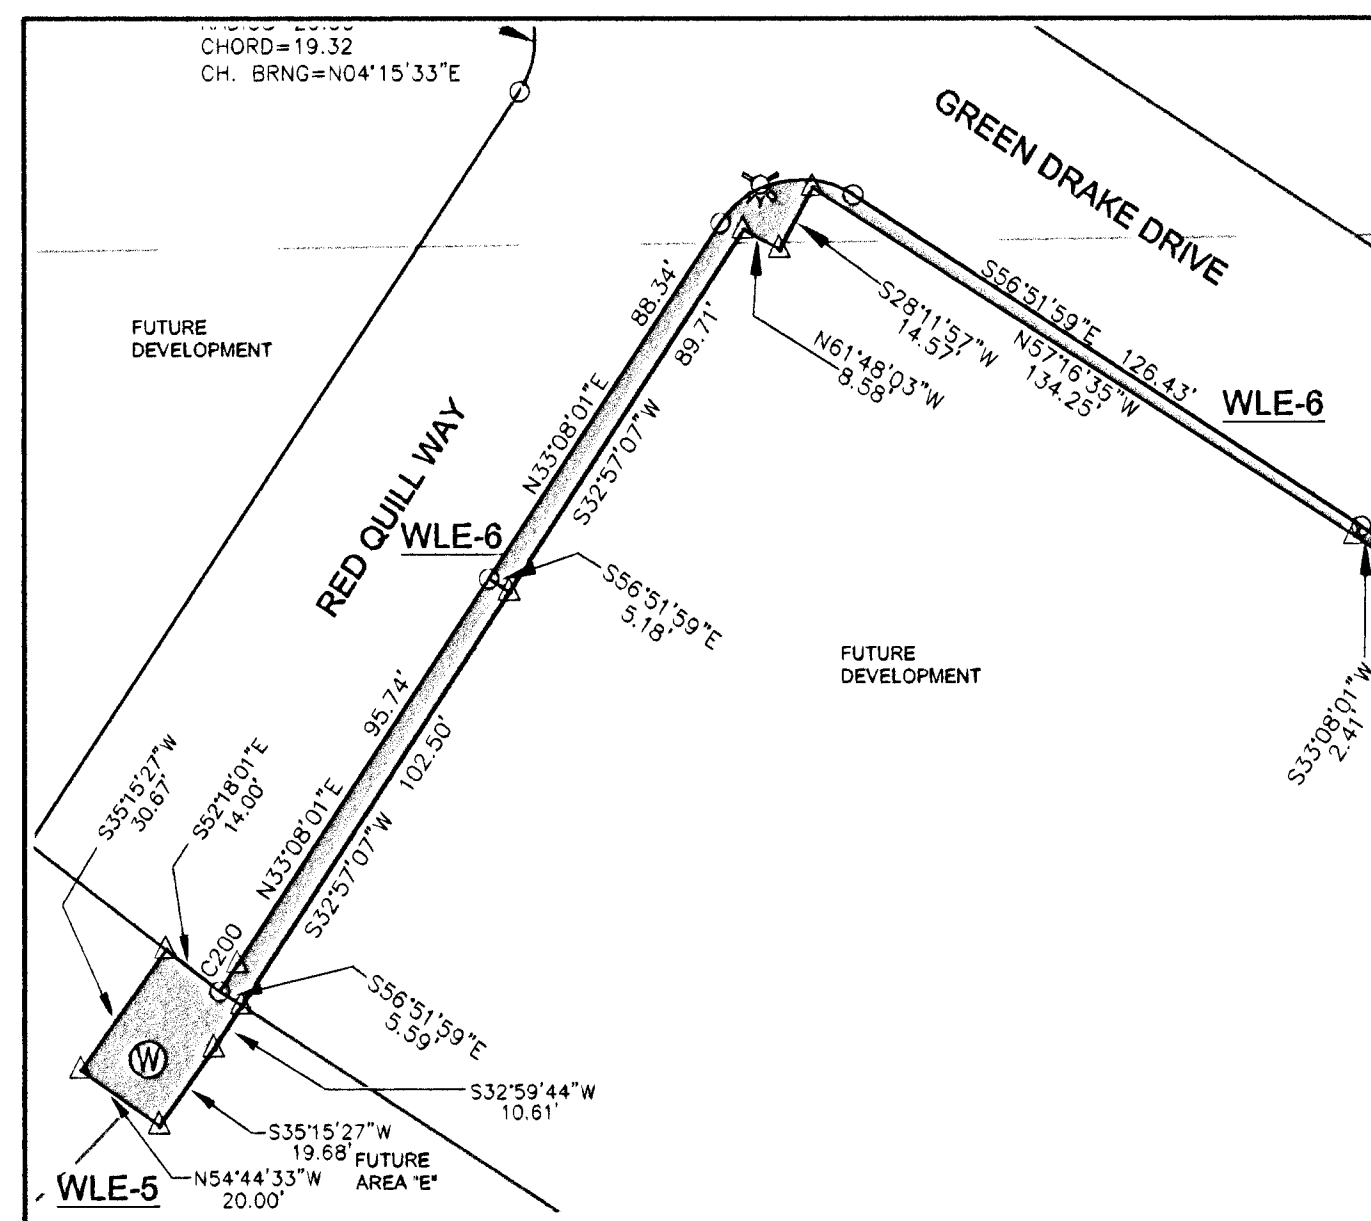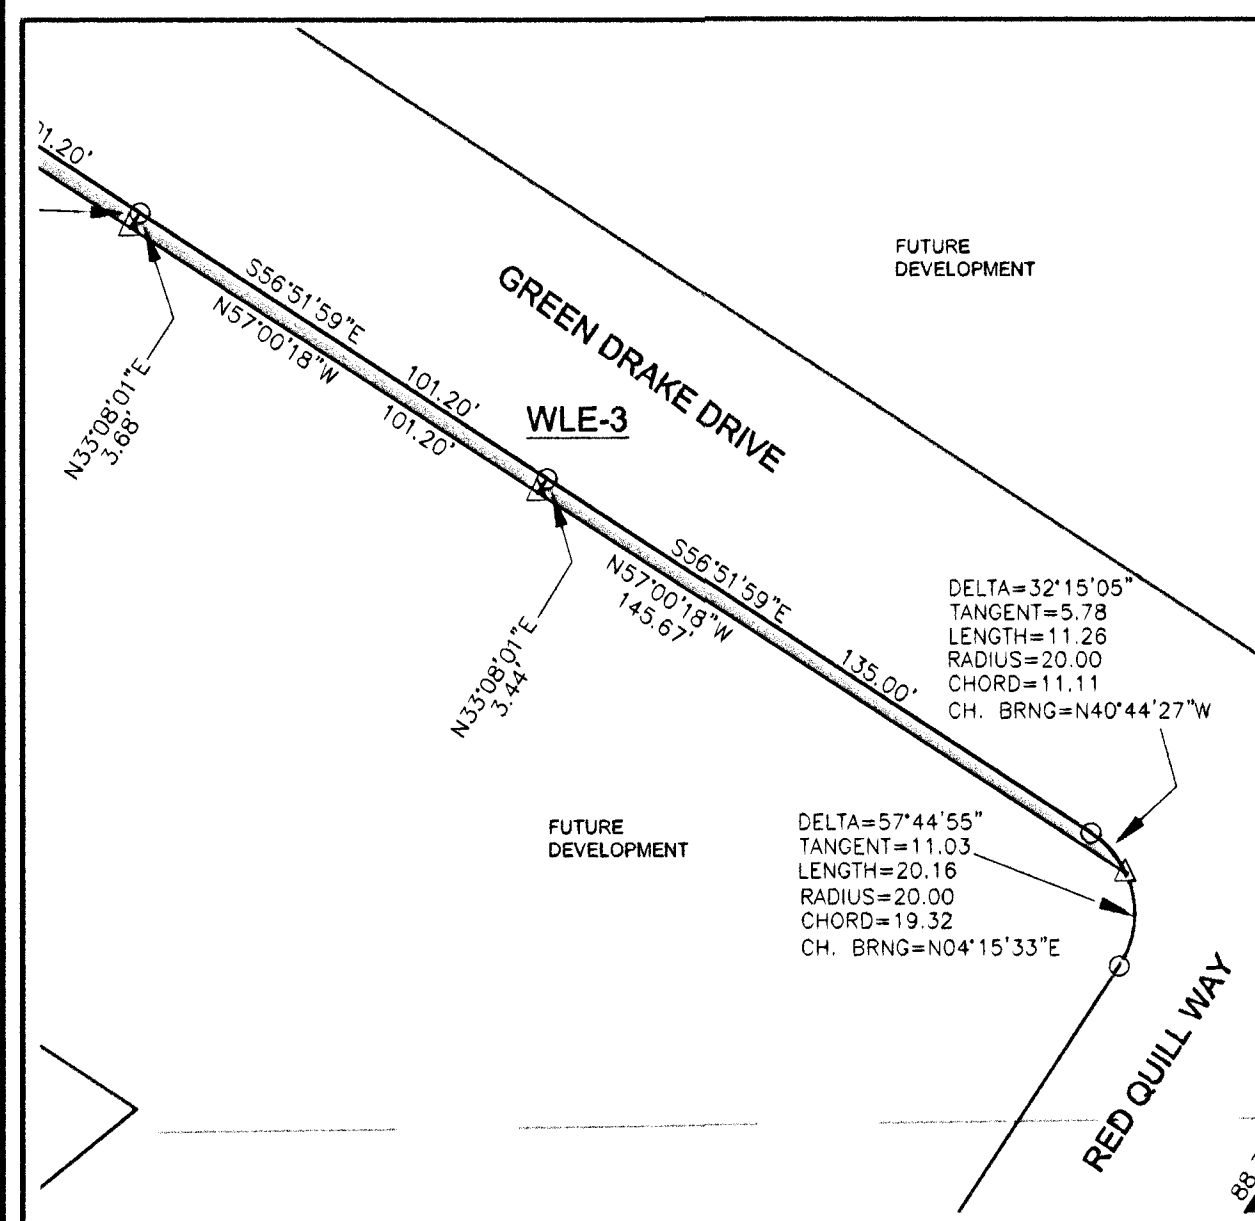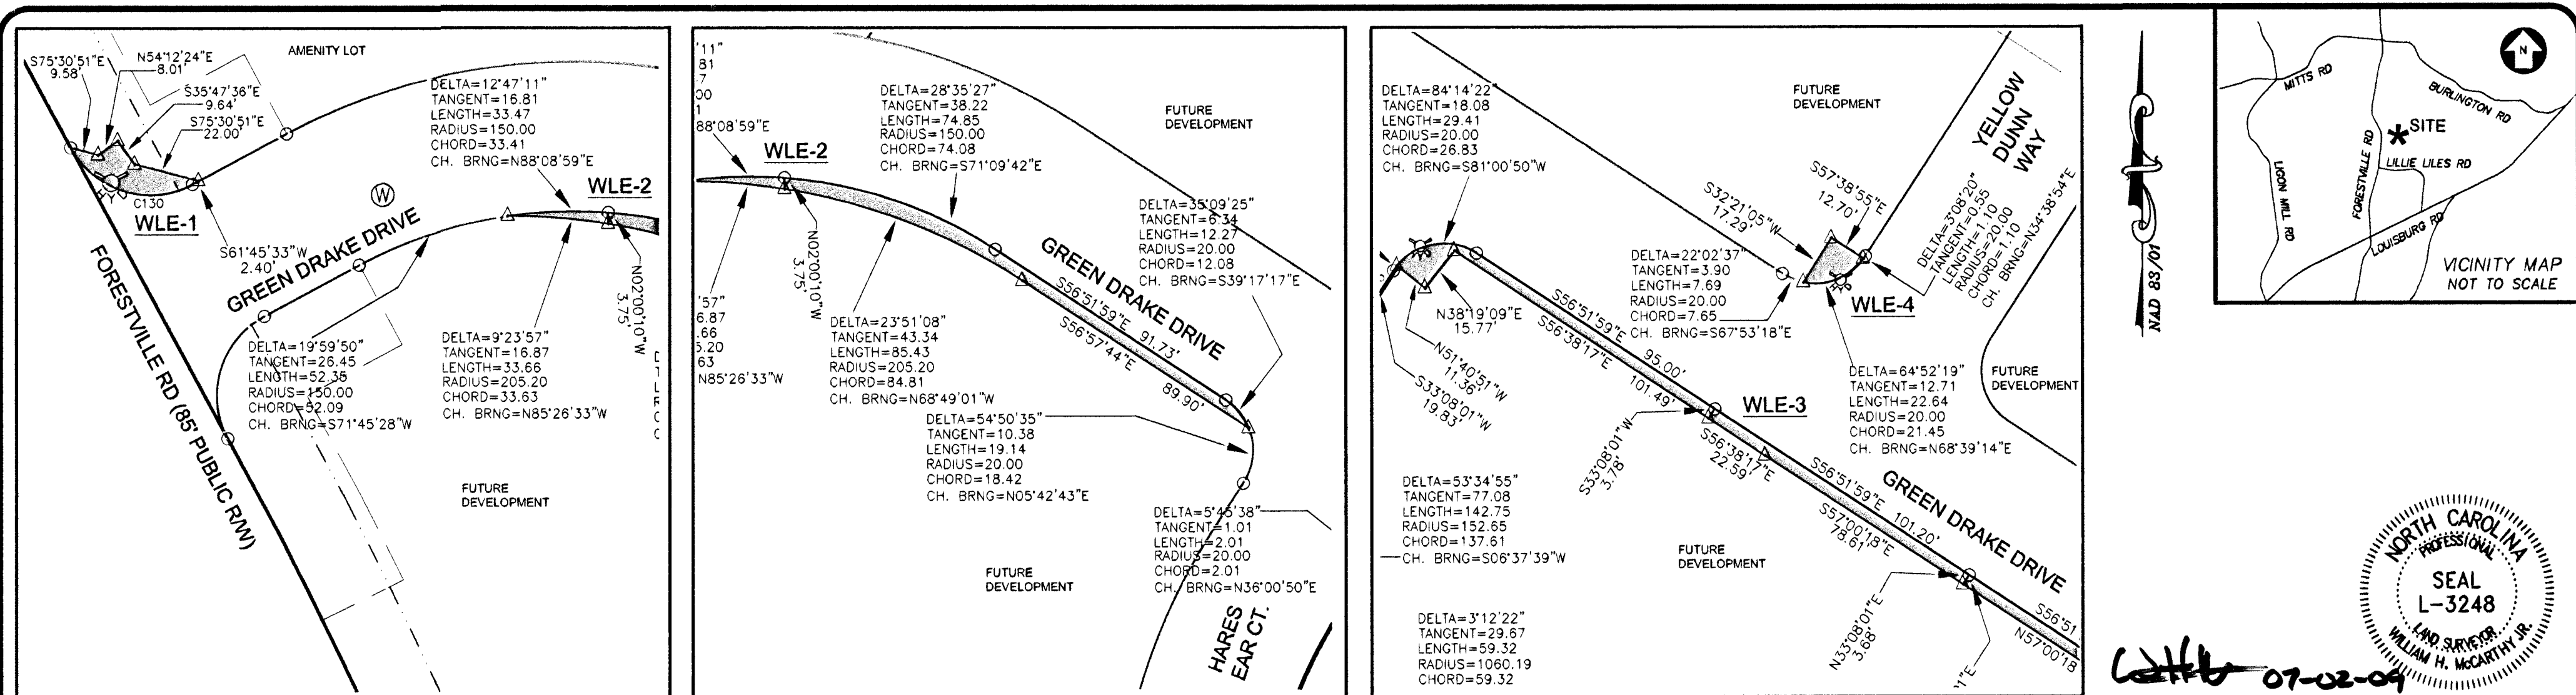

COPYRIGHT © 2009  
SUMMIT  
CONSULTING

## DRAWING ALTERATION

IT IS A VIOLATION OF LAW FOR ANY PERSON, UNLESS ACTING UNDER THE DIRECTION OF LICENSED ARCHITECT, PROFESSIONAL ENGINEER, LANDSCAPE ARCHITECT, OR LAND SURVEYOR TO ALTER ANY ITEM ON THIS DOCUMENT IN ANY WAY. ANY LICENSEE WHO ALTERS THIS DOCUMENT IS REQUIRED BY LAW TO AFFIX HIS OR HER SEAL AND THE NOTATION "ALTERED BY" FOLLOWED BY HIS OR HER SIGNATURE AND SPECIFIC DESCRIPTION OF THE ALTERATIONS.

## OWNERS ADDRESS:

DRAYTON RESERVE, INC.  
818 SOUTH WHITE ST.  
WAKE FOREST, NC 27587

## CLIENTS ADDRESS:

THE MILLRIDGE COMPANIES  
818 SOUTH WHITE ST.  
WAKE FOREST, NC 27587

TAX MAP 0097635 0001647  
0270659 0097969  
0132470

PIN 1748-77-0938 1748-87-0516  
1748-87-0400 1748-88-1480  
1748-68-9521

## REFERENCES

SEE PLAT

## PROJECT MANAGER

WHM

## DRAWN BY

RAH

## LEGEND:

- IRON ROD OR PIPE SET
- ⊙ EXISTING MONUMENT FOUND;  
IRON ROD OR PIPE UNLESS  
OTHERWISE DESCRIBED
- △ MATHEMATICAL POINT;  
NO MONUMENT SET
- CONCRETE MONUMENT
- WLE WATERLINE EASEMENT
- EIP EXISTING IRON PIPE
- ⊕ UTILITY POLE

FINAL PLAT FOR  
**DRAYTON RESERVE PHASE 1-A**

WAKE FOREST TWP., WAKE CO., NORTH CAROLINA  
FIELD WORK PERFORMED JUNE 25, 2009  
PROPERTY AS DESCRIBED IN DEED BOOK AS SHOWN HEREON  
STANDING IN THE NAME OF  
DRAYTON RESERVE, INC.



**SUMMIT**  
CONSULTING

ENGINEERING • ARCHITECTURE • SURVEYING  
REG. NUMBER P-0339  
1000 Corporate Dr., Suite 101  
Hillsborough, NC 27278-8551  
Voice: (919) 732-3883 Fax: (919) 732-6878  
www.summit-engineer.com


## PROJECT NO.

06-395

## DRAWING

06-395\_PHASE\_1A

SHEET 8 OF 12

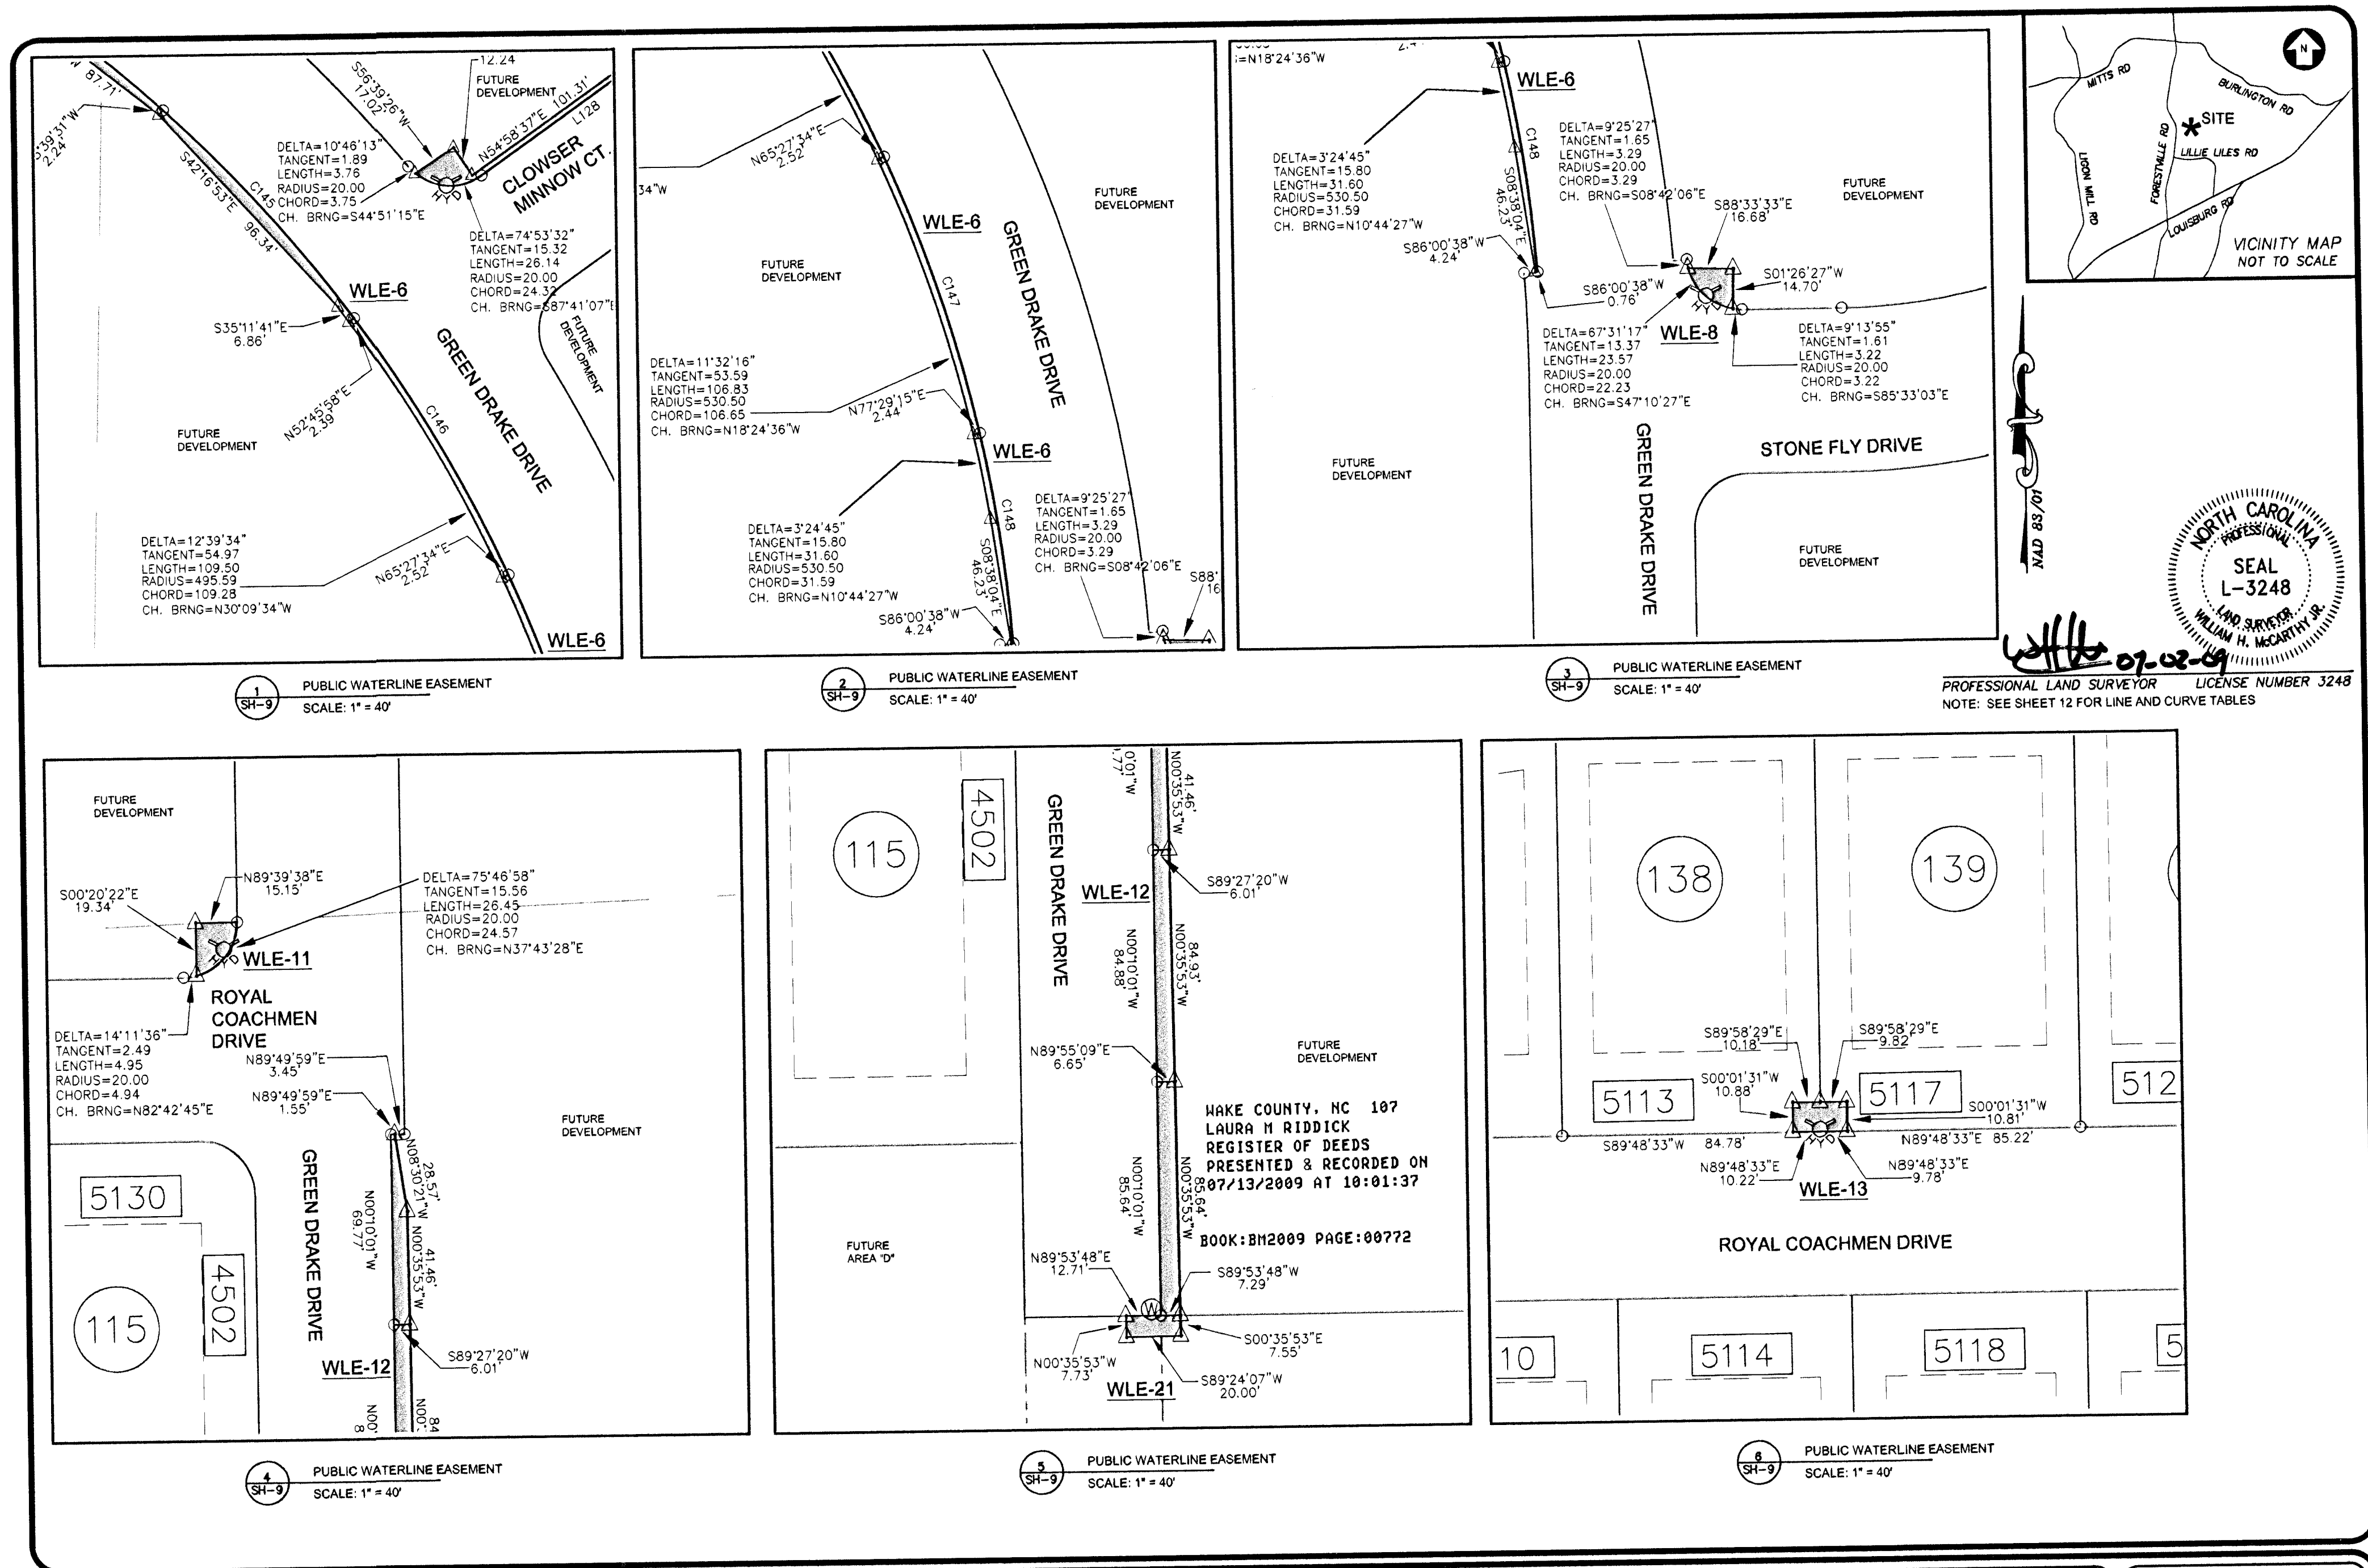

COPYRIGHT © 2009  
SUMMIT  
CONSULTING

DRAWING ALTERATION

IT IS A VIOLATION OF LAW FOR ANY PERSON, UNLESS ACTING UNDER THE DIRECTION OF LICENSED ARCHITECT, PROFESSIONAL ENGINEER, LANDSCAPE ARCHITECT, OR LAND SURVEYOR TO ALTER ANY ITEM ON THIS DOCUMENT IN ANY WAY. ANY LICENSEE WHO ALTERS THIS DOCUMENT IS REQUIRED BY LAW TO AFFIX HIS OR HER SEAL AND THE NOTATION "ALTERED BY" FOLLOWED BY HIS OR HER SIGNATURE AND SPECIFIC DESCRIPTION OF THE ALTERATIONS.

OWNERS ADDRESS:

DRAYTON RESERVE, INC.  
818 SOUTH WHITE ST.  
WAKE FOREST, NC 27587

CLIENTS ADDRESS:

THE MILLRIDGE COMPANIES  
818 SOUTH WHITE ST.  
WAKE FOREST, NC 27587

TAX MAP 0097835 0001647  
0270659 0097969  
0132470

PIN 1748-77-0936 1748-87-0518  
1748-67-9400 1748-86-1480  
1748-66-9521

REFERENCES SEE PLAT

PROJECT MANAGER

WHM

DRAWN BY

RAH

LEGEND:

- IRON ROD OR PIPE SET
- EXISTING MONUMENT FOUND:  
IRON ROD OR PIPE UNLESS  
OTHERWISE DESCRIBED
- △ MATHEMATICAL POINT:  
NO MONUMENT SET
- CONCRETE MONUMENT
- EIP EXISTING IRON PIPE
- WLE WATERLINE EASEMENT
- UTILITY POLE

## FINAL PLAT FOR DRAYTON RESERVE PHASE 1-A

WAKE FOREST TWP., WAKE CO., NORTH CAROLINA  
FIELD WORK PERFORMED JUNE 25, 2009  
PROPERTY AS DESCRIBED IN DEED BOOK AS SHOWN HEREON  
STANDING IN THE NAME OF  
DRAYTON RESERVE, INC.



**SUMMIT**  
CONSULTING

ENGINEERING • ARCHITECTURE • SURVEYING  
REG. NUMBER P-0339  
1000 Corporate Dr., Suite 101  
Hillsborough, NC 27278-8551  
Voice: (919) 732-3883 Fax: (919) 732-6676  
www.summit-engineer.com

PROJECT NO.





**06-395**

DRAWING

**06-395\_PHASE\_1A**

SHEET 9 OF 12

BM 2009 PG 772

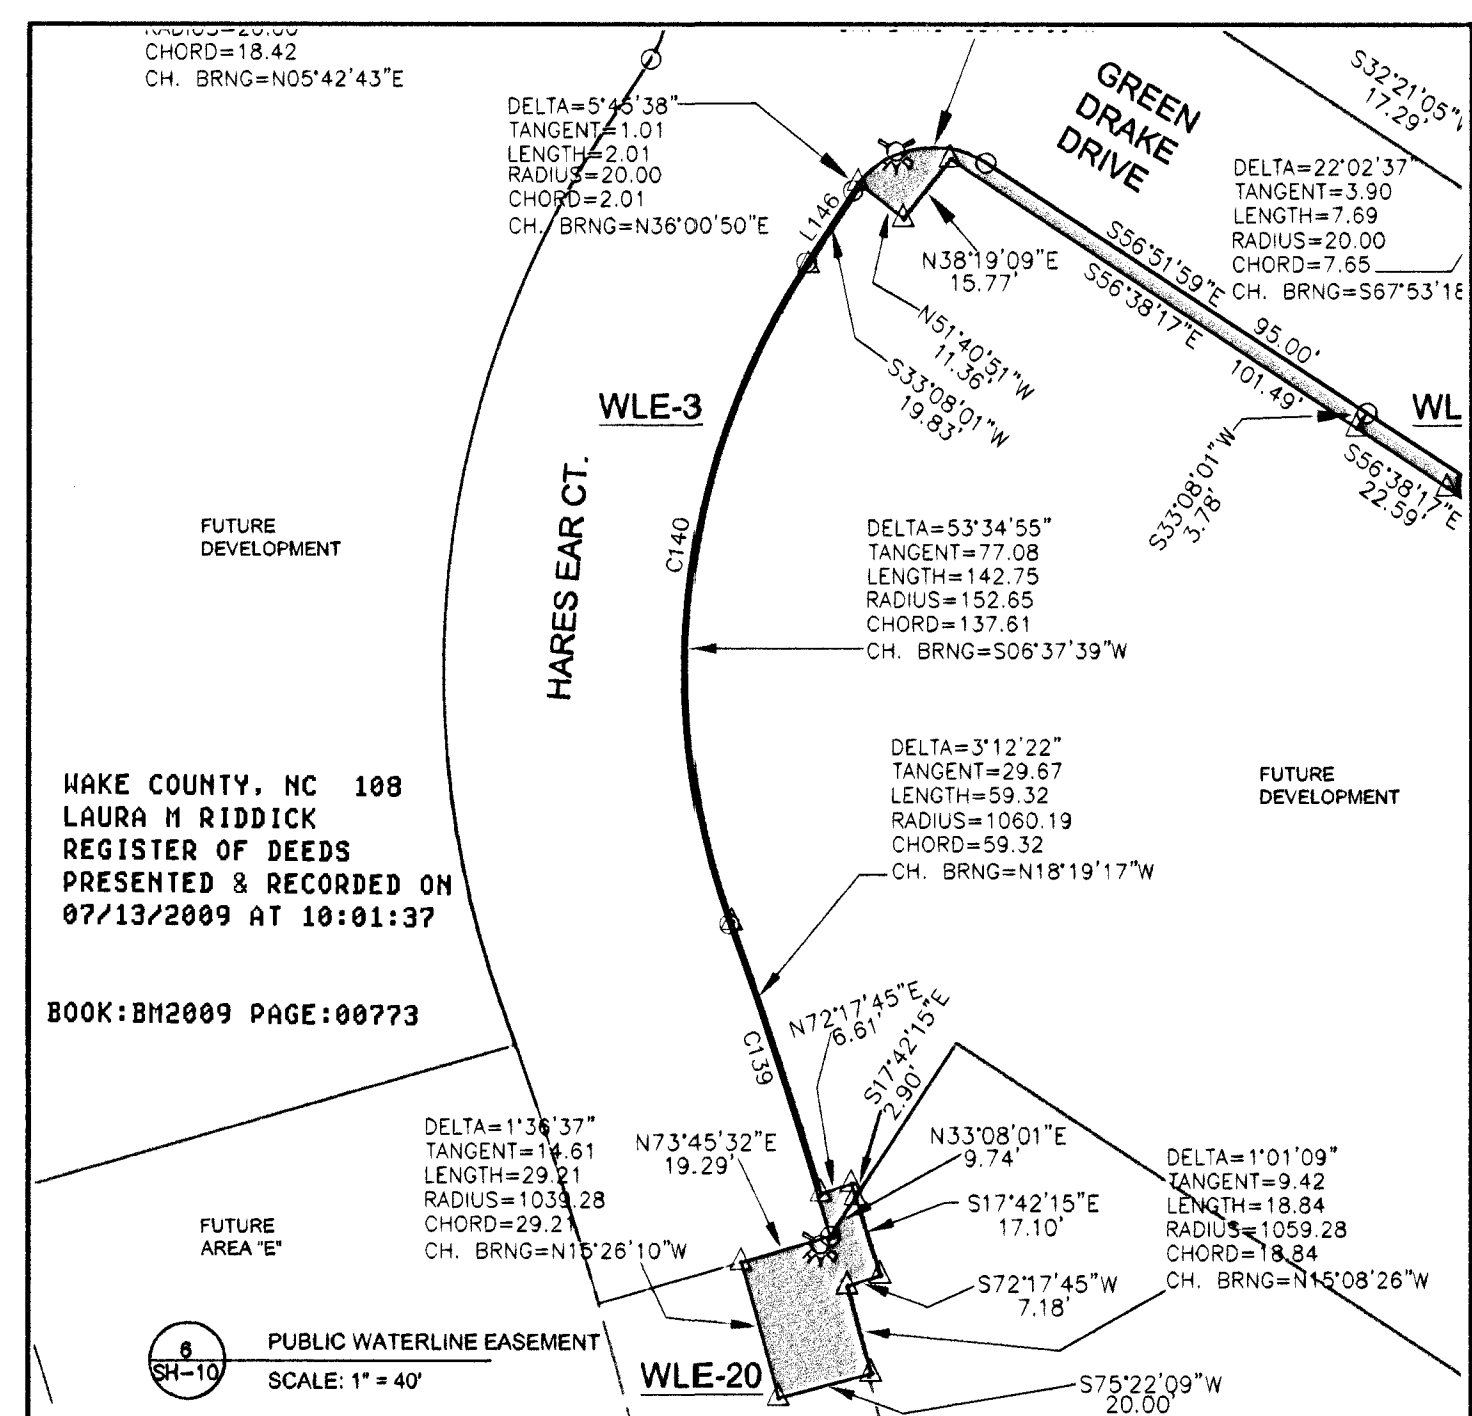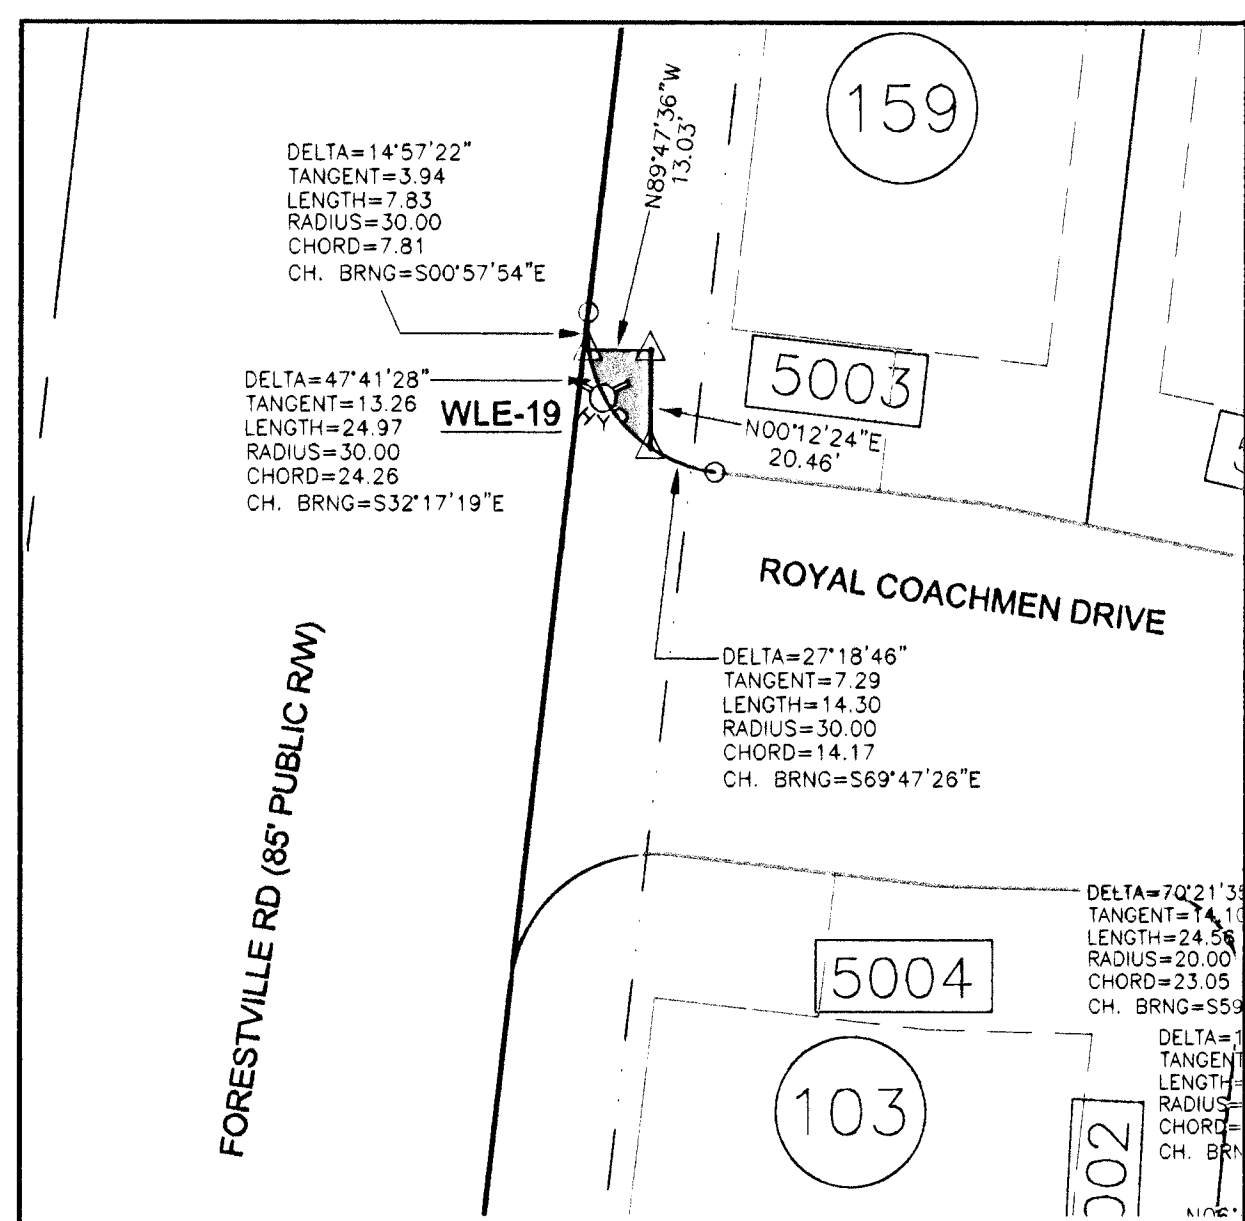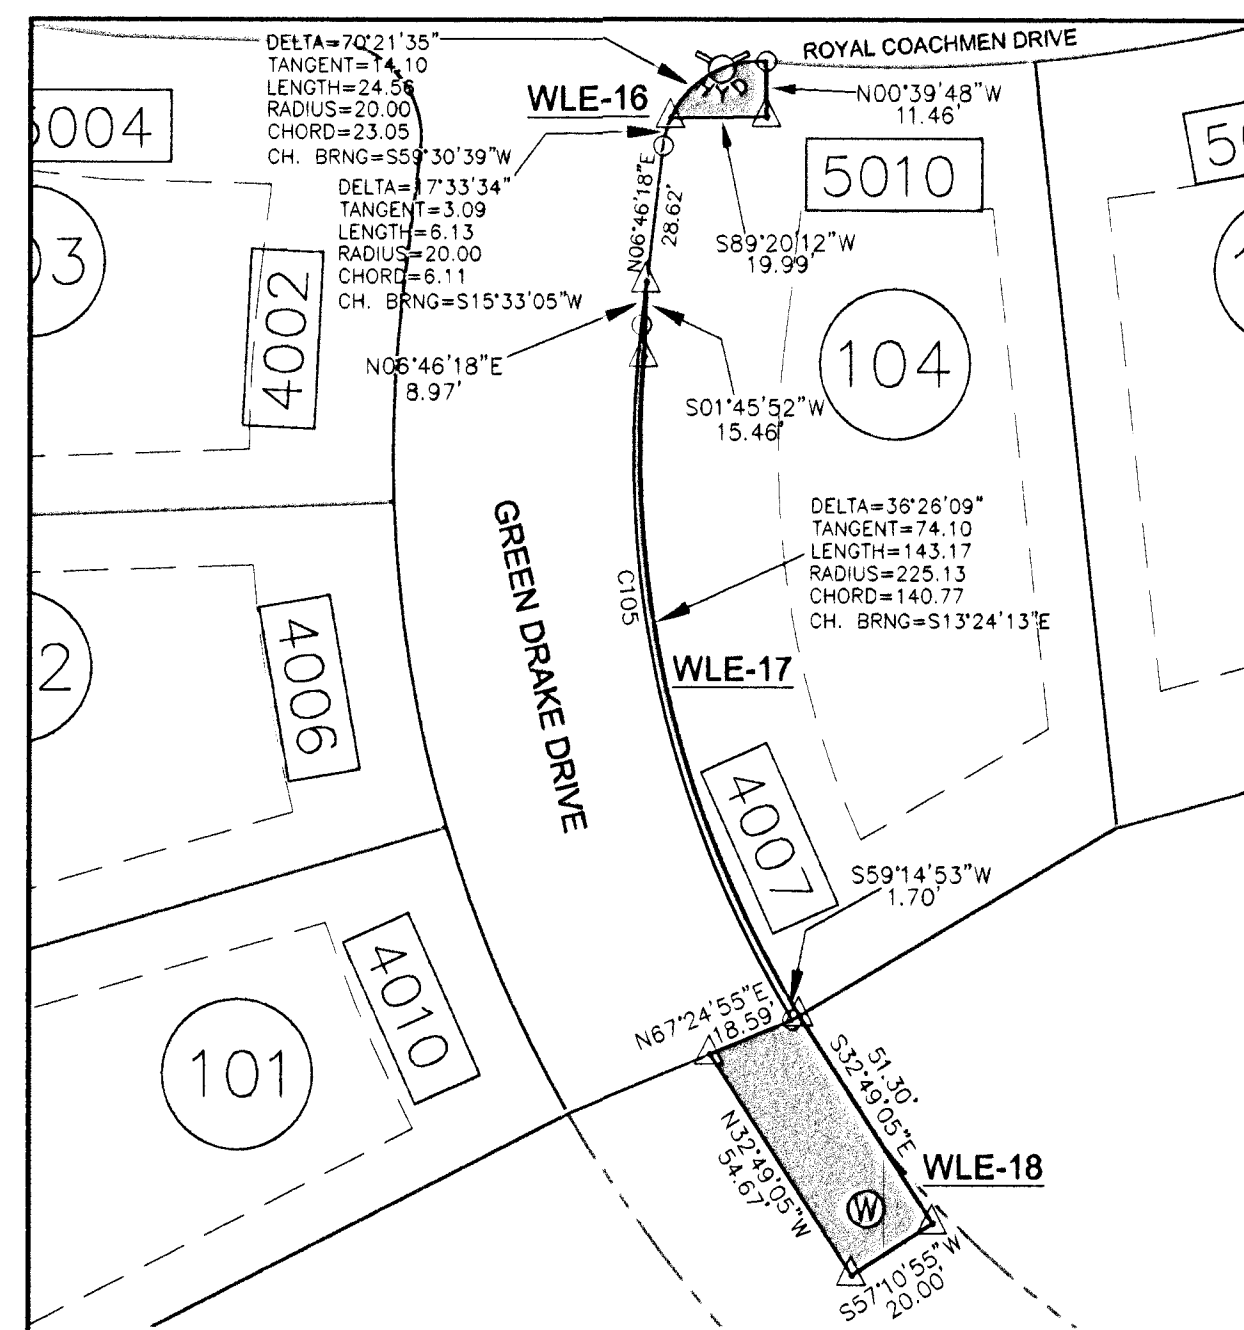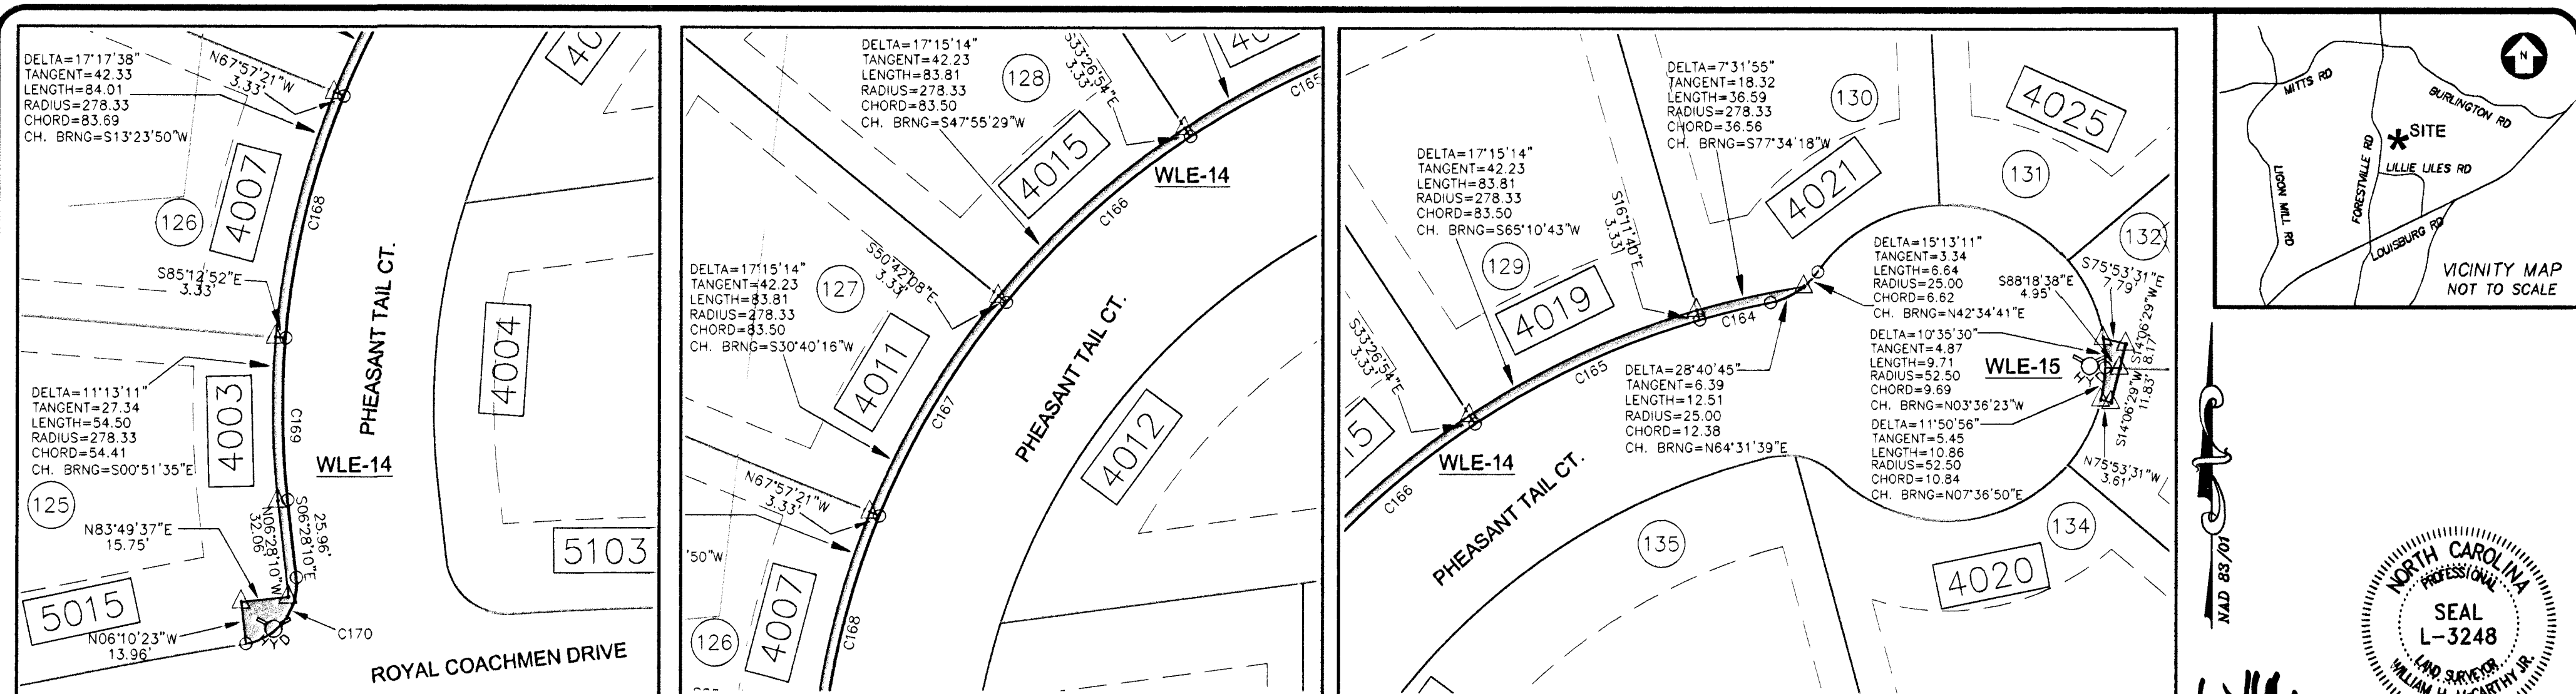

COPYRIGHT © 2009  
SUMMIT  
CONSULTING

DRAWING ALTERATION

IT IS A VIOLATION OF LAW FOR ANY PERSON, UNLESS ACTING UNDER THE DIRECTION OF LICENSED ARCHITECT, PROFESSIONAL ENGINEER, LANDSCAPE ARCHITECT, OR LAND SURVEYOR TO ALTER ANY ITEM ON THIS DOCUMENT IN ANY WAY. ANY LICENSEE WHO ALTERS THIS DOCUMENT IS REQUIRED BY LAW TO AFFIX HIS OR HER SEAL AND THE NOTATION "ALTERED BY" FOLLOWED BY HIS OR HER SIGNATURE AND SPECIFIC DESCRIPTION OF THE ALTERATIONS.

OWNERS ADDRESS:

DRAYTON RESERVE, INC.  
818 SOUTH WHITE ST.  
WAKE FOREST, NC 27587

CLIENTS ADDRESS:

THE MILLRIDGE COMPANIES  
818 SOUTH WHITE ST.  
WAKE FOREST, NC 27587

TAX MAP 0097835 0001847  
0270859 0097969  
0132470

PIN 1748-77-0938 1748-87-0518  
1748-67-9400 1748-88-1480  
1748-68-9521

REFERENCES SEE PLAT

PROJECT MANAGER WHM

DRAWN BY RAH

LEGEND:

- IRON ROD OR PIPE SET
- EXISTING MONUMENT FOUND; IRON ROD OR PIPE UNLESS OTHERWISE DESCRIBED
- △ MATHEMATICAL POINT; NO MONUMENT SET
- CONCRETE MONUMENT
- EIP EXISTING IRON PIPE
- ⊕ UTILITY POLE

## FINAL PLAT FOR DRAYTON RESERVE PHASE 1-A

WAKE FOREST TWP., WAKE CO., NORTH CAROLINA  
FIELD WORK PERFORMED JUNE 25, 2009  
PROPERTY AS DESCRIBED IN DEED BOOK AS SHOWN HEREON  
STANDING IN THE NAME OF  
DRAYTON RESERVE, INC.



**SUMMIT**  
CONSULTING

ENGINEERING • ARCHITECTURE • SURVEYING  
REG. NUMBER P-0339  
1000 Corporate Dr., Suite 101  
Hillsborough, NC 27278-8551  
Voice: (919) 732-3883 Fax: (919) 732-6876  
www.summit-engineer.com

PROJECT NO.


**06-395**

DRAWING


**06-395\_PHASE\_1A**

SHEET 10 OF 12

BM2009 PG 773

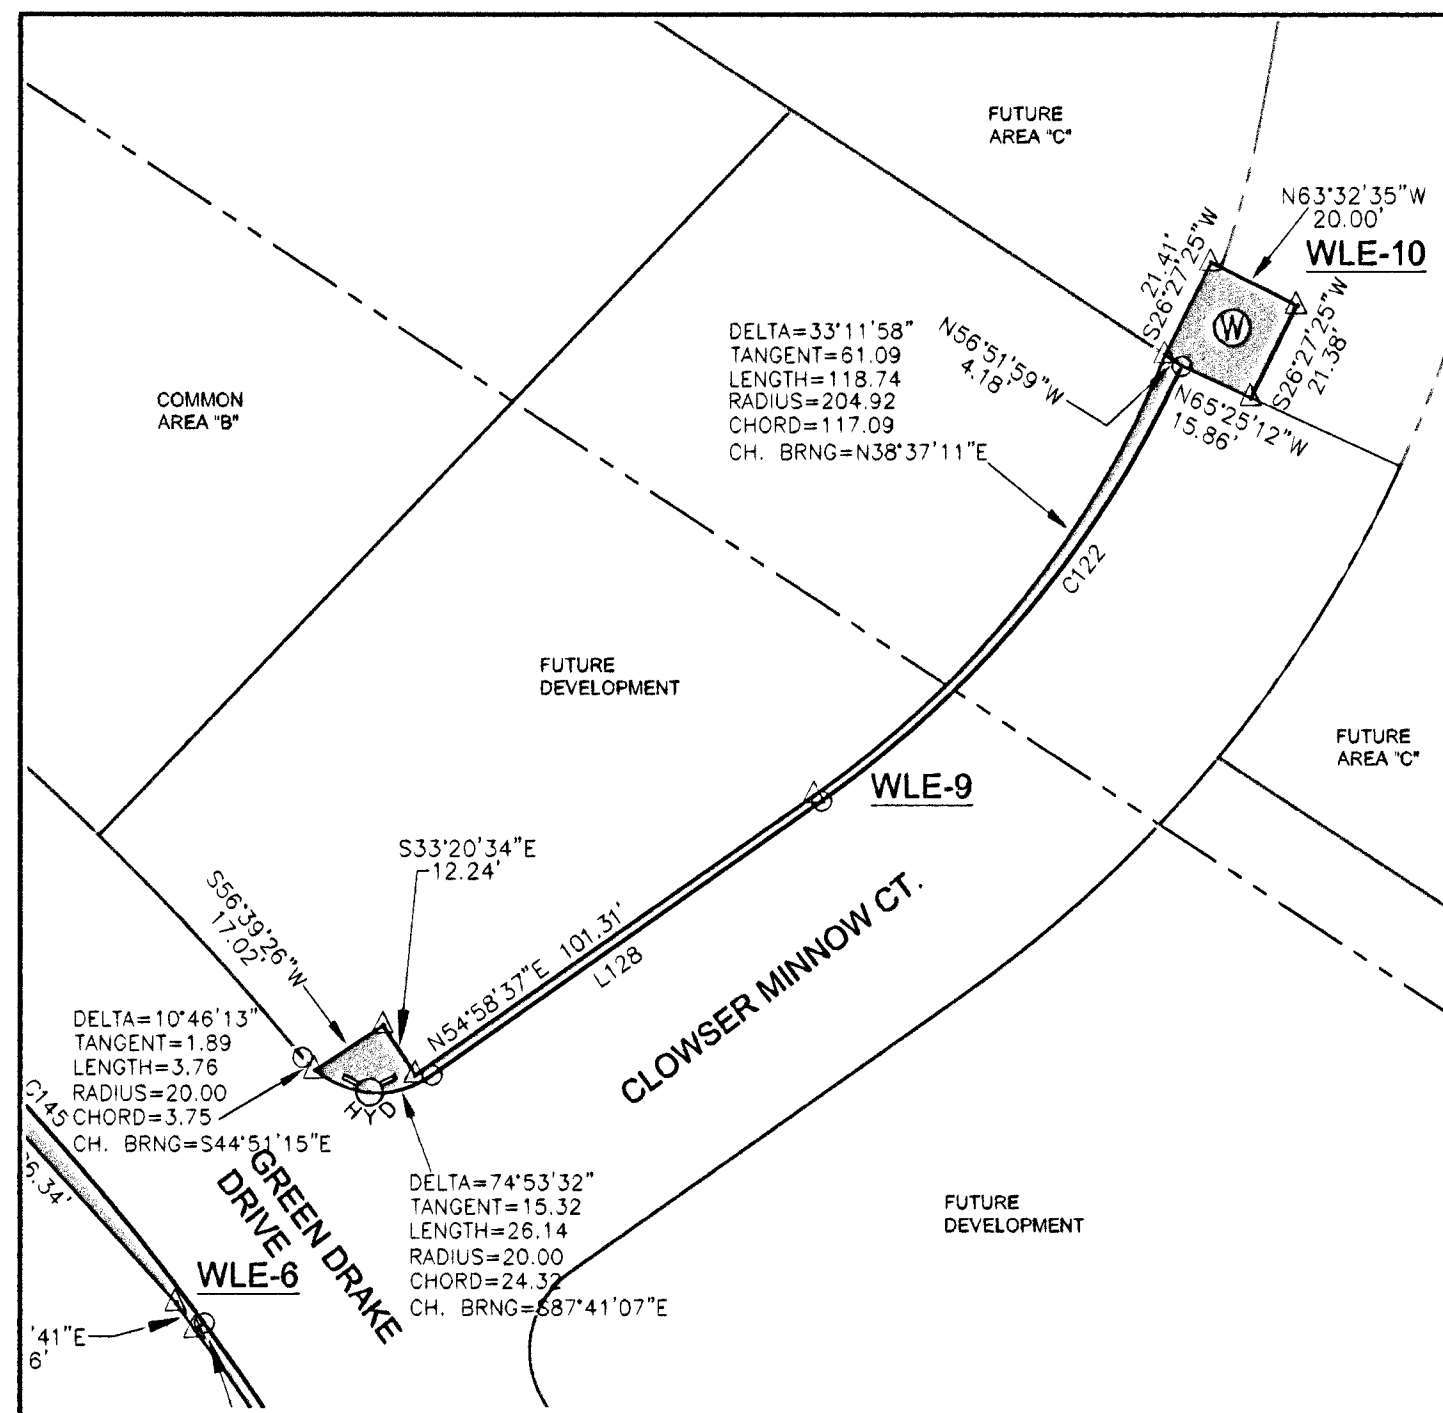

1  
SH-11 PUBLIC WATERLINE EASEMENT  
SCALE: 1" = 40'

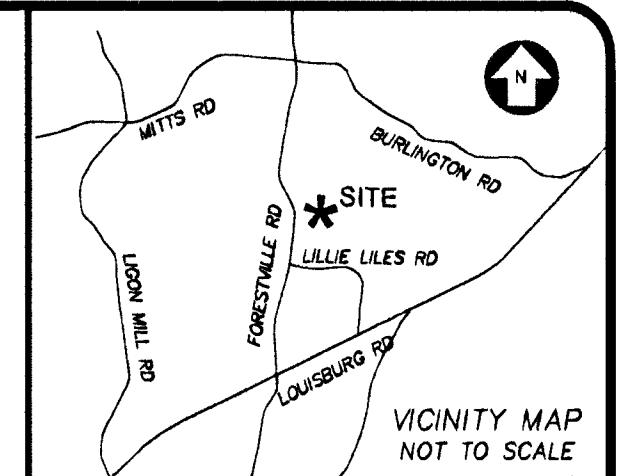

WAKE COUNTY, NC 109  
LAURA M RIDDICK  
REGISTER OF DEEDS  
PRESENTED & RECORDED ON  
07/13/2009 AT 10:01:37

BOOK:BM2009 PAGE:00774



W.H.McCarthy 07-02-09  
PROFESSIONAL LAND SURVEYOR LICENSE NUMBER 3248  
NOTE: SEE SHEET 12 FOR LINE AND CURVE TABLES

COPYRIGHT © 2009  
SUMMIT  
CONSULTING

DRAWING ALTERATION

IT IS A VIOLATION OF LAW FOR ANY PERSON, UNLESS ACTING UNDER THE DIRECTION OF LICENSED ARCHITECT, PROFESSIONAL ENGINEER, LANDSCAPE ARCHITECT, OR LAND SURVEYOR TO ALTER ANY ITEM ON THIS DOCUMENT IN ANY WAY. ANY LICENSEE WHO ALTERS THIS DOCUMENT IS REQUIRED BY LAW TO AFFIX HIS OR HER SEAL AND THE NOTATION "ALTERED BY" FOLLOWED BY HIS OR HER SIGNATURE AND SPECIFIC DESCRIPTION OF THE ALTERATIONS.

OWNERS ADDRESS:

DRAYTON RESERVE, INC.  
818 SOUTH WHITE ST.  
WAKE FOREST, NC 27587

CLIENTS ADDRESS:

THE MILLRIDGE COMPANIES  
818 SOUTH WHITE ST.  
WAKE FOREST, NC 27587

TAX MAP 0097835 0001647  
0270859 0097969  
0132470

PIN 1748-77-0936 1748-87-0516  
1748-67-9400 1748-86-1480  
1748-66-9521

REFERENCES

SEE PLAT

PROJECT MANAGER

WHM

DRAWN BY

RAH

LEGEND:

- IRON ROD OR PIPE SET
- ⊙ EXISTING MONUMENT FOUND; IRON ROD OR PIPE UNLESS OTHERWISE DESCRIBED
- △ MATHEMATICAL POINT; NO MONUMENT SET
- CONCRETE MONUMENT
- EIP EXISTING IRON PIPE
- UTILITY POLE

FINAL PLAT FOR  
**DRAYTON RESERVE PHASE 1-A**

WAKE FOREST TWP., WAKE CO., NORTH CAROLINA  
FIELD WORK PERFORMED JUNE 25, 2009  
PROPERTY AS DESCRIBED IN DEED BOOK AS SHOWN HEREON  
STANDING IN THE NAME OF  
DRAYTON RESERVE, INC.



**SUMMIT**  
CONSULTING

ENGINEERING • ARCHITECTURE • SURVEYING  
REG. NUMBER P-0339  
1000 Corporate Dr., Suite 101  
Hillsborough, NC 27278-8551  
Voice: (919) 732-3883 Fax: (919) 732-6676  
www.summit-engineer.com

PROJECT NO.

**06-395**

DRAWING

**06-395\_PHASE\_1A**

SHEET 11 OF 12

BM2009 PG774

| LINE TABLE |        |             |
|------------|--------|-------------|
| LINE       | LENGTH | BEARING     |
| L100       | 55.87  | S83°26'49"E |
| L101       | 44.06  | S88°30'57"E |
| L102       | 31.03  | N06°46'18"E |
| L103       | 37.58  | N06°46'18"E |
| L104       | 57.92  | N78°51'13"E |
| L105       | 49.44  | N78°51'13"E |
| L106       | 52.81  | N89°48'33"E |
| L107       | 86.00  | N89°48'33"E |
| L108       | 86.00  | N89°48'33"E |
| L109       | 86.00  | N89°48'33"E |
| L110       | 86.00  | N89°48'33"E |
| L111       | 86.00  | N89°48'33"E |
| L112       | 74.99  | N89°48'33"E |
| L113       | 155.00 | S00°10'01"E |
| L114       | 84.88  | N00°10'01"W |
| L115       | 69.77  | N00°10'01"W |
| L116       | 5.00   | N89°49'59"E |
| L117       | 88.28  | N00°10'01"W |
| L118       | 75.01  | N00°10'01"W |
| L119       | 35.36  | N89°49'59"E |
| L120       | 53.08  | N63°54'14"E |
| L121       | 108.30 | N63°54'14"E |
| L122       | 81.43  | S63°54'14"W |
| L123       | 85.00  | S63°54'14"W |
| L124       | 25.29  | S63°54'14"W |
| L125       | 36.69  | S89°49'59"W |
| L127       | 99.11  | S54°52'07"E |
| L128       | 99.11  | S54°52'07"W |
| L129       | 142.67 | N56°51'59"W |
| L130       | 86.00  | N56°51'59"W |
| L131       | 86.00  | N56°51'59"W |
| L132       | 86.00  | N56°51'59"W |
| L133       | 86.00  | N56°51'59"W |
| L134       | 85.81  | N56°51'59"W |
| L135       | 75.02  | N56°51'59"W |
| L136       | 174.24 | N33°04'44"E |
| L137       | 174.20 | S33°04'44"W |
| L138       | 75.17  | N56°51'59"W |
| L139       | 89.81  | N56°51'59"W |
| L140       | 90.00  | N56°51'59"W |
| L141       | 15.50  | N56°51'59"W |
| L142       | 35.59  | S61°45'33"W |
| L143       | 35.92  | N61°45'33"E |
| L144       | 91.73  | S56°51'59"E |
| L145       | 17.85  | S33°08'01"W |
| L146       | 17.85  | N33°08'01"E |
| L147       | 95.00  | S56°51'59"E |
| L148       | 101.20 | S56°51'59"E |
| L149       | 101.20 | S56°51'59"E |
| L150       | 135.00 | S56°51'59"E |
| L151       | 90.00  | S33°08'01"W |
| L152       | 94.08  | S33°08'01"W |
| L153       | 95.74  | N33°08'01"E |
| L154       | 88.34  | N33°08'01"E |
| L155       | 126.43 | S56°51'59"E |
| L156       | 80.20  | S56°51'59"E |
| L157       | 81.56  | S56°51'59"E |
| L158       | 18.27  | S56°51'59"E |
| L160       | 87.27  | S00°10'01"E |
| L161       | 75.01  | S00°10'01"E |
| L162       | 150.01 | S89°48'33"W |
| L163       | 93.25  | N89°48'33"E |
| L164       | 95.00  | S89°48'33"W |
| L165       | 95.00  | S89°48'33"W |
| L166       | 102.93 | S89°48'33"W |
| L167       | 18.65  | S89°48'33"W |
| L168       | 25.96  | N06°28'10"W |
| L169       | 25.96  | S06°28'10"E |
| L170       | 67.83  | S78°51'13"W |
| L171       | 39.53  | S78°51'13"W |
| L172       | 79.07  | N78°22'24"W |
| L173       | 22.27  | N78°22'24"W |
| L174       | 56.05  | N83°26'49"W |
| L175       | 77.27  | N06°30'47"E |
| L176       | 39.91  | N06°30'47"E |
| L177       | 28.85  | N68°24'55"E |
| L178       | 38.17  | N68°24'55"E |
| L179       | 55.50  | N79°51'32"E |

| LINE TABLE |         |             |
|------------|---------|-------------|
| LINE       | LENGTH  |             |
| L180       | 10.75   | S85°24'05"E |
| L181       | 90.53   | S76°54'21"E |
| L182       | 74.04   | S53°29'42"E |
| L183       | 75.60   | S42°15'59"E |
| L184       | 71.02   | S29°57'20"E |
| L185       | 16.96   | S18°18'07"E |
| L186       | 53.44   | S18°18'07"E |
| L187       | 75.08   | S06°41'39"E |
| L188       | 14.17   | S00°10'01"E |
| L189       | 73.33   | S00°10'01"E |
| L190       | 7.37    | N00°10'01"W |
| L191       | 36.75   | N28°22'41"W |
| L192       | 104.14  | S52°38'32"W |
| L193       | 213.96  | S76°53'46"W |
| L194       | 198.46  | N55°37'16"W |
| L195       | 16.92   | N26°44'55"W |
| L196       | 155.72  | N13°52'52"W |
| L197       | 14.93   | S78°19'25"W |
| L198       | 14.84   | S78°19'25"W |
| L199       | 155.72  | N13°52'52"W |
| L200       | 198.46  | N55°37'16"W |
| L201       | 213.96  | S76°53'46"W |
| L202       | 104.14  | S52°38'32"W |
| L203       | 17.74   | N00°10'01"W |
| L204       | 25.13   | N57°16'53"W |
| L205       | 28.25   | N57°16'53"W |
| L206       | 30.52   | S89°55'34"E |
| L207       | 40.65   | N04°42'46"W |
| L208       | 1054.59 | N26°39'18"W |
| L209       | 50.23   | N26°44'55"W |
| L210       | 313.41  | N28°32'49"W |
| L211       | 289.19  | N28°22'41"W |
| L212       | 29.79   | S89°18'53"W |
| L213       | 162.61  | N05°03'41"E |
| L214       | 29.19   | S85°09'00"W |
| L215       | 42.10   | N04°44'27"E |
| L216       | 9.23    | N04°44'27"E |
| L217       | 84.15   | N06°31'29"E |
| L218       | 57.95   | S02°03'20"W |
| L219       | 10.65   | N06°30'47"E |
| L220       | 44.89   | S02°31'31"W |
| L221       | 8.14    | S02°31'31"W |
| L222       | 97.12   | S03°52'38"W |
| L223       | 45.17   | S04°04'40"W |
| L224       | 51.62   | S03°56'17"W |
| L225       | 208.99  | N06°30'47"E |
| L226       | 9.05    | S33°13'13"W |
| L227       | 9.08    | S33°13'13"W |
| L228       | 16.40   | S56°51'59"E |
| L229       | 20.00   | S56°51'59"E |
| L230       | 13.60   | S56°51'59"E |
| L231       | 8.42    | S85°09'00"W |
| L232       | 18.00   | S85°09'00"W |
| L233       | 29.41   | N85°09'00"E |
| L234       | 16.24   | N85°09'00"E |
| L235       | 8.23    | N85°09'00"E |
| L236       | 1.88    | S03°56'17"W |
| L237       | 17.78   | S03°55'07"W |
| L238       | 27.37   | S06°10'56"W |
| L239       | 33.67   | S06°30'12"W |
| L240       | 139.09  | S08°45'12"W |
| L241       | 51.75   | S08°26'18"W |
| L242       | 56.39   | S09°53'19"W |
| L243       | 56.37   | S09°13'49"W |
| L244       | 56.28   | S09°49'45"W |
| L245       | 36.18   | S08°59'13"W |
| L246       | 12.74   | N06°30'47"E |
| L247       | 5.02    | N06°30'47"E |
| L248       | 1.02    | N85°09'00"E |
| L249       | 25.86   | S89°18'53"W |
| L250       | 0.50    | S89°18'53"W |
| L251       | 5.63    | N06°30'47"E |
| L252       | 5.02    | N06°30'47"E |
| L253       | 17.85   | S33°08'01"W |
| L254       | 17.85   | S33°08'01"W |
| L255       | 46.32   | N57°17'03"W |
| L256       | 1.09    | S85°09'00"W |

| CURVE TABLE |        |         |           |         |        |             |
|-------------|--------|---------|-----------|---------|--------|-------------|
| CURVE       | LENGTH | RADIUS  | DELTA     | TANGENT | CHORD  | DIRECTION   |
| C100        | 47.14  | 30.00   | 90°02'24" | 30.02   | 42.44  | N51°31'59"E |
| C101        | 33.26  | 20.00   | 95°17'15" | 21.94   | 29.56  | S40°52'20"E |
| C102        | 42.66  | 275.00  | 8°53'14"  | 21.37   | 42.61  | S02°19'41"W |
| C103        | 68.66  | 275.00  | 14°18'19" | 34.51   | 68.48  | S09°16'05"E |
| C104        | 64.86  | 275.00  | 13°30'45" | 32.58   | 64.71  | S23°10'38"E |
| C105        | 150.60 | 225.00  | 38°21'01" | 78.24   | 147.81 | N12°24'13"W |
| C106        | 30.69  | 20.00   | 87°55'09" | 19.29   | 27.77  | N50°43'52"E |
| C107        | 55.90  | 325.00  | 9°51'17"  | 28.02   | 55.83  | N89°45'48"E |
| C108        | 33.93  | 325.00  | 5°58'57"  | 16.98   | 33.92  | N81°50'42"E |
| C109        | 52.44  | 975.00  | 3°04'54"  | 26.23   | 52.43  | N80°23'40"E |
| C110        | 100.79 | 975.00  | 5°55'23"  | 50.44   | 100.75 | N84°53'48"E |
| C111        | 31.42  | 20.00   | 90°01'26" | 20.01   | 28.29  | S45°10'44"E |
| C112        | 31.42  | 20.00   | 90°00'00" | 20.00   | 28.28  | N44°49'59"E |
| C113        | 66.69  | 280.00  | 13°38'46" | 33.50   | 66.53  | N83°00'36"E |
| C114        | 29.22  | 280.00  | 5°58'48"  | 14.83   | 29.21  | N66°53'38"E |
| C115        | 99.56  | 220.00  | 25°55'45" | 50.65   | 98.71  | S76°52'06"W |
| C116        | 30.08  | 20.00   | 86°10'39" | 18.71   | 27.33  | N47°04'41"W |
| C117        | 84.46  | 575.00  | 6°25'24"  | 32.27   | 84.43  | N07°12'04"W |
| C118        | 104.92 | 575.00  | 10°27'19" | 52.61   | 104.78 | N15°38'26"W |
| C119        | 99.61  | 575.00  | 9°55'33"  | 49.93   | 99.49  | N25°49'52"W |
| C120        | 29.90  | 20.00   | 85°39'45" | 18.54   | 27.19  | S12°02'14"W |
| C121        | 73.72  | 275.00  | 15°21'36" | 37.08   | 73.50  | N47°11'19"E |
| C122        | 118.94 | 225.00  | 30°17'19" | 60.90   | 117.56 | S39°43'28"W |
| C123        | 29.90  | 20.00   | 85°39'45" | 18.54   | 27.19  | N82°18'00"W |
| C124        | 62.69  | 575.00  | 6°14'47"  | 31.37   | 62.66  | N42°35'31"W |
| C125        | 111.91 | 575.00  | 11°09'04" | 56.13   | 111.73 | N51°17'27"W |
| C126        | 31.40  | 20.00   | 89°56'43" | 19.98   | 28.27  | S11°53'38"E |
| C127        | 31.43  | 20.00   | 90°03'17" | 20.02   | 28.30  | N78°06'22"E |
| C128        | 76.31  | 201.00  | 21°45'04" | 38.62   | 75.85  | N67°44'31"W |
| C129        | 139.00 | 201.00  | 39°37'24" | 72.41   | 136.25 | S81°34'15"W |
| C130        | 47.05  | 30.00   | 89°51'46" | 29.93   | 42.38  | N73°18'34"W |
| C131        | 47.20  | 30.00   | 90°08'14" | 30.07   | 42.48  | N16°41'26"E |
| C132        | 85.83  | 150.00  | 32°47'02" | 44.12   | 84.66  | N78°09'04"E |
| C133        | 74.85  | 150.00  | 28°35'27" | 38.22   | 74.08  | S71°09'42"E |
| C134        | 31.42  | 20.00   | 90°00'00" | 20.00   | 28.28  | S11°51'59"E |
| C135        | 40.27  | 205.00  | 11°15'20" | 20.20   | 40.21  | S27°30'21"W |
| C136        | 73.14  | 205.00  | 20°26'27" | 36.96   | 72.75  | S11°39'27"W |
| C137        | 76.46  | 205.00  | 21°22'07" | 38.68   | 76.01  | S09°14'50"E |
| C138        | 8.45   | 1008.57 | 0°28'48"  | 4.23    | 8.45   | S19°41'29"E |
| C139        | 68.18  | 1058.57 | 3°41'25"  | 34.10   | 68.17  | N18°05'11"W |
| C140        | 143.55 | 155.00  | 53°03'54" | 77.39   | 138.48 | N06°36'04"E |
| C141        | 31.42  | 20.00   | 90°00'00" | 20.00   | 28.28  | N78°08'01"E |
| C142        | 31.42  | 20.00   | 90°00'00" | 20.00   | 28.28  | N11°51'59"W |
| C143        | 31.42  | 20.00   | 90°00'00" | 20.00   | 28.28  | N78°08'01"E |
| C144        | 85.36  | 525.00  | 9°18'56"  | 42.77   | 85.26  | S52°12'31"E |
| C145        | 103.68 | 525.00  | 11°18'56" | 52.01   | 103.51 | S41°53'36"E |
| C146        | 110.02 | 525.00  | 12°00'25" | 55.21   | 109.82 | S30°13'56"E |
| C147        | 107.35 | 525.00  | 11°42'58" | 53.86   | 107.17 | S18°22'14"E |
| C148        | 78.10  | 525.00  | 8°31'23"  | 39.12   | 78.03  | S08°15'04"E |
| C149        | 31.55  | 520.00  | 3°28'34"  | 15.78   | 31.54  | S02°15'05"E |
| C151        | 31.41  | 20.00   | 89°58'34" | 19.99   | 28.28  | S44°49'16"W |
| C152        | 69.26  | 1035.00 | 3°50'03"  | 34.64   | 69.25  | S87°53'32"W |
| C153        | 30.56  | 20.00   | 87°33'19" | 19.16   | 27.67  | S50°14'50"E |
| C154        | 94.14  | 225.00  | 23°58'19" | 47.77   | 93.45  | N05°31'00"E |
| C155        | 229.96 | 225.00  | 58°33'35" | 126.16  | 220.08 | N46°46'57"E |
| C156        | 9.39   | 25.00   | 21°30'54" | 4.75    | 9.33   | N86°49'11"E |
| C157        | 15.86  | 25.00   | 36°20'28" | 8.21    | 15.59  | S64°15'09"E |
| C158        | 85.81  | 52.50   | 93°38'59" | 55.96   | 76.57  | N87°05'35"E |
| C159        | 35.35  | 52.50   | 38°34'43" | 18.37   | 34.69  | N20°58'44"E |
| C160        | 38.44  | 52.50   | 41°56'55" | 20.13   | 37.58  | N19°17'05"W |
| C161        | 48.04  | 52.50   | 52°25'52" | 25.85   | 46.38  | N66°28'29"W |
| C162        | 47.96  | 52.50   | 52°20'30" | 25.80   | 46.31  | S61°08'20"W |
| C163        | 19.15  | 25.00   | 43°53'56" | 10.08   | 18.69  | S56°55'03"W |
| C164        | 24.29  | 275.00  | 5°03'41"  | 12.15   | 24.29  | S76°20'11"W |
| C165        | 82.81  | 275.00  | 17°15'14" | 41.72   | 82.50  | S65°10'43"W |
| C166        | 82.81  | 275.00  | 17°15'14" | 41.72   | 82.50  | S47°55'29"W |
| C167        | 82.81  | 275.00  | 17°15'14" | 41.72   | 82.50  | S30°40'16"W |
| C168        | 83.01  | 275.00  | 17°17'39" | 41.82   | 82.69  | S13°23'49"W |
| C169        | 53.85  | 275.00  | 11°13'08" | 27.01   | 53.76  | S00°51'35"E |
| C170        | 30.56  | 20.00   | 87°33'19" | 19.16   | 27.67  | S37°18'30"W |
| C171        | 40.32  | 1035.00 | 2°13'56"  | 20.16   | 40.32  | S79°58'11"W |
| C172        | 84.05  | 265.00  | 18°10'17" | 42.38   | 83.69  | S87°56'22"W |
| C173        | 21.28  | 265.00  | 4°36'05"  | 10.65   | 21.28  | N80°40'27"W |
| C174        | 47.10  | 30.00   | 89°57'36" | 29.98   | 42.41  | N38°28'01"W |
| C175        | 169.65 | 1341.14 | 7°14'52"  | 84.94   | 169.54 | N01°52'09"E |
| C176        | 112.13 | 724.13  | 8°52'19"  | 56.18   | 112.02 | N07°37'30"W |
| C177        | 48.27  | 1652.67 | 1°40'25"  | 24.14   | 48.27  | N14°46'10"W |
| C178        | 77.98  | 1652.67 | 2°42'13"  | 39.00   | 77.97  | N16°57'29"W |
| C179        | 123.43 | 1652.67 | 4°16'45"  | 61.74   | 123.40 | N20°26'58"W |