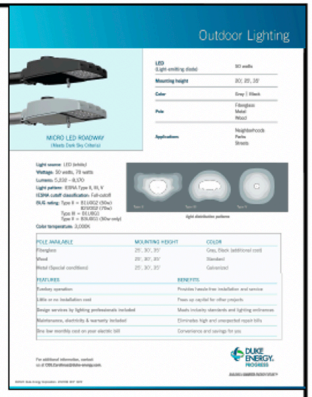

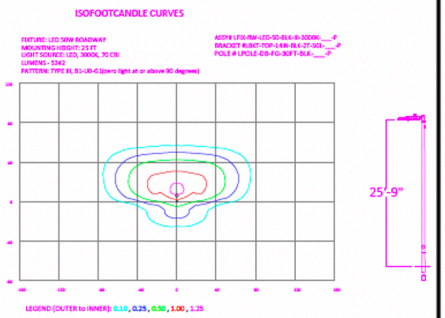

V1 - FSP-24-05 Prestleigh Townhome Phase 3

Schedule					
Symbol	Label	Quantity	Description	Lumens Per Lamp	Light Loss Factor
	A	54	LED 50w Roadway - Type III - 3000K - - Street	5312	0.85
	B	5	LED 50w Roadway - Type III - 3000K - - Parking	5312	0.85

NO.	DATE	REVISION	BY

DISTANCE CALIBRATION (INCHES)

LIGHTING DESIGN TOLERANCE

The calculated footcandle light levels in this lighting design are predicted values and are based on specific information that has been supplied to Duke Energy. Any inaccuracies in the supplied information, differences in luminaire installation, lighted area geometry including elevation differences, reflective properties of surrounding surfaces, obstructions (foliage or otherwise) in the lighted area, or lighting from sources other than listed in this design may produce different results from the predicted values. Normal tolerances of voltage, lamp output, and ballast and luminaire manufacture will also affect results.

DUKE ENERGY. PROGRESS

PROPRIETARY & CONFIDENTIAL

This document together with the concepts and designs presented herein, presented as an instrument of service, is the sole property of Duke Energy, and is intended only for the specific purpose and prospective client as stated in the 'title block of this drawing. Any use, copying, reproduction or disclosure of the drawing, design or any information contained herein by the prospective customer or other entities, including without limitation, architects, engineers, or equipment manufacturers is hereby expressly prohibited and shall not be permitted absent prior written consent from, and payment of compensation to Duke Energy. Duke Energy disclaims any liability or responsibility for any unauthorized use of or reliance on this document.

THE PRESERVE AT JONES DAIRY
Rolesville, NC
SITE LIGHTING ARRANGEMENT

Designed by DUKE ENERGY PROGRESS LIGHTING SOLUTIONS
Reviewed by N. Johnson Scale 1" = 100'
Date 08/02/2023 Size Drawing size "D"
Description LED Roadway
Drawing No. 23-0332A Sht. 1 OF 1