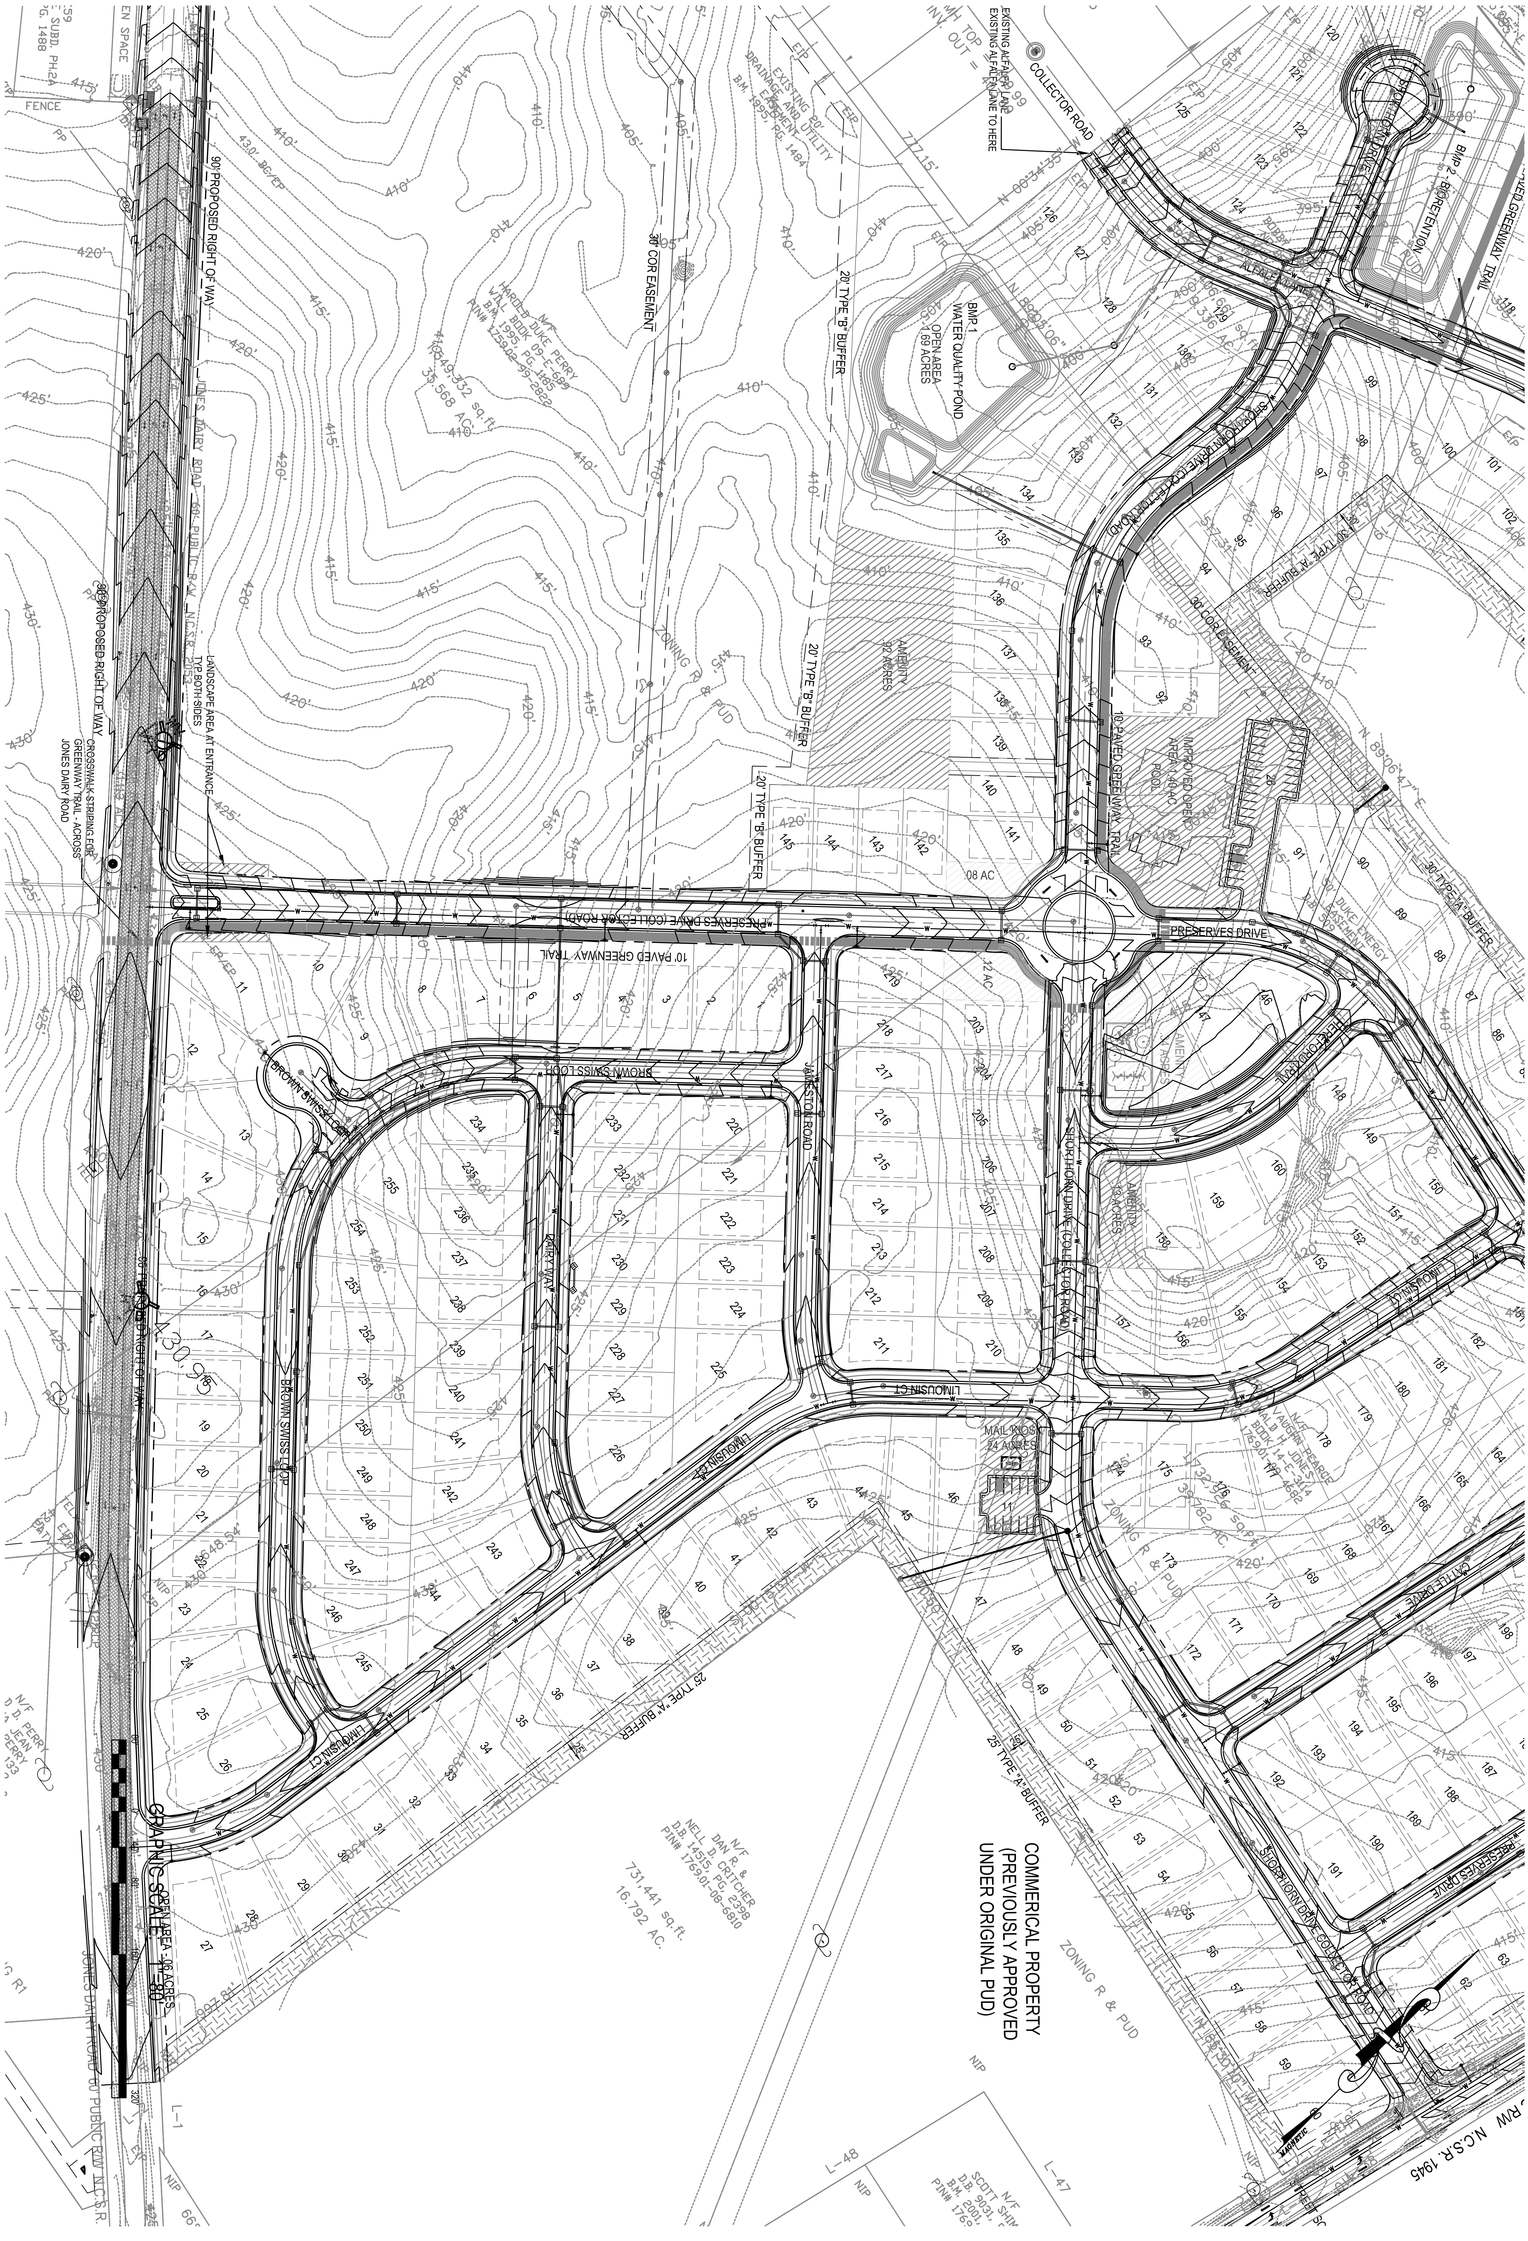

Job No.

Dwg No.

C5

Proposed Utility Plan 2 - Central

Preserve at Jones Dairy Subdivision

Jones Dairy Road

Rolesville, Wake County, North Carolina

NO.	DATE	REVISION DESCRIPTION	BY
1	08-02-2020	Per Rolesville TRC Comments	KPG
2	08-18-2020	Per Rolesville TRC Comments	KPG
3	Date	Comment	By
4	Date	Comment	By
5	Date	Comment	By
6	Date	Comment	By
7	Date	Comment	By
8	Date	Comment	By

caaENGINEERS, Inc.
McIntyre, Gettle, Crowley
PROFESSIONAL ENGINEERS
1233 Heritage Links Drive, Wake Forest, North Carolina 27587
4932B Windy Hill Drive, Raleigh, North Carolina 27609
(919)625-6755
C-2151
© caaENGINEERS, Inc. All Rights Reserved

PRELIMINARY
DO NOT USE FOR
CONSTRUCTION

caaENGINEERS, INC.
SEAL
NORTH CAROLINA
2018