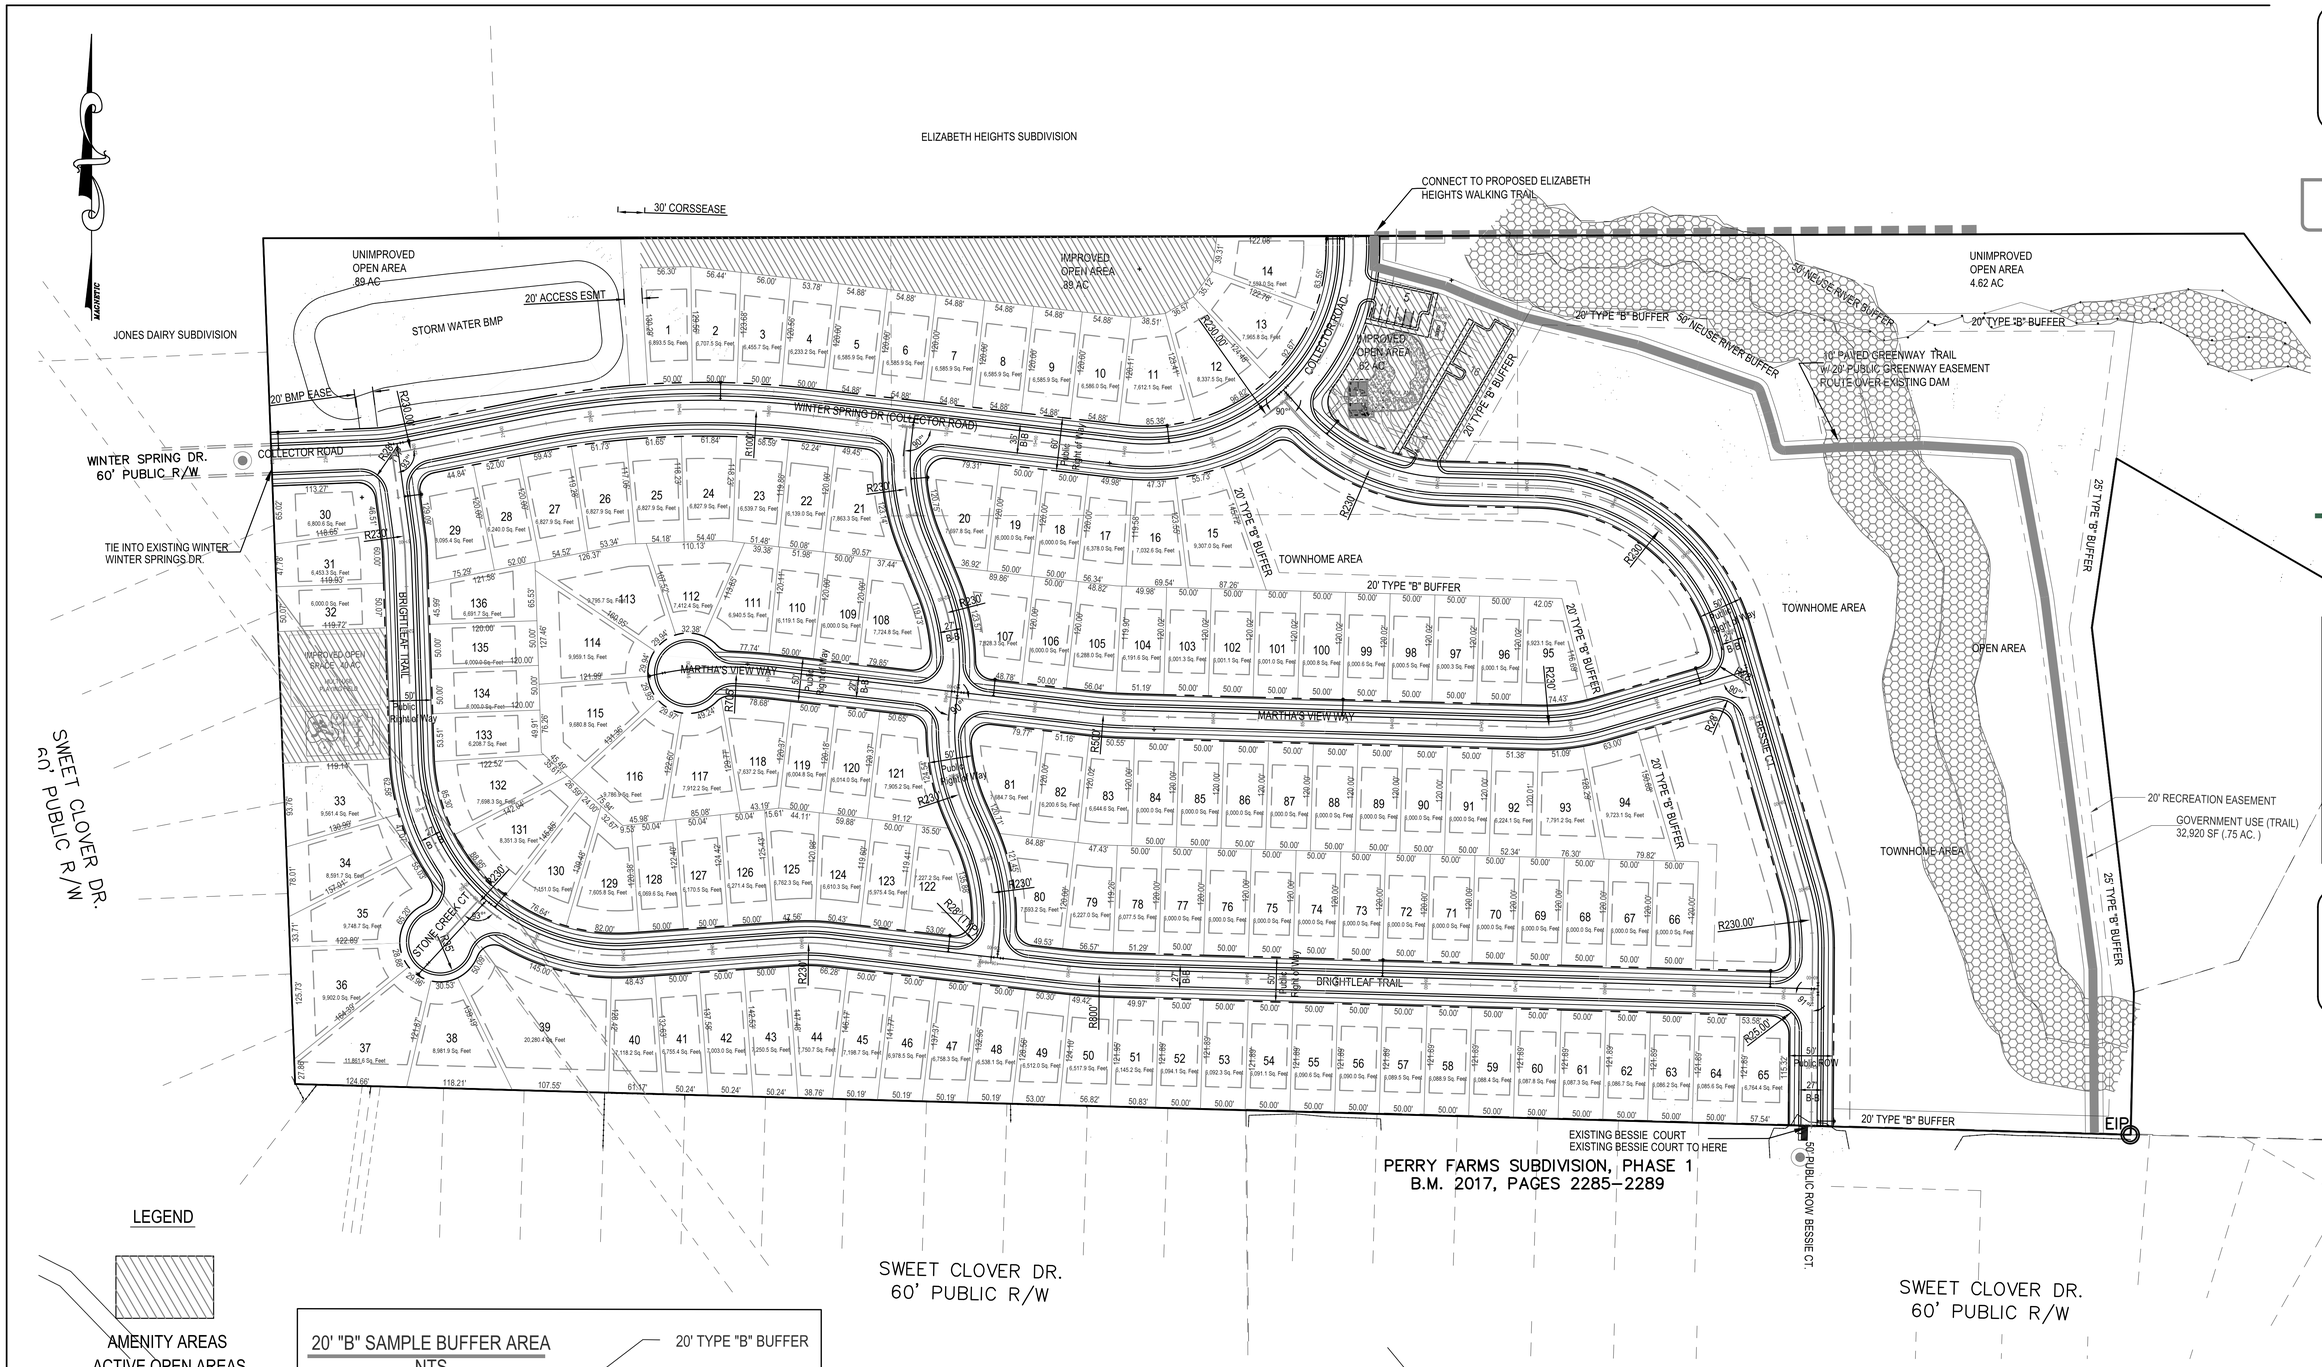

PRELIMINARY
DO NOT USE FOR CONSTRUCTION

caaENGINEERS, Inc.
McIntyre, Gettle, Crowley
PROFESSIONAL ENGINEERS
1233 Heritage Links Drive, Wake Forest, North Carolina 27587
4932B Windy Hill Drive, Raleigh, North Carolina 27609
(919)625-6750
C-2151
© caaENGINEERS, Inc. All Rights Reserved

NO.	DATE	REVISION DESCRIPTION	BY
1	08-02-2030	Per Roseville TRC Comment	KPG
2	Date	Comment	By
3	Date	Comment	By
4	Date	Comment	By
5	Date	Comment	By
6	Date	Comment	By
7	Date	Comment	By
8	Date	Comment	By

Proposed Preliminary Subdivision Plat
Preserve at Jones Dairy Subdivision - North
Jones Dairy Road
Rolesville, Wake County, North Carolina

Job No. 7002
Dwg No. C2

LEGEND

AMENITY AREAS
ACTIVE OPEN AREAS

GREENWAY TRAIL

WETLANDS

20' "B" SAMPLE BUFFER AREA
NTS

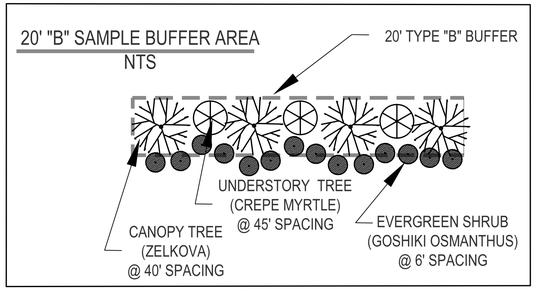

GRAPHIC SCALE: 1"=80'
80' 0' 40' 80' 160' 320'

NOTE: BMP, OPEN, AMENITY, POOL, MAIL KIOSK AREAS OWNERSHIP TO DULY CONSTITUDED HOMEOWNER'S ASSOCIATION