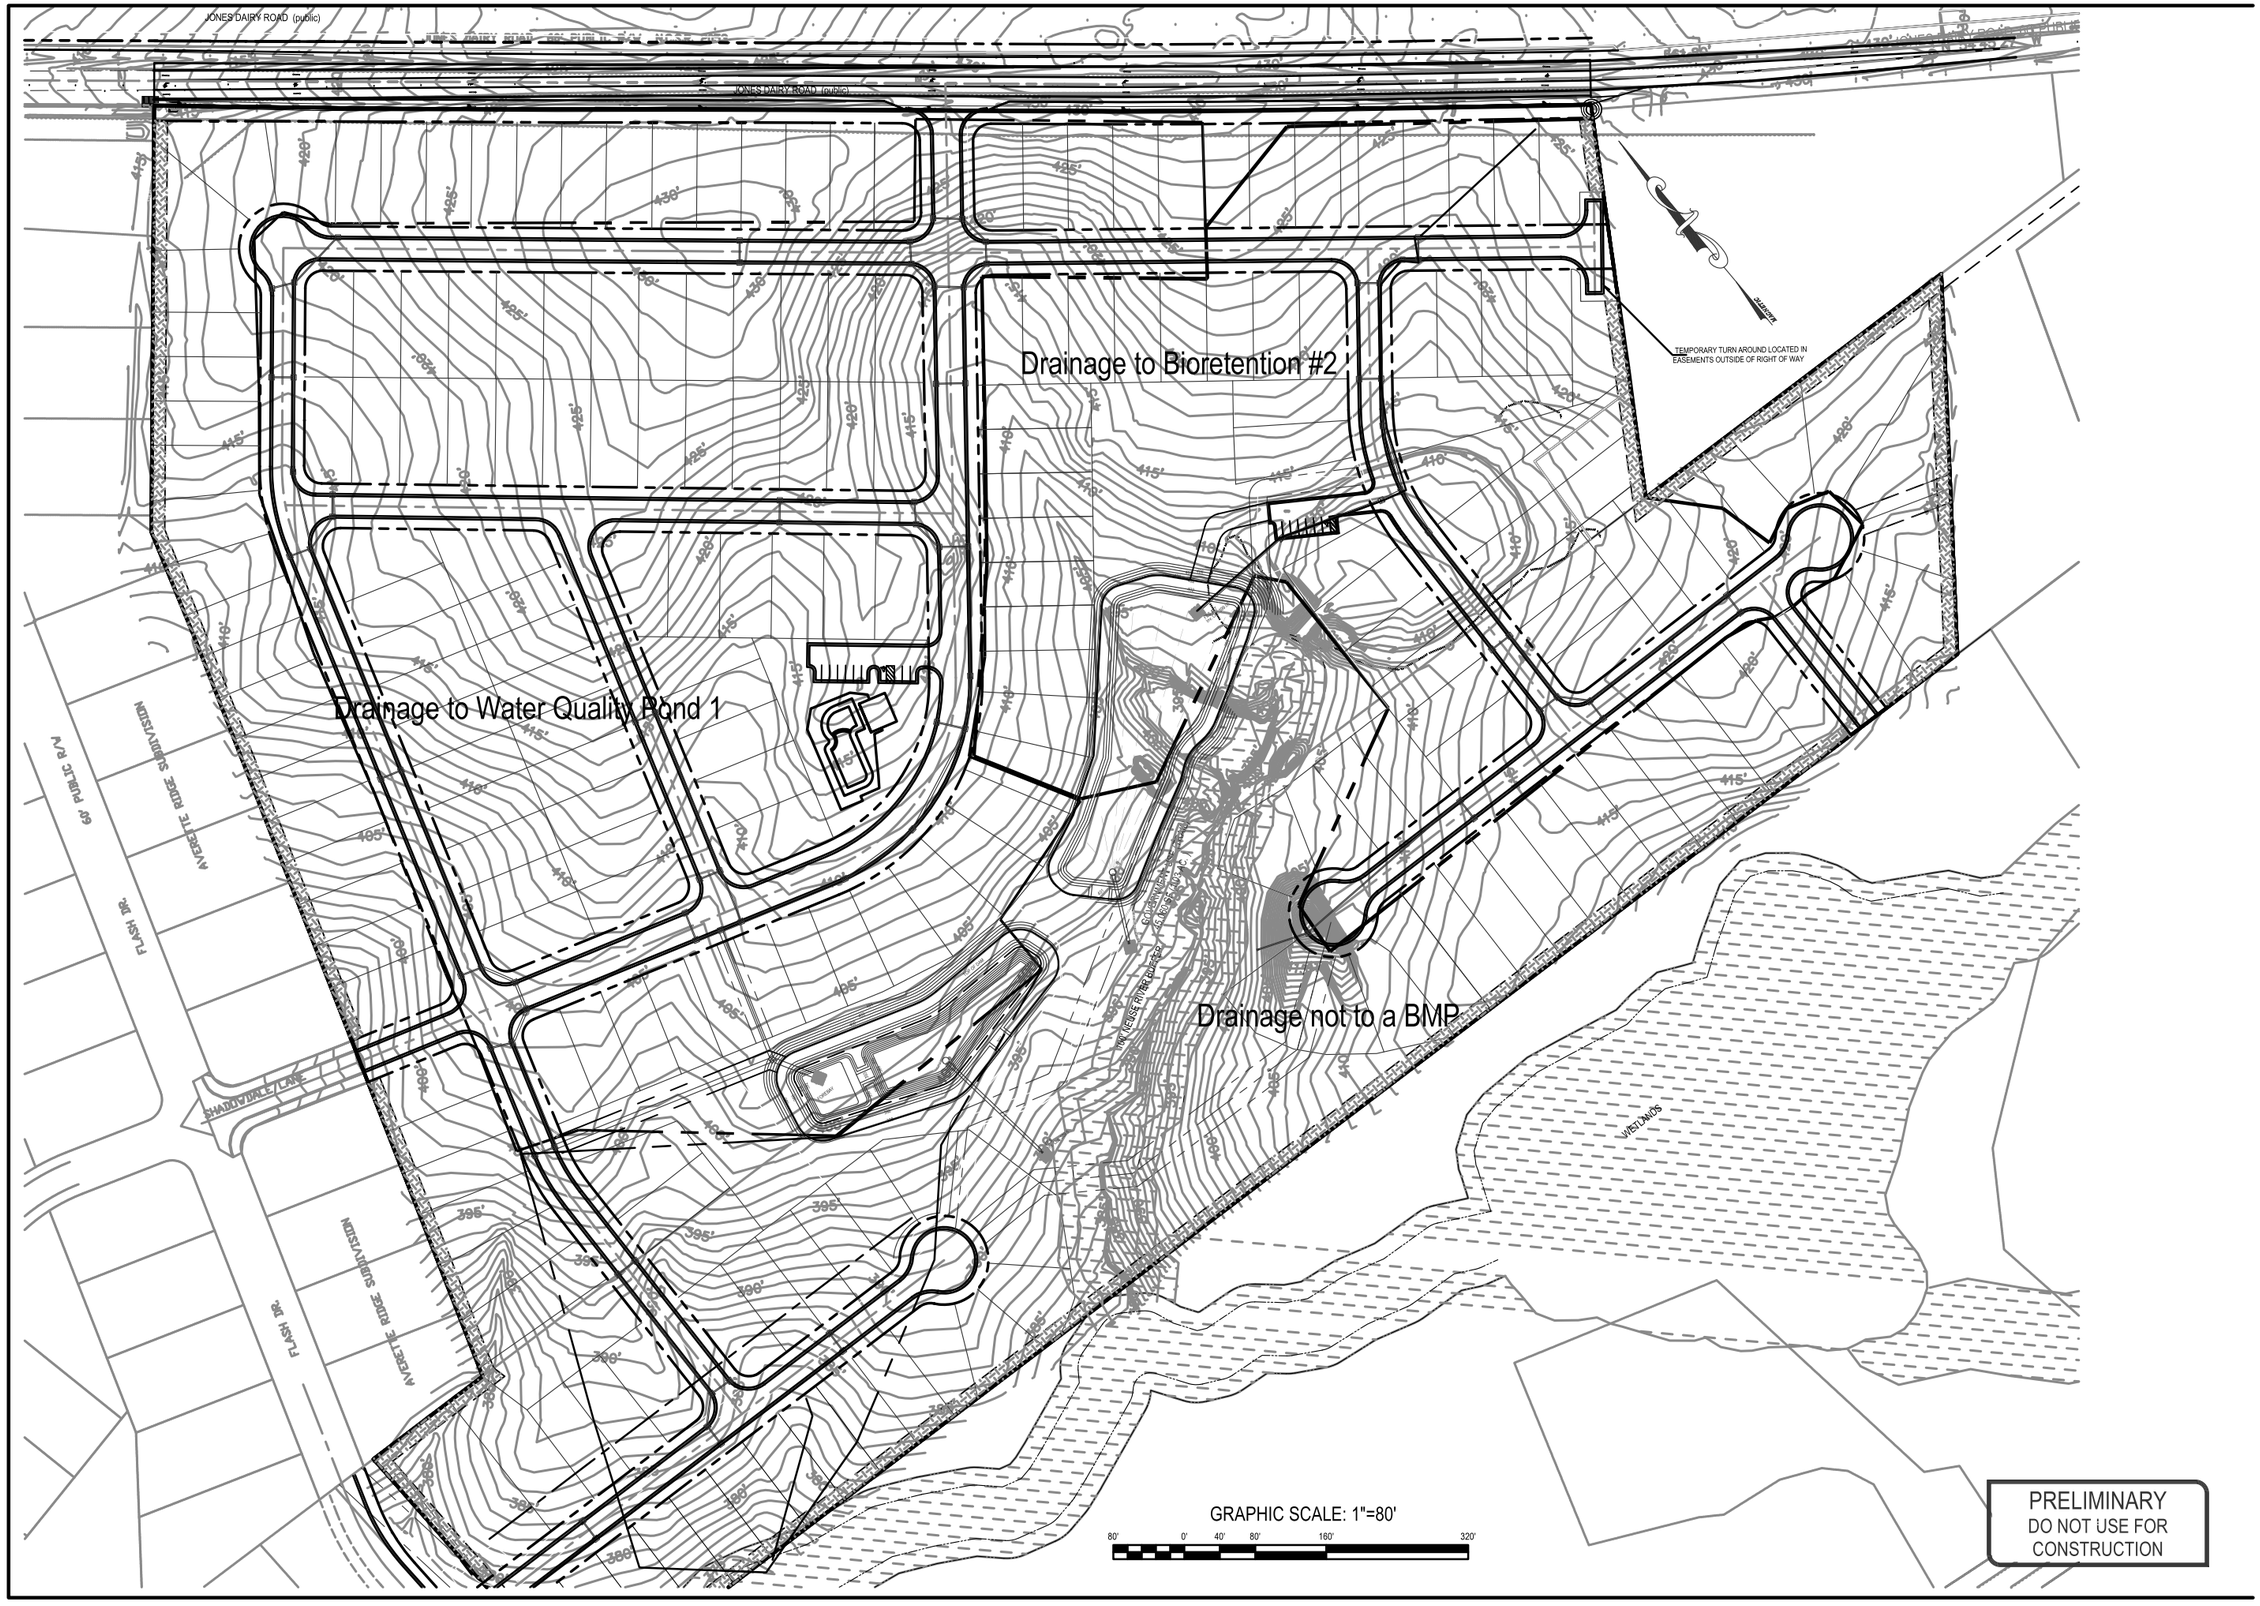

NO.	DATE	REVISION/DESCRIPTION	BY
1	03-06-2020	Per Rolesville TRC Comment	PFG
2	04-01-2020	Per Rolesville TRC Comment	PFG
3	07-07-2020	Per Rolesville TRC Comment	PFG
4	08-07-2020	Per Rolesville Planning Board Comment	PFG
5	Date:	Comment	By
6	Date:	Comment	By
7	Date:	Comment	By
8	Date:	Comment	By

caaENGINEERS, Inc.
McIntyre, Gettle, Crowley
PROFESSIONAL ENGINEERS
1233 Heritage Links Drive, Wake Forest, North Carolina 27587
4532B Windy Hill Drive, Raleigh, North Carolina 27609
(919)625-5755
C-2151
© caaENGINEERS, Inc. All Rights Reserved

BMP Draiange Map

Preserve at Jones Dairy Subdivision - South
Jones Dairy Road
Rolesville, Wake County, North Carolina

Job No. XXXX
Dwg No. EX1